

INCENTIVES & WAIVERS JUSTIFICATION

INCENTIVE #1: THE INCENTIVE REQUESTED WOULD MODIFY THE GROUND FLOOR AND STREET FRONTAGE REQUIREMENTS PURSUANT TO SDMC §159.0306 DUE TO THE IDENTIFIABLE AND ACTUAL COST SAVINGS ASSOCIATED WITH PROVIDING RESIDENTIAL UNITS ON THE GROUND FLOOR RATHER THAN BUILDING OUT THAT SPACE FOR COMMERCIAL USE IN SATISFACTION OF THE STREET FRONTAGE REQUIREMENTS. THE APPLICANT FURTHER RESERVES THE RIGHT TO ALLOCATE ITS SECOND INCENTIVE IF NEEDED IN THE FUTURE.

WAIVERS: THE PROJECT WOULD USE NINE AFFORDABLE DENSITY BONUS WAIVERS TO ELIMINATE THE FOLLOWING REQUIREMENTS THAT WOULD OTHERWISE PHYSICALLY PRECLUDE CONSTRUCTION OF THE PROJECT.

1. FLOOR AREA RATIO (FAR) – SDMC SECTION 159.0307(c)(1) IMPOSES A MAXIMUM OF 1.0 FAR, OR 12,890 SQUARE FEET. THE PROJECT AS DESIGNED WOULD UTILIZE 1.27 FAR, OR 16,366 SQUARE FEET. IMPOSITION OF THE FAR REQUIREMENT FROM SECTION 159.030 (C)(1) WOULD PHYSICALLY PRECLUDE CONSTRUCTION OF THE PROJECT, WHICH IS A QUALIFYING DENSITY BONUS PROJECT.

2. STREET FAÇADE ENVELOPE –SDMC SECTION 159.0307(e) STATES THAT A STREET FAÇADE ENVELOPE SHALL BE CREATED ALONG ANY PROPERTY LINE ADJACENT TO ANY PUBLIC STREET. THE ENVELOPE SHALL BE MEASURED 20 FEET VERTICALLY AND AT THE TOP THEREOF, SHALL SLOPE BACK AT A 45-DEGREE ANGLE TOWARD THE INTERIOR OF THE LOT. THE PROJECT PROPOSES ELIMINATING THIS REQUIREMENT.

3. PRIVATE EXTERIOR OPEN SPACE – SDMC SECTION 159.0309(d) REQUIRES AT LEAST 150 SQUARE FEET PER UNIT IN PRIVATE OPEN SPACE AREAS SUCH AS BALCONIES, PATIOS AND COURTYARDS. THE PROJECT PROVIDES PRIVATE OPEN SPACE FOR 10 OF THE 13 TOTAL UNITS.

4. LOADING AREA REGULATIONS – SDMC SECTION 159.0409 REQUIRES AN ON-SITE LOADING AREA OF AT LEAST 600 SQUARE FEET. THE PROJECT PROPOSES TO ELIMINATE THIS REQUIREMENT.

5. MINIMUM DIMENSIONS FOR AUTOMOBILE PARKING AISLES – SDMC SECTION 142.0560(c) STATES THAT THE MINIMUM DIMENSIONS FOR AUTOMOBILE PARKING AISLES AT PERMITTED ANGLES FOR ONE-WAY AND TWO-WAY CIRCULATION ARE SHOWN IN TABLE 142-05L WHICH REQUIRES 24-FEET OF AISLE WIDTH FOR TWO-WAY CIRCULATION. THE PROJECT PROPOSES A 19-FOOT-WIDE ENTRY ACCESS AISLE INTO THE PARKING GARAGE.

6. COMMON OPEN SPACE IN RM ZONES – SDMC SECTION 131.0456 REQUIRES COMMON OPEN SPACE OF AT LEAST 300 SQUARE FEET, OR 25 SQUARE FEET PER DWELLING UNIT, WHICHEVER IS GREATER. THE PROJECT PROPOSES 13 DWELLING UNITS WOULD EQUATE TO 325 SQUARE-Feet, BUT A WAIVER IS REQUESTED TO ELIMINATE THIS REQUIREMENT.

7. STREET CORNER LOT SETBACK – SDMC SECTION 159.0307(b)(6)(A) STATES THAT A BUILDING ON A STREET CORNER LOT SHALL BE SET BACK BEHIND AN IMAGINARY LINE THAT CONNECTS A POINT ON EACH OF THE STREET FRONT PROPERTY LINES WHICH IS DISTANT FROM THE CORNER BY A LENGTH EQUAL TO 20 PERCENT OF THE PARCEL FRONTAGE ALONG THAT STREET, OR 20 FEET, WHICHEVER IS LESS. THE PROJECT PROPOSES TO REDUCE THIS REQUIREMENT FROM A 20 FOOT TRIANGLE TO AN 8 FOOT TRIANGLE.

8. VEHICULAR CIRCULATION WITHIN PARKING FACILITIES - SDMC SECTION 142.0560(d)(3) STATES THAT AISLES THAT DO NOT PROVIDE THROUGH CIRCULATION SHALL PROVIDE A TURNAROUND AREA AT THE END OF THE AISLE THAT IS CLEARLY MARKED TO PROHIBIT PARKING AND THAT HAS A MINIMUM AREA EQUIVALENT TO A PARKING SPACE. COMPLIANCE WITH THE VEHICULAR CIRCULATION REQUIREMENT WOULD PHYSICALLY PRECLUDE CONSTRUCTION OF THE PROJECT, WHICH IS A QUALIFYING DENSITY BONUS PROJECT.


9. NONRESIDENTIAL USES - SDMC SECTION 142.0530(G) STATES THAT MOTORCYCLE PARKING SHOULD BE PROVIDED AT A RATIO OF 2 PERCENT OF THE NUMBER OF AUTOMOBILE PARKING SPACES PROVIDED OR TWO SPACES, WHICHEVER IS GREATER. COMPLIANCE WITH THE MOTORCYCLE PARKING REQUIREMENT WOULD PHYSICALLY PRECLUDE CONSTRUCTION OF THE PROJECT, WHICH IS A QUALIFYING DENSITY BONUS PROJECT.



ADELANTE TOWNHOMES

5575 LA JOLLA BLVD, LA JOLLA, CA, 92037

DRAFTING SYMBOLS

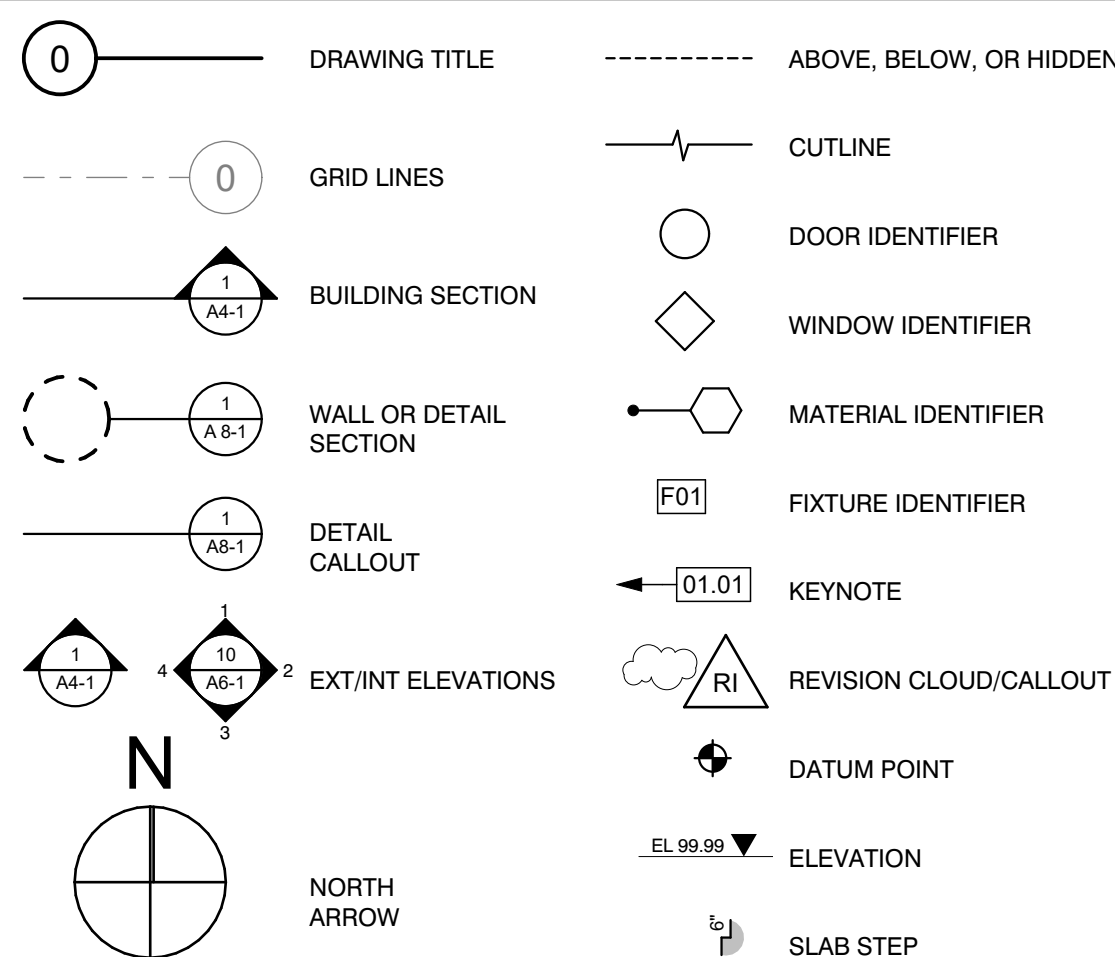

ABBREVIATIONS

(E)	EXISTING	CONC	CONCRETE	FLR SNK	FLOOR SINK	MIN	MINIMUM	RAG	RETURN AIR GRILLE	STRUCT	STRUCTURAL
ABV	ABOVE	CONT	CONTINUOUS	FLSHG	FLASHING	MIR	MIRROR	RB	RESILIENT BASE	SUSP	SUSPENDED
AC	ACOUSTICAL	CORR	CORRIDOR	FO	FACE OF	MNT	MOUNTED	RC	REFLECTED CEILING PLAN	SWM	SELF-ADHERING WATERPROOF
ACC	ACCESSIBLE	CPT	CARPET	FR	FRENCH DOOR	MO	MASONRY OPENING	RD	ROOF DRAIN	MEMBR	MEMBRANE
ACT	ACOUSTICAL CEILING TILE	CTR	CENTER	FPP	FIBER REINFORCED PLASTIC	MS	MOP SINK	RE/S	RE-SAWN	T&G	TONGUE & GROOVE
AD	AREA DRAIN	DBL	DOUBLE	FS	FINISH SURFACE	MTL	METAL	RECS/SD	RECESSED	TB	TOWEL BAR
ADA	AMERICANS W/ DISABILITIES ACT	DF	DRINKING FOUNTAIN	FT	FOOT OR FEET	MTR	METER	REF	REFERENCE	TEL	TELEPHONE
ADDL	ADDITIONAL	DIA	DIAMETER	FTG	FOOTING	MTRL	MATERIAL	REFL	REFLECTED	THRESH	THRESHOLD
ADJ	ADJUSTABLE	DS	DOWNSPOUT	FURR	FURRING	MUL	MULLION	REFRIG	REFRIGERATOR	TOP	TOP OF
AFF	ABOVE FINISH FLOOR	DETAL	DETAIL	GA	GUAGE	NIC	NOT IN CONTRACT	REQD	REQUIRED	TPH	TOLTH PAPE HOLDER
ALUM	ALUMINUM	DWVG	DRAWING	GALV	GALVANIZED	NOM	NOMINAL	RES	RESILIENT	TS	TUBE STEEL
AN	ANODIZED	EA	EACH	GALV	GALVANIZED	NTS	NOT TO SCALE	RFG	ROOFING	TPY	TYPICAL
AP	ACCESS PANEL	EJ	EXPANSION JOINT	GL	GENERAL CONTRACTOR	O	OVER	RM	ROOM	UNO	UNLESS NOTED OTHERWISE
APPROX	APPROXIMATE	EL	ELEVATION	GC	GLASS	O/F	OVERFLOW DRAIN	RM	RECESSED MEDICINE CABINET	YAV	VARIABLE AIR VOLUME
ASYM	ASYMMETRICAL	ELEC	ELECTRICAL	GYP	GYP/PLUM	RA	RA CENTER	RO	ROUGH FINISH	VCT	VINYL COMPOSITE TILE
BATT	BATTING	EMER	EMERGENCY	HB	HOSE BIBB	OD	OUTSIDE DIAMETER	RP	RAISED PANEL	VERT	VERTICAL
BD	BOARD	ELP	ELECTRICAL PANEL	HC	HOLLOW CORE	OPNG	OPENING	RR	RESTROOM	VIF	VERIFY IN FIELD
BLDG	BUILDING	EQ	EQUAL	HD	HOT DIPPED	OPP	OPPOSITE	SC	SOLID CORE	W	WIDTH
BLW	BELOW	EQT	EQUIPMENT	HM	HOLLOW METAL	OSCI	OWNER SUPPLIED CONTRACTOR	SCHED	SCHEDULE	W	WITH
BM	BEAM	EX	EXISTING	HORIZ	HORIZONTAL	INSTL	INSTALLED	SECT	SECTION	W/O	WITHOUT
BO	BOTTOM OF	EXT	EXTERIOR	HR	HOUR	O/HD	OVERHEAD	SH	SHELF	WC	WATER CLOSET
BTWN	BETWEEN	FA	FIRE ALARM	HT	HEIGHT	PART	PARTITION	SHT	SHEET	WD	WOOD
BUR	BUILT-UP ROOFING	FC FIN	FACTORY FINISH	ID	INSIDE DIAMETER	P-LAM	PLASTIC LAMINATE	SHTG	SHEATHING	WH	WATER HEATER
BYD	BEYOND	FAU	FORCED AIR UNIT	IN	INCHES	PLSTR	PLASTER	SHTG	SHOWER	WR	WATER RESISTANT
NAB	NEAR	FC	FIBER CEMENT	INSUL	INSULATION	PLT	PLATE	SIM	SIMILAR		
CEMT	CEMENTITIOUS	FD	FLOOR DRAIN	INT	INTERIOR	PLYWD	PLYWOOD	SIP	STRUCTURAL INSULATED PANEL		
CIP	CAST IN PLACE	FEC	FIRE EXTINGUISHER CABINET	JST	JOIST	PNT	PAIN(T)ED	SMF	SHEET METAI FLASHING		
CL	CONTROL JOINT	FF	FINISH FLOOR	LAV	LAVATORY SINK	PR	PAIR	SPEC	SPECIFICATION		
CJ	CENTER LINE	FG	FINISH GRADE	MANUF	MANUFACTURER	PREFIN	PRE-FINISHED	SS	STAINLESS STEEL		
CEILING		FIN	FINISH	MAX	MAXIMUM	PV	PHOTOVOLTAIC	SSG	STRUCTURAL SILICONE GLAZED		
CMU	CONCRETE MASONRY UNIT	FL	FLUORESCENT	MDF	MEDIUM DENSITY FIBERBOARD	PWDR	POWDER	STD	STANDARD		
CNTR	COUNTER	FLR	FLOOR	MECH	MECHANICAL	R	RADIUS	STL	STEEL		

DEVELOPMENT SUMMARY

PROJECT INFORMATION									
ADDRESS:		5575 LA JOLLA BLVD LA JOLLA, CA 92115		APN 357-532-29	(SF) 12,890 SF	ACRES .296 AC			
DEVELOPMENT REGULATIONS									
BASE ZONE				LUPD - 4		F.A.R.	1.0		12,890 SF
COMMUNITY PLAN				LA JOLLA					
OVERLAY ZONES:				COASTAL OZ TRANSIT PRIORITY (TPA) TRANSIT AREA OZ COASTAL HEIGHT LIMIT OZ CC MOBILITY CHOICE; ZONE 2 PARKING IMPACT OZ (BEACH COASTAL)		MAX STRUCTURE HEIGHT		30'-0"	
BASE DENSITY (LUPD-4)				29 DU / AC 1 DU / 1,502 SF		LOT COVERAGE		N/A	
SETBACKS						GROUND FLOOR HEIGHT		N/A	
FRONT		MIN: 0' 16'-0" FROM CURB		RESIDENTIAL REQUIREMENTS		RM 3-7			
STREET		MIN: 0'		STORAGE		240 CF MIN. DIM.		APPLIES 7'	
SIDE		MIN: 0'		PRIVATE OPEN SPACE # DU MIN. DIM. MIN. AREA		75% 6' 60 SF			
REAR		MIN: 0'		COMMON OPEN SPACE MIN AREA MIN DIM		300 SF 25 SF/DU 12'x15'			
STEPBACK (SIDE)				N/A		REFUSE & RECYCLING		APPLIES (142.0805)	
						VISIBILITY AREA		APPLIES (113.0273)	

PRJ-1073585

PROJECT TEAM

ARCHITECT	STEPHEN DALTON ARCHITECTS 444 S CEDROS AVE, STUDIO 185 SOLANA BEACH, CA 92075 858.792.5906
CIVIL / SURVEY	PASCO, LARET, SUITER & ASSOCIATES 535 NORTH HIGHWAY 101 SUITE A SOLANA BEACH, CA 92075 858.259.8212
LANDSCAPE	MCCULLOUGH LANDSCAPE ARCHITECTURE 703 16TH STREET, SUITE 100 SAN DIEGO, CA 92101 619.296.3150
OWNER	PELICAN VENTURE LP RYAN WYNN (CONTACT) 2050 HANCOCK STREET, STE. B SAN DIEGO, CA 92110 858.366.7707

SHEET INDEX

A001	TITLE SHEET
C-1.0	TENTATIVE MAP
C-2.0	POST CONSTRUCTION BMP PLAN
	INTERSECTION SIGHT DISTANCE EXHIBIT
A101	ARCHITECTURAL SITE PLAN
A102	ARCHITECTURAL SITE SECTIONS
A103	ARCHITECTURAL SITE SECTIONS
A104	AREA DIAGRAMS
A201	BASEMENT PLAN
A202	1ST FLOOR PLAN
A203	2ND FLOOR PLAN
A204	ROOF PLAN
A301	EXTERIOR ELEVATIONS
A302	EXTERIOR ELEVATIONS
A303	GLAZING ABOVE LEVEL 1 EXHIBIT
A304	GLAZING ABOVE LEVEL 1 EXHIBIT
A305	EXTERIOR PERSPECTIVES
A306	EXTERIOR PERSPECTIVES
A307	EXTERIOR PERSPECTIVES
A308	MATERIALS
A309	EXTERIOR RENDERING
A310	EXTERIOR RENDERING
L000	COVER SHEET
L001	CALCULATIONS PLAN
L002	CALCULATIONS PLAN
L003	CALCULATIONS PLAN - ROOF
L100	HARDSCAPE PLAN
L101	ROOF HARDSCAPE PLAN
L200	IRRIGATION PLAN
L201	ROOF IRRIGATION PLAN
L300	PLANTING PLAN
L301	ROOF PLANTING PLAN


AREA TABULATION


<u>LOT INFORMATION:</u>	
LOT SIZE:	12,890 SF
FLOOR AREA RATIO:	1.0
ALLOWABLE GFA:	12,890 SF
PROPOSED GFA:	16,366 SF (INCENTIVE)
EXISTING BUILDING AGE:	1976
EXISTING BUILDING SIZE:	3,000 SF

SCOPE OF WORK

- PROJECT PROPOSES A TENTATIVE MAP FOR THE CREATION OF A TOTAL OF (13) RESIDENTIAL CONDOMINIUM UNITS AND A SINGLE COMMERCIAL SPACE
- DEMOLITION OF EXISTING OFFICE BUILDING UNDER SEPARATE PERMIT
- CONSTRUCTION OF 2-STORY MIXED-USE CONDOMINIUM BUILDING (TYPE VA) W/
 - 1,060 SF COMMERCIAL SPACE
 - (13) RESIDENTIAL UNITS
 - BASEMENT LEVEL COVERED PARKING
- ASSOCIATED LANDSCAPING IMPROVEMENTS ON SITE AND WITHIN RIGHT OF WAY.

VICINITY MAP

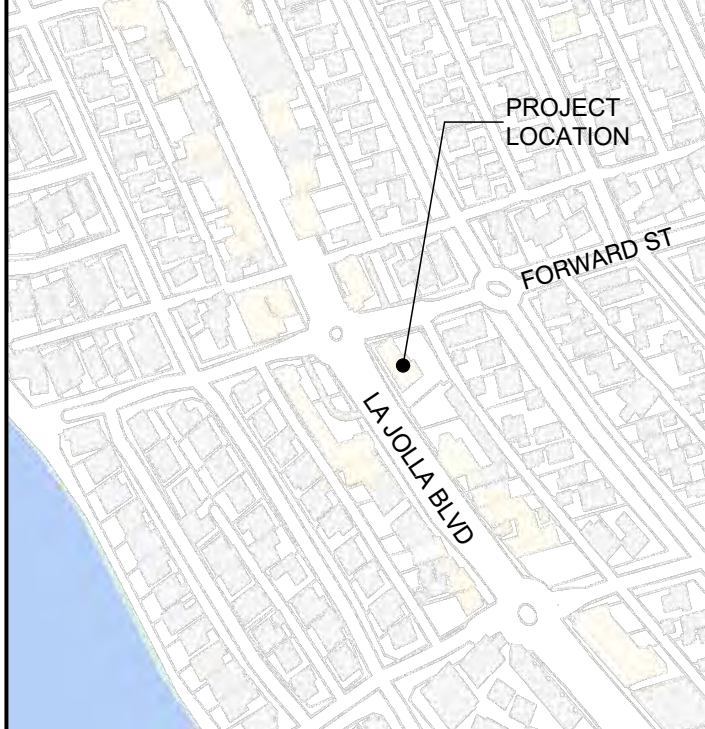

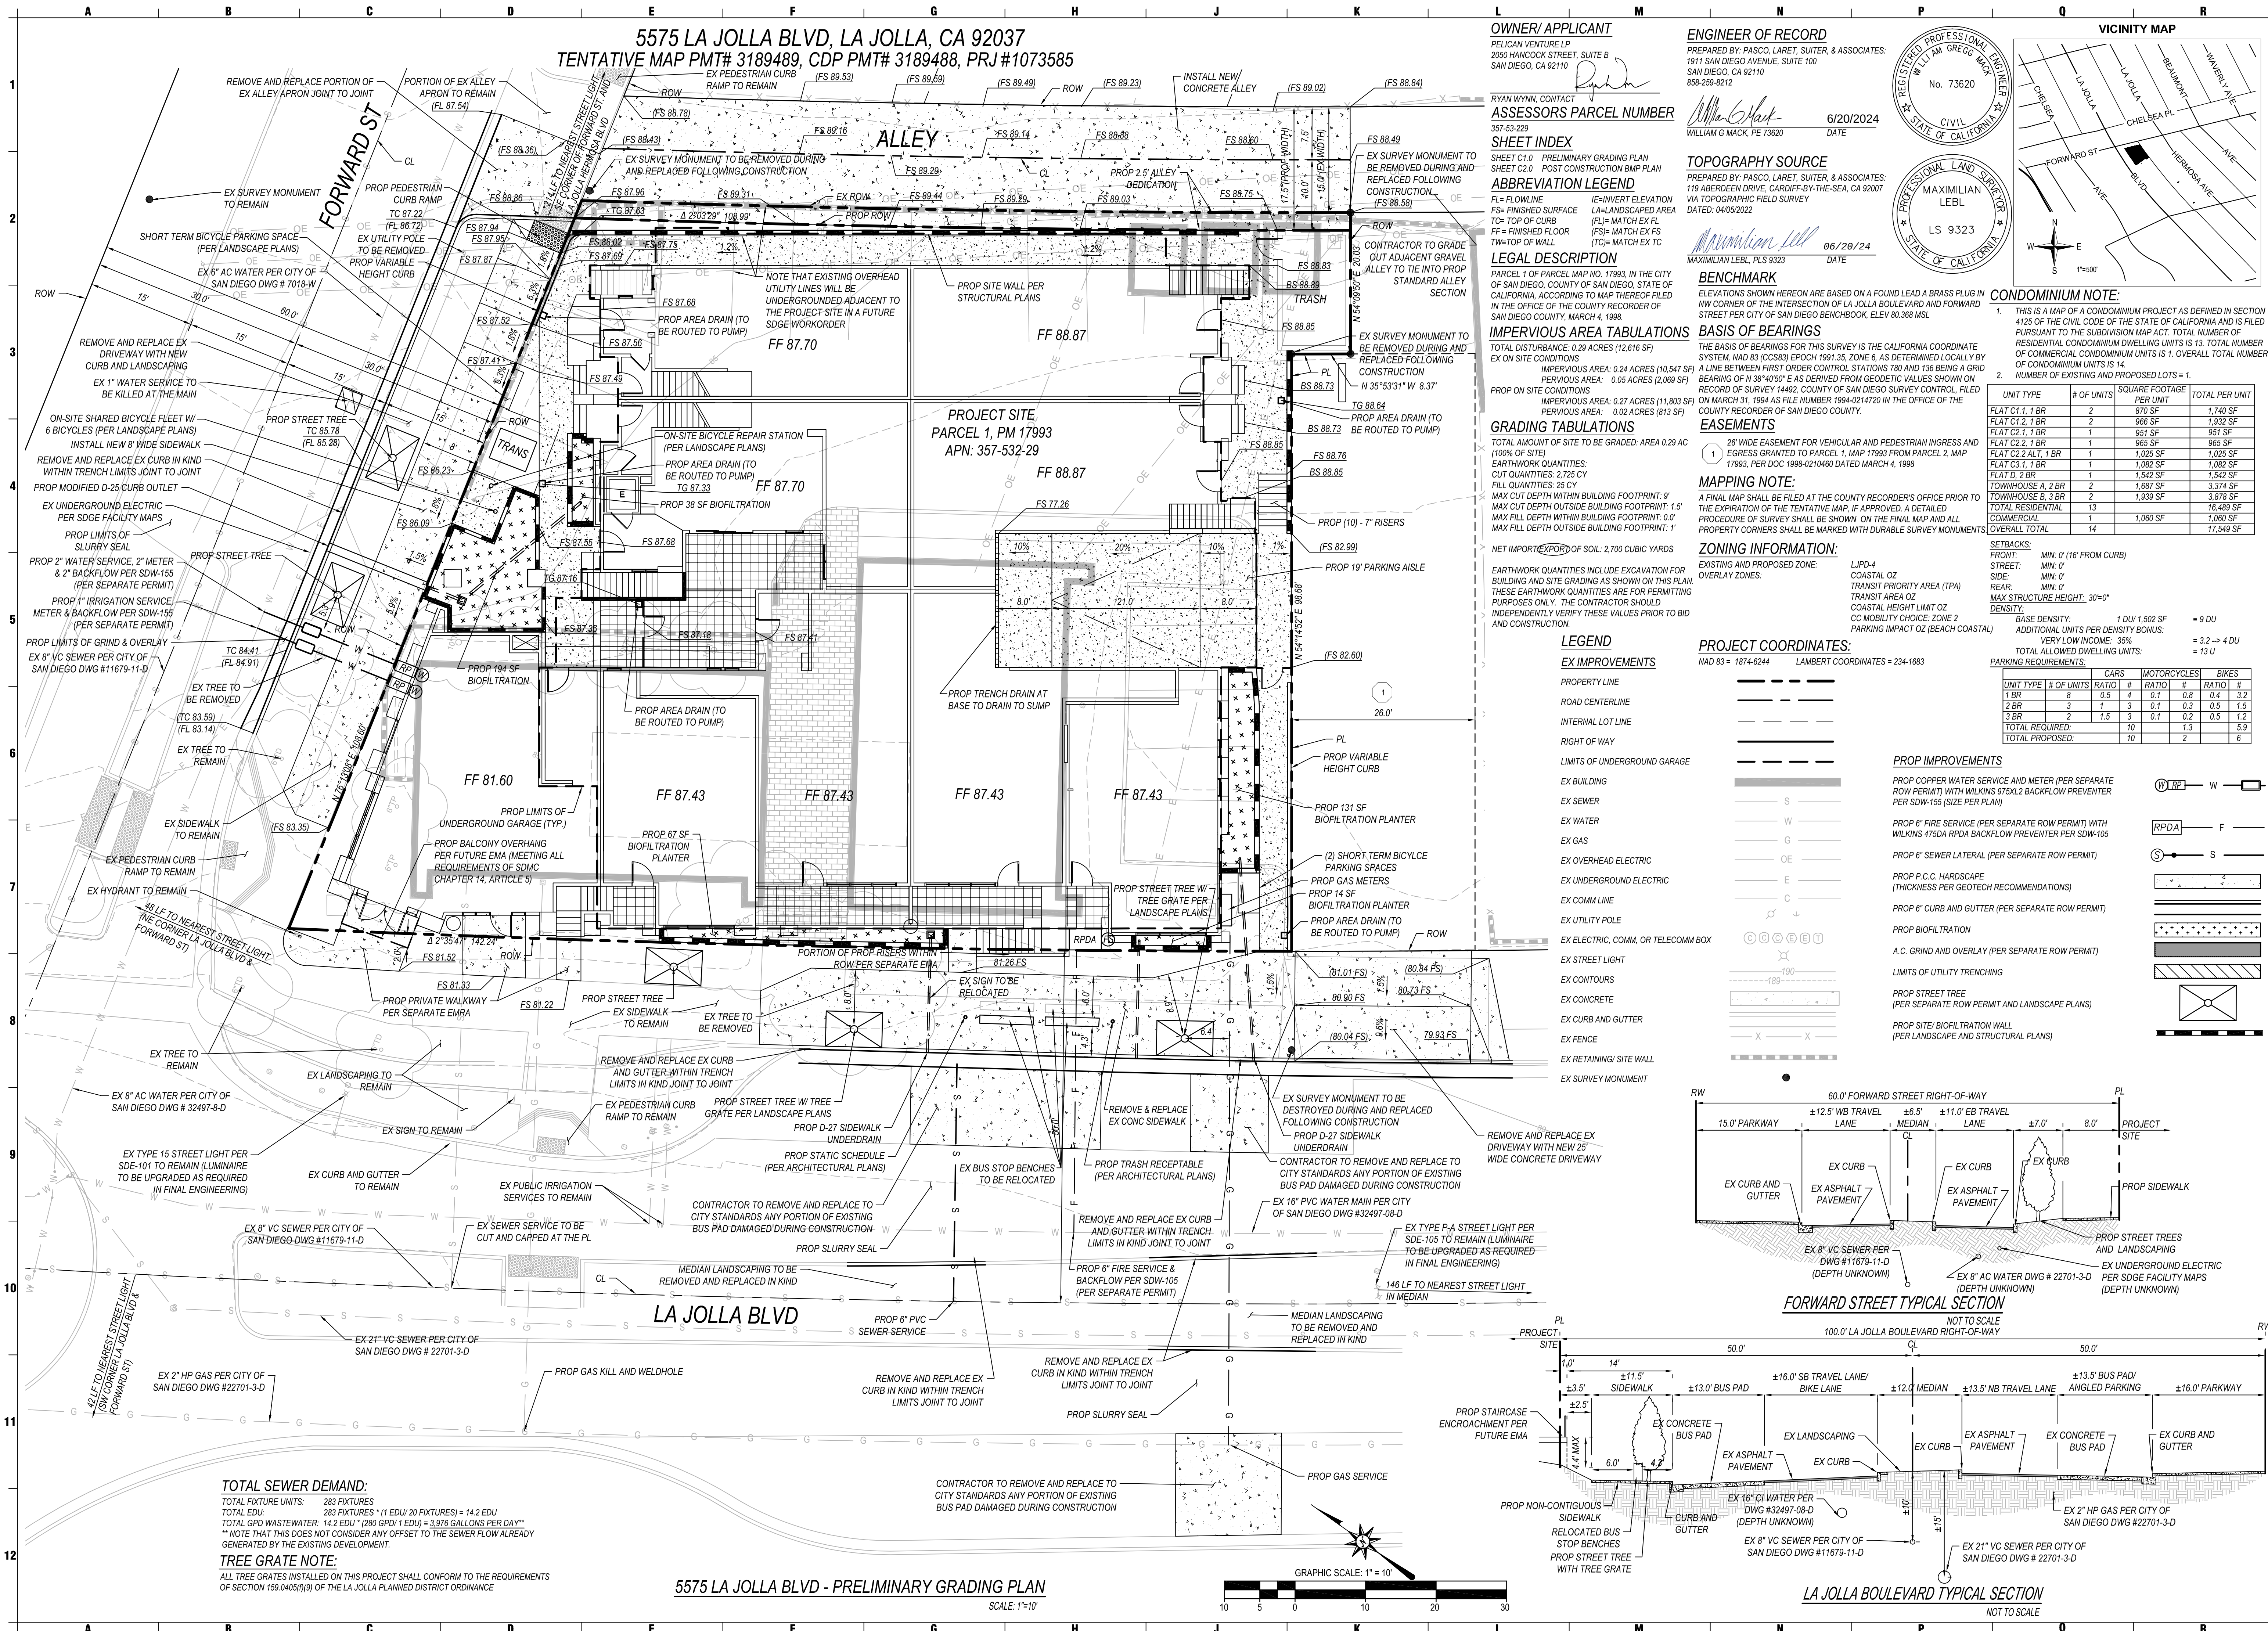

5575 LA JOLLA BLVD, LA JOLLA, CA 92037
TENTATIVE MAP PMT# 3189489, CDP PMT# 3189488, PRJ #1073585



FORM
DS-560
September 2021

Stormwater Requirements
Applicability Checklist

Project Address: 5575 La Jolla Boulevard

Project Number: prj-1073585

SECTION 1: Construction Stormwater Best Management Practices (BMP) Requirements
All construction sites are required to implement construction BMPs per the performance standards in the [Stormwater Standards Manual](#). Some sites are also required to obtain coverage under the State Construction General Permit (CGP), administered by the [California State Water Resources Control Board](#).

For all projects, complete Part A - If the project is required to submit a Stormwater Pollution Prevention Plan (SWPPP) or Water Pollution Control Plan (WPCP), continue to Part B.

PART A - Determine Construction Phase Stormwater Requirements

1. Is the project subject to California's statewide General National Pollutant Discharge Elimination System (NPDES) permit for Stormwater Discharges Associated with Construction Activities, also known as the State Construction General Permit (CGP)? (Typically projects with land disturbance greater than or equal to 1 acre.)

☐ Yes, SWPPP is required; skip questions 2-4. ☒ No; proceed to the next question.

2. Does the project propose construction or demolition activity, including but not limited to, clearing, grading, grubbing, excavation, or any other activity resulting in ground disturbance and/or contact with stormwater?

☒ Yes, WPCP is required; skip questions 3-4. ☐ No; proceed to the next question.

3. Does the project propose routine maintenance to maintain the original line and grade, hydraulic capacity, or original purpose of the facility? (Projects such as pipeline/utility replacement)

☐ Yes, WPCP is required; skip question 4. ☒ No; proceed to the next question.

4. Does the project only include the following Permit types listed below?

- Electrical Permit, Fire Alarm Permit, Fire Sprinkler Permit, Plumbing Permit, Sign Permit, Mechanical Permit, Spa Permit,
- Individual Right of Way Permits that exclusively include only ONE of the following activities: water service, sewer lateral, or utility service.
- Right of Way Permits with a project footprint less than 150 linear feet that exclusively include only ONE of the following activities: curb ramp, sidewalk and driveway apron replacement, potholing, curb and gutter replacement, and retaining wall encroachments.

☐ Yes, no document is required.

Check one of the boxes below and continue to Part B

☐ If you checked "Yes" for question 1, an SWPPP is REQUIRED - continue to Part B

☒ If you checked "No" for question 1 and checked "Yes" for question 2 or 3, a WPCP is REQUIRED. If the project proposes less than 5,000 square feet of ground disturbance AND has less than a 5-foot elevation change over the entire project area, a Minor WPCP may be required instead. Continue to Part B

☐ If you check "No" for all questions 1-3 and checked "Yes" for question 4, Part B does not apply, and no document is required. Continue to Section 2.

More information on the City's construction BMP requirements is available in alternative formats for persons with disabilities. Visit our web site: <http://www.sandiego.gov/dsdsc>

Upon request, this information is available in alternative formats for persons with disabilities. DS-560 (09-21)

CLEAR FORM

P1

City of San Diego • Form DS-560 • September 2021

Page 2

PART B - Determine Construction Site Priority

This prioritization must be completed within this form, noted on the plans, and included in the SWPPP or WPCP. The city reserves the right to adjust the priority of projects both before and after construction. Construction projects are assigned an inspection frequency based on if the project has a "high threat to water quality." The City has aligned the local definition of "high threat to water quality" to the risk determination approach of the State Construction General Permit (CGP). The CGP determines risk level based on project specific sediment risk and receiving water risk. Additional inspection is required for projects within the Areas of Special Biological Significance (ASBS) watershed. **NOTE:** The construction priority does NOT change construction BMP requirements that apply to projects; rather, it determines the frequency of inspections that will be conducted by city staff.

Complete Part B and continue to Section 2

☐ 1. ASBS

A. Projects located in the ASBS watershed.

☐ 2. High Priority

A. Projects that qualify as Risk Level 2 or Risk Level 3 per the Construction General Permit (CGP) and are not located in the ASBS watershed.
B. Projects that qualify as LUP Type 2 or LUP Type 3 per the CGP and are not located in the ASBS watershed.

☐ 3. Medium Priority

A. Projects that are not located in an ASBS watershed or designated as a High priority site.
B. Projects that qualify as Risk Level 1 or LUP Type 1 per the CGP and are not located in an ASBS watershed.
C. WPCP projects (>5,000 square feet of ground disturbance) located within the Los Peñasquitos watershed management area.

☒ 4. Low Priority

A. Projects not subject to a Medium or High site priority designation and are not located in an ASBS watershed.

Section 2: Construction Stormwater BMP Requirements

Additional information for determining the requirements is found in the [Stormwater Standards Manual](#).

PART C - Determine if Project is a Priority Development Project (PDP)

Additional information for determining the requirements is found in the [Stormwater Standards Manual](#).

Projects that are not subject to Permanent Stormwater Requirements

Projects that are considered maintenance or otherwise not categorized as "new development projects" or "redevelopment projects" according to the [Stormwater Standards Manual](#) are not subject to Permanent Stormwater BMP Requirements.

If "yes" is checked for any number in Part C: Proceed to Part F and check "Not Subject to Permanent Stormwater BMP Requirements."
If "no" is checked for all the numbers in Part C: Continue to Part D.

1. Does the project only include interior remodels and/or is the project entirely within an existing enclosed structure and does not have the potential to contact stormwater?

☐ Yes ☒ No

2. Does the project only include the construction of overhead or underground utilities without creating new impervious surfaces?

☐ Yes ☒ No

3. Does the project fall under routine maintenance? Examples include but are not limited to roof or exterior structure surface replacement, resurfacing or reconfiguring surface parking lots or existing roadways without expanding the impervious footprint, and routine replacement of damaged pavement (grinding, overlay and pothole repair).

☐ Yes ☒ No

Visit our web site: [sandiego.gov/dsdsc](http://www.sandiego.gov/dsdsc)

Upon request, this information is available in alternative formats for persons with disabilities. DS-560 (09-21)

CLEAR FORM

P2

City of San Diego • Form DS-560 • September 2021

Page 3

PART D - PDP Exempt Requirements

PDP Exempt projects are required to implement site design and source control BMPs.

If "yes" is checked for any questions in Part D, continue to Part F and check the box labeled "PDP Exempt."

If "no" is checked for all questions in Part D, continue to Part E.

1. Does the project ONLY include new or retrofit sidewalks, bicycle lanes, or trails that:

- Are designed and constructed to direct stormwater runoff to adjacent vegetated areas, or other non-erodible permeable areas? Or;
- Are designed and constructed to be hydraulically disconnected from paved streets and roads? Or;
- Are designed and constructed with permeable pavements or surfaces in accordance with the Green Streets guidance in the City's Stormwater Standards Manual?

☐ Yes, PDP exempt requirements apply ☒ No, proceed to next question

2. Does the project ONLY include retrofitting or redeveloping existing paved alleys, streets or roads designed and constructed in accordance with the Green Streets guidance in the [City's Stormwater Standards Manual](#)?

☐ Yes, PDP exempt requirements apply ☒ No, proceed to next question

PART E - Determine if Project is a Priority Development Project (PDP)

Projects that match one of the definitions below are subject to additional requirements, including preparation of a Stormwater Quality Management Plan (SQMP).

If "yes" is checked for any number in Part E, continue to Part F and check the box labeled "Priority Development Project."

If "no" is checked for every number in Part E, continue to Part F and check the box labeled "Standard Development Project."

1. **New development that creates 10,000 square feet or more of impervious surfaces collectively over the project site.** This includes commercial, industrial, residential, mixed-use, and public development projects on public or private land.

☐ Yes ☒ No

2. **Redevelopment project that creates and/or replaces 5,000 square feet or more of impervious surfaces on an existing site of 10,000 square feet or more of impervious surfaces.** This includes commercial, industrial, residential, mixed-use, and public development projects on public or private land.

☐ Yes ☒ No

3. **New development or redevelopment of a restaurant.** Facilities that sell prepared foods and beverages for consumption, including stationary lunch counters and refreshment stands selling prepared foods and drinks for immediate consumption (Standard Industrial Classification (SIC) 5813), and where the land development creates and/or replaces 5,000 square feet or more of impervious surface.

☐ Yes ☒ No

4. **New development or redevelopment on a hillside.** The project creates and/or replaces 5,000 square feet or more of impervious surface collectively over the project site and where the development will grade on any natural slope that is twenty-five percent or greater.

☐ Yes ☒ No

5. **New development or redevelopment of a parking lot that creates and/or replaces 5,000 square feet or more of impervious surface collectively over the project site.**

☐ Yes ☒ No

6. **New development or redevelopment of streets, roads, highways, freeways, and driveways.** The project creates and/or replaces 5,000 square feet or more of impervious surface collectively over the project site.

☐ Yes ☒ No

Visit our web site: [sandiego.gov/dsdsc](http://www.sandiego.gov/dsdsc)

Upon request, this information is available in alternative formats for persons with disabilities. DS-560 (09-21)

CLEAR FORM

P3

City of San Diego • Form DS-560 • September 2021

Page 4

7. **New development or redevelopment discharging directly to an environmentally sensitive area.** The project creates and/or replaces 2,500 square feet of impervious surface (collectively over the project site), and discharges directly to an Environmentally Sensitive Area (ESA). "Discharging directly" includes flow that is conveyed overland a distance of 200 feet or less from the project to the ESA, or conveyed in a pipe or open channel any distance as an isolated flow from the project to the ESA (i.e. not commingled with flows from adjacent lands).

☐ Yes ☒ No

8. **New development or redevelopment projects of retail gasoline outlet (RGO) that create and/or replaces 5,000 square feet of impervious surface.** The development project meets the following criteria: (a) 5,000 square feet or more or (b) has a projected Average Daily Traffic (ADT) of 100 or more vehicles per day.

☐ Yes ☒ No

9. **New development or redevelopment projects of an automotive repair shop that creates and/or replaces 5,000 square feet or more of impervious surfaces.** Development projects categorized in any one of Standard Industrial Classification (SIC) codes 5013, 5014, 5541, 7532-7534 or 7536-7539.

☐ Yes ☒ No

10. **Other Pollutant Generating Project.** These projects are not covered in any of the categories above but involve the disturbance of one or more acres of land and are expected to generate post-construction phase pollutants, including fertilizers and pesticides. This category does not include projects creating less than 5,000 square feet of impervious area and projects containing, and/or using, a requirement for the regular use of fertilizers and pesticides (such as a slope stabilization project using native plants). Impervious area calculations need not include linear pathways for infrequent vehicle use, such as emergency maintenance access or bicycle and pedestrian paths if the linear pathways are built with pervious surfaces or if runoff from the pathway sheet flows to adjacent pervious areas.

☐ Yes ☒ No

PART F - Select the appropriate category based on the outcomes of Part C through Part E

1. The project is **NOT SUBJECT TO PERMANENT STORMWATER REQUIREMENTS**

☐ Yes ☒ No

2. The project is a **STANDARD DEVELOPMENT PROJECT.** Site design and source control BMP requirements are expected in the [Stormwater Standards Manual](#) for guidance.

☐ Yes ☒ No

3. The project is **PDP EXEMPT.** Site design and source control BMP requirements apply. Refer to the [Stormwater Standards Manual](#) for guidance.

☐ Yes ☒ No

4. The project is a **PRIORITY DEVELOPMENT PROJECT.** Site design, source control and structural pollutant control BMP requirements apply. Refer to the [Stormwater Standards Manual](#) for guidance on determining if the project requires hydromodification plan management.

☐ Yes ☒ No

Zack Sikora

Name of Owner or Agent

Zack Sikora

Signature

Project Manager

Title

10/07/2022


Date

Visit our web site: [sandiego.gov/dsdsc](http://www.sandiego.gov/dsdsc)

Upon request, this information is available in alternative formats for persons with disabilities. DS-560 (09-21)

CLEAR FORM

P4

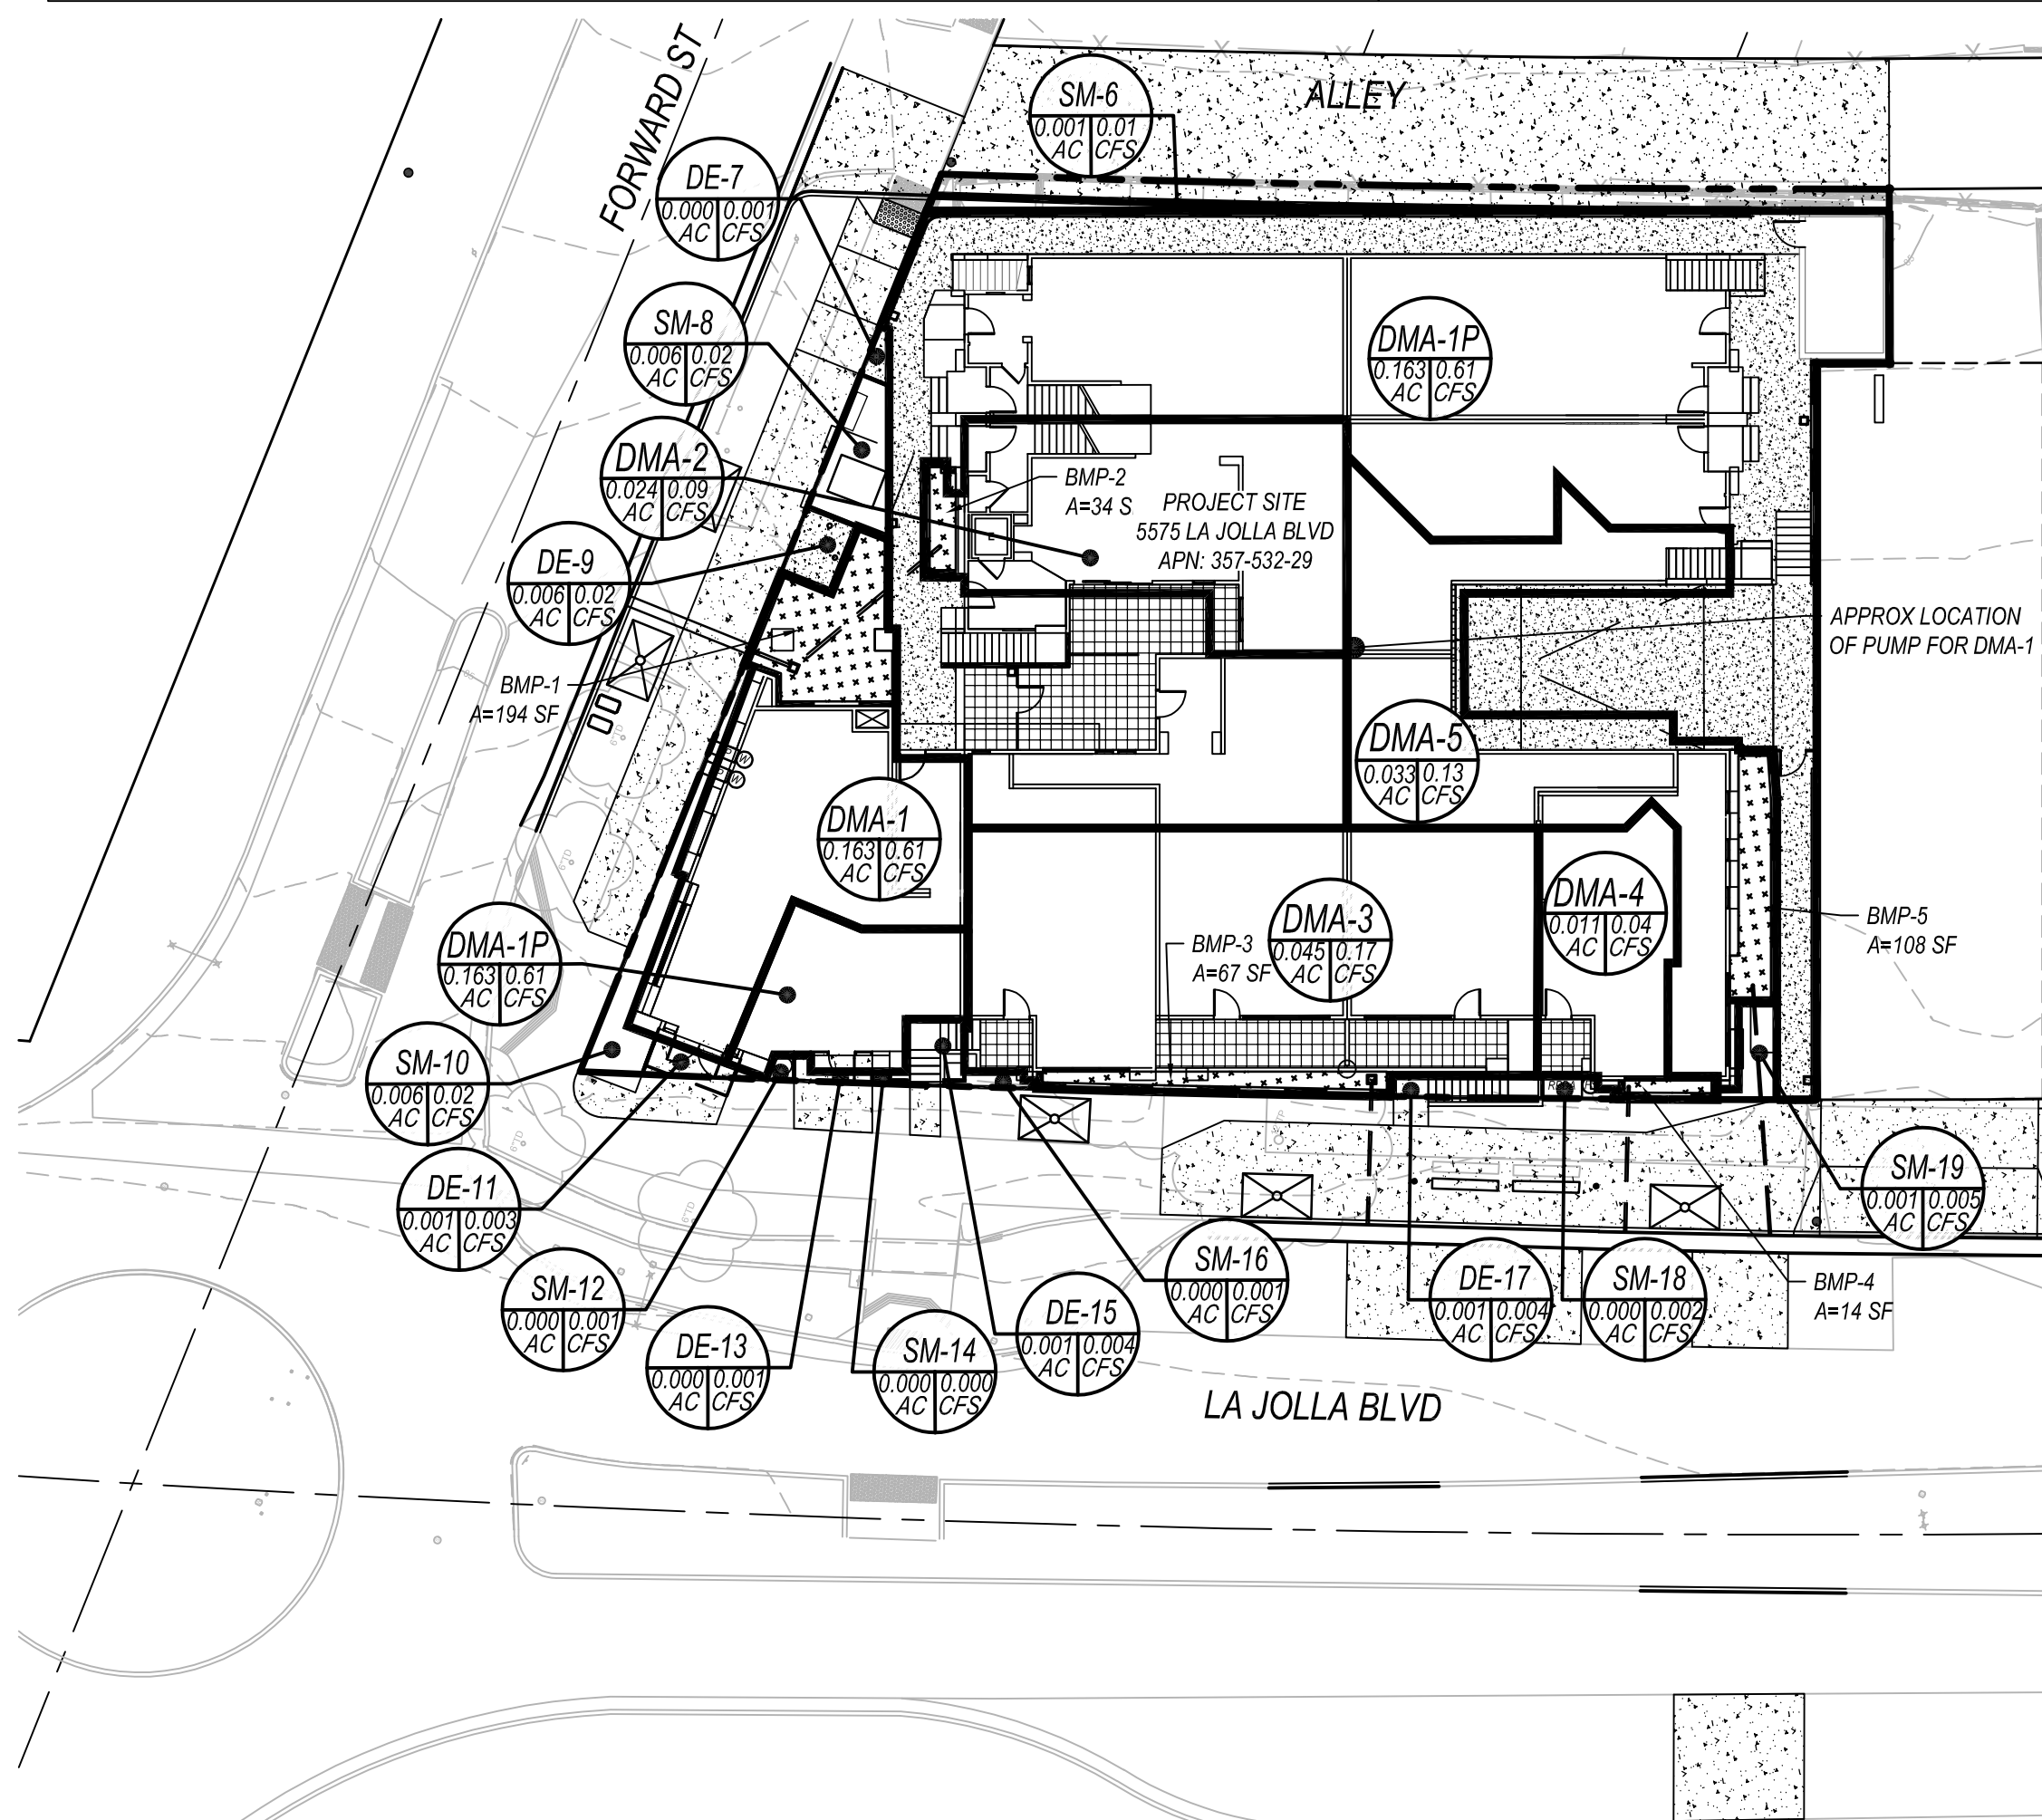

POST CONSTRUCTION BMP PLAN


SCALE 1"=20'



LEGEND:

DRAINAGE MANAGEMENT AREA (DMA)

BIOFILTRATION AREA

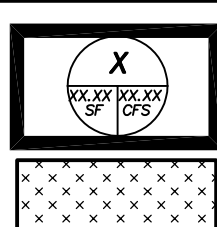

IMPERVIOUS AREA TABULATIONS:

EXISTING IMPERVIOUS AREA: 10,547 S.F. (0.24 ACRES, 84%)
PROPOSED IMPERVIOUS AREA: 11,803 S.F. (0.27 ACRES, 94%)
RUNOFF FACTOR: 0.90 = IMPERVIOUS, 0.30 = PERVIOUS
WEIGHTED RUNOFF FACTOR = (84% X 0.90) + (16% X 0.30) = 0.85
TREATMENT AREA PROVIDED = 417 S.F.
REFER TO THE BMP AREA SUMMARY TABLE FOR ALL PROPOSED BMP AREAS

NOTES:

UNDERLYING HYDROLOGIC SOIL GROUP: TYPE D
APPROXIMATE DEPTH TO GROUNDWATER: >30 FEET

PERMANENT POST-CONSTRUCTION BMP NOTES:

- OPERATION AND MAINTENANCE SHALL BE SECURED BY AN EXECUTED AND RECORDED STORM WATER MANAGEMENT AND DISCHARGE CONTROL MAINTENANCE AGREEMENT (SWMDCMA), OR ANOTHER MECHANISM APPROVED BY THE CITY ENGINEER. THAT ASSURES ALL PERMANENT BMPs WILL BE MAINTAINED IN PERPETUITY, PER THE LAND DEVELOPMENT MANUAL, STORM WATER STANDARDS.
- ANY MODIFICATIONS TO THE PERMANENT POST-CONSTRUCTION BMP DEVICES/STRUCTURES SHOWN ON PLAN REQUIRES A CONSTRUCTION CHANGE TO BE PROCESSED AND APPROVED THROUGH DEVELOPMENT SERVICES DEPARTMENT BY THE ENGINEER OF WORK. APPROVAL OF THE CONSTRUCTION CHANGE IS REQUIRED PRIOR TO CONSTRUCTION OF THE PERMANENT BMP.

BIOFILTRATION AREA NOTES


- THE SOIL SHALL HAVE THE FOLLOWING PROPERTIES:
- 5 IN/HR MINIMUM INFILTRATION RATE
- ORGANIC CONTENT > 5 PERCENT
- CATION EXCHANGE CAPACITY > 5 MILLIEQUIVALENT/100G SOIL
- 15% WASHED COARSE CONCRETE SAND, 10 PERCENT FINES
FINES SHOULD PASS # 20 (SCREEN SIZE) SIEVE
THE PROJECT'S GEOTECHNICAL ENGINEER SHALL PROVIDE CERTIFICATION TO THE ENGINEER OF WORK STATING THAT THE SOIL PLACED IN EACH BIOFILTRATION AREA MEETS INFILTRATION SPECIFICATIONS LISTED ABOVE.
COMPACTION OF SOIL IN BIOFILTRATION AREAS SHALL BE MINIMIZED TO ALLOW INFILTRATION TO OCCUR.
- PERFORATED 6-INCH DIA. UNDERDRAIN PIPE SHALL HAVE PERFORATIONS ALL THE WAY AROUND THE PIPE AND BE SET AS CLOSE TO THE BOTTOMS OF THE PLANTER AS POSSIBLE.
- IRRIGATION SYSTEM PER LANDSCAPE PLANS.

BIOFILTRATION AREA WATERPROOFING NOTES

- PREP WALL AND FOOTING - SPRAY APPLY "MARFLEX 5000" COMMERCIAL MEMBRANE TO BACK OF WALL, TOP OF FOOTING AND BOTTOM OF PLANTER PER MANUFACTURER'S SPECIFICATIONS.
- ADDRESS ANY EXPANSION JOINTS WITH 12-INCH MIN. STRIP OF "SOCO-SHIELD 300" MEMBRANE (10 MIL. MIN. THICKNESS) CENTERED OVER JOINT. ADHERED TO "MARFLEX" OVER SPRAY JOINT WITH "MARFLEX 5000" TO MANUFACTURER'S REQUIRED MIL. THICKNESS.
- APPLY "SOCO-SHIELD 300" MEMBRANE (10 MIL. MIN. THICKNESS) TO ADHERE TO THE "MARFLEX 5000" OVER ENTIRE WALL. STEM WALL AND PLANTER BOTTOM INCLUDING TREATED EXPANSION JOINTS. OVERLAP MATERIAL SEAMS A MIN. OF 6-INCHES IN ALL DIRECTIONS.
- ATTACH TACK STRIP AT TOP OF MEMBRANE AND ON SIDE ENDS OF WALL FROM TOP OF MEMBRANE TO TOP OF FOOTINGS.
- APPLY "COOL-COAT" OF EQUIVALENT U.V. RESISTANT MEMBRANE ABOVE TACK STRIP TO TOP OF WALL PER MANUFACTURER'S SPECIFICATIONS.

CONTRACTOR REQUIREMENTS FOR ENGINEER OF WORK POST-CONSTRUCTION BMP CERTIFICATION:


- THE CONTRACTOR IS TO CONSTRUCT ALL BMPs AS DESIGNATED ON THIS PLAN, PURSUANT TO APPROVED SWMDCMA. AGR-xxxxxxx. IF IN FIELD CONDITIONS WARRANT A PORTION OF THIS DESIGN INFEASIBLE, THE CONTRACTOR IS TO NOTIFY THE ENGINEER OF WORK IMMEDIATELY.
- PRIOR TO CERTIFICATION OF ALL POST-CONSTRUCTION BMPs, IT IS THE RESPONSIBILITY OF THE CONTRACTOR TO PROVIDE THE FOLLOWING DOCUMENTATION TO THE ENGINEER OF WORK:
 - SUBMITTALS FOR SOIL MEDIA MIXES, SAND, AND GRAVEL USED IN BMP CONSTRUCTION.
 - PURCHASE ORDERS FOR ALL PROPRIETARY BMP SYSTEMS.
 - PHOTO DOCUMENTATION SHOWING PROOF OF UNDERDRAIN INSTALLATION PER THIS PLAN FOR EACH BMP.
 - PHOTO DOCUMENTATION OF EACH LAYER OF BIOFILTRATION MEDIA (GRAVEL, SAND, SOIL MEDIA, PONDING DEPTH/FREEBOARD) INSTALLED TO CORRECT DEPTHS PER SECTIONS SHOWN ON THIS SHEET FOR EACH BMP.
- SHOULD THE REQUIRED DOCUMENTATION LISTED ABOVE NOT BE PROVIDED TO THE ENGINEER OF WORK PRIOR TO THE TIME OF FINAL CERTIFICATION, THE ENGINEER OF WORK RESERVES THE RIGHT TO REFUSE CERTIFICATION OF THESE BMPs UNTIL EITHER THE NECESSARY DOCUMENTATION HAS BEEN PROVIDED, OR A WRITTEN CERTIFICATION OF INSTALLATION PER PLAN HAS BEEN PROVIDED BY THE CONTRACTOR, THUS ACCEPTING LIABILITY SHOULD IT BE FOUND THAT THESE BMPs WERE NOT INSTALLED TO PLAN AT A LATER DATE.

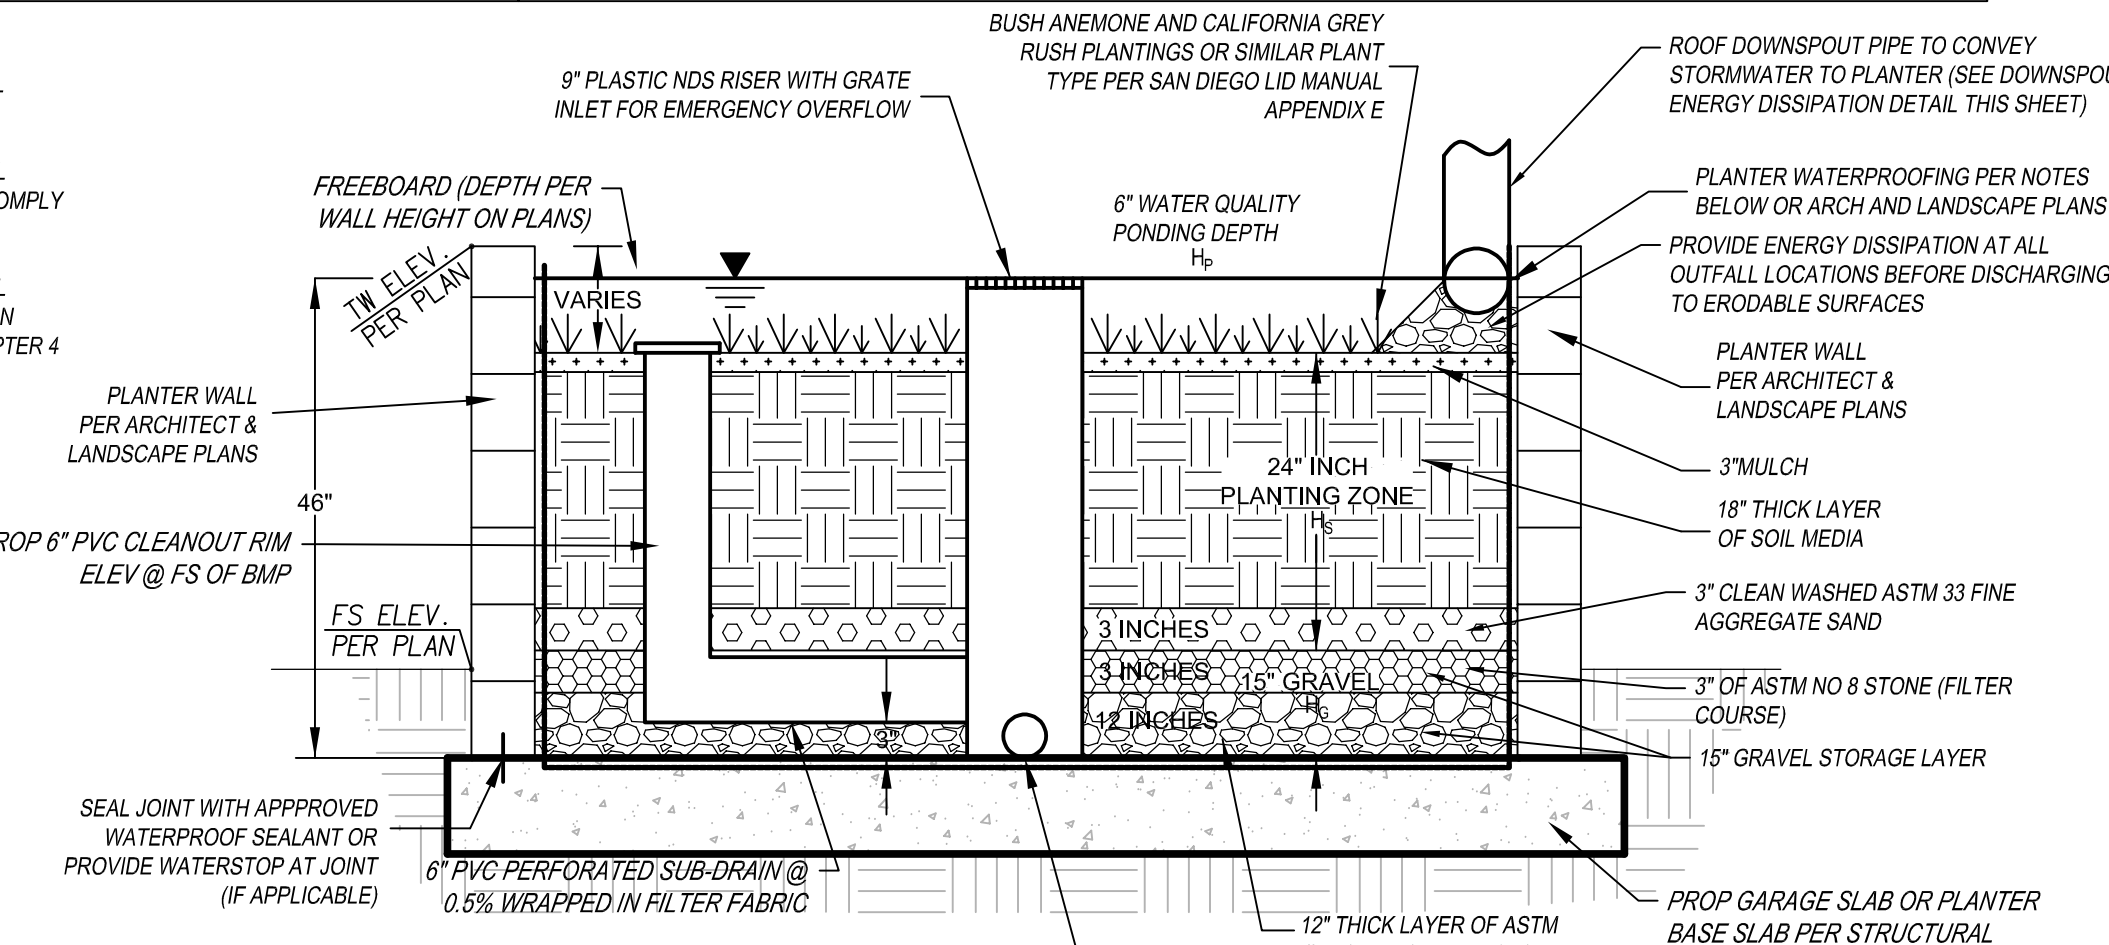

TYPICAL SECTION: BIOFILTRATION PLANTER CROSS SECTION (BF-1)

NOT TO SCALE

SITE DESIGN, SOURCE CONTROL AND POLLUTANT CONTROL BMP OPERATION + MAINTENANCE PROCEDURE							
STORM WATER MANAGEMENT AND DISCHARGE CONTROL MAINTENANCE AGREEMENT APPROVAL NO.:							
O&M RESPONSIBLE PARTY DESIGNEE: (PROPERTY OWNER) / HOA / CITY / OTHER							
BMP DESCRIPTION	INSPECTION FREQUENCY	MAINTENANCE FREQUENCY	MAINTENANCE METHOD	QUANTITY	INCLUDED IN O&M	MANUAL	SHEET NUMBER(S)
SITE DESIGN ELEMENTS	ANNUAL	AS NEEDED	REMOVE AND PROPERLY DISPOSE	N/A	YES	NO	N/A
DESCRIPTION:			ACCUMULATED MATERIALS				
SOURCE CONTROL ELEMENTS	ANNUAL	AS NEEDED	REMOVE AND REPLACE CLOGGED	N/A	YES	NO	N/A
DESCRIPTION:			SURFACE SOILS				
POLLUTANT CONTROL BMP(S)	BI-ANNUAL	BI-ANNUAL	MOWING AND DEBRIS COLLECTION	5	YES	NO	C1.0
DESCRIPTION: BIOFILTRATION		AS NEEDED	AS NECESSARY				
HMP FACILITY (IF SEPARATE)					YES	NO	
DESCRIPTION:							
HMP EXEMPT					NO		

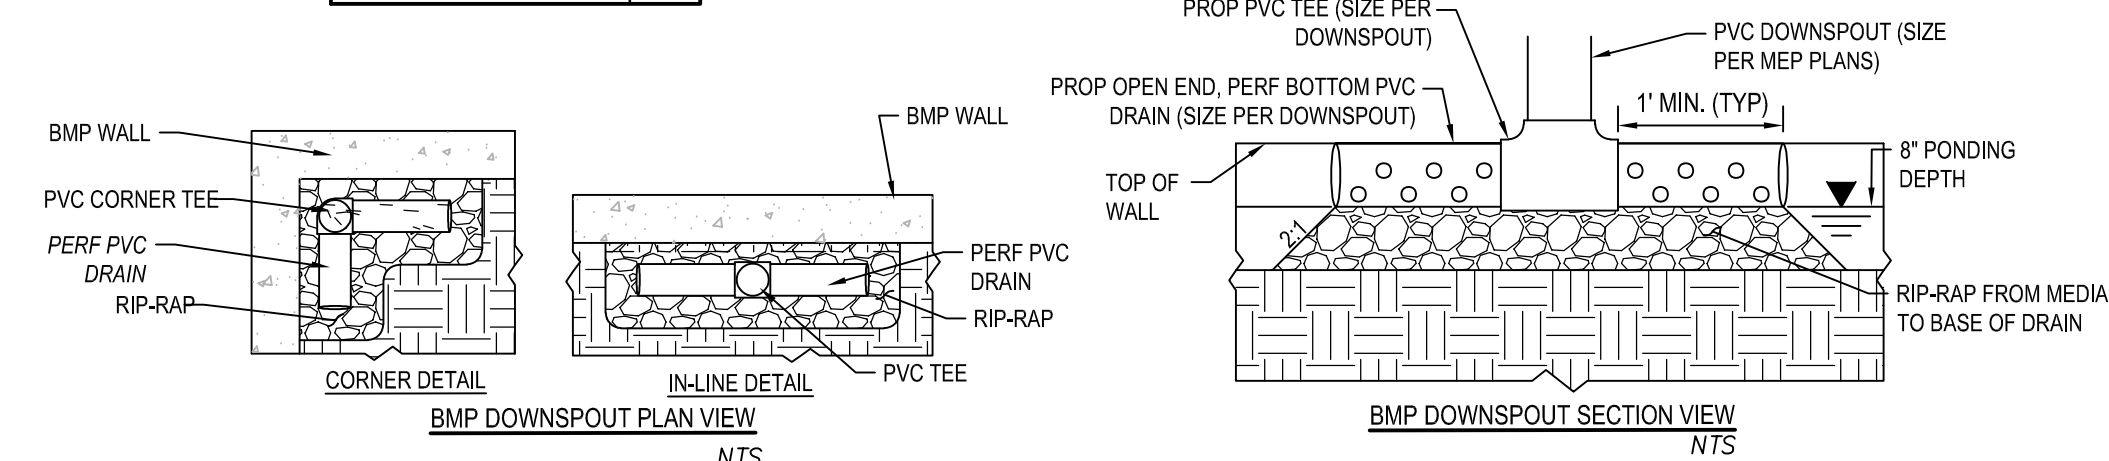

DOWNSPOUT ENERGY DISSIPATION/ OUTLET DETAILS

NOT TO SCALE

project title
ADELANTE TOWNHOMES
5575 LA JOLLA BLVD, LA JOLLA, CA 92037

stamp

Stephen Dalton Architects
444 S. CEDROS, STUDIO 185
SOLANA BEACH, CA 92075
t: 858.792.5906 / f: 858.792.5916



POST CONSTRUCTION BMP PLAN

job no
2213
date

TM CDP SET 01
10/7/2022
TM CDP SET 02
3/10/2023
TM CDP SET 03
10/05/2023
TM CDP SET 04
12/27/2023
TM CDP SET 05
6/21/2024



sheet
C-2.0

5575 LA JOLLA BOULEVARD INTERSECTION SIGHT DISTANCE EXHIBIT

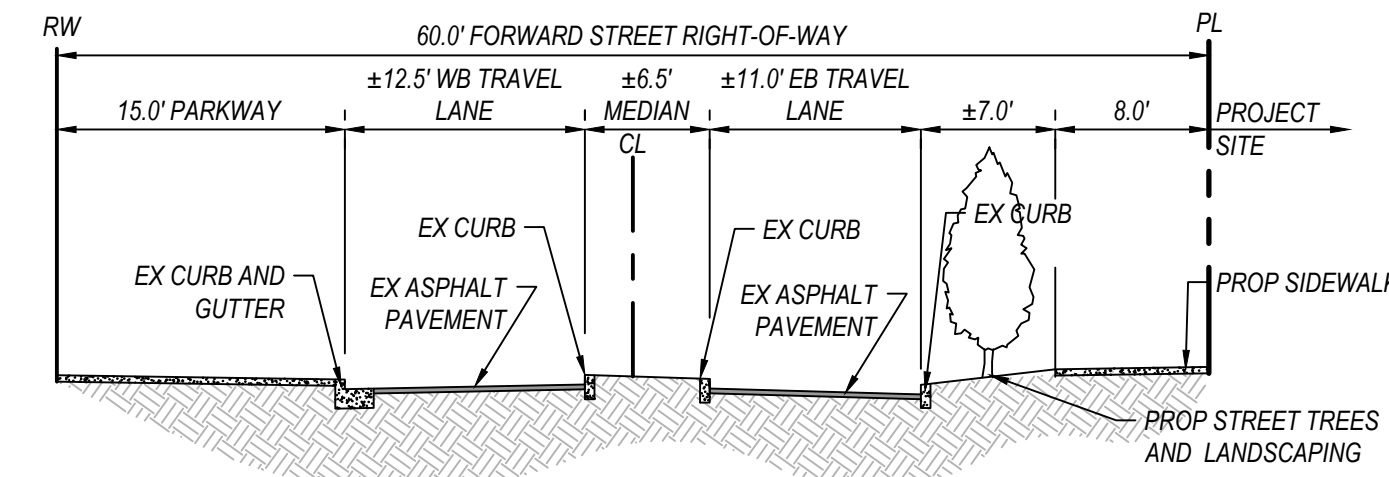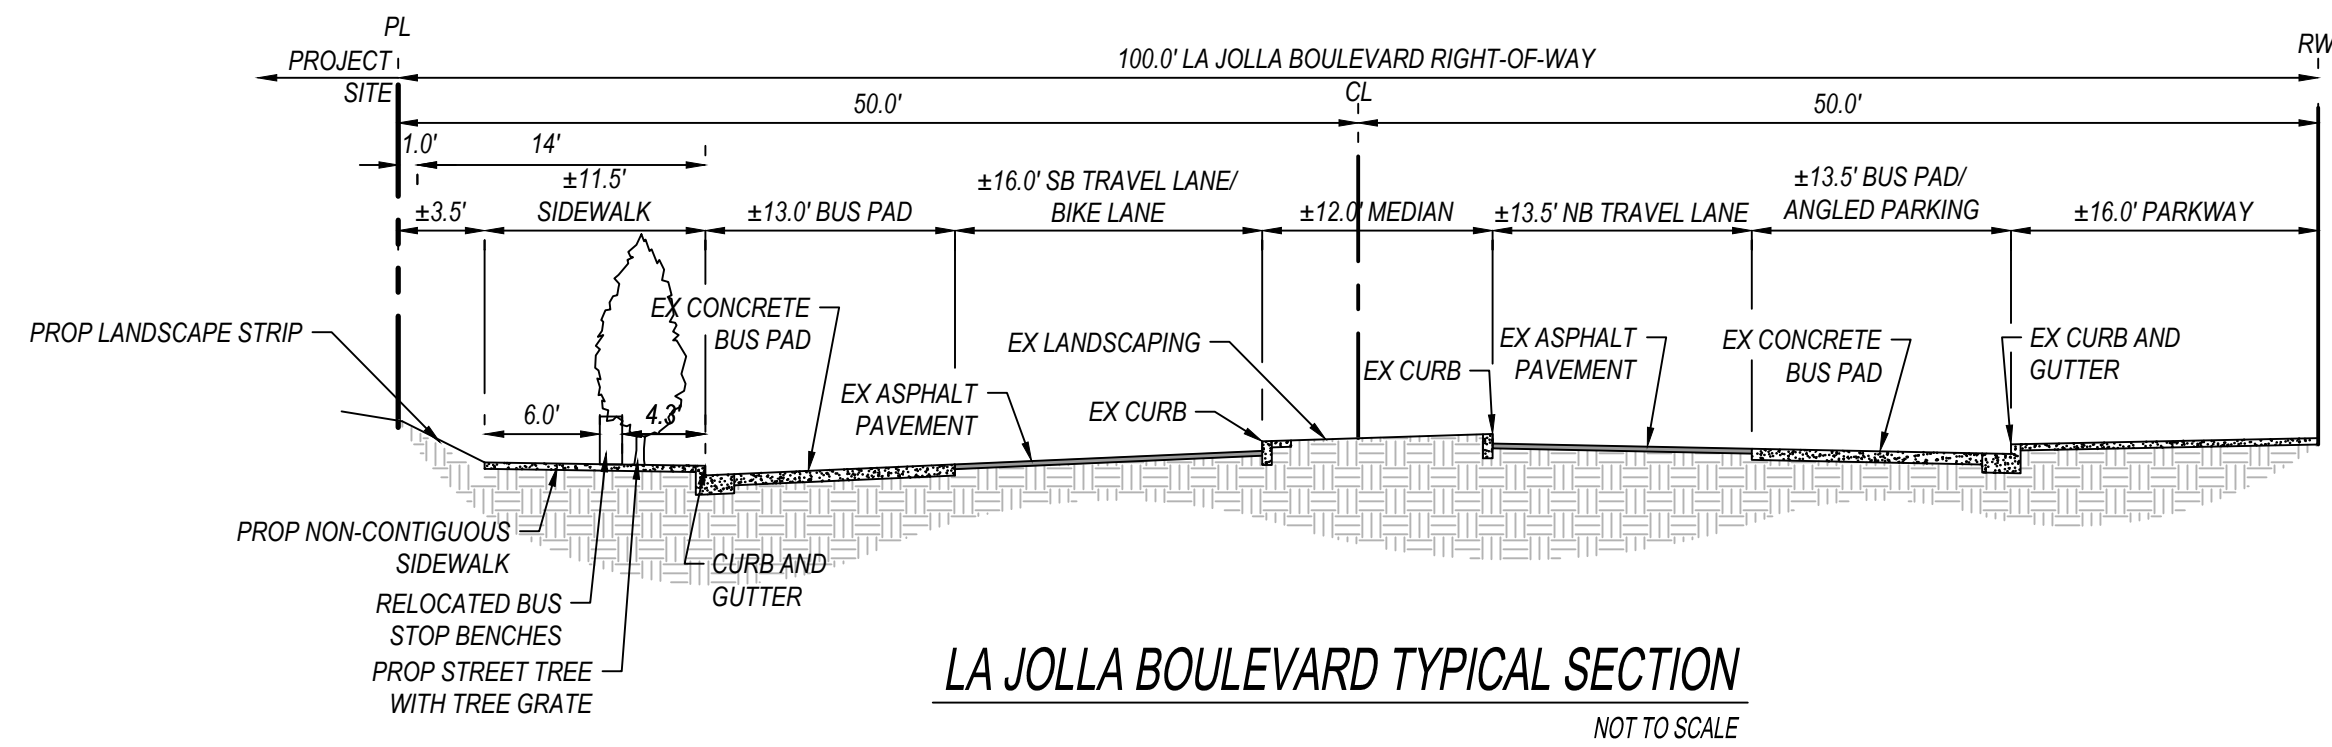

SIGHT DISTANCE CALCULATION:

FORWARD STREET TURNING RIGHT ONTO LA JOLLA BOULEVARD:
 EYE HEIGHT = 3.5'
 OBJECT HEIGHT = 3.5'
 EYE LOCATION = 23.6' BACK FROM FACE OF CURB (CENTER OF WB TRAVEL LANE)
 OBJECT LOCATION = 7.25' FROM CENTERLINE (CENTER OF NB TRAVEL LANE)
 FORWARD STREET GRADE = (-0.6%)
 LA JOLLA BOULEVARD GRADE = (-0.6%)
 LA JOLLA BOULEVARD POSTED SPEED = 15MPH
 LA JOLLA BOULEVARD DESIGN SPEED (V_{MAJOR}) = 30MPH
 TIME GAP (t_g) = $6.5s + (0.1s * 14.5) = 8.0$ seconds
 ISD CASE C2, RIGHT TURN FROM YIELD = $1.47 * (V_{MAJOR}) * (t_g) = (1.47)(30)(8) = 353'$

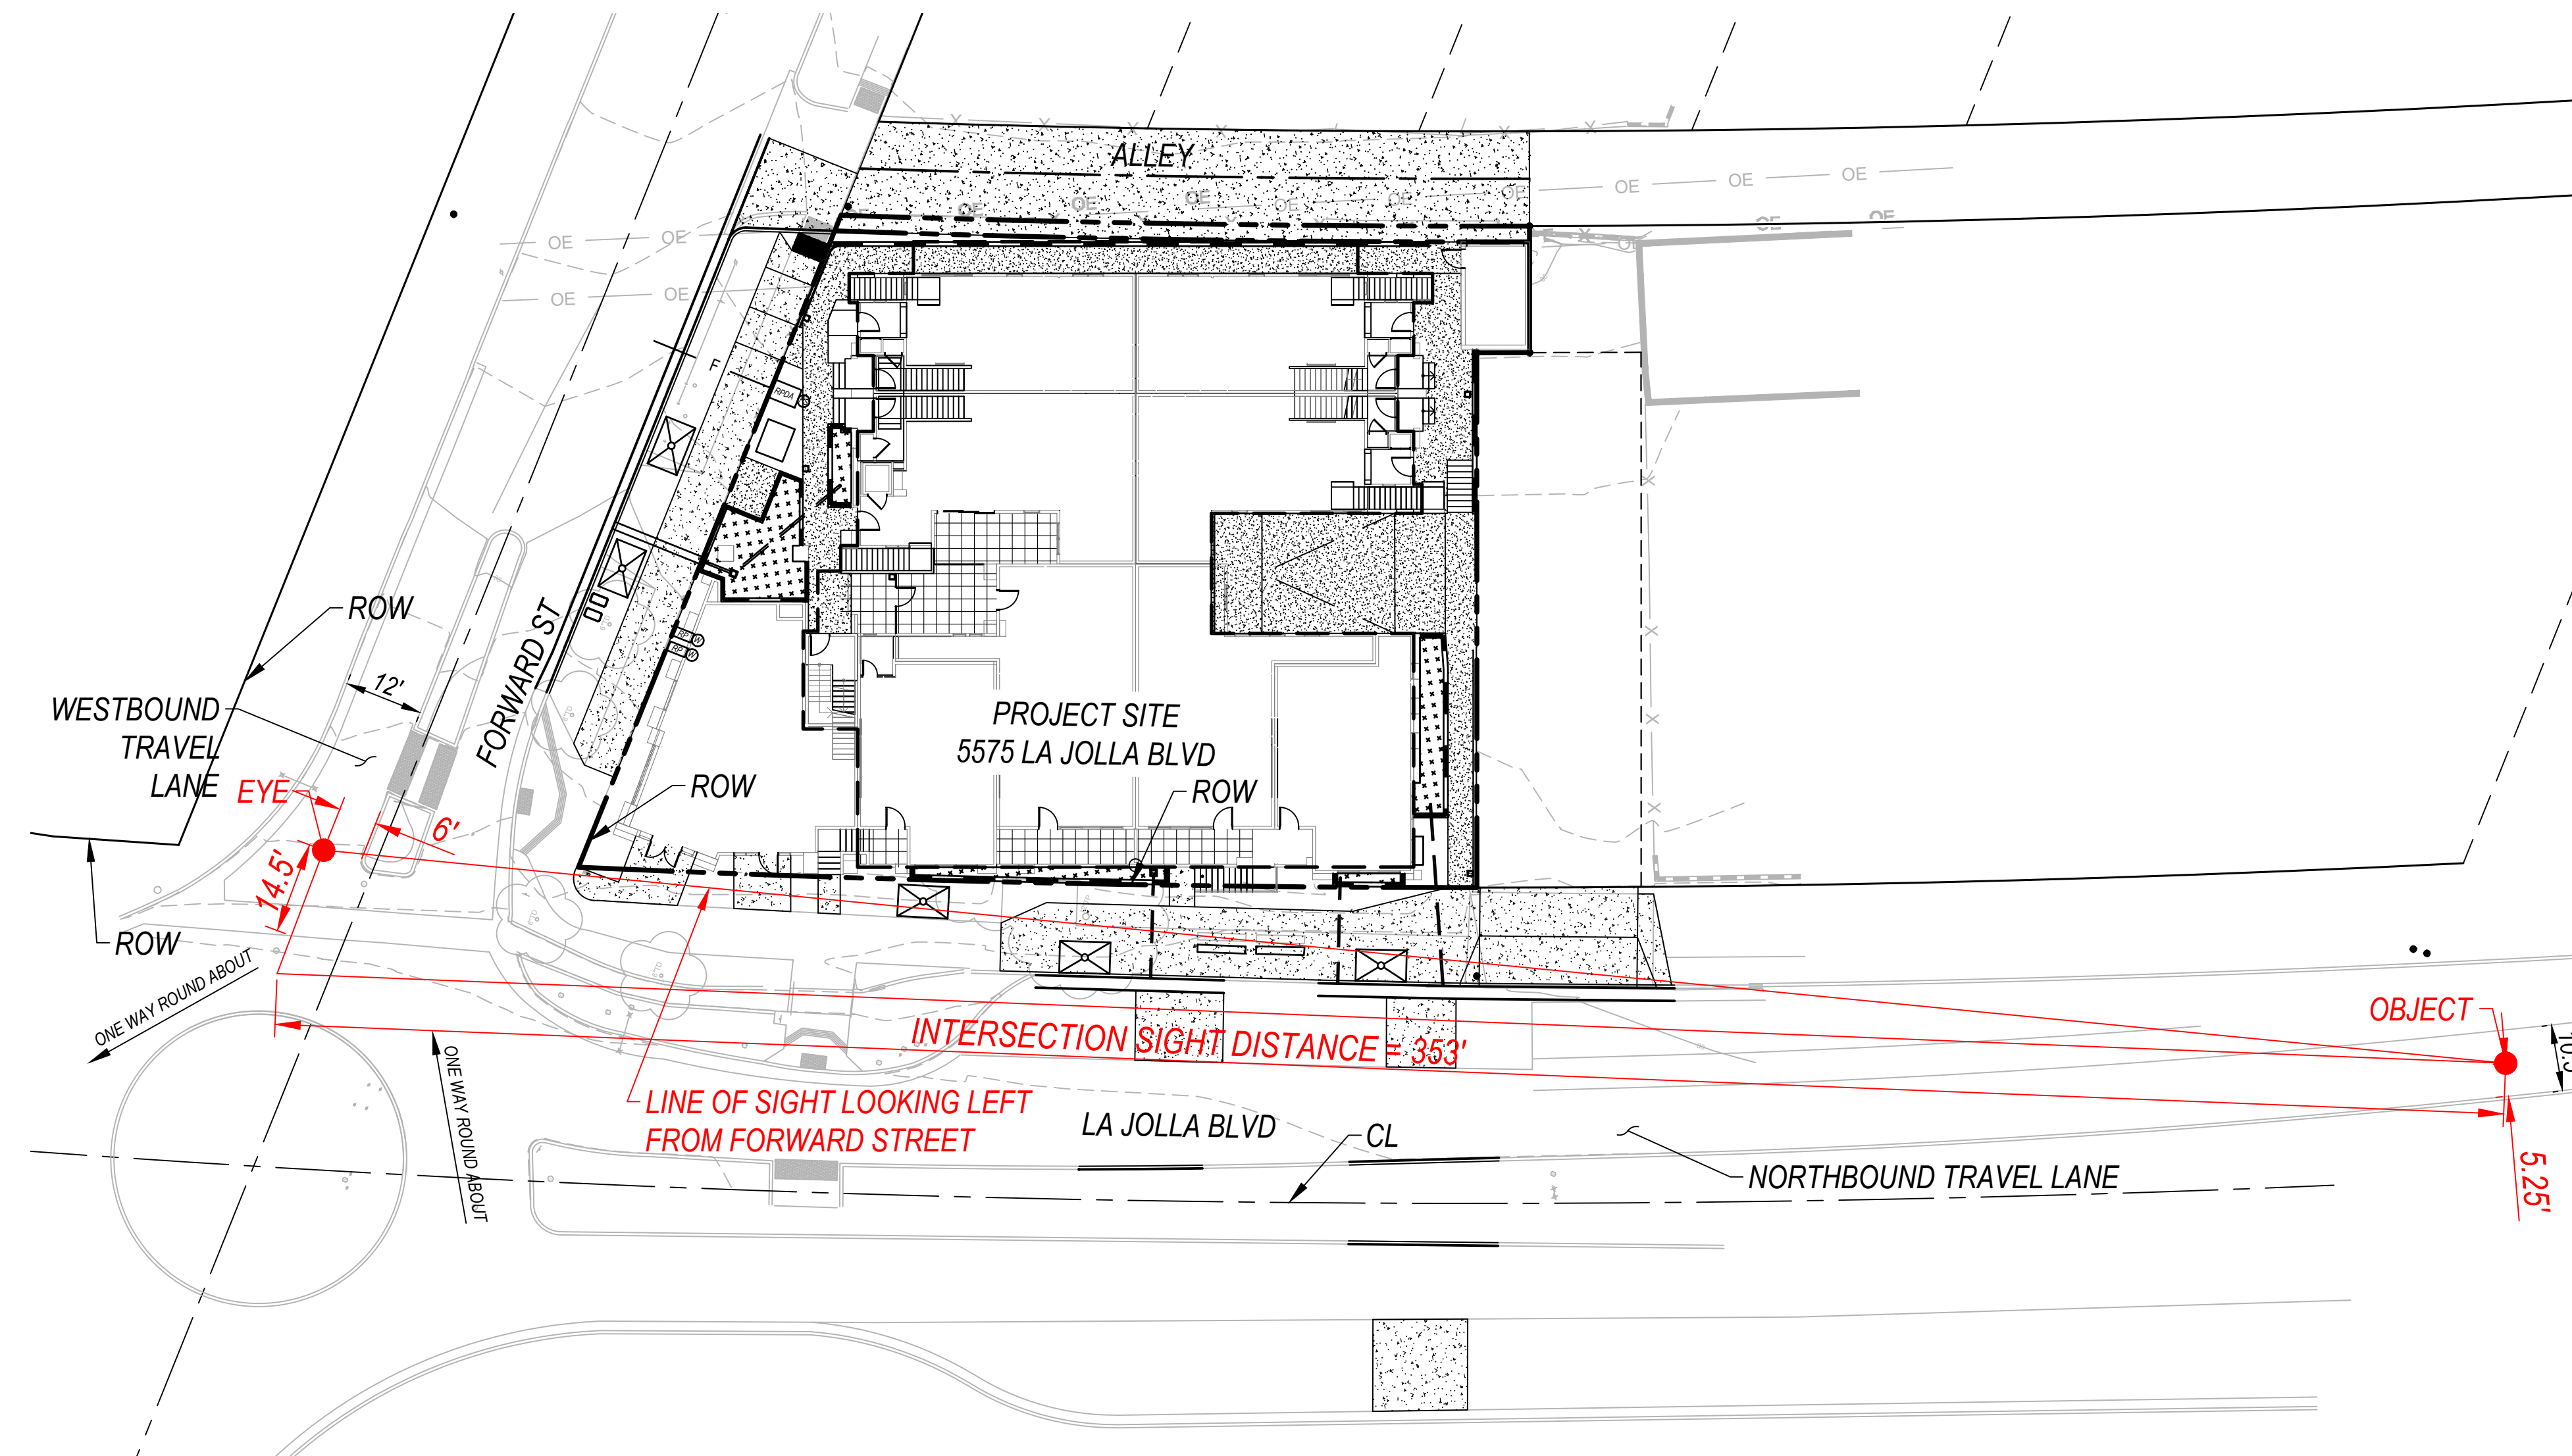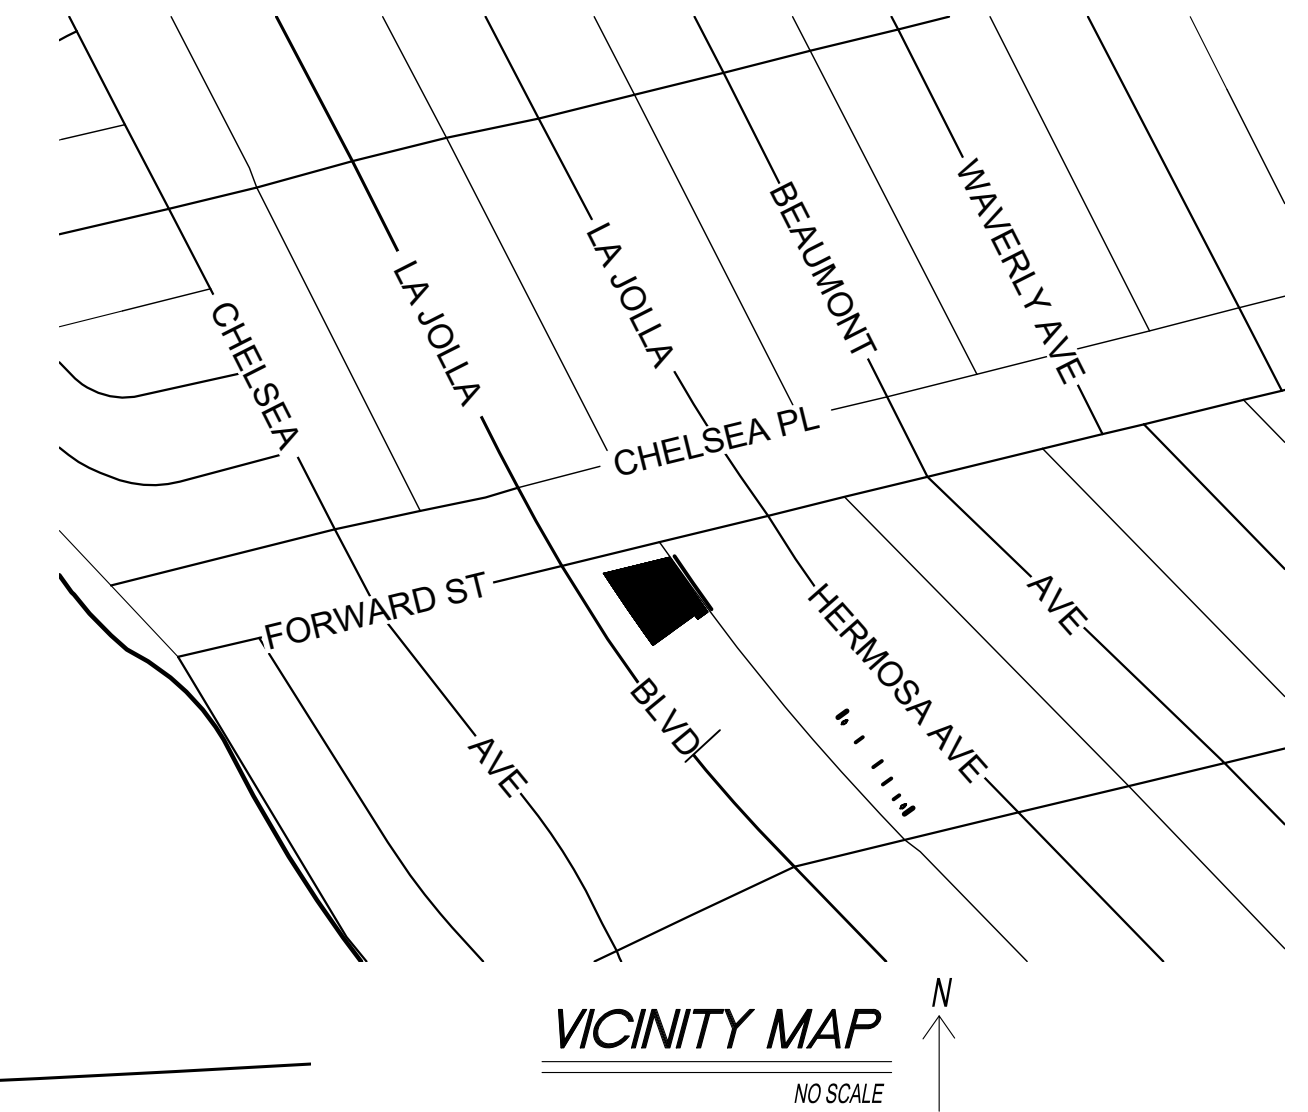

project title

ADELANTE TOWNHOMES

5575 LA JOLLA BLVD, LA JOLLA, CA 92037

stamp

ARCHITECTURAL SITE PLAN

Stephen Dalton Architects

444 S. CEDROS, STUDIO 185
SOLANA BEACH, CA 92075
t: 858.792.5906 / f: 858.792.5916




job no.
date

2213

CDP SET 01	10/10/2022
CDP SET 02	3/10/2023
CDP SET 03	10/05/2023
CDP SET 04	3/01/2024
CDP SET 05	6/21/2024

sheet

A101

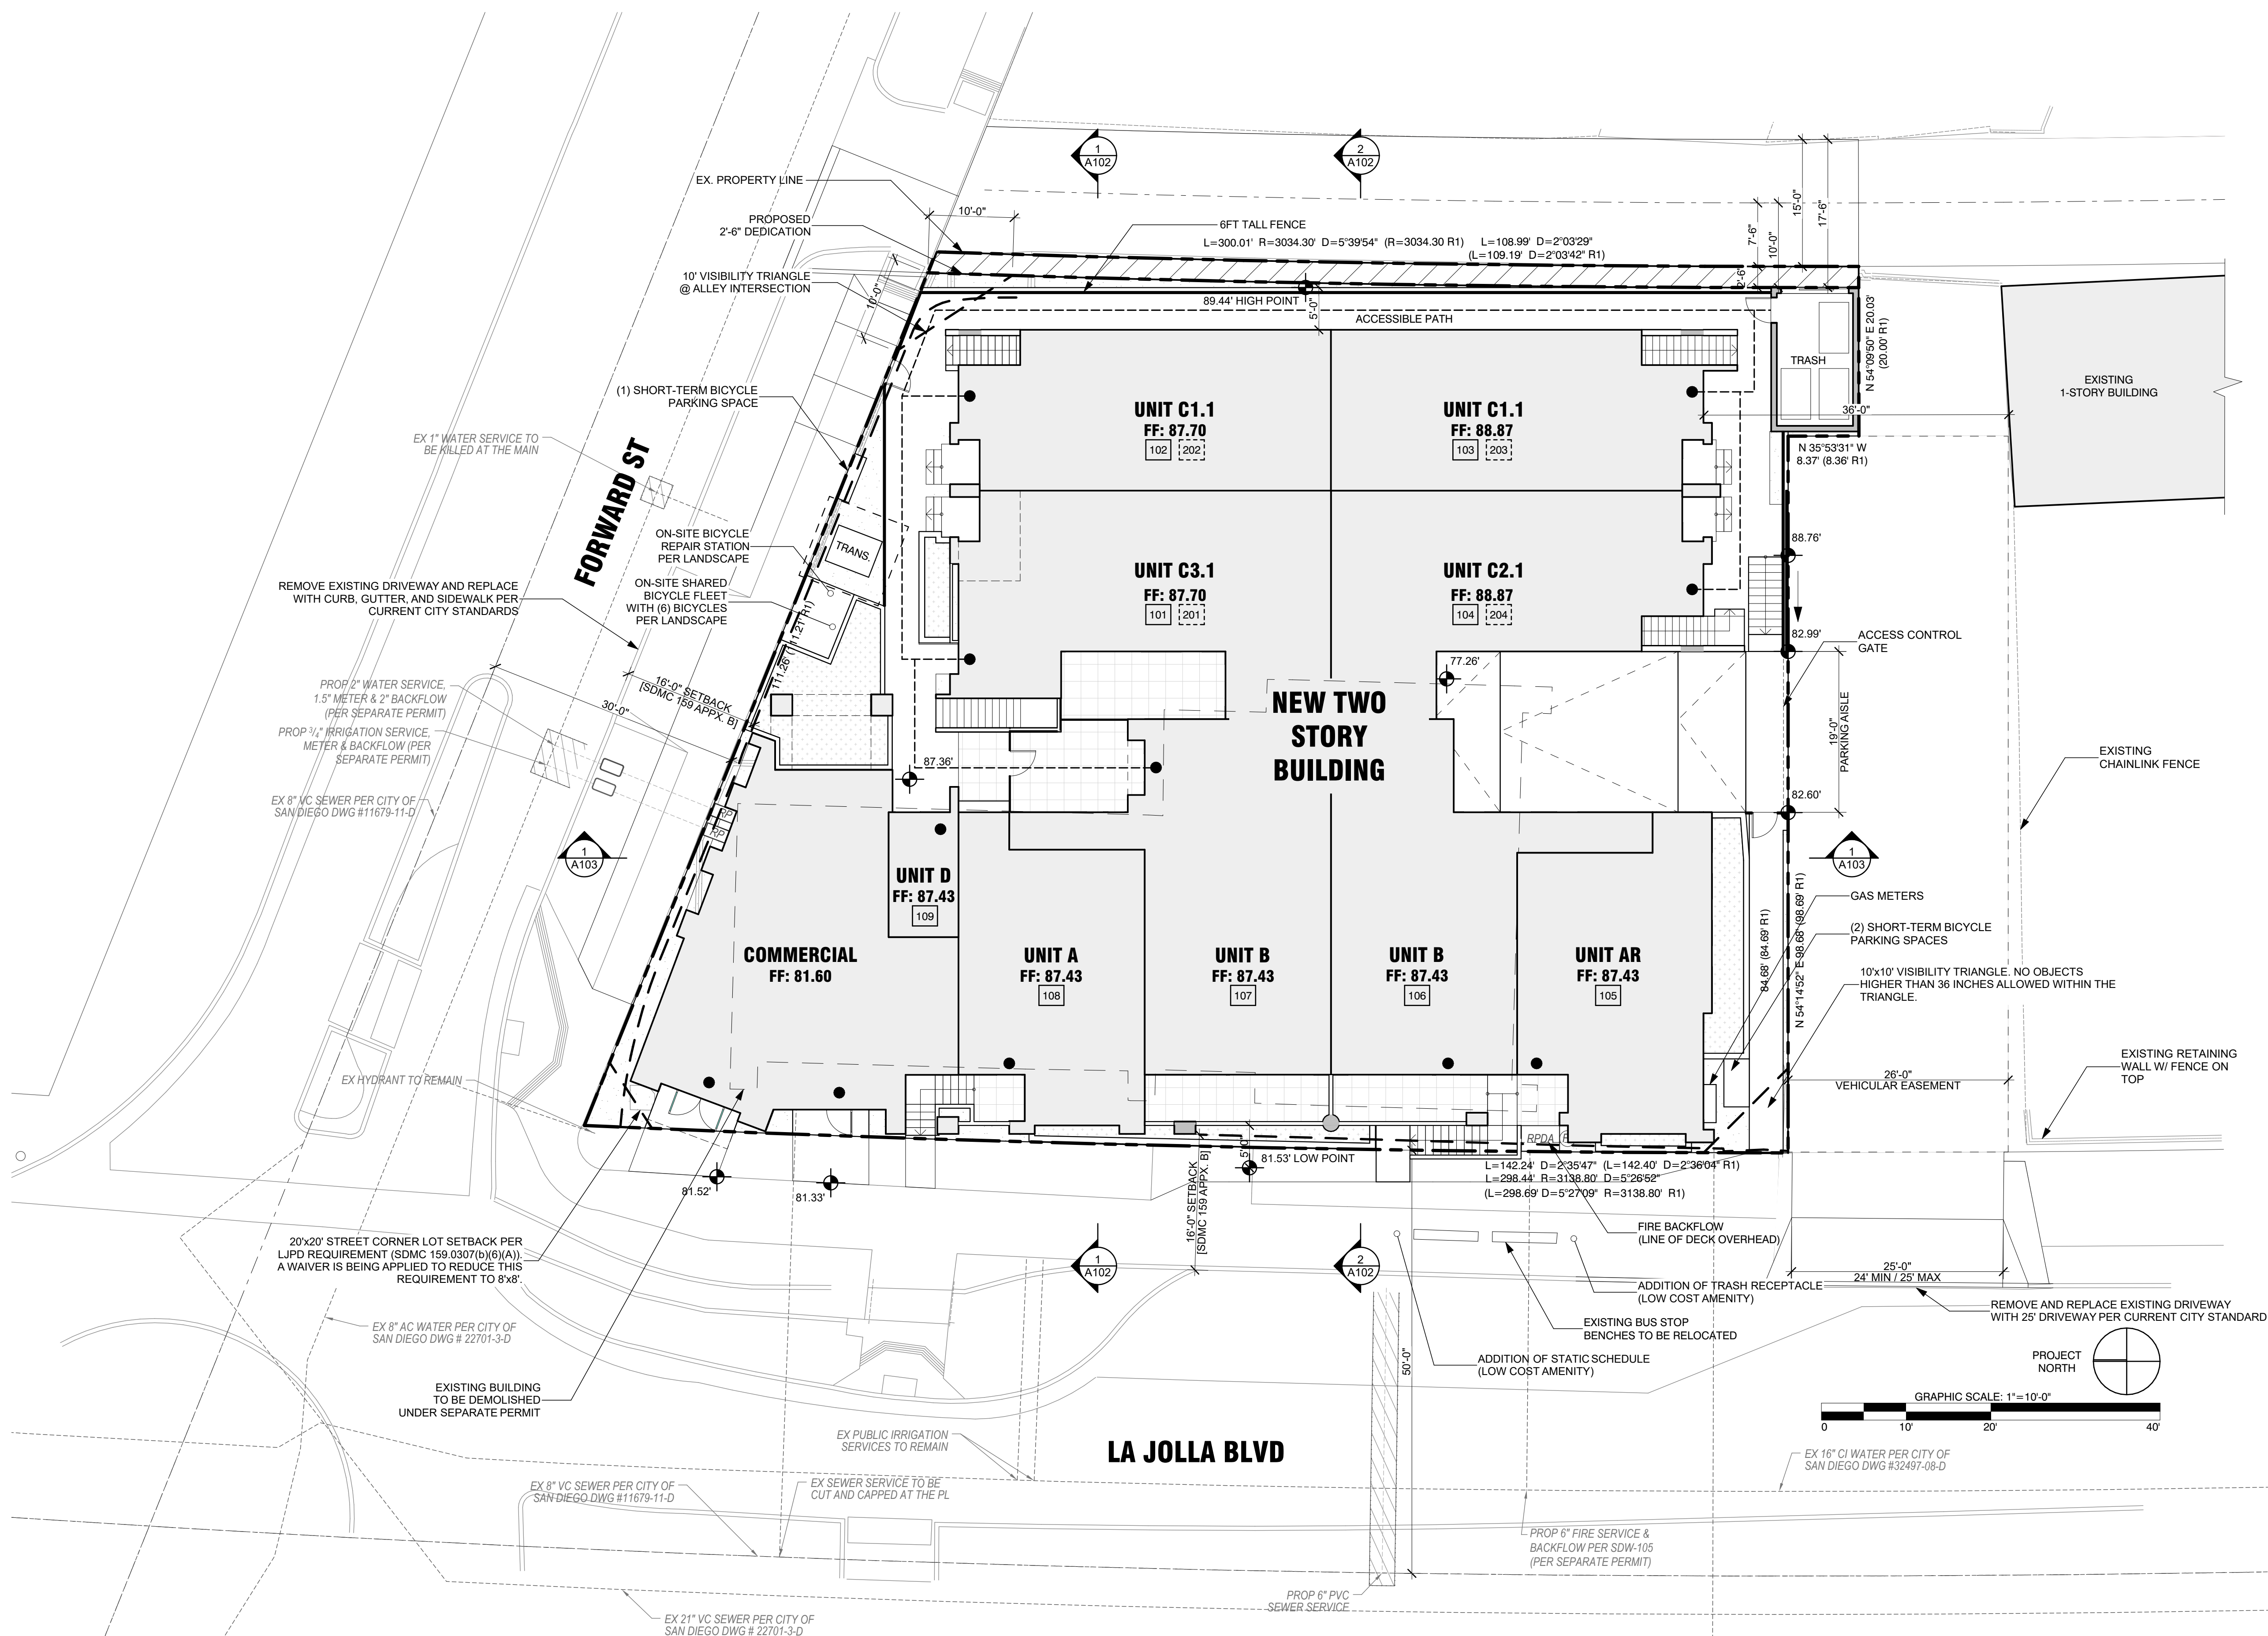

1 ARCHITECTURAL SITE PLAN
SCALE: 1" = 10'




project title
ADELANTE TOWNHOMES
5575 LA JOLLA BLVD, LA JOLLA, CA 92037

stamp

ARCHITECTURAL SITE SECTIONS


Stephen Dalton Architects
444 S. CEDROS, STUDIO 185
SOLANA BEACH, CA 92075
t: 858.792.5906 / f: 858.792.5916

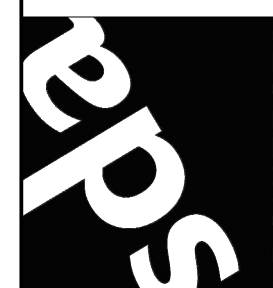


job no.
2213
date

CDP SET 01	10/10/2022
CDP SET 02	3/10/2023
CDP SET 03	10/05/2023
CDP SET 04	3/01/2024
CDP SET 05	6/21/2024

sheet
A102

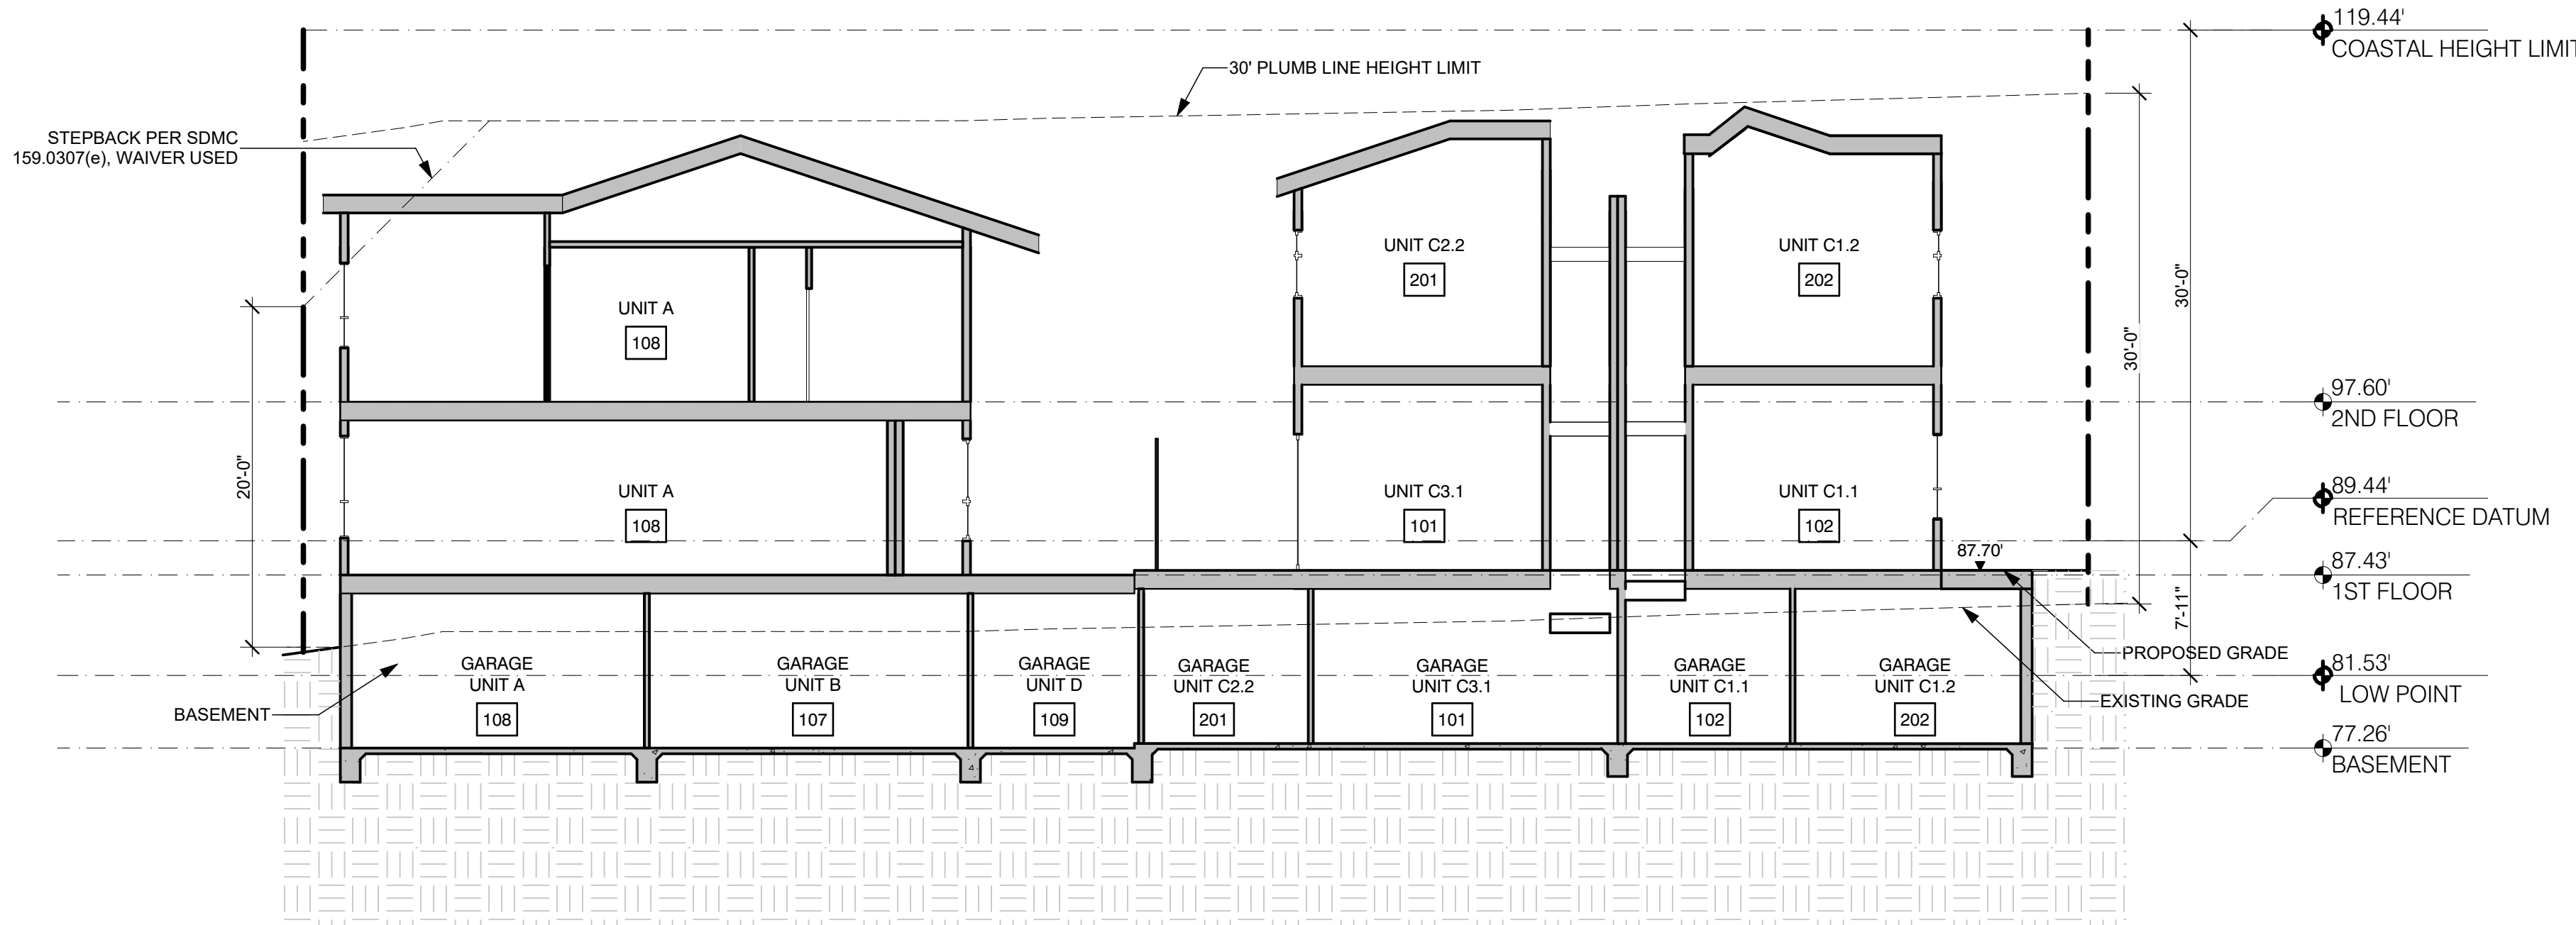

1 SITE SECTION
SCALE: 1/8" = 1'-0"

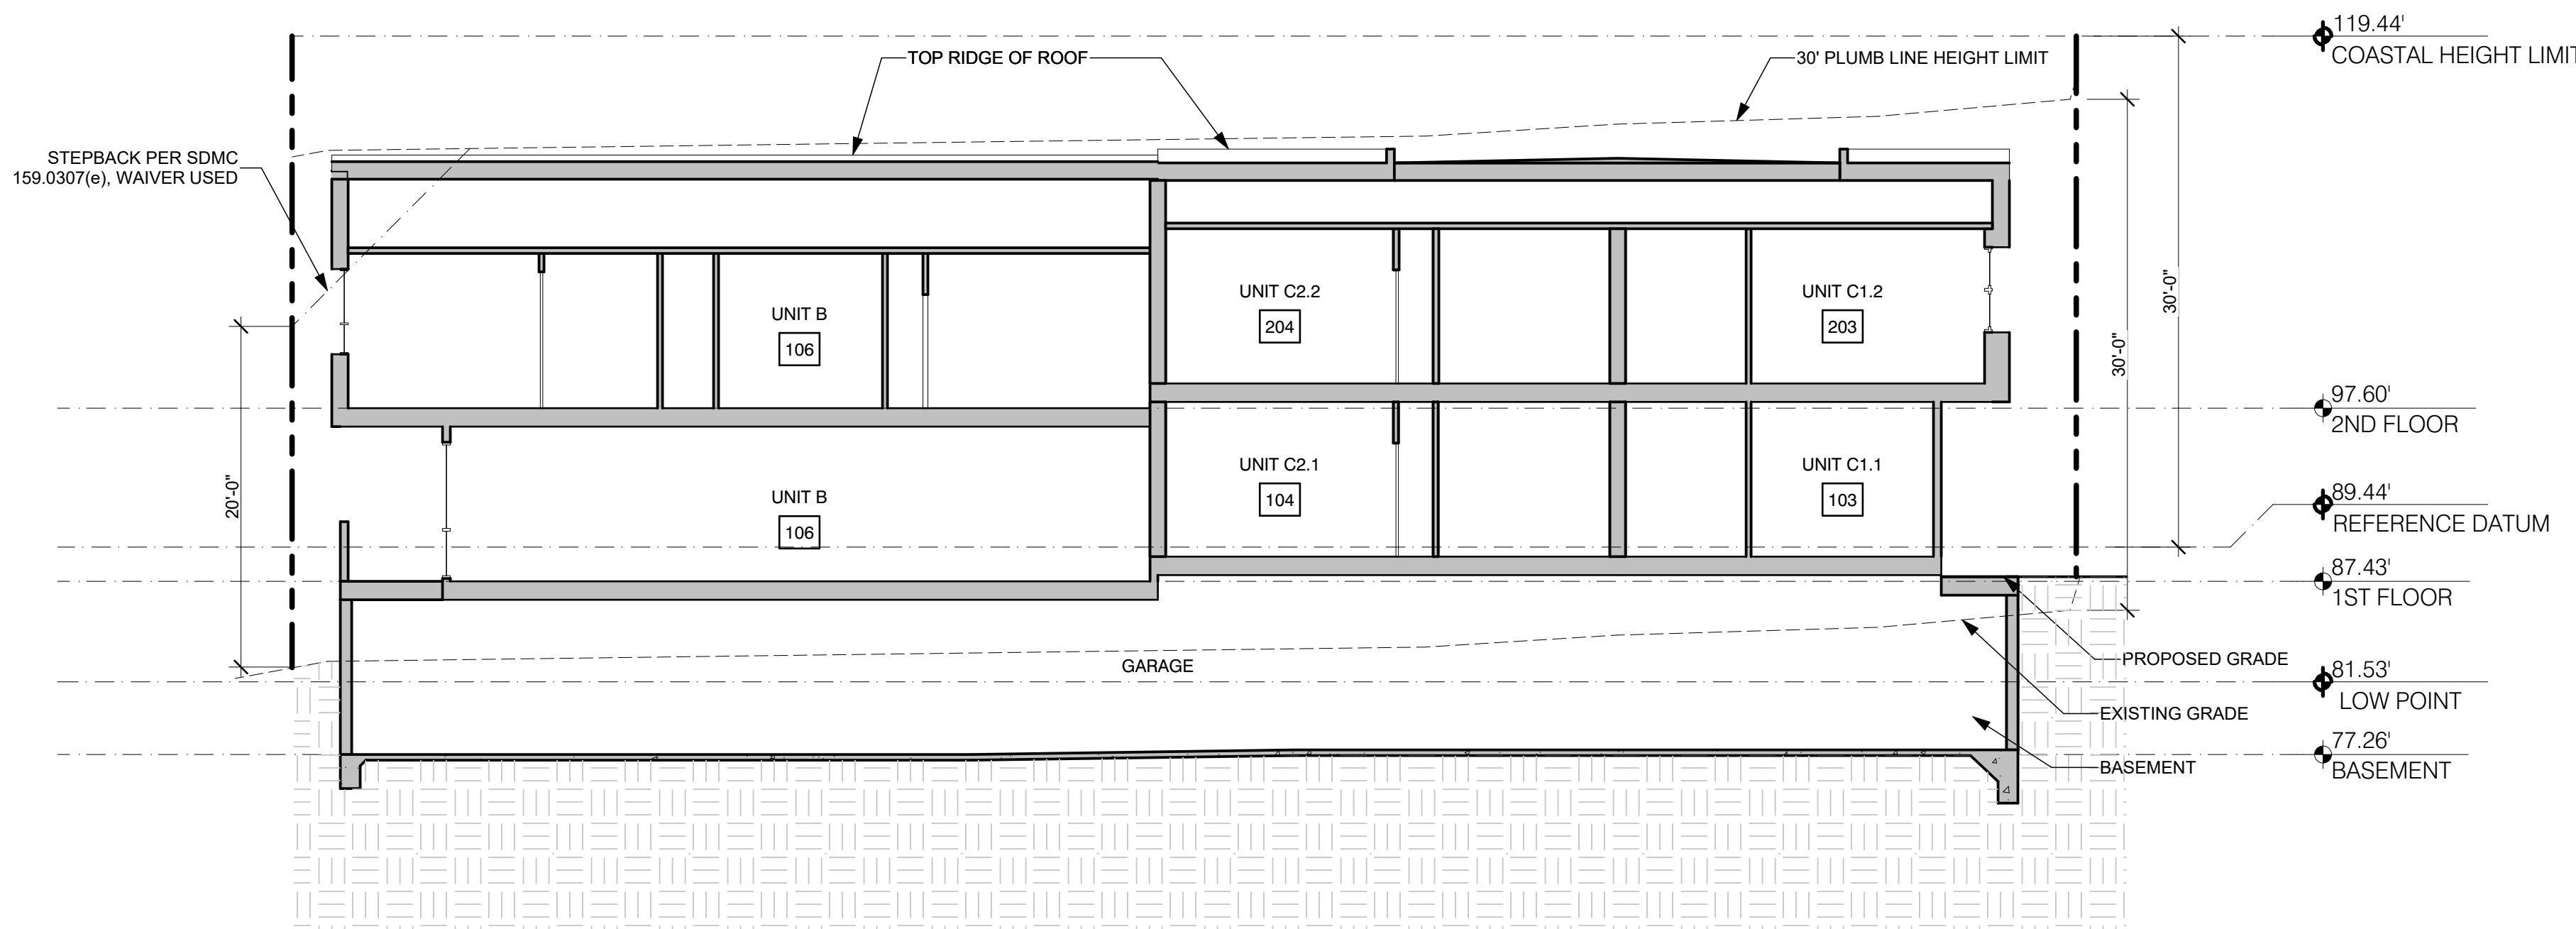

2 SITE SECTION
SCALE: 1/8" = 1'-0"

project title

ADELANTE TOWNHOMES

5575 LA JOLLA BLVD, LA JOLLA, CA 92037

stamp

ARCHITECTURAL SITE SECTIONS

Stephen Dalton Architects
444 S. CEDROS, STUDIO 185
SOLANA BEACH, CA 92075
t: 858.792.5906 / f: 858.792.5916



job no.
2213

date

CDP SET 01
10/10/2022


CDP SET 02
3/10/2023

CDP SET 03
10/05/2023


CDP SET 04
3/01/2024

CDP SET 05
6/21/2024

sheet
A103

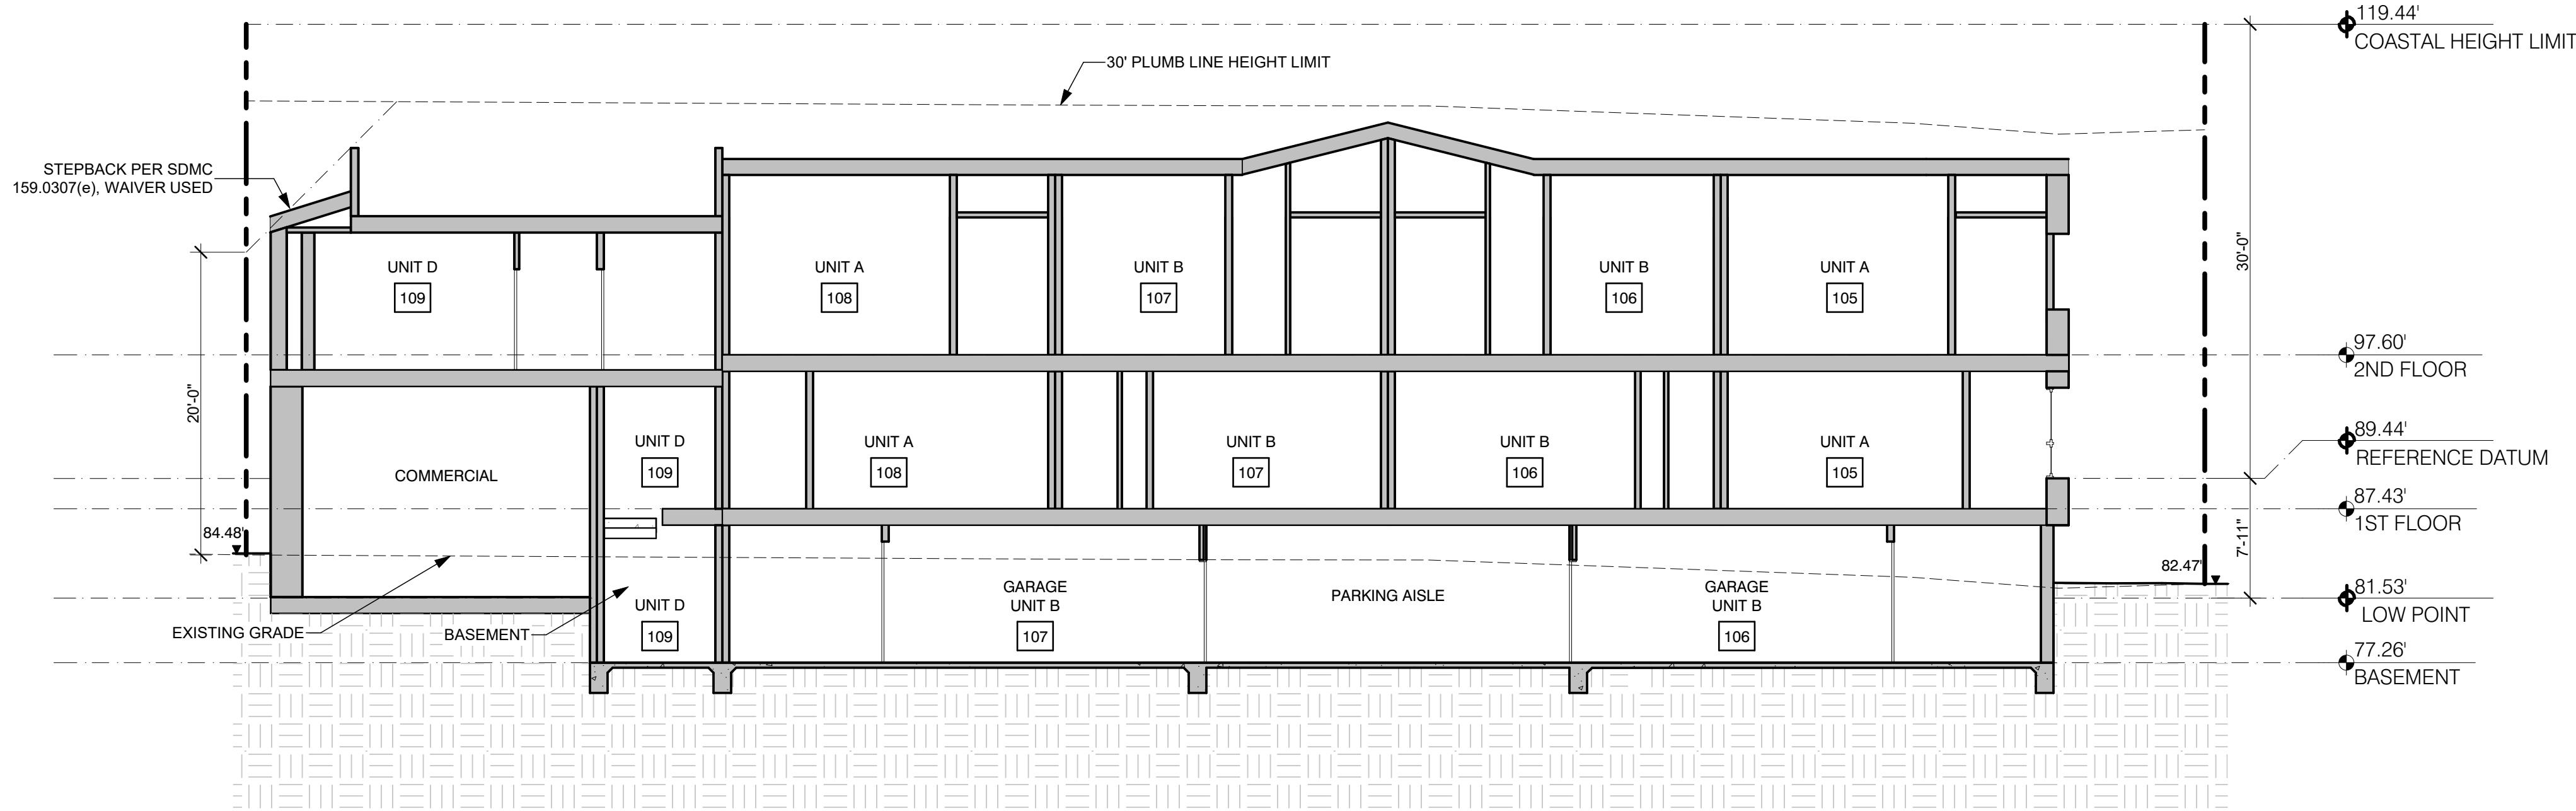


1 SITE SECTION
SCALE: 1/8" = 1'-0"

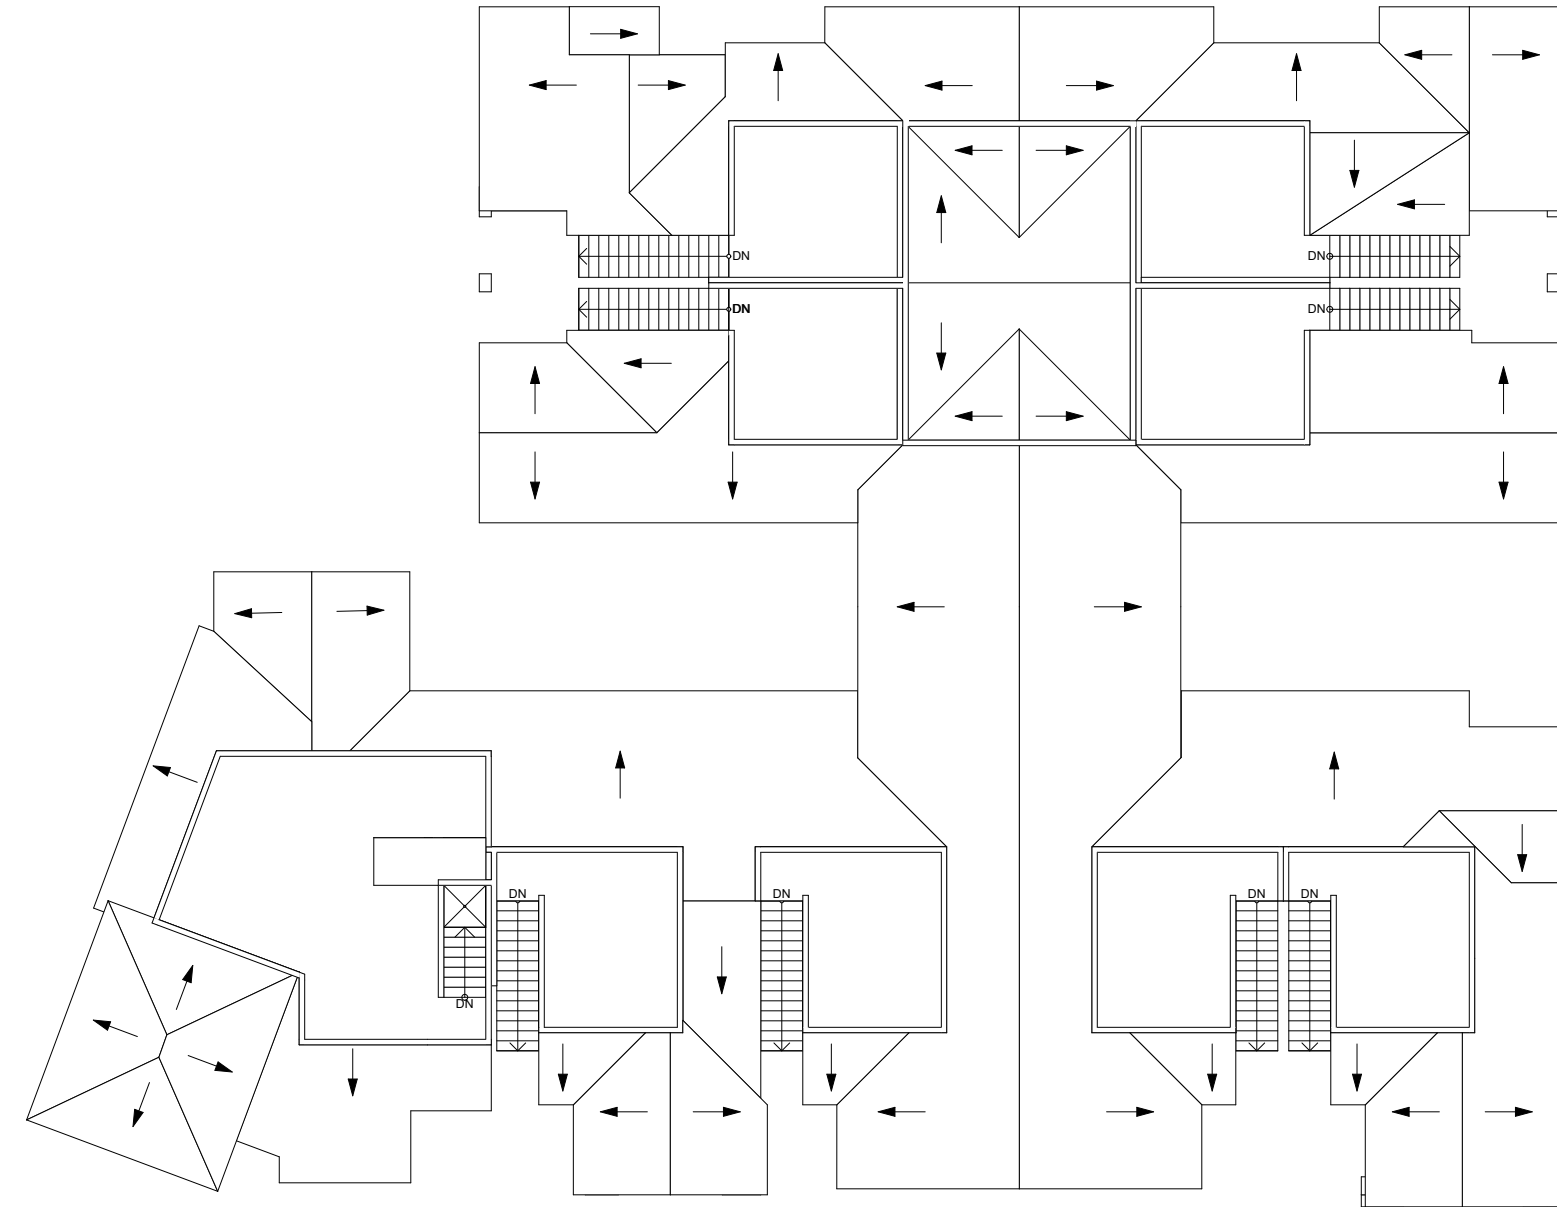


4 AREA - ROOF PLAN 0 SF

SCALE: 1/16" = 1'-0"

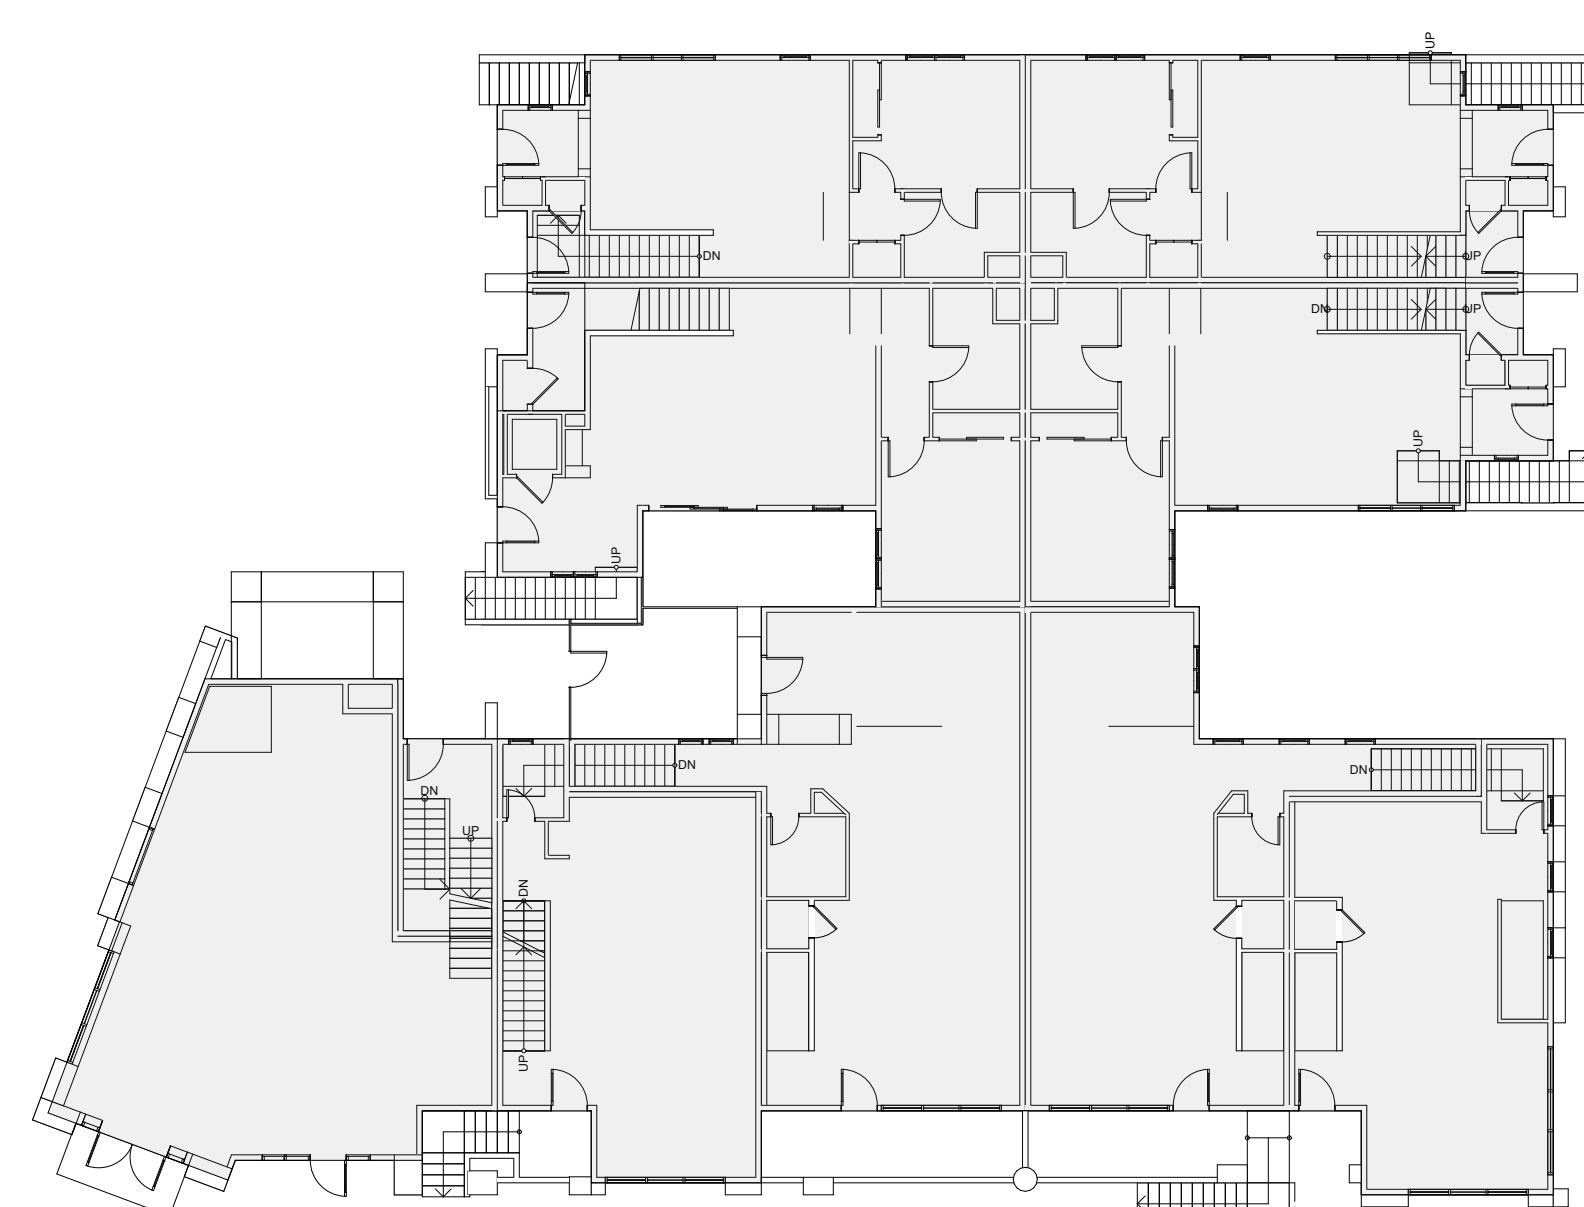


2 AREA - 1ST FLOOR 7,900 SF

SCALE: 1/16" = 1'-0"

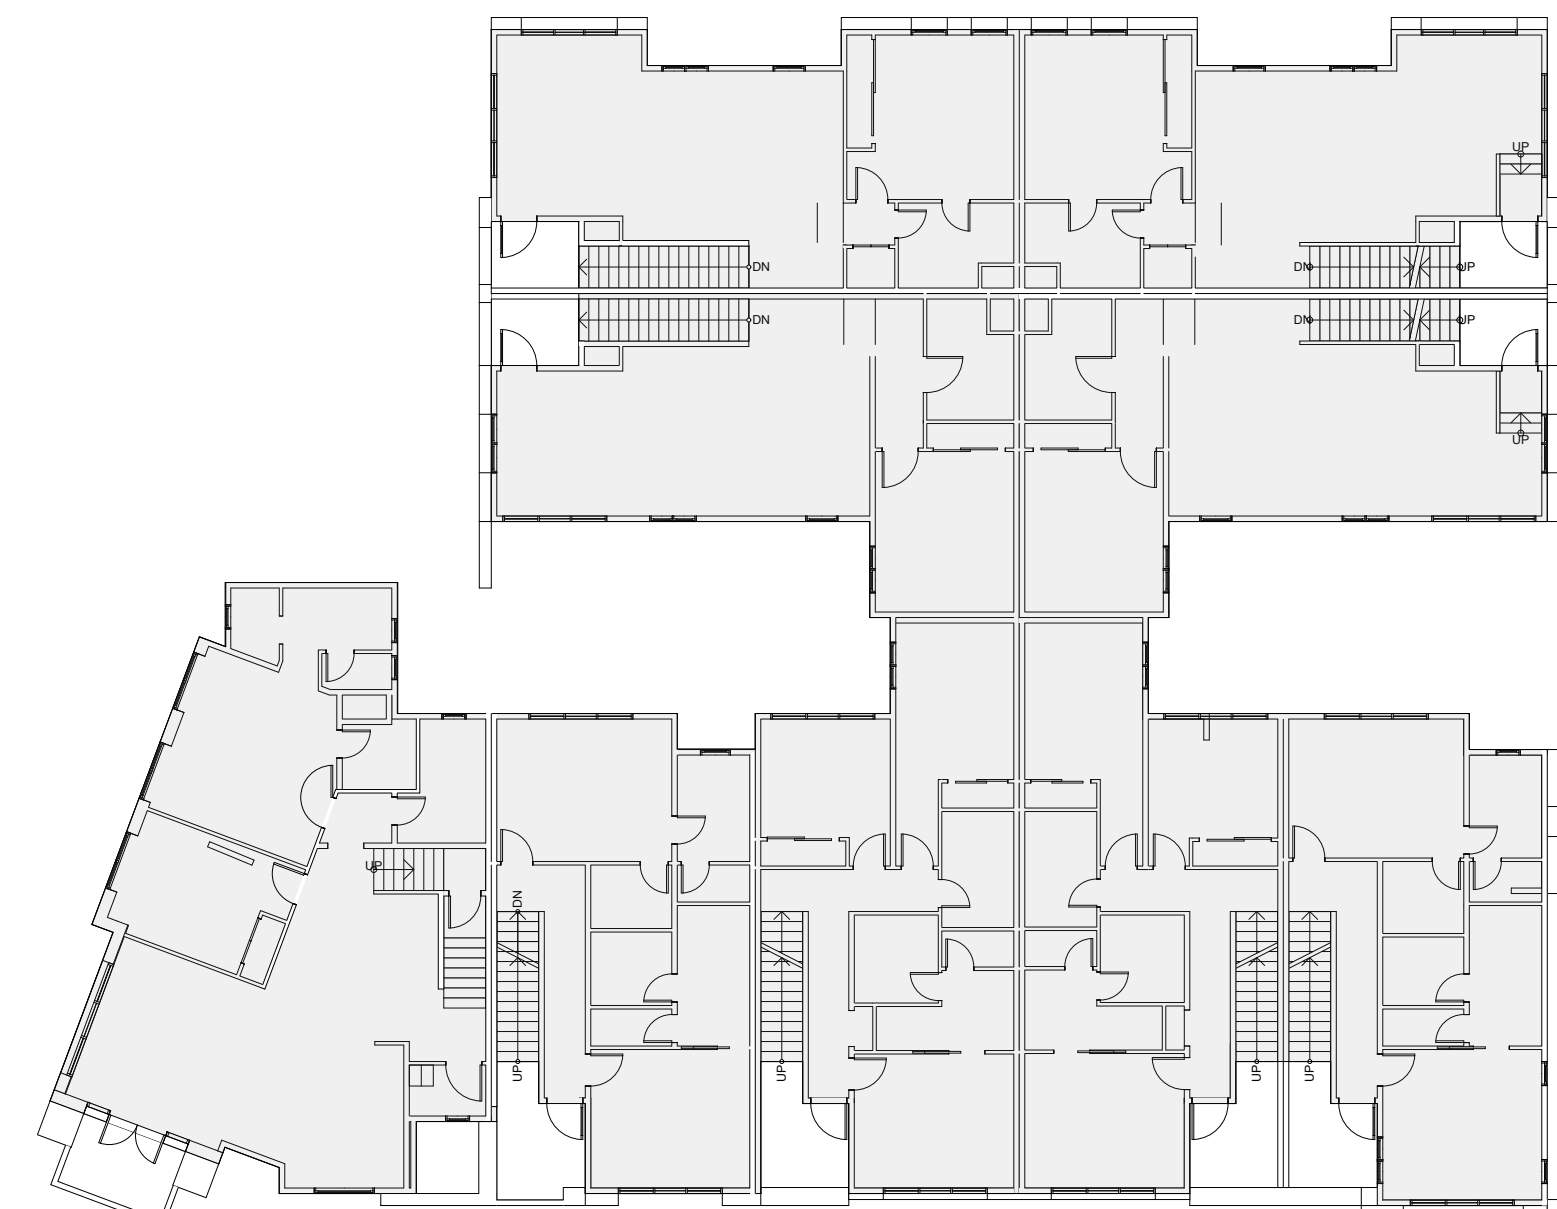

3 AREA - 2ND FLOOR 8,041 SF
SCALE: 1/16" = 1'-0"

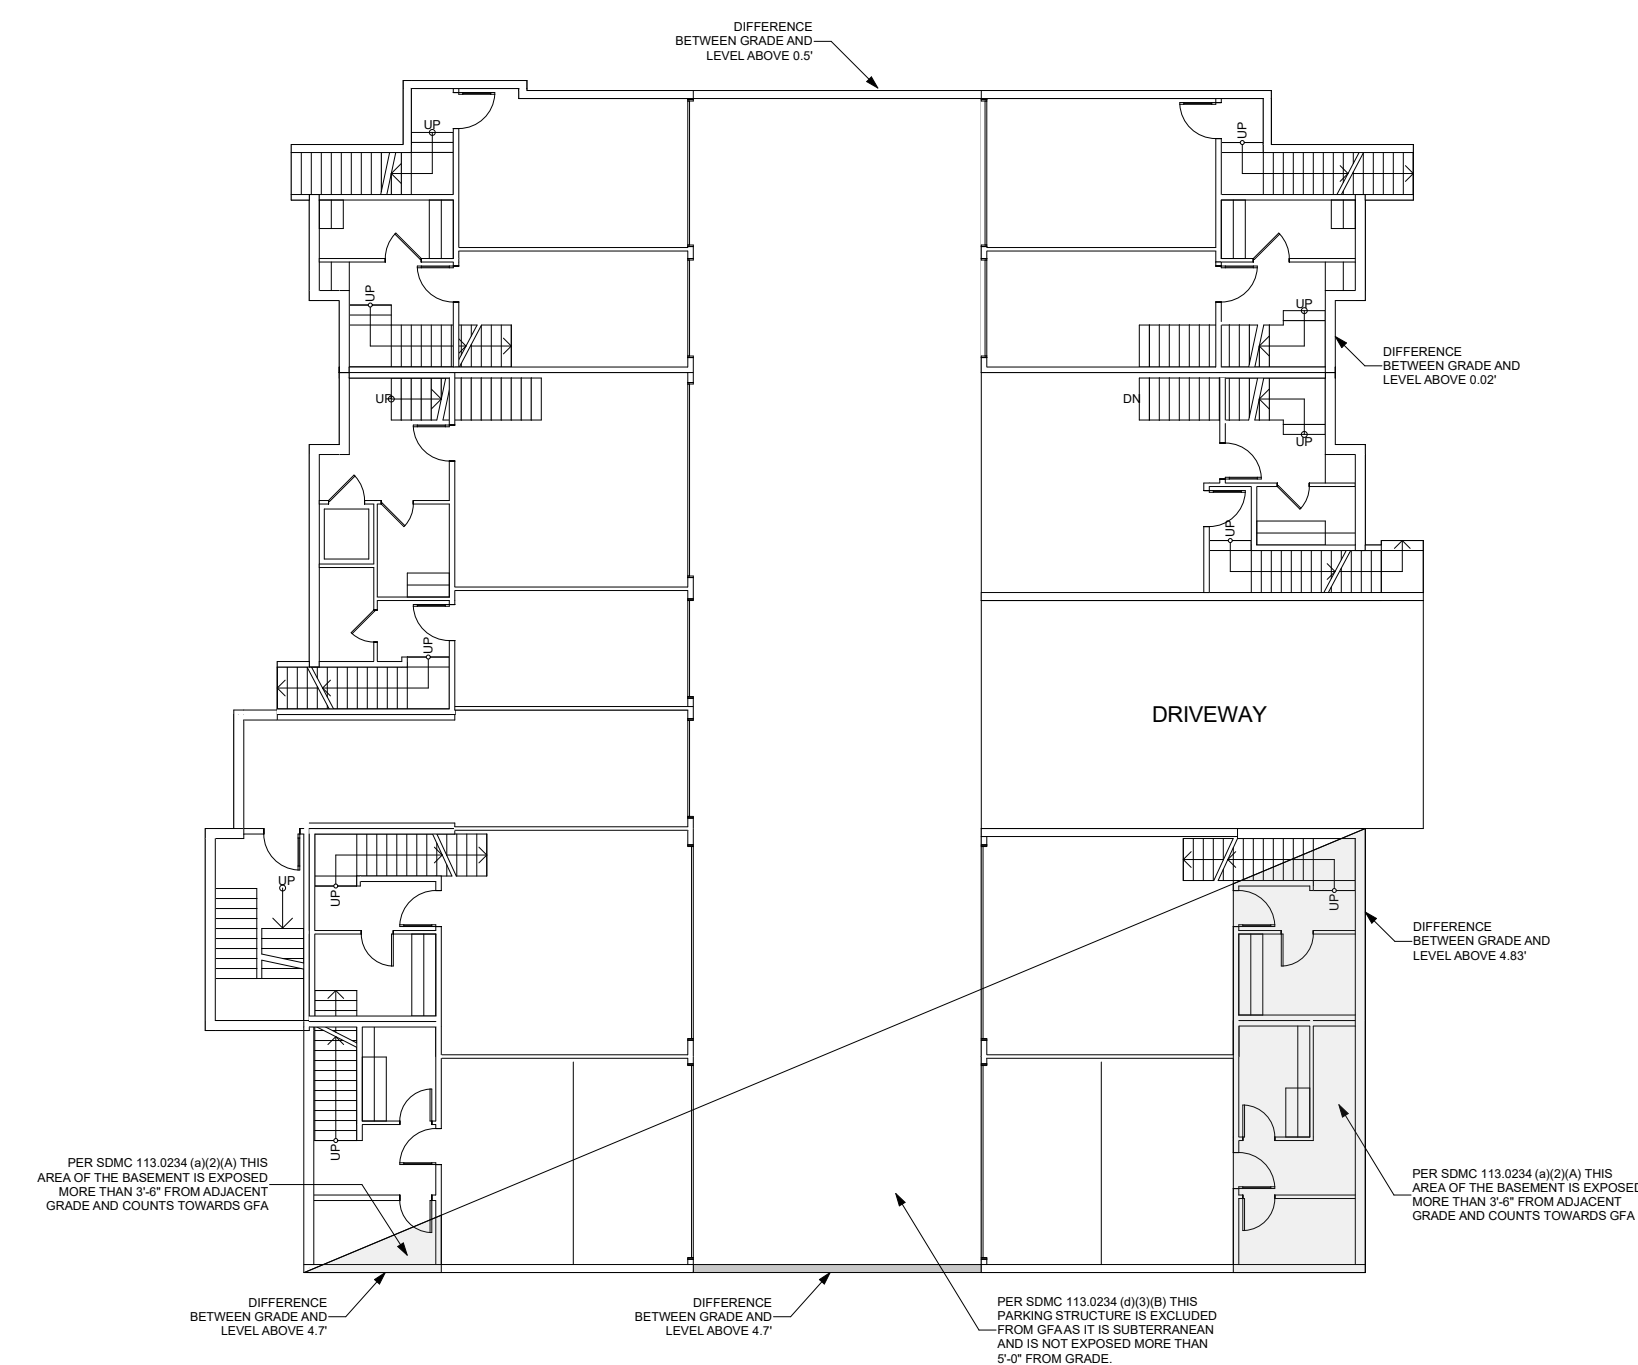

1 AREA - BASEMENT 425 SF

SCALE: 1/16" = 1'-0"

project title

ADELANTE TOWNHOMES
5575 LA JOLLA BLVD. LA JOLLA, CA 92037

stamp

AREA DIAGRAMS


Stephen Dalton Architects
444 S. CEDROS. STUDIO 185
SOLANA BEACH, CA 92075
t: 858.792.5906 / f: 858.792.5916

AREA DIAC
sda
ARCHITECTS

job no.	2213
date	

CDP SET 01	10/10/2022
CDP SET 02	3/10/2023
CDP SET 03	10/05/2023
CDP SET 04	3/01/2024
CDP SET 05	6/21/2024

sheet
A104

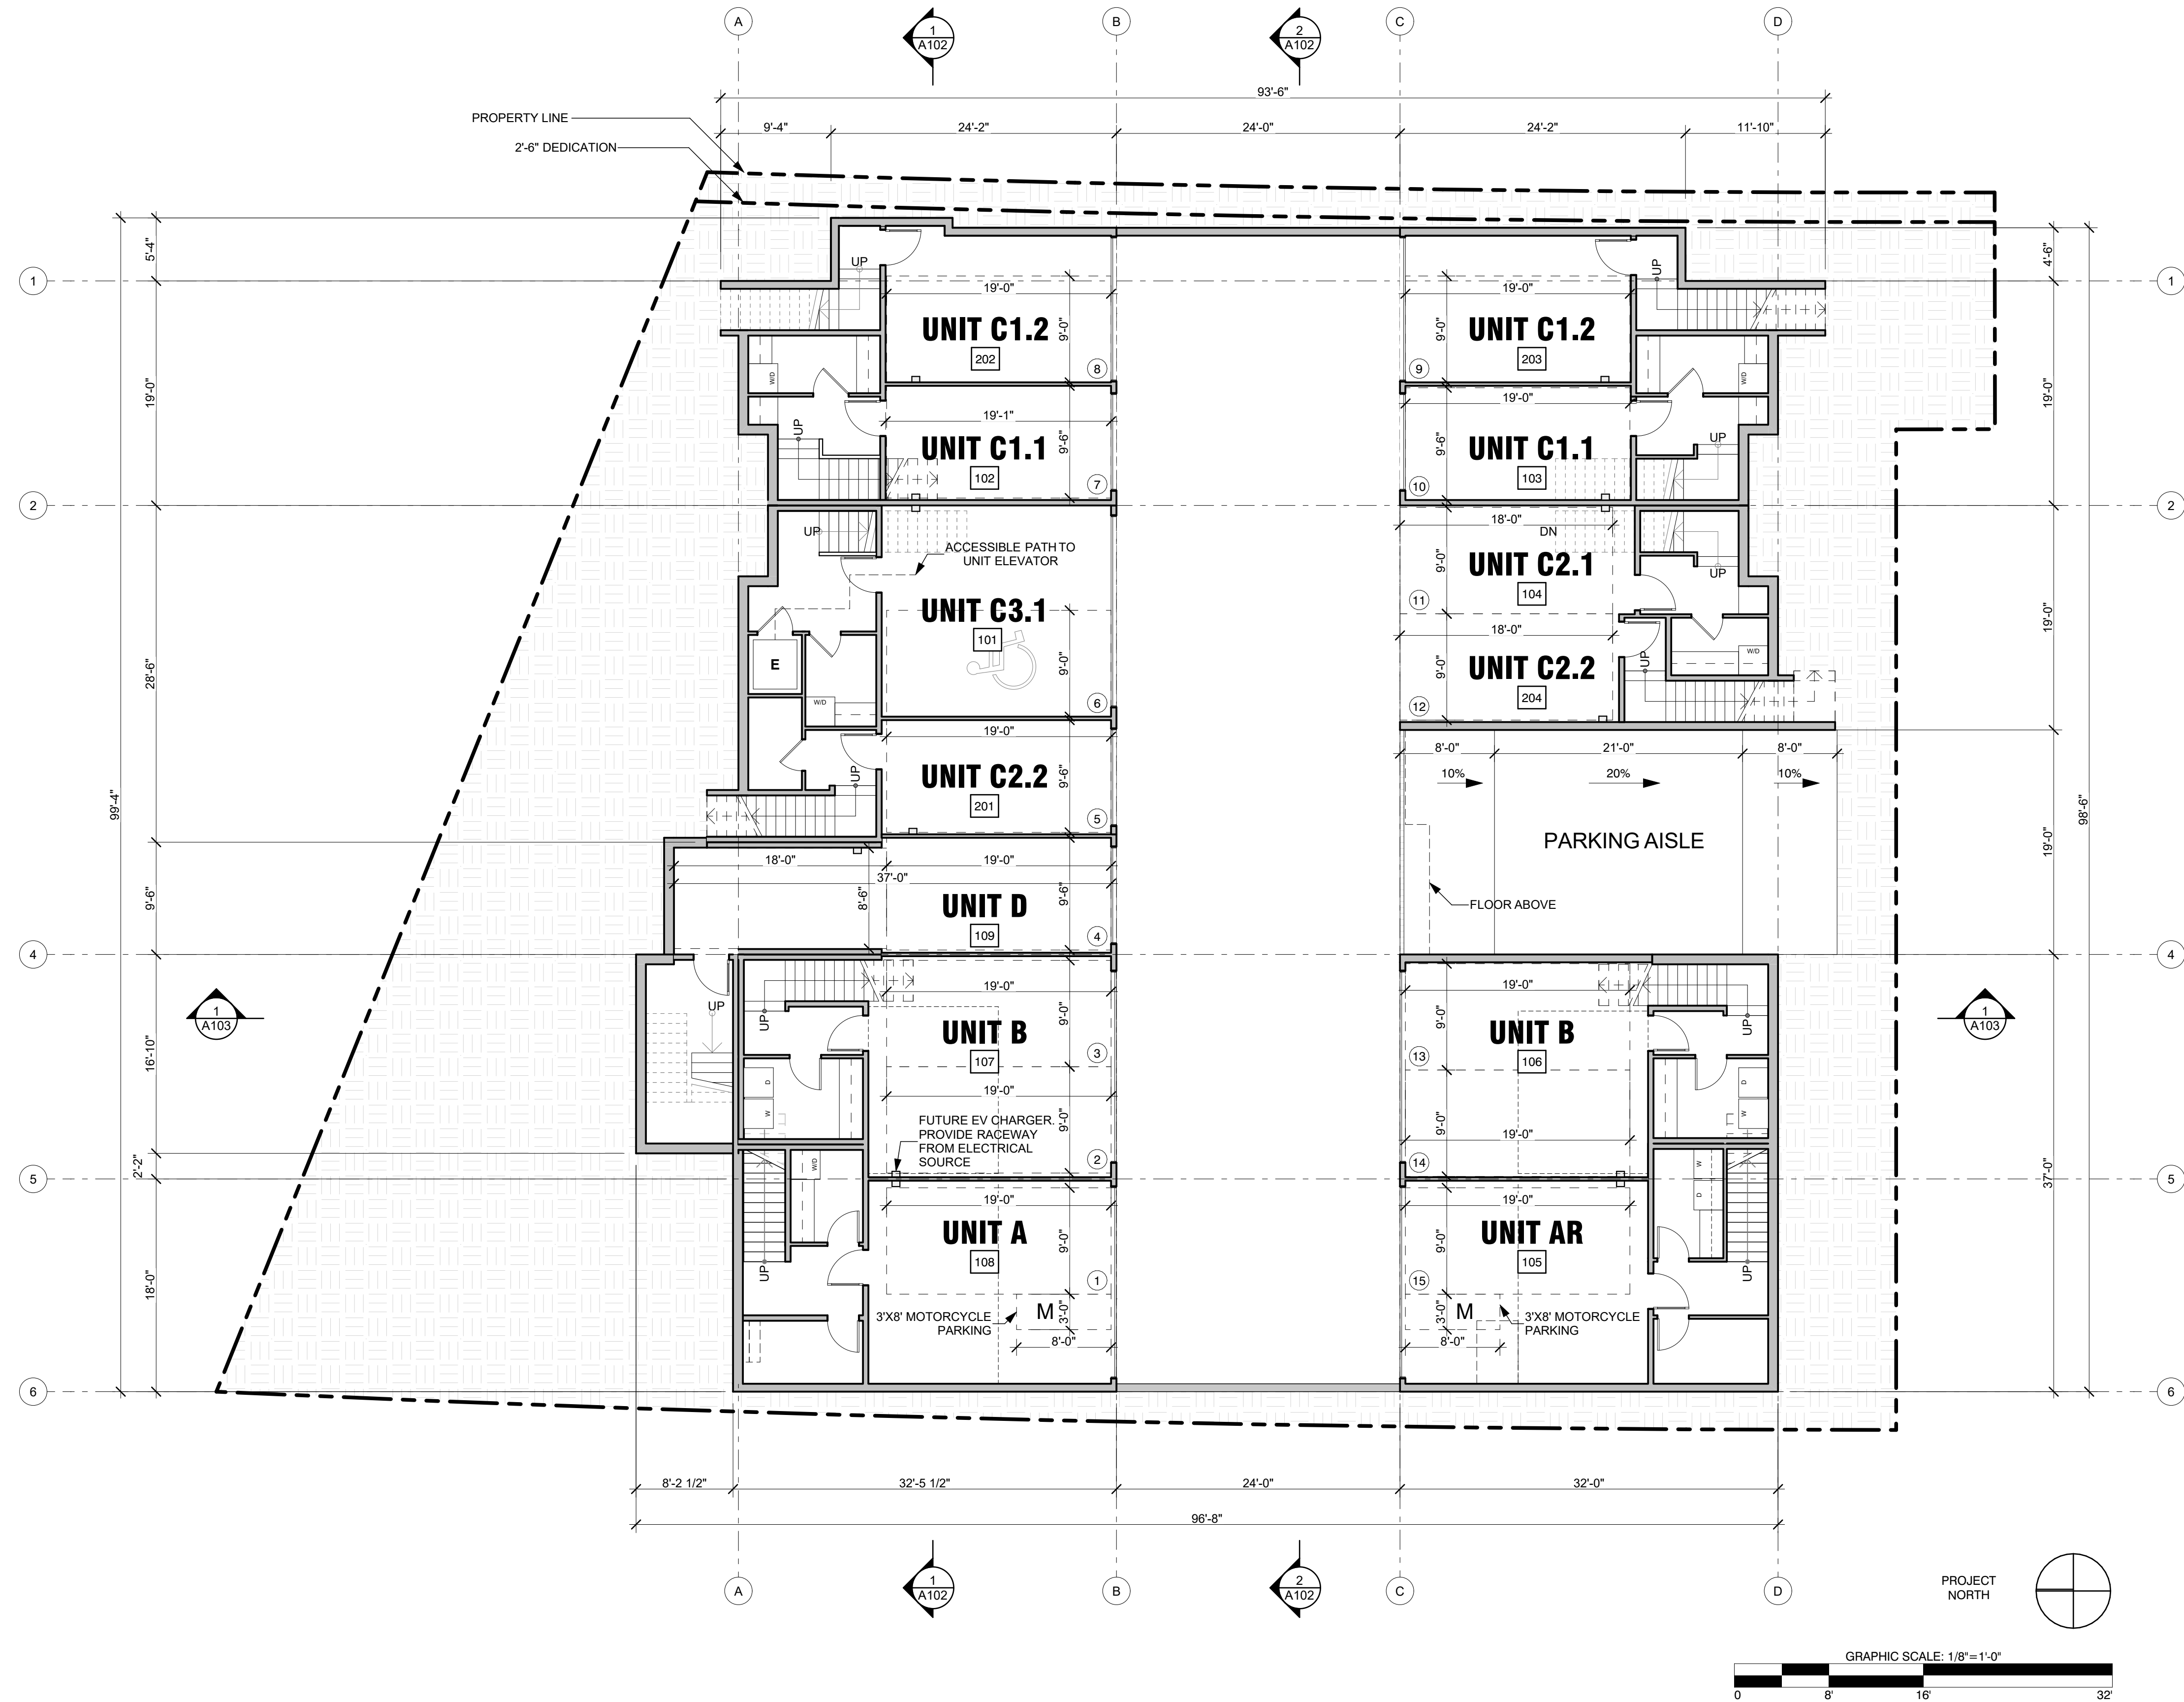

1 BASEMENT PLAN

SCALE: 1/8" = 1'-0"

project title
ADELANTE TOWNHOMES
5575 LA JOLLA BLVD, LA JOLLA, CA 92037

stamp
Stephen Dalton Architects
444 S. CEDROS, STUDIO 185
SOLANA BEACH, CA 92075
t: 858.792.5906 / f: 858.792.5916

1ST FLOOR PLAN



job no.
2213

date

CDP SET 01
10/10/2022

CDP SET 02
3/10/2023

CDP SET 03
10/05/2023


CDP SET 04
3/01/2024

CDP SET 05
6/21/2024


sheet

A202

12

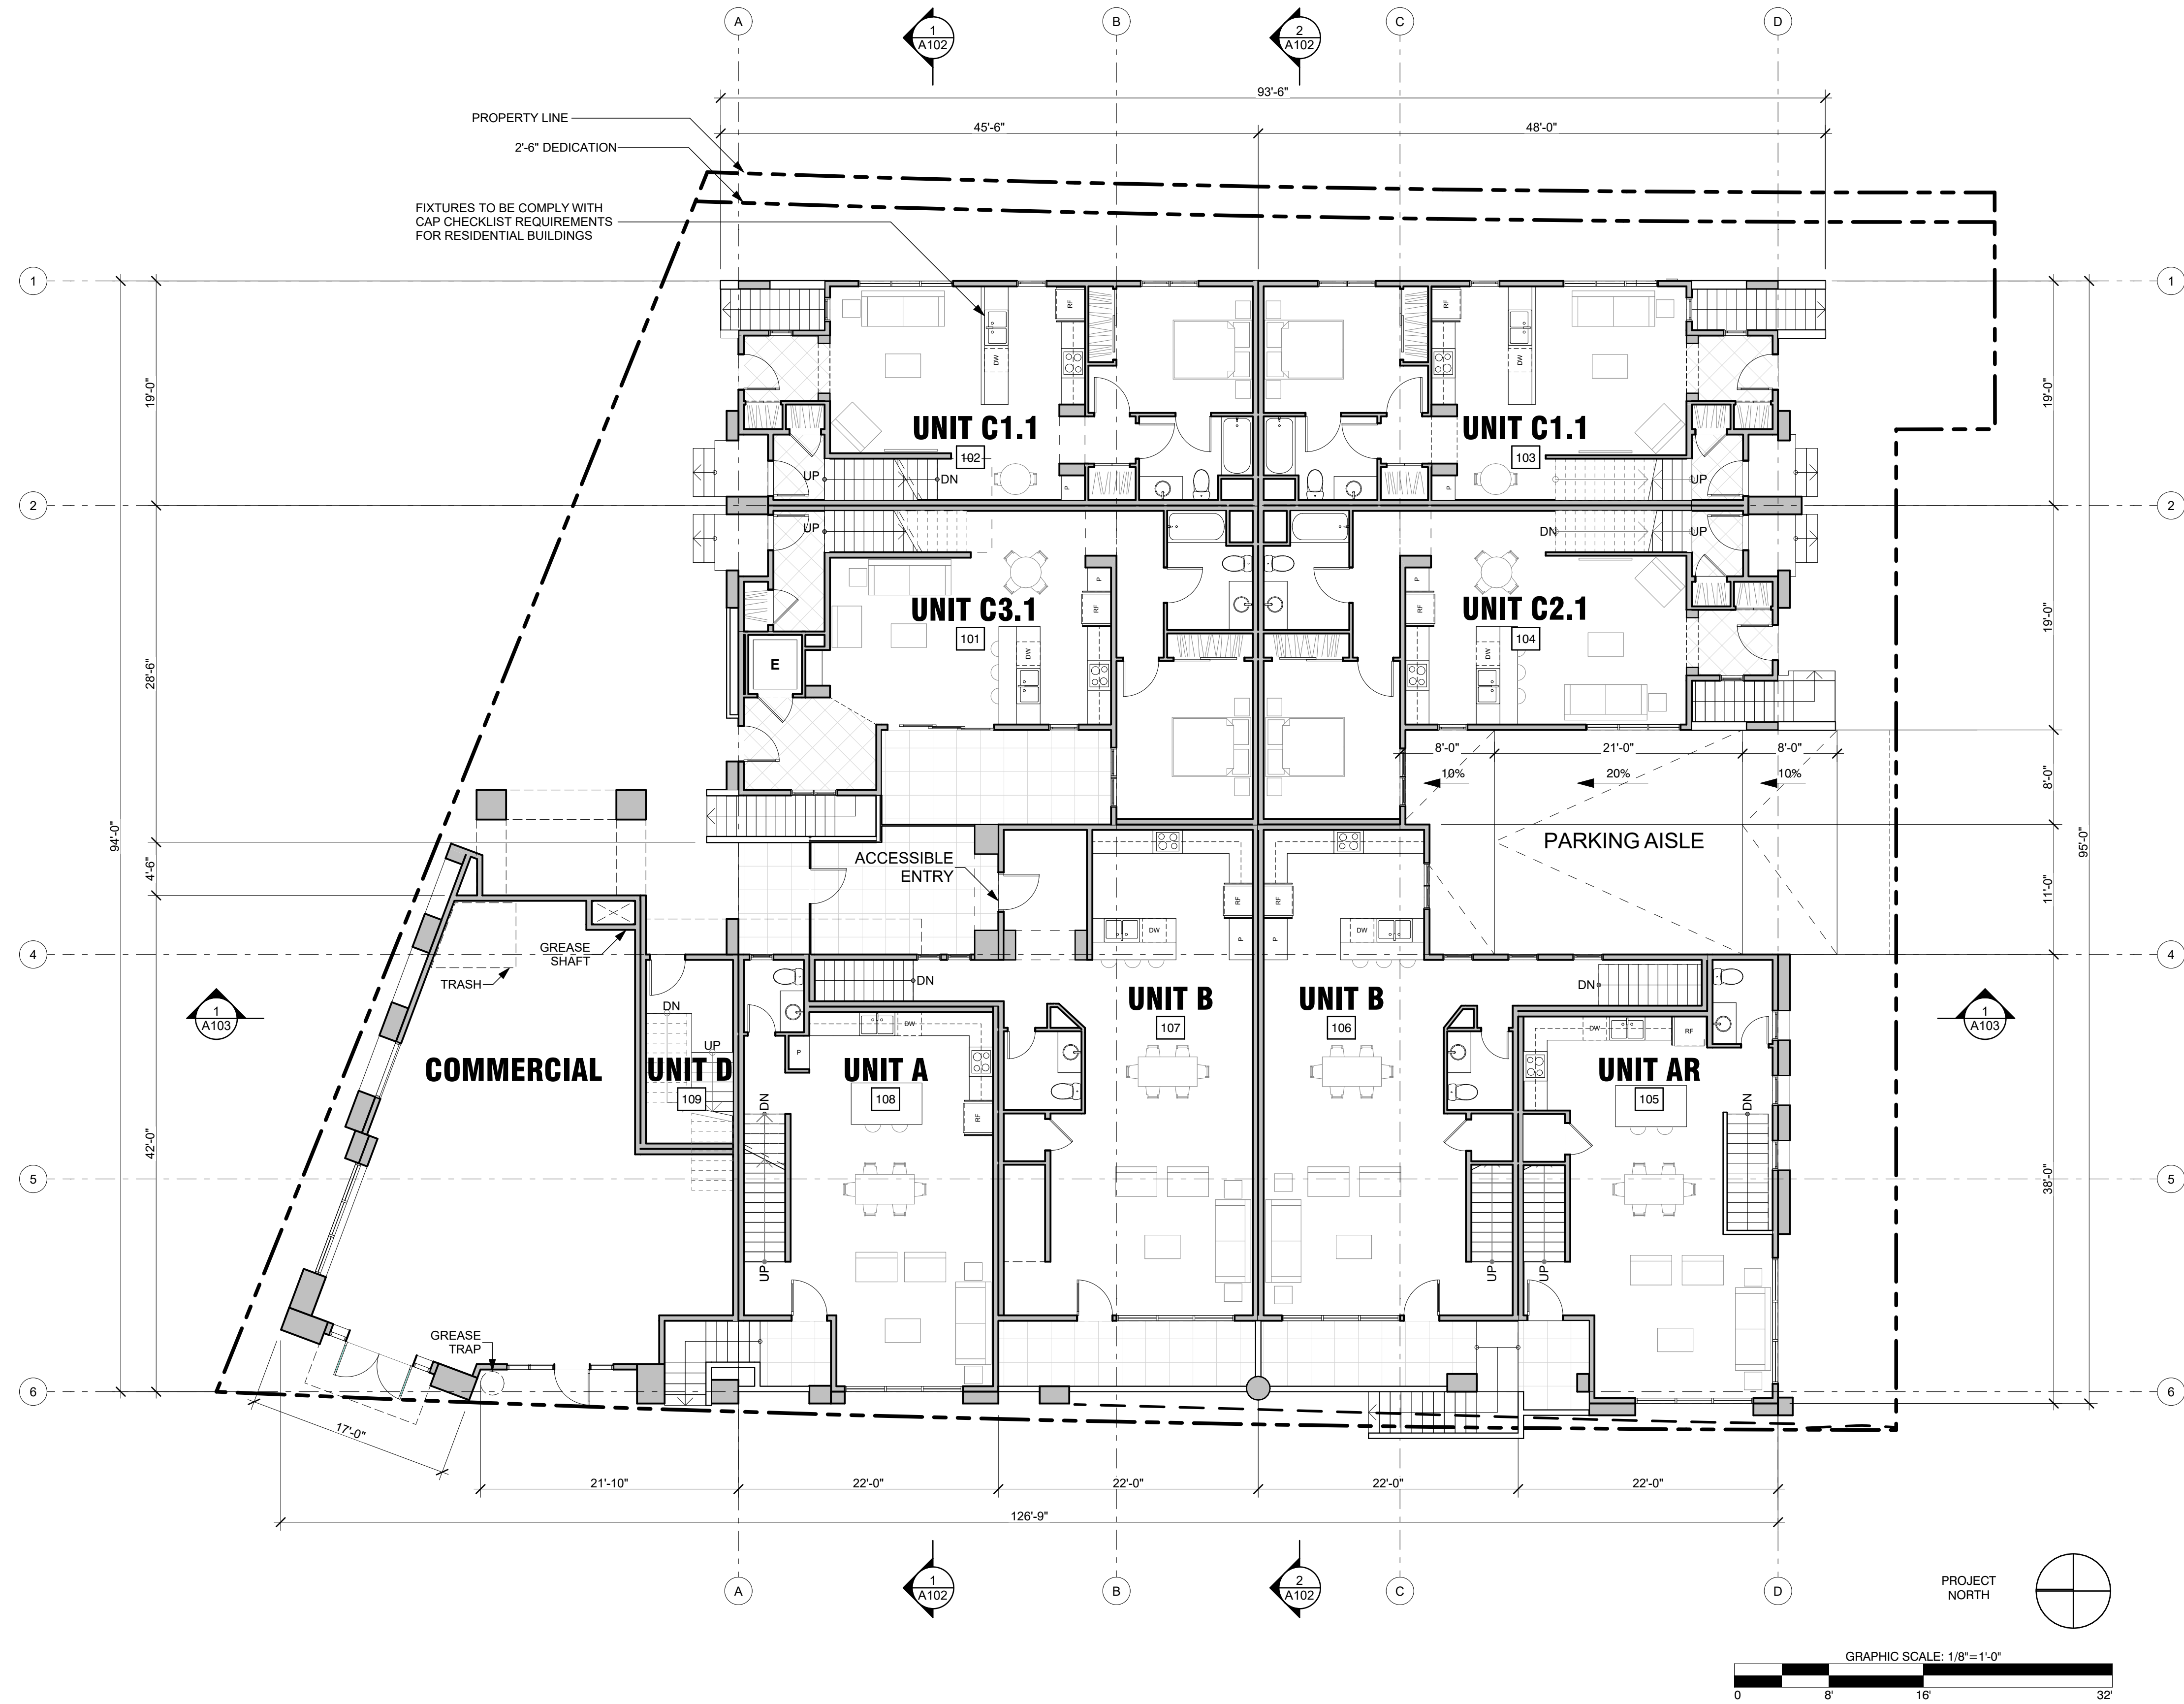

1 1ST FLOOR PLAN
SCALE: 1/8" = 1'-0"

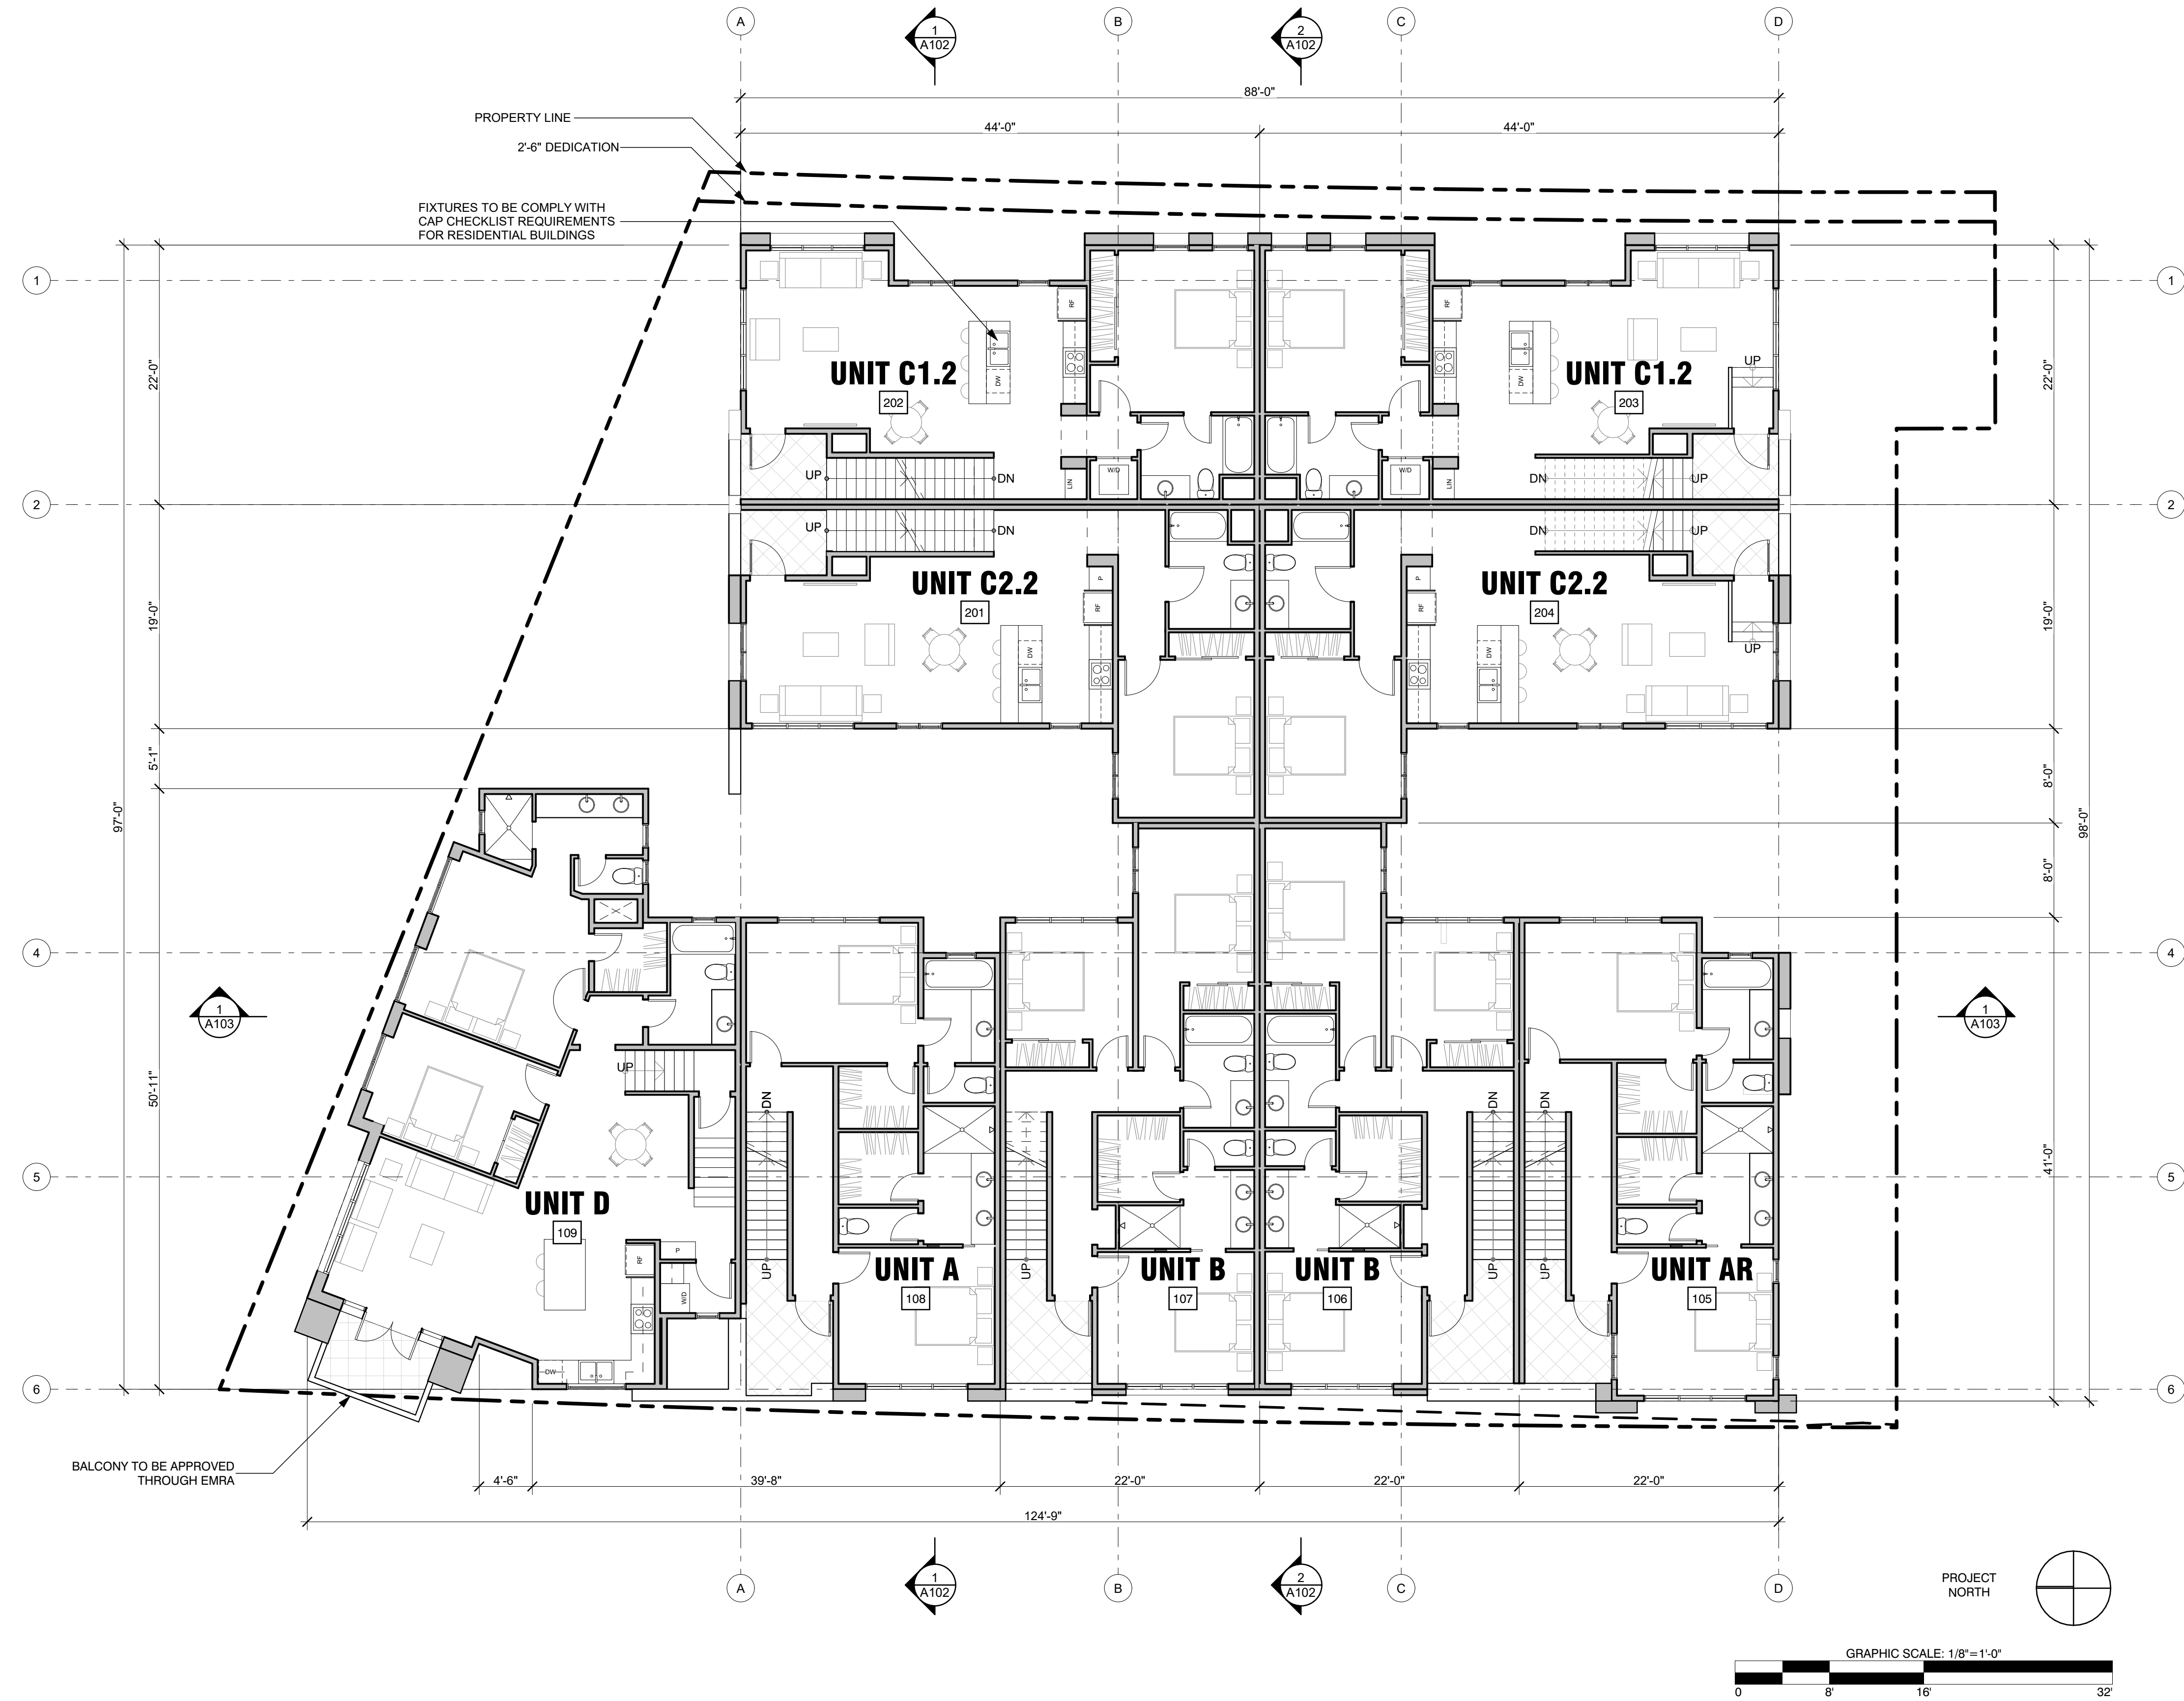

1 2ND FLOOR PLAN
SCALE: 1/8" = 1'-0"

project title
ADELANTE TOWNHOMES
5575 LA JOLLA BLVD, LA JOLLA, CA 92037

stamp

Stephen Dalton Architects
444 S. CEDROS, STUDIO 185
SOLANA BEACH, CA 92075
t: 858.792.5906 / f: 858.792.5916

ROOF PLAN
sda
ARCHITECTS

job no.
2213

date

CDP SET 01
10/10/2022


CDP SET 02
3/10/2023

CDP SET 03
10/05/2023

CDP SET 04
3/01/2024

CDP SET 05
6/21/2024

sheet
A204

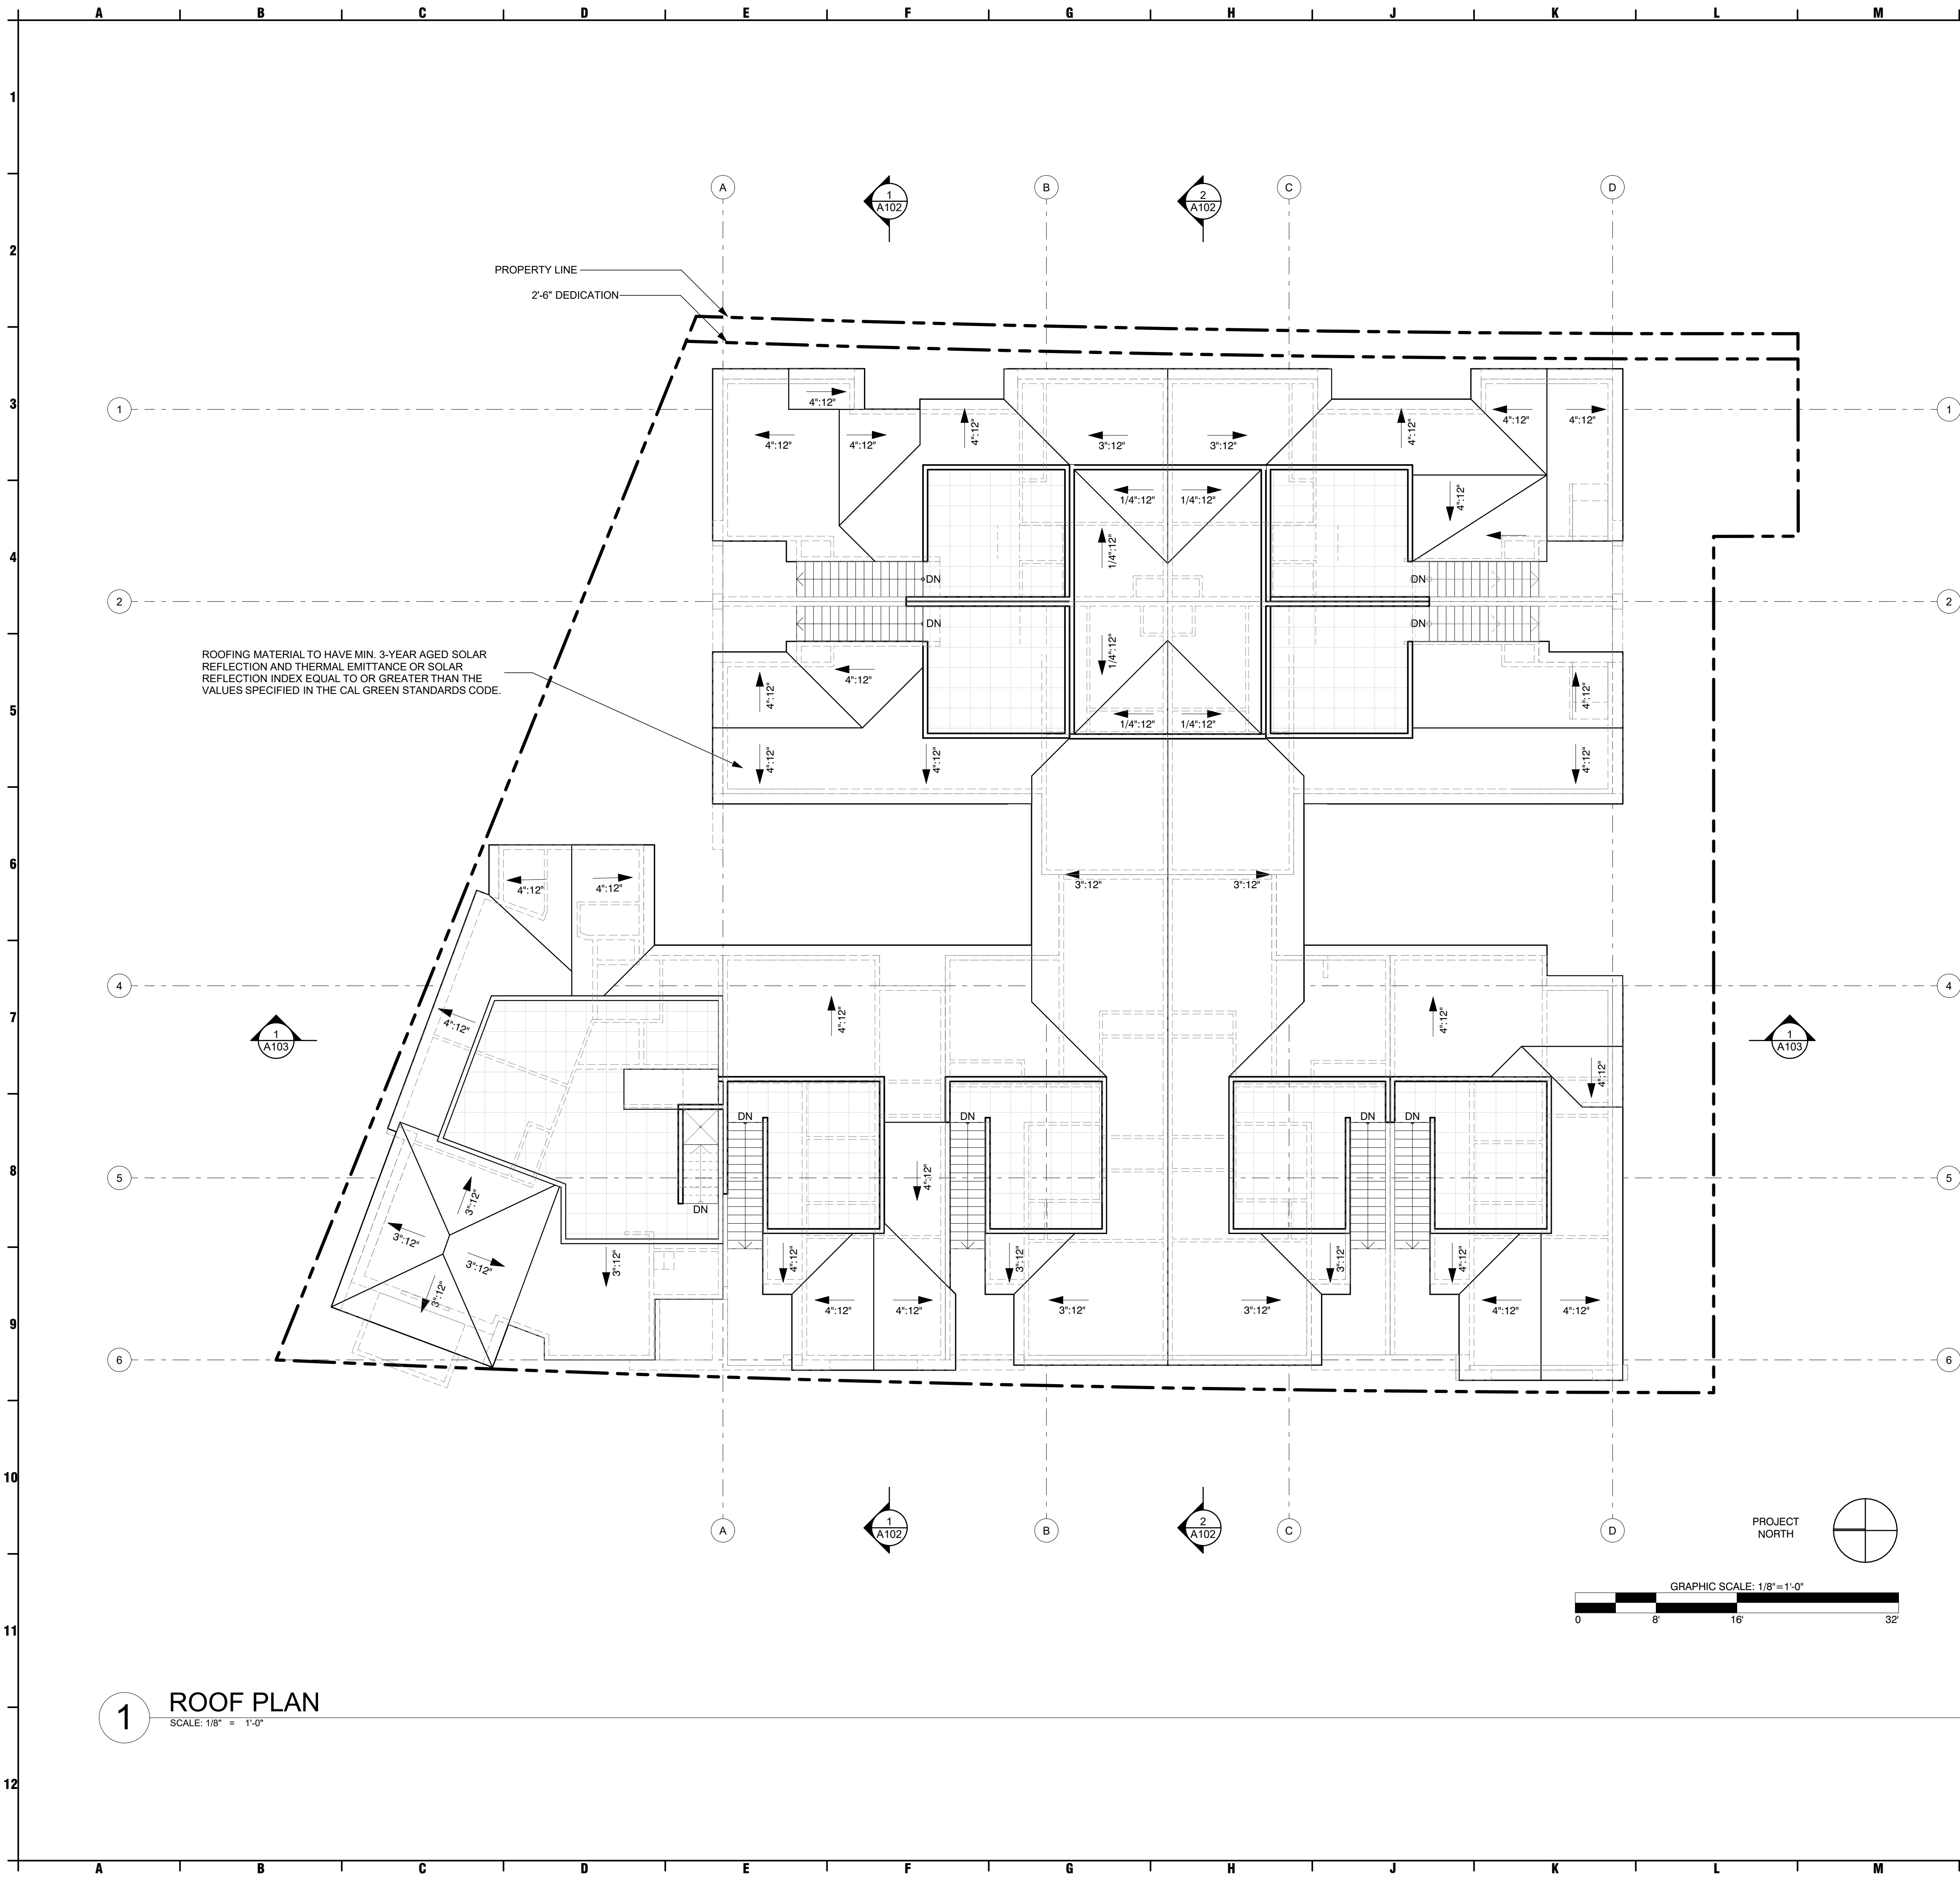

1 ROOF PLAN
SCALE: 1/8" = 1'-0"

project title
ADELANTE TOWNHOMES
5575 LA JOLLA BLVD, LA JOLLA, CA 92037

stamp


EXTERIOR ELEVATIONS
Stephen Dalton Architects
444 S. CEDROS, STUDIO 185
SOLANA BEACH, CA 92075
t: 858.792.5906 / f: 858.792.5916

job no.
2213
date

sheet
A301



1 WEST ELEVATION (LA JOLLA BLVD)
SCALE: 1/8" = 1'-0"

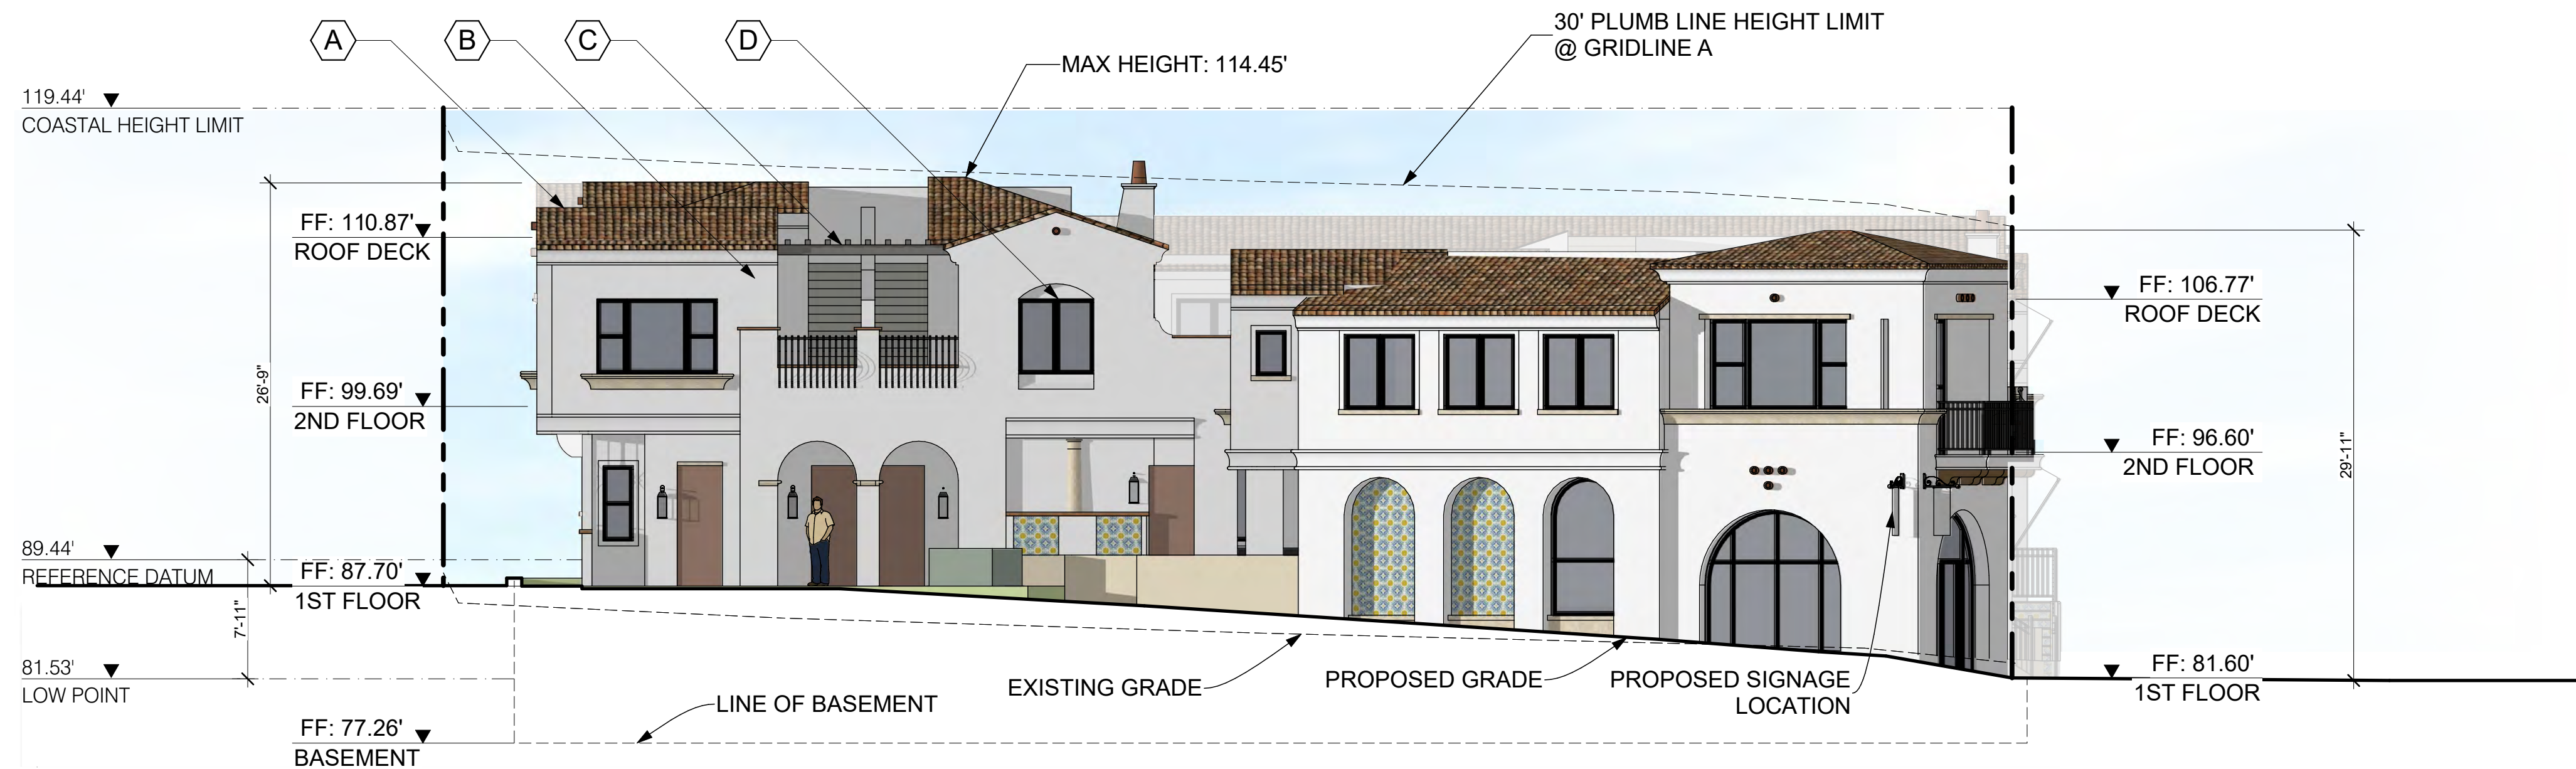

2 NORTH ELEVATION (FORWARD ST)
SCALE: 1/8" = 1'-0"

EXT. FINISH SCHEDULE

MARK	ELEMENT	COLOR
(A)	TILE ROOF	RED
(B)	STUCCO	WHITE
(C)	WOOD TRELLIS	BROWN
(D)	WOOD WINDOWS	BROWN OR BLACK
(E)	WROUGHT IRON RAILING	BLACK
(F)	STACKED BARREL TILE	RED
(G)	ACCENT TILE	TO BE DECIDED
(H)	STRIPED AWNING	BLACK AND WHITE


project title
ADELANTE TOWNHOMES
5575 LA JOLLA BLVD, LA JOLLA, CA 92037

EXTERIOR ELEVATIONS
Stephen Dalton Architects
444 S. CEDROS, STUDIO 185
SOLANA BEACH, CA 92075
t: 858.792.5906 / f: 858.792.5916



job no.
2213
date

sheet
A302

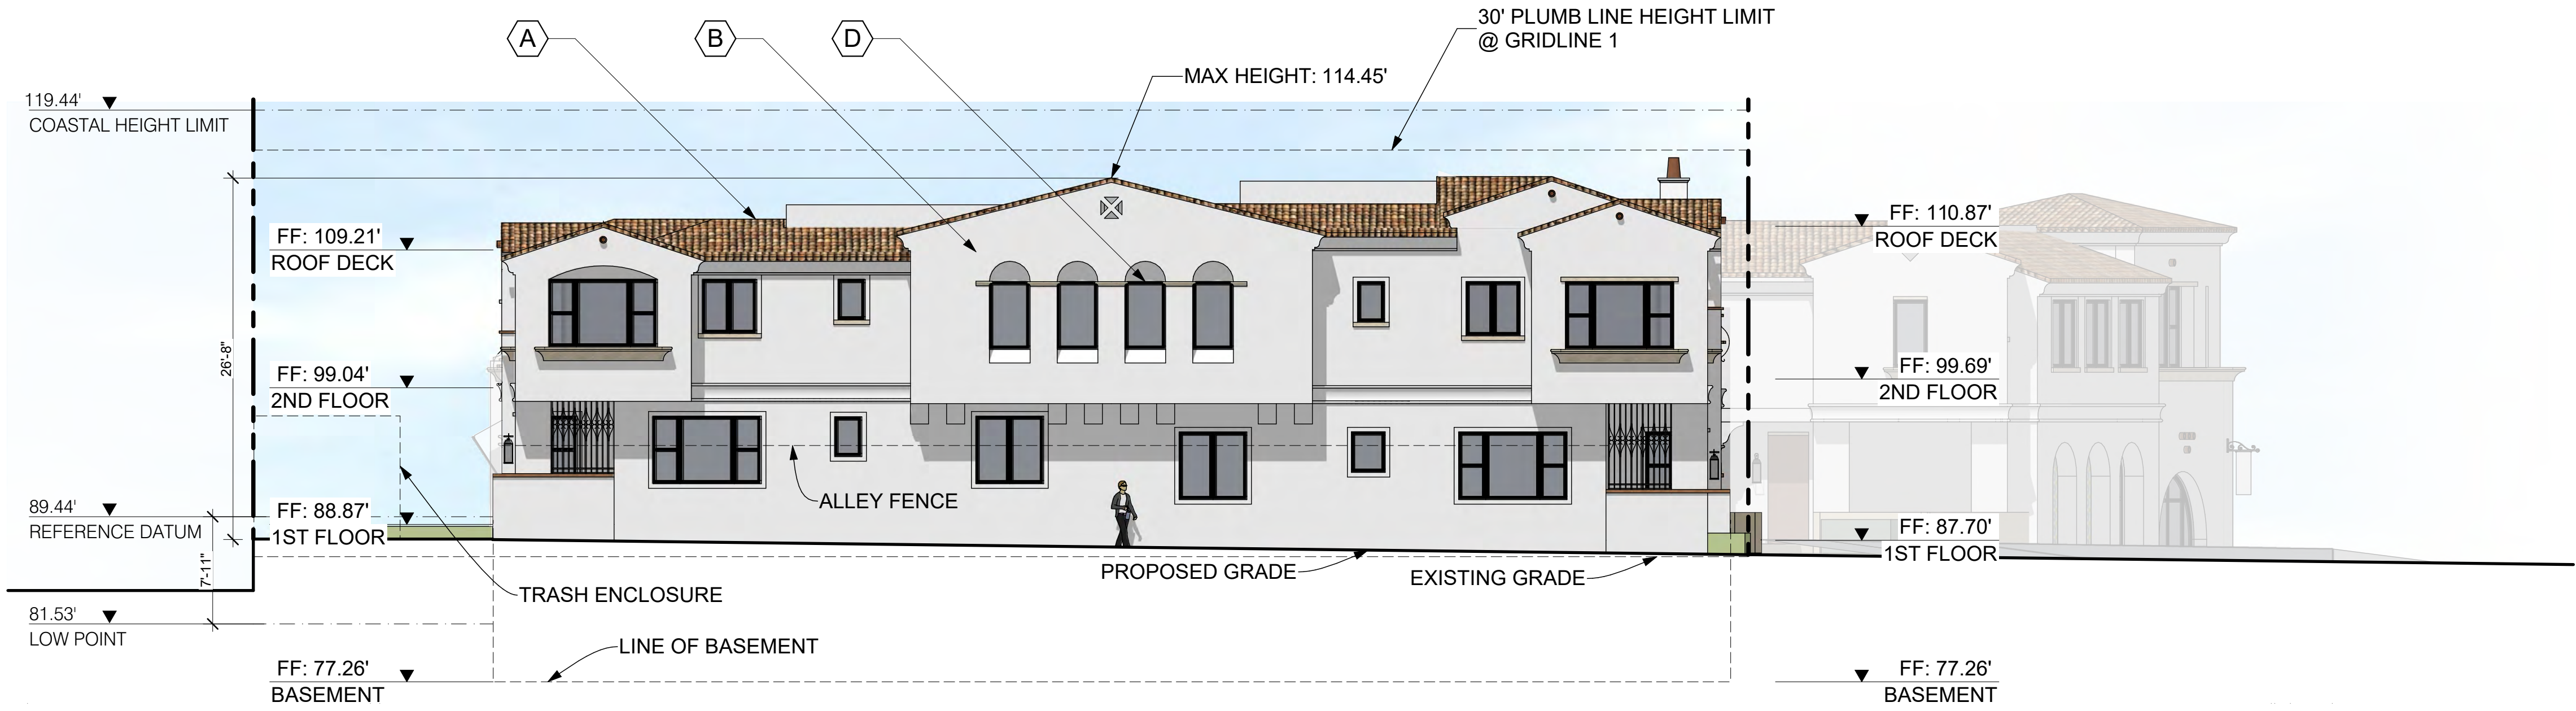

1 EAST ELEVATION (ALLEY)
SCALE: 1/8" = 1'-0"



2 SOUTH ELEVATION
SCALE: 1/8" = 1'-0"

EXT. FINISH SCHEDULE

MARK	ELEMENT	COLOR
(A)	TILE ROOF	RED
(B)	STUCCO	WHITE
(C)	WOOD TRELLIS	BROWN
(D)	WOOD WINDOWS	BROWN OR BLACK
(E)	WROUGHT IRON RAILING	BLACK
(F)	STACKED BARREL TILE	RED
(G)	ACCENT TILE	TO BE DECIDED
(H)	STRIPED AWNING	BLACK AND WHITE

project title
ADELANTE TOWNHOMES
5575 LA JOLLA BLVD, LA JOLLA, CA 92037

stamp

GLAZING ABOVE LEVEL 1 EXHIBIT

Stephen Dalton Architects
444 S. CEDROS, STUDIO 185
SOLANA BEACH, CA 92075
t: 858.792.5906 / f: 858.792.5916



job no.
2213

date

CDP SET 01
10/10/2022
CDP SET 02
3/10/2023
CDP SET 03
10/05/2023
CDP SET 04
3/01/2024
CDP SET 05
6/21/2024

sheet
A303



1 WEST ELEVATION (LA JOLLA BLVD)
SCALE: 1/8" = 1'-0"



2 NORTH ELEVATION (FORWARD ST)
SCALE: 1/8" = 1'-0"

SDMC 159.0308 (B)

NOT MORE THAN 40 PERCENT OF ANY EXTERIOR BUILDING ELEVATION ABOVE THE FIRST STORY SHALL CONSIST OF GLASS OR ANY OTHER MATERIAL THAT RESEMBLES GLASS.

project title
ADELANTE TOWNHOMES
5575 LA JOLLA BLVD, LA JOLLA, CA 92037

GLAZING ABOVE LEVEL 1 EXHIBIT

Stephen Dalton Architects
444 S. CEDROS, STUDIO 185
SOLANA BEACH, CA 92075
t: 858.792.5906 / f: 858.792.5916



job no.
2213

date

CDP SET 01
10/10/2022

CDP SET 02
3/10/2023

CDP SET 03
10/05/2023

CDP SET 04
3/01/2024

CDP SET 05
6/21/2024

sheet
A304



1 EAST ELEVATION (ALLEY)

SCALE: 1/8" = 1'-0"



2 SOUTH ELEVATION

SCALE: 1/8" = 1'-0"

SDMC 159.0308 (B)

NOT MORE THAN 40 PERCENT OF ANY EXTERIOR BUILDING ELEVATION ABOVE THE FIRST STORY SHALL CONSIST OF GLASS OR ANY OTHER MATERIAL THAT RESEMBLES GLASS.

project title

stamp

EXTERIOR PERSPECTIVES

job no.
2213

date

CDP SET 01	10/10/2022
CDP SET 02	3/10/2023
CDP SET 03	10/05/2023
CDP SET 04	3/01/2024
CDP SET 05	6/21/2024

sheet
A305

ADELANTE TOWNHOMES
5575 LA JOLLA BLVD, LA JOLLA, CA 92037

Stephen Dalton Architects
444 S. CEDROS, STUDIO 185
SOLANA BEACH, CA 92075
t: 858.792.5906 / f: 858.792.5916



1 WEST PERSPECTIVE




2 NORTHWEST PERSPECTIVE- 1



3 NORTHWEST PERSPECTIVE- 2

KEY PLAN

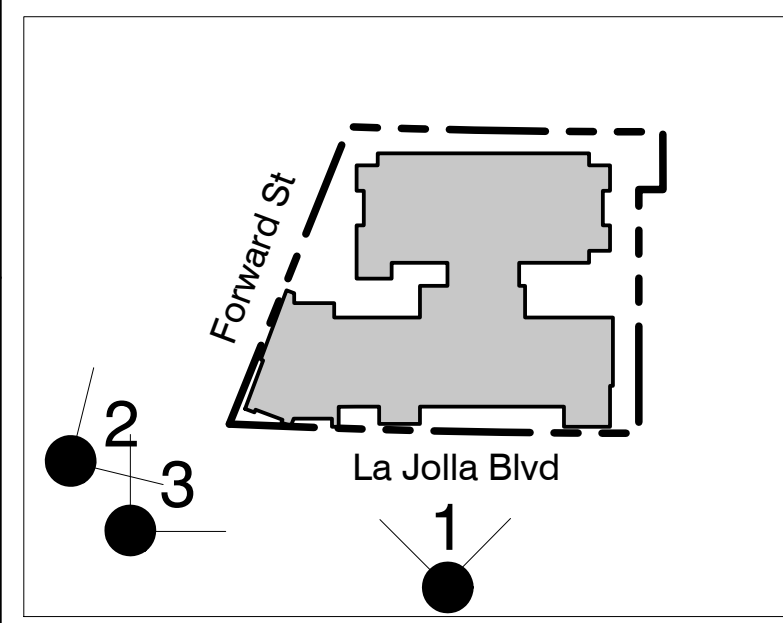

project title
ADELANTE TOWNHOMES
5575 LA JOLLA BLVD, LA JOLLA, CA 92037

stamp

EXTERIOR PERSPECTIVES

Stephen Dalton Architects
444 S. CEDROS, STUDIO 185
SOLANA BEACH, CA 92075
t: 858.792.5906 / f: 858.792.5916

sda
ARCHITECTS

job no.
2213
date

CDP SET 01	10/10/2022
CDP SET 02	3/10/2023
CDP SET 03	10/05/2023
CDP SET 04	3/01/2024
CDP SET 05	6/21/2024

sheet
A306



1 NORTH PERSPECTIVE - 1




2 NORTH PERSPECTIVE - 2



3 NORTHEAST PERSPECTIVE

KEY PLAN

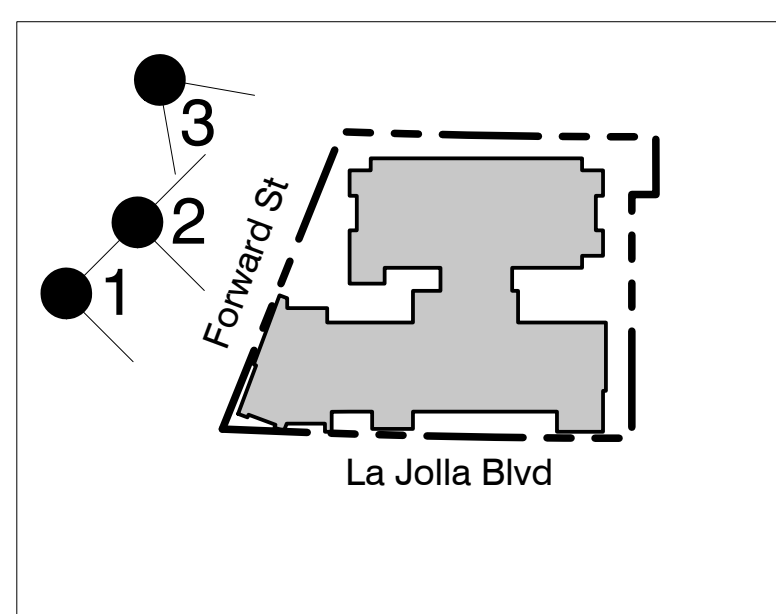

project title
ADELANTE TOWNHOMES
5575 LA JOLLA BLVD, LA JOLLA, CA 92037

stamp

EXTERIOR PERSPECTIVES
Stephen Dalton Architects
444 S. CEDROS, STUDIO 185
SOLANA BEACH, CA 92075
t: 858.792.5906 / f: 858.792.5916



job no.
2213
date

CDP SET 01	10/10/2022
CDP SET 02	3/10/2023
CDP SET 03	10/05/2023
CDP SET 04	3/01/2024
CDP SET 05	6/21/2024

sheet
A307



1 SOUTH PERSPECTIVE




2 SOUTHEAST PERSPECTIVE



3 MAIL VIGNETTE

KEY PLAN

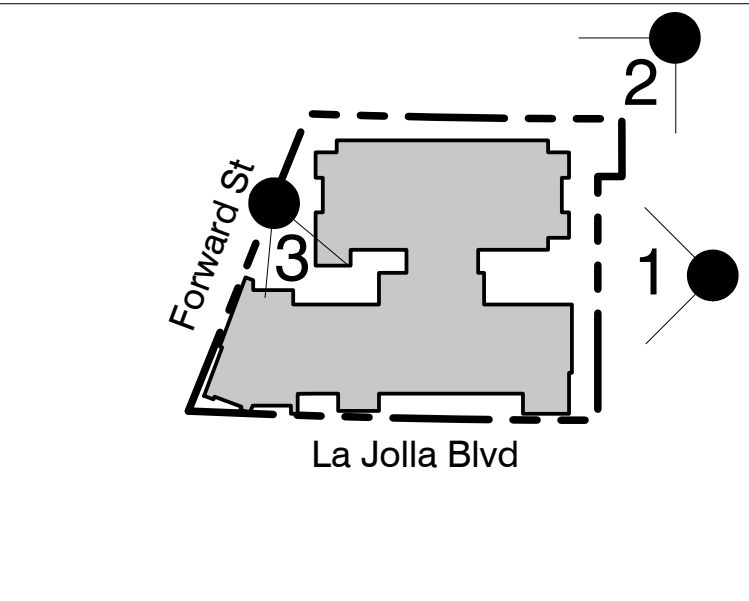

project title

stamp

MATERIALS

job no.
date

CDP SET 01
10/10/2022
CDP SET 02
3/10/2023
CDP SET 03
10/05/2023
CDP SET 04
3/01/2024
CDP SET 05
6/21/2024

sheet
A308

ADELANTE TOWNHOMES
5575 LA JOLLA BLVD, LA JOLLA, CA 92037

Stephen Dalton Architects
444 S. CEDROS, STUDIO 185
SOLANA BEACH, CA 92075
t: 858.792.5906 / f: 858.792.5916

sda
ARCHITECTS



WEST PERSPECTIVE




A. RED TILE ROOF




B. WHITE STUCCO



C. WOOD TRELLIS

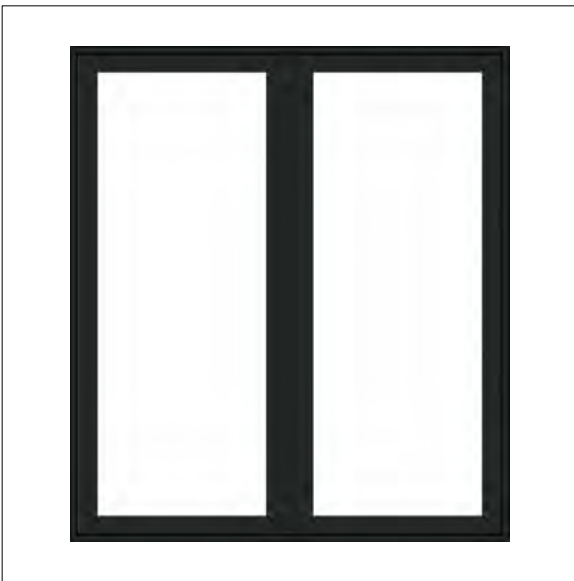


D. PAINTED
CASEMENT
WINDOWS

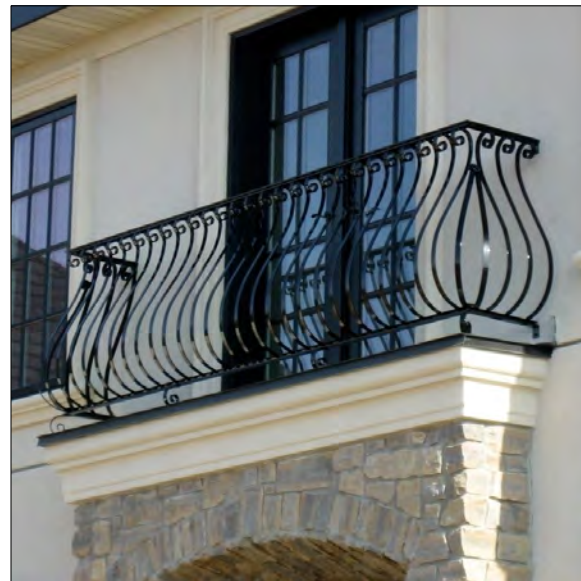

E. WROUGHT IRON
RAILING



F. STACKED
BARREL TILES

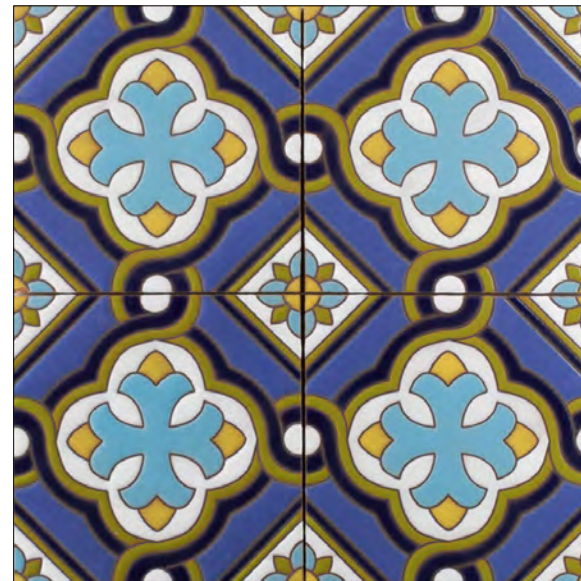

G. ACCENT TILE



H. AWNING



I. BRICK VENEER

project title

ADELANTE TOWNHOMES

5575 LA JOLLA BLVD, LA JOLLA, CA 92037

stamp

EXTERIOR RENDERING

Stephen Dalton Architects
444 S. CEDROS, STUDIO 185
SOLANA BEACH, CA 92075
t: 858.792.5906 / f: 858.792.5916



job no.

2213

date

CDP SET 01
10/10/2022

CDP SET 02
3/10/2023

CDP SET 03
10/05/2023

CDP SET 04
3/01/2024

CDP SET 05
6/21/2024

sheet

A309



NORTHWEST VIEW

project title


ADELANTE TOWNHOMES

5575 LA JOLLA BLVD, LA JOLLA, CA 92037

stamp

EXTERIOR RENDERING

Stephen Dalton Architects
444 S. CEDROS, STUDIO 185
SOLANA BEACH, CA 92075
t: 858.792.5906 / f: 858.792.5916

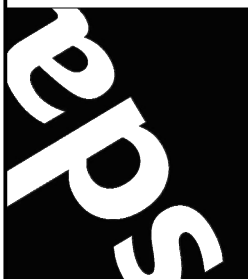

job no.

2213

date

CDP SET 01

10/10/2022

CDP SET 02

3/10/2023

CDP SET 03

10/05/2023

CDP SET 04

3/01/2024

CDP SET 05

6/21/2024

sheet

A310



SOUTHWEST VIEW

1

2

3

4

5

6

7

8

9

10

11

12

A

B

C

D

E

F

G

H

J

K

L

M

N

P

Q

R

1

2

3

4

5

6

7

8

9

10

11

12

A

B

C

D

E

F

G

H

J

K

L

M

N

P

Q

R

1

2

3

4

5

6

7

8

9

10

11

12

A

B

C

D

E

F

G

H

J

K

L

M

N

P

Q

R

ATTACHMENT 11

project title

5575 LA JOLLA BLVD, LA JOLLA, CA 92037

ADELANTE TOWNHOMES

NOT FOR CONSTRUCTION

ISSUED FOR INFORMATION ONLY

COVER SHEET

McCulloughLA.com
3605 B Elm Avenue
San Diego, California 92103
1111 Broadway, Suite 1320
Oakland, California 94607
PH. 619.296.3150

McBullough

landscape architecture
interior design
urban planning

job no.

22242

date

CDP SET 01
10/07/2022

CDP SET 02
03/10/2023

CDP SET 03
10/05/2023

CDP SET 04
02/02/2024

CDP SET 05
06/21/2024

L000

5575 LA JOLLA BLVD.

COASTAL DEVELOPMENT PERMIT SET

CITY OF SAN DIEGO NOTES:

DESIGN STATEMENT:

LANDSCAPE NOTES:

THE LANDSCAPE AT 5575 LA JOLLA BOULEVARD PROVIDE ITS RESIDENTS WITH AN PRIVATE AMENITY DECKS ON THEIR ROOFS FOR LEISURELY LOUNGING, PEOPLE-WATCHING, AND SOCIAL GATHERING. NO COMMON OPEN SPACE IS PROVIDED, INSTEAD BUILDING FRONTAGE, STORMWATER BMPS AND FOUNDATION PLANTING MAKE UP THE AREA REMAINING OUTSIDE THE BUILDING FOOTPRINT. THE PLANTING CONCEPT IS TO PROVIDE A DRY-LUSH PALETTE INSPIRED MORRISH SPAIN AND THE MEDITERRANEAN, EXPRESSING SEASONAL COLOR AND TEXTURAL VARIATION.

1. ALL LANDSCAPE AND IRRIGATION SHALL CONFORM TO THE STANDARDS OF THE CITY-WIDE LANDSCAPE REGULATIONS AND THE CITY OF SAN DIEGO LAND DEVELOPMENT MANUAL LANDSCAPE STANDARDS AND ALL OTHER LANDSCAPE RELATED CITY AND REGIONAL STANDARDS.

2. MINIMUM TREE SEPARATION DISTANCE

2.1. TRAFFIC SIGNALS / STOP SIGNS - 20 FEET

2.2. UNDERGROUND UTILITY LINES - 5 FEET (10' FOR SEWER)

2.3. ABOVE GROUND UTILITY STRUCTURES - 10 FEET

2.4. DRIVEWAY (ENTRIES) - 10 FEET

2.5. INTERSECTIONS (INTERSECTING CURB LINES OF TWO STREETS) - 25 FEET

3. MAINTENANCE: ALL REQUIRED LANDSCAPE AREAS SHALL BE MAINTAINED BY OWNER. LANDSCAPE AND IRRIGATION AREAS IN THE PUBLIC RIGHT-OF-WAY SHALL BE

MAINTAINED BY OWNER. THE LANDSCAPE AREAS SHALL BE MAINTAINED FREE OF DEBRIS AND LITTER, AND ALL PLANT MATERIAL SHALL BE MAINTAINED IN A HEALTHY GROWING CONDITION. DISEASED OR DEAD PLANT MATERIAL SHALL BE SATISFACTORILY TREATED OR REPLACED PER THE CONDITIONS OF THE PERMIT WITHIN 30 DAYS OF A FINAL LANDSCAPE INSPECTION.

4. A MINIMUM ROOT ZONE OF 40SF IN AREA SHALL BE PROVIDED FOR ALL TREES. THE MINIMUM DIMENSION FOR THIS AREA SHALL BE 5 FEET, PER SDMC 142.0403(B)(5)

5. ALL PRUNING SHALL COMPLY WITH THE STANDARDS OF THE AMERICAN NATIONAL STANDARDS INSTITUTE (ANSI) FOR TREE CARE OPERATIONS AND THE INTERNATIONAL SOCIETY OF ARBORICULTURE (ISA) FOR TREE PRUNING. TOPPING OF TREES IS NOT PERMITTED

6. MULCH: ALL REQUIRED PLANTING AREAS AND ALL EXPOSED SOIL AREAS WITHOUT VEGETATION SHALL BE COVERED WITH MULCH TO A MINIMUM DEPTH OF 3 INCHES, EXCLUDING SLOPES REQUIRING REVEGETATION PER SDMC 142.0411.

7. EXISTING TREES TO REMAIN ON SITE WITHIN THE AREA OF WORK WILL BE PROTECTED IN PLACE. THE FOLLOWING PROTECTION MEASURES WILL BE PROVIDED:

7.1. A BRIGHT YELLOW OR ORANGE TEMPORARY FENCE WILL BE PLACED AROUND EXISTING TREES AT THE DRIP LINE.

7.2. STOCKPILING, TOPSOIL DISTURBANCE, VEHICLE USE, AND MATERIAL STORAGE OF ANY KIND IS PROHIBITED WITHIN THE DRIP LINE.

7.3. ROOT SYSTEMS OF EXISTING TREES WILL BE PROTECTED FROM FLOODING, EROSION, CHEMICAL SPILLS, AND EXCESSIVE WETTING AND DRYING DURING DEWATERING.

7.4. THE EXISTING GRADE WILL BE MAINTAINED WITHIN THE DRIP LINE OF EXISTING TREES.

7.5. ROOTS OF EXISTING TREES WILL BE CUT APPROXIMATELY 6 INCHES BACK FROM NEW CONSTRUCTION.

7.6. A CERTIFIED CONSULTING ARBORIST SHALL OVERSEE PRUNING OF ANY ROOTS 4-IN OR GREATER IN DIAMETER.

7.7. MAINTAIN AND DOCUMENT A TREE WATERING SCHEDULE DURING CONSTRUCTION.

7.8. ALL DAMAGED TREES WILL BE REPLACED WITH ONE OF EQUAL OR GREATER SIZE

Sheet List Table

Sheet Number	Sheet Title
L000	COVER SHEET
L001	CALCULATIONS PLAN
L002	CALCULATIONS PLAN
L003	CALCULATIONS PLAN - ROOF
L100	HARDSCAPE PLAN
L101	ROOF HARDSCAPE PLAN
L200	IRRIGATION PLAN
L201	ROOF IRRIGATION PLAN
L300	PLANTING PLAN
L301	ROOF PLANTING PLAN

project title
ADELANTE TOWNHOMES
5575 LA JOLLA BLVD, LA JOLLA, CA 92037

NOT FOR
CONSTRUCTION

ISSUED FOR
INFORMATION
ONLY


CALCULATIONS PLAN

job no.
22242

date

CDP SET 01
10/07/2022
CDP SET 02
03/10/2023
CDP SET 03
10/05/2023
CDP SET 04
02/02/2024
CDP SET 05
06/21/2024

L001

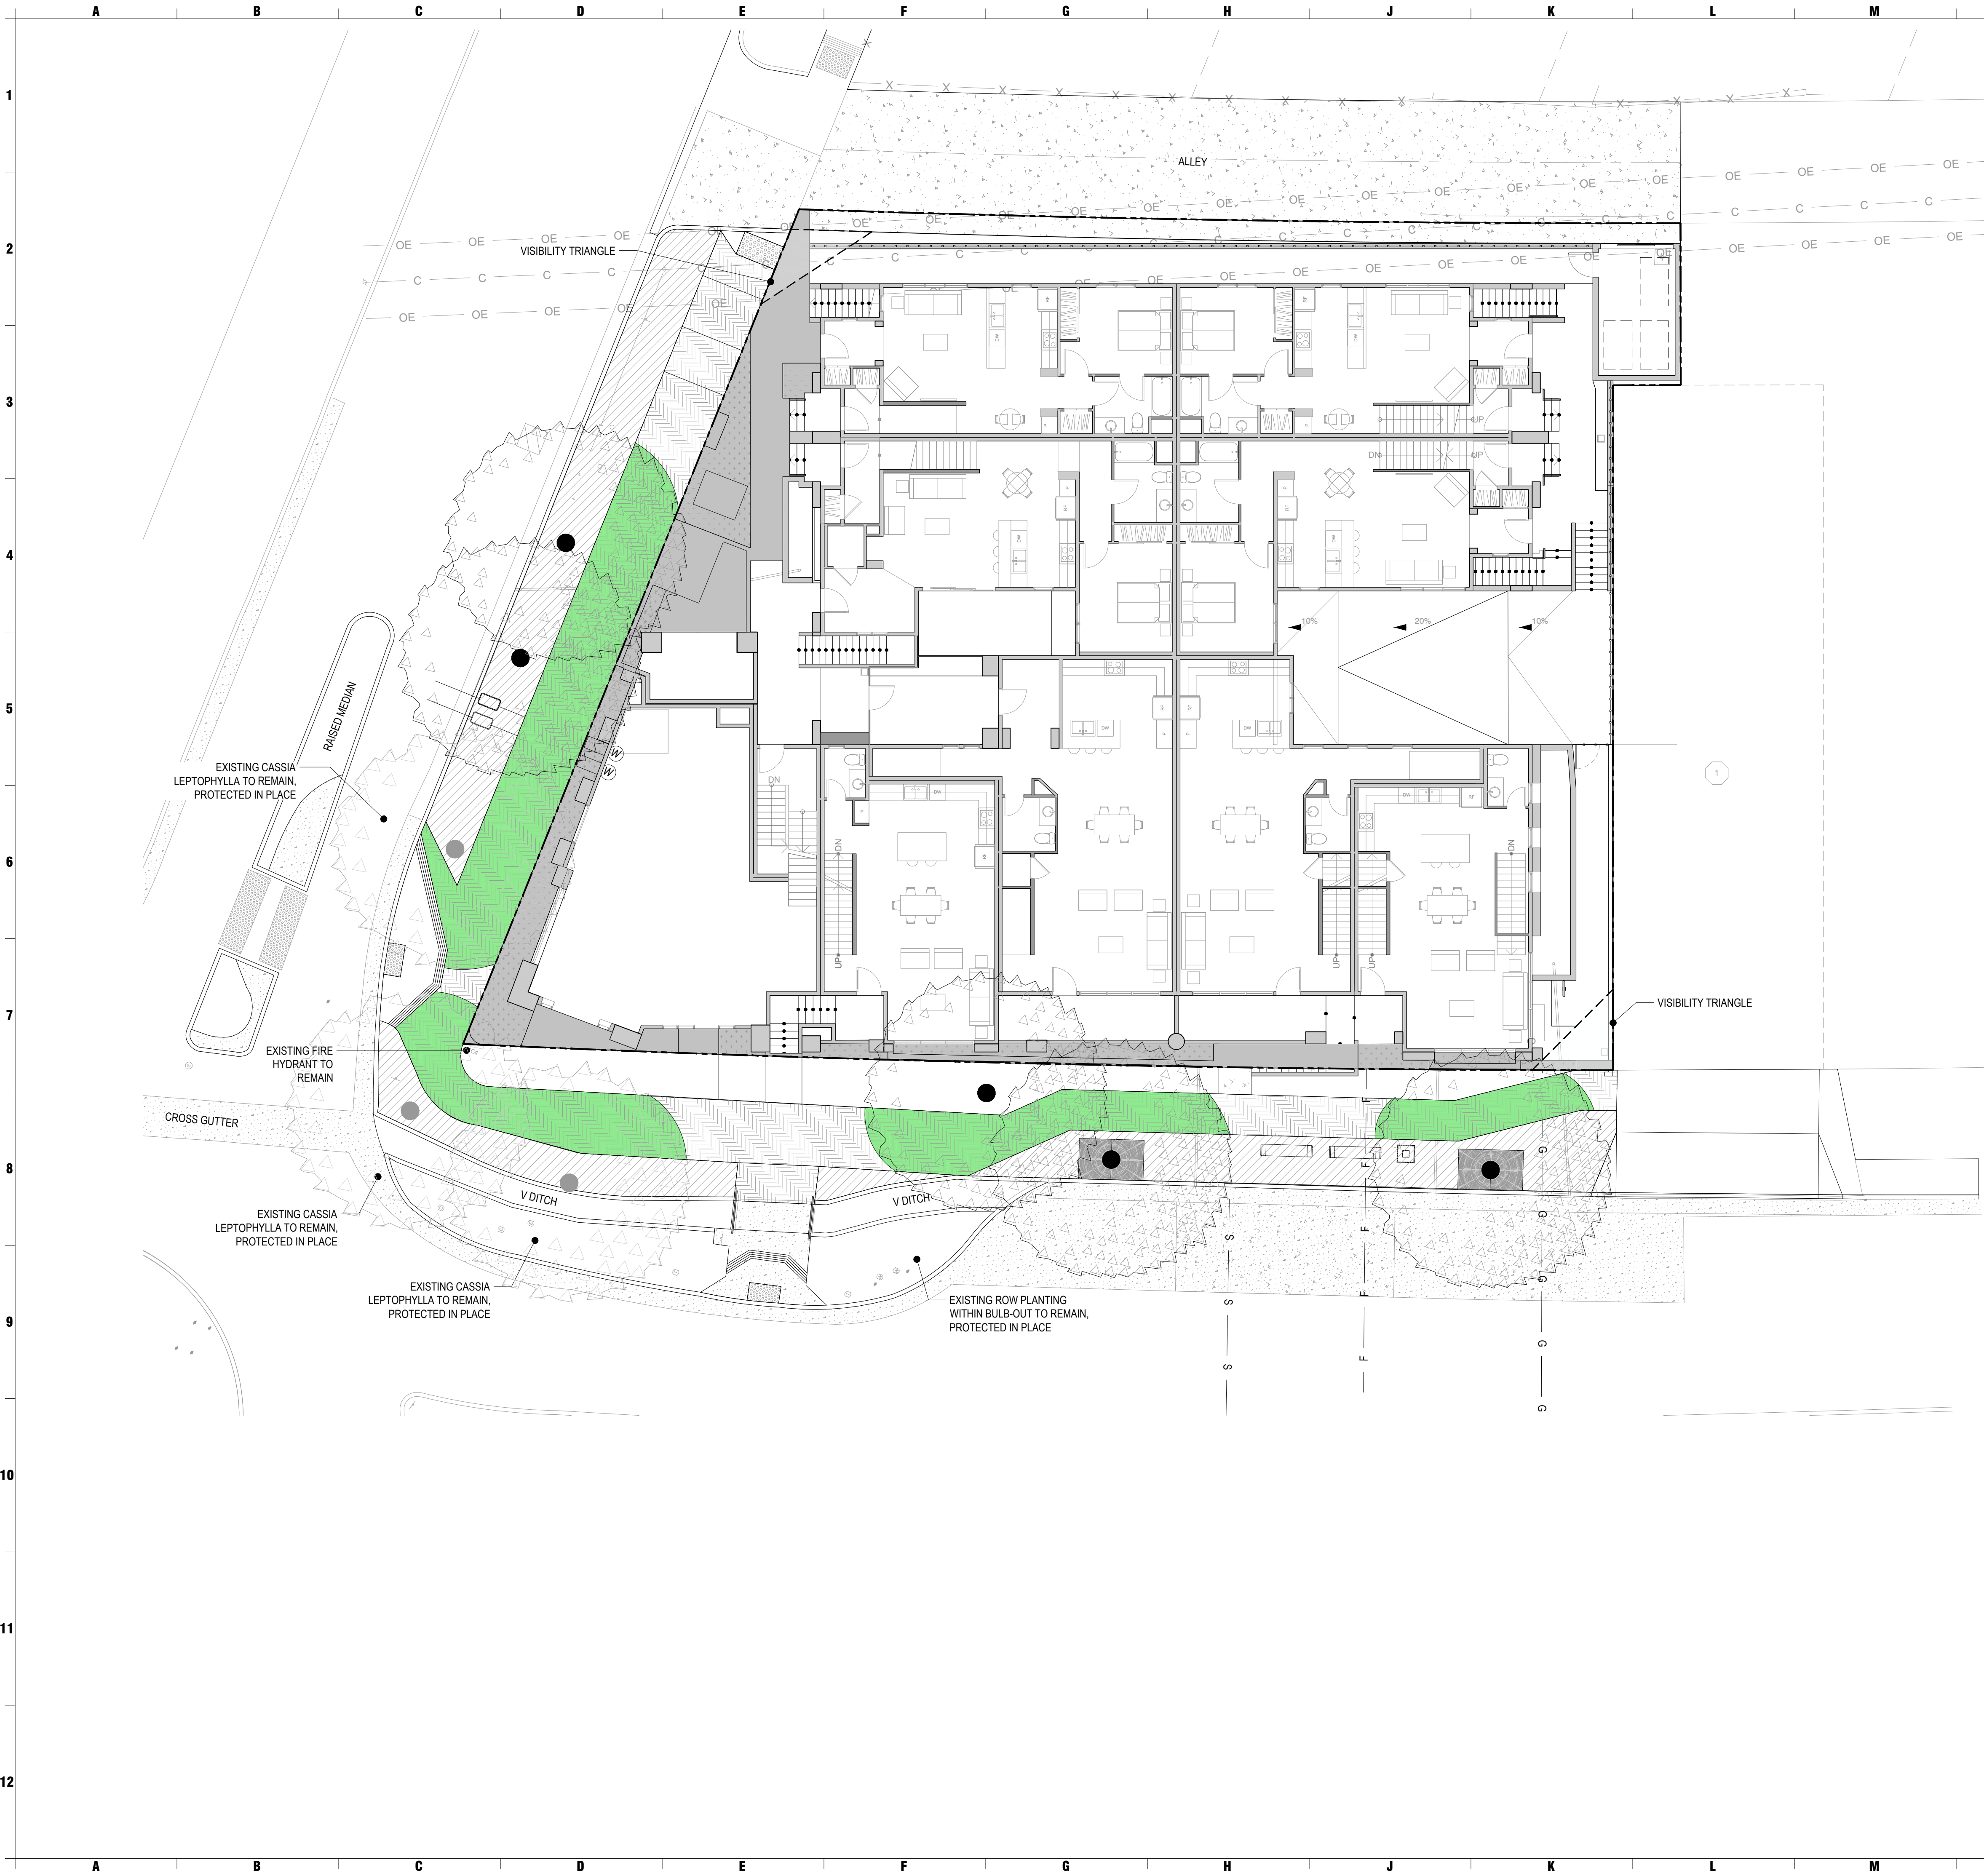

LANDSCAPE CALCULATIONS			
SYMBOL	REFERENCE SCHEDULE	QTY	COMMENT
[Symbol]	STREET YARD	868 SF	STREET YARD MEANS THE AREA OF A LOT OR PREMISES THAT LIES BETWEEN THE EDGE OF THE NEAREST STREET AND THE STREET WALL LINE
[Symbol]	STREET YARD - PLANTING AREA	435 SF	FOR MULTIPLE-DWELLING UNIT: 50% OF YARD AREA, FOR COMMERCIAL: 25% OF YARD AREA
[Symbol]	SITE LANDSCAPE AREA	2,405 SF	LANDSCAPE AREA IS DEFINED AS AN AREA MADE UP OF LANDSCAPE AREAS SUCH AS PEDESTRIAN PAVED AREAS, MAN-MADE SCULPTURAL ELEMENTS SUCH AS FOUNTAINS OR SCULPTURE; AND VEGETATED AREAS CONTAINING GROUNDCOVER, VINES, SHRUBS, TREES, AND/OR POTTED PLANTS. ALL SUCH AREAS SHALL BE OPEN TO THE SKY.
[Symbol]	SITE VEGETATED AREA	916 SF	VEGETATED AREA THAT OCCURS WITHIN THE PROPERTY LINE
[Symbol]	THROUGHWAY ZONE	1,806 SF	THIS ZONE IS INTENDED FOR PEDESTRIAN TRAVEL ONLY AND SHOULD BE A MINIMUM 5'-0" WIDE AND BE CLEAR OF ANY OBSTACLES
[Symbol]	FURNISHING ZONE	1,289 SF	THIS ZONE ACCOMMODATES STREET TREES, FURNISHINGS, UTILITIES, AND LANDSCAPING AND PROVIDES A BUFFER BETWEEN THE THROUGHWAY ZONE AND STREET TRAFFIC
[Symbol]	CANOPY COVERAGE	1,203 SF	THE TOTAL CANOPY COVERAGE OF STREET TREES WITH A CANOPY WIDTH OF 10 YRS. MATURITY

LANDSCAPE CALCULATIONS - ROOF			
SYMBOL	REFERENCE SCHEDULE	QTY	COMMENT
[Symbol]	SITE LANDSCAPE AREA	1,840 SF	LANDSCAPE AREA IS DEFINED AS AN AREA MADE UP OF LANDSCAPE AREAS SUCH AS PEDESTRIAN PAVED AREAS, MAN-MADE SCULPTURAL ELEMENTS SUCH AS FOUNTAINS OR SCULPTURE; AND VEGETATED AREAS CONTAINING GROUNDCOVER, VINES, SHRUBS, TREES, AND/OR POTTED PLANTS. ALL SUCH AREAS SHALL BE OPEN TO THE SKY.
[Symbol]	SITE VEGETATED AREA	409 SF	VEGETATED AREA THAT OCCURS WITHIN THE PROPERTY LINE

STREET YARD COMPLIANCE	
PROVIDE STREET YARD PLANTING AREA THAT IS 50% OF THE STREET YARD AREA FOR MULTIPLE-DWELLING UNITS.	
TOTAL STREET YARD AREA = 868 SF TOTAL STREET YARD PLANTING AREA (GROUND LEVEL) = 435 SF	
435 SF = 50% OF TOTAL STREET YARD AREA	
ZONE 4 PDO LANDSCAPE OPTION A COMPLIANCE	
PROVIDE A LANDSCAPE AREA EQUAL TO 25% OF THE TOTAL LOT AREA. THE LANDSCAPE AREA MAY BE PROVIDED AT THE GROUND LEVEL OR ON UPPER-LEVEL BALCONIES, DECKS, ROOFS, WITH PERMANENTLY AFFIXED PLANTER BOXES OR ANY COMBINATION THEREOF. A MINIMUM OF 40% OF THE LANDSCAPE AREA SHALL BE VEGETATED.	
TOTAL LOT AREA = 12,890 SF 25% (12,890 SF) = 3,223 SF MINIMUM LANDSCAPE AREA REQUIRED 40% (3,222.5 SF) = 1,290 SF MINIMUM VEGETATED AREA REQUIRED	
GROUND LEVEL LANDSCAPE AREA = 2,405 SF VEGETATED AREA = 916 SF	
ROOF LEVEL LANDSCAPE AREA = 1,840 SF VEGETATED AREA = 409 SF	
TOTAL LANDSCAPE AREA = 4,245 SF PROVIDED TOTAL VEGETATED AREA = 1,325 SF PROVIDED	
CANOPY COVERAGE COMPLIANCE	
THROUGHWAY ZONE = 1,806 SF CANOPY COVERAGE AT A 10 YR. MATURITY = 1,203 SF	
TOTAL CANOPY COVERAGE OVER THROUGHWAY ZONE = 67%	

project title

ADELANTE TOWNHOMES

5575 LA JOLLA BLVD, LA JOLLA, CA 92037

NOT FOR CONSTRUCTION
ISSUED FOR INFORMATION ONLY


CALCULATIONS PLAN

job no.
22242

date

CDP SET 01
10/07/2022
CDP SET 02
03/10/2023
CDP SET 03
10/05/2023
CDP SET 04
02/02/2024
CDP SET 05
06/21/2024

L002

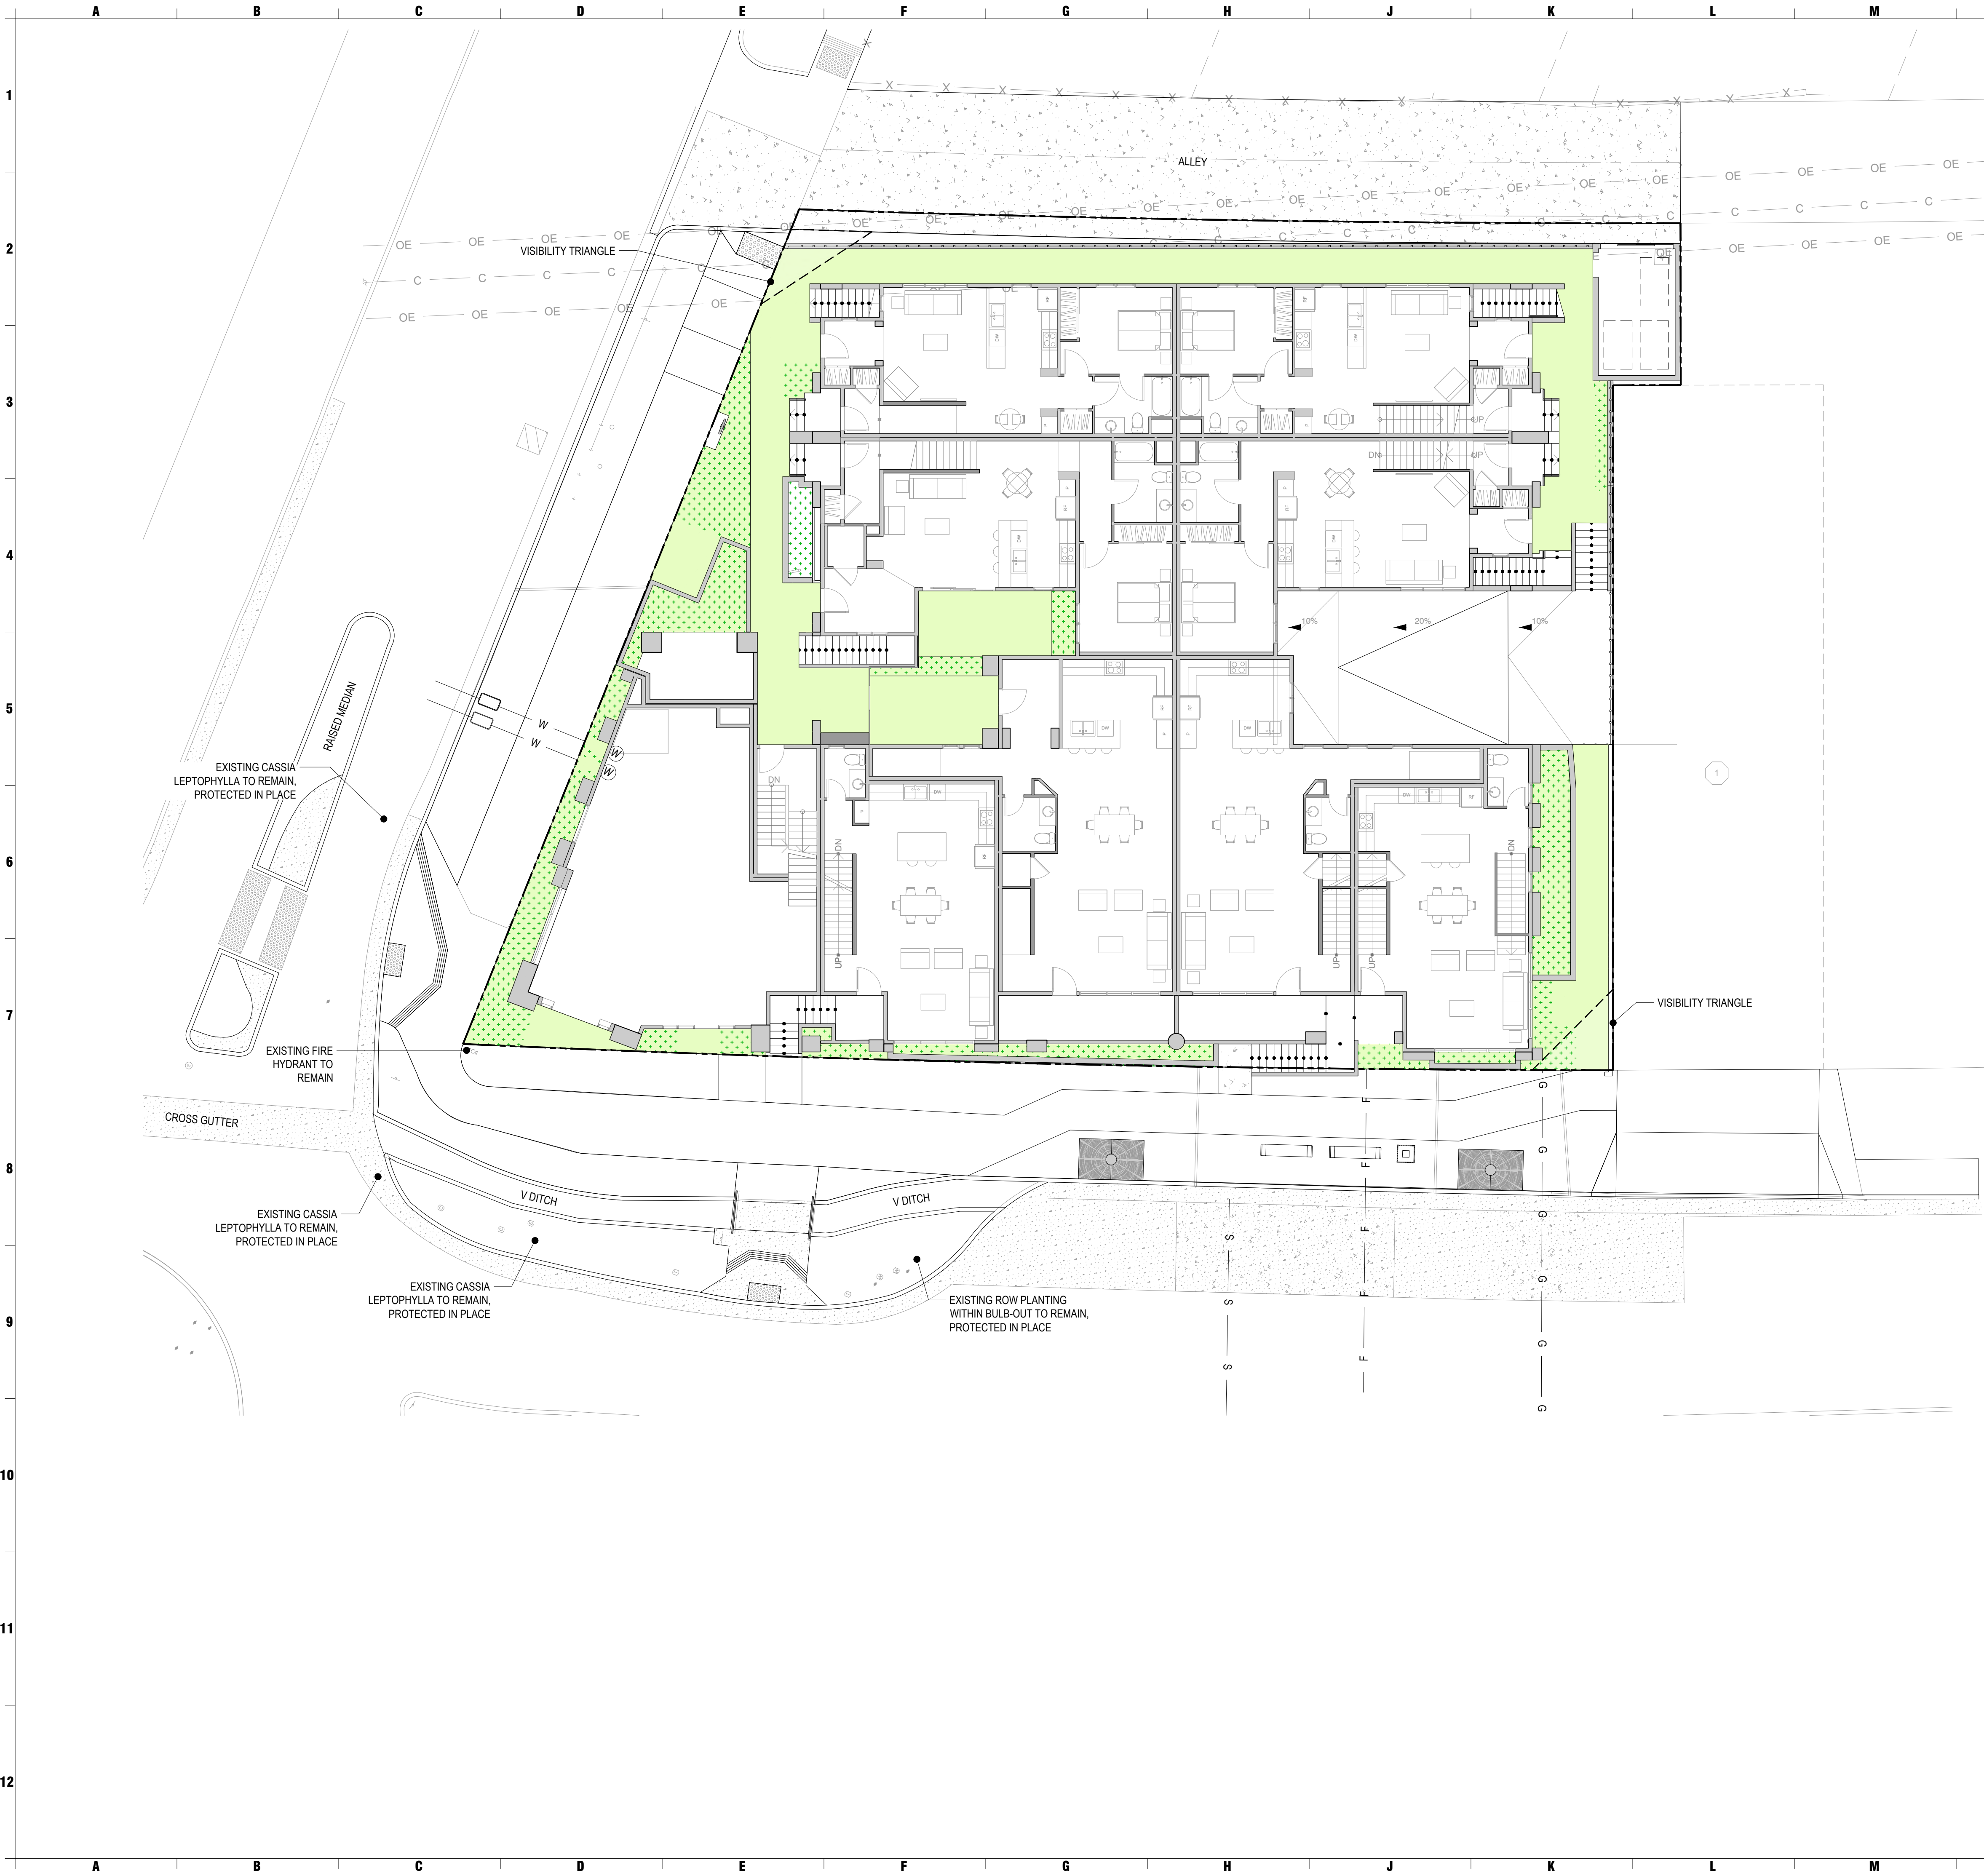


LANDSCAPE CALCULATIONS			
SYMBOL	REFERENCE SCHEDULE	QTY	COMMENT
[Symbol]	STREET YARD	868 SF	STREET YARD MEANS THE AREA OF A LOT OR PREMISES THAT LIES BETWEEN THE EDGE OF THE NEAREST STREET AND THE STREET WALL LINE
[Symbol]	STREET YARD - PLANTING AREA	435 SF	FOR MULTIPLE-DWELLING UNIT: 50% OF YARD AREA, FOR COMMERCIAL: 25% OF YARD AREA
[Symbol]	SITE LANDSCAPE AREA	2,405 SF	LANDSCAPE AREA IS DEFINED AS AN AREA MADE UP OF LANDSCAPE AREAS SUCH AS PEDESTRIAN PAVED AREAS, MAN-MADE SCULPTURAL ELEMENTS SUCH AS FOUNTAINS OR SCULPTURE; AND VEGETATED AREAS CONTAINING GROUNDCOVER, VINES, SHRUBS, TREES, AND/OR POTTED PLANTS. ALL SUCH AREAS SHALL BE OPEN TO THE SKY.
[Symbol]	SITE VEGETATED AREA	916 SF	VEGETATED AREA THAT OCCURS WITHIN THE PROPERTY LINE
[Symbol]	THROUGHWAY ZONE	1,806 SF	THIS ZONE IS INTENDED FOR PEDESTRIAN TRAVEL ONLY AND SHOULD BE A MINIMUM 5'-0" WIDE AND BE CLEAR OF ANY OBSTACLES
[Symbol]	FURNISHING ZONE	1,289 SF	THIS ZONE ACCOMMODATES STREET TREES, FURNISHINGS, UTILITIES, AND LANDSCAPING AND PROVIDES A BUFFER BETWEEN THE THROUGHWAY ZONE AND STREET TRAFFIC
[Symbol]	CANOPY COVERAGE	1,203 SF	THE TOTAL CANOPY COVERAGE OF STREET TREES WITH A CANOPY WIDTH OF 10 YRS. MATURITY

LANDSCAPE CALCULATIONS - ROOF			
SYMBOL	REFERENCE SCHEDULE	QTY	COMMENT
[Symbol]	SITE LANDSCAPE AREA	1,840 SF	LANDSCAPE AREA IS DEFINED AS AN AREA MADE UP OF LANDSCAPE AREAS SUCH AS PEDESTRIAN PAVED AREAS, MAN-MADE SCULPTURAL ELEMENTS SUCH AS FOUNTAINS OR SCULPTURE; AND VEGETATED AREAS CONTAINING GROUNDCOVER, VINES, SHRUBS, TREES, AND/OR POTTED PLANTS. ALL SUCH AREAS SHALL BE OPEN TO THE SKY.
[Symbol]	SITE VEGETATED AREA	409 SF	VEGETATED AREA THAT OCCURS WITHIN THE PROPERTY LINE

STREET YARD COMPLIANCE	
PROVIDE STREET YARD PLANTING AREA THAT IS 50% OF THE STREET YARD AREA FOR MULTIPLE-DWELLING UNITS.	
TOTAL STREET YARD AREA = 868 SF TOTAL STREET YARD PLANTING AREA (GROUND LEVEL) = 435 SF	
435 SF = 50% OF TOTAL STREET YARD AREA	
ZONE 4 PDO LANDSCAPE OPTION A COMPLIANCE	
PROVIDE A LANDSCAPE AREA EQUAL TO 25% OF THE TOTAL LOT AREA. THE LANDSCAPE AREA MAY BE PROVIDED AT THE GROUND LEVEL OR ON UPPER-LEVEL BALCONIES, DECKS, ROOFS, WITH PERMANENTLY AFFIXED PLANTER BOXES OR ANY COMBINATION THEREOF. A MINIMUM OF 40% OF THE LANDSCAPE AREA SHALL BE VEGETATED.	
TOTAL LOT AREA = 12,890 SF 25% (12,890 SF) = 3,223 SF MINIMUM LANDSCAPE AREA REQUIRED 40% (3,223 SF) = 1,290 SF MINIMUM VEGETATED AREA REQUIRED	
GROUND LEVEL LANDSCAPE AREA = 2,405 SF VEGETATED AREA = 916 SF	
ROOF LEVEL LANDSCAPE AREA = 1,840 SF VEGETATED AREA = 409 SF	
TOTAL LANDSCAPE AREA = 4,245 SF PROVIDED TOTAL VEGETATED AREA = 1,325 SF PROVIDED	
CANOPY COVERAGE COMPLIANCE	
THROUGHWAY ZONE = 1,806 SF CANOPY COVERAGE AT A 10 YR. MATURITY = 1,203 SF	
TOTAL CANOPY COVERAGE OVER THROUGHWAY ZONE = 67%	




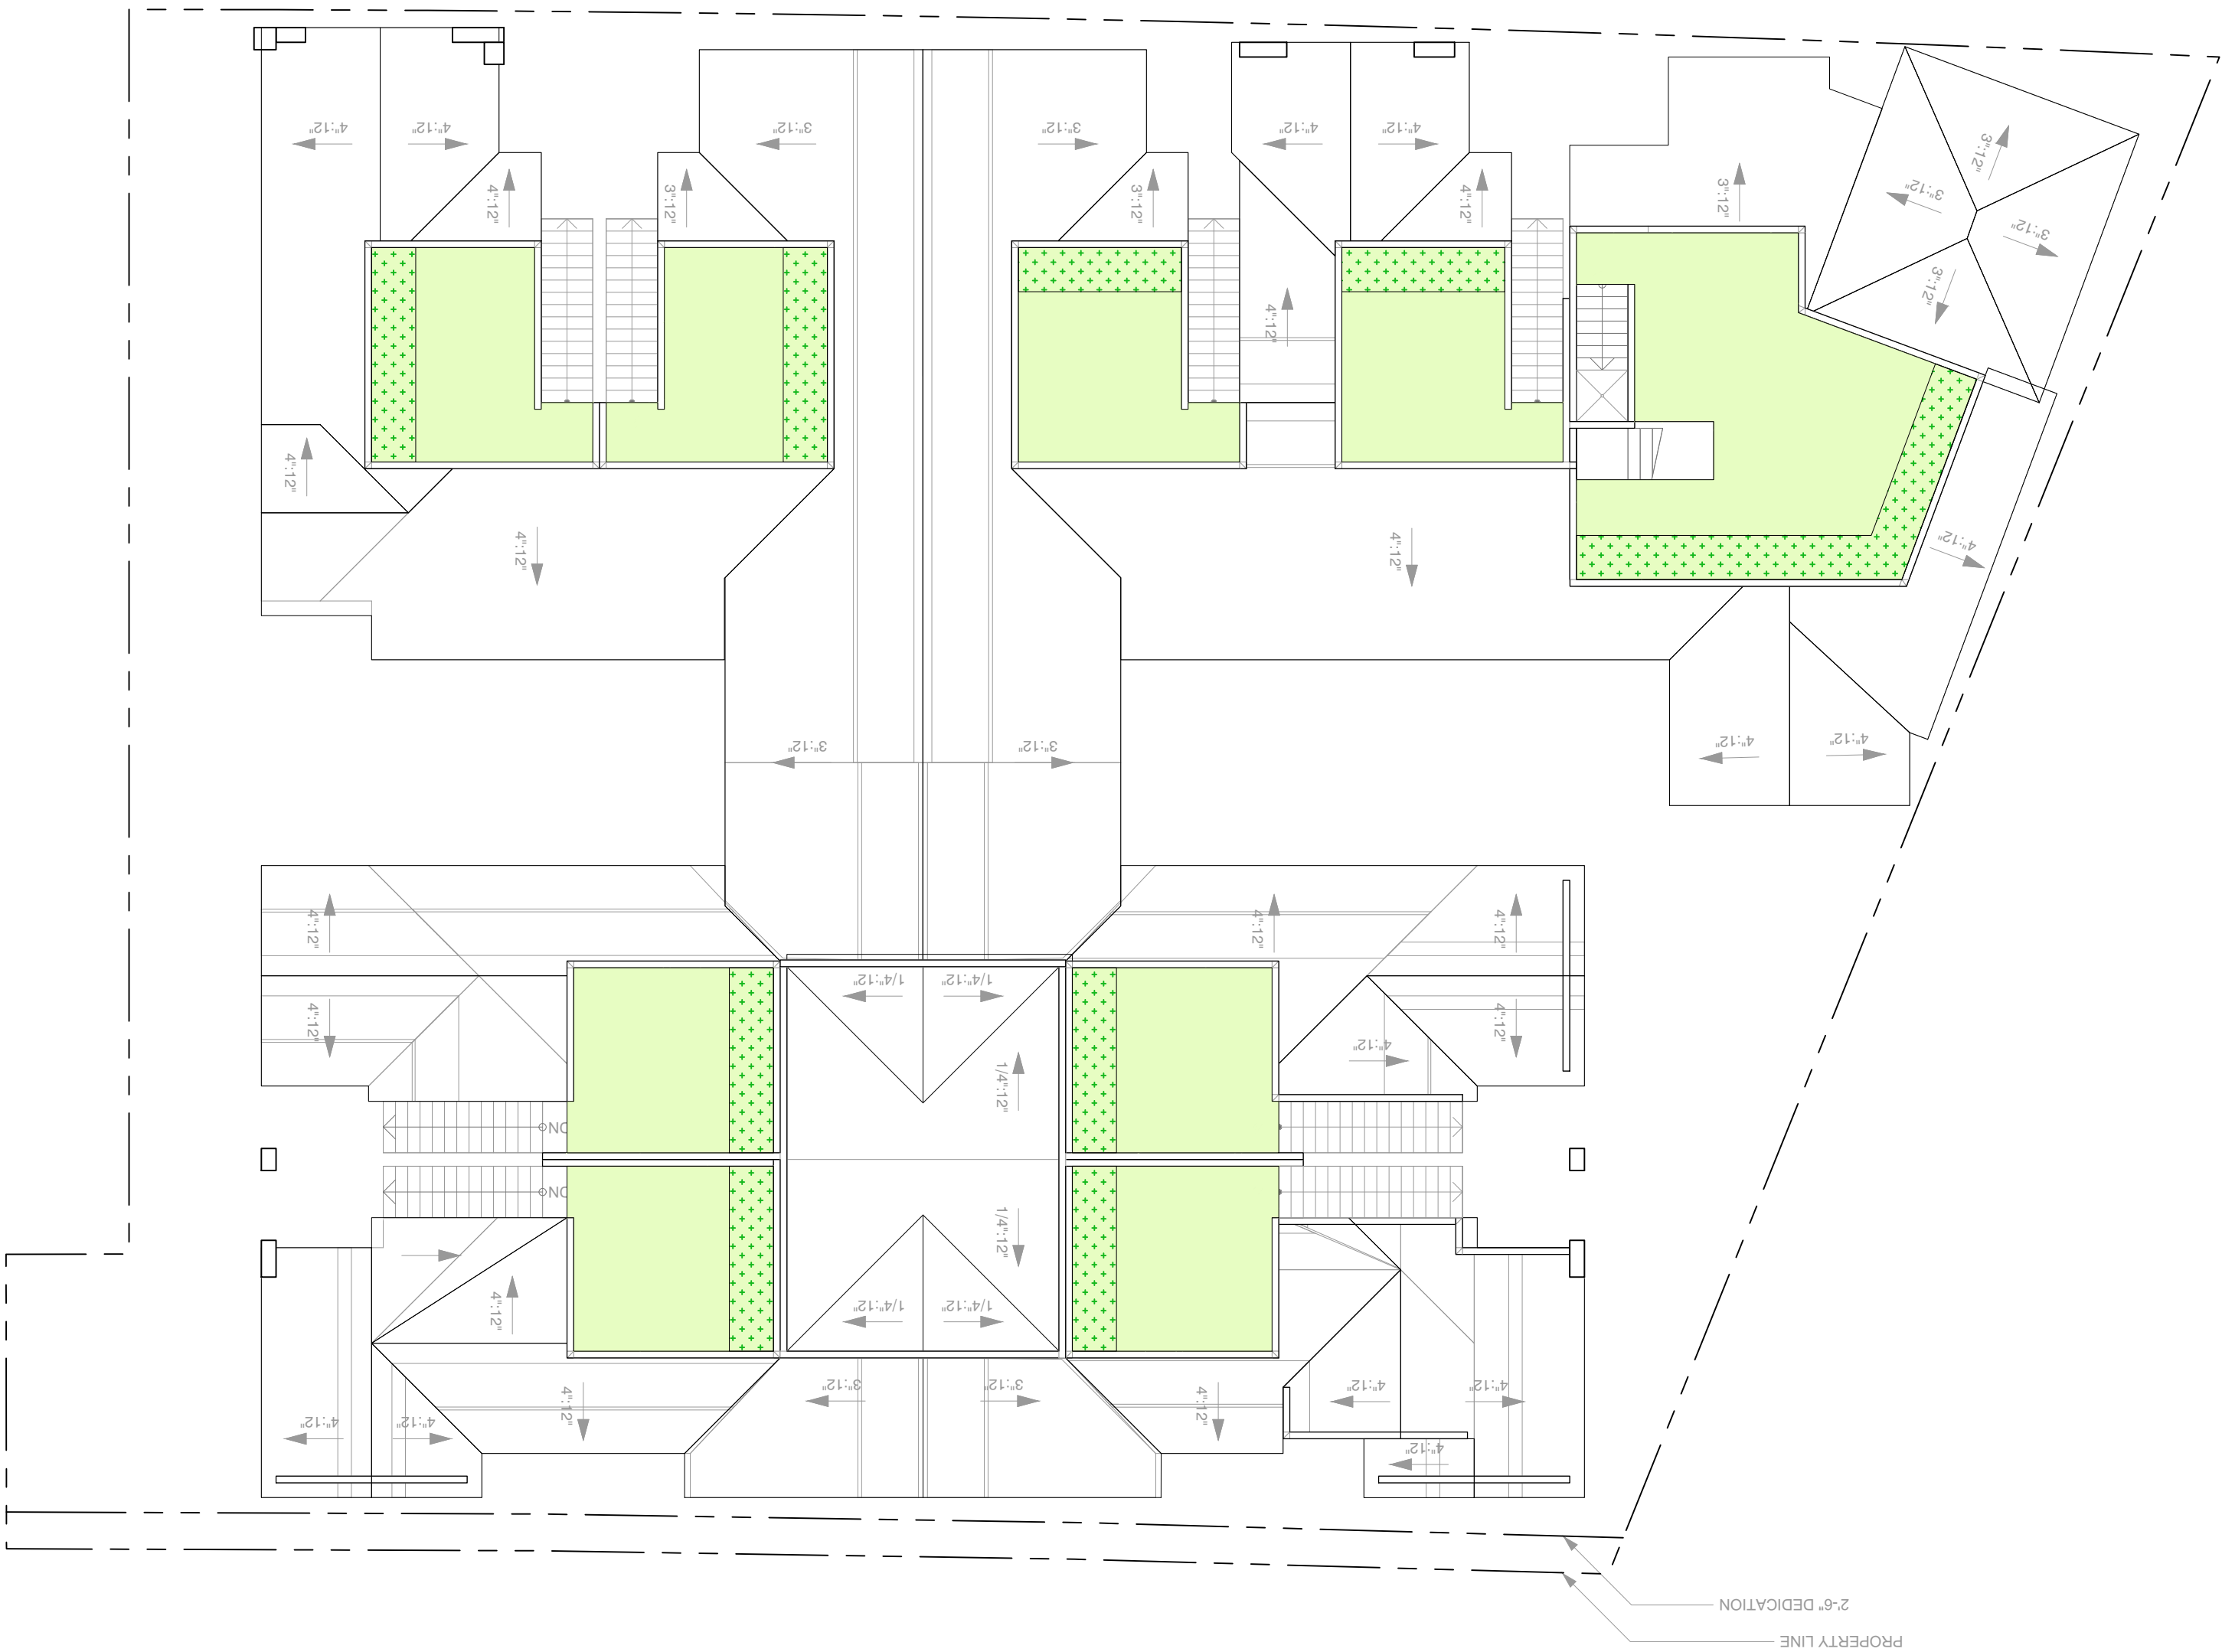

LANDSCAPE CALCULATIONS	
REFERENCE SCHEDULE	
SYMBOL	DESCRIPTION
QTY	COMMENT
	STREET YARD
868 SF	STREET YARD MEANS THE AREA OF A LOT OR PREMISES THAT LIES BETWEEN THE EDGE OF THE NEAREST STREET AND THE STREET WALL LINE
435 SF	FOR MULTIPLE-DWELLING UNIT, 50% OF YARD AREA, FOR COMMERCIAL; 25% OF YARD AREA
	SITE LANDSCAPE AREA
2,405 SF	LANDSCAPE AREA IS DEFINED AS AN AREA MADE UP OF LANDSCAPE AREAS SUCH AS PESTICIDAL PAVED AREAS, MAN-MADE SCULPTURAL ELEMENTS SUCH AS FOUNTAINS OR SCULPTURE, AND VEGETATED AREAS CONTAINING GROUNDCOVER, VINES, SHRUBS, TREES, AND/OR POTTED PLANTS. ALL SUCH AREAS SHALL BE OPEN TO THE SKY.
916 SF	VEGETATED AREA THAT OCCURS WITHIN THE PROPERTY LINE
	THROUGHWAY ZONE
1,806 SF	THIS ZONE IS INTENDED FOR PESTICIDAL TRAVEL ONLY AND SHOULD BE A MINIMUM 5'-0" WIDE AND BE CLEAR OF ANY OBSTACLES
1,289 SF	THIS ZONE ACCOMMODATES STREET TREES, FURNISHINGS, UTILITIES AND LANDSCAPING AND PROVIDES A BUFFER BETWEEN THE THROUGHWAY ZONE AND COVERAGE OF STREET TREES WITH A CANOPY WIDTH OF 10 YRS. MATURITY
1,203 SF	CANOPY COVERAGE

LANDSCAPE CALCULATIONS - ROOF	
REFERENCE SCHEDULE	
SYMBOL	DESCRIPTION
QTY	COMMENT
	SITE LANDSCAPE AREA
1,840 SF	LANDSCAPE AREA IS DEFINED AS AN AREA MADE UP OF LANDSCAPE AREAS SUCH AS PESTICIDAL PAVED AREAS, MAN-MADE SCULPTURAL ELEMENTS SUCH AS FOUNTAINS OR SCULPTURE, AND VEGETATED AREAS CONTAINING GROUNDCOVER, VINES, SHRUBS, TREES, AND/OR POTTED PLANTS. ALL SUCH AREAS SHALL BE OPEN TO THE SKY.
409 SF	VEGETATED AREA THAT OCCURS WITHIN THE PROPERTY LINE

STREET YARD COMPLIANCE	
PROVIDE STREET YARD PLANTING AREA THAT IS 90% OF THE STREET YARD AREA FOR MULTIPLE-DWELLING UNITS.	
- TOTAL STREET YARD PLANTING AREA (GROUND LEVEL) = 435 SF	
435 SF = 50% OF TOTAL STREET YARD AREA	
ZONE 4 PDO LANDSCAPE OPTION A COMPLIANCE	
PROVIDE A LANDSCAPE AREA EQUAL TO 25% OF THE TOTAL LOT AREA. THE LANDSCAPE AREA MAY BE PROVIDED AT THE GROUND LEVEL, OR ON UPPER-LEVEL BALCONIES, DECKS, ROOFS, WITH PERMANENTLY AFFIXED PLANTER BOXES OR ANY COMBINATION THEREOF. A MINIMUM OF 40% OF THE LANDSCAPE AREA SHALL BE VEGETATED.	
TOTAL LOT AREA = 12,890 SF	
25% (12,890 SF) = 3,223 SF MINIMUM LANDSCAPE AREA REQUIRED	
40% (3,223 SF) = 1,290 SF MINIMUM VEGETATED AREA REQUIRED	
GROUND LEVEL LANDSCAPE AREA = 2,405 SF	
VEGETATED AREA = 916 SF	
ROOF LEVEL LANDSCAPE AREA = 1,840 SF	
VEGETATED AREA = 409 SF	
TOTAL LANDSCAPE AREA = 4,245 SF PROVIDED	
TOTAL VEGETATED AREA = 1,325 SF PROVIDED	
CANOPY COVERAGE COMPLIANCE	
CANOPY COVERAGE AT A 10 YR. MATURITY = 1,203 SF	
TOTAL CANOPY COVERAGE OVER THROUGHWAY ZONE = 67%	

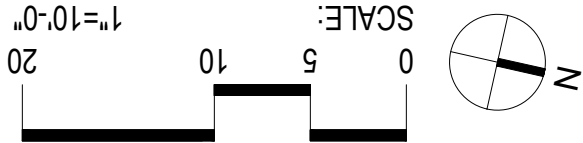

McCulloughLA.com
3605 E Fifth Avenue
San Diego, California 92103
1111 Broadway, Suite 1220
Oakland, California 94607
PH: 619.296.3150

landscape architecture
interior architecture
urban design

McCullough

CALCULATIONS PLAN - ROOF

job no.
22242

date


CDP SET 01	10/07/2022
CDP SET 02	03/10/2023
CDP SET 03	10/05/2023
CDP SET 04	02/02/2024
CDP SET 05	06/21/2024

L003

ATTACHMENT 11

project title
ADELANTE TOWNHOMES
5575 LA JOLLA BLVD, LA JOLLA, CA 92037

NOT FOR
CONSTRUCTION
ISSUED FOR
INFORMATION
ONLY

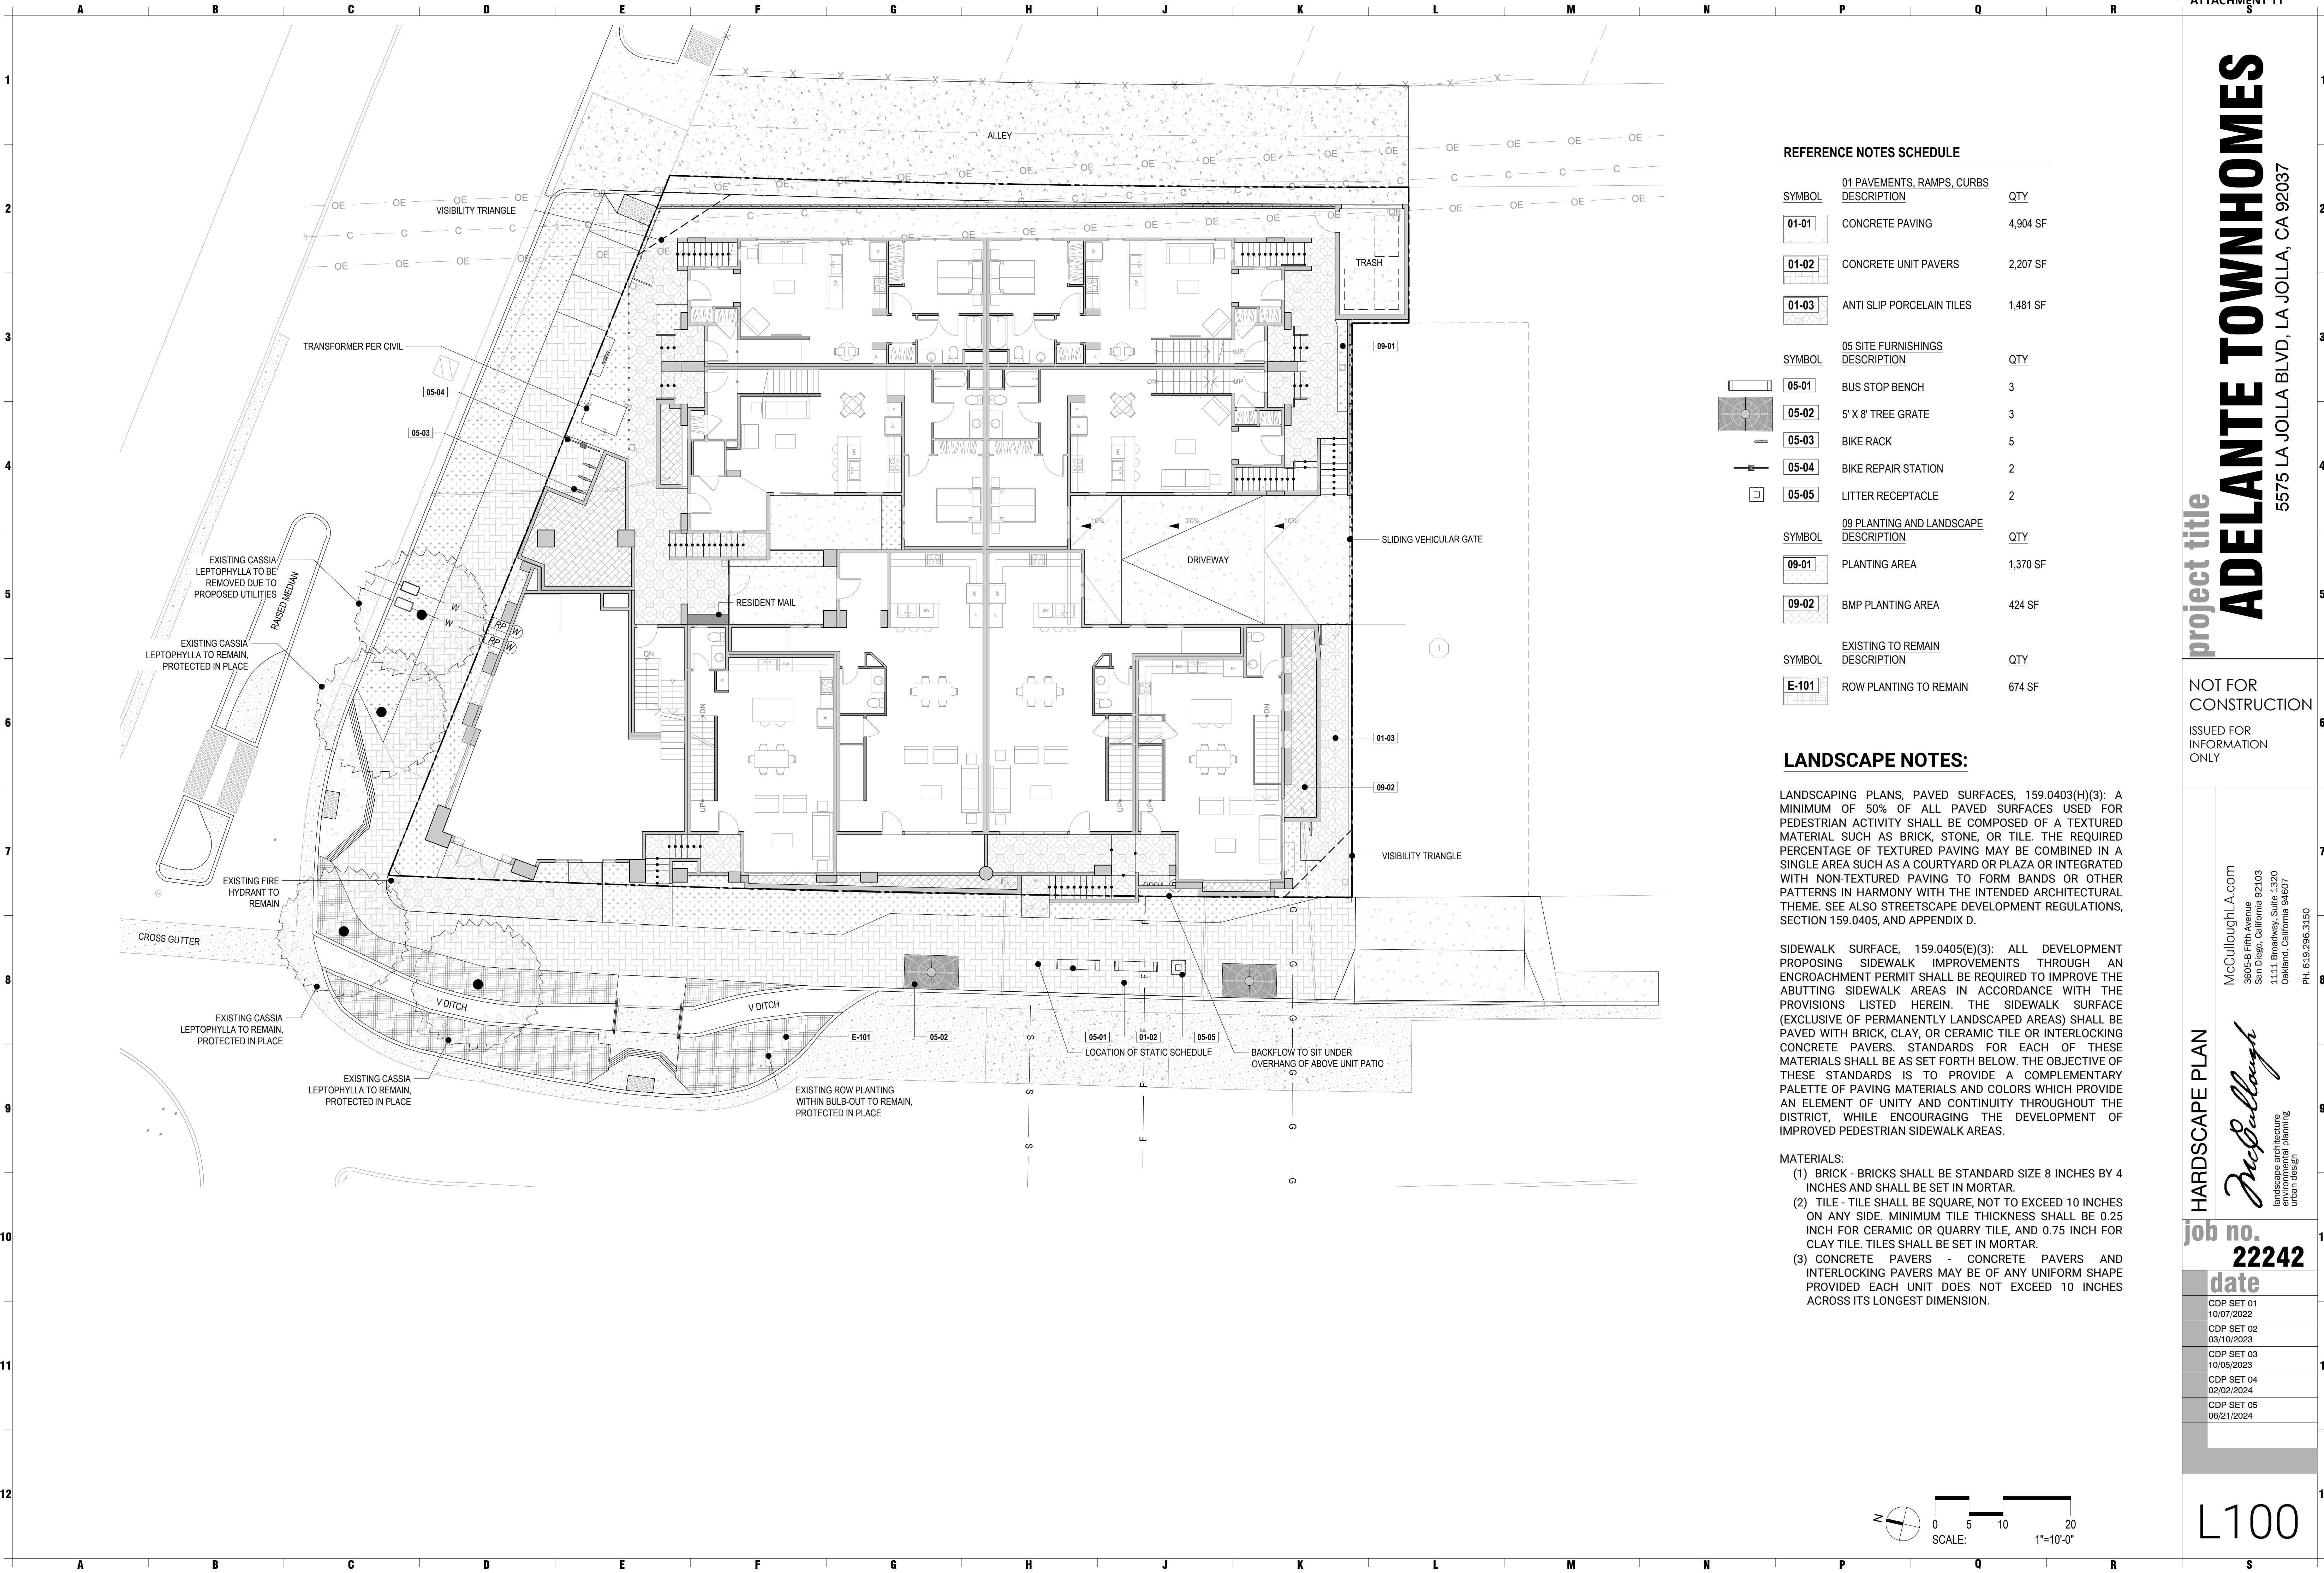

REFERENCE NOTES SCHEDULE

SYMBOL	01 PAVEMENTS, RAMPS, CURBS DESCRIPTION	QTY
	01-01 CONCRETE PAVING	4,904 SF
	01-02 CONCRETE UNIT PAVERS	2,207 SF
	01-03 ANTI SLIP PORCELAIN TILES	1,481 SF

SYMBOL	05 SITE FURNISHINGS DESCRIPTION	QTY
	05-01 BUS STOP BENCH	3
	05-02 5' X 8' TREE GRATE	3
	05-03 BIKE RACK	5
	05-04 BIKE REPAIR STATION	2
	05-05 LITTER RECEPTACLE	2

SYMBOL	09 PLANTING AND LANDSCAPE DESCRIPTION	QTY
	09-01 PLANTING AREA	1,370 SF
	09-02 BMP PLANTING AREA	424 SF

SYMBOL	EXISTING TO REMAIN DESCRIPTION	QTY
	E-101 ROW PLANTING TO REMAIN	674 SF

LANDSCAPE NOTES:

LANDSCAPING PLANS, PAVED SURFACES, 159.0403(H)(3): A MINIMUM OF 50% OF ALL PAVED SURFACES USED FOR PEDESTRIAN ACTIVITY SHALL BE COMPOSED OF A TEXTURED MATERIAL SUCH AS BRICK, STONE, OR TILE. THE REQUIRED PERCENTAGE OF TEXTURED PAVING MAY BE COMBINED IN A SINGLE AREA SUCH AS A COURTYARD OR PLAZA OR INTEGRATED WITH NON-TEXTURED PAVING TO FORM BANDS OR OTHER PATTERNS IN HARMONY WITH THE INTENDED ARCHITECTURAL THEME. SEE ALSO STREETSCAPE DEVELOPMENT REGULATIONS, SECTION 159.0405, AND APPENDIX D.

SIDEWALK SURFACE, 159.0405(E)(3): ALL DEVELOPMENT PROPOSING SIDEWALK IMPROVEMENTS THROUGH AN ENCROACHMENT PERMIT SHALL BE REQUIRED TO IMPROVE THE ABUTTING SIDEWALK AREAS IN ACCORDANCE WITH THE PROVISIONS LISTED HEREIN. THE SIDEWALK SURFACE (EXCLUSIVE OF PERMANENTLY LANDSCAPED AREAS) SHALL BE PAVED WITH BRICK, CLAY, OR CERAMIC TILE OR INTERLOCKING CONCRETE PAVERS. STANDARDS FOR EACH OF THESE MATERIALS SHALL BE AS SET FORTH BELOW. THE OBJECTIVE OF THESE STANDARDS IS TO PROVIDE A COMPLEMENTARY PALETTE OF PAVING MATERIALS AND COLORS WHICH PROVIDE AN ELEMENT OF UNITY AND CONTINUITY THROUGHOUT THE DISTRICT, WHILE ENCOURAGING THE DEVELOPMENT OF IMPROVED PEDESTRIAN SIDEWALK AREAS.

MATERIALS:
(1) BRICK - BRICKS SHALL BE STANDARD SIZE 8 INCHES BY 4 INCHES AND SHALL BE SET IN MORTAR.
(2) TILE - TILE SHALL BE SQUARE, NOT TO EXCEED 10 INCHES ON ANY SIDE. MINIMUM TILE THICKNESS SHALL BE 0.25 INCH FOR CERAMIC OR QUARRY TILE, AND 0.75 INCH FOR CLAY TILE. TILES SHALL BE SET IN MORTAR.
(3) CONCRETE PAVERS - CONCRETE PAVERS AND INTERLOCKING PAVERS MAY BE OF ANY UNIFORM SHAPE PROVIDED EACH UNIT DOES NOT EXCEED 10 INCHES ACROSS ITS LONGEST DIMENSION.

project title

ADELANTE TOWNHOMES

5575 LA JOLLA BLVD, LA JOLLA, CA 92037

NOT FOR
CONSTRUCTION
ISSUED FOR
INFORMATION
ONLY

HARDSCAPE PLAN

McCulloughLA.com
3605 B Elm Avenue
San Diego, California 92103
1111 Broadway, Suite 1320
Oakland, California 94607
PH. 415.296.3150

McCullough
landscape architecture
interior design
urban design

job no.
22242

date
CDP SET 01 10/07/2022
CDP SET 02 03/10/2023
CDP SET 03 10/05/2023
CDP SET 04 02/02/2024
CDP SET 05 06/21/2024

L100

ADELANTE TOWNHOMES

55575 LA JOLLA BLVD, LA JOLLA, CA 92037

NOT FOR
CONSTRUCTION

ISSUED FOR
INFORMATION
ONLY

ROOF HARDSCAPE PLAN

McCulloughLA.com
3605-B Fifth Avenue
San Diego, California 92103
1111 Broadway, Suite 1320
Oakland, California 94607
PH. 619.296.3150

McGillough
landscape architecture
environmental planning

job no. **22242**

date


CDP SET 01
10/07/2023CDP SET 02
00/10/2020CDP SET 03
12/17/2000

CDP SET 04

CDP SET 05

00/21/2024	

L101

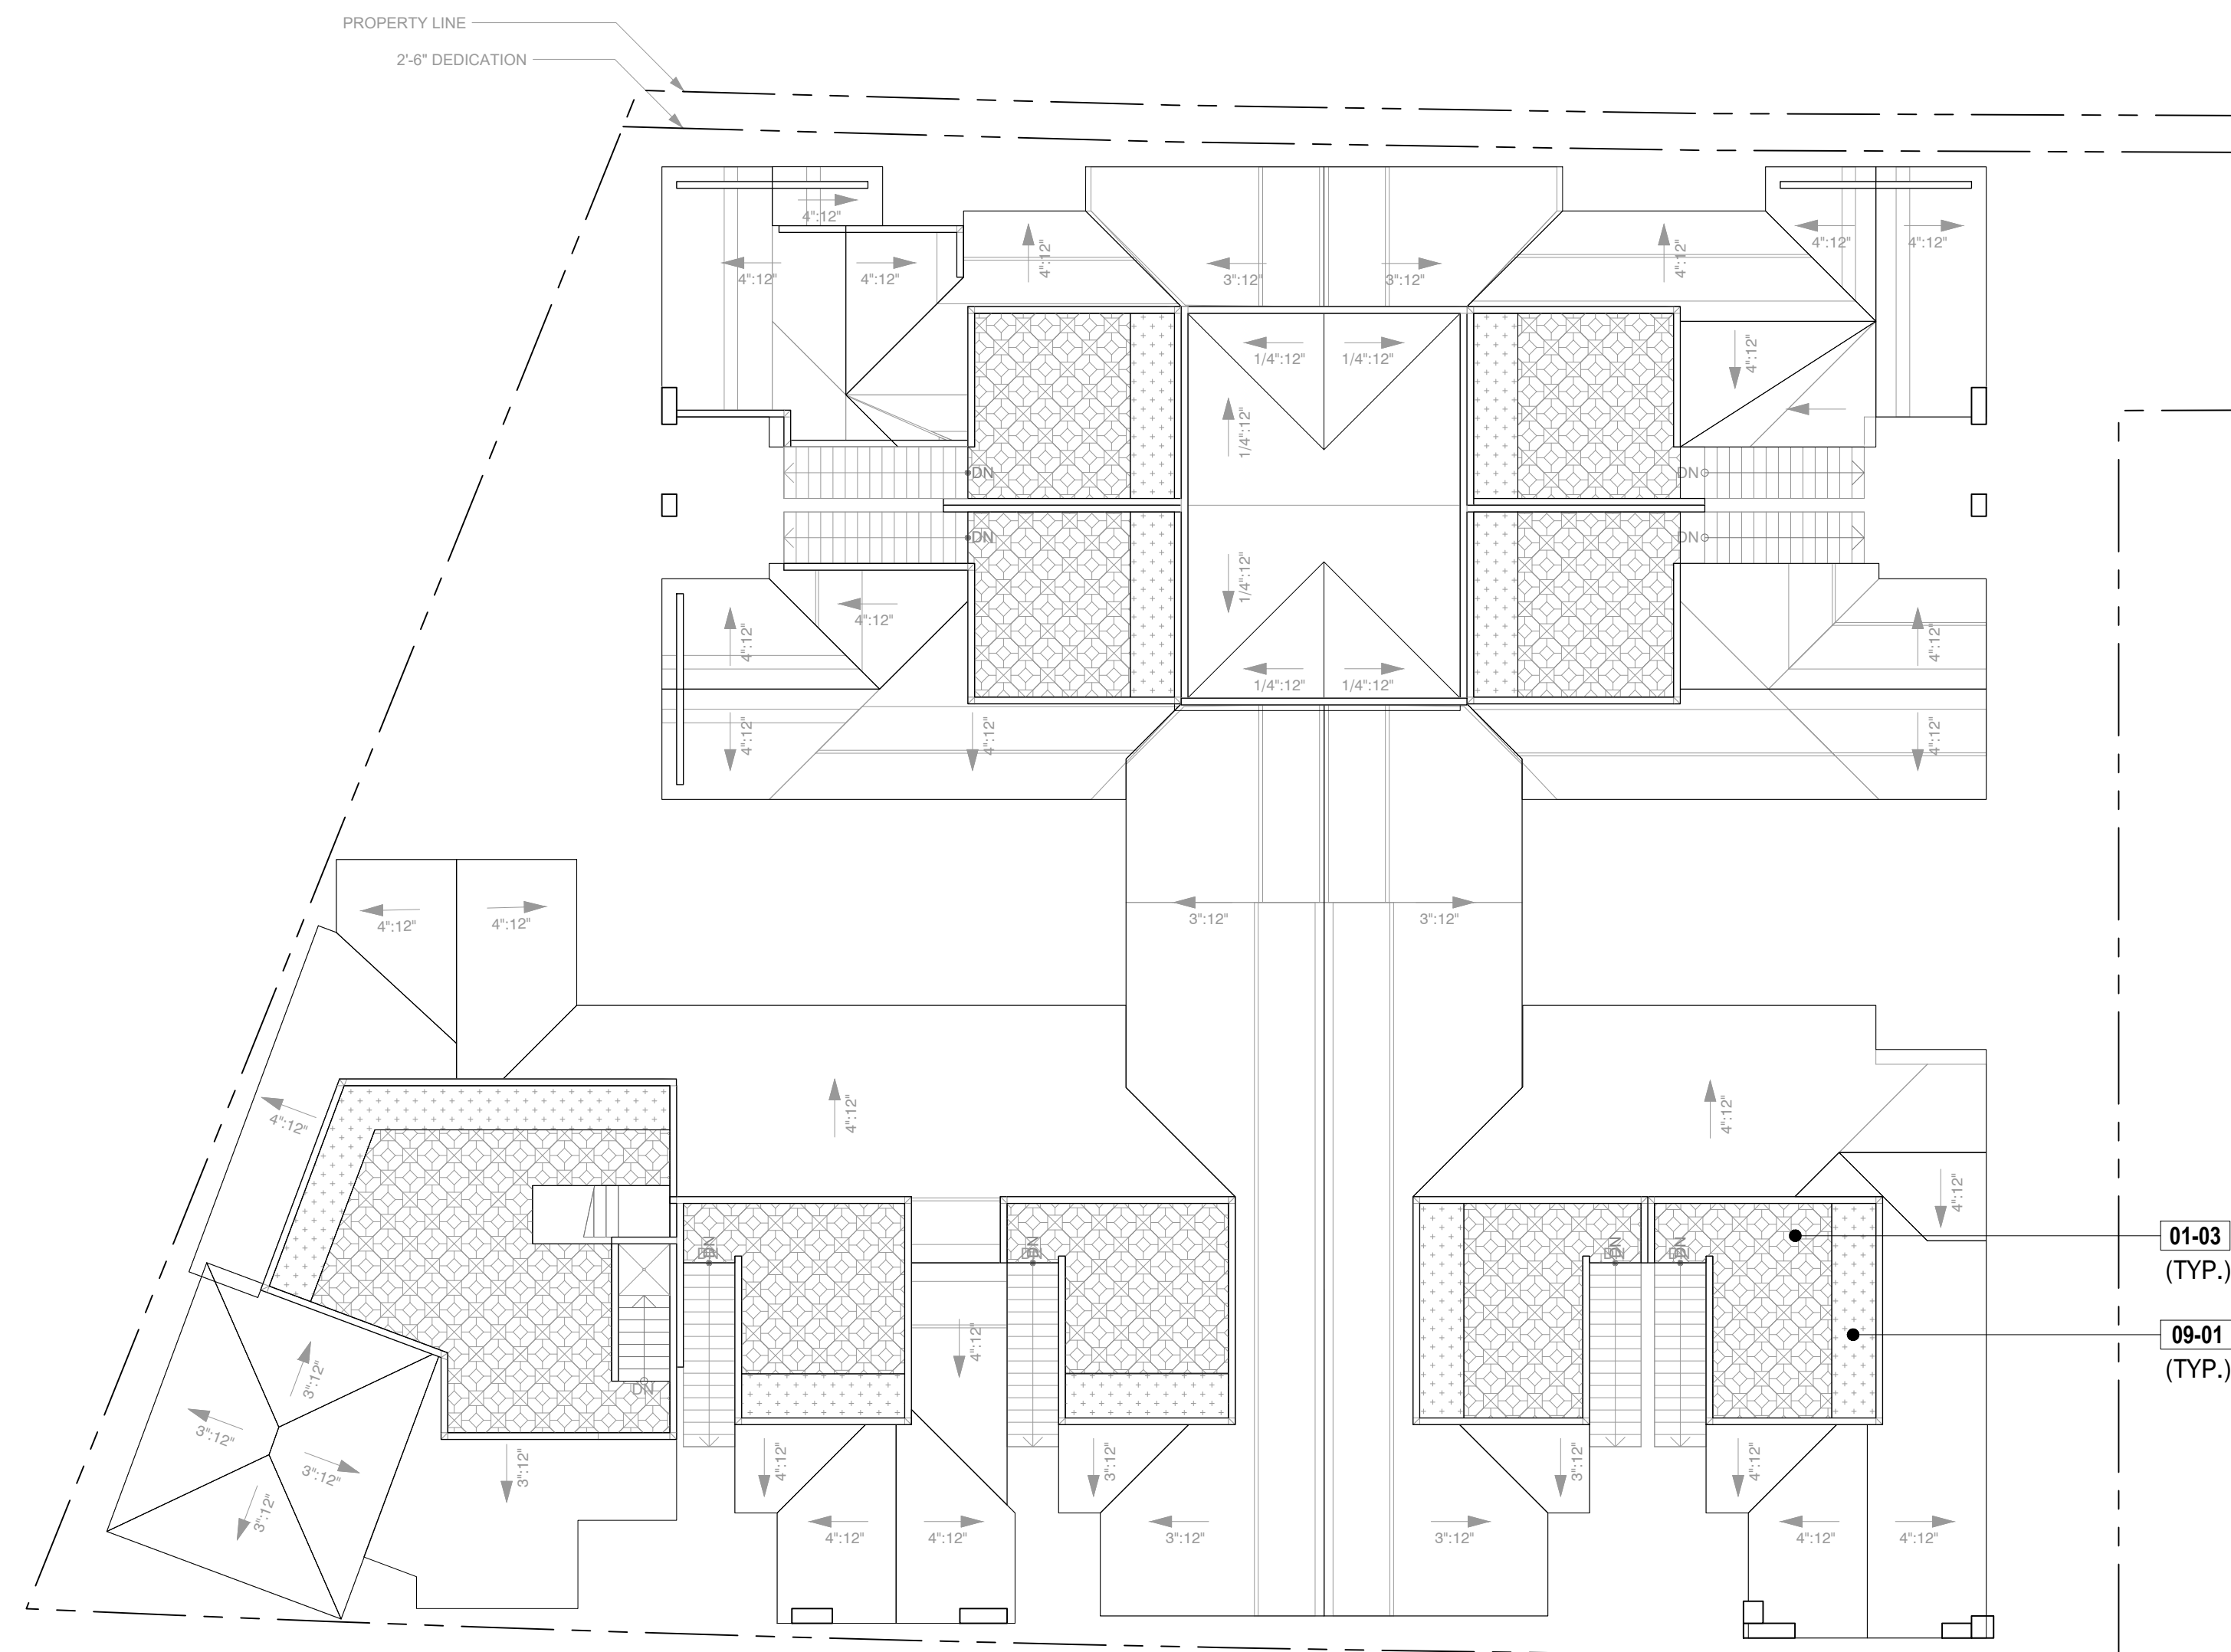

REFERENCE NOTES SCHEDULE

01 PAVEMENTS, RAMPS, CURBS		
SYMBOL	DESCRIPTION	QTY
01-03	ANTI SLIP PORCELAIN TILES	1,431 SF

09 PLANTING AND LANDSCAPE		
SYMBOL	DESCRIPTION	QTY
09-01	PLANTING AREA	409 SF

RAISED PLANTER NOTE:
RAISED PLANTERS TO BE ANOVA FURNISHING
ALUMINUM PLANTER; SPECIFICATIONS TO BE
DETERMINED.

LANDSCAPE NOTES:


LANDSCAPING PLANS, PAVED SURFACES, 159.0403(H)(3): A MINIMUM OF 50% OF ALL PAVED SURFACES USED FOR PEDESTRIAN ACTIVITY SHALL BE COMPOSED OF A TEXTURED MATERIAL SUCH AS BRICK, STONE, OR TILE. THE REQUIRED PERCENTAGE OF TEXTURED PAVING MAY BE COMBINED IN A SINGLE AREA SUCH AS A COURTYARD OR PLAZA OR INTEGRATED WITH NON-TEXTURED PAVING TO FORM BANDS OR OTHER PATTERNS IN HARMONY WITH THE INTENDED ARCHITECTURAL THEME. SEE ALSO STREETSCAPE DEVELOPMENT REGULATIONS, SECTION 159.0405, AND APPENDIX D.

SIDEWALK SURFACE, 159.0405(E)(3): ALL DEVELOPMENT PROPOSING SIDEWALK IMPROVEMENTS THROUGH AN ENCROACHMENT PERMIT SHALL BE REQUIRED TO IMPROVE THE ADJUTING SIDEWALK AREAS IN ACCORDANCE WITH THE PROVISIONS LISTED HEREIN. THE SIDEWALK SURFACE (EXCLUSIVE OF PERMANENTLY LANDSCAPED AREAS) SHALL BE PAVED WITH BRICK, CLAY, OR CERAMIC TILE OR INTERLOCKING CONCRETE PAVERS. STANDARDS FOR EACH OF THESE MATERIALS SHALL BE AS SET FORTH BELOW. THE OBJECTIVE OF THESE STANDARDS IS TO PROVIDE A COMPLEMENTARY PALETTE OF PAVING MATERIALS AND COLORS WHICH PROVIDE AN ELEMENT OF UNITY AND CONTINUITY THROUGHOUT THE DISTRICT, WHILE ENCOURAGING THE DEVELOPMENT OF IMPROVED PEDESTRIAN SIDEWALK AREAS.


MATERIALS:

- (1) BRICK - BRICKS SHALL BE STANDARD SIZE 8 INCHES BY 4 INCHES AND SHALL BE SET IN MORTAR.
- (2) TILE - TILE SHALL BE SQUARE, NOT TO EXCEED 10 INCHES ON ANY SIDE. MINIMUM TILE THICKNESS SHALL BE 0.25 INCH FOR CERAMIC OR QUARRY TILE, AND 0.75 INCH FOR CLAY TILE. TILES SHALL BE SET IN MORTAR.
- (3) CONCRETE PAVERS - CONCRETE PAVERS AND INTERLOCKING PAVERS MAY BE OF ANY UNIFORM SHAPE PROVIDED EACH UNIT DOES NOT EXCEED 10 INCHES ACROSS ITS LONGEST DIMENSION.



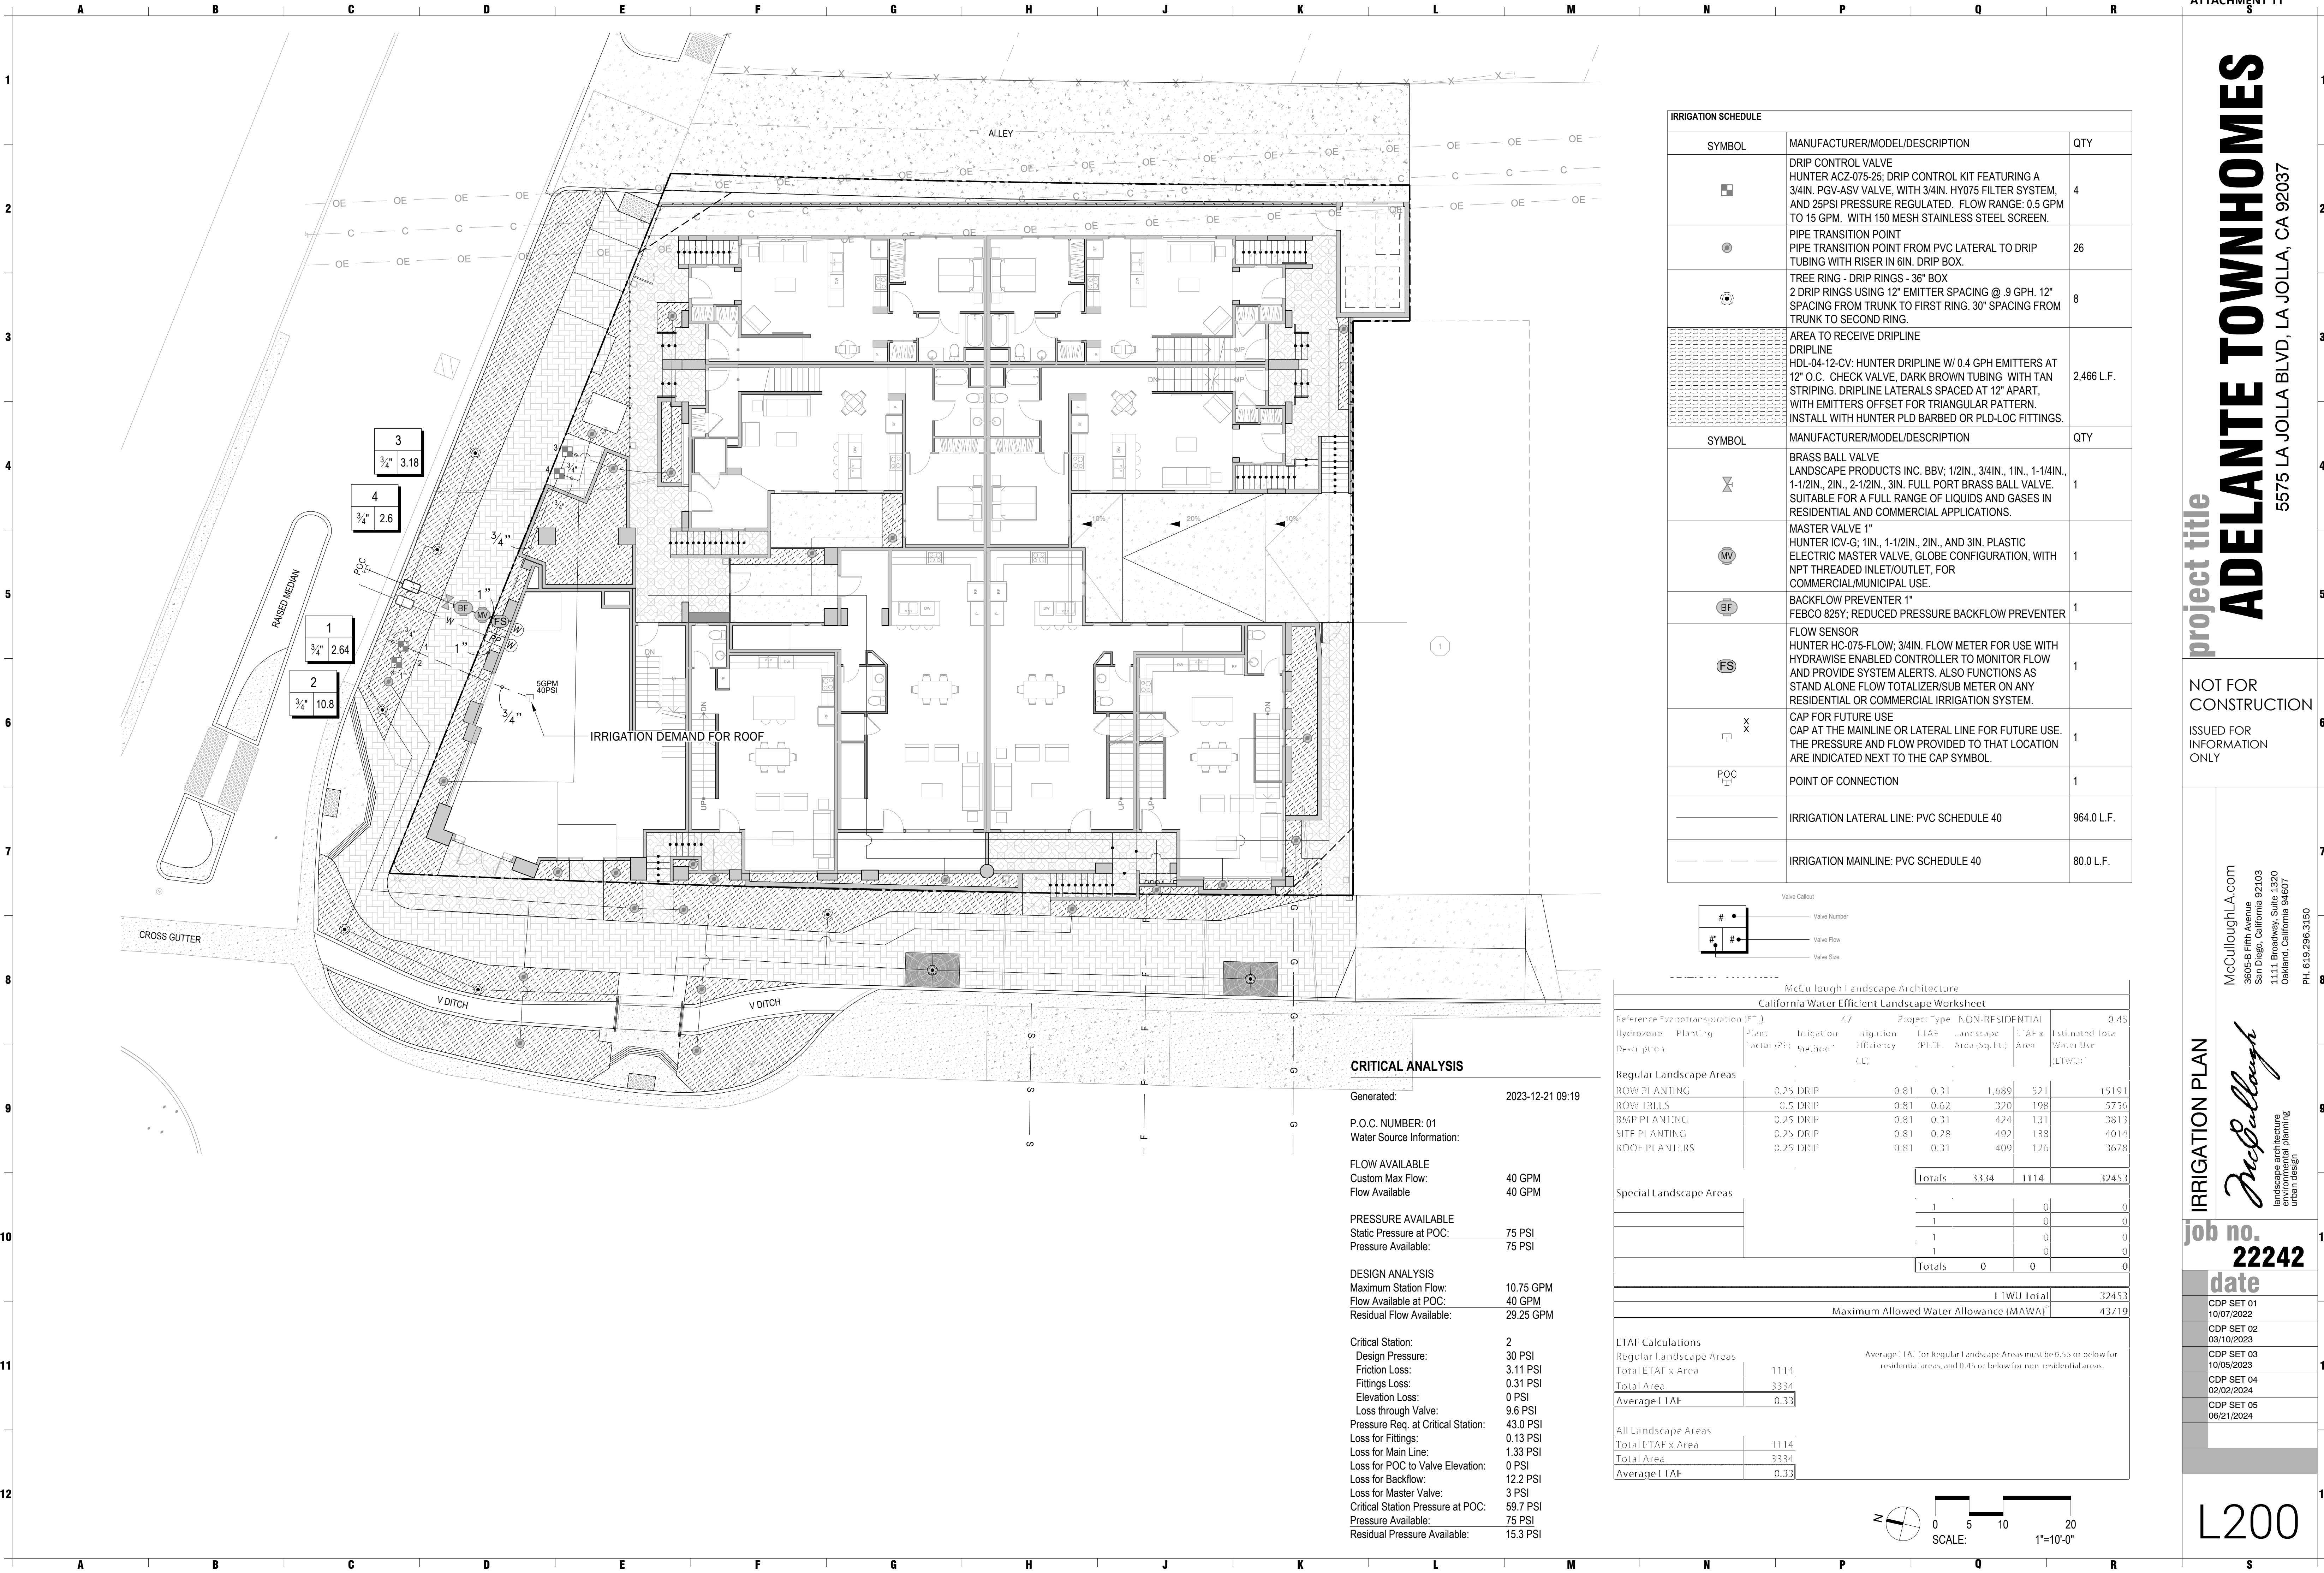

IRRIGATION SCHEDULE		
SYMBOL	MANUFACTURER/MODEL/DESCRIPTION	QTY
	DRIP CONTROL VALVE HUNTER ACZ-075-25; DRIP CONTROL KIT FEATURING A 3/4IN. PGV-ASV VALVE, WITH 3/4IN. HY075 FILTER SYSTEM, AND 25PSI PRESSURE REGULATED. FLOW RANGE: 0.5 GPM TO 15 GPM. WITH 150 MESH STAINLESS STEEL SCREEN.	4
	PIPE TRANSITION POINT PIPE TRANSITION POINT FROM PVC LATERAL TO DRIP TUBING WITH RISER IN 6IN. DRIP BOX.	26
	TREE RING - DRIP RINGS - 36" BOX 2 DRIP RINGS USING 12" EMITTER SPACING @ 9 GPH. 12" SPACING FROM TRUNK TO FIRST RING. 30" SPACING FROM TRUNK TO SECOND RING.	8
	AREA TO RECEIVE DRIPLINE DRIPLINE HDL-04-12-CV; HUNTER DRIPLINE W/ 0.4 GPH EMITTERS AT 12" O.C. CHECK VALVE, DARK BROWN TUBING WITH TAN STRIPING. DRIPLINE LATERALS SPACED AT 12" APART, WITH EMITTERS OFFSET FOR TRIANGULAR PATTERN. INSTALL WITH HUNTER PLD BARBED OR PLD-LOC FITTINGS.	2,466 L.F.
SYMBOL	MANUFACTURER/MODEL/DESCRIPTION	QTY
	BRASS BALL VALVE LANDSCAPE PRODUCTS INC. BBV; 1/2IN., 3/4IN., 1IN., 1-1/4IN., 1-1/2IN., 2IN., 2-1/2IN., 3IN. FULL PORT BRASS BALL VALVE. SUITABLE FOR A FULL RANGE OF LIQUIDS AND GASES IN RESIDENTIAL AND COMMERCIAL APPLICATIONS.	1
	MASTER VALVE 1" HUNTER ICV-G; 1IN., 1-1/2IN., 2IN., AND 3IN. PLASTIC ELECTRIC MASTER VALVE, GLOBE CONFIGURATION, WITH NPT THREADED INLET/OUTLET, FOR COMMERCIAL/MUNICIPAL USE.	1
	BACKFLOW PREVENTER 1" FEBCO 825Y; REDUCED PRESSURE BACKFLOW PREVENTER	1
	FLOW SENSOR HUNTER HC-075-FLOW; 3/4IN. FLOW METER FOR USE WITH HYDRAWISE ENABLED CONTROLLER TO MONITOR FLOW AND PROVIDE SYSTEM ALERTS. ALSO FUNCTIONS AS STAND ALONE FLOW TOTALIZER/SUB METER ON ANY RESIDENTIAL OR COMMERCIAL IRRIGATION SYSTEM.	1
	CAP FOR FUTURE USE CAP AT THE MAINLINE OR LATERAL LINE FOR FUTURE USE. THE PRESSURE AND FLOW PROVIDED TO THAT LOCATION ARE INDICATED NEXT TO THE CAP SYMBOL.	1
	POINT OF CONNECTION	1
	IRRIGATION LATERAL LINE: PVC SCHEDULE 40	964.0 L.F.
	IRRIGATION MAINLINE: PVC SCHEDULE 40	80.0 L.F.

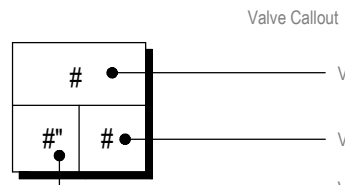

CRITICAL ANALYSIS

Generated:	2023-12-21 09:19
P.O.C. NUMBER: 01	
Water Source Information:	
FLOW AVAILABLE	
Custom Max Flow:	40 GPM
Flow Available:	40 GPM
PRESSURE AVAILABLE	
Static Pressure at POC:	75 PSI
Pressure Available:	75 PSI
DESIGN ANALYSIS	
Maximum Station Flow:	10.75 GPM
Flow Available at POC:	40 GPM
Residual Flow Available:	29.25 GPM
Critical Station:	2
Design Pressure:	30 PSI
Friction Loss:	3.11 PSI
Fittings Loss:	0.31 PSI
Elevation Loss:	0 PSI
Loss through Valve:	9.6 PSI
Pressure Req. at Critical Station:	43.0 PSI
Loss for Fittings:	0.13 PSI
Loss for Main Line:	1.33 PSI
Loss for POC to Valve Elevation:	0 PSI
Loss for Backflow:	12.2 PSI
Loss for Master Valve:	3 PSI
Critical Station Pressure at POC:	59.7 PSI
Pressure Available:	75 PSI
Residual Pressure Available:	15.3 PSI

California Water Efficient Landscape Worksheet							
Reference: For additional information, see California Water Efficient Landscape Worksheet (CWLWS) 0.45	Project Type	NON-RESIDENTIAL					
Hydrozone	Planting Factor (PF)	Irrigation System Efficiency (%)	ETAF	Landscape Area (Sq. Ft.)	ETAF x Area	Estimated Total Water Use (LWU)	
Regular Landscape Areas							
ROW PLANTING	0.25 DRIP		0.81	0.31	1,689	521	15191
ROW TREES	0.5 DRIP		0.81	0.62	320	198	5736
BMP PLANTING	0.25 DRIP		0.81	0.31	424	131	3813
SITE PLANTING	0.25 DRIP		0.81	0.28	492	138	4014
ROOF PLANTERS	0.25 DRIP		0.81	0.31	409	126	3678
				Totals	3334	1114	32453
Special Landscape Areas							
			1			0	0
			1			0	0
			1			0	0
			1			0	0
				Totals	0	0	0
						1 LWU Total	32453
Maximum Allowed Water Allowance (MAWA)						43/19	
ETAF Calculations							
Regular Landscape Areas							
Total ETAF x Area	1114						
Total Area	3334						
Average ETAF	0.33						
All Landscape Areas							
Total ETAF x Area	1114						
Total Area	3334						
Average ETAF	0.33						



ATTACHMENT 11

project title

NOT FOR CONSTRUCTION

ISSUED FOR INFORMATION ONLY

McCulloughLA.com
3605 B Fifth Avenue
San Diego, California 92103
1111 Broadway, Suite 1320
Oakland, California 94607
PH: 619.296.3150


IRRIGATION PLAN

job no. 22242


date

CDP SET 01
10/07/2022
CDP SET 02
03/10/2023
CDP SET 03
10/05/2023
CDP SET 04
02/02/2024
CDP SET 05
06/21/2024

L200

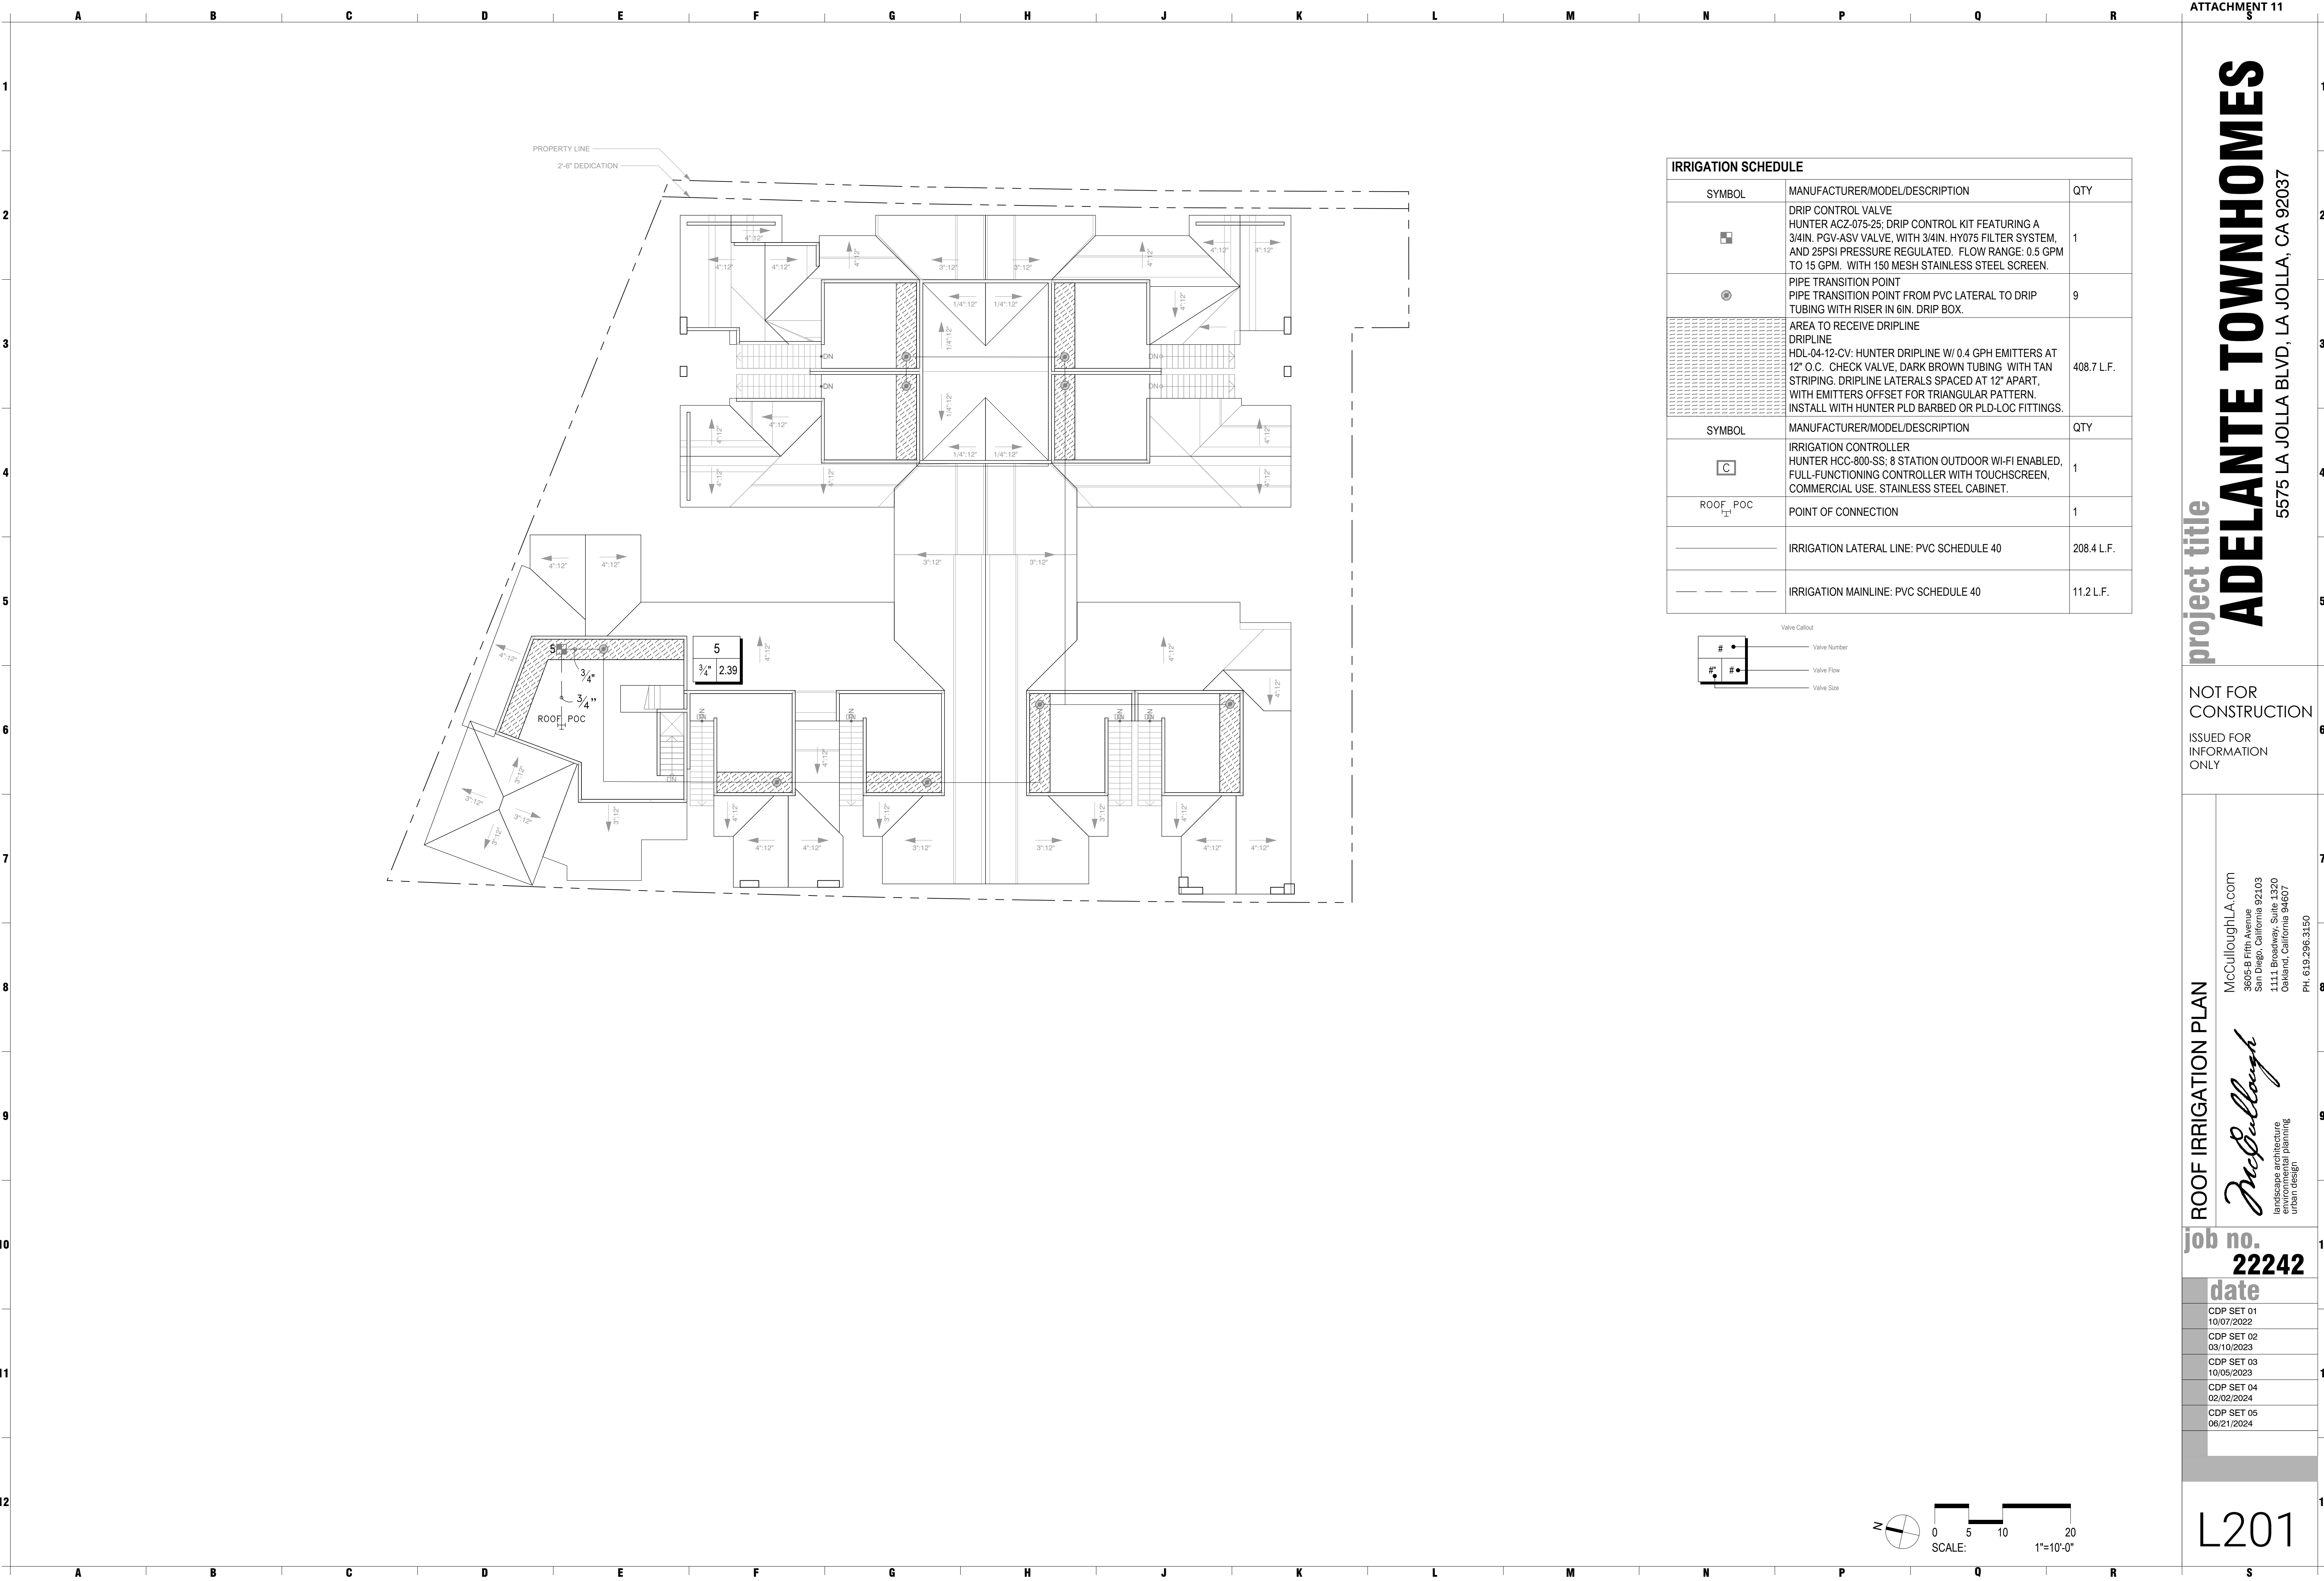

IRRIGATION SCHEDULE		
SYMBOL	MANUFACTURER/MODEL/DESCRIPTION	QTY
	DRIP CONTROL VALVE HUNTER ACZ-075-25; DRIP CONTROL KIT FEATURING A 3/4IN. PGV-ASV VALVE, WITH 3/4IN. HY075 FILTER SYSTEM, AND 25PSI PRESSURE REGULATED. FLOW RANGE: 0.5 GPM TO 15 GPM. WITH 150 MESH STAINLESS STEEL SCREEN.	1
	PIPE TRANSITION POINT PIPE TRANSITION POINT FROM PVC LATERAL TO DRIP TUBING WITH RISER IN 6IN. DRIP BOX.	9
	AREA TO RECEIVE DRIPLINE DRIPLINE HDL-04-12-CV: HUNTER DRIPLINE W/ 0.4 GPH EMITTERS AT 12" O.C. CHECK VALVE, DARK BROWN TUBING WITH TAN STRIPING. DRIPLINE LATERALS SPACED AT 12" APART, WITH EMITTERS OFFSET FOR TRIANGULAR PATTERN. INSTALL WITH HUNTER PLD BARBED OR PLD-LOC FITTINGS.	408.7 L.F.
SYMBOL	MANUFACTURER/MODEL/DESCRIPTION	QTY
	IRRIGATION CONTROLLER HUNTER HCC-800-SS; 8 STATION OUTDOOR WI-FI ENABLED, FULL-FUNCTIONING CONTROLLER WITH TOUCHSCREEN, COMMERCIAL USE. STAINLESS STEEL CABINET.	1
ROOF POC	POINT OF CONNECTION	1
	IRRIGATION LATERAL LINE: PVC SCHEDULE 40	208.4 L.F.
	IRRIGATION MAINLINE: PVC SCHEDULE 40	11.2 L.F.

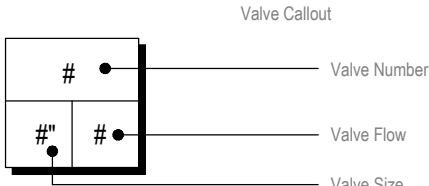

project title

ADELANTE TOWNHOMES

5575 LA JOLLA BLVD, LA JOLLA, CA 92037

NOT FOR CONSTRUCTION
ISSUED FOR INFORMATION ONLY

ROOF IRRIGATION PLAN

McCulloughLA.com
3605 B Fifth Avenue
San Diego, California 92103
1111 Broadway, Suite 1320
Oakland, California 94607
PH: 619.296.3150


McCullough
landscape architecture
interior design planning
urban design

job no.
22242

date

CDP SET 01
10/07/2022
CDP SET 02
03/10/2023
CDP SET 03
10/05/2023
CDP SET 04
02/02/2024
CDP SET 05
06/21/2024

L201

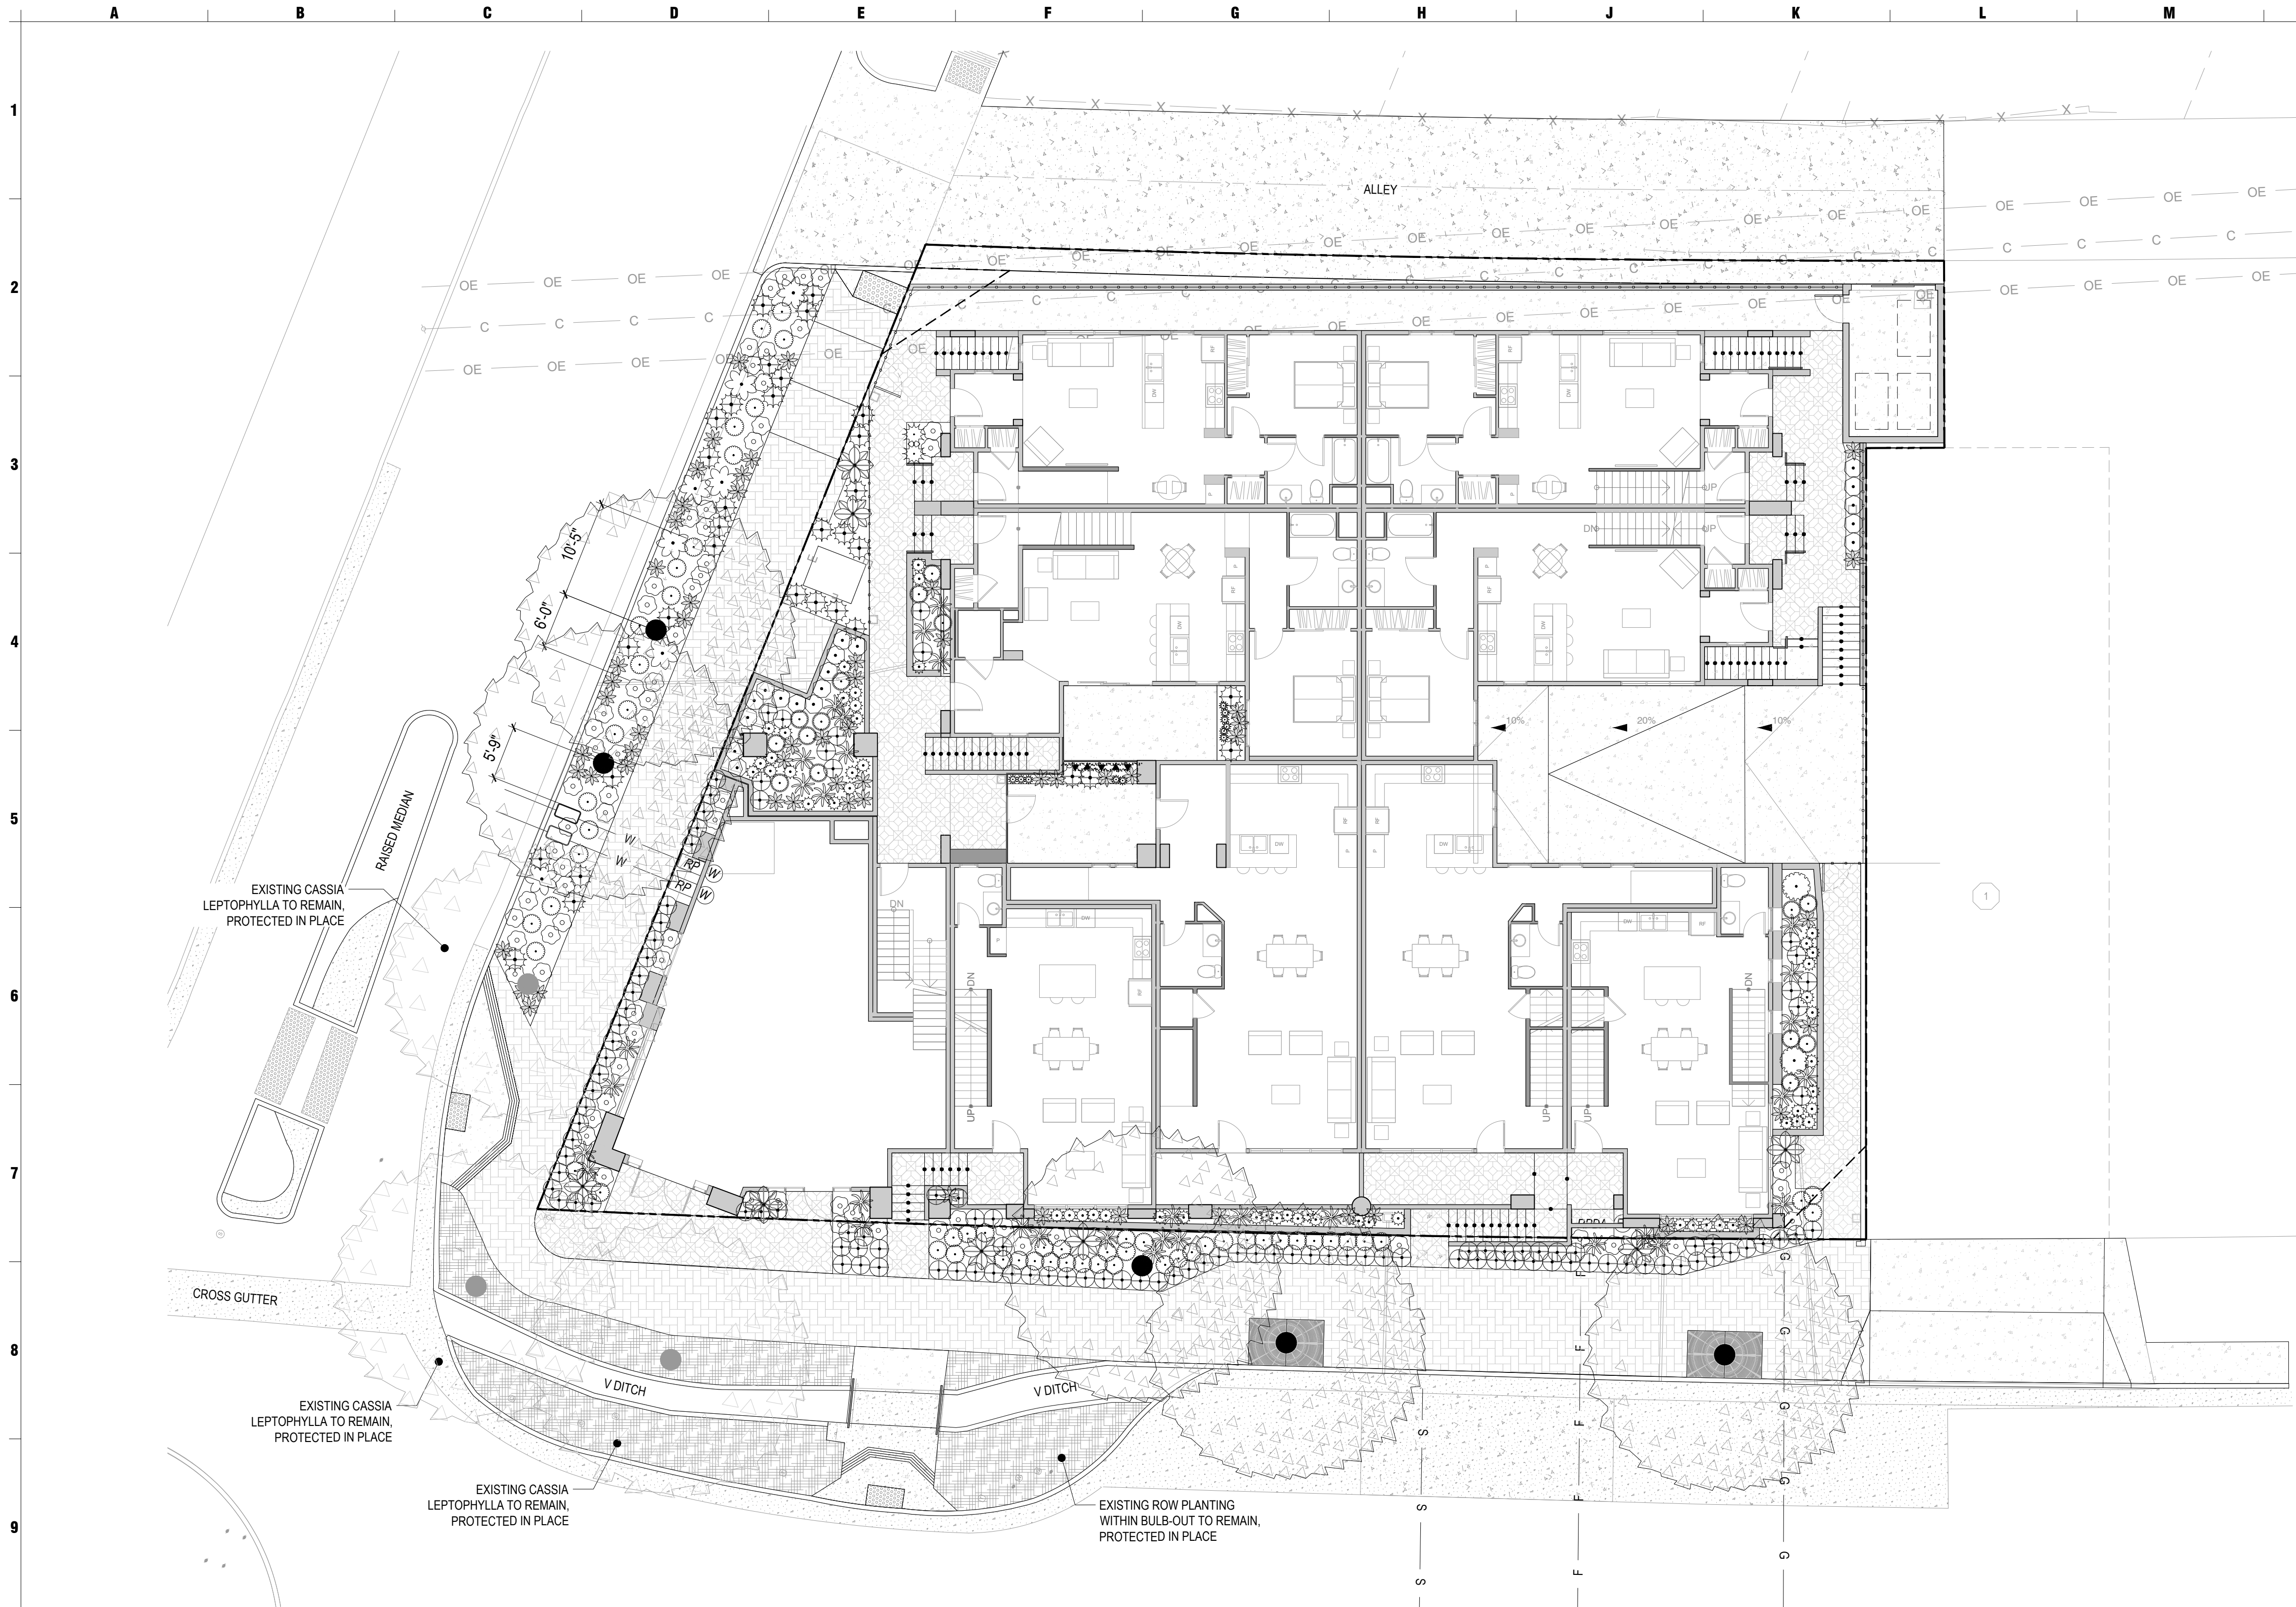

LANDSCAPE NOTES:

- ALL LANDSCAPE AND IRRIGATION SHALL CONFORM TO THE STANDARDS OF THE CITY-WIDE LANDSCAPE REGULATIONS AND THE CITY OF SAN DIEGO LAND DEVELOPMENT MANUAL LANDSCAPE STANDARDS AND ALL OTHER LANDSCAPE RELATED CITY AND REGIONAL STANDARDS.
- MINIMUM TREE SEPARATION DISTANCE
 - TRAFFIC SIGNALS / STOP SIGNS - 20 FEET
 - UNDERGROUND UTILITY LINES - 5 FEET (10' FOR SEWER)
 - ABOVE GROUND UTILITY STRUCTURES - 10 FEET
 - DRIVEWAY (ENTRIES) - 10 FEET
 - INTERSECTIONS (INTERSECTING CURB LINES OF TWO STREETS) - 25 FEET
- MAINTENANCE: ALL REQUIRED LANDSCAPE AREAS SHALL BE MAINTAINED BY OWNER. LANDSCAPE AND IRRIGATION AREAS IN THE PUBLIC RIGHT-OF-WAY SHALL BE MAINTAINED BY OWNER. THE LANDSCAPE AREAS SHALL BE


MAINTAINED FREE OF DEBRIS AND LITTER, AND ALL PLANT MATERIAL SHALL BE MAINTAINED IN A HEALTHY GROWING CONDITION. DISEASED OR DEAD PLANT MATERIAL SHALL BE SATISFACTORILY TREATED OR REPLACED PER THE CONDITIONS OF THE PERMIT WITHIN 30 DAYS OF A FINAL LANDSCAPE INSPECTION.


- A MINIMUM ROOT ZONE OF 40SF IN AREA SHALL BE PROVIDED FOR ALL TREES. THE MINIMUM DIMENSION FOR THIS AREA SHALL BE 5 FEET, PER SDMC 142.0403(B)(5)
- ALL PRUNING SHALL COMPLY WITH THE STANDARDS OF THE AMERICAN NATIONAL STANDARDS INSTITUTE (ANSI) FOR TREE CARE OPERATIONS AND THE INTERNATIONAL SOCIETY OF ARBORICULTURE (ISA) FOR TREE PRUNING. TOPPING OF TREES IS NOT PERMITTED
- IRRIGATION: AN AUTOMATIC, ELECTRICALLY CONTROLLED IRRIGATION SYSTEM SHALL BE PROVIDED AS REQUIRED BY LDC 142.0403© FOR PROPER IRRIGATION, DEVELOPMENT, AND MAINTENANCE OF THE VEGETATION IN A HEALTHY, DISEASE-RESISTANT CONDITION. THE DESIGN OF THE SYSTEM SHALL PROVIDE ADEQUATE SUPPORT FOR THE VEGETATION SELECTED

- MULCH: ALL REQUIRED PLANTING AREAS AND ALL EXPOSED SOIL AREAS WITHOUT VEGETATION SHALL BE COVERED WITH MULCH TO A MINIMUM DEPTH OF 3 INCHES, EXCLUDING SLOPES REQUIRING REVEGETATION PER SDMC 142.0411.
- EXISTING TREES TO REMAIN ON SITE WITHIN THE AREA OF WORK WILL BE PROTECTED IN PLACE. THE FOLLOWING PROTECTION MEASURES WILL BE PROVIDED:
 - A BRIGHT YELLOW OR ORANGE TEMPORARY FENCE WILL BE PLACED AROUND EXISTING TREES AT THE DRIP LINE.
 - STOCKPILING, TOPSOIL DISTURBANCE, VEHICLE USE, AND MATERIAL STORAGE OF ANY KIND IS PROHIBITED WITHIN THE DRIP LINE.
 - ROOT SYSTEMS OF EXISTING TREES WILL BE PROTECTED FROM FLOODING, EROSION, CHEMICAL SPILLS, AND EXCESSIVE WETTING AND DRYING DURING DEWATERING.
 - THE EXISTING GRADE WILL BE MAINTAINED WITHIN THE DRIP LINE OF EXISTING TREES.
 - ROOTS OF EXISTING TREES WILL BE CUT APPROXIMATELY 6 INCHES BACK FROM NEW

- CONSTRUCTION.
A CERTIFIED CONSULTING ARBORIST SHALL OVERSEE PRUNING OF ANY ROOTS 4-IN OR GREATER IN DIAMETER.
- MAINTAIN AND DOCUMENT A TREE WATERING SCHEDULE DURING CONSTRUCTION.
- ALL DAMAGED TREES WILL BE REPLACED WITH ONE OF EQUAL OR GREATER SIZE

PLANT SCHEDULE			
SYMBOL	BOTANICAL / COMMON NAME	CONT	QTY
TREES			
	JACARANDA MIMOSIFOLIA JACARANDA	36" BOX	5
EXISTING TREE TO REMAIN			
	CASSIA LEPTOPHYLLA GOLD MEDALLION TREE	EXISTING	3
SHRUBS			
	ACHILLEA MILLEFOLIUM COMMON YARROW	5 GAL	55
	AGAVE ATTENUATA FOXTAIL AGAVE	15 GAL	7
	AGAVE X 'BLUE GLOW' BLUE GLOW AGAVE	15 GAL	3
	ALOE VERA MEDICINAL ALOE	5 GAL	55
	ANIGOZANTHOS X 'TEQUILA SUNRISE' TEQUILA SUNRISE KANGAROO PAW	15 GAL	32
	BOUGAINVILLEA GLABRA PAPER FLOWER	15 GAL	5
	BUXUS MICROPHYLLA LITTLELEAF BOXWOOD	5 GAL	19
	DIANELLA CAERULEA 'BREEZE' BREEZE FLAX LILY	5 GAL	115
	JUNCUS PATENS CALIFORNIA GRAY RUSH	5 GAL	15
	LANTANA CAMARA 'GOLD MOUND' GOLD MOUND LANTANA	15 GAL	61
	LAVANDULA STOECHAS SPANISH LAVENDER	5 GAL	76
	LIRIOPE MUSCARI 'SILVER DRAGON' SILVER DRAGON LILYTURF	5 GAL	6
	LOMANDRA LONGIFOLIA 'BREEZE' BREEZE™ MAT RUSH	5 GAL	24
	PHOENIX ROEBELENI PYGMY DATE PALM MULTI-TRUNK	15 GAL	7
	SALVIA CLEVELANDII 'WINNIFRED GILMAN' WINNIFRED GILMAN CLEVELAND SAGE	15 GAL	2

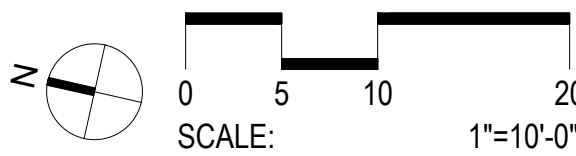

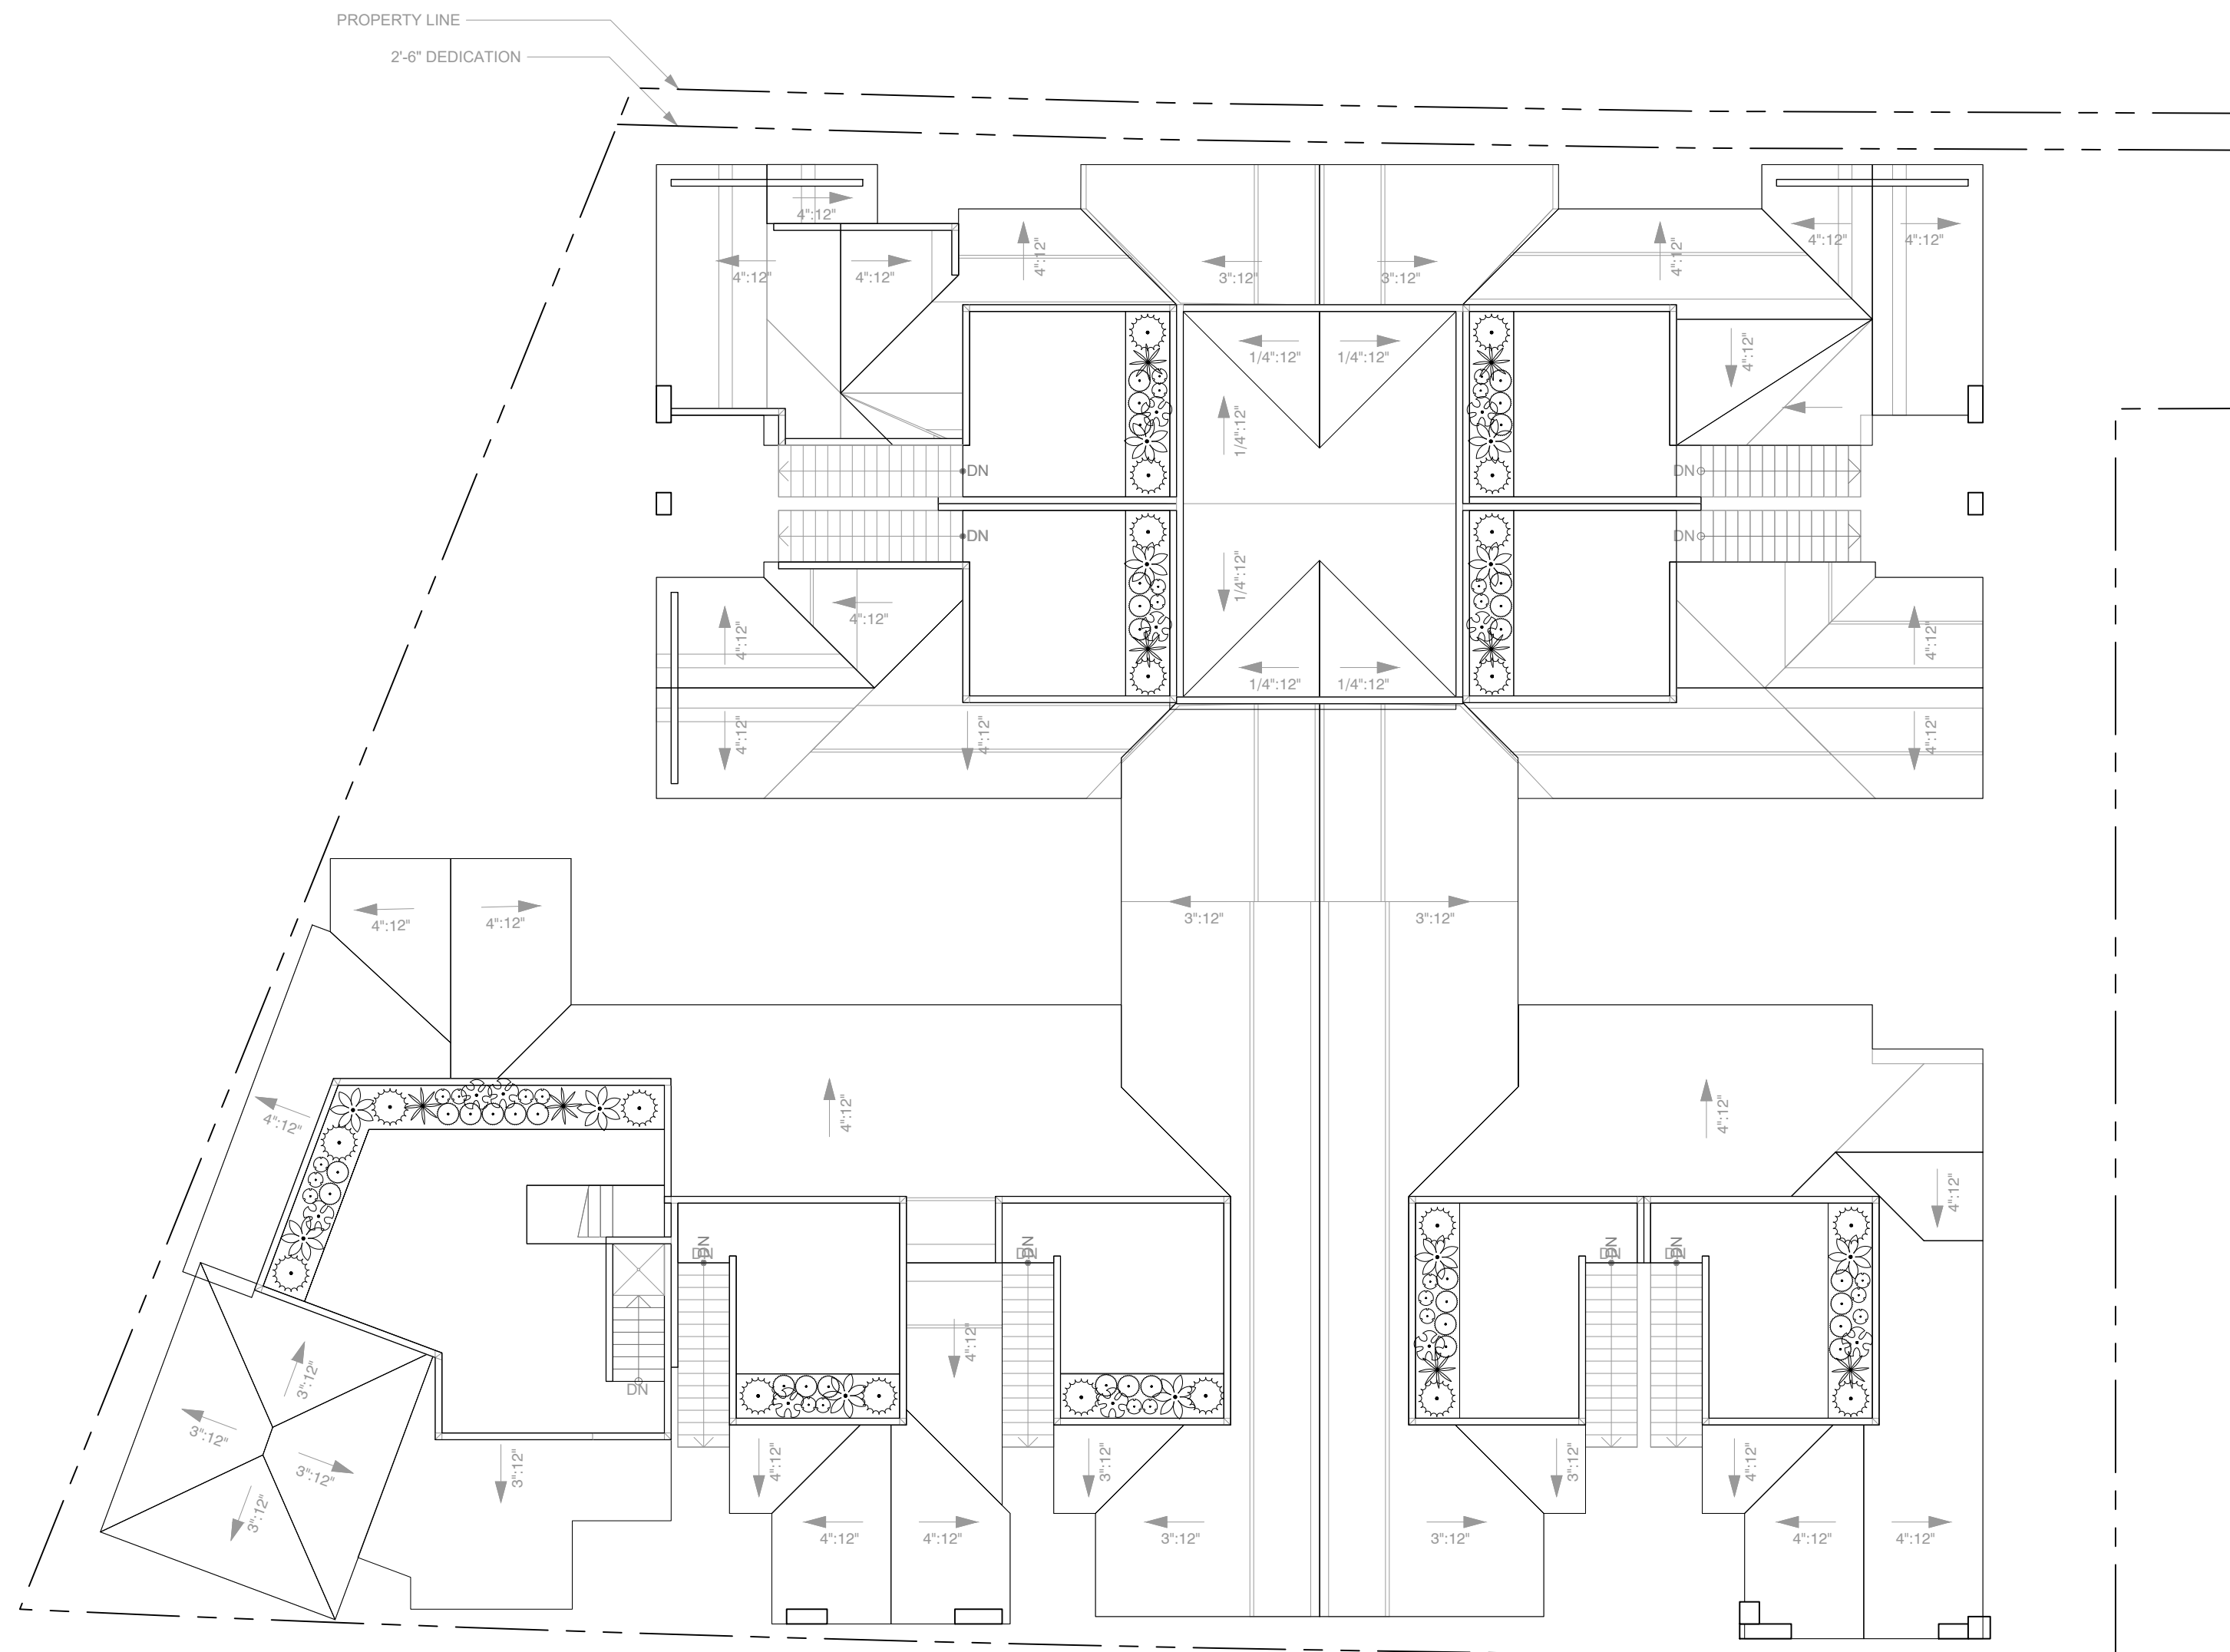

PLANT SCHEDULE			
SYMBOL	BOTANICAL / COMMON NAME	CONT	QTY
SHRUBS			
	AEONIUM X 'SUNBURST' SUNBURST AEONIUM	5 GAL	25
	ALOE FEROX BITTER TREE ALOE	15 GAL	11
	ALOE X 'ALWAYS RED' ALWAYS RED ALOE	5 GAL	11
	LOMANDRA LONGIFOLIA 'ARCTIC FROST'	15 GAL	20
	PEDILANTHUS BRACATEATUS SLIPPER	15 GAL	8
	SESLERIA AUTUMNALIS AUTUMN MOOR GRASS	5 GAL	33

LANDSCAPE NOTES:

1. ALL LANDSCAPE AND IRRIGATION SHALL CONFORM TO THE STANDARDS OF THE CITY-WIDE LANDSCAPE REGULATIONS AND THE CITY OF SAN DIEGO LAND DEVELOPMENT MANUAL LANDSCAPE STANDARDS AND ALL OTHER LANDSCAPE RELATED CITY AND REGIONAL STANDARDS.
2. MINIMUM TREE SEPARATION DISTANCE
 - 2.1. TRAFFIC SIGNALS / STOP SIGNS - 20 FEET
 - 2.2. UNDERGROUND UTILITY LINES - 5 FEET (10' FOR SEWER)
 - 2.3. ABOVE GROUND UTILITY STRUCTURES - 10 FEET
 - 2.4. DRIVEWAY (ENTRIES) - 10 FEET
 - 2.5. INTERSECTIONS (INTERSECTING CURB LINES OF TWO STREETS) - 25 FEET
3. MAINTENANCE: ALL REQUIRED LANDSCAPE AREAS SHALL BE MAINTAINED BY OWNER. LANDSCAPE AND IRRIGATION AREAS IN THE PUBLIC RIGHT-OF-WAY SHALL BE MAINTAINED BY OWNER. THE LANDSCAPE AREAS SHALL BE


MAINTAINED FREE OF DEBRIS AND LITTER, AND ALL PLANT MATERIAL SHALL BE MAINTAINED IN A HEALTHY GROWING CONDITION. DISEASED OR DEAD PLANT MATERIAL SHALL BE SATISFACTORILY TREATED OR REPLACED PER THE CONDITIONS OF THE PERMIT WITHIN 30 DAYS OF A FINAL LANDSCAPE INSPECTION.

4. A MINIMUM ROOT ZONE OF 40SF IN AREA SHALL BE PROVIDED FOR ALL TREES. THE MINIMUM DIMENSION FOR THIS AREA SHALL BE 5 FEET, PER SDMC 142.0403(B)(5)
5. ALL PRUNING SHALL COMPLY WITH THE STANDARDS OF THE AMERICAN NATIONAL STANDARDS INSTITUTE (ANSI) FOR TREE CARE OPERATIONS AND THE INTERNATIONAL SOCIETY OF ARBORICULTURE (ISA) FOR TREE PRUNING. TOPPING OF TREES IS NOT PERMITTED
6. IRRIGATION: AN AUTOMATIC, ELECTRICALLY CONTROLLED IRRIGATION SYSTEM SHALL BE PROVIDED AS REQUIRED BY LDC 142.0403© FOR PROPER IRRIGATION, DEVELOPMENT, AND MAINTENANCE OF THE VEGETATION IN A HEALTHY, DISEASE-RESISTANT CONDITION. THE DESIGN OF THE SYSTEM SHALL PROVIDE ADEQUATE SUPPORT FOR THE VEGETATION SELECTED

7. MULCH: ALL REQUIRED PLANTING AREAS AND ALL EXPOSED SOIL AREAS WITHOUT VEGETATION SHALL BE COVERED WITH MULCH TO A MINIMUM DEPTH OF 3 INCHES, EXCLUDING SLOPES REQUIRING REVEGETATION PER SDMC 142.0411.
8. EXISTING TREES TO REMAIN ON SITE WITHIN THE AREA OF WORK WILL BE PROTECTED IN PLACE. THE FOLLOWING PROTECTION MEASURES WILL BE PROVIDED:
 - 8.1. A BRIGHT YELLOW OR ORANGE TEMPORARY FENCE WILL BE PLACED AROUND EXISTING TREES AT THE DRIP LINE.
 - 8.2. STOCKPILING, TOPSOIL DISTURBANCE, VEHICLE USE, AND MATERIAL STORAGE OF ANY KIND IS PROHIBITED WITHIN THE DRIP LINE.
 - 8.3. ROOT SYSTEMS OF EXISTING TREES WILL BE PROTECTED FROM FLOODING, EROSION, CHEMICAL SPILLS, AND EXCESSIVE WETTING AND DRYING DURING DEWATERING.
 - 8.4. THE EXISTING GRADE WILL BE MAINTAINED WITHIN THE DRIP LINE OF EXISTING TREES.
 - 8.5. ROOTS OF EXISTING TREES WILL BE CUT APPROXIMATELY 6 INCHES BACK FROM NEW

- 8.6. CONSTRUCTION.
A CERTIFIED CONSULTING ARBORIST SHALL OVERSEE PRUNING OF ANY ROOTS 4-IN OR GREATER IN DIAMETER.
- 8.7. MAINTAIN AND DOCUMENT A TREE WATERING SCHEDULE DURING CONSTRUCTION.
- 8.8. ALL DAMAGED TREES WILL BE REPLACED WITH ONE OF EQUAL OR GREATER SIZE



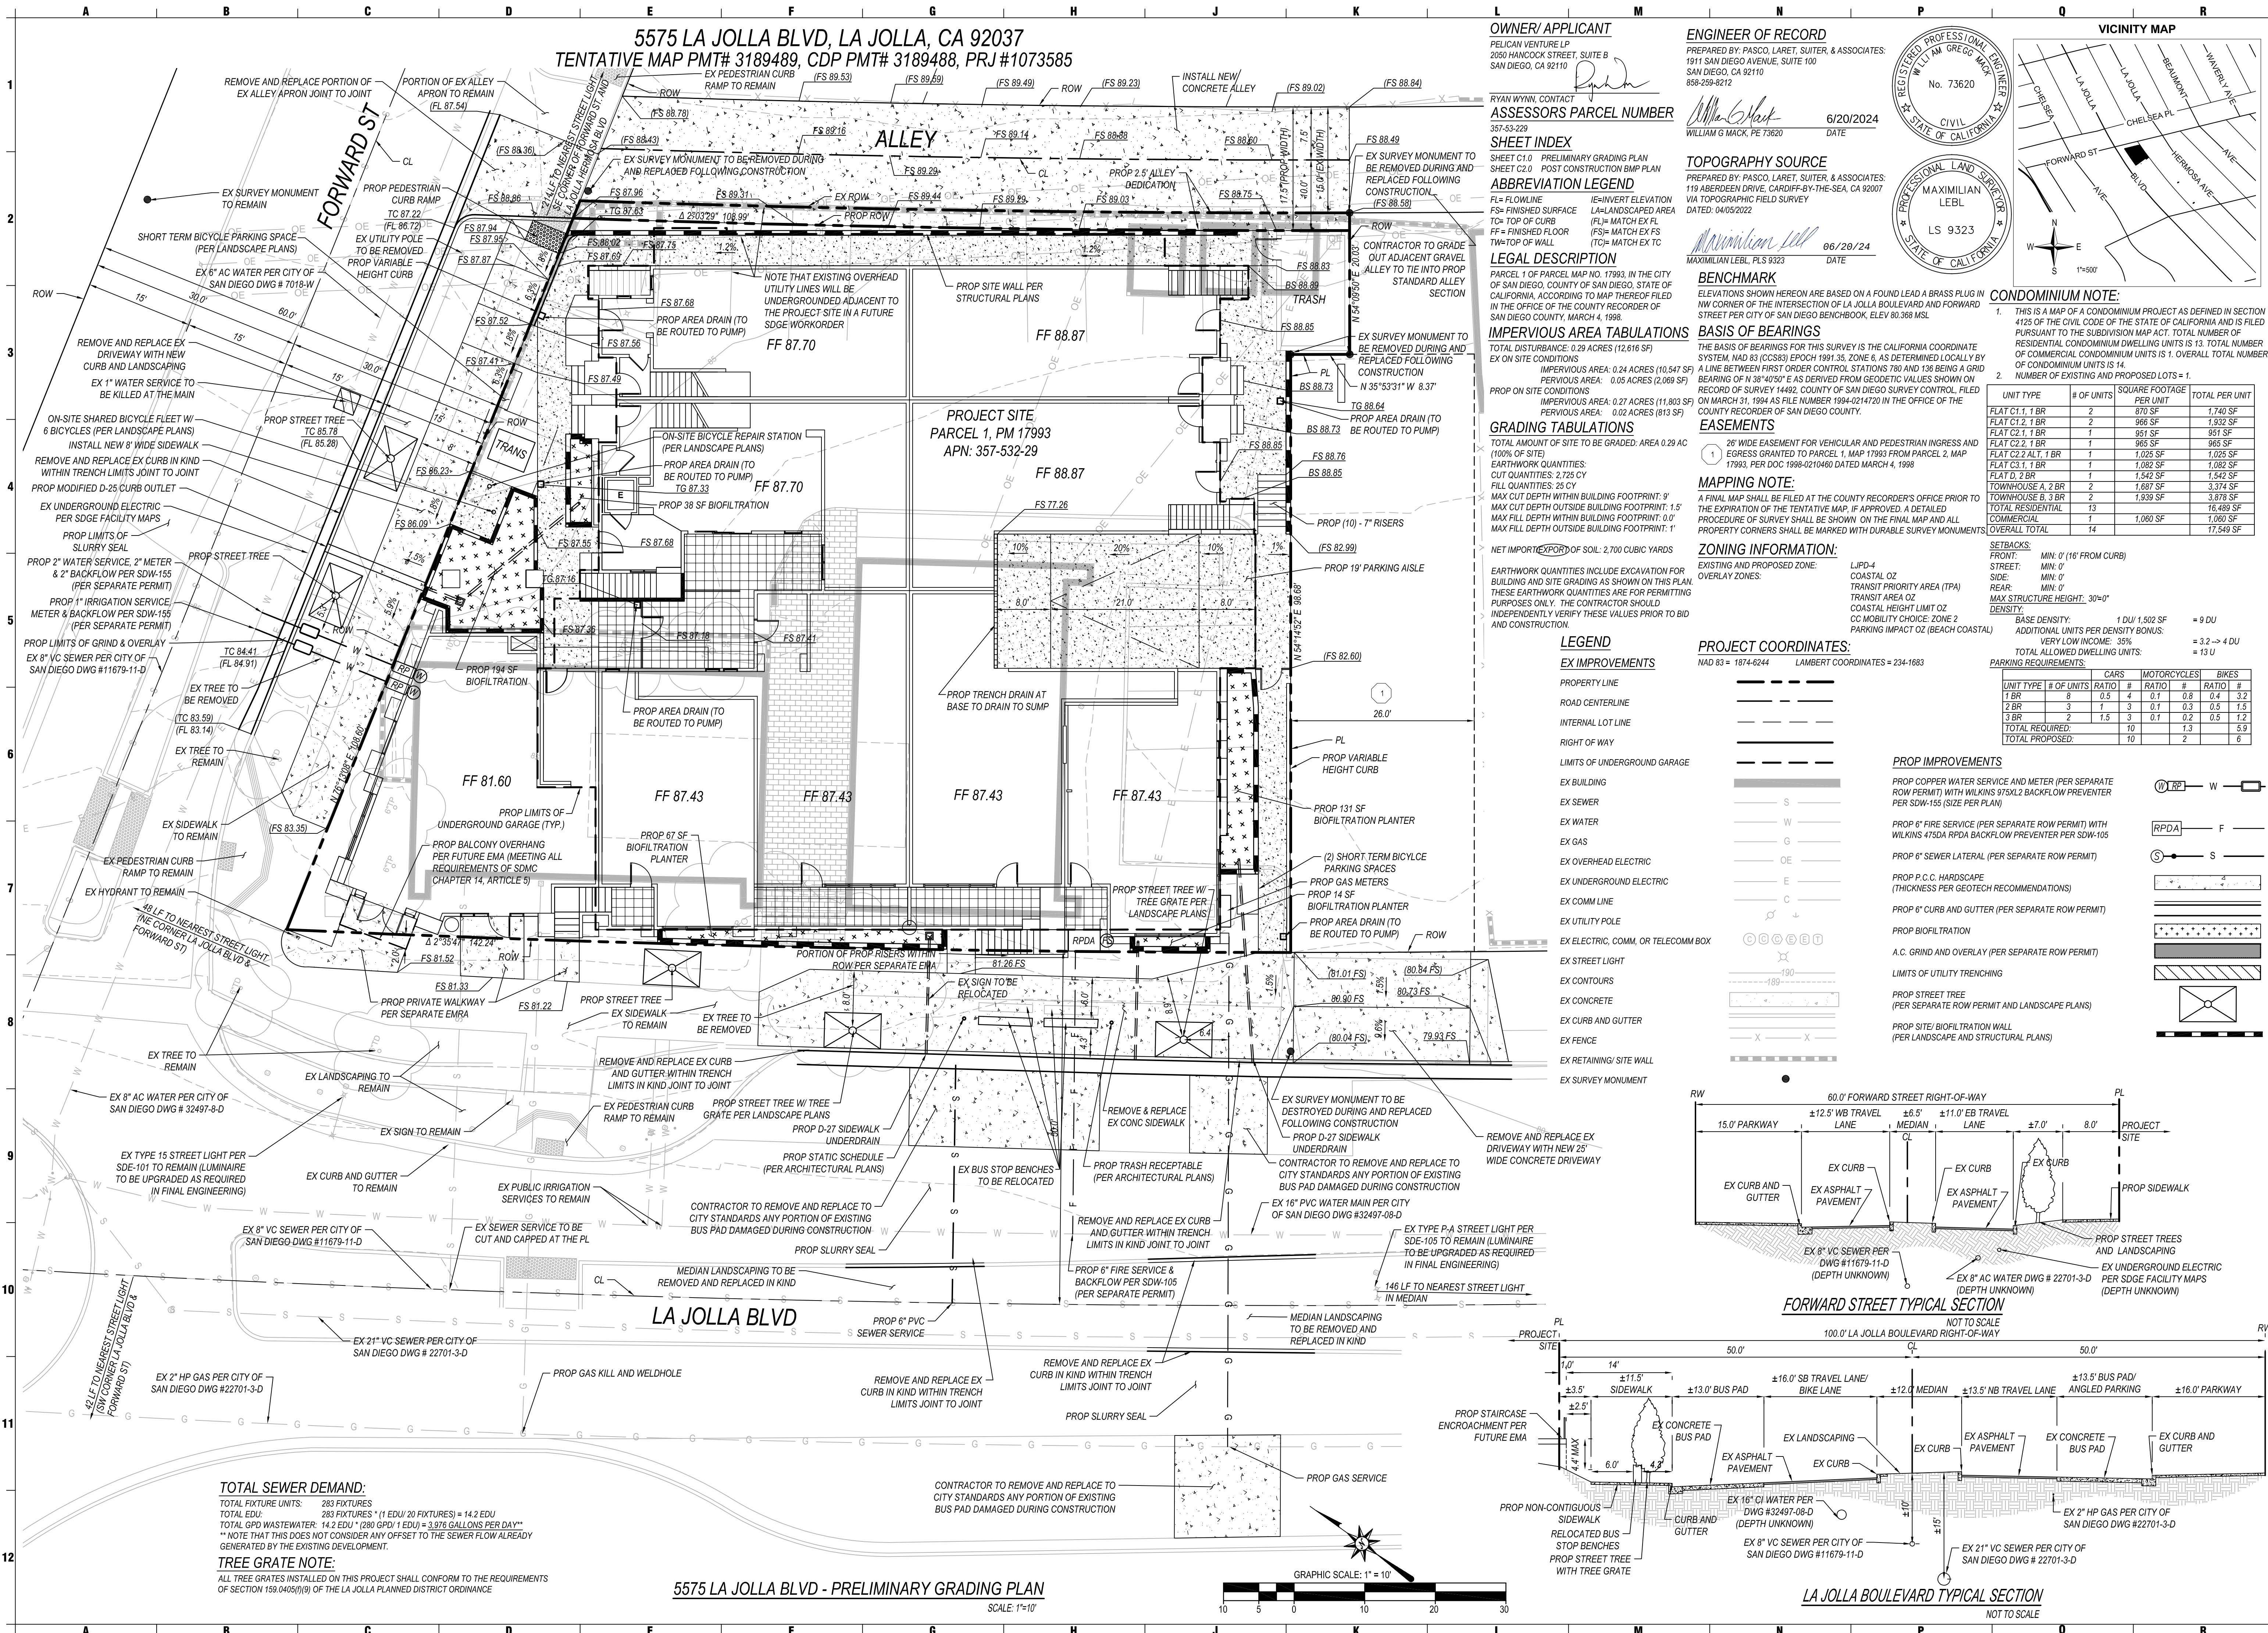

5575 LA JOLLA BLVD, LA JOLLA, CA 92037
TENTATIVE MAP PMT# 3189489, CDP PMT# 3189488, PRJ#1073585



THE CITY OF SAN DIEGO

City of San Diego • Form DS-560 • September 2021

Page 2

City of San Diego • Form DS-560 • September 2021

Page 3

City of San Diego • Form DS-560 • September 2021

Page 4

FORM
DS-560
September 2021
Stormwater Requirements
Applicability Checklist

Project Address: 5575 La Jolla Boulevard Project Number: prj-1073585

SECTION 1: Construction Stormwater Best Management Practices (BMP) Requirements
All construction sites are required to implement construction BMPs per the performance standards in the [Stormwater Standards Manual](#). Some sites are also required to obtain coverage under the State Construction General Permit (CGP), administered by the [California State Water Resources Control Board](#).

For all projects, complete Part A - If the project is required to submit a Stormwater Pollution Prevention Plan (SWPPP) or Water Pollution Control Plan (WPCP), continue to Part B.

PART A - Determine Construction Phase Stormwater Requirements

1. Is the project subject to California's statewide General National Pollutant Discharge Elimination System (NPDES) permit for Stormwater Discharges Associated with Construction Activities, also known as the State Construction General Permit (CGP)? (Typically projects with land disturbance greater than or equal to 1 acre.)

☐ Yes, SWPPP is required; skip questions 2-4. ☒ No; proceed to the next question.

2. Does the project propose construction or demolition activity, including but not limited to, clearing, grading, grubbing, excavation, or any other activity resulting in ground disturbance and/or contact with stormwater?

☒ Yes, WPCP is required; skip questions 3-4. ☐ No; proceed to the next question.

3. Does the project propose routine maintenance to maintain the original line and grade, hydraulic capacity, or original purpose of the facility? (Projects such as pipeline/utility replacement)

☐ Yes, WPCP is required; skip question 4. ☒ No; proceed to the next question.

4. Does the project only include the following Permit types listed below?

- Electrical Permit, Fire Alarm Permit, Fire Sprinkler Permit, Plumbing Permit, Sign Permit, Mechanical Permit, Spa Permit,
- Individual Right of Way Permits that exclusively include only ONE of the following activities: water service, sewer lateral, or utility service.
- Right of Way Permits with a project footprint less than 150 linear feet that exclusively include only ONE of the following activities: curb ramp, sidewalk and driveway apron replacement, potholing, curb and gutter replacement, and retaining wall encroachments.

☐ Yes, no document is required.

Check one of the boxes below and continue to Part B

☐ If you checked "Yes" for question 1, an SWPPP is REQUIRED - continue to Part B

☒ If you checked "No" for question 1 and checked "Yes" for question 2 or 3, a WPCP is REQUIRED. If the project proposes less than 5,000 square feet of ground disturbance AND has less than a 5-foot elevation change over the entire project area, a Minor WPCP may be required instead. Continue to Part B

☐ If you check "No" for all questions 1-3 and checked "Yes" for question 4, Part B does not apply, and no document is required. Continue to Section 2.

¹ More information on the City's construction BMP requirements is available in the [Stormwater Standards Manual](#) as well as CGP requirements can be found at <http://www.sandiego.gov/stormwater/regulations/index.shtml>

Visit our web site: sandiego.gov/dsd
Upon request, this information is available in alternative formats for persons with disabilities.
DS-560 (09-21)

CLEAR FORM

P1

PART B - Determine Construction Site Priority

This prioritization must be completed within this form, noted on the plans, and included in the SWPPP or WPCP. The city reserves the right to adjust the priority of projects both before and after construction. Construction projects are assigned an inspection frequency based on if the project has a "high threat to water quality." The City has aligned the local definition of "high threat to water quality" to the risk determination approach of the State Construction General Permit (CGP). The CGP determines risk level based on project specific sediment risk and receiving water risk. Additional inspection is required for projects within the Areas of Special Biological Significance (ASBS) watershed. **NOTE:** The construction priority does NOT change construction BMP requirements that apply to projects; rather, it determines the frequency of inspections that will be conducted by city staff.

Complete Part B and continue to Section 2

☐ 1. ASBS

A. Projects located in the ASBS watershed.

☐ 2. High Priority

A. Projects that qualify as Risk Level 2 or Risk Level 3 per the Construction General Permit (CGP) and are not located in the ASBS watershed.
B. Projects that qualify as LUP Type 2 or LUP Type 3 per the CGP and are not located in the ASBS watershed.

☐ 3. Medium Priority

A. Projects that are not located in an ASBS watershed or designated as a High priority site.
B. Projects that qualify as Risk Level 1 or LUP Type 1 per the CGP and are not located in an ASBS watershed.
C. WPCP projects (>5,000 square feet of ground disturbance) located within the Los Peñasquitos watershed management area.

☒ 4. Low Priority

A. Projects not subject to a Medium or High site priority designation and are not located in an ASBS watershed.

Section 2: Construction Stormwater BMP Requirements

Additional information for determining the requirements is found in the [Stormwater Standards Manual](#).

PART C - Determine if Project is a Priority Development Project (PDP)

Additional information for determining the requirements is found in the [Stormwater Standards Manual](#).

Projects that are considered maintenance or otherwise not categorized as "new development projects" or "redevelopment projects" according to the [Stormwater Standards Manual](#) are not subject to Permanent Stormwater BMPs.

- If "yes" is checked for any number in Part C: Proceed to Part F and check "Not Subject to Permanent Stormwater BMP Requirements."
- If "no" is checked for all the numbers in Part C: Continue to Part D.

1. Does the project only include interior remodels and/or is the project entirely within an existing enclosed structure and does not have the potential to contact stormwater?

☐ Yes ☒ No

2. Does the project only include the construction of overhead or underground utilities without creating new impervious surfaces?

☐ Yes ☒ No

3. Does the project fall under routine maintenance? Examples include but are not limited to roof or exterior structure surface replacement, resurfacing or reconfiguring surface parking lots or existing roadways without expanding the impervious footprint, and routine replacement of damaged pavement (grinding, overlay and pothole repair).

☐ Yes ☒ No

CLEAR FORM

P2

PART D - PDP Exempt Requirements

PDP Exempt projects are required to implement site design and source control BMPs.

- If "yes" is checked for any questions in Part D, continue to Part F and check the box labeled "PDP Exempt."
- If "no" is checked for all questions in Part D, continue to Part E.

1. Does the project ONLY include new or retrofit sidewalks, bicycle lanes, or trails that:

- Are designed and constructed to direct stormwater runoff to adjacent vegetated areas, or other non-erodible permeable areas? Or;
- Are designed and constructed to be hydraulically disconnected from paved streets and roads? Or;
- Are designed and constructed with permeable pavements or surfaces in accordance with the Green Streets guidance in the City's Stormwater Standards Manual?

☐ Yes, PDP exempt requirements apply ☒ No, proceed to next question

2. Does the project ONLY include retrofitting or redeveloping existing paved alleys, streets or roads designed and constructed in accordance with the Green Streets guidance in the [City's Stormwater Standards Manual](#)?

☐ Yes, PDP exempt requirements apply ☒ No, proceed to next question

PART E - Determine if Project is a Priority Development Project (PDP)

Projects that match one of the definitions below are subject to additional requirements, including preparation of a Stormwater Quality Management Plan (SQMP).

- If "yes" is checked for any number in Part E, continue to Part F and check the box labeled "Priority Development Project."
- If "no" is checked for every number in Part E, continue to Part F and check the box labeled "Standard Development Project."

1. New development that creates 10,000 square feet or more of impervious surfaces collectively over the project site. This includes commercial, industrial, residential, mixed-use, and public development projects on public or private land.

☐ Yes ☒ No

2. Redevelopment project that creates and/or replaces 5,000 square feet or more of impervious surfaces on an existing site of 10,000 square feet or more of impervious surfaces. This includes commercial, industrial, residential, mixed-use, and public development projects on public or private land.

☐ Yes ☒ No

3. New development or redevelopment of a restaurant. Facilities that sell prepared foods and beverages for consumption, including stationary lunch counters and refreshment stands selling prepared foods and drinks for immediate consumption (Standard Industrial Classification (SIC) 5813), and where the land development creates and/or replaces 5,000 square feet or more of impervious surface.

☐ Yes ☒ No

4. New development or redevelopment on a hillside. The project creates and/or replaces 5,000 square feet or more of impervious surface collectively over the project site and where the development will grade on any natural slope that is twenty-five percent or greater.

☐ Yes ☒ No

5. New development or redevelopment of a parking lot that creates and/or replaces 5,000 square feet or more of impervious surface collectively over the project site.

☐ Yes ☒ No

6. New development or redevelopment of streets, roads, highways, freeways, and driveways. The project creates and/or replaces 5,000 square feet or more of impervious surface collectively over the project site.

☐ Yes ☒ No

CLEAR FORM

P3

7. New development or redevelopment discharging directly to an environmentally sensitive area. The project creates and/or replaces 2,500 square feet of impervious surface (collectively over the project site), and discharges directly to an Environmentally Sensitive Area (ESA). "Discharging directly" includes flow that is conveyed overland a distance of 200 feet or less from the project to the ESA, or conveyed in a pipe or open channel any distance as an isolated flow from the project to the ESA (i.e. not commingled with flows from adjacent lands).

☐ Yes ☒ No

8. New development or redevelopment projects of retail gasoline outlet (RGO) that create and/or replaces 5,000 square feet of impervious surface. The development project meets the following criteria: (a) 5,000 square feet or more or (b) has a projected Average Daily Traffic (ADT) of 100 or more vehicles per day.

☐ Yes ☒ No

9. New development or redevelopment projects of an automotive repair shop that creates and/or replaces 5,000 square feet or more of impervious surfaces. Development projects categorized in any one of Standard Industrial Classification (SIC) codes 5013, 5014, 5541, 7532-7534 or 7536-7539.

☐ Yes ☒ No

10. Other Pollutant Generating Project. These projects are not covered in any of the categories above but involve the disturbance of one or more acres of land and are expected to generate post-construction phase pollutants, including fertilizers and pesticides. This category does not include projects creating less than 5,000 square feet of impervious area and projects containing, and/or using, a requirement for the regular use of fertilizers and pesticides (such as a slope stabilization project using native plants). Impervious area calculations need not include linear pathways for infrequent vehicle use, such as emergency maintenance access or bicycle and pedestrian paths if the linear pathways are built with pervious surfaces or if runoff from the pathway sheet flows to adjacent pervious areas.

☐ Yes ☒ No

PART F - Select the appropriate category based on the outcomes of Part C through Part E

1. The project is NOT SUBJECT TO PERMANENT STORMWATER REQUIREMENTS

☐ Yes ☒ No

2. The project is a STANDARD DEVELOPMENT PROJECT. Site design and source control BMP requirements are required per the [Stormwater Standards Manual](#) for guidance.

☐ Yes ☒ No

3. The project is PDP EXEMPT. Site design and source control BMP requirements apply. Refer to the [Stormwater Standards Manual](#) for guidance.

☐ Yes ☒ No

4. The project is a PRIORITY DEVELOPMENT PROJECT. Site design, source control and structural pollutant control BMP requirements apply. Refer to the [Stormwater Standards Manual](#) for guidance on determining if the project requires hydromodification plan management.

☐ Yes ☒ No

Zack Sikora

Name of Owner or Agent

Zack Sikora

Signature

Project Manager

Title

10/07/2022

Date

CLEAR FORM

P4

LEGEND:

DRAINAGE MANAGEMENT AREA (DMA)

BIOFILTRATION AREA

IMPERVIOUS AREA TABULATIONS:

EXISTING IMPERVIOUS AREA: 10,547 S.F. (0.24 ACRES, 84%)
PROPOSED IMPERVIOUS AREA: 11,803 S.F. (0.27 ACRES, 94%)
RUNOFF FACTOR: 0.90 = IMPERVIOUS, 0.30 = PERVIOUS
WEIGHTED RUNOFF FACTOR = (94% X 0.90) + (6% X 0.30) = 0.85
TREATMENT AREA PROVIDED = 417 S.F.
REFER TO THE BMP AREA SUMMARY TABLE FOR ALL PROPOSED BMP AREAS

NOTES:

UNDERLYING HYDROLOGIC SOIL GROUP: TYPE D
APPROXIMATE DEPTH TO GROUNDWATER: >30 FEET

PERMANENT POST-CONSTRUCTION BMP NOTES:

1. OPERATION AND MAINTENANCE SHALL BE SECURED BY AN EXECUTED AND RECORDED STORM WATER MANAGEMENT AND DISCHARGE CONTROL MAINTENANCE AGREEMENT (SWMDCMA), OR ANOTHER MECHANISM APPROVED BY THE CITY ENGINEER, THAT ASSURES ALL PERMANENT BMPs WILL BE MAINTAINED IN PERPETUITY, PER THE LAND DEVELOPMENT MANUAL, STORM WATER STANDARDS.
2. ANY MODIFICATIONS TO THE PERMANENT POST-CONSTRUCTION BMP DEVICES/STRUCTURES SHOWN ON PLAN REQUIRES A CONSTRUCTION CHANGE TO BE PROCESSED AND APPROVED THROUGH DEVELOPMENT SERVICES DEPARTMENT BY THE ENGINEER OF WORK. APPROVAL OF THE CONSTRUCTION CHANGE IS REQUIRED PRIOR TO CONSTRUCTION OF THE PERMANENT BMP.

BIOFILTRATION AREA NOTES

1. THE SOIL SHALL HAVE THE FOLLOWING PROPERTIES:
- 5 IN/HR MINIMUM INFILTRATION RATE
- ORGANIC CONTENT > 5 PERCENT
- CATION EXCHANGE CAPACITY > 5 MILLIEQUIVALENT/100G SOIL
- 85% WASHED COARSE CONCRETE SAND, 10 PERCENT FINES
FINES SHOULD PASS # 20 (SCREEN SIZE) SIEVE
2. THE PROJECT'S GEOTECHNICAL ENGINEER SHALL PROVIDE CERTIFICATION TO THE ENGINEER OF WORK STATING THAT THE SOIL PLACED IN EACH BIOFILTRATION AREA MEETS INFILTRATION SPECIFICATIONS LISTED ABOVE.
3. COMPACTION OF SOIL IN BIOFILTRATION AREAS SHALL BE MINIMIZED TO ALLOW INFILTRATION TO OCCUR.
4. PERFORATED 6-INCH DIA. UNDERDRAIN PIPE SHALL HAVE PERFORATIONS ALL THE WAY AROUND THE PIPE AND BE SET AS CLOSE TO THE BOTTOMS OF THE PLANTER AS POSSIBLE.
5. IRRIGATION SYSTEM PER LANDSCAPE PLANS.

CONTRACTOR REQUIREMENTS FOR ENGINEER OF WORK POST-CONSTRUCTION BMP CERTIFICATION:


1. THE CONTRACTOR IS TO CONSTRUCT ALL BMPs AS DESIGNATED ON THIS PLAN, PURSUANT TO APPROVED SWMDCMA AGR-xxxxxxx. IF IN FIELD CONDITIONS WARRANT A PORTION OF THIS DESIGN INFEASIBLE, THE CONTRACTOR IS TO NOTIFY THE ENGINEER OF WORK IMMEDIATELY.
2. PRIOR TO CERTIFICATION OF ALL POST-CONSTRUCTION BMPs, IT IS THE RESPONSIBILITY OF THE CONTRACTOR TO PROVIDE THE FOLLOWING DOCUMENTATION TO THE ENGINEER OF WORK:
- SUBMITTALS FOR SOIL MEDIA MIXES, SAND, AND GRAVEL USED IN BMP CONSTRUCTION.
- PURCHASE ORDERS FOR ALL PROPRIETARY BMP SYSTEMS.
- PHOTO DOCUMENTATION SHOWING PROOF OF UNDERDRAIN INSTALLATION PER THIS PLAN FOR EACH BMP.
- PHOTO DOCUMENTATION OF EACH LAYER OF BIOFILTRATION MEDIA (GRAVEL, SAND, SOIL MEDIA, PONDING DEPTH/FREEBOARD) INSTALLED TO CORRECT DEPTHS PER SECTIONS SHOWN ON THIS SHEET FOR EACH BMP.
3. SHOULD THE REQUIRED DOCUMENTATION LISTED ABOVE NOT BE PROVIDED TO THE ENGINEER OF WORK PRIOR TO THE TIME OF FINAL CERTIFICATION, THE ENGINEER OF WORK RESERVES THE RIGHT TO REFUSE CERTIFICATION OF THESE BMPs UNTIL EITHER THE NECESSARY DOCUMENTATION HAS BEEN PROVIDED, OR A WRITTEN CERTIFICATION OF INSTALLATION PER PLAN HAS BEEN PROVIDED BY THE CONTRACTOR, THUS ACCEPTING LIABILITY SHOULD IT BE FOUND THAT THESE BMPs WERE NOT INSTALLED TO PLAN AT A LATER DATE.

FUTURE PERMITTING NOTES:

1. PRIOR TO ISSUANCE OF ANY CONSTRUCTION PERMIT, THE OWNER/PERMITTEE SHALL ENTER INTO A MAINTENANCE AGREEMENT FOR THE ONGOING PERMANENT BMP MAINTENANCE, SATISFACTORY TO THE CITY ENGINEER.
2. PRIOR TO ISSUANCE OF ANY CONSTRUCTION PERMIT, THE OWNER/PERMITTEE SHALL INCORPORATE ANY CONSTRUCTION BEST MANAGEMENT PRACTICES NECESSARY TO COMPLY WITH CHAPTER 14, ARTICLE 2, DIVISION 1 (GRADING REGULATIONS OF THE SAN DIEGO MUNICIPAL CODE) INTO THE CONSTRUCTION PLAN OR SPECIFICATION.
3. PRIOR TO ISSUANCE OF ANY CONSTRUCTION PERMIT, THE OWNER/PERMITTEE SHALL SUBMIT A WATER POLLUTION CONTROL PLAN (WPCP). THE WPCP SHALL BE PREPARED IN ACCORDANCE WITH THE GUIDELINES IN PART 2 CONSTRUCTION BMP STANDARDS CHAPTER 4 OF THE CITY'S STORMWATER STANDARDS.

BIOFILTRATION AREA WATERPROOFING NOTES


1. PREP WALL AND FOOTING - SPRAY APPLY "MARFLEX 5000" COMMERCIAL MEMBRANE TO BACK OF WALL, TOP OF FOOTING AND BOTTOM OF PLANTER PER MANUFACTURER'S SPECIFICATIONS.
2. ADDRESS ANY EXPANSION JOINTS WITH 12-INCH MIN. STRIP OF "SOCO-SHIELD 300" MEMBRANE (10 MIL. MIN. THICKNESS) CENTERED OVER JOINT. ADHERED TO "MARFLEX" OVER SPRAY JOINT WITH "MARFLEX 5000" TO MANUFACTURER'S REQUIRED MIL THICKNESS.
3. APPLY "SOCO-SHIELD 300" MEMBRANE (10 MIL. MIN. THICKNESS) TO ADHERE TO THE "MARFLEX 5000" OVER ENTIRE WALL, STEM WALL AND PLANTER BOTTOM INCLUDING TREATED EXPANSION JOINTS. OVERLAP MATERIAL SEAMS A MIN. OF 6-INCHES IN ALL DIRECTIONS.
4. ATTACH TACK STRIP AT TOP OF MEMBRANE AND ON SIDE ENDS OF WALL FROM TOP OF MEMBRANE TO TOP OF FOOTINGS.
5. APPLY "COOL-COAT" OF EQUIVALENT U.V. RESISTANT MEMBRANE ABOVE TACK STRIP TO TOP OF WALL PER MANUFACTURER'S SPECIFICATIONS.

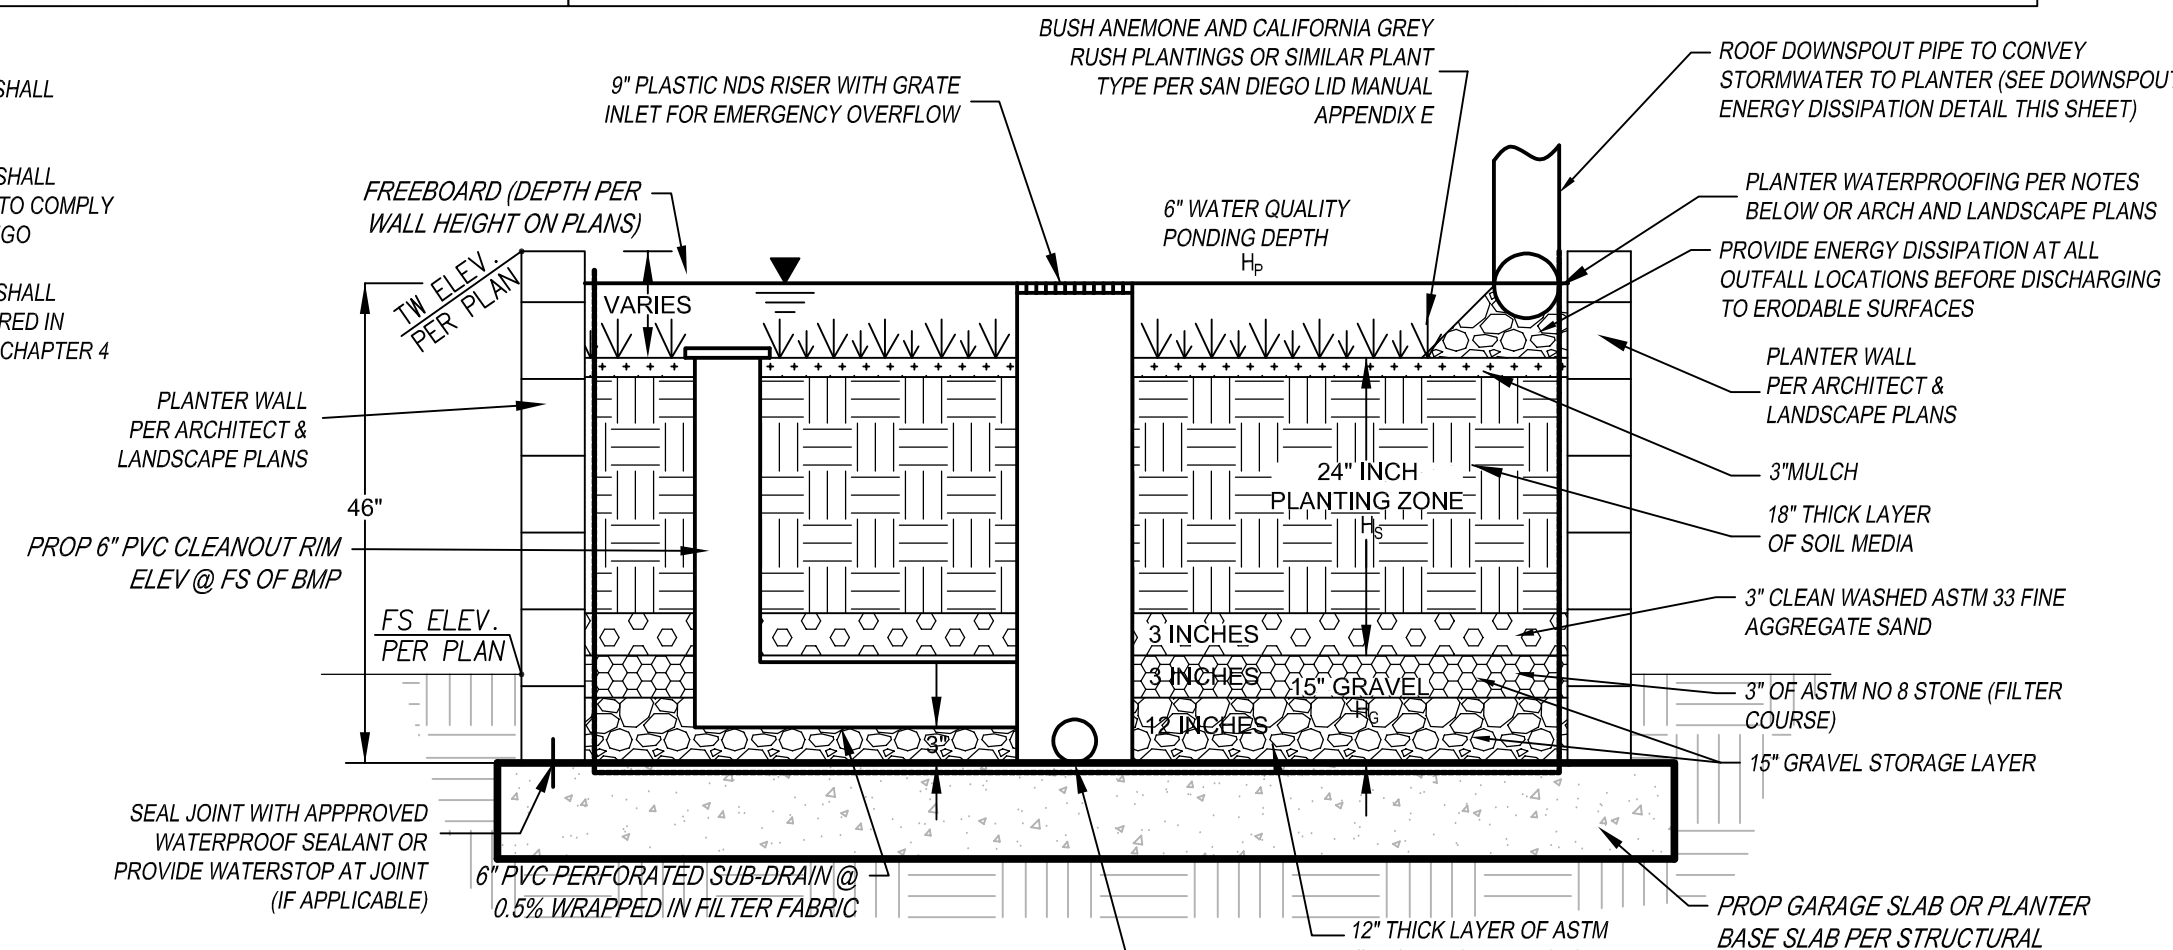

A1) TYPICAL SECTION: BIOFILTRATION PLANTER CROSS SECTION (BF-1)

NOT TO SCALE

SITE DESIGN, SOURCE CONTROL AND POLLUTANT CONTROL BMP OPERATION + MAINTENANCE PROCEDURE							
STORM WATER MANAGEMENT AND DISCHARGE CONTROL MAINTENANCE AGREEMENT APPROVAL NO.:							
O&M RESPONSIBLE PARTY DESIGNEE: <PROPERTY OWNER> / HOA / CITY / OTHER							
BMP DESCRIPTION	INSPECTION FREQUENCY	MAINTENANCE FREQUENCY	MAINTENANCE METHOD	QUANTITY	INCLUDED IN O&M MANUAL		SHEET NUMBER(S)
SITE DESIGN ELEMENTS	ANNUAL	AS NEEDED	REMOVE AND PROPERLY DISPOSE	N/A	YES	NO	N/A
DESCRIPTION:			ACCUMULATED MATERIALS				
SOURCE CONTROL ELEMENTS	ANNUAL	AS NEEDED	REMOVE AND REPLACE CLOGGED	N/A	YES	NO	N/A
DESCRIPTION:			SURFACE SOILS				
POLLUTANT CONTROL BMP(S)	BI-ANNUAL	BI-ANNUAL	MOWING AND DEBRIS COLLECTION	5	YES	NO	C1.0
DESCRIPTION: BIOFILTRATION		AS NEEDED	AS NECESSARY				
HMP FACILITY (IF SEPARATE)					YES	NO	
DESCRIPTION:							
HMP EXEMPT	NO						

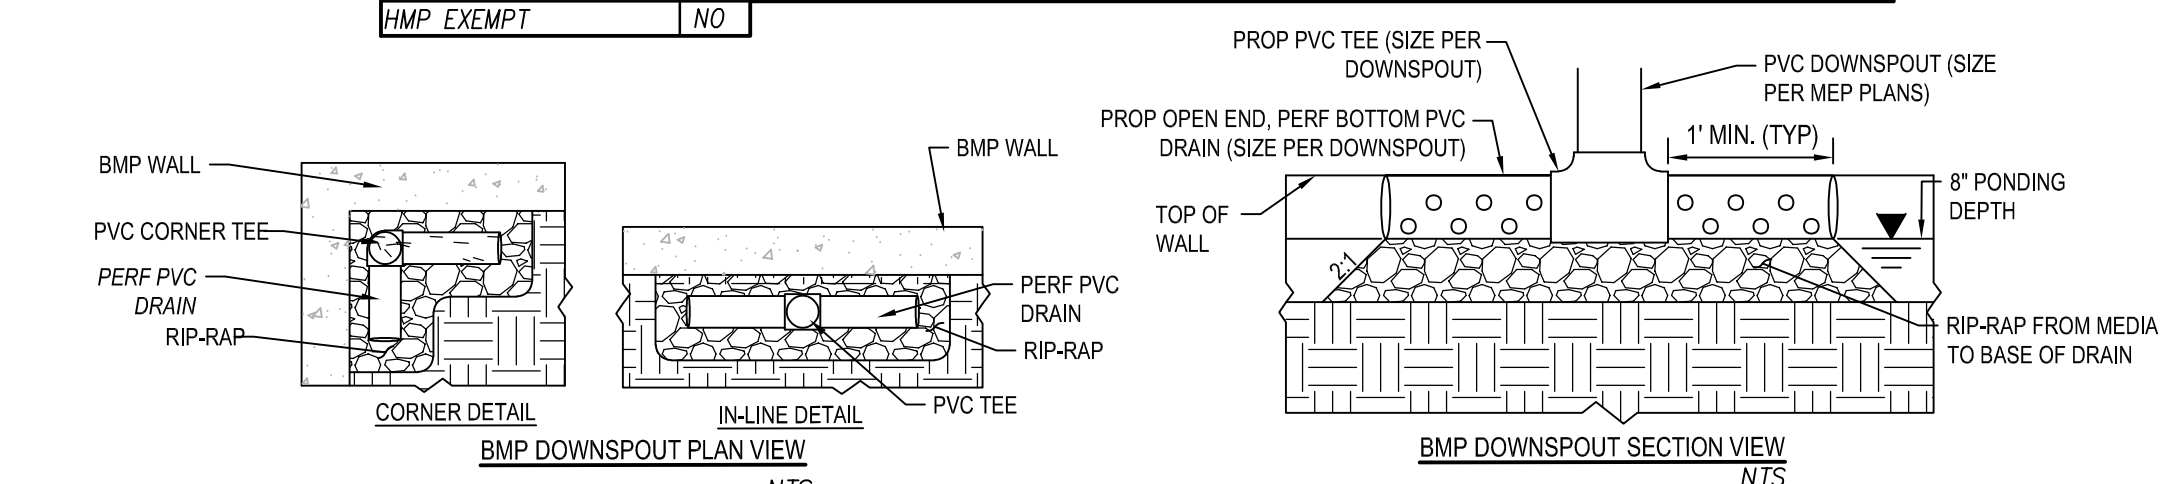

DOWNSPOUT ENERGY DISSIPATION/ OUTLET DETAILS

NOT TO SCALE

POST CONSTRUCTION BMP PLAN

SCALE 1"= 20'



project title
ADELANTE TOWNHOMES
5575 LA JOLLA BLVD, LA JOLLA, CA 92037

stamp

Stephen Dalton Architects
444 S. CEDROS, STUDIO 185
SOLANA BEACH, CA 92075
t: 858.792.5906 / f: 858.792.5916

POST CONSTRUCTION BMP PLAN

job no
2213
date

TM CDP SET 01
10/07/2022
TM CDP SET 02
3/10/2023
TM CDP SET 03
10/05/2023
TM CDP SET 04
12/27/2023
TM CDP SET 05
6/21/2024

sheet
C-2.0