



MATERIAL LEGEND

WALL TEXTURE 1



COLOR: WHITE
FINISH/TEXTURE: STUCCO

EXTERIOR FLOOR TEXTURE



COLOR: WHITE
FINISH/TEXTURE: STONE TILE

ROOF MATERIAL




COLOR: WHITE
FINISH/TEXTURE: STANDING SEAM METAL

DOORS/WINDOWS



COLOR: BLACK
FINISH/TEXTURE: OPAQUE METAL

LOT 3 COMBINES SPANISH MODERN ELEMENTS WITH ECLECTIC TOUCHES, FEATURING LARGE WINDOWS AND LOW-SLOPED ROOFS TO INTRODUCE A UNIQUE FLAIR WHILE MAINTAINING VISUAL HARMONY WITH THE NEIGHBORHOOD. THE HOME'S DESIGN ADDS A DISTINCTIVE CHARACTER TO THE COMMUNITY, USING DIAGONAL AND OFF-SETTING PLANES TO CREATE VISUAL INTEREST AND COMPLEMENT THE SURROUNDING ARCHITECTURAL STYLES. THIS APPROACH ENSURES A SEAMLESS INTEGRATION WITH EXISTING STRUCTURES, ENHANCING THE NEIGHBORHOOD'S DIVERSE AESTHETIC.

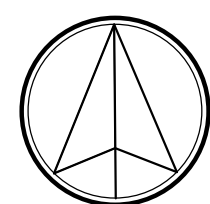

	HATCH INDICATES ACCESS LEVEL RESIDENCE FOOTPRINT
	HATCH INDICATES GARDEN LEVEL FOOTPRINT
	LINE INDICATES GARAGE FOOTPRINT
	HATCH INDICATES COVERED AREA
	HATCH INDICATES HARDSCAPE AREA
	LANDSCAPE PER LANDSCAPE PLANS

1. THE EXISTING WATER AND SEWER SERVICES WILL REMAIN.
2. PER PHFS POLICY P-00-5 (UFC 901.4.4) BUILDING ADDRESS NUMBERS TO BE VISIBLE AND LEGIBLE FROM THE STREET OR ROAD FRONTING THE PROPERTY.
3. THIS PROJECT MUST COMPLY WITH WITH THE MUNICIPAL CODE REQUIREMENTS FOR MAXIMUM HEIGHT OF THE STRUCTURE NOT TO EXCEED 30 FEET (SDMC, SECTIONS 131.0444 AND 132.0505.), HIGHEST POINT ON ROOF EQUIPMENT, PIPE, VENT, ANTENNA OR OTHER PROJECTION SHALL NOT EXCEED 30 FEET ABOVE GRADE.
4. THE HIGHEST POINT OF ANY ROOF EQUIPMENT, OR ANY VENT PIPE, ANTENNA, OR OTHER PROJECTION SHALL NOT EXCEED 30'-0" ABOVE GRADE.
5. ALL PROPOSED SITE LIGHTING SHALL BE SHIELDED SUCH THAT THE LIGHT SOURCE SHALL BE CONCEALED FROM PUBLIC VIEW.
6. REFER TO SEPARATE GRADING PLAN FOR REQUIRED EMRA, PERMANENT BMPS, AND WCPC.
7. WATER METERS FOR COMBINED DOMESTIC WATER AND FIRE SPRINKLER SYSTEMS SHALL NOT BE INSTALLED UNTIL THE FIRE SPRINKLER SYSTEM HAS BEEN SUBMITTED AND APPROVED BY THE BUILDING OFFICE.
8. AUTOMATIC IRRIGATION SYSTEM CONTROLLERS FOR LANDSCAPING PROVIDED BY THE BUILDER AND INSTALLED AT THE TIME OF FINAL INSPECTION SHALL COMPLY WITH THE FOLLOWING:
 - I. CONTROLLERS SHALL BE WEATHER OR SOIL MOISTURE-BASED CONTROLLERS THAT AUTOMATICALLY ADJUST IRRIGATION IN RESPONSE TO CHANGES IN PLANTS' NEEDS AS WEATHER CONDITIONS CHANGE
 - II. WEATHER-BASED CONTROLLERS WITHOUT INTEGRAL RAIN SENSORS OR COMMUNICATION SYSTEMS THAT ACCOUNT FOR LOCAL RAINFALL SHALL HAVE A SEPARATE WIRED OR WIRELESS RAIN SENSOR WHICH CONNECTS OR COMMUNICATES WITH THE CONTROLLER(S). SOIL MOISTURE-BASED CONTROLLERS ARE NOT REQUIRED TO HAVE RAIN SENSOR INPUT.



MATERIAL LEGEND

WALL TEXTURE 1




COLOR: WHITE
FINISH/TEXTURE: STUCCO

ROOF TECTURE



COLOR: GREEN
FINISH/TEXTURE: GRASS

TRIM/AWNINGS

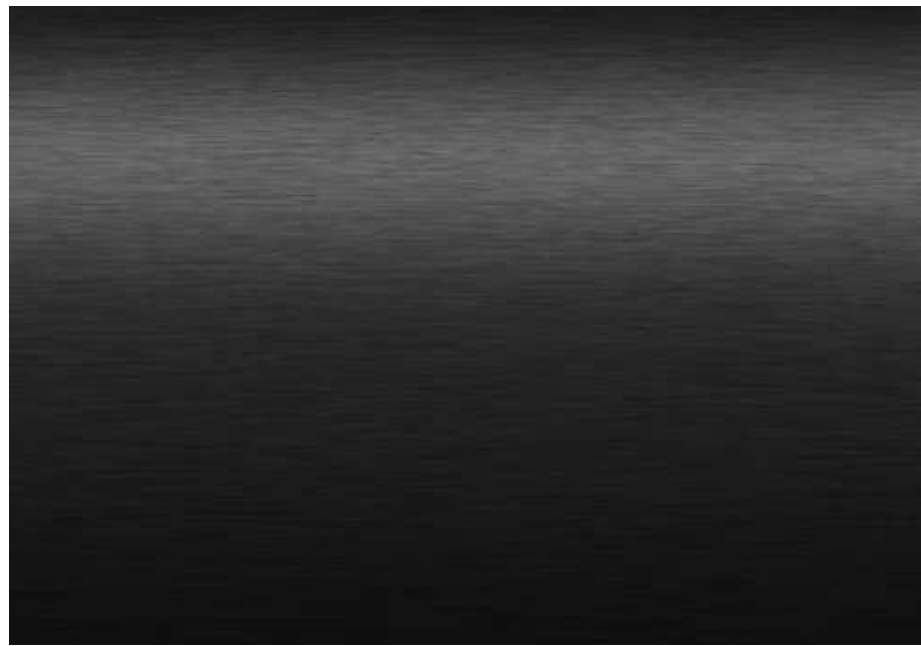

COLOR: BLACK
FINISH/TEXTURE: OPAQUE METAL

LOT 4 PRESENTS A MODERN AESTHETIC WITH ITS WHITE STUCCO FACADE, FLAT GREEN ROOFS, AND RECTANGULAR LAYOUT, CREATING A FRESH YET COHESIVE ADDITION TO THE NEIGHBORHOOD. THE DESIGN THOUGHTFULLY ALIGNS WITH THE SURROUNDING STRUCTURES, MAINTAINING A BALANCED VISUAL IMPACT. THE CHOICE OF MATERIALS AND SUBTLE HARDSCAPE ELEMENTS BLEND WELL WITH THE EXISTING STREETSCAPE, ENSURING THAT THE HOME ENHANCES THE OVERALL COMMUNITY CHARACTER WHILE RESPECTING THE NEIGHBORHOOD'S ESTABLISHED DESIGN THEMES.

JOB #:

CIELO MAR - LOT 5 - RACE

8303 LA JOLLA SHORES DR, SAN DIEGO, CA 32037



DATE:	ISSUE:
02/24/2023	CDP SUBMITTAL
10/03/2023	2ND CDP SUBMITTAL
03/18/2024	3ND CDP SUBMITTAL
08/16/2024	4TH CDP SUBMITTAL
12/13/2024	5TH CDP SUBMITTAL
04/28/2025	6TH CDP SUBMITTAL
09/04/2025	7TH CDP SUBMITTAL

A005
LOT 5 - SITE PLAN

04/28/2025

1 LOT 5 - SITE PLAN

SCALE = 3/32" = 1'-0"

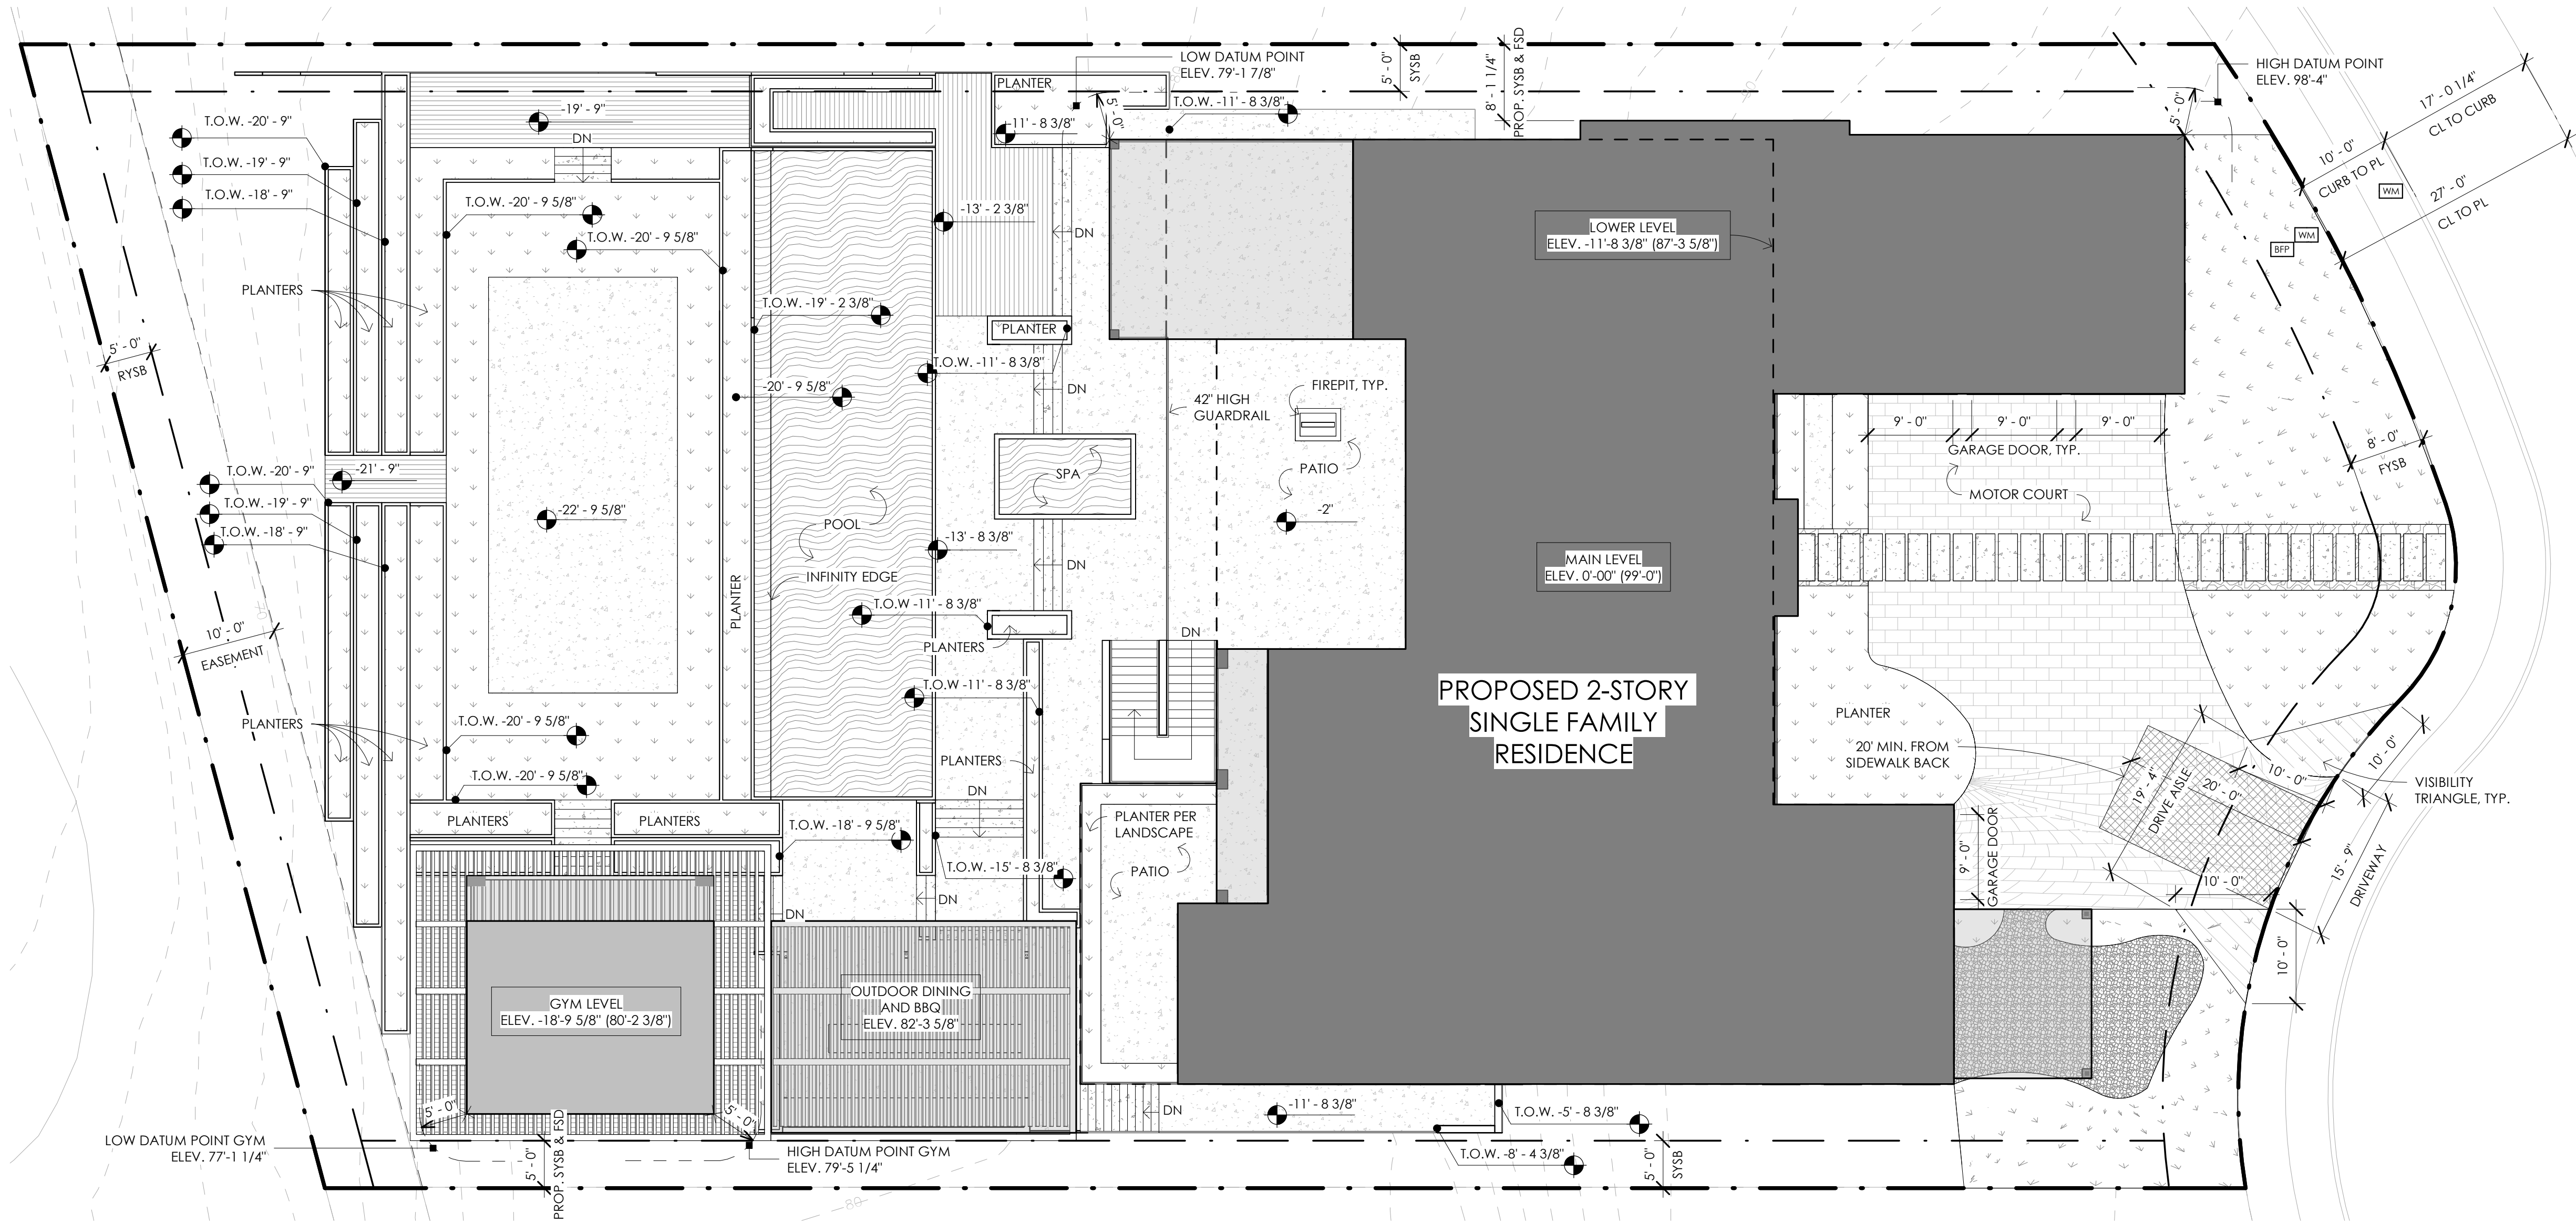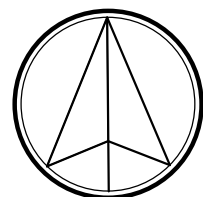

SITE LEGEND

	BACKFLOW PREVENTER, REFER TO G002 FOR SIZE TYPE: (F) = FIRE (I); IRRIGATION; (D) DOMESTIC		HATCH INDICATES PROPOSED MAIN LEVEL RESIDENCE
	WATER METER, REFER TO SHEET G002 FOR SIZE TYPE: (F) = FIRE (I); IRRIGATION; (D) DOMESTIC		LINE INDICATES LOWER LEVEL RESIDENCE
	FIRE HYDRANT LOCATED 6' FROM FACE OF CURB W/ BLUE REFLECTIVE PAVEMENT MARKER, CFC 507 (PROVIDE 3'-0" DIA. MIN. CLEAR AREA, CFC 507.5.5)		LINE INDICATES GARAGE LEVEL
	SEWER CLEANOUT		HATCH INDICATES HARDSCAPE AREA
			HATCH INDICATES COVERED AREA
			HATCH INDICATES COVERED AREA

SITE NOTES

- THE EXISTING WATER AND SEWER SERVICES WILL REMAIN.
- PER FHPS POLICY P-00-6 (JFC 901.4.4) BUILDING ADDRESS NUMBERS TO BE VISIBLE AND LEGIBLE FROM THE STREET OR ROAD FRONTING THE PROPERTY.
- THIS PROJECT MUST COMPLY WITH THE MUNICIPAL CODE REQUIREMENTS FOR MAXIMUM HEIGHT OF THE STRUCTURE NOT TO EXCEED 30 FEET (SDMC, SECTIONS 131.0444 AND 132.0505.) HIGHEST POINT ON ROOF EQUIPMENT, PIPE, VENT, ANTENNA OR OTHER PROJECTION SHALL NOT EXCEED 30 FEET ABOVE GRADE.
- THE HIGHEST POINT OF ANY ROOF, EQUIPMENT, OR ANY VENT PIPE, ANTENNA, OR OTHER PROJECTION SHALL NOT EXCEED 30'-0" ABOVE GRADE.
- ALL PROPOSED SITE LIGHTING SHALL BE SHIELDED SUCH THAT THE LIGHT SOURCE SHALL BE CONCEALED FROM PUBLIC VIEW.
- REFER TO SEPARATE GRADING PLAN FOR REQUIRED EMRA, PERMANENT BMPS, AND WCPC.
- WATER METERS FOR COMBINED DOMESTIC WATER AND FIRE SPRINKLER SYSTEMS SHALL NOT BE INSTALLED UNTIL THE FIRE SPRINKLER SYSTEM HAS BEEN SUBMITTED AND APPROVED BY THE BUILDING OFFICIAL.
- AUTOMATIC IRRIGATION SYSTEM CONTROLLERS FOR LANDSCAPING PROVIDED BY THE BUILDER AND INSTALLED AT THE TIME OF FINAL INSPECTION SHALL COMPLY WITH THE FOLLOWING:
 - CONTROLLERS SHALL BE WEATHER OR SOIL MOISTURE-BASED CONTROLLERS THAT AUTOMATICALLY ADJUST IRRIGATION IN RESPONSE TO CHANGES IN PLANTS' NEEDS AS WEATHER CONDITIONS CHANGE
 - WEATHER-BASED CONTROLLERS WITHOUT INTEGRAL RAIN SENSORS OR COMMUNICATION SYSTEMS THAT ACCOUNT FOR LOCAL RAINFALL SHALL HAVE A SEPARATE WIRED OR WIRELESS RAIN SENSOR WHICH CONNECTS OR COMMUNICATES WITH THE CONTROLLER(S). SOIL MOISTURE-BASED CONTROLLERS ARE NOT REQUIRED TO HAVE RAIN SENSOR INPUT.



MATERIAL LEGEND

WALL TEXTURE 1




COLOR: WHITE
FINISH/TEXTURE: STUCCO

EXTERIOR FLOOR TEXTURE



COLOR: WHITE
FINISH/TEXTURE: STONE TILE

WALL TEXTURE 3

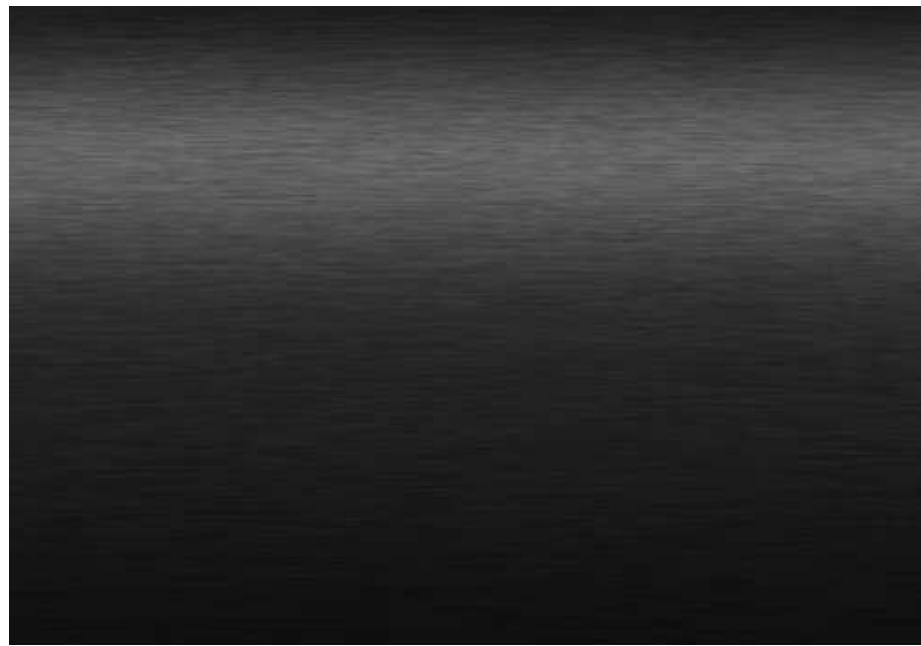

COLOR: BLACK
FINISH/TEXTURE: OPAQUE METAL

TRIM/AWNINGS




COLOR: WOOD
FINISH/TEXTURE: WOOD

LOT 5 EMBODIES A SPANISH MODERN DESIGN, FEATURING A RICH COMBINATION OF STUCCO AND STONE THAT ENHANCES THE ARCHITECTURAL CHARACTER OF THE NEIGHBORHOOD. BY RESPECTING THE SURROUNDING STRUCTURES' PROPORTIONS AND MATERIALS, THE HOME CONTRIBUTES TO A BALANCED AND VISUALLY PLEASING ENVIRONMENT. ITS DESIGN ELEMENTS, INCLUDING WELL-CONSIDERED HARDSCAPES AND SITE FIXTURES, INTEGRATE SEAMLESSLY WITH EXISTING HOMES, FOSTERING A HARMONIOUS TRANSITION AND PRESERVING THE COMMUNITY'S DISTINCTIVE CHARM.

1

LOT 6 - SITE PLAN

SCALE = 3/32" = 1'-0"

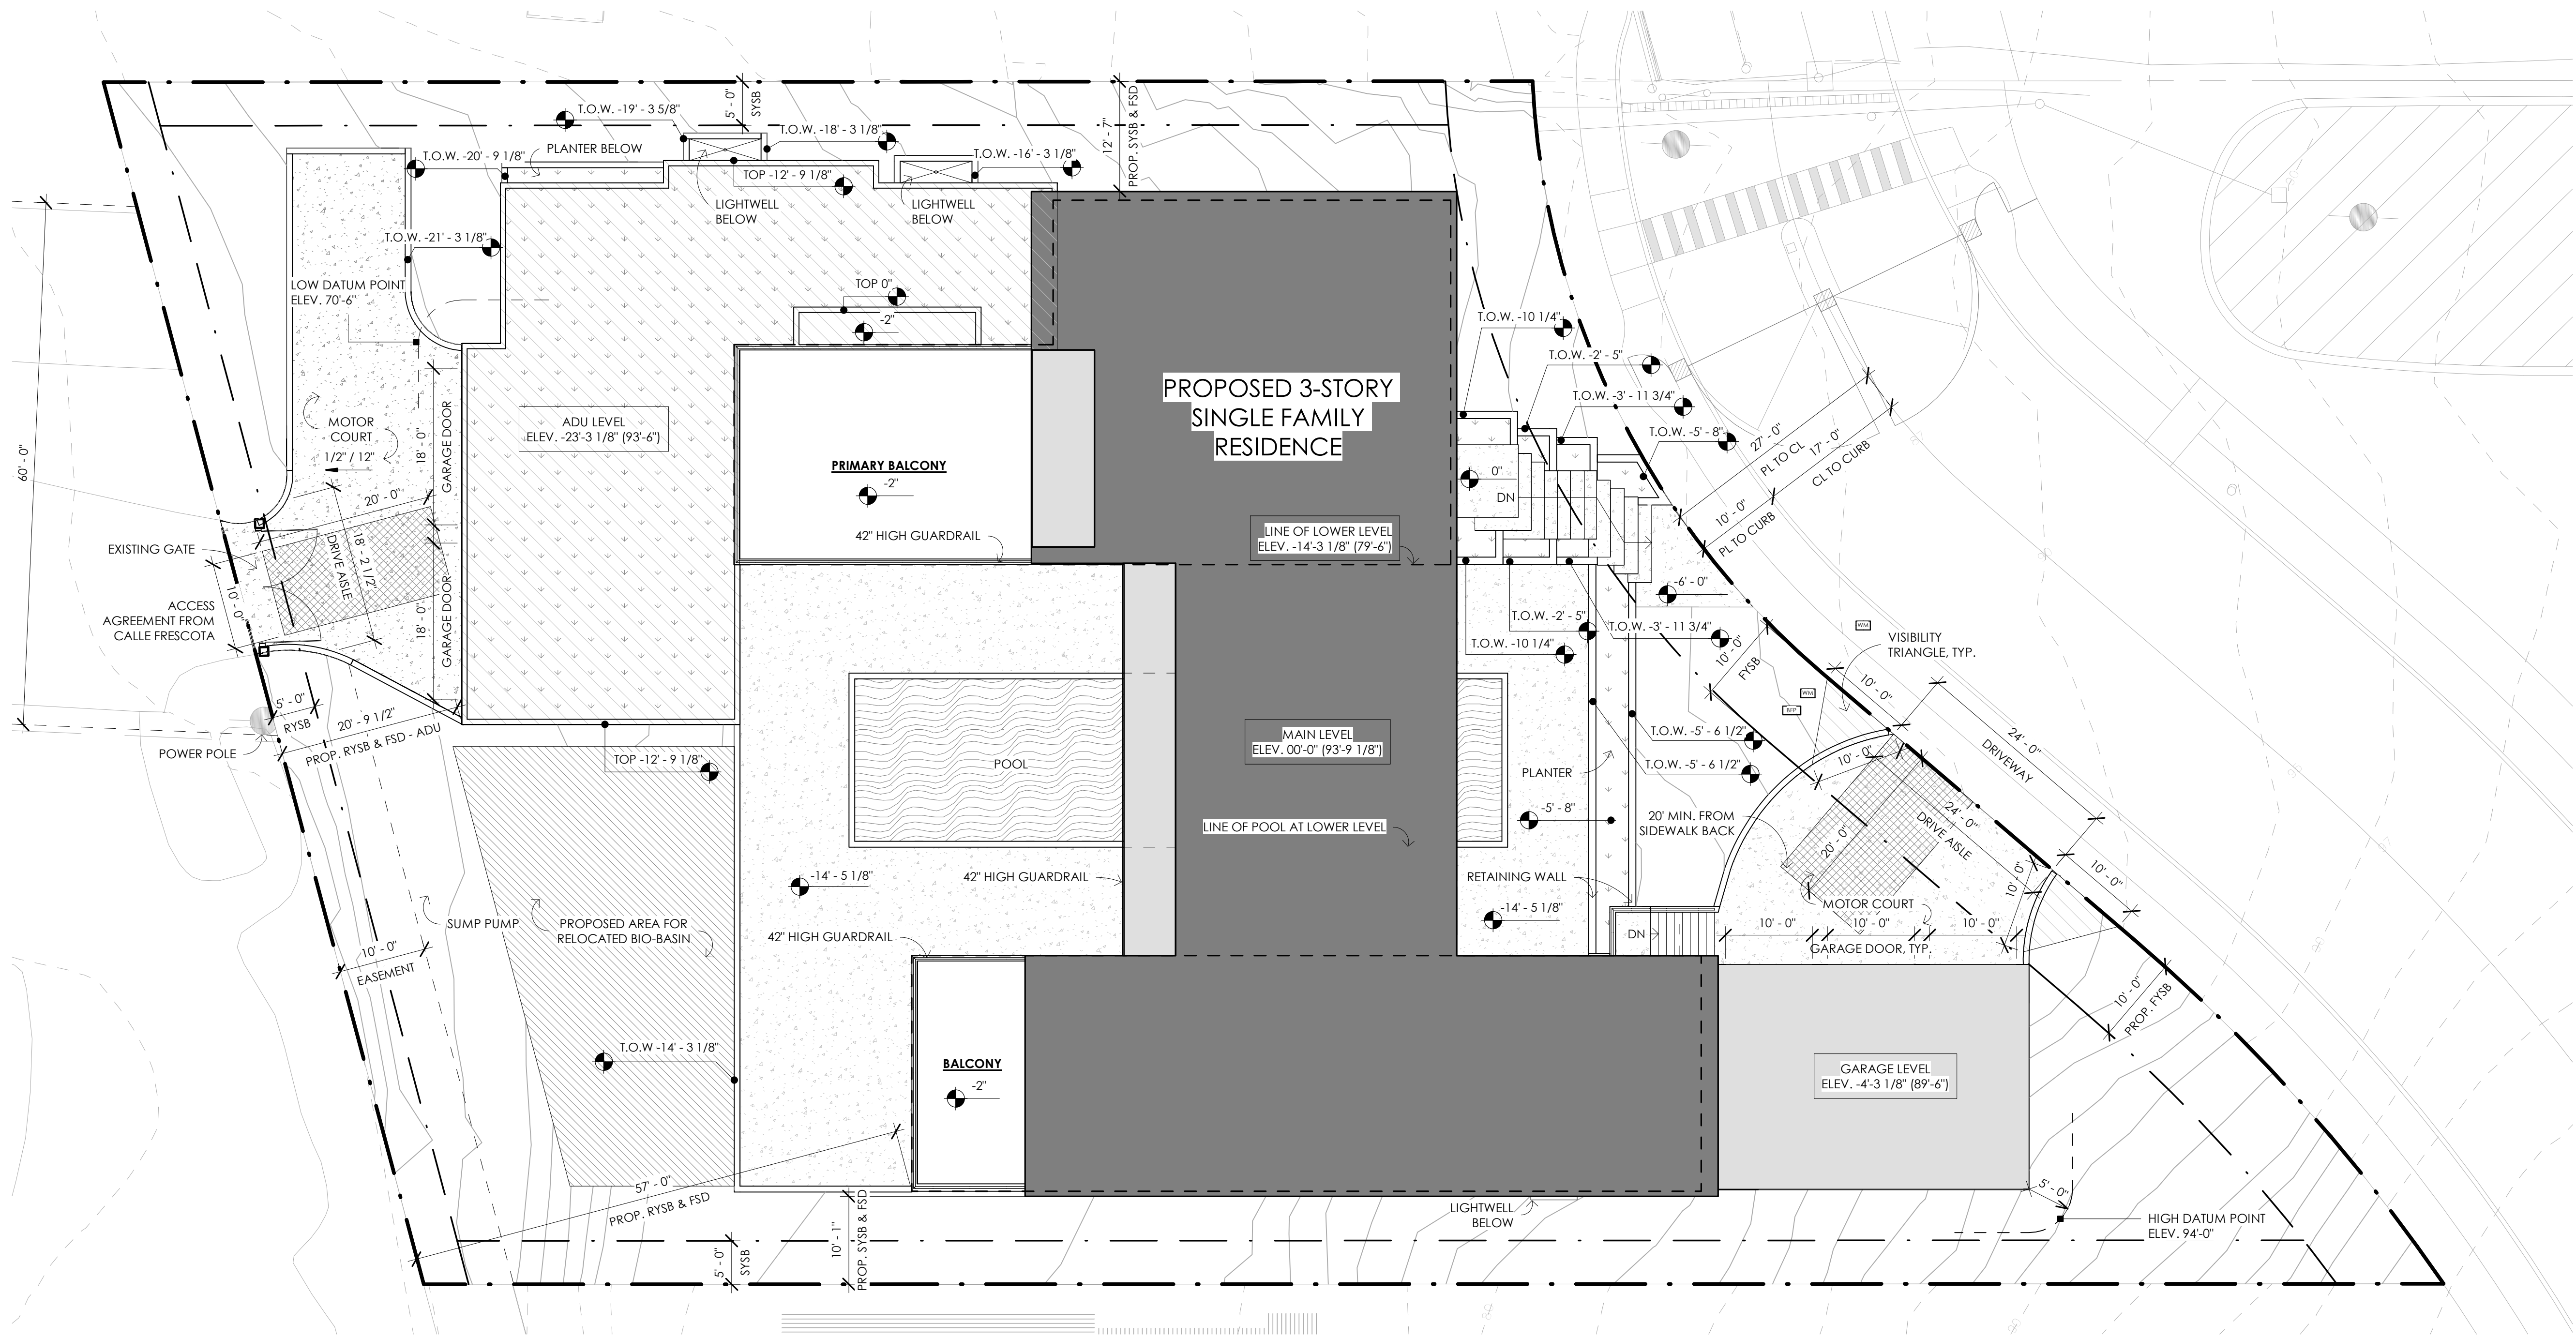

SITE LEGEND		SITE NOTES	
	BACKFLOW PREVENTER, REFER TO G002 FOR SIZE TYPE: (F) = FIRE (I); IRRIGATION; (D) DOMESTIC		HATCH INDICATES PROPOSED MAIN LEVEL RESIDENCE
	WATER METER, REFER TO SHEET G002 FOR SIZE TYPE: (F) = FIRE (I); IRRIGATION; (D) DOMESTIC		LINE INDICATES LOWER LEVEL RESIDENCE
	FIRE HYDRANT LOCATED 6' FROM FACE OF CURB W/ BLUE REFLECTIVE PAVEMENT MARKER, CFC 507 (PROVIDE 3'-0" DIA. MIN. CLEAR AREA, CFC 507.5.5)		HATCH INDICATES HARDSCAPE AREA
	SEWER CLEANOUT		HATCH INDICATES COVERED AREA
			HATCH INDICATES ADU AREA




MATERIAL LEGEND

WALL TEXTURE 1



COLOR: WOOD
FINISH/TEXTURE: WOOD

WALL TEXTURE 2

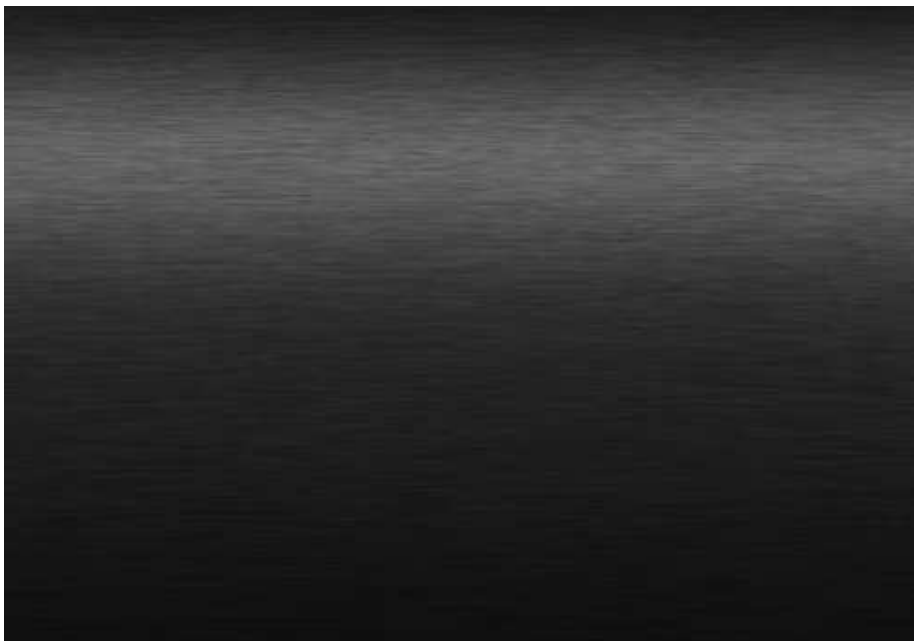


COLOR: BLACK
FINISH/TEXTURE: OPAQUE METAL

WALL TEXTURE 3




COLOR: WHITE
FINISH/TEXTURE: STUCCO

EXTERIOR FLOOR TEXTURE

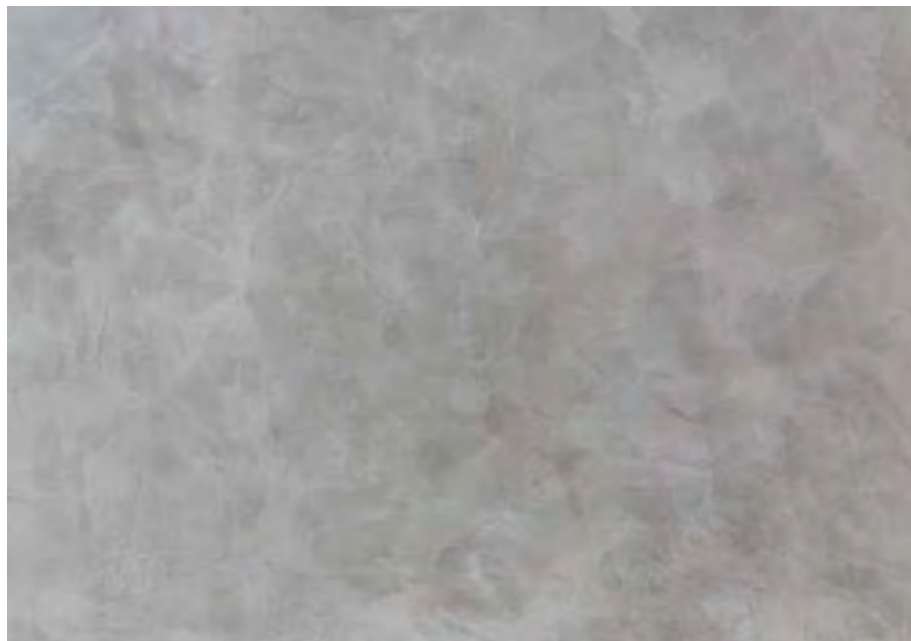

COLOR: GREY
FINISH/TEXTURE: CONCRETE

LOT 6 IS A MODERN CONTEMPORARY HOME THAT SEAMLESSLY INTEGRATES EARTHY TEXTURES INTO ITS DESIGN, ALIGNING WITH THE WHITE STUCCO AND NATURAL MATERIALS CHARACTERISTIC OF THE SURROUNDING NEIGHBORHOOD. THE HOME'S SHAPE AND SCALE COMPLEMENT THE EXISTING STRUCTURES IN THE NEIGHBORHOOD, ENHANCING THE NEIGHBORHOOD'S VISUAL CONTINUITY. THOUGHTFULLY CHOSEN HARDSCAPES AND SITE FIXTURES CONTRIBUTE TO A COHESIVE STREETSCAPE, MAINTAINING THE COMMUNITY'S ARCHITECTURAL INTEGRITY WHILE BLENDING SMOOTHLY WITH THE LOCAL AESTHETIC.

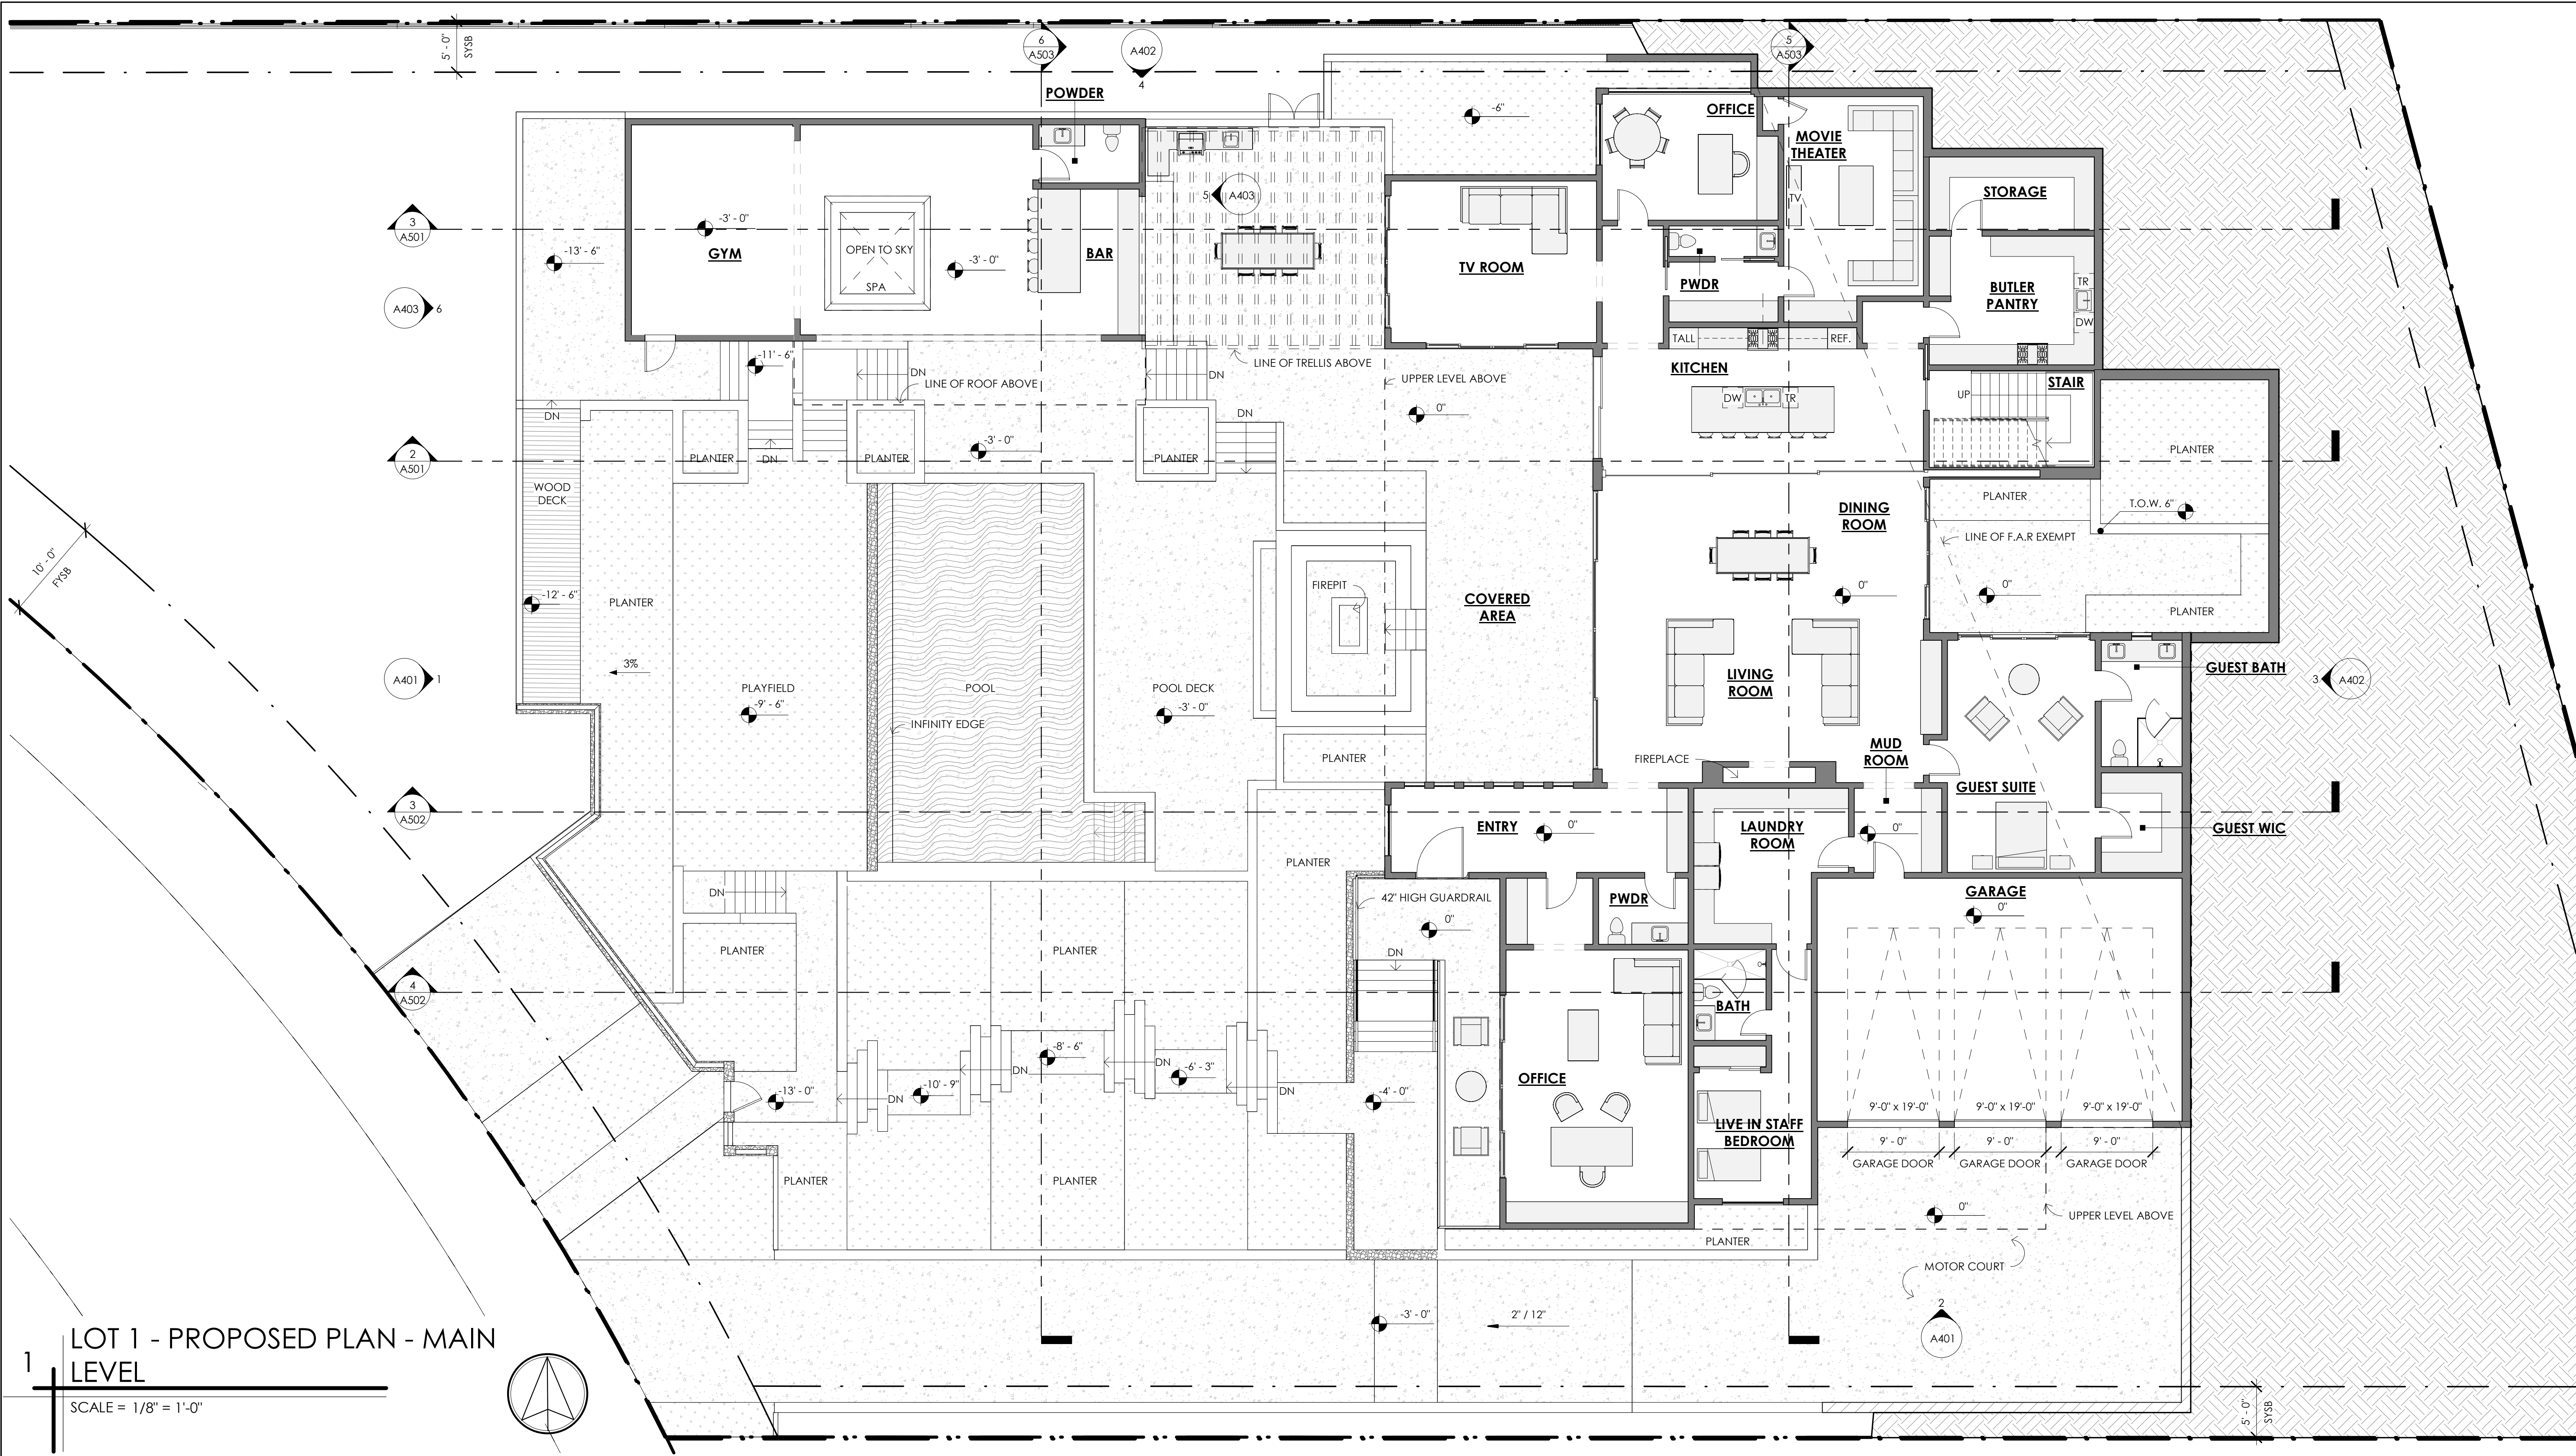

PLAN NOTES

1. FOR TYPICAL WALL PENETRATION SEE DETAIL SHEET.

2. PENETRATIONS OF FIRE-RESISTIVE WALLS, FLOOR-CEILINGS, AND ROOF-CEILINGS SHALL BE PROTECTED AS REQUIRED IN CRC SECTION R302.4.

3. PROVIDE LEVEL 5 DRYWALL THROUGHOUT.

4. PREP ALL SURFACES TO RECEIVE FINISH PER PLAN.

5. EXTERIOR DOORS MAY SWING OUTWARD ONLY IF THE EXTERIOR LANDING IS NOT MORE THAN 1-1/2' LOWER THAN THE TOP OF THE THRESHOLD, R311.3.1

6. ALL ABS AND PVC PIPING AND FITTINGS SHALL BE ENCLOSED WITHIN WALLS AND FLOORS COVERED WITH 1/2" TYPE X GYPSUM BOARD OR SIMILAR ASSEMBLIES THAT PROVIDE THE SAME LEVEL OF FIRE PROTECTION. PROTECTION OF MEMBRANE PENETRATIONS IS NOT REQUIRED.

7. GARAGE AND HABITABLE SPACE ABOVE TO HAVE 1-HOUR FIRE RATING BETWEEN PER CRC R302.3, AND SOUND INSULATION WITH MINIMUM 50 STC RATING AND IMPACT SOUND INSULATION WITH MINIMUM 50 IIC PER CBC 1207.2, CBC 1207.3.

8. DUCTS IN THE GARAGE AND DUCTS PENETRATING THE WALLS OR CEILINGS SEPARATING THE DWELLING FROM THE GARAGE SHALL BE CONSTRUCTED OF MINIMUM NO. 26 GAUGE SHEET STEEL OR OTHER APPROVED MATERIAL AND SHALL HAVE NO OPENINGS INTO THE GARAGE.
9. ATTIC / UNDERFLOOR INSTALLATION MUST COMPLY WITH SECTIONS 904, 908, AND 909 OF CMC.

10. FIRE BLOCKING SHALL BE PROVIDED AT VERTICAL FLOOR TO FLOOR PENETRATIONS CONCEALED WITHIN WALL CAVITIES. THROUGH PENETRATION FIRE STOP SYSTEM SHALL BE PROVIDED. BOTH VERTICAL AND THROUGH PENETRATION SHALL COMPLY WITH PROVISIONS SPECIFIED IN CBC, SECTION 714 AND CRC, SECTION R302.11, AS APPLICABLE.

11. PROPERLY COMPLETED AND SIGNED CERTIFICATES OF INSTALLATION (CF3R FORMS) SHALL BE PROVIDED TO THE INSPECTOR IN THE FIELD, FOR PROJECTS REQUIRING HERS VERIFICATION. THE CF3R FORMS SHALL BE REGISTERED WITH A CALIFORNIA-APPROVED HERS PROVIDER DATA REGISTRY.

12. PROPERLY COMPLETED CERTIFICATES OF VERIFICATION (CF3R FORMS) SHALL BE PROVIDED TO THE INSPECTOR IN THE FIELD FOR ITEMS REQUIRING HER VERIFICATION. CF3R FORMS SHALL BE REGISTERED WITH A CALIFORNIA-APPROVED HERS PROVIDER DATA REGISTRY.

13. EXTERIOR GARAGE DOORS SHALL RESIST THE INTRUSION OF EMBERS INTO THE GARAGE BY LIMITING THE SIZE OF ANY GAPS AT THE BOTTOM, SIDES, AND TOP OF THE DOOR TO 1/8 INCH OR LESS USING ONE OF THE FOLLOWING METHODS: (CRC R337.8.4.CBC 708A.4)
A. WEATHER-STRIPPING PRODUCTS WITH TENSILE STRENGTH AND FLAMMABILITY RATING PER CBC 708A.4.
- B. DOOR OVERLAPS ONTO JAMBS AND HEADERS.
C. GARAGE DOOR JAMBS AND HEADERS COVERED WITH METAL FLASHING

14. A. COUNTER SURFACES SHALL NOT EXCEED 10 FEET IN TOTAL LENGTH, NOR SHALL WALL CABINETS, THIS COUNTER SIZE STANDARD SHALL APPLY TO POOL HOUSES, ETC. AND TO DWELLING ROOMS THAT ARE DISTANT, OR ISOLATED, FROM THE MAIN LIVING AREA OF A HOME.)
B. ONLY ONE SINGLE SINK IS ALLOWED, 18" MAXIMUM LENGTH, WITH A MAXIMUM 1/2 INCH DRAIN.
C. ONLY ONE COMPACT REFRIGERATOR, FREEZER OR ICE MAKER (5 CUBIC FEET MAXIMUM CAPACITY) DESIGNED FOR PLACEMENT UNDER A COUNTER AND SO INSTALLED.
D. NO GAS OR 220-VOLT AC POWER OUTLETS ARE ALLOWED IN THE VICINITY OF THE WET BAR.

E. NO OTHER FACILITY (INCLUDING, BUT NOT LIMITED TO, STOVE, RANGE, DISHWASHER, MICROWAVE, GARBAGE DISPOSAL OR TRASH COMPACTOR) USED FOR THE PREPARATION OF FOOD SHALL BE LOCATED WITHIN OR NEAR A WET BAR. "THE PROPOSED WET BAR WILL COMPLY WITH THE ABOVE WET BAR LIMITATIONS".

W.F ARCHITECTS

WILL & FOTSCH ARCHITECTS

1298 PROSPECT STREET, SUITE 2S, LA JOLLA, CA 92037 - (o) 858-224-2486

JOB #:

CIELO MAR - LOT 1 DIAZ

8303 LA JOLLA SHORES DR, SAN DIEGO, CA 32037

DATE:	ISSUE:
02/24/2023	CDP SUBMITTAL
10/03/2023	2ND CDP SUBMITTAL
03/18/2024	3RD CDP SUBMITTAL
08/16/2024	4TH CDP SUBMITTAL
12/13/2024	5TH CDP SUBMITTAL
04/28/2025	6TH CDP SUBMITTAL
09/04/2025	7TH CDP SUBMITTAL

A201


LOT 1 - PROPOSED PLAN - MAIN LEVEL

04/28/2025

Copyright W&F Architects 2025

Autodesk Docs | 2025 Cielo Mar Owner - Cielo Mar LLC | LA JOLLA SHORES - LOT 1 - CDP Plan

NOT DATE AND TIME: 28/04/2025 13:01

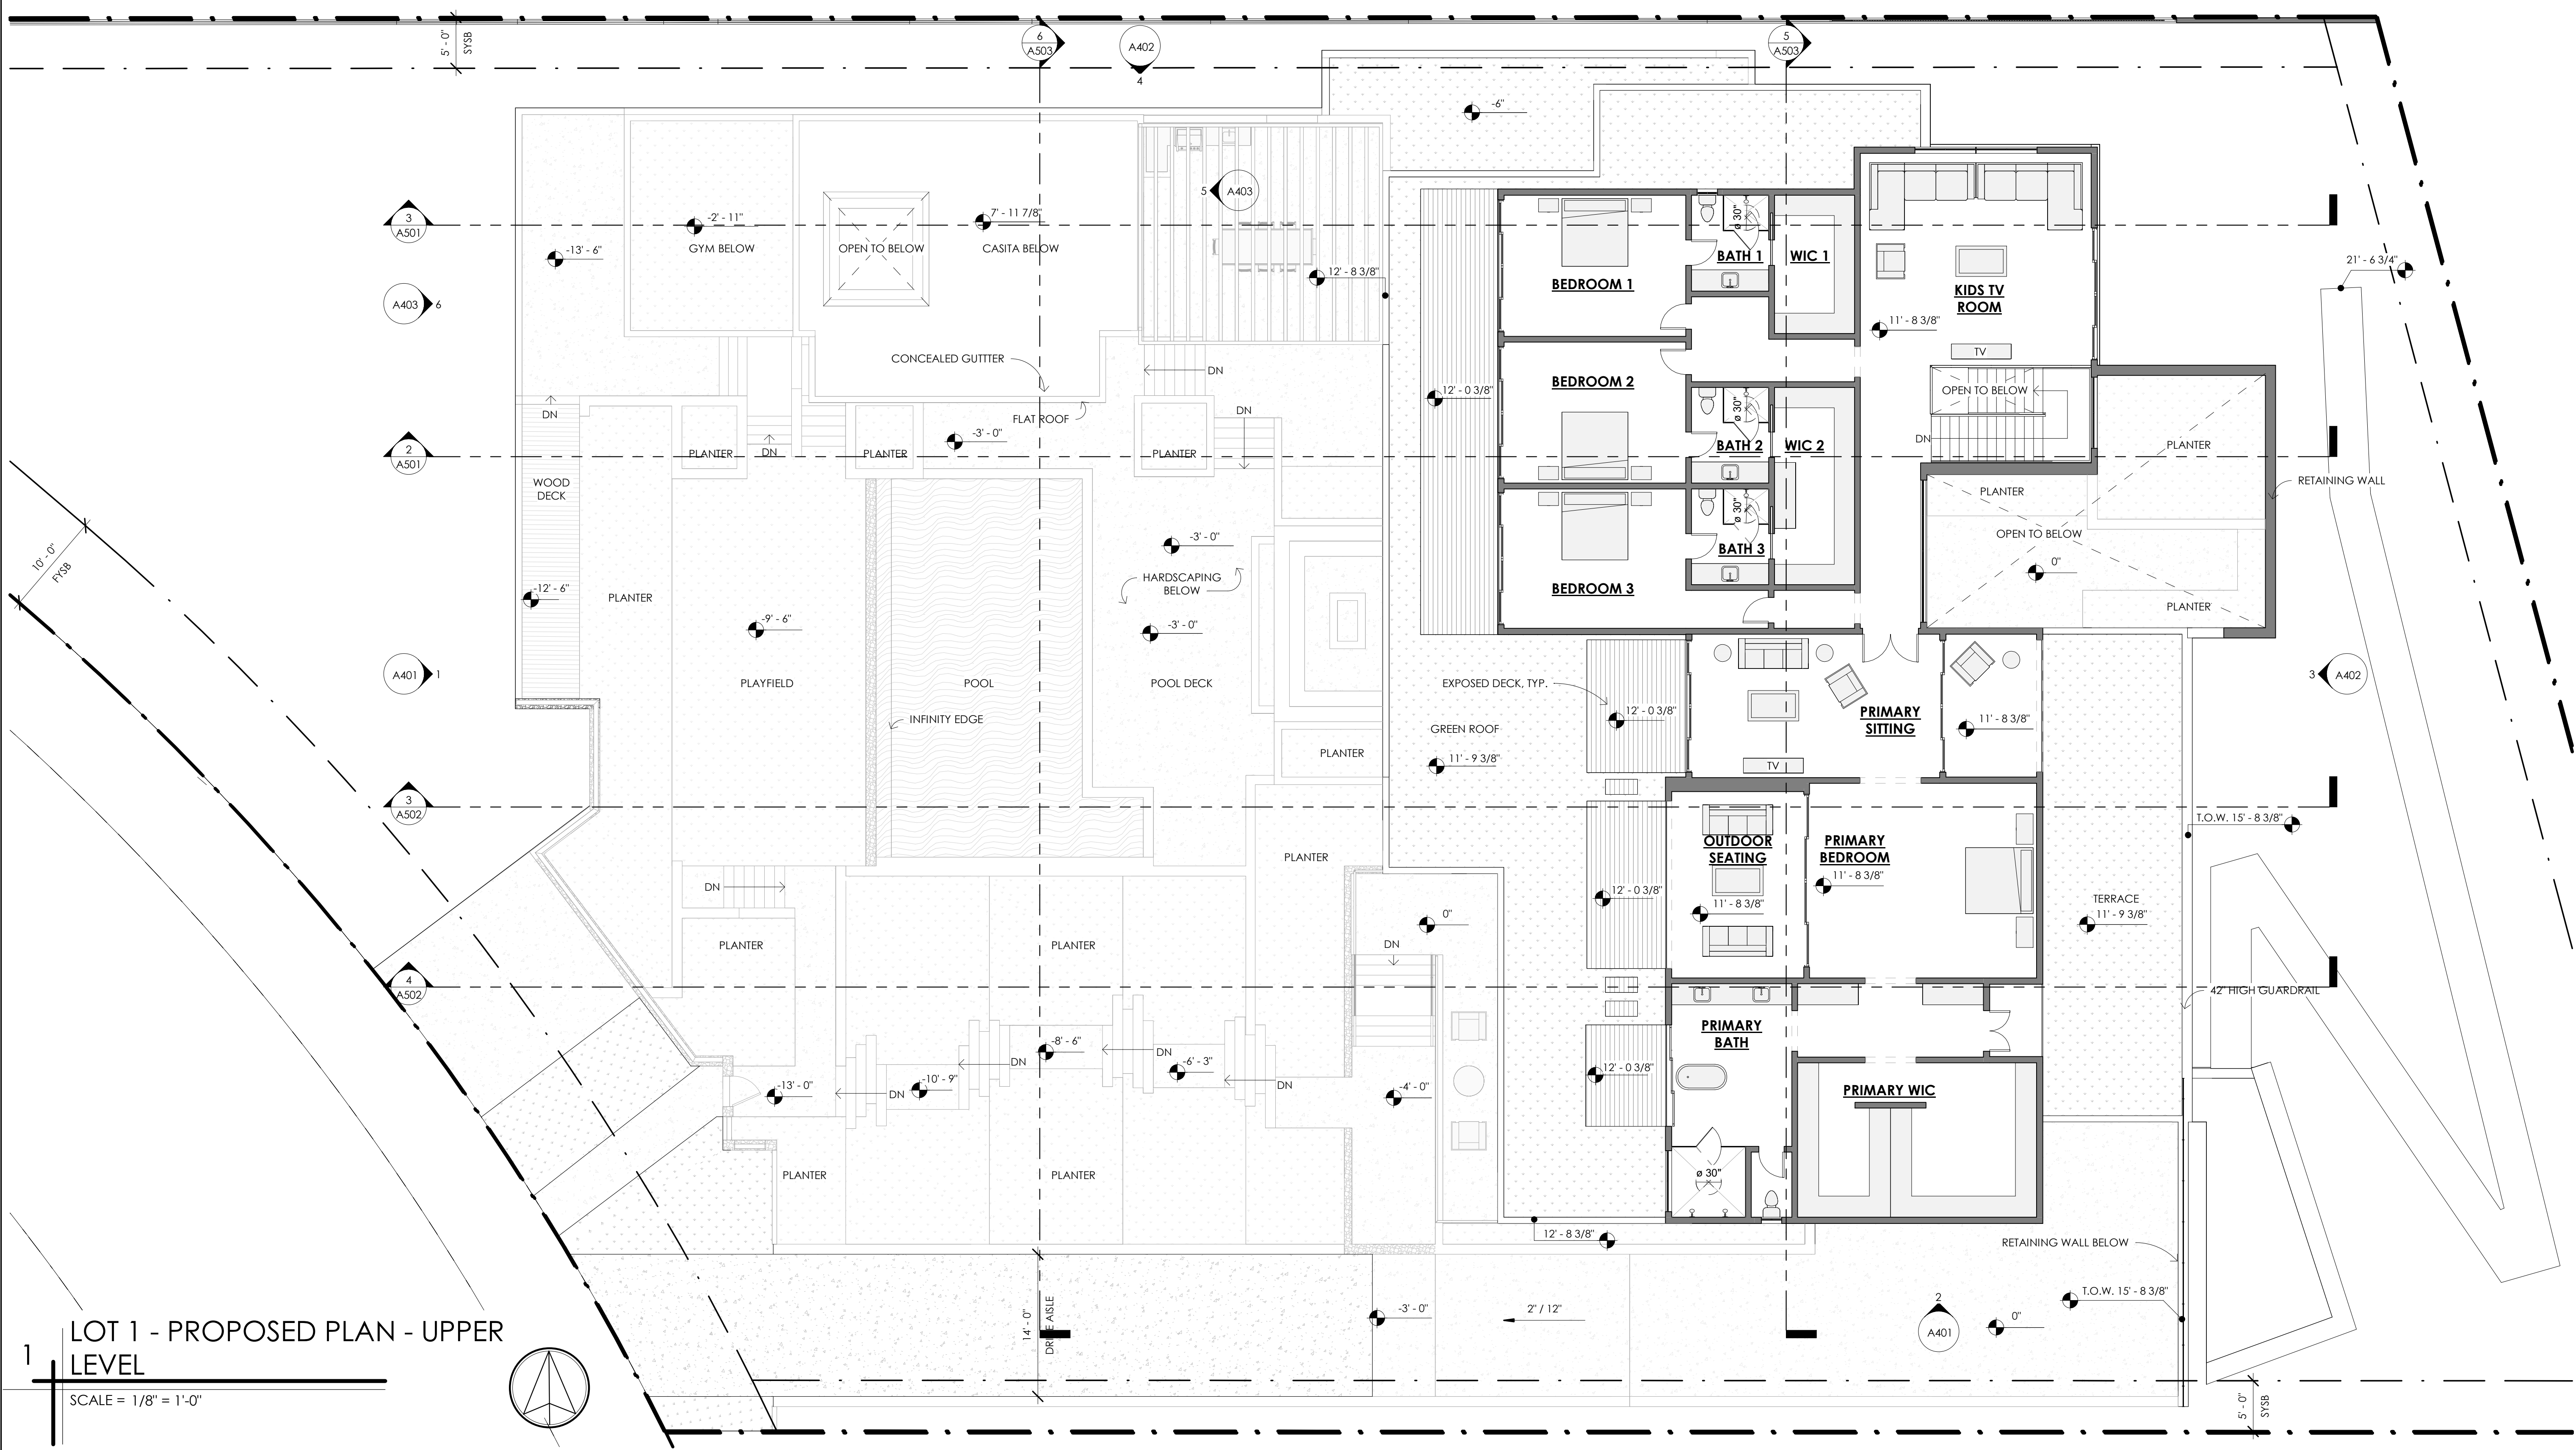


1 LOT 1 - PROPOSED PLAN - UPPER LEVEL
SCALE = 1/8" = 1'-0"

PLAN NOTES

- FOR TYPICAL WALL PENETRATION SEE DETAIL SHEET.
- PENETRATIONS OF FIRE-RESISTIVE WALLS, FLOOR-CEILINGS, AND ROOF-CEILINGS SHALL BE PROTECTED AS REQUIRED IN CRC SECTION R302.4.
- PROVIDE LEVEL 5 DRYWALL THROUGHOUT.
- PREP ALL SURFACES TO RECEIVE FINISH PER PLAN.
- EXTERIOR DOORS MAY SWING OUTWARD ONLY IF THE EXTERIOR LANDING IS NOT MORE THAN 1-1/2' LOWER THAN THE TOP OF THE THRESHOLD. R311.3.1
- ALL ABS AND PVC PIPING AND FITTINGS SHALL BE ENCLOSED WITHIN WALLS AND FLOORS COVERED WITH 'TYPE X GYPSUM BOARD' OR SIMILAR ASSEMBLIES THAT PROVIDE THE SAME LEVEL OF FIRE PROTECTION. PROTECTION OF MEMBRANE PENETRATIONS IS NOT REQUIRED.
- GARAGE AND HABITABLE SPACE ABOVE TO HAVE 1-HOUR FIRE RATING BETWEEN PER CRC R302.3, AND SOUND INSULATION WITH MINIMUM 50 STC RATING AND IMPACT SOUND INSULATION WITH MINIMUM 50 IIC PER CBC 1207.2, CBC 1207.3.
- DUCTS IN THE GARAGE AND DUCTS PENETRATING THE WALLS OR CEILINGS SEPARATING THE DWELLING FROM THE GARAGE SHALL BE CONSTRUCTED OF MINIMUM NO. 26 GAUGE SHEET STEEL OR OTHER APPROVED MATERIAL AND SHALL HAVE NO OPENINGS INTO THE GARAGE.
- ATTIC / UNDERFLOOR INSTALLATION MUST COMPLY WITH SECTIONS 904, 908, AND 909 OF CMC.
- FIRE BLOCKING SHALL BE PROVIDED AT VERTICAL FLOOR TO FLOOR PENETRATIONS CONCEALED WITHIN WALL CAVITIES. THROUGH PENETRATION FIRE STOP SYSTEM SHALL BE PROVIDED. BOTH VERTICAL AND THROUGH PENETRATION SHALL COMPLY WITH PROVISIONS SPECIFIED IN CBC, SECTION 714 AND CRC, SECTION R302.11, AS APPLICABLE.
- PROPERLY COMPLETED AND SIGNED CERTIFICATES OF INSTALLATION (CF2R FORMS) SHALL BE PROVIDED TO THE INSPECTOR IN THE FIELD, FOR PROJECTS REQUIRING HER'S VERIFICATION. THE CF2R FORMS SHALL BE REGISTERED WITH A CALIFORNIA-APPROVED HERS PROVIDER DATA REGISTRY.
- PROPERLY COMPLETED CERTIFICATES OF VERIFICATION (CF3R FORMS) SHALL BE PROVIDED TO THE INSPECTOR IN THE FIELD FOR ITEMS REQUIRING HER VERIFICATION. CF3R FORMS SHALL BE REGISTERED WITH A CALIFORNIA-APPROVED HERS PROVIDER DATA REGISTRY.
- EXTERIOR GARAGE DOORS SHALL RESIST THE INTRUSION OF EMBERS INTO THE GARAGE BY LIMITING THE SIZE OF ANY GAPS AT THE BOTTOM, SIDES, AND TOP OF THE DOOR TO 1/8 INCH OR LESS USING ONE OF THE FOLLOWING METHODS: [CRC R337.8.4.CBC 708A.4]
A. WEATHER-STRIPPING PRODUCTS WITH TENSILE STRENGTH AND FLAMMABILITY RATING PER CBC 708A.4.
- DOOR OVERLAPS ONTO JAMBS AND HEADERS.
C. GARAGE DOOR JAMBS AND HEADERS COVERED WITH METAL FLASHING
- COUNTER SURFACES SHALL NOT EXCEED 10 FEET IN TOTAL LENGTH, NOR SHALL WALL CABINETS, (THIS COUNTER SIZE STANDARD SHALL APPLY TO POOL HOUSES, ETC. AND TO DWELLING ROOMS THAT ARE DISTANT, OR ISOLATED, FROM THE MAIN LIVING AREA OF A HOME.)
- ONLY ONE SINGLE SINK IS ALLOWED, 18" MAXIMUM LENGTH, WITH A MAXIMUM 1/2 INCH DRAIN.
- ONLY ONE COMPACT REFRIGERATOR, FREEZER OR ICE MAKER (5 CUBIC FEET MAXIMUM CAPACITY) DESIGNED FOR PLACEMENT UNDER A COUNTER AND SO INSTALLED.
- NO GAS OR 220-VOLT AC POWER OUTLETS ARE ALLOWED IN THE VICINITY OF THE WET BAR.
- NO OTHER FACILITY (INCLUDING, BUT NOT LIMITED TO, STOVE, RANGE, DISHWASHER, MICROWAVE, GARBAGE DISPOSAL OR TRASH COMPACTOR) USED FOR THE PREPARATION OF FOOD SHALL BE LOCATED WITHIN OR NEAR A WET BAR. "THE PROPOSED WET BAR WILL COMPLY WITH THE ABOVE WET BAR LIMITATIONS".

DATE:	ISSUE:
02/24/2023	CDP SUBMITTAL
10/03/2023	2ND CDP SUBMITTAL
03/18/2024	3RD CDP SUBMITTAL
08/16/2024	4TH CDP SUBMITTAL
12/13/2024	5TH CDP SUBMITTAL
04/28/2025	6TH CDP SUBMITTAL
09/04/2025	7TH CDP SUBMITTAL

 

1298 PROSPECT STREET, SUITE 2S, LA JOLLA, CA 92037 - (o) 858-224-2486


8303 LA JOLLA SHORES DR. SAN DIEGO, CA 32037

8303 LA JOLLA SHORES DR. SAN DIEGO, CA 32037

PLOT DATE AND TIME: 28/04/2025 13:20:09 Autodesk Docs://2220 Cielo Mar Overall - Cielo Mar LLC/LA JOLLA SHORES - LOT 1 - CDP.M1

04/28/2025




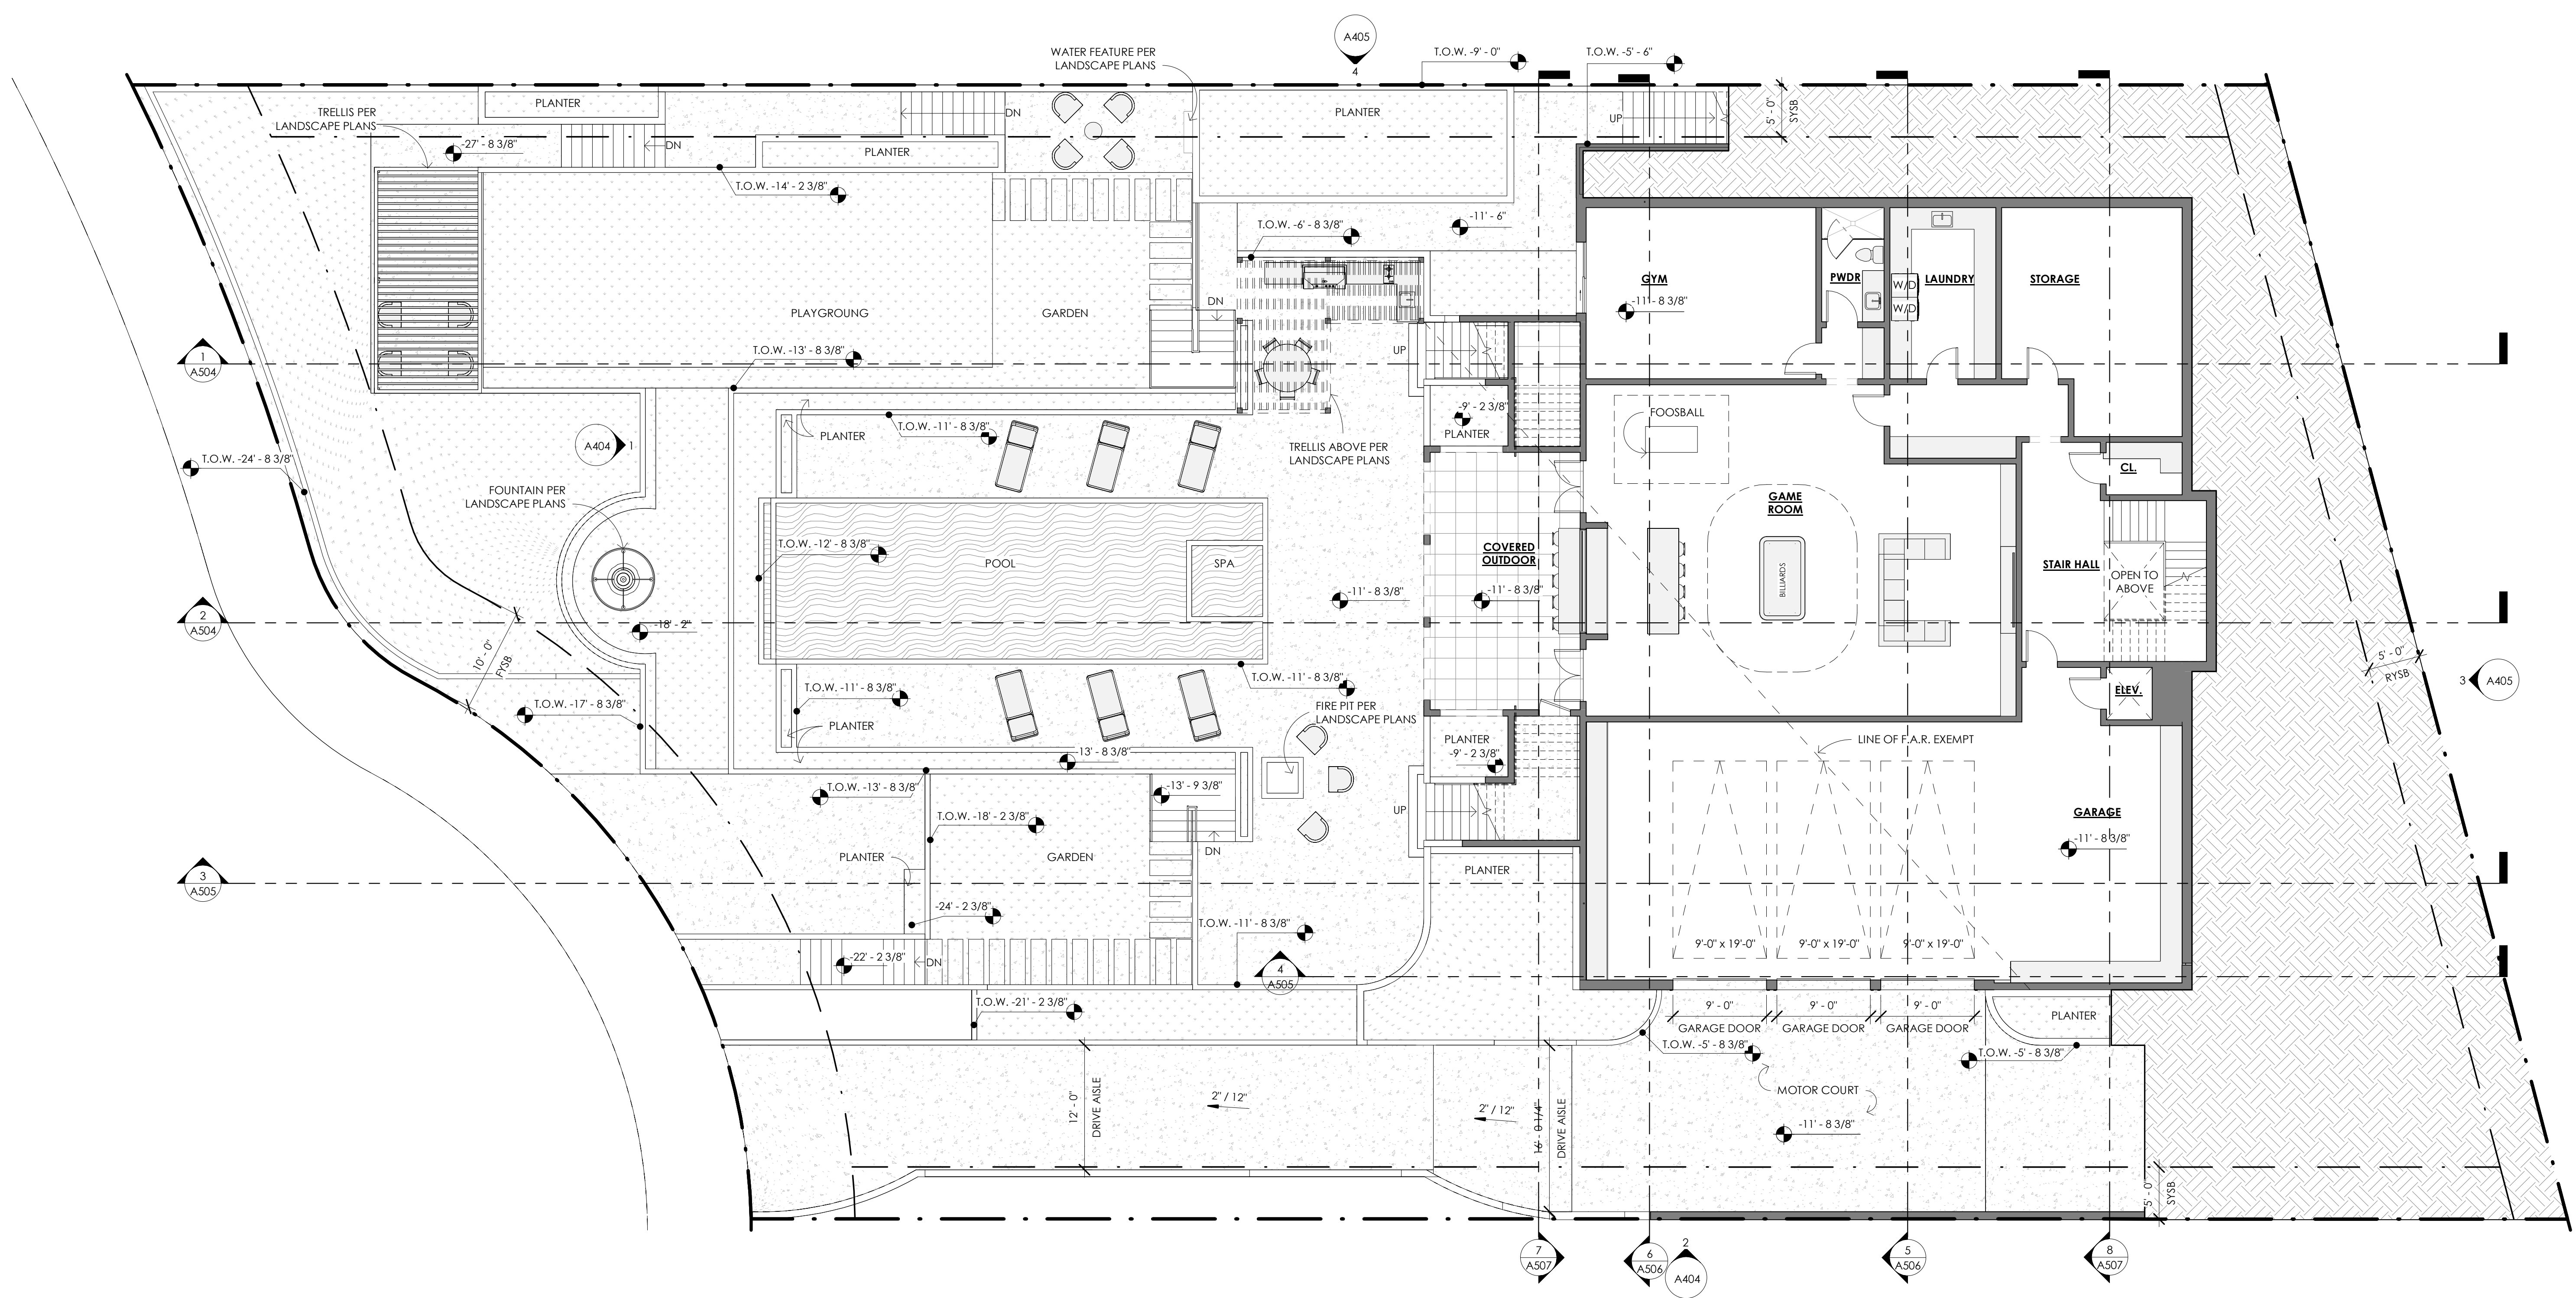


1 LOT 2 - PROPOSED PLAN - LOWER LEVEL

SCALE = 1/8" = 1'-0"

PLAN NOTES		
1. FOR TYPICAL WALL PENETRATION SEE DETAIL SHEET.	9. ATTIC / UNDERFLOOR INSTALLATION MUST COMPLY WITH SECTIONS 904, 908, AND 909 OF CMC.	B. DOOR OVERLAPS ONTO JAMBS AND HEADERS. C. GARAGE DOOR JAMBS AND HEADERS COVERED WITH METAL FLASHING
2. PENETRATIONS OF FIRE-RESISTIVE WALLS, FLOOR-CEILINGS, AND ROOF-CEILINGS SHALL BE PROTECTED AS REQUIRED IN CRC SECTION R302.4.	10. FIRE BLOCKING SHALL BE PROVIDED AT VERTICAL FLOOR TO FLOOR PENETRATIONS CONCEALED WITHIN WALL CAVITIES. THROUGH PENETRATION FIRE STOP SYSTEM SHALL BE PROVIDED. BOTH VERTICAL AND THROUGH PENETRATION SHALL COMPLY WITH PROVISIONS SPECIFIED IN CBC, SECTION 714 AND CRC, SECTION R302.11, AS APPLICABLE.	14. A. COUNTER SURFACES SHALL NOT EXCEED 10 FEET IN TOTAL LENGTH, NOR SHALL WALL CABINETS. (THIS COUNTER SIZE STANDARD SHALL APPLY TO POOL HOUSES, ETC. AND TO DWELLING ROOMS THAT ARE DISTANT, OR ISOLATED, FROM THE MAIN LIVING AREA OF A HOME.)
3. PROVIDE LEVEL 5 DRYWALL THROUGHOUT.	11. PROPERLY COMPLETED AND SIGNED CERTIFICATES OF INSTALLATION (CF2R FORMS) SHALL BE PROVIDED TO THE INSPECTOR IN THE FIELD. FOR PROJECTS REQUIRING HERS VERIFICATION, THE CF2R FORMS SHALL BE REGISTERED WITH A CALIFORNIA-APPROVED HERS PROVIDER DATA REGISTRY.	B. ONLY ONE SINGLE SINK IS ALLOWED, 18" MAXIMUM LENGTH, WITH A MAXIMUM 1/2 INCH DRAIN.
4. PREP ALL SURFACES TO RECEIVE FINISH PER PLAN.	12. PROPERLY COMPLETED CERTIFICATES OF VERIFICATION (CF3R FORMS) SHALL BE PROVIDED TO THE INSPECTOR IN THE FIELD FOR ITEMS REQUIRING HER VERIFICATION. CF3R FORMS SHALL BE REGISTERED WITH A CALIFORNIA-APPROVED HERS PROVIDER DATA REGISTRY.	C. ONLY ONE COMPACT REFRIGERATOR, FREEZER OR ICE MAKER (5 CUBIC FEET MAXIMUM CAPACITY) DESIGNED FOR PLACEMENT UNDER A COUNTER AND SO INSTALLED.
5. EXTERIOR DOORS MAY SWING OUTWARD ONLY OF THE EXTERIOR LANDING IS NOT MORE THAN 1-1/2" LOWER THAN THE TOP OF THE THRESHOLD. R311.3.1	13. EXTERIOR GARAGE DOORS SHALL RESIST THE INTRUSION OF EMBERS INTO THE GARAGE BY LIMITING THE SIZE OF ANY GAPS AT THE BOTTOM, SIDES, AND TOP OF THE DOOR TO 1/8 INCH OR LESS USING ONE OF THE FOLLOWING METHODS: (CRC R337.8.4, CBC 708A.4) A. WEATHER-STRIPPING PRODUCTS WITH TENSILE STRENGTH AND FLAMMABILITY RATING PER CBC 708A.4.	D. NO GAS OR 220-VOLT AC POWER OUTLETS ARE ALLOWED IN THE VICINITY OF THE WET BAR.
6. ALL ABS AND PVC PIPING AND FITTINGS SHALL BE ENCLOSED WITHIN WALLS AND FLOORS COVERED WITH "TYPE X GYPSUM BOARD" OR SIMILAR ASSEMBLIES THAT PROVIDE THE SAME LEVEL OF FIRE PROTECTION. PROTECTION OF MEMBRANE PENETRATIONS IS NOT REQUIRED.		E. NO OTHER FACILITY (INCLUDING, BUT NOT LIMITED TO, STOVE, RANGE, DISHWASHER, MICROWAVE, GARBAGE DISPOSAL OR TRASH COMPACTOR) USED FOR THE PREPARATION OF FOOD SHALL BE LOCATED WITHIN OR NEAR A WET BAR. "THE PROPOSED WET BAR WILL COMPLY WITH THE ABOVE WET BAR LIMITATIONS".
7. GARAGE AND HABITABLE SPACE ABOVE TO HAVE 1-HOUR FIRE RATING BETWEEN PER CRC R302.3, AND SOUND INSULATION WITH MINIMUM 50 STC RATING AND IMPACT SOUND INSULATION WITH MINIMUM 50 IIC PER CBC 1207.2, CBC 1207.3.		
8. DUCTS IN THE GARAGE AND DUCTS PENETRATING THE WALLS OR CEILINGS SEPARATING THE DWELLING FROM THE GARAGE SHALL BE CONSTRUCTED OF MINIMUM NO. 26 GAUGE SHEET STEEL OR OTHER APPROVED MATERIAL AND SHALL HAVE NO OPENINGS INTO THE GARAGE.		

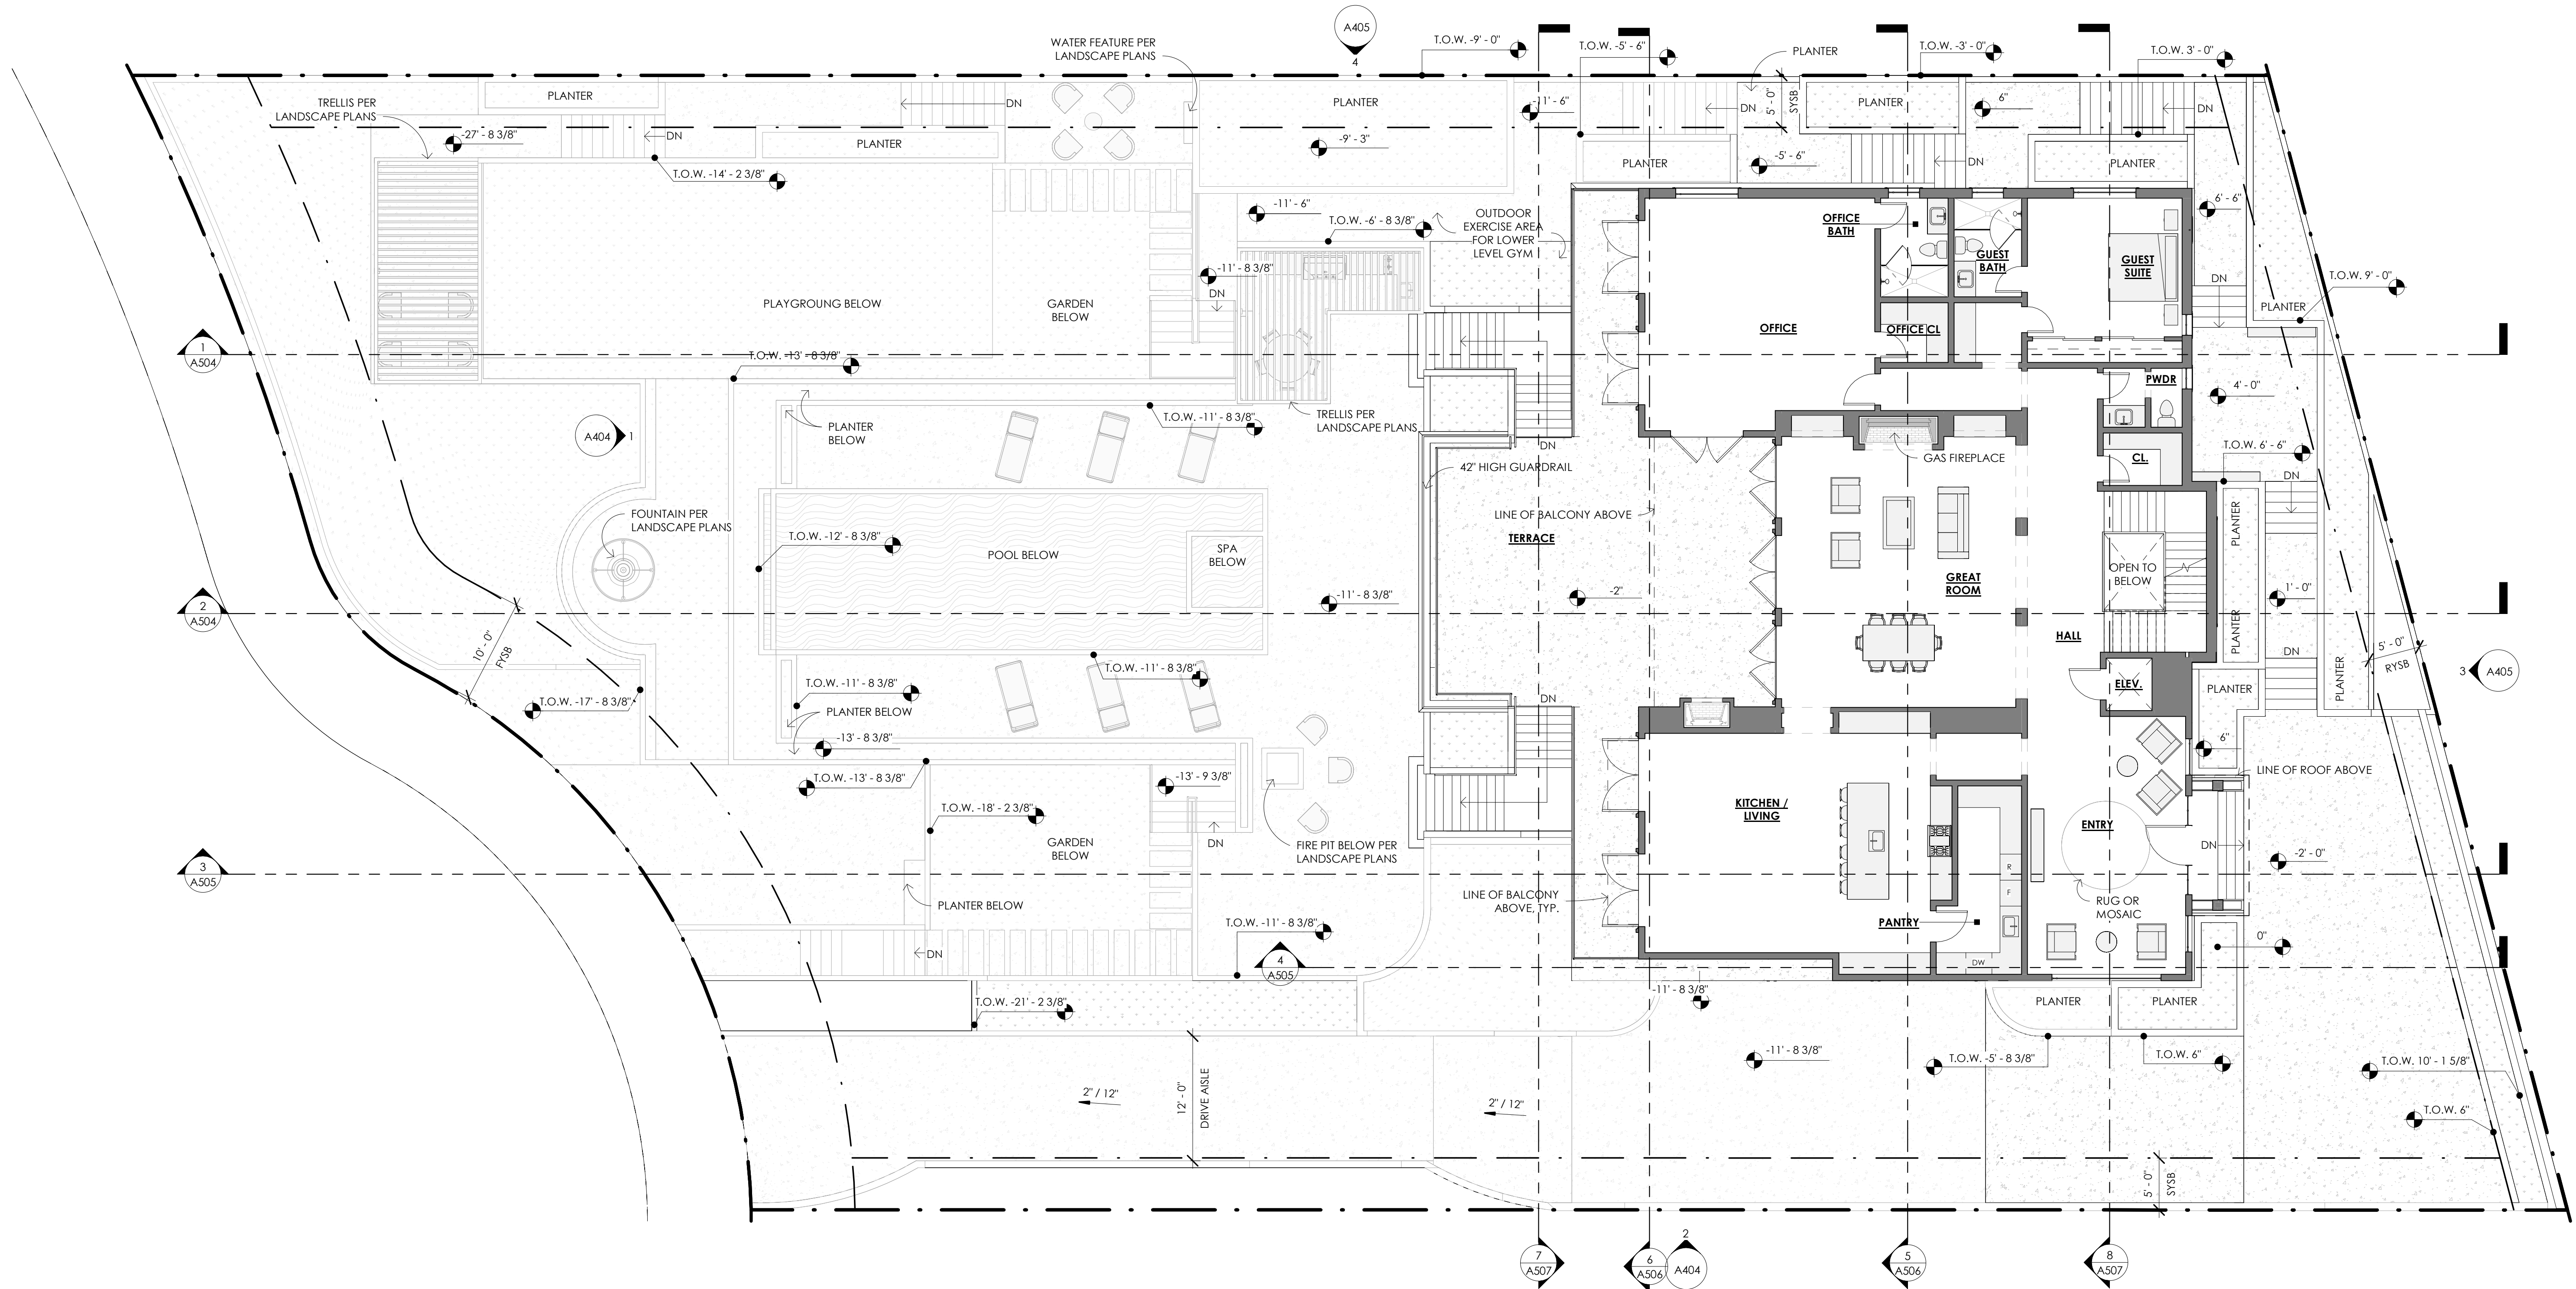

1 LOT 2 - PROPOSED PLAN - MAIN LEVEL
SCALE = 1/8" = 1'-0"

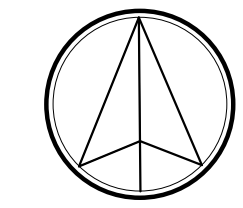

- PLAN NOTES
1. FOR TYPICAL WALL PENETRATION SEE DETAIL SHEET.

2. PENETRATIONS OF FIRE-RESISTIVE WALLS, FLOOR-CEILINGS, AND ROOF-CEILINGS SHALL BE PROTECTED AS REQUIRED IN CRC SECTION R302.4.

3. PROVIDE LEVEL 5 DRYWALL THROUGHOUT.

4. PREP ALL SURFACES TO RECEIVE FINISH PER PLAN.

5. EXTERIOR DOORS MAY SWING OUTWARD ONLY OF THE EXTERIOR LANDING IS NOT MORE THAN 1-1/2" LOWER THAN THE TOP OF THE THRESHOLD. R311.3.1

6. ALL ABS AND PVC PIPING AND FITTINGS SHALL BE ENCLOSED WITHIN WALLS AND FLOORS COVERED WITH "TYPE X GYPSUM BOARD" OR SIMILAR ASSEMBLIES THAT PROVIDE THE SAME LEVEL OF FIRE PROTECTION. PROTECTION OF MEMBRANE PENETRATIONS IS NOT REQUIRED.

7. GARAGE AND HABITABLE SPACE ABOVE TO HAVE 1-HOUR FIRE RATING BETWEEN PER CRC R302.3, AND SOUND INSULATION WITH MINIMUM 50 STC RATING AND IMPACT SOUND INSULATION WITH MINIMUM 50 IIC PER CBC 1207.2, CBC 1207.3.

8. DUCTS IN THE GARAGE AND DUCTS PENETRATING THE WALLS OR CEILINGS SEPARATING THE DWELLING FROM THE GARAGE SHALL BE CONSTRUCTED OF MINIMUM NO. 26 GAUGE SHEET STEEL OR OTHER APPROVED MATERIAL AND SHALL HAVE NO OPENINGS INTO THE GARAGE.

9. ATTIC / UNDERFLOOR INSTALLATION MUST COMPLY WITH SECTIONS 904, 908, AND 909 OF CMC.

10. FIRE BLOCKING SHALL BE PROVIDED AT VERTICAL FLOOR TO FLOOR PENETRATIONS CONCEALED WITHIN WALL CAVITIES. THROUGH PENETRATION FIRE STOP SYSTEM SHALL BE PROVIDED. BOTH VERTICAL AND THROUGH PENETRATION SHALL COMPLY WITH PROVISIONS SPECIFIED IN CBC, SECTION 714 AND CRC, SECTION R302.11, AS APPLICABLE.

11. PROPERLY COMPLETED AND SIGNED CERTIFICATES OF INSTALLATION (CF2R FORMS) SHALL BE PROVIDED TO THE INSPECTOR IN THE FIELD. FOR PROJECTS REQUIRING HERS VERIFICATION, THE CF2R FORMS SHALL BE REGISTERED WITH A CALIFORNIA-APPROVED HERS PROVIDER DATA REGISTRY.

12. PROPERLY COMPLETED CERTIFICATES OF VERIFICATION (CF3R FORMS) SHALL BE PROVIDED TO THE INSPECTOR IN THE FIELD FOR ITEMS REQUIRING HER VERIFICATION. CF3R FORMS SHALL BE REGISTERED WITH A CALIFORNIA-APPROVED HERS PROVIDER DATA REGISTRY.

13. EXTERIOR GARAGE DOORS SHALL RESIST THE INTRUSION OF EMBERS INTO THE GARAGE BY LIMITING THE SIZE OF ANY GAPS AT THE BOTTOM, SIDES, AND TOP OF THE DOOR TO 1/8 INCH OR LESS USING ONE OF THE FOLLOWING METHODS: (CRC R337.8.4, CBC 708A.4)
A. WEATHER-STRIPPING PRODUCTS WITH TENSILE STRENGTH AND FLAMMABILITY RATING PER CBC 708A.4.

B. DOOR OVERLAPS ONTO JAMBS AND HEADERS.
C. GARAGE DOOR JAMBS AND HEADERS COVERED WITH METAL FLASHING


14. A. COUNTER SURFACES SHALL NOT EXCEED 10 FEET IN TOTAL LENGTH, NOR SHALL WALL CABINETS. (THIS COUNTER SIZE STANDARD SHALL APPLY TO POOL HOUSES, ETC. AND TO DWELLING ROOMS THAT ARE DISTANT, OR ISOLATED, FROM THE MAIN LIVING AREA OF A HOME.)

B. ONLY ONE SINGLE SINK IS ALLOWED, 18" MAXIMUM LENGTH, WITH A MAXIMUM 1/2 INCH DRAIN.

C. ONLY ONE COMPACT REFRIGERATOR, FREEZER OR ICE MAKER (5 CUBIC FEET MAXIMUM CAPACITY) DESIGNED FOR PLACEMENT UNDER A COUNTER AND SO INSTALLED.

D. NO GAS OR 220-VOLT AC POWER OUTLETS ARE ALLOWED IN THE VICINITY OF THE WET BAR.

E. NO OTHER FACILITY (INCLUDING, BUT NOT LIMITED TO, STOVE, RANGE, DISHWASHER, MICROWAVE, GARBAGE DISPOSAL OR TRASH COMPACTOR) USED FOR THE PREPARATION OF FOOD SHALL BE LOCATED WITHIN OR NEAR A WET BAR. "THE PROPOSED WET BAR WILL COMPLY WITH THE ABOVE WET BAR LIMITATIONS".

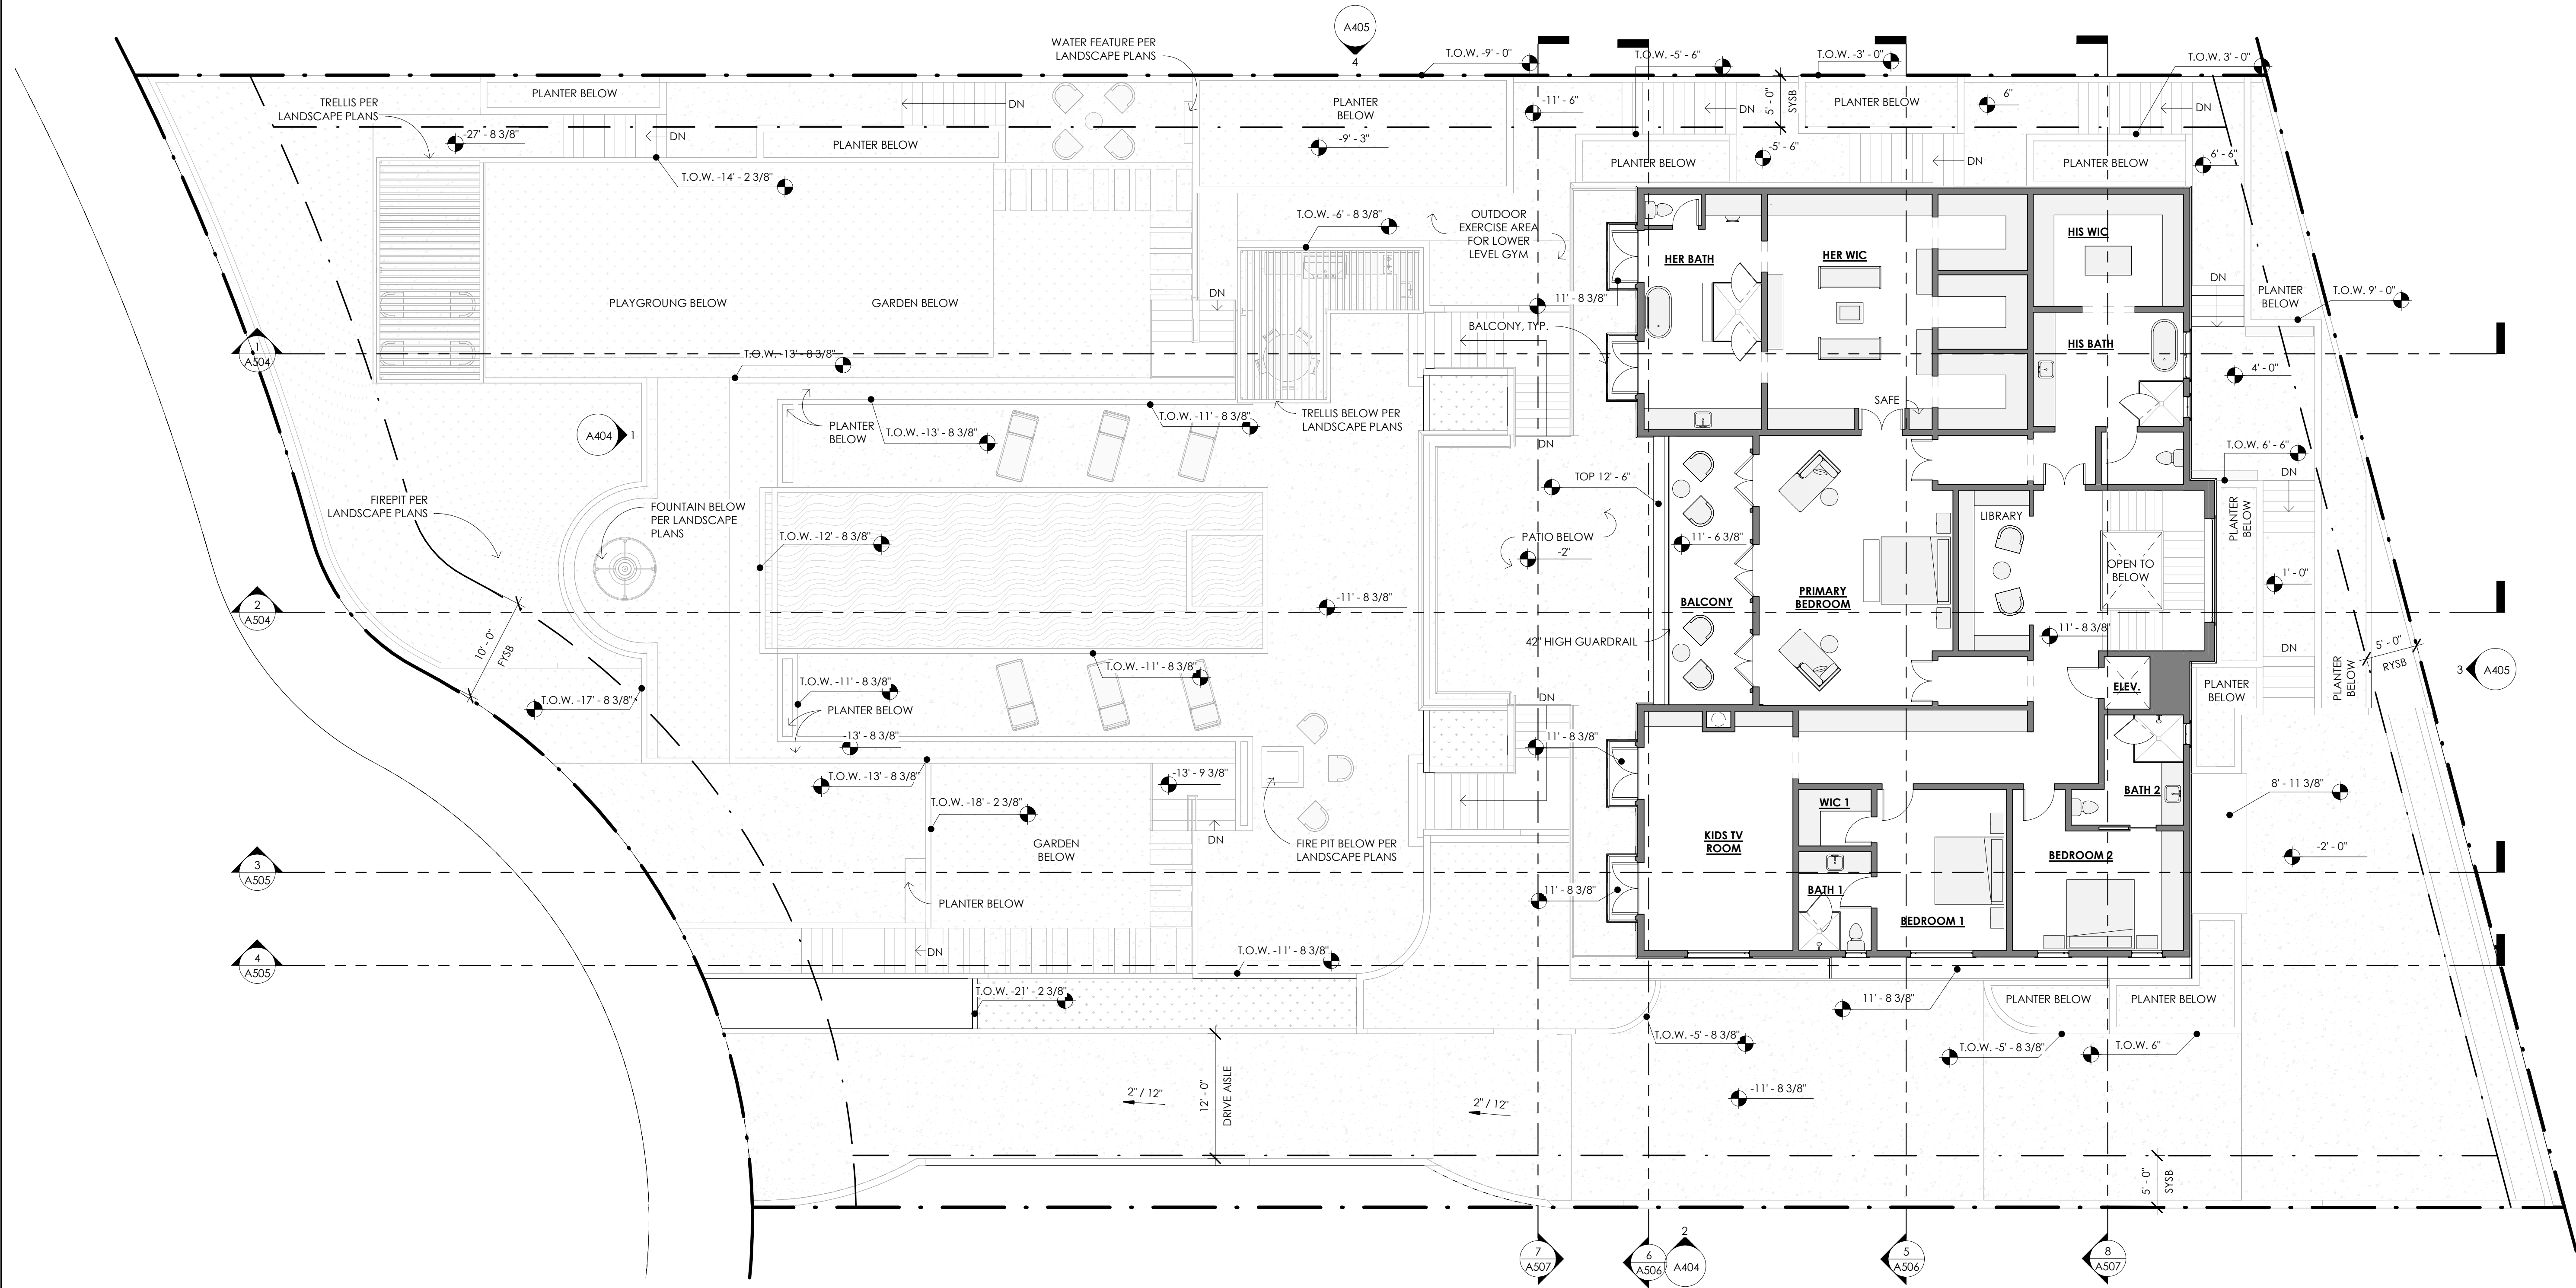

1 LOT 2 - PROPOSED PLAN - UPPER LEVEL
SCALE = 1/8" = 1'-0"

PLAN NOTES	
1. FOR TYPICAL WALL PENETRATION SEE DETAIL SHEET.	9. ATTIC / UNDERFLOOR INSTALLATION MUST COMPLY WITH SECTIONS 904, 908, AND 909 OF CMC.
2. PENETRATIONS OF FIRE-RESISTIVE WALLS, FLOOR-CEILINGS, AND ROOF-CEILINGS SHALL BE PROTECTED AS REQUIRED IN CRC SECTION R302.4.	10. FIRE BLOCKING SHALL BE PROVIDED AT VERTICAL FLOOR TO FLOOR PENETRATIONS CONCEALED WITHIN WALL CAVITIES. THROUGH PENETRATION FIRE STOP SYSTEM SHALL BE PROVIDED. BOTH VERTICAL AND THROUGH PENETRATION SHALL COMPLY WITH PROVISIONS SPECIFIED IN CBC, SECTION 714 AND CRC, SECTION R302.11, AS APPLICABLE.
3. PROVIDE LEVEL 5 DRYWALL THROUGHOUT.	11. PROPERLY COMPLETED AND SIGNED CERTIFICATES OF INSTALLATION (CF2R FORMS) SHALL BE PROVIDED TO THE INSPECTOR IN THE FIELD. FOR PROJECTS REQUIRING HERS VERIFICATION, THE CF2R FORMS SHALL BE REGISTERED WITH A CALIFORNIA-APPROVED HERS PROVIDER DATA REGISTRY.
4. PREP ALL SURFACES TO RECEIVE FINISH PER PLAN.	12. PROPERLY COMPLETED CERTIFICATES OF VERIFICATION (CF3R FORMS) SHALL BE PROVIDED TO THE INSPECTOR IN THE FIELD FOR ITEMS REQUIRING HERS VERIFICATION. CF3R FORMS SHALL BE REGISTERED WITH A CALIFORNIA-APPROVED HERS PROVIDER DATA REGISTRY.
5. EXTERIOR DOORS MAY SWING OUTWARD ONLY IF THE EXTERIOR LANDING IS NOT MORE THAN 1-1/2' LOWER THAN THE TOP OF THE THRESHOLD. R311.3.1	13. EXTERIOR GARAGE DOORS SHALL RESIST THE INTRUSION OF EMBERS INTO THE GARAGE BY LIMITING THE SIZE OF ANY GAPS AT THE BOTTOM, SIDES, AND TOP OF THE DOOR TO 1/8 INCH OR LESS USING ONE OF THE FOLLOWING METHODS: (CRC R337.8.4, CBC 708A.4)
6. ALL ABS AND PVC PIPING AND FITTINGS SHALL BE ENCLOSED WITHIN WALLS AND FLOORS COVERED WITH "TYPE X GYPSUM BOARD" OR SIMILAR ASSEMBLIES THAT PROVIDE THE SAME LEVEL OF FIRE PROTECTION. PROTECTION OF MEMBRANE PENETRATIONS IS NOT REQUIRED.	A. WEATHER-STRIPPING PRODUCTS WITH TENSILE STRENGTH AND FLAMMABILITY RATING PER CBC 708A.4.
7. GARAGE AND HABITABLE SPACE ABOVE TO HAVE 1-HOUR FIRE RATING BETWEEN PER CRC R302.3, AND SOUND INSULATION WITH MINIMUM 50 STC RATING AND IMPACT SOUND INSULATION WITH MINIMUM 50 IIC PER CBC 1207.2, CBC 1207.3.	B. DOOR OVERLAPS ONTO JAMBS AND HEADERS.
8. DUCTS IN THE GARAGE AND DUCTS PENETRATING THE WALLS OR CEILINGS SEPARATING THE DWELLING FROM THE GARAGE SHALL BE CONSTRUCTED OF MINIMUM NO. 26 GAUGE SHEET STEEL OR OTHER APPROVED MATERIAL AND SHALL HAVE NO OPENINGS INTO THE GARAGE.	C. GARAGE DOOR JAMBS AND HEADERS COVERED WITH METAL FLASHING
	14. A. COUNTER SURFACES SHALL NOT EXCEED 10 FEET IN TOTAL LENGTH, NOR SHALL WALL CABINETS. (THIS COUNTER SIZE STANDARD SHALL APPLY TO POOL HOUSES, ETC. AND TO DWELLING ROOMS THAT ARE DISTANT, OR ISOLATED, FROM THE MAIN LIVING AREA OF A HOME.)
	B. ONLY ONE SINGLE SINK IS ALLOWED, 18" MAXIMUM LENGTH, WITH A MAXIMUM 1/2 INCH DRAIN.
	C. ONLY ONE COMPACT REFRIGERATOR, FREEZER OR ICE MAKER (5 CUBIC FEET MAXIMUM CAPACITY) DESIGNED FOR PLACEMENT UNDER A COUNTER AND SO INSTALLED.
	D. NO GAS OR 220-VOLT AC POWER OUTLETS ARE ALLOWED IN THE VICINITY OF THE WET BAR.
	E. NO OTHER FACILITY (INCLUDING, BUT NOT LIMITED TO, STOVE, RANGE, DISHWASHER, MICROWAVE, GARBAGE DISPOSAL OR TRASH COMPACTOR) USED FOR THE PREPARATION OF FOOD SHALL BE LOCATED WITHIN OR NEAR A WET BAR. "THE PROPOSED WET BAR WILL COMPLY WITH THE ABOVE WET BAR LIMITATIONS".

W.F
ARCHITECTS

WILL & FOTSCH ARCHITECTS

1298 PROSPECT STREET, SUITE 2S, LA JOLLA, CA 92037 - (o) 858-224-2486

JOB #:

CIELO MAR - LOT 2 - SINNET

8303 LA JOLLA SHORES DR, SAN DIEGO, CA 32037

DATE:	ISSUE:
02/24/2023	CDP SUBMITTAL
10/03/2023	2ND CDP SUBMITTAL
03/18/2024	3RD CDP SUBMITTAL
08/16/2024	4TH CDP SUBMITTAL
12/13/2024	5TH CDP SUBMITTAL
04/28/2025	6TH CDP SUBMITTAL
09/04/2025	7TH CDP SUBMITTAL

A206


LOT 2 - PROPOSED PLAN - UPPER LEVEL

04/28/2025

Copyright Will & Fotsch Architects 2025

Autodesk Docs/20250 Cielo Mar Owner - Cielo Mar LLC/LA JOLLA SHORES - LOT 2 - CDP.FIN

NOT DATE AND TIME: 28/04/2025 15:42:02

 



1298 PROSPECT STREET, SUITE 2S, LA JOLLA, CA 92037 - (6) 858-224-2486

CIELO MAR - LOT 2 -
SINNET
8303 LA JOLLA SHORES DR. SAN DIEGO, CA 32037


A207

LOT 2 - ROOF
PLAN

PLOT DATE AND TIME: 28/04/2025 13:24:34 Autodesk Docs://12220 Cielo Mar Overall - Cielo Mar LLC/LA JOILA SHORES - LOT 2 - CDP.M
--

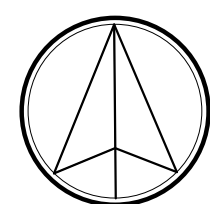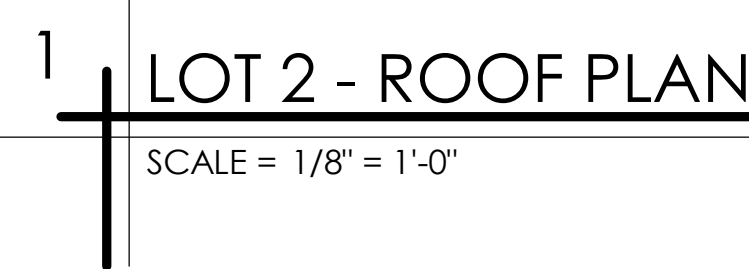


1. TWO LAYERS OF UNDERLAYMENT REQUIRED FOR LOW SLOPED ROOFS PER CRC SECTION R9-5.3.3.1.
2. ROOF GUTTERS SHALL PROVIDE WITH THE MEANS TO PREVENT ACCUMULATION OF LEAF AND DEBRIS IN THE GUTTER. ALL ROOF GUTTERS AND DOWNSPOUTS SHALL BE CONSTRUCTED OF NON-COMBUSTIBLE MATERIALS. THEY SHALL ALSO HAVE ZINCALUME COATINGS.
3. DRIP EDGE FLASHING USED AT THE FREE EDGES OF ROOFING MATERIALS SHALL BE NON-COMBUSTIBLE.
4. CHIMNEYS, FLUES OR STOVEPIES ATTACHED TO ANY FIREPLACE, STOVE, BARBEQUE OR OTHER SOLID OR LIQUID FUEL BURNING EQUIPMENT OR DEVICE SHALL BE EQUIPPED WITH AN APPROVED SPARK ARRESTOR.
5. OVERFLOW DRAINS SHALL HAVE THE SAME SIZE AS THE ROOF DRAIN AND SHALL BE INSTALLED WITH THE FLOW LINE LOCATED 2" ABOVE THE LOW POINT OF THE ROOF.
6. OVERFLOW SCUPPERS SHALL HAVE AN OPENING AREA THREE TIMES THE SIZE OF THE ROOF DRAIN. A MINIMUM OPENING HEIGHT OF 1" SHALL BE INSTALLED ON AN ADJACENT PARAPET WALL AND WITH THE INLET LOW LOCATED 2" ABOVE THE LOW POINT OF THE ROOF.
7. OVERFLOW DRAINS AND SCUPPERS MUST HAVE SEPARATE OUTLETS FROM THE ROOF DRAINS / SCUPPERS.
8. FOR TYPICAL PICE PENETRATION SEE DETAIL 4/A7.1
9. ALL FLAT ROOFS TO COMPLY WITH CRC REG 15
10. ANY ROOF GUTTERS SHALL BE PROVIDED WITH MEANS TO PREVENT ACCUMULATION OF LEAVES AND DEBRIS.
11. SOLAR ZONE AREA MINIMUM 250 S.F. CUMULATIVE AREA COMPROMISED OF MINIMUM 80 S.F. AREAS WITH MINIMUM 5-FOOT DIMENSIONS, NO OBSTRUCTIONS - INCLUDING VENTS, CHIMNEYS, SKYLIGHTS, ARCHITECTURAL FEATURES, ROOF-MOUNTED EQUIPMENT - LOCATED WITHIN SOLAR ZONE.
12. THE MAIN ELECTRICAL SERVICE PANEL SHALL NOT BE OF A TYPE WITH A CENTER-FED MAIN CIRCUIT BREAKER AND SHALL INCLUDE RESERVED SPACE ALLOWING FOR INSTALLATION OF DOUBLE-POLE CIRCUIT BREAKERS FOR A FUTURE SOLAR PHOTOVOLTAIC SYSTEM. SUCH RESERVED SPACE SHALL BE POSITIONED AT THE OPPOSITE (LOAD) END FROM THE INPUT FEEDER OR MAIN CIRCUIT BREAKER LOCATION. THE RESERVED SPACE SHALL BE PERMANENTLY AND VISIBLY MARKED AS "FOR FUTURE SOLAR PHOTOVOLTAIC".
13. ELECTRICAL JUNCTION BOX AND SEGMENT OF METALLIC RACEWAY IN THE ATTIC SHALL BE PERMANENTLY AND VISIBLY MARKED AS "FOR FUTURE SOLAR PHOTOVOLTAIC".
14. PROVIDE TO ACCOMMODATE INSTALLATION OF ROOF-MOUNTED SOLAR PHOTOVOLTAIC SYSTEM:
 - APPROVED MINIMUM 4-INCH-SQUARE ELECTRICAL JUNCTION BOX LOCATED WITHIN 72 INCHES HORIZONTALLY AND 12 INCHES VERTICALLY OF MAIN ELECTRICAL SERVICE PANEL
 - MINIMUM 1-INCH-DIAMETER LISTED ELECTRICAL METALLIC RACEWAY ORIGINATING AT READILY ACCESSIBLE ATTIC LOCATION WITH PROXIMITY TO SOLAR ZONE AREA AND TERMINATING AT THE REQUIRED ELECTRICAL JUNCTION BOX
 - MINIMUM 1-INCH-DIAMETER LISTED ELECTRICAL METALLIC RACEWAY ORIGINATING AT THE REQUIRED ELECTRICAL JUNCTION BOX AND TERMINATING AT THE MAIN ELECTRICAL SERVICE PANEL
15. ALL EXPOSED STRUCTURAL MEMBERS TO BE CONSTRUCTED OF NON-COMBUSTIBLE MATERIAL, EXTERIOR FIRE-RETARDANT-TREATED WOOD, ONE-HOUR FIRE-RESISTANT MATERIAL OR BY USING HEAVY TIMBER CONSTRUCTION METHODS.
16. PREVENT INTRUSION OF FLAME AND EMBERS (EMBER RESISTANT "ER" APPROVED MODELS ONLY) INTO THE ATTIC.

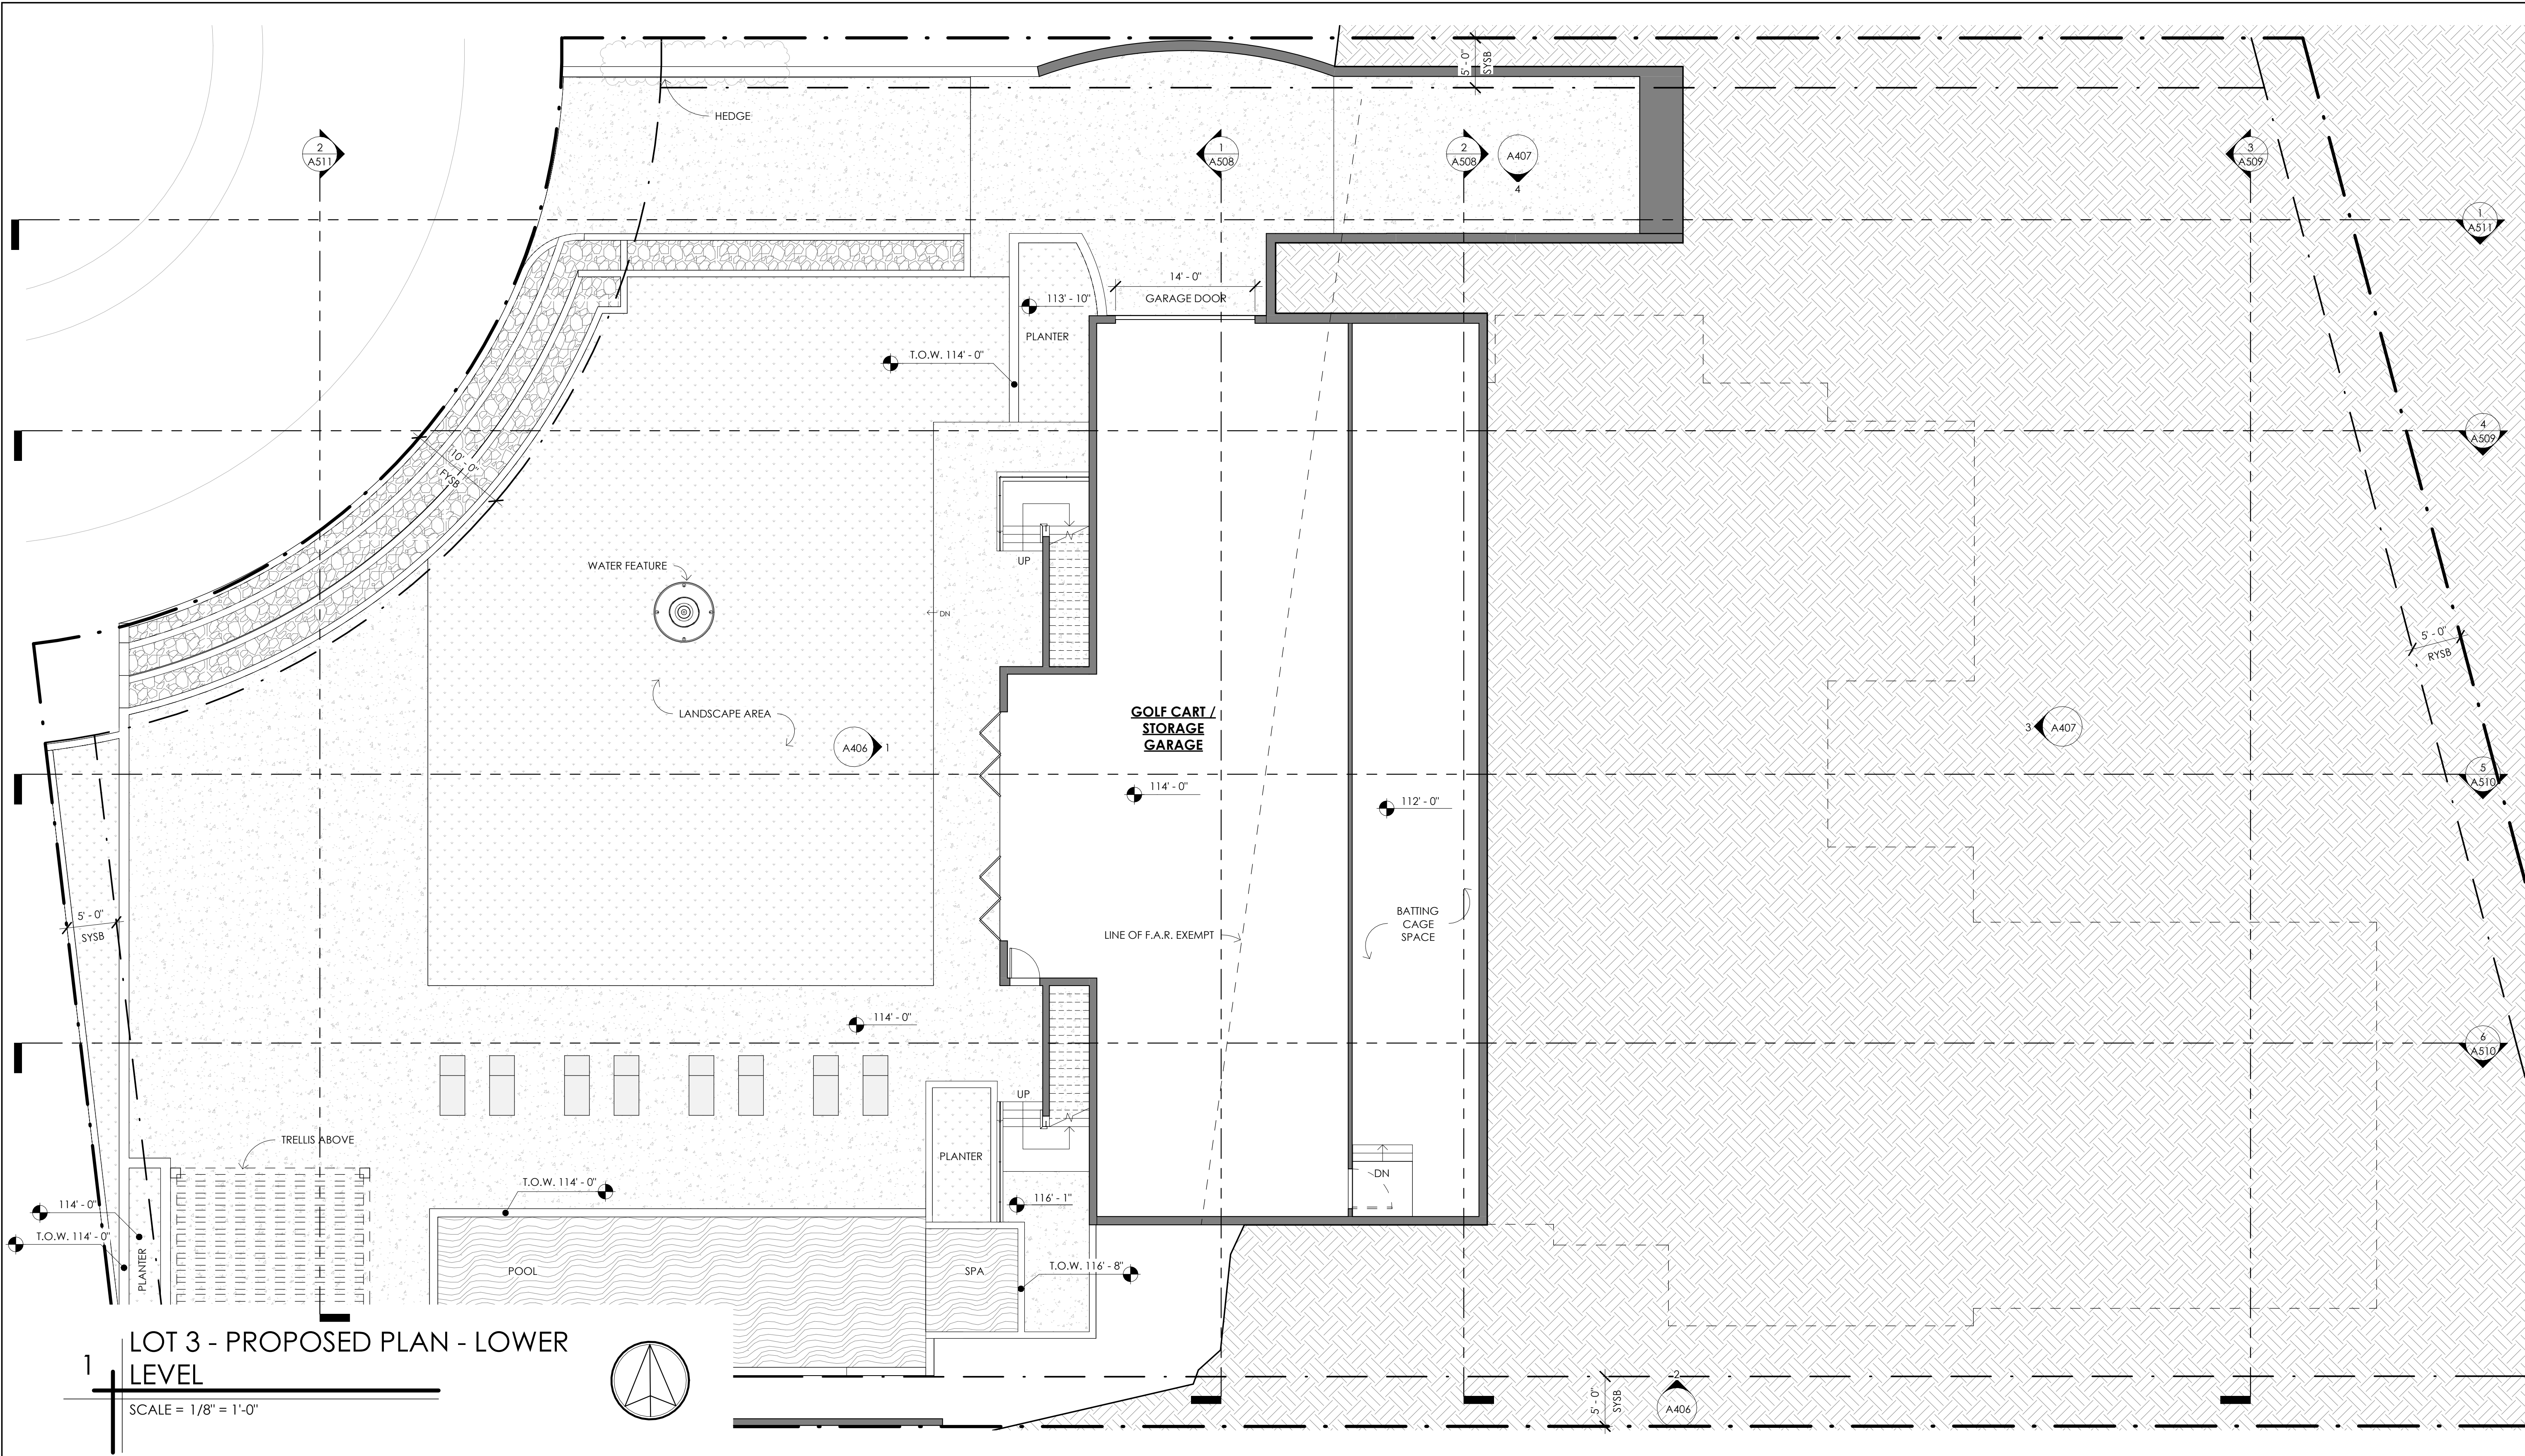

PLAN NOTES

1. FOR TYPICAL WALL PENETRATION SEE DETAIL SHEET.
2. PENETRATIONS OF FIRE-RESISTIVE WALLS, FLOOR-CEILINGS, AND ROOF-CEILINGS SHALL BE PROTECTED AS REQUIRED IN CRC SECTION R302.4.
3. PROVIDE LEVEL 5 DRYWALL THROUGHOUT.
4. PREP ALL SURFACES TO RECEIVE FINISH PER PLAN.
5. EXTERIOR DOORS MAY SWING OUTWARD ONLY OF THE EXTERIOR LANDING IS NOT MORE THAN 1-1/2" LOWER THAN THE TOP OF THE THRESHOLD. R311.3.1
6. ALL ABS AND PVC PIPING AND FITTINGS SHALL BE ENCLOSED WITHIN WALLS AND FLOORS COVERED WITH "TYPE X GYPSUM BOARD" OR SIMILAR ASSEMBLIES THAT PROVIDE THE SAME LEVEL OF FIRE PROTECTION. PROTECTION OF MEMBRANE PENETRATIONS IS NOT REQUIRED.
7. GARAGE AND HABITABLE SPACE ABOVE TO HAVE 1-HOUR FIRE RATING BETWEEN PER CRC R302.3, AND SOUND INSULATION WITH MINIMUM 50 STC RATING AND IMPACT SOUND INSULATION WITH MINIMUM 50 IIC PER CBC 1207.2, CBC 1207.3.
8. DUCTS IN THE GARAGE AND DUCTS PENETRATING THE WALLS OR CEILINGS SEPARATING THE DWELLING FROM THE GARAGE SHALL BE CONSTRUCTED OF MINIMUM NO. 26 GAUGE SHEET STEEL OR OTHER APPROVED MATERIAL AND SHALL HAVE NO OPENINGS INTO THE GARAGE.
9. ATTIC / UNDERFLOOR INSTALLATION MUST COMPLY WITH SECTIONS 904, 908, AND 909 OF CMC.
10. FIRE BLOCKING SHALL BE PROVIDED AT VERTICAL FLOOR TO FLOOR PENETRATIONS CONCEALED WITHIN WALL CAVITIES. THROUGH PENETRATION FIRE STOP SYSTEM SHALL BE PROVIDED. BOTH VERTICAL AND THROUGH PENETRATION SHALL COMPLY WITH PROVISIONS SPECIFIED IN CBC, SECTION 714 AND CRC, SECTION R302.1.1, AS APPLICABLE.
11. PROPERLY COMPLETED AND SIGNED CERTIFICATES OF INSTALLATION (CF2R FORMS) SHALL BE PROVIDED TO THE INSPECTOR IN THE FIELD. FOR PROJECTS REQUIRING HERS VERIFICATION, THE CF2R FORMS SHALL BE REGISTERED WITH A CALIFORNIA-APPROVED HERS PROVIDER DATA REGISTRY.
12. PROPERLY COMPLETED CERTIFICATES OF VERIFICATION (CF3R FORMS) SHALL BE PROVIDED TO THE INSPECTOR IN THE FIELD FOR ITEMS REQUIRING HERS VERIFICATION. CF3R FORMS SHALL BE REGISTERED WITH A CALIFORNIA-APPROVED HERS PROVIDER DATA REGISTRY.
13. EXTERIOR GARAGE DOORS SHALL RESIST THE INTRUSION OF EMBERS INTO THE GARAGE BY LIMITING THE SIZE OF ANY GAPS AT THE BOTTOM, SIDES, AND TOP OF THE DOOR TO 1/8 INCH OR LESS USING ONE OF THE FOLLOWING METHODS: (CRC R337.8.4, CBC 708A.4)
A. WEATHER-STRIPPING PRODUCTS WITH TENSILE STRENGTH AND FLAMMABILITY RATING PER CBC 708A.4.
14. A. COUNTER SURFACES SHALL NOT EXCEED 10 FEET IN TOTAL LENGTH, NOR SHALL WALL CABINETS. (THIS COUNTER SIZE STANDARD SHALL APPLY TO POOL HOUSES, ETC., AND TO DWELLING ROOMS THAT ARE DISTANT, OR ISOLATED, FROM THE MAIN LIVING AREA OF A HOME.)
B. ONLY ONE SINGLE SINK IS ALLOWED, 18" MAXIMUM LENGTH, WITH A MAXIMUM 1/2 INCH DRAIN.
C. ONLY ONE COMPACT REFRIGERATOR, FREEZER OR ICE MAKER (5 CUBIC FEET MAXIMUM CAPACITY) DESIGNED FOR PLACEMENT UNDER A COUNTER AND SO INSTALLED.
D. NO GAS OR 220-VOLT AC POWER OUTLETS ARE ALLOWED IN THE VICINITY OF THE WET BAR.
E. NO OTHER FACILITY (INCLUDING, BUT NOT LIMITED TO, STOVE, RANGE, DISHWASHER, MICROWAVE, GARBAGE DISPOSAL OR TRASH COMPACTOR) USED FOR THE PREPARATION OF FOOD SHALL BE LOCATED WITHIN OR NEAR A WET BAR. "THE PROPOSED WET BAR WILL COMPLY WITH THE ABOVE WET BAR LIMITATIONS".

DATE:	ISSUE:
02/24/2023	CDP SUBMITTAL
10/03/2023	2ND CDP SUBMITTAL
03/18/2024	3RD CDP SUBMITTAL
08/16/2024	4TH CDP SUBMITTAL
12/13/2024	5TH CDP SUBMITTAL
04/28/2025	6TH CDP SUBMITTAL
09/04/2025	7TH CDP SUBMITTAL

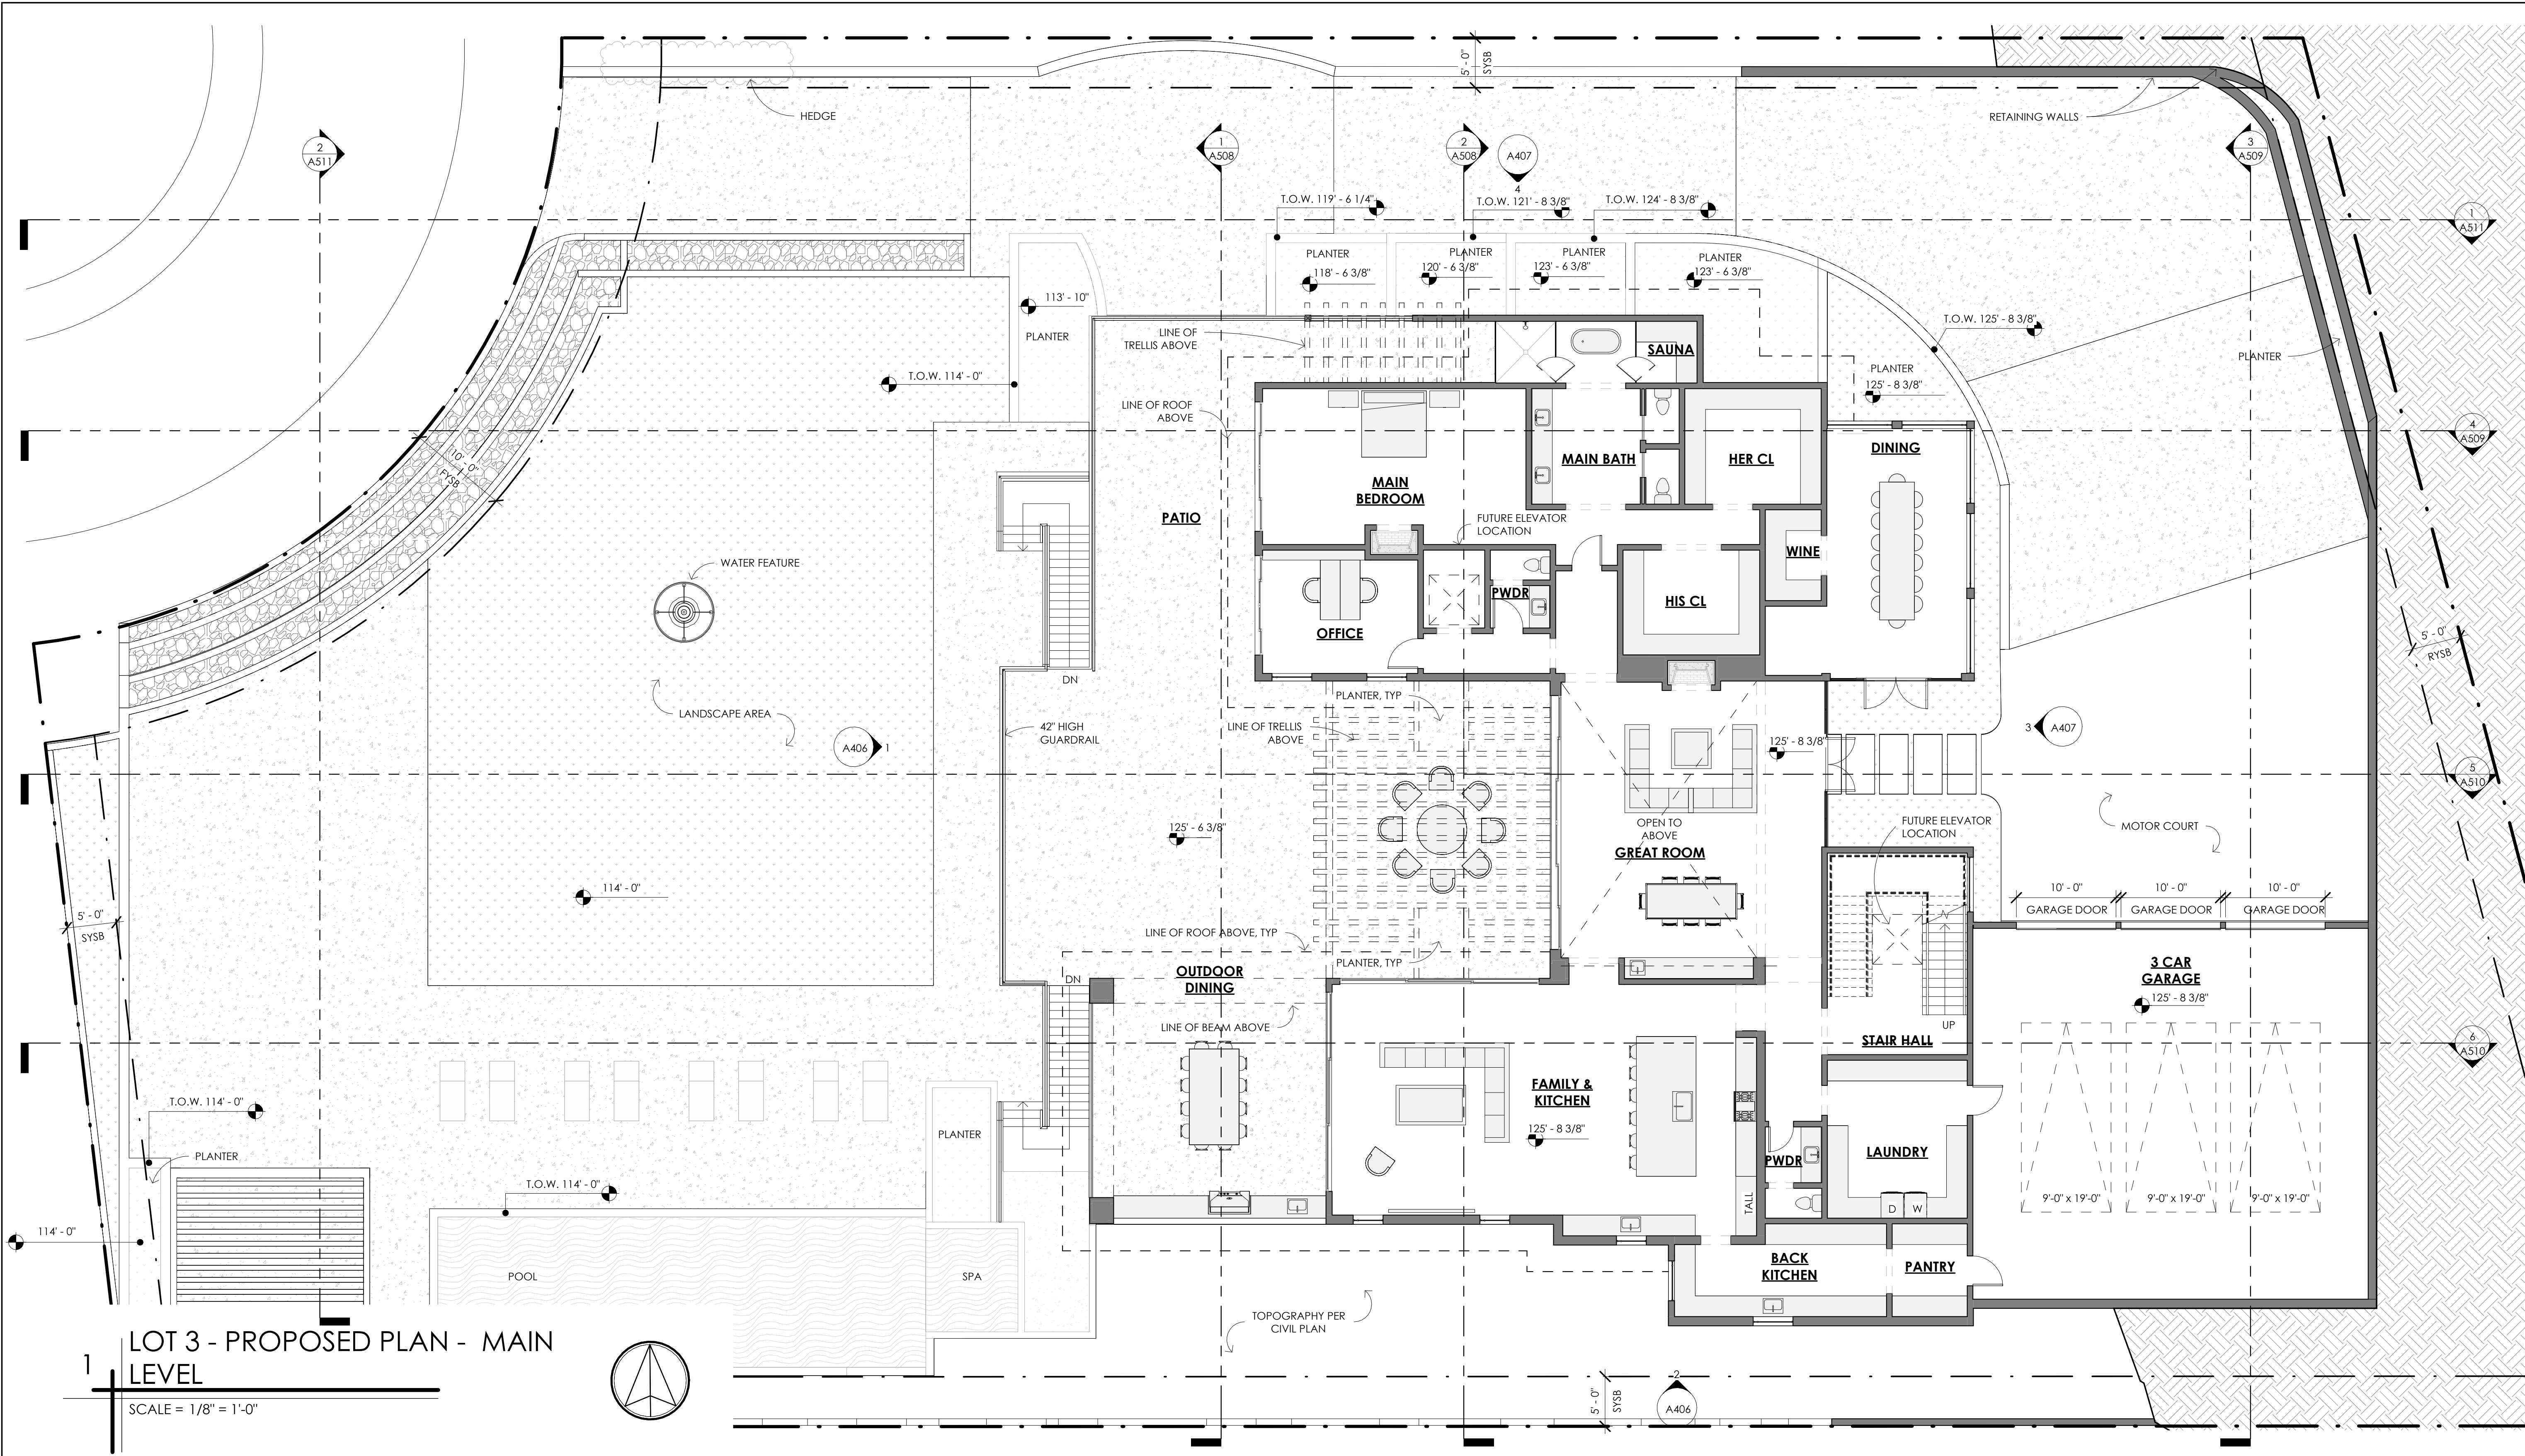

LOT 3 - PROPOSED PLAN - MAIN LEVEL

SCALE = 1/8" = 1'-0"

PLAN NOTES

1. FOR TYPICAL WALL PENETRATION SEE DETAIL SHEET.

2. PENETRATIONS OF FIRE-RESISTIVE WALLS, FLOOR-CEILINGS, AND ROOF-CEILINGS SHALL BE PROTECTED AS REQUIRED IN CRC SECTION R302.4.

3. PROVIDE LEVEL 5 DRYWALL THROUGHOUT.

4. PREP ALL SURFACES TO RECEIVE FINISH PER PLAN.

5. EXTERIOR DOORS MAY SWING OUTWARD ONLY IF THE EXTERIOR LANDING IS NOT MORE THAN 1-1/2' LOWER THAN THE TOP OF THE THRESHOLD. R311.3.1

6. ALL ABS AND PVC PIPING AND FITTINGS SHALL BE ENCLOSED WITHIN WALLS AND FLOORS COVERED WITH "TYPE X GYPSUM BOARD" OR SIMILAR ASSEMBLIES THAT PROVIDE THE SAME LEVEL OF FIRE PROTECTION. PROTECTION OF MEMBRANE PENETRATIONS IS NOT REQUIRED.

7. GARAGE AND HABITABLE SPACE ABOVE TO HAVE 1-HOUR FIRE RATING BETWEEN PER CRC R302.3, AND SOUND INSULATION WITH MINIMUM 50 STC RATING AND IMPACT SOUND INSULATION WITH MINIMUM 50 IIC PER CBC 1207.2, CBC 1207.3.

8. DUCTS IN THE GARAGE AND DUCTS PENETRATING THE WALLS OR CEILINGS SEPARATING THE DWELLING FROM THE GARAGE SHALL BE CONSTRUCTED OF MINIMUM NO. 26 GAUGE SHEET STEEL OR OTHER APPROVED MATERIAL AND SHALL HAVE NO OPENINGS INTO THE GARAGE.
9. ATTIC / UNDERFLOOR INSTALLATION MUST COMPLY WITH SECTIONS 904, 908, AND 909 OF CMC.

10. FIRE BLOCKING SHALL BE PROVIDED AT VERTICAL FLOOR TO FLOOR PENETRATIONS CONCEALED WITHIN WALL CAVITIES. THROUGH PENETRATION FIRE STOP SYSTEM SHALL BE PROVIDED. BOTH VERTICAL AND THROUGH PENETRATION SHALL COMPLY WITH PROVISIONS SPECIFIED IN CBC, SECTION 714 AND CRC, SECTION R302.11, AS APPLICABLE.

11. PROPERLY COMPLETED AND SIGNED CERTIFICATES OF INSTALLATION (CF2R FORMS) SHALL BE PROVIDED TO THE INSPECTOR IN THE FIELD, FOR PROJECTS REQUIRING HERS VERIFICATION, THE CF2R FORMS SHALL BE REGISTERED WITH A CALIFORNIA-APPROVED HERS PROVIDER DATA REGISTRY.

12. PROPERLY COMPLETED CERTIFICATES OF VERIFICATION (CF3R FORMS) SHALL BE PROVIDED TO THE INSPECTOR IN THE FIELD FOR ITEMS REQUIRING HERS VERIFICATION. CF3R FORMS SHALL BE REGISTERED WITH A CALIFORNIA-APPROVED HERS PROVIDER DATA REGISTRY.

13. EXTERIOR GARAGE DOORS SHALL RESIST THE INTRUSION OF EMBERS INTO THE GARAGE BY LIMITING THE SIZE OF ANY GAPS AT THE BOTTOM, SIDES, AND TOP OF THE DOOR TO 1/8 INCH OR LESS USING ONE OF THE FOLLOWING METHODS: (CRC R337.8.4, CBC 708A.4)
A. WEATHER-STRIPPING PRODUCTS WITH TENSILE STRENGTH AND FLAMMABILITY RATING PER CBC 708A.4.
- B. DOOR OVERLAPS ONTO JAMBS AND HEADERS.
C. GARAGE DOOR JAMBS AND HEADERS COVERED WITH METAL FLASHING

14. A. COUNTER SURFACES SHALL NOT EXCEED 10 FEET IN TOTAL LENGTH, NOR SHALL WALL CABINETS. (THIS COUNTER SIZE STANDARD SHALL APPLY TO POOL HOUSES, ETC., AND TO DWELLING ROOMS THAT ARE DISTANT, OR ISOLATED, FROM THE MAIN LIVING AREA OF A HOME.)

B. ONLY ONE SINGLE SINK IS ALLOWED, 18" MAXIMUM LENGTH, WITH A MAXIMUM 1 1/2 INCH DRAIN.

C. ONLY ONE COMPACT REFRIGERATOR, FREEZER OR ICE MAKER (5 CUBIC FEET MAXIMUM CAPACITY) DESIGNED FOR PLACEMENT UNDER A COUNTER AND SO INSTALLED.

D. NO GAS OR 220-VOLT AC POWER OUTLETS ARE ALLOWED IN THE VICINITY OF THE WET BAR.

E. NO OTHER FACILITY (INCLUDING, BUT NOT LIMITED TO, STOVE, RANGE, DISHWASHER, MICROWAVE, GARBAGE DISPOSAL OR TRASH COMPACTOR) USED FOR THE PREPARATION OF FOOD SHALL BE LOCATED WITHIN OR NEAR A WET BAR. THE PROPOSED WET BAR WILL COMPLY WITH THE ABOVE WET BAR LIMITATIONS".

DATE:	ISSUE:
02/24/2023	CDP SUBMITTAL
10/03/2023	2ND CDP SUBMITTAL
03/18/2024	3RD CDP SUBMITTAL
08/16/2024	4TH CDP SUBMITTAL
12/13/2024	5TH CDP SUBMITTAL
04/28/2025	6TH CDP SUBMITTAL
09/04/2025	7TH CDP SUBMITTAL


JOB #:

CIELO MAR - LOT 3 - ALLOS

8303 LA JOLLA SHORES DR, SAN DIEGO, CA 32037

DATE:	ISSUE:
02/24/2023	CDP SUBMITTAL
10/03/2023	2ND CDP SUBMITTAL
03/18/2024	3RD CDP SUBMITTAL
08/16/2024	4TH CDP SUBMITTAL
12/13/2024	5TH CDP SUBMITTAL
04/28/2025	6TH CDP SUBMITTAL
09/04/2025	7TH CDP SUBMITTAL

A210
LOT 3 - PROPOSED
PLAN - UPPER
LEVEL
10/22/2025

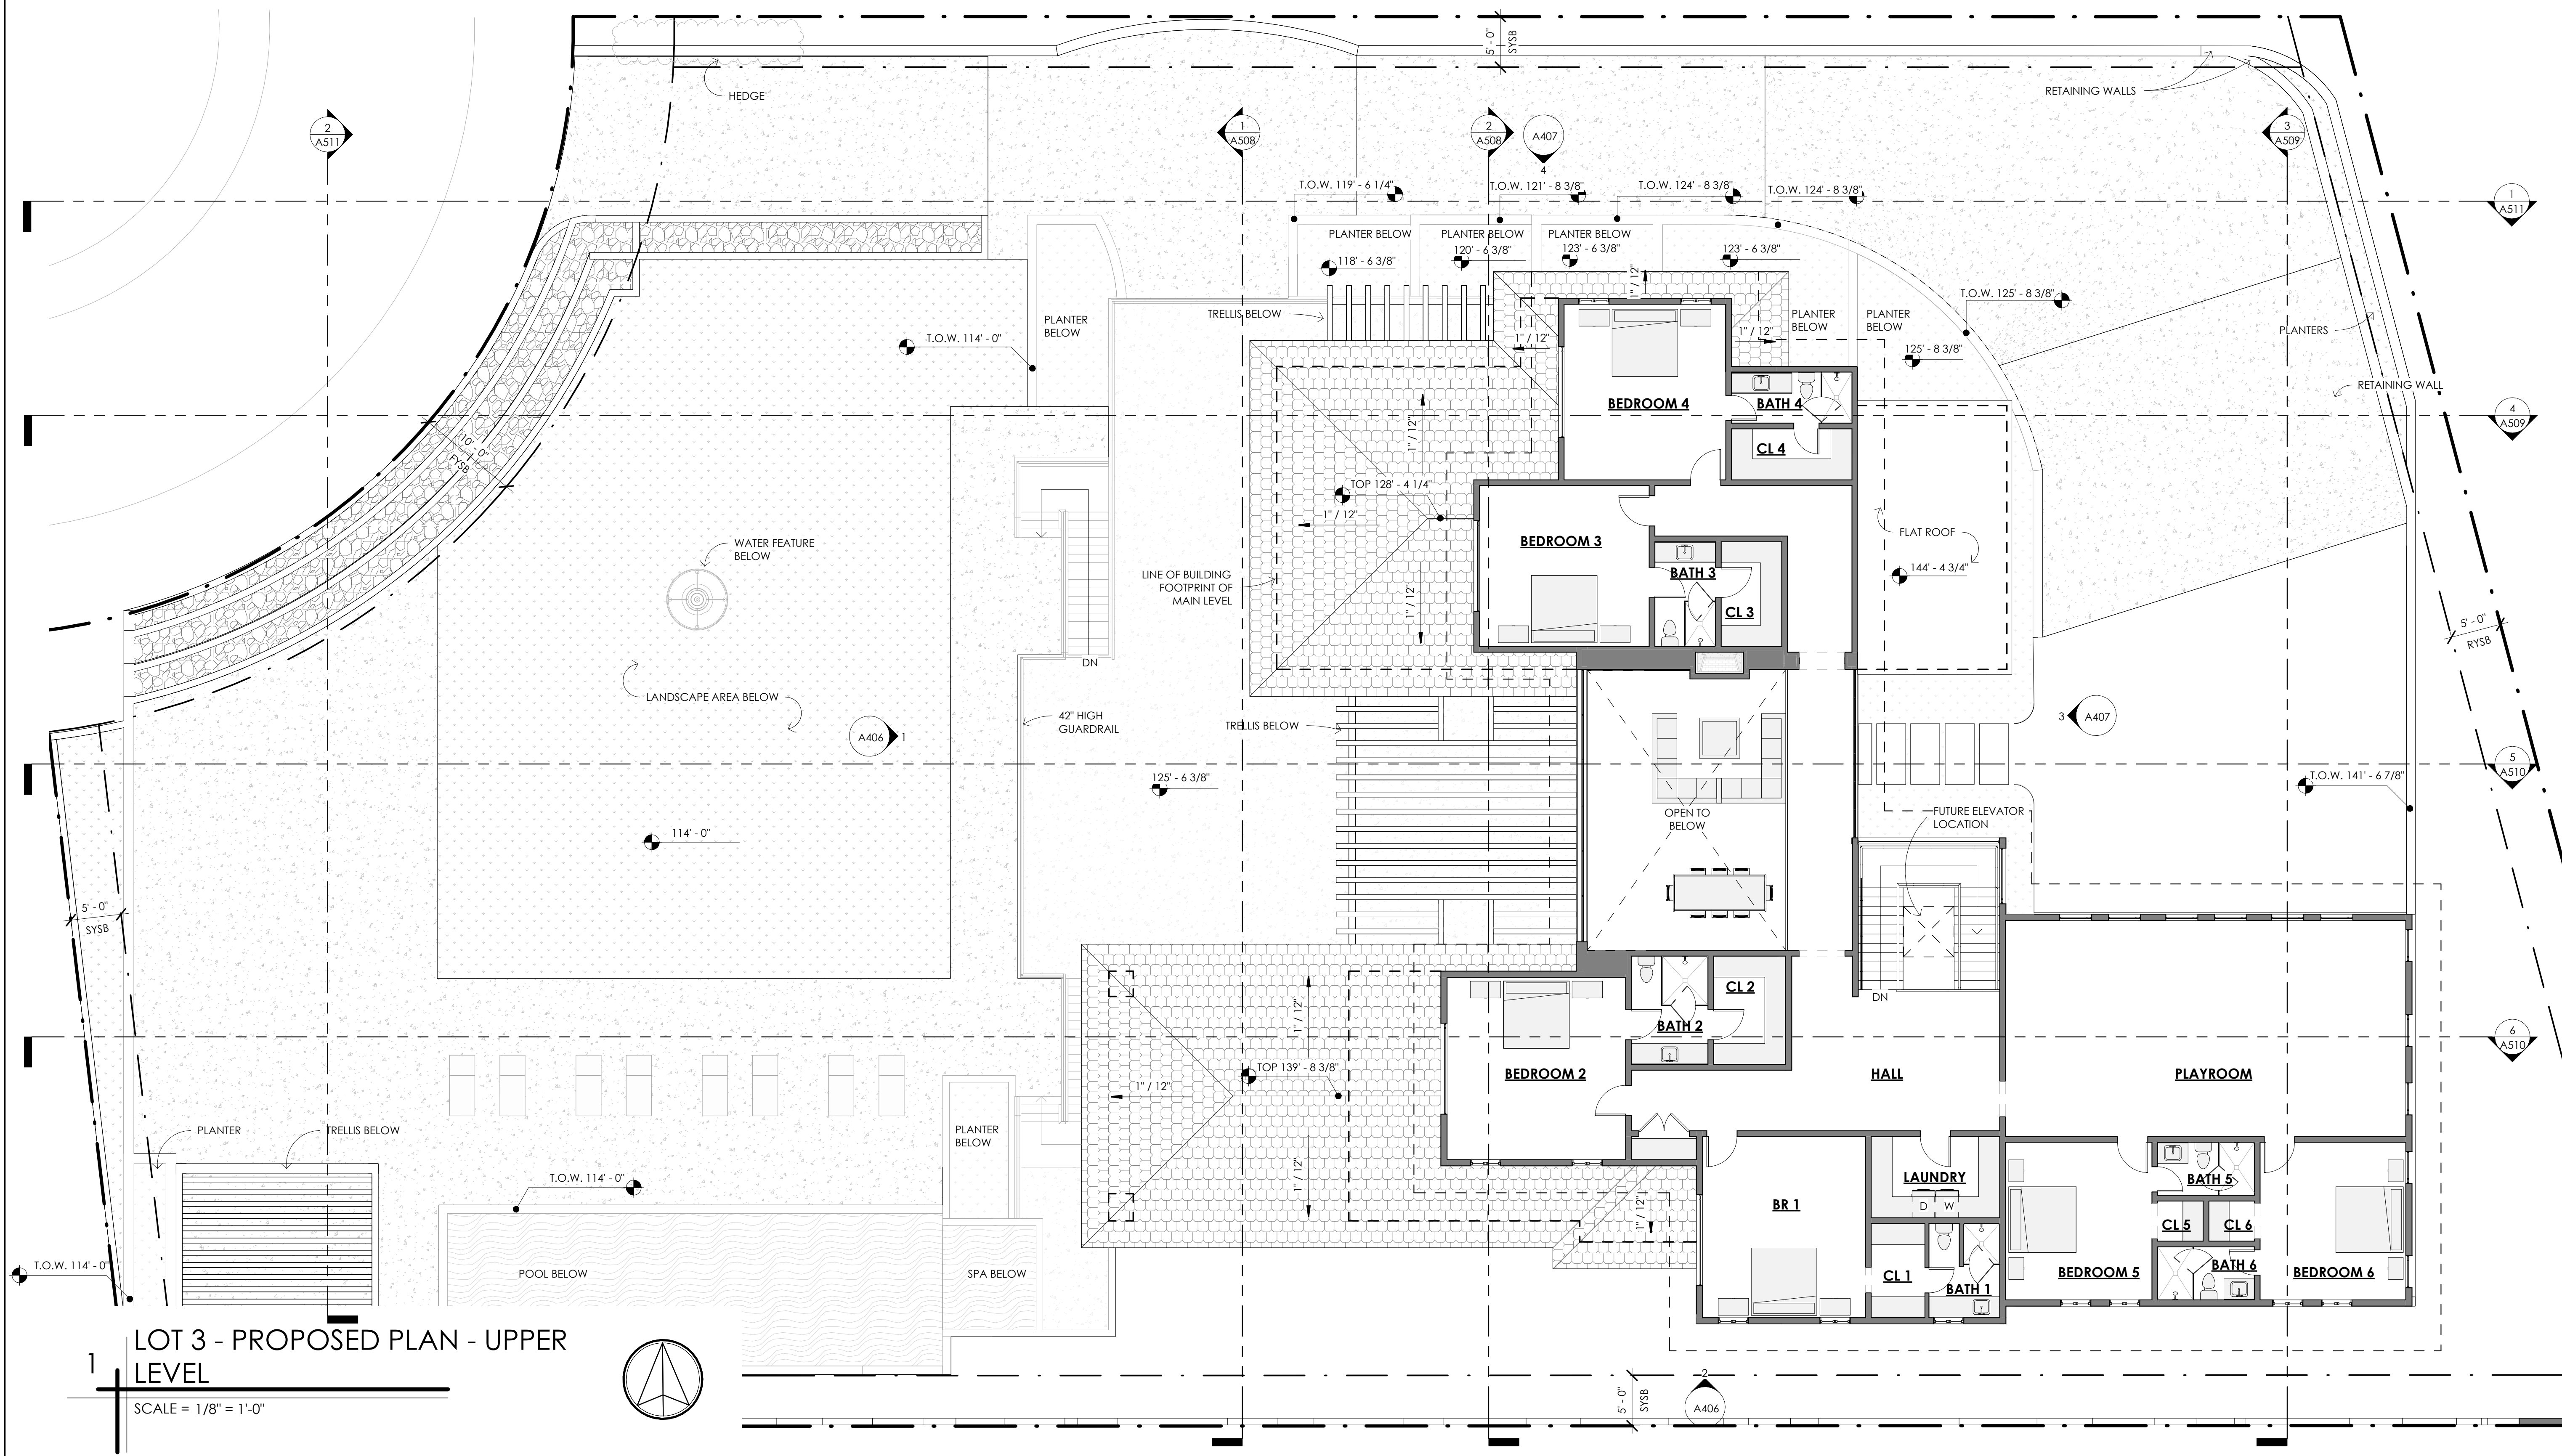

PLAN NOTES

1. FOR TYPICAL WALL PENETRATION SEE DETAIL SHEET.

2. PENETRATIONS OF FIRE-RESISTIVE WALLS, FLOOR-CEILINGS, AND ROOF-CEILINGS SHALL BE PROTECTED AS REQUIRED IN CRC SECTION R302.4.

3. PROVIDE LEVEL 5 DRYWALL THROUGHOUT.

4. PREP ALL SURFACES TO RECEIVE FINISH PER PLAN.

5. EXTERIOR DOORS MAY SWING OUTWARD ONLY IF THE EXTERIOR LANDING IS NOT MORE THAN 1-1/2' LOWER THAN THE TOP OF THE THRESHOLD. R311.3.1

6. ALL ABS AND PVC PIPING AND FITTINGS SHALL BE ENCLOSED WITHIN WALLS AND FLOORS COVERED WITH "TYPE X GYPSUM BOARD" OR SIMILAR ASSEMBLIES THAT PROVIDE THE SAME LEVEL OF FIRE PROTECTION. PROTECTION OF MEMBRANE PENETRATIONS IS NOT REQUIRED.

7. GARAGE AND HABITABLE SPACE ABOVE TO HAVE 1-HOUR FIRE RATING BETWEEN PER CRC R302.3, AND SOUND INSULATION WITH MINIMUM 50 STC RATING AND IMPACT SOUND INSULATION WITH MINIMUM 50 IIC PER CBC 1207.2, CBC 1207.3.

8. DUCTS IN THE GARAGE AND DUCTS PENETRATING THE WALLS OR CEILINGS SEPARATING THE DWELLING FROM THE GARAGE SHALL BE CONSTRUCTED OF MINIMUM NO. 26 GAUGE SHEET STEEL OR OTHER APPROVED MATERIAL AND SHALL HAVE NO OPENINGS INTO THE GARAGE.
9. ATTIC / UNDERFLOOR INSTALLATION MUST COMPLY WITH SECTIONS 904, 908, AND 909 OF CMC.

10. FIRE BLOCKING SHALL BE PROVIDED AT VERTICAL FLOOR TO FLOOR PENETRATIONS CONCEALED WITHIN WALL CAVITIES. THROUGH PENETRATION FIRE STOP SYSTEM SHALL BE PROVIDED. BOTH VERTICAL AND THROUGH PENETRATION SHALL COMPLY WITH PROVISIONS SPECIFIED IN CBC, SECTION 714 AND CRC, SECTION R302.1.1, AS APPLICABLE.

11. PROPERLY COMPLETED AND SIGNED CERTIFICATES OF INSTALLATION (CF2R FORMS) SHALL BE PROVIDED TO THE INSPECTOR IN THE FIELD. FOR PROJECTS REQUIRING HERS VERIFICATION, THE CF2R FORMS SHALL BE REGISTERED WITH A CALIFORNIA-APPROVED HERS PROVIDER DATA REGISTRY.

12. PROPERLY COMPLETED CERTIFICATES OF VERIFICATION (CF3R FORMS) SHALL BE PROVIDED TO THE INSPECTOR IN THE FIELD FOR ITEMS REQUIRING HER VERIFICATION. CF3R FORMS SHALL BE REGISTERED WITH A CALIFORNIA-APPROVED HERS PROVIDER DATA REGISTRY.

13. EXTERIOR GARAGE DOORS SHALL RESIST THE INTRUSION OF EMBERS INTO THE GARAGE BY LIMITING THE SIZE OF ANY GAPS AT THE BOTTOM, SIDES, AND TOP OF THE DOOR TO 1/8 INCH OR LESS USING ONE OF THE FOLLOWING METHODS: (CRC R337.8.4, CBC 708A.4)
A. WEATHER-STRIPPING PRODUCTS WITH TENSILE STRENGTH AND FLAMMABILITY RATING PER CBC 708A.4.
- B. DOOR OVERLAPS ONTO JAMBS AND HEADERS.
C. GARAGE DOOR JAMBS AND HEADERS COVERED WITH METAL FLASHING

14. A. COUNTER SURFACES SHALL NOT EXCEED 10 FEET IN TOTAL LENGTH, NOR SHALL WALL CABINETS. (THIS COUNTER SIZE STANDARD SHALL APPLY TO POOL HOUSES, ETC., AND TO DWELLING ROOMS THAT ARE DISTANT, OR ISOLATED, FROM THE MAIN LIVING AREA OF A HOME.)

B. ONLY ONE SINGLE SINK IS ALLOWED, 18" MAXIMUM LENGTH, WITH A MAXIMUM 1 1/2 INCH DRAIN.


C. ONLY ONE COMPACT REFRIGERATOR, FREEZER OR ICE MAKER (5 CUBIC FEET MAXIMUM CAPACITY) DESIGNED FOR PLACEMENT UNDER A COUNTER AND SO INSTALLED.

D. NO GAS OR 220-VOLT AC POWER OUTLETS ARE ALLOWED IN THE VICINITY OF THE WET BAR.


E. NO OTHER FACILITY (INCLUDING, BUT NOT LIMITED TO, STOVE, RANGE, DISHWASHER, MICROWAVE, GARBAGE DISPOSAL OR TRASH COMPACTOR) USED FOR THE PREPARATION OF FOOD SHALL BE LOCATED WITHIN OR NEAR A WET BAR. "THE PROPOSED WET BAR WILL COMPLY WITH THE ABOVE WET BAR LIMITATIONS".

LOT 3 - PROPOSED PLAN - UPPER
LEVEL

SCALE = 1/8" = 1'-0"

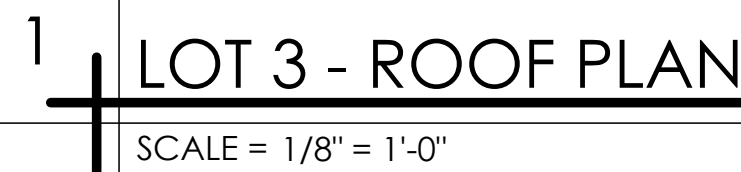

1.	TWO LAYERS OF UNDERLAYMENT REQUIRED FOR LOW SLOPED ROOFS PER CRC SECTION R9-5.3.2.	12.	THE MAIN ELECTRICAL SERVICE PANEL SHALL NOT BE OF A TYPE WITH A CENTER-FED MAIN CIRCUIT BREAKER AND SHALL INCLUDE RESERVED SPACE ALLOWING FOR INSTALLATION OF DOUBLE POLE CIRCUIT BREAKERS FOR A FUTURE SOLAR PHOTOVOLTAIC SYSTEM. SUCH RESERVED SPACE SHALL BE SITUATED AT THE OPPOSITE (LOAD) END FROM THE INPUT FEEDER OR MAIN CIRCUIT BREAKER LOCATION. THE RESERVED SPACE SHALL BE PERMANENTLY AND VISIBLY MARKED AS "FOR FUTURE SOLAR PHOTOVOLTAIC".
2.	ROOF GUTTERS SHALL PROVIDE WITH THE MEANS TO PREVENT ACCUMULATION OF LEAVE AND DEBRIS IN THE GUTTER. ALL ROOF GUTTERS AND DOWNSPOUTS SHALL BE CONSTRUCTED OF NON-COMBUSTIBLE MATERIALS. THEY SHALL ALSO HAVE ZINCALUME COATING.	13.	ELECTRICAL JUNCTION BOX AND SEGMENT OF METALLIC RACEWAY IN THE ATTIC SHALL BE PERMANENTLY AND VISIBLY MARKED AS "FOR FUTURE SOLAR PHOTOVOLTAIC".
3.	DROP EDGE FLASHING USED AT THE FREE EDGES OF ROOFING MATERIALS SHALL BE NON-COMBUSTIBLE.	14.	PROVIDE TO ACCOMMODATE INSTALLATION OF ROOF-MOUNTED SOLAR PHOTOVOLTAIC SYSTEM: - APPROVED MINIMUM 4-INCH-SQUARE ELECTRICAL JUNCTION BOX LOCATED WITHIN 72 INCHES HORIZONTALLY AND 12 INCHES VERTICALLY OF MAIN ELECTRICAL SERVICE PANEL - MINIMUM 1-INCH-DIAMETER LISTED ELECTRICAL METALLIC RACEWAY ORIGINATING AT READILY ACCESSIBLE ATTIC LOCATION WITH PROXIMITY TO SOLAR ZONE AREA AND TERMINATING AT THE REQUIRED LOCATION - MINIMUM 1-INCH-DIAMETER LISTED ELECTRICAL METALLIC RACEWAY ORIGINATING AT THE REQUIRED ELECTRICAL JUNCTION BOX AND TERMINATING AT THE MAIN ELECTRICAL SERVICE PANEL
4.	CHIMNEYS, FLUES OR STOVEPIPES ATTACHED TO ANY FIREPLACE, STOVE, BARBEQUE OR OTHER SOLID OR LIQUID FUEL-BURNING EQUIPMENT OR DEVICE SHALL BE EQUIPPED WITH AN APPROVED SPARK ARRESTOR.	15.	ALL EXPOSED STRUCTURAL MEMBERS TO BE CONSTRUCTED OF NON-COMBUSTIBLE MATERIAL. EXTERIOR FIRE-RETARDANT TREATED WOOD, ONE-HOUR FIRE-RESISTANT MATERIAL OR BY USING HEAVY TIMBER CONSTRUCTION METHODS
5.	OVERFLOW DRAINS SHALL HAVE THE SAME SIZE AS THE ROOF DRAIN AND SHALL BE INSTALLED WITH THE FLOW LINE LOCATED 2" ABOVE THE LOW POINT OF THE ROOF.	16.	PREVENT INFILTRATION OF LEAK AND EMBERS (EMBER RESISTANT "R" APPROVED MODELS ONLY) INTO THE ATTIC.
6.	OVERFLOW SCUPPERS SHALL HAVE AN OPENING AREA THREE TIMES THE SIZE OF THE ROOF DRAIN. DRAIN ORFE, A MINIMUM HEIGHT OF 12" SHALL BE INSTALLED IN AN ADJACENT PARAPET WALL AND WITH THE INLET FLOW LOCATED 2" ABOVE THE LOW POINT OF THE ROOF.		
7.	OVERFLOW DRAINS AND SCUPPERS MUST HAVE SEPARATE OUTLETS FROM THE ROOF DRAINS / SCUPPERS.		
8.	FOR TYPICAL PILE PENETRATION SEE DETAIL 4/A7.1		
9.	ALL FLAT ROOFS TO COMPLY WITH CRC R806.2.		
10.	ANY ROOF GUTTERS SHALL BE PROVIDED WITH MEANS TO PREVENT ACCUMULATION OF LEAVES AND DEBRIS.		
11.	SOLAR ZONE AREA MINIMUM 250 S.F. CUMULATIVE AREA COMPROMISED OF MINIMUM 80 S.F. AREAS WITH MINIMUM 5-FEET DIMENSIONS. NO OBSTRUCTIONS INCLUDING VENTS, CHIMNEYS, SKYLIGHTS, ARCHITECTURAL FEATURES, ROOF-MOUNTED EQUIPMENT - LOCATED WITHIN SOLAR ZONE.		

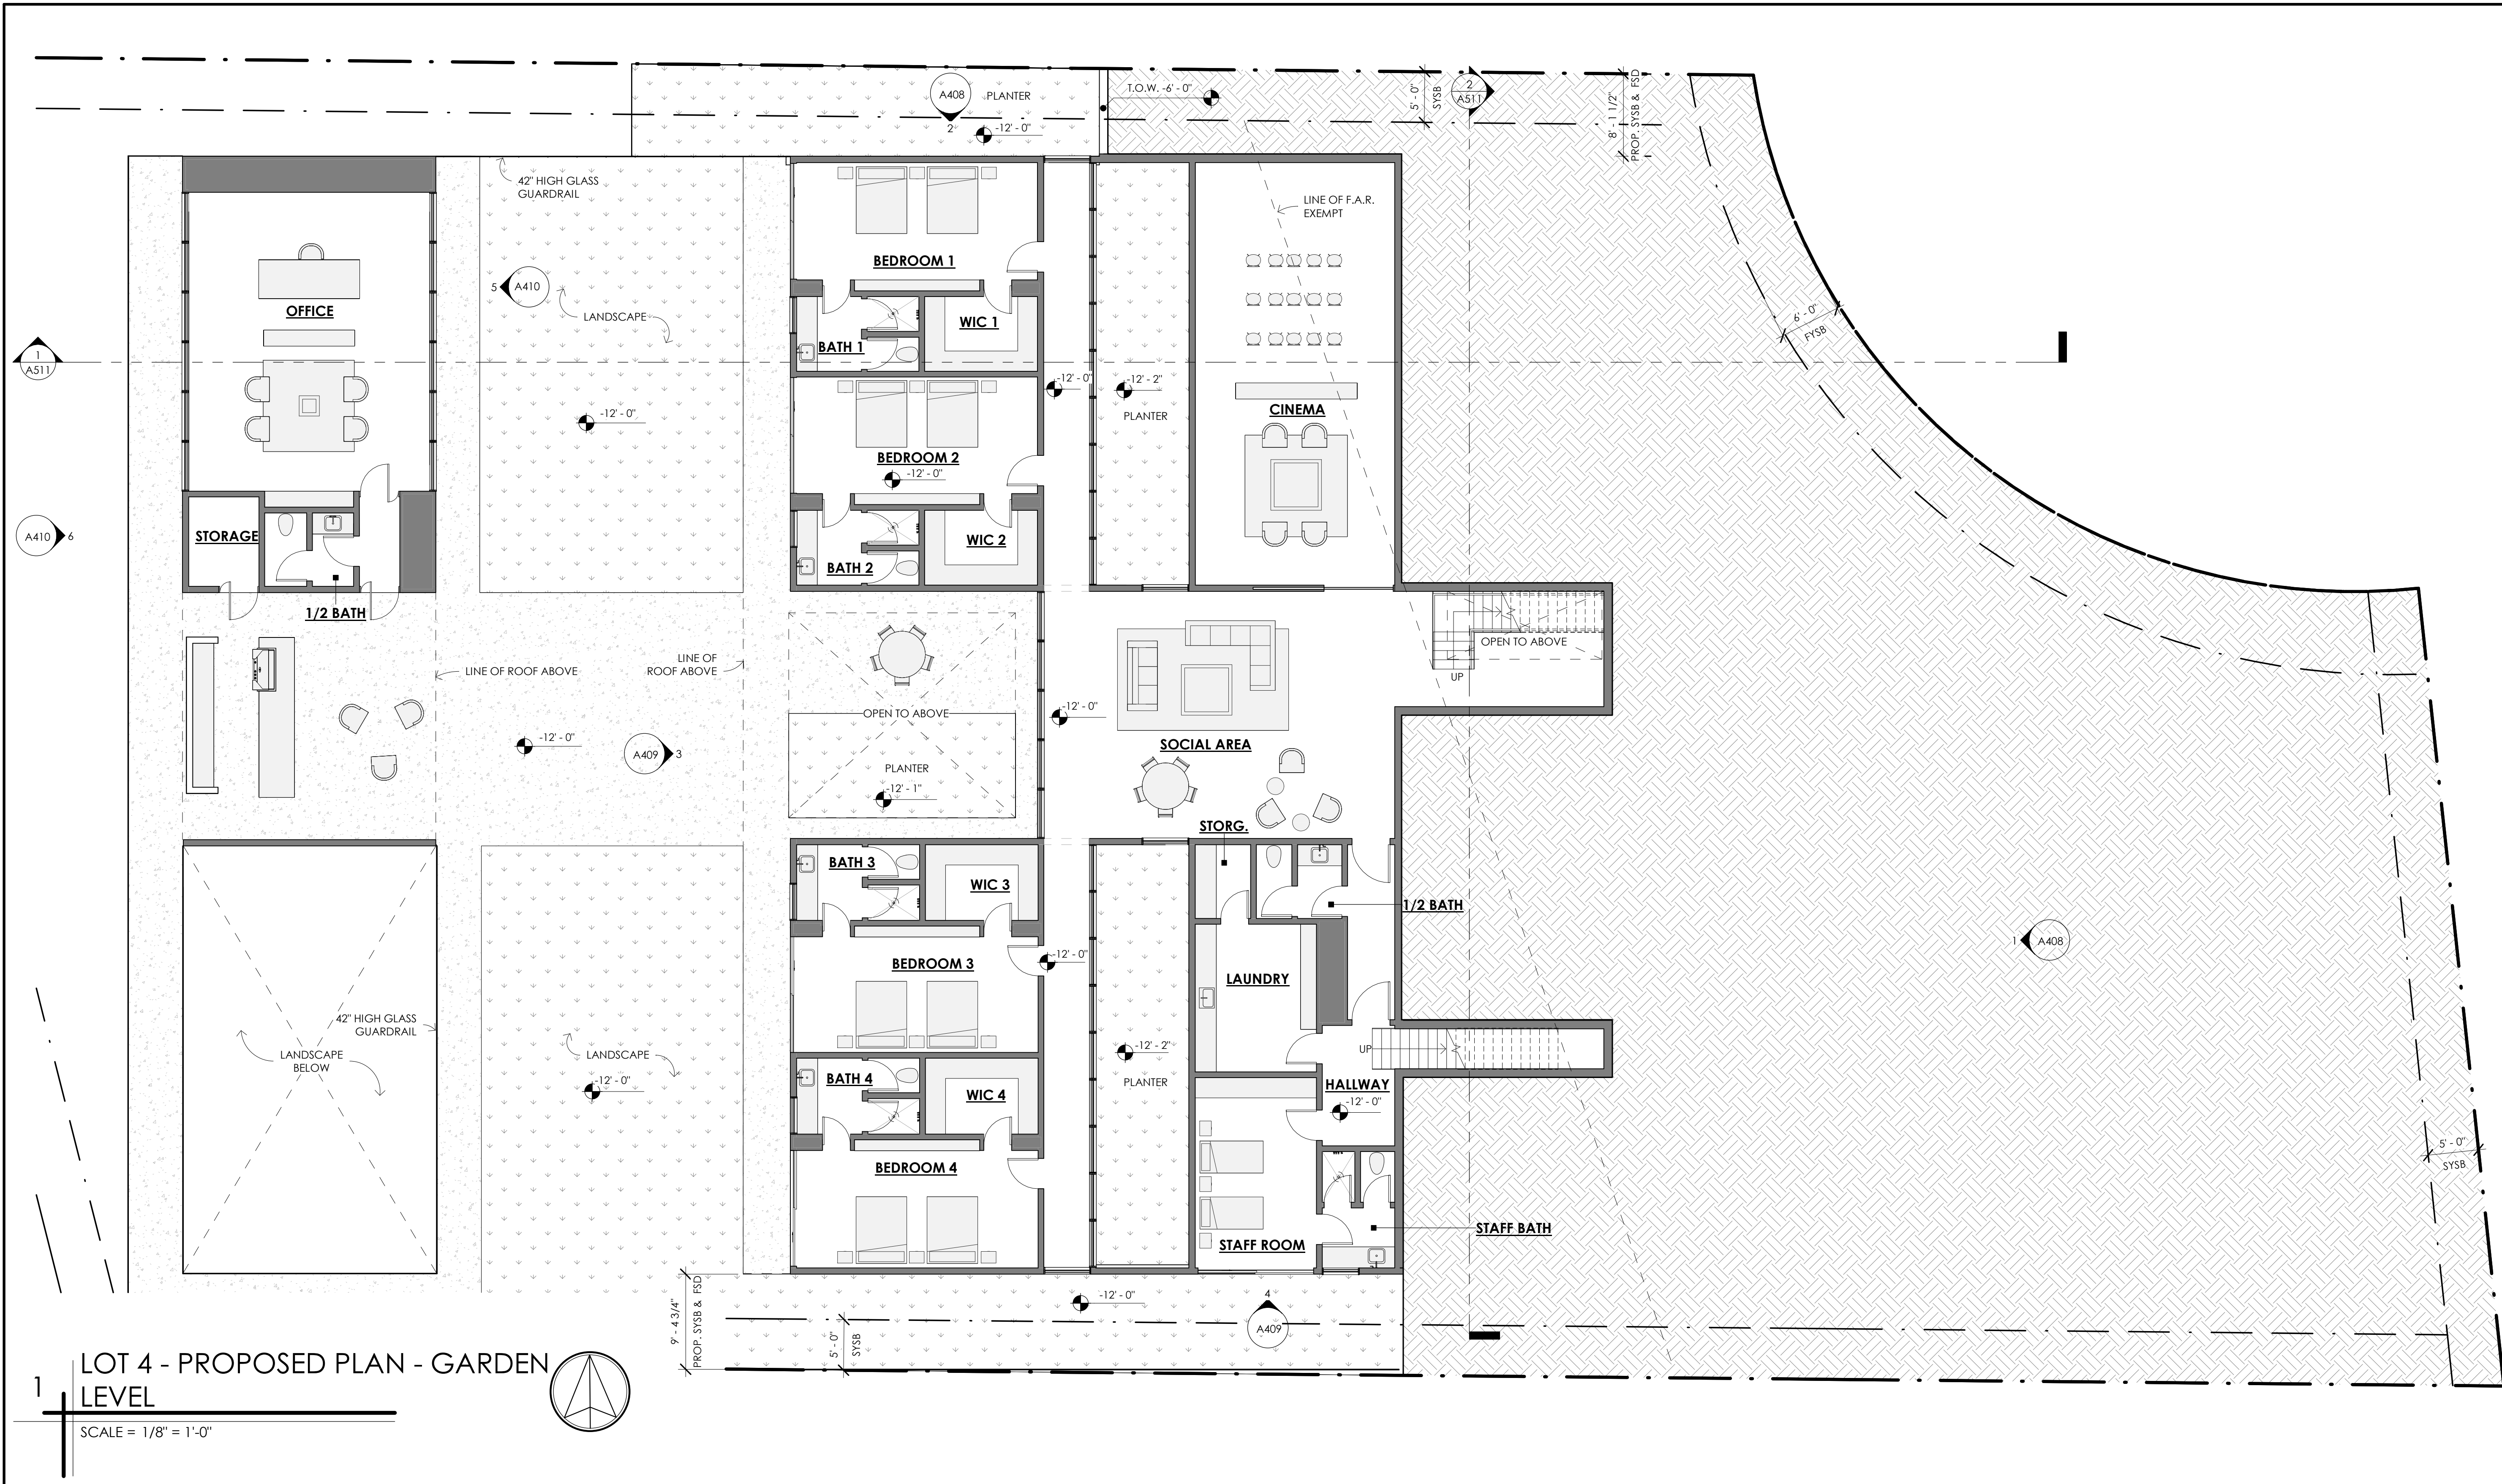

1 LOT 4 - PROPOSED PLAN - GARDEN LEVEL

SCALE = 1/8" = 1'-0"

PLAN NOTES	
1. FOR TYPICAL WALL PENETRATION SEE DETAIL SHEET.	9. ATTIC / UNDERFLOOR INSTALLATION MUST COMPLY WITH SECTIONS 904, 908, AND 909 OF CMC.
2. PENETRATIONS OF FIRE-RESISTIVE WALLS, FLOOR-CEILINGS, AND ROOF-CEILINGS SHALL BE PROTECTED AS REQUIRED IN CRC SECTION R302.4.	10. FIRE BLOCKING SHALL BE PROVIDED AT VERTICAL FLOOR TO FLOOR PENETRATIONS CONCEALED WITHIN WALL CAVITIES. THROUGH PENETRATION FIRE STOP SYSTEM SHALL BE PROVIDED. BOTH VERTICAL AND THROUGH PENETRATION SHALL COMPLY WITH PROVISIONS SPECIFIED IN CBC, SECTION 714 AND CRC, SECTION R302.11, AS APPLICABLE.
3. PROVIDE LEVEL 5 DRYWALL THROUGHOUT.	11. PROPERLY COMPLETED AND SIGNED CERTIFICATES OF INSTALLATION (CF2R FORMS) SHALL BE PROVIDED TO THE INSPECTOR IN THE FIELD. FOR PROJECTS REQUIRING HERS VERIFICATION, THE CF2R FORMS SHALL BE REGISTERED WITH A CALIFORNIA-APPROVED HERS PROVIDER DATA REGISTRY.
4. PREP ALL SURFACES TO RECEIVE FINISH PER PLAN.	12. PROPERLY COMPLETED CERTIFICATES OF VERIFICATION (CF3R FORMS) SHALL BE PROVIDED TO THE INSPECTOR IN THE FIELD FOR ITEMS REQUIRING HER VERIFICATION. CF3R FORMS SHALL BE REGISTERED WITH A CALIFORNIA-APPROVED HERS PROVIDER DATA REGISTRY.
5. EXTERIOR DOORS MAY SWING OUTWARD ONLY IF THE EXTERIOR LANDING IS NOT MORE THAN 1-1/2" LOWER THAN THE TOP OF THE THRESHOLD. R311.3.1	13. EXTERIOR GARAGE DOORS SHALL RESIST THE INTRUSION OF EMBERS INTO THE GARAGE BY LIMITING THE SIZE OF ANY GAPS AT THE BOTTOM, SIDES, AND TOP OF THE DOOR TO 1/8" OR LESS USING ONE OF THE FOLLOWING METHODS: (CRC R337.8.4, CBC 708A.4) A. WEATHER-STRIPPING PRODUCTS WITH TENSILE STRENGTH AND FLAMMABILITY RATING PER CBC 708A.4.
6. ALL ABS AND PVC PIPING AND FITTINGS SHALL BE ENCLOSED WITHIN WALLS AND FLOORS COVERED WITH "TYPE X GYPSUM BOARD" OR SIMILAR ASSEMBLIES THAT PROVIDE THE SAME LEVEL OF FIRE PROTECTION. PROTECTION OF MEMBRANE PENETRATIONS IS NOT REQUIRED.	14. A. COUNTER SURFACES SHALL NOT EXCEED 10 FEET IN TOTAL LENGTH, NOR SHALL WALL CABINETS, (THIS COUNTER SIZE STANDARD SHALL APPLY TO POOL HOUSES, ETC., AND TO DWELLING ROOMS THAT ARE DISTANT, OR ISOLATED, FROM THE MAIN LIVING AREA OF A HOME.) B. ONLY ONE SINGLE SINK IS ALLOWED, 18" MAXIMUM LENGTH, WITH A MAXIMUM 1/2" INCH DRAIN. C. ONLY ONE COMPACT REFRIGERATOR, FREEZER OR ICE MAKER (5 CUBIC FEET MAXIMUM CAPACITY) DESIGNED FOR PLACEMENT UNDER A COUNTER AND SO INSTALLED. D. NO GAS OR 220-VOLT AC POWER OUTLETS ARE ALLOWED IN THE VICINITY OF THE WET BAR. E. NO OTHER FACILITY (INCLUDING, BUT NOT LIMITED TO, STOVE, RANGE, DISHWASHER, MICROWAVE, GARBAGE DISPOSAL OR TRASH COMPACTOR) USED FOR THE PREPARATION OF FOOD SHALL BE LOCATED WITHIN OR NEAR A WET BAR. "THE PROPOSED WET BAR WILL COMPLY WITH THE ABOVE WET BAR LIMITATIONS".

W.F ARCHITECTS

WILL & FOTSCH ARCHITECTS

1298 PROSPECT STREET, SUITE 2S, LA JOLLA, CA 92037 - (o) 858-224-2486

JOB #:

CIELO MAR - LOT 4 - A-2 TRUST

8303 LA JOLLA SHORES DR, SAN DIEGO, CA 32037

DATE:	ISSUE:
02/24/2023	CDP SUBMITTAL
10/03/2023	2ND CDP SUBMITTAL
03/18/2024	3RD CDP SUBMITTAL
08/16/2024	4TH CDP SUBMITTAL
12/13/2024	5TH CDP SUBMITTAL
04/28/2025	6TH CDP SUBMITTAL
09/04/2025	7TH CDP SUBMITTAL

A212


LOT 4 - PROPOSED PLAN - GARDEN LEVEL

04/28/2025

Copyright Will & Fotsch Architects 2025

Autodesk Docs | 2804/2025 134-01 | AutoCAD Docs | 2804/2025 Cielo Mar Owner - Cielo Mar LECLA JOLLA SHORES - LOT 4 - CDP.rvt

NOT DATE AND TIME

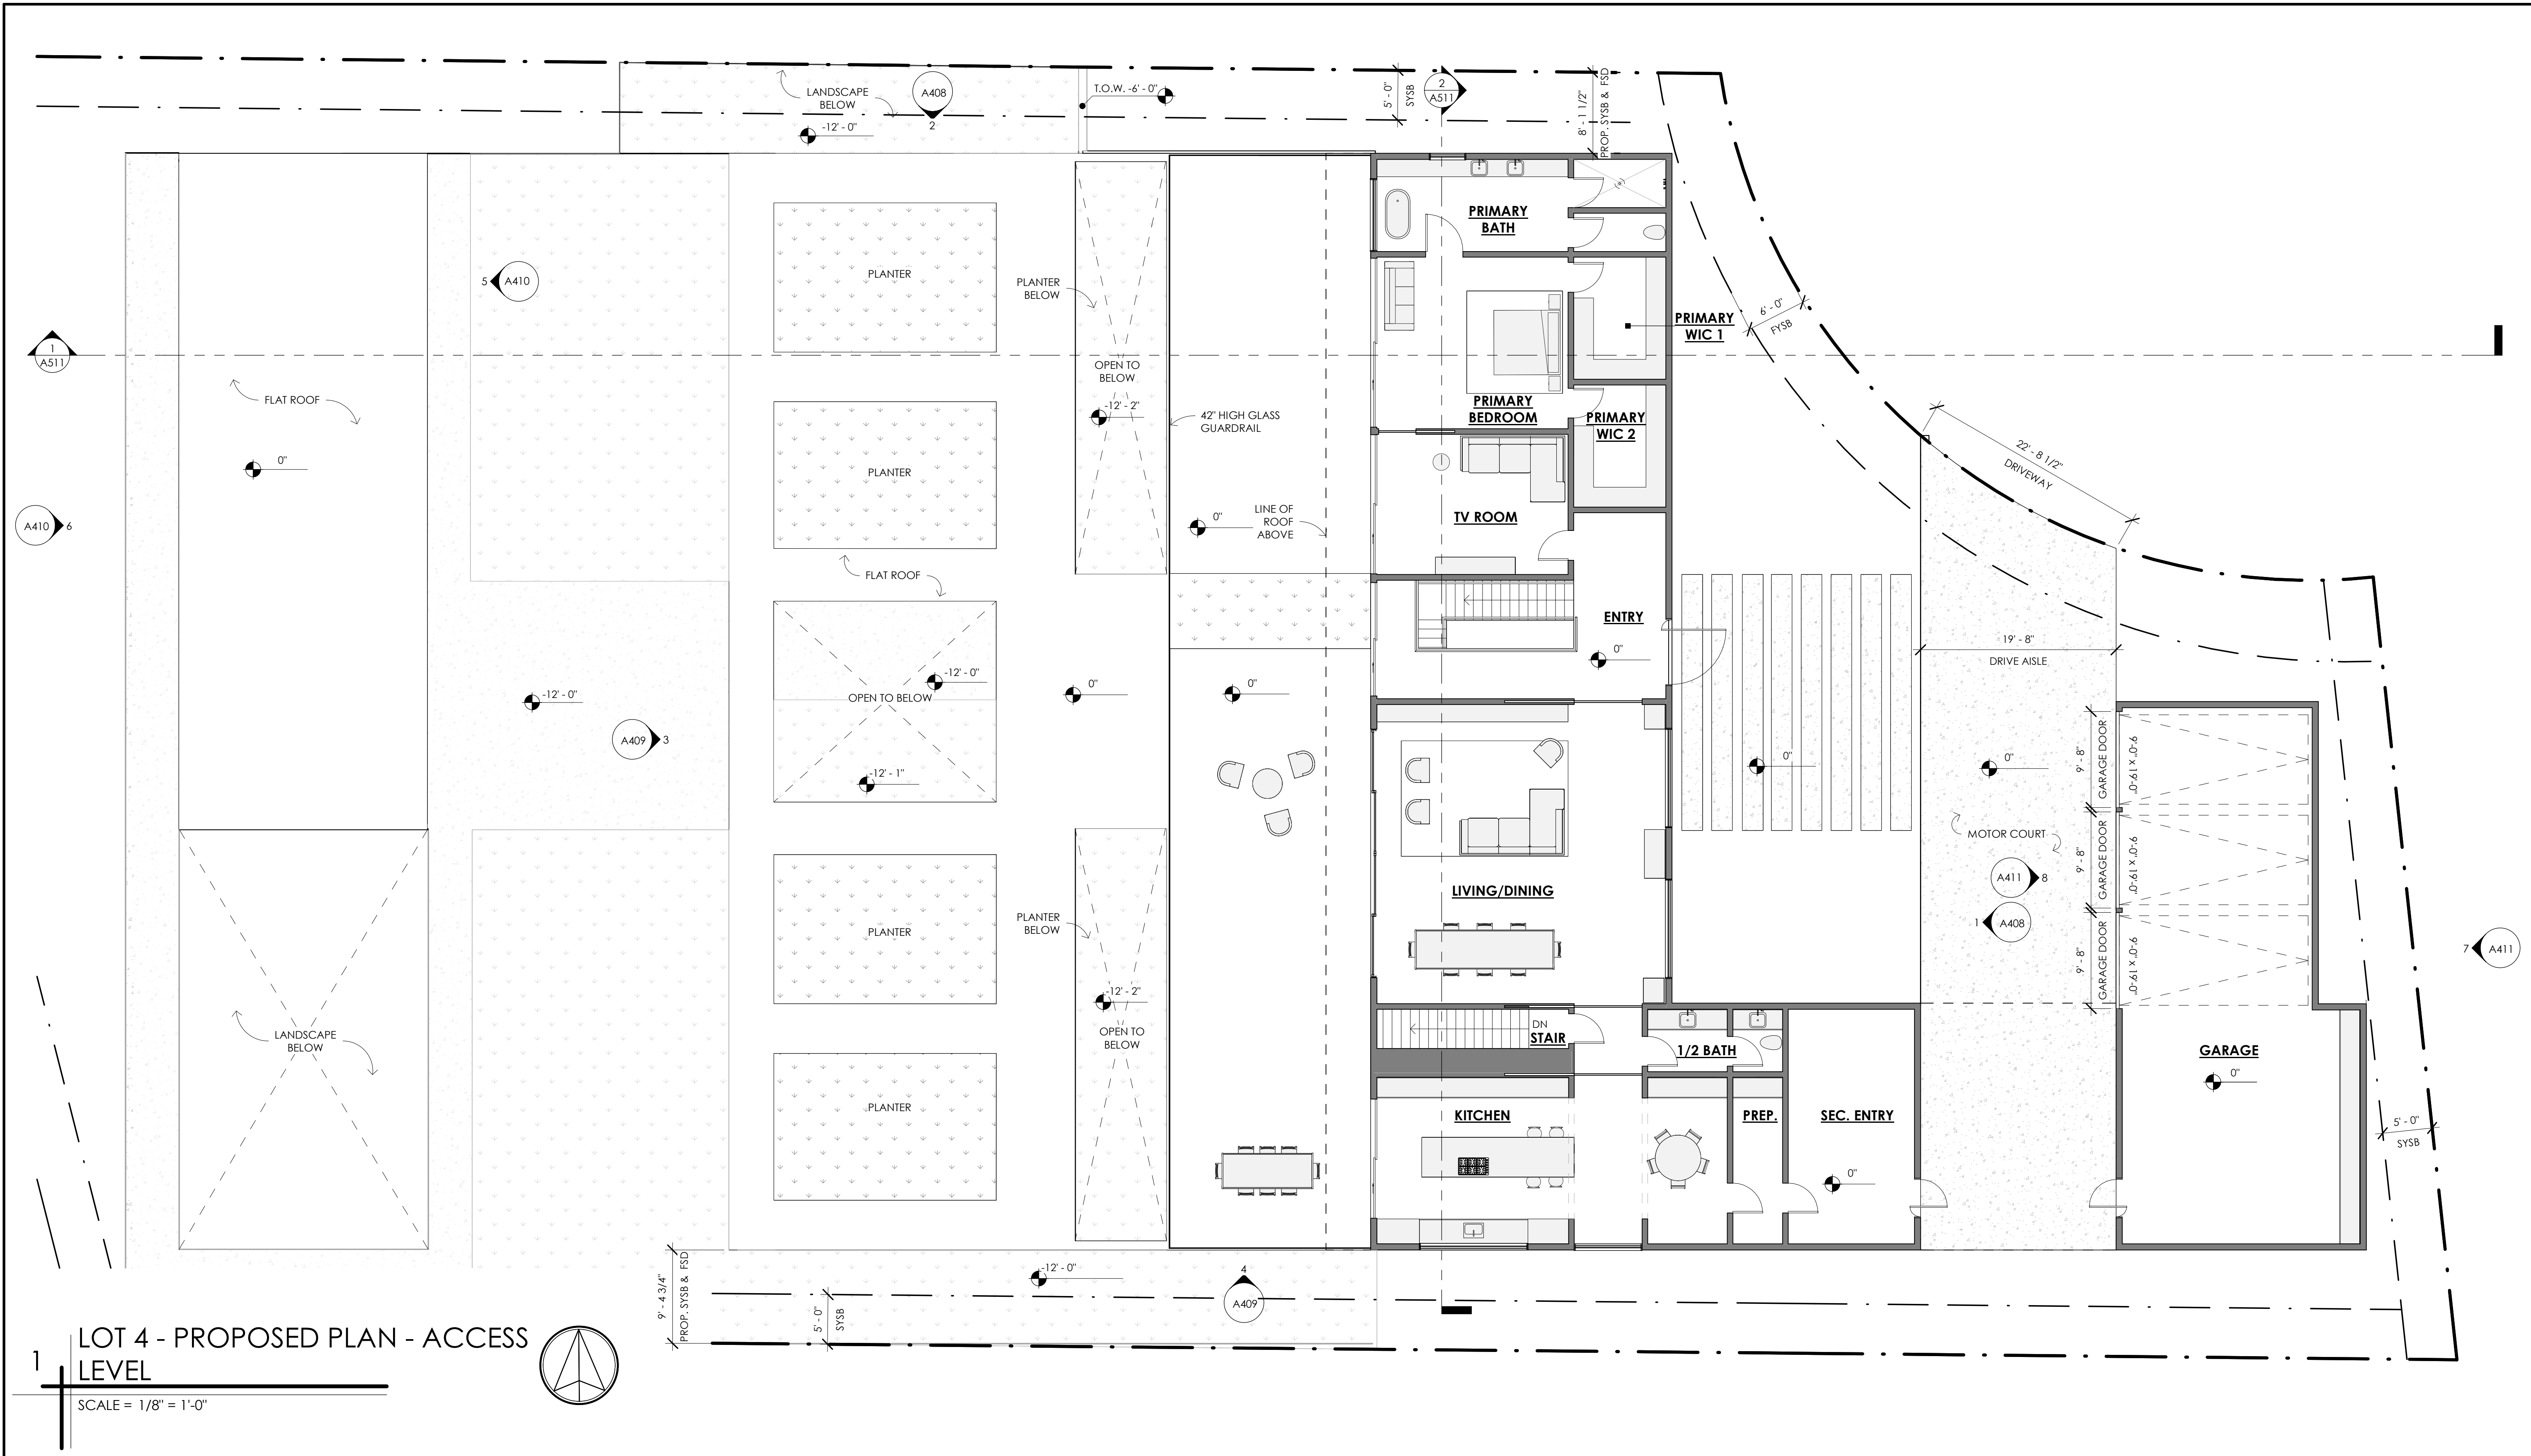

1 LOT 4 - PROPOSED PLAN - ACCESS LEVEL
SCALE = 1/8" = 1'-0"

PLAN NOTES		
1. FOR TYPICAL WALL PENETRATION SEE DETAIL SHEET.	9. ATTIC / UNDERFLOOR INSTALLATION MUST COMPLY WITH SECTIONS 904, 908, AND 909 OF CMC.	B. DOOR OVERLAPS ONTO JAMBS AND HEADERS. C. GARAGE DOOR JAMBS AND HEADERS COVERED WITH METAL FLASHING
2. PENETRATIONS OF FIRE-RESISTIVE WALLS, FLOOR-CEILINGS, AND ROOF-CEILINGS SHALL BE PROTECTED AS REQUIRED IN CRC SECTION R302.4.	10. FIRE BLOCKING SHALL BE PROVIDED AT VERTICAL FLOOR TO FLOOR PENETRATIONS CONCEALED WITHIN WALL CAVITIES. THROUGH PENETRATION FIRE STOP SYSTEM SHALL BE PROVIDED. BOTH VERTICAL AND THROUGH PENETRATION SHALL COMPLY WITH PROVISIONS SPECIFIED IN CBC, SECTION 714 AND CRC, SECTION R302.11, AS APPLICABLE.	14. A. COUNTER SURFACES SHALL NOT EXCEED 10 FEET IN TOTAL LENGTH, NOR SHALL WALL CABINETS, (THIS COUNTER SIZE STANDARD SHALL APPLY TO POOL HOUSES, ETC., AND TO DWELLING ROOMS THAT ARE DISTANT, OR ISOLATED, FROM THE MAIN LIVING AREA OF A HOME.) B. ONLY ONE SINGLE SINK IS ALLOWED, 18" MAXIMUM LENGTH, WITH A MAXIMUM 1/2 INCH DRAIN. C. ONLY ONE COMPACT REFRIGERATOR, FREEZER OR ICE MAKER (5 CUBIC FEET MAXIMUM CAPACITY) DESIGNED FOR PLACEMENT UNDER A COUNTER AND SO INSTALLED.
3. PROVIDE LEVEL 5 DRYWALL THROUGHOUT.	11. PROPERLY COMPLETED AND SIGNED CERTIFICATES OF INSTALLATION (CF2R FORMS) SHALL BE PROVIDED TO THE INSPECTOR IN THE FIELD. FOR PROJECTS REQUIRING HERS VERIFICATION, THE CF2R FORMS SHALL BE REGISTERED WITH A CALIFORNIA-APPROVED HERS PROVIDER DATA REGISTRY.	D. NO GAS OR 220-VOLT AC POWER OUTLETS ARE ALLOWED IN THE VICINITY OF THE WET BAR.
4. PREP ALL SURFACES TO RECEIVE FINISH PER PLAN.	12. PROPERLY COMPLETED AND SIGNED CERTIFICATES OF INSTALLATION (CF3R FORMS) SHALL BE PROVIDED TO THE INSPECTOR IN THE FIELD FOR ITEMS REQUIRING HERS VERIFICATION. CF3R FORMS SHALL BE REGISTERED WITH A CALIFORNIA-APPROVED HERS PROVIDER DATA REGISTRY.	E. NO OTHER FACILITY (INCLUDING, BUT NOT LIMITED TO, STOVE, RANGE, DISHWASHER, MICROWAVE, GARBAGE DISPOSAL OR TRASH COMPACTOR) USED FOR THE PREPARATION OF FOOD SHALL BE LOCATED WITHIN OR NEAR A WET BAR. "THE PROPOSED WET BAR WILL COMPLY WITH THE ABOVE WET BAR LIMITATIONS".
5. EXTERIOR DOORS MAY SWING OUTWARD ONLY IF THE EXTERIOR LANDING IS NOT MORE THAN 1-1/2" LOWER THAN THE TOP OF THE THRESHOLD. R311.3.1	13. EXTERIOR GARAGE DOORS SHALL RESIST THE INTRUSION OF EMBERS INTO THE GARAGE BY LIMITING THE SIZE OF ANY GAPS AT THE BOTTOM, SIDES, AND TOP OF THE DOOR TO 1/8 INCH OR LESS USING ONE OF THE FOLLOWING METHODS: [CRC R337.8.4, CBC 708A.4] A. WEATHER-STRIPPING PRODUCTS WITH TENSILE STRENGTH AND FLAMMABILITY RATING PER CBC 708A.4.	
6. ALL ABS AND PVC PIPING AND FITTINGS SHALL BE ENCLOSED WITHIN WALLS AND FLOORS COVERED WITH "TYPE X GYPSUM BOARD" OR SIMILAR ASSEMBLIES THAT PROVIDE THE SAME LEVEL OF FIRE PROTECTION. PROTECTION OF MEMBRANE PENETRATIONS IS NOT REQUIRED.		
7. GARAGE AND HABITABLE SPACE ABOVE TO HAVE 1-HOUR FIRE RATING BETWEEN PER CRC R302.3, AND SOUND INSULATION WITH MINIMUM 50 STC RATING AND IMPACT SOUND INSULATION WITH MINIMUM 50 IIC PER CBC 1207.2, CBC 1207.3.		
8. DUCTS IN THE GARAGE AND DUCTS PENETRATING THE WALLS OR CEILINGS SEPARATING THE DWELLING FROM THE GARAGE SHALL BE CONSTRUCTED OF MINIMUM NO. 26 GAUGE SHEET STEEL OR OTHER APPROVED MATERIAL AND SHALL HAVE NO OPENINGS INTO THE GARAGE.		

W.F ARCHITECTS

WILL & FOTSCH ARCHITECTS

1298 PROSPECT STREET, SUITE 2S, LA JOLLA, CA 92037 - (o) 858-224-2486

JOB #:

CIELO MAR - LOT 4 - A-2

TRUST

8303 LA JOLLA SHORES DR, SAN DIEGO, CA 32037

DATE: 02/24/2023
03/18/2023
03/18/2024
08/16/2024
12/13/2024
04/28/2025
09/04/2025

ISSUE: CDP SUBMITTAL
2ND CDP SUBMITTAL
3RD CDP SUBMITTAL
4TH CDP SUBMITTAL
5TH CDP SUBMITTAL
6TH CDP SUBMITTAL
7TH CDP SUBMITTAL


A213

LOT 4 - PROPOSED PLAN - ACCESS LEVEL

04/28/2025


02/24/2023 CDP SUBMITTAL
10/03/2023 2ND CDP SUBMITTAL
03/18/2024 3RD CDP SUBMITTAL
08/16/2024 4TH CDP SUBMITTAL
12/13/2024 5TH CDP SUBMITTAL
04/28/2025 6TH CDP SUBMITTAL
09/04/2025 7TH CDP SUBMITTAL

28/04/2025 13:42:54 AutoSave: Docs/2025 Cielo Mar Owner - Cielo Mar LECLA JOLLA SHORES - LOT 4 - CDP.FIN

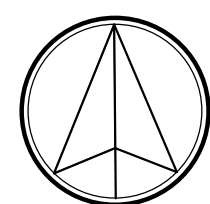


SCALE = 1/8" = 1'-0"

1. TWO LAYERS OF UNDERLAYMENT REQUIRED FOR LOW SLOPED ROOFS PER CRC SECTION R9-5.3.1.
2. ROOF GUTTERS SHALL PROVIDE WITH THE MEANS TO PREVENT ACCUMULATION OF LEAVE AND DEBRIS IN THE GUTTER. ALL ROOF GUTTERS AND DOWNSPOUTS SHALL BE CONSTRUCTED OF NON-COMBUSTIBLE MATERIALS. THEY SHALL ALSO HAVE ZINC ALUMINE COATING.
3. DRIP EDGE FLASHING USED AT THE FREE EDGES OF ROOFING MATERIALS SHALL BE NON-COMBUSTIBLE.
4. CHIMNEYS, FLUES OR STOVEPIES ATTACHED TO ANY FIREPLACE, STOVE, BARBEQUE OR OTHER SOLID OR LIQUID FUEL BURNING EQUIPMENT OR DEVICE SHALL BE EQUIPPED WITH AN APPROVED SPARK ARRESTOR.
5. OVERFLOW DRAINS SHALL HAVE THE SAME SIZE AS THE ROOF DRAIN AND SHALL BE INSTALLED WITH THE FLOW LINE LOCATED 2" ABOVE THE LOW POINT OF THE ROOF.
6. OVERFLOW SCUPPERS SHALL HAVE AN OPENING AREA THREE TIMES THE SIZE OF THE ROOF DRAIN. THE MINIMUM OPENING HEIGHT OF AN ADJACENT PARAPET WALL WITH THE INLET FLOW LOCATED 2" ABOVE THE LOW POINT OF THE ROOF.
7. OVERFLOW DRAINS AND SCUPPERS MUST HAVE SEPARATE OUTLETS FROM THE ROOF DRAINS / SCUPPERS.
8. FOR TYPICAL PILE PENETRATION SEE DETAIL 4/A7.1.
9. ALL FLAT ROOFS TO COMPLY WITH SECTION R604.5.
10. ANY ROOF GUTTERS SHALL BE PROVIDED WITH MEANS TO PREVENT ACCUMULATION OF LEAVES AND DEBRIS.
11. SOLAR ZONE AREA MINIMUM 250 S.F. CUMULATIVE AREA COMPROMISED OF MINIMUM 80 S.F. AREAS WITH MINIMUM 5-FOOT DIMENSIONS, NO OBSTRUCTIONS - INCLUDING VENTS, CHIMNEYS, SKYLIGHTS, ARCHITECTURAL FEATURES, ROOF-MOUNTED EQUIPMENT - LOCATED WITHIN SOLAR ZONE.
12. THE MAIN ELECTRICAL SERVICE PANEL SHALL NOT BE OF A TYPE WITH A CENTER-FED MAIN CIRCUIT BREAKER AND SHALL INCLUDE RESERVED SPACE ALLOWING FOR INSTALLATION OF DOUBLE POLE CIRCUIT BREAKERS FOR A FUTURE SOLAR PHOTOVOLTAIC SYSTEM, SUCH RESERVED SPACE SHALL BE POSITIONED AT THE OPPOSITE (LOAD) END FROM THE INPUT FEEDER OR MAIN CIRCUIT BREAKER LOCATION. THE RESERVED SPACE SHALL BE PERMANENTLY AND VISIBLY MARKED AS "FOR FUTURE SOLAR PHOTOVOLTAIC".
13. ELECTRICAL JUNCTION BOX AND SEGMENT OF METALLIC RACEWAY IN THE ATTIC SHALL BE PERMANENTLY AND VISIBLY MARKED AS "FOR FUTURE SOLAR PHOTOVOLTAIC".
14. PROVIDE TO ACCOMMODATE INSTALLATION OF ROOF-MOUNTED SOLAR PHOTOVOLTAIC SYSTEM:
 - APPROVED MINIMUM 4-INCH-SQUARE ELECTRICAL JUNCTION BOX LOCATED WITHIN 72 INCHES HORIZONTALLY AND 12 INCHES VERTICALLY OF MAIN ELECTRICAL SERVICE PANEL
 - MINIMUM 1-INCH-DIAMETER LISTED ELECTRICAL METALLIC RACEWAY ORIGINATING AT THE READILY ACCESSIBLE ATTIC LOCATION WITH PROXIMITY TO SOLAR ZONE AREA AND TERMINATING AT THE REQUIRED ELECTRICAL JUNCTION BOX
 - MINIMUM 1-INCH-DIAMETER LISTED ELECTRICAL METALLIC RACEWAY ORIGINATING AT THE REQUIRED ELECTRICAL JUNCTION BOX AND TERMINATING AT THE MAIN ELECTRICAL SERVICE PANEL
15. ALL EXPOSED STRUCTURAL MEMBERS TO BE CONSTRUCTED OF NON-COMBUSTIBLE MATERIAL, EXTERIOR FIRE-RETARDANT TREATED WOOD, ONE-HOUR FIRE-RESISTANT MATERIAL OR BY USING HEAVY TIMBER CONSTRUCTION METHODS
16. PREVENT INFUSION OF FLAME AND EMBERS [EMBER RESISTANT "ER" APPROVED MODELS ONLY] INTO THE ATTIC.

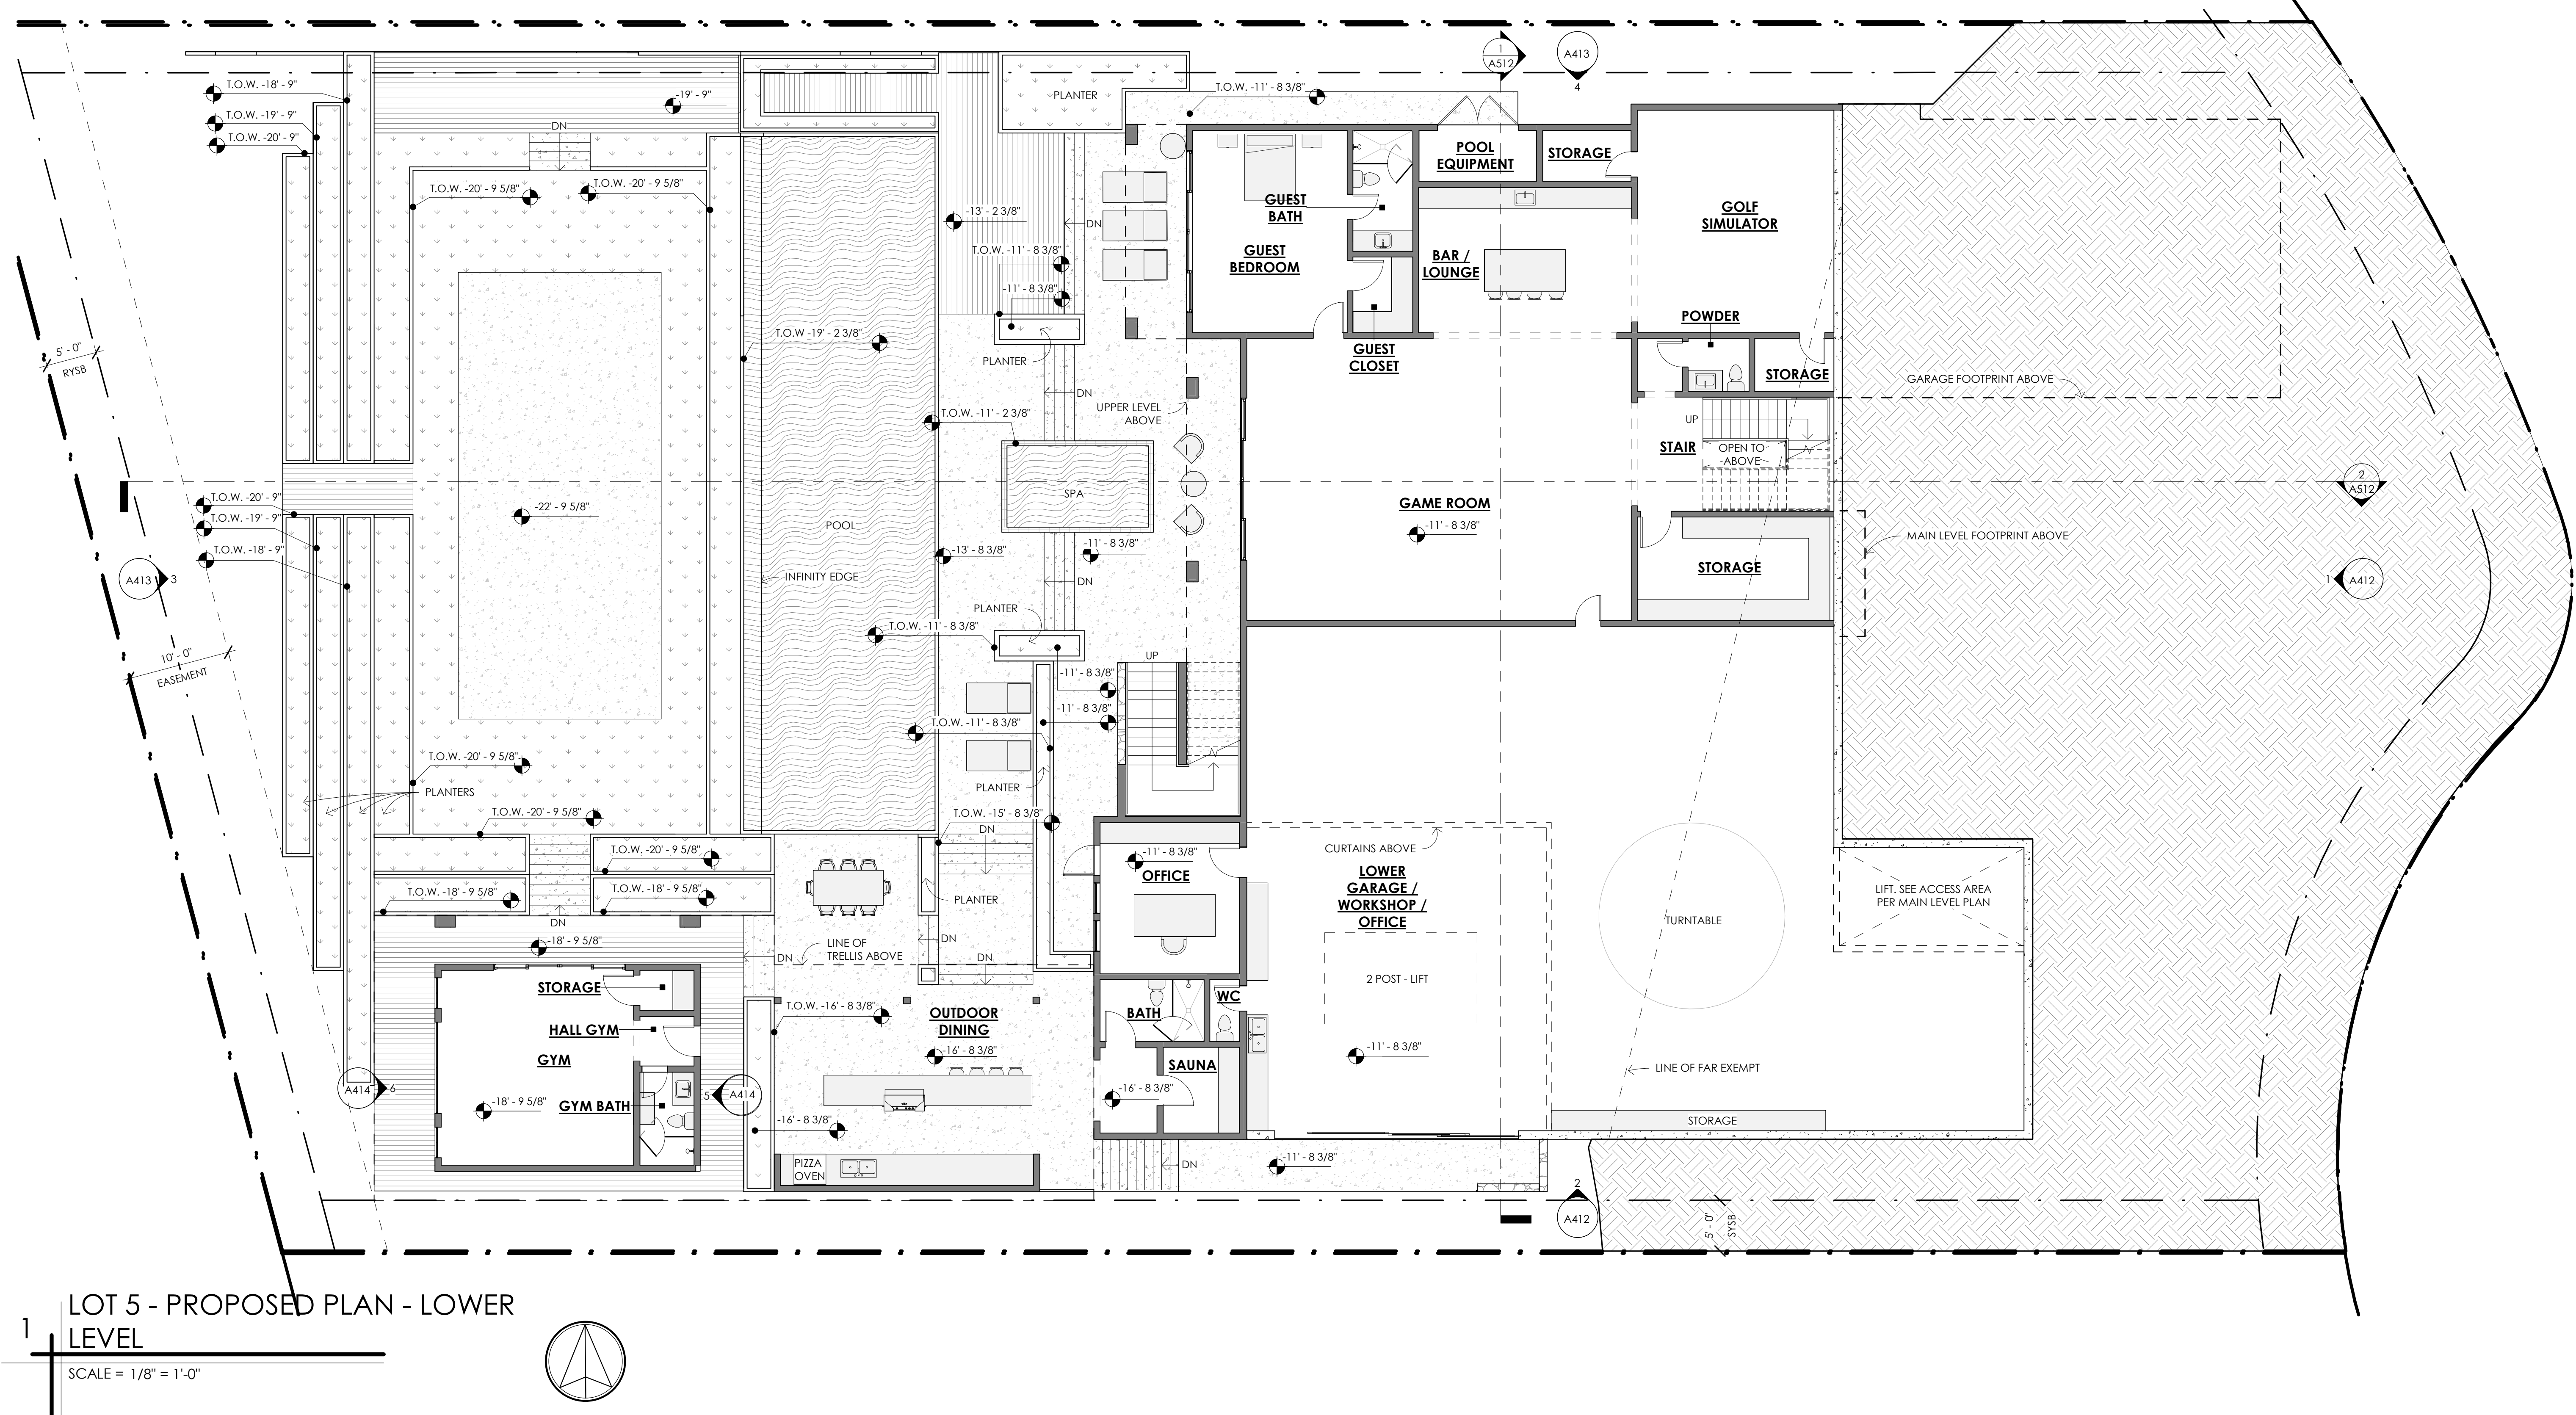

1 LOT 5 - PROPOSED PLAN - LOWER LEVEL
SCALE = 1/8" = 1'-0"

PLAN NOTES			
1. FOR TYPICAL WALL PENETRATION SEE DETAIL SHEET.	2. PENETRATIONS OF FIRE-RESISTIVE WALLS, FLOOR-CEILINGS, AND ROOF-CEILINGS SHALL BE PROTECTED AS REQUIRED IN CRC SECTION R302.4.	3. PROVIDE LEVEL 5 DRYWALL THROUGHOUT.	4. PREP ALL SURFACES TO RECEIVE FINISH PER PLAN.
5. EXTERIOR DOORS MAY SWING OUTWARD ONLY OF THE EXTERIOR LANDING IS NOT MORE THAN 1-1/2" LOWER THAN THE TOP OF THE THRESHOLD. R311.3.1	6. ALL ABS AND PVC PIPING AND FITTINGS SHALL BE ENCLOSED WITHIN WALLS AND FLOORS COVERED WITH "TYPE X GYPSUM BOARD" OR SIMILAR ASSEMBLIES THAT PROVIDE THE SAME LEVEL OF FIRE PROTECTION. PROTECTION OF MEMBRANE PENETRATIONS IS NOT REQUIRED.	7. GARAGE AND HABITABLE SPACE ABOVE TO HAVE 1-HOUR FIRE RATING BETWEEN PER CRC R302.3. AND SOUND INSULATION WITH MINIMUM 50 STC RATING AND IMPACT SOUND INSULATION WITH MINIMUM 50 IIC PER CBC 1207.2, CBC 1207.3.	8. DUCTS IN THE GARAGE AND DUCTS PENETRATING THE WALLS OR CEILINGS SEPARATING THE DWELLING FROM THE GARAGE SHALL BE CONSTRUCTED OF MINIMUM NO. 26 GAUGE SHEET STEEL OR OTHER APPROVED MATERIAL AND SHALL HAVE NO OPENINGS INTO THE GARAGE.
9. ATIC / UNDERFLOOR INSTALLATION MUST COMPLY WITH SECTIONS 904, 908, AND 909 OF CMC.	10. FIRE BLOCKING SHALL BE PROVIDED AT VERTICAL FLOOR TO FLOOR PENETRATIONS CONCEALED WITHIN WALL CAVITIES. THROUGH PENETRATION FIRE STOP SYSTEM SHALL BE PROVIDED. BOTH VERTICAL AND THROUGH PENETRATION SHALL COMPLY WITH PROVISIONS SPECIFIED IN CBC, SECTION 714 AND CRC, SECTION R302.11, AS APPLICABLE.	11. PROPERLY COMPLETED AND SIGNED CERTIFICATES OF INSTALLATION (CF2R FORMS) SHALL BE PROVIDED TO THE INSPECTOR IN THE FIELD. FOR PROJECTS REQUIRING HERS VERIFICATION, THE CF2R FORMS SHALL BE REGISTERED WITH A CALIFORNIA-APPROVED HERS PROVIDER DATA REGISTRY.	12. PROPERLY COMPLETED CERTIFICATES OF VERIFICATION (CF3R FORMS) SHALL BE PROVIDED TO THE INSPECTOR IN THE FIELD FOR ITEMS REQUIRING HERS VERIFICATION. CF3R FORMS SHALL BE REGISTERED WITH A CALIFORNIA-APPROVED HERS PROVIDER DATA REGISTRY.
13. EXTERIOR GARAGE DOORS SHALL RESIST THE INTRUSION OF EMBERS INTO THE GARAGE BY LIMITING THE SIZE OF ANY GAPS AT THE BOTTOM, SIDES, AND TOP OF THE DOOR TO 1/8 INCH OR LESS USING ONE OF THE FOLLOWING METHODS: [CRC R337.8.4, CBC 708A.4] A. WEATHER-STRIPPING PRODUCTS WITH TENSILE STRENGTH AND FLAMMABILITY RATING PER CBC 708A.4.	14. A. COUNTER SURFACES SHALL NOT EXCEED 10 FEET IN TOTAL LENGTH, NOR SHALL WALL CABINETS, (THIS COUNTER SIZE STANDARD SHALL APPLY TO POOL HOUSES, ETC. AND TO DWELLING ROOMS THAT ARE DISTANT, OR ISOLATED, FROM THE MAIN LIVING AREA OF A HOME.)	15. ONLY ONE SINGLE SINK IS ALLOWED, 18" MAXIMUM LENGTH, WITH A MAXIMUM 1 YZ INCH DRAIN.	16. C. ONLY ONE COMPACT REFRIGERATOR, FREEZER OR ICE MAKER (5 CUBIC FEET MAXIMUM CAPACITY) DESIGNED FOR PLACEMENT UNDER A COUNTER AND SO INSTALLED.
	17. D. NO GAS OR 220-VOLT AC POWER OUTLETS ARE ALLOWED IN THE VICINITY OF THE WET BAR.	18. E. NO OTHER FACILITY (INCLUDING, BUT NOT LIMITED TO, STOVE, RANGE, DISHWASHER, MICROWAVE, GARBAGE DISPOSAL OR TRASH COMPACTOR) USED FOR THE PREPARATION OF FOOD SHALL BE LOCATED WITHIN OR NEAR A WET BAR. "THE PROPOSED WET BAR WILL COMPLY WITH THE ABOVE WET BAR LIMITATIONS".	

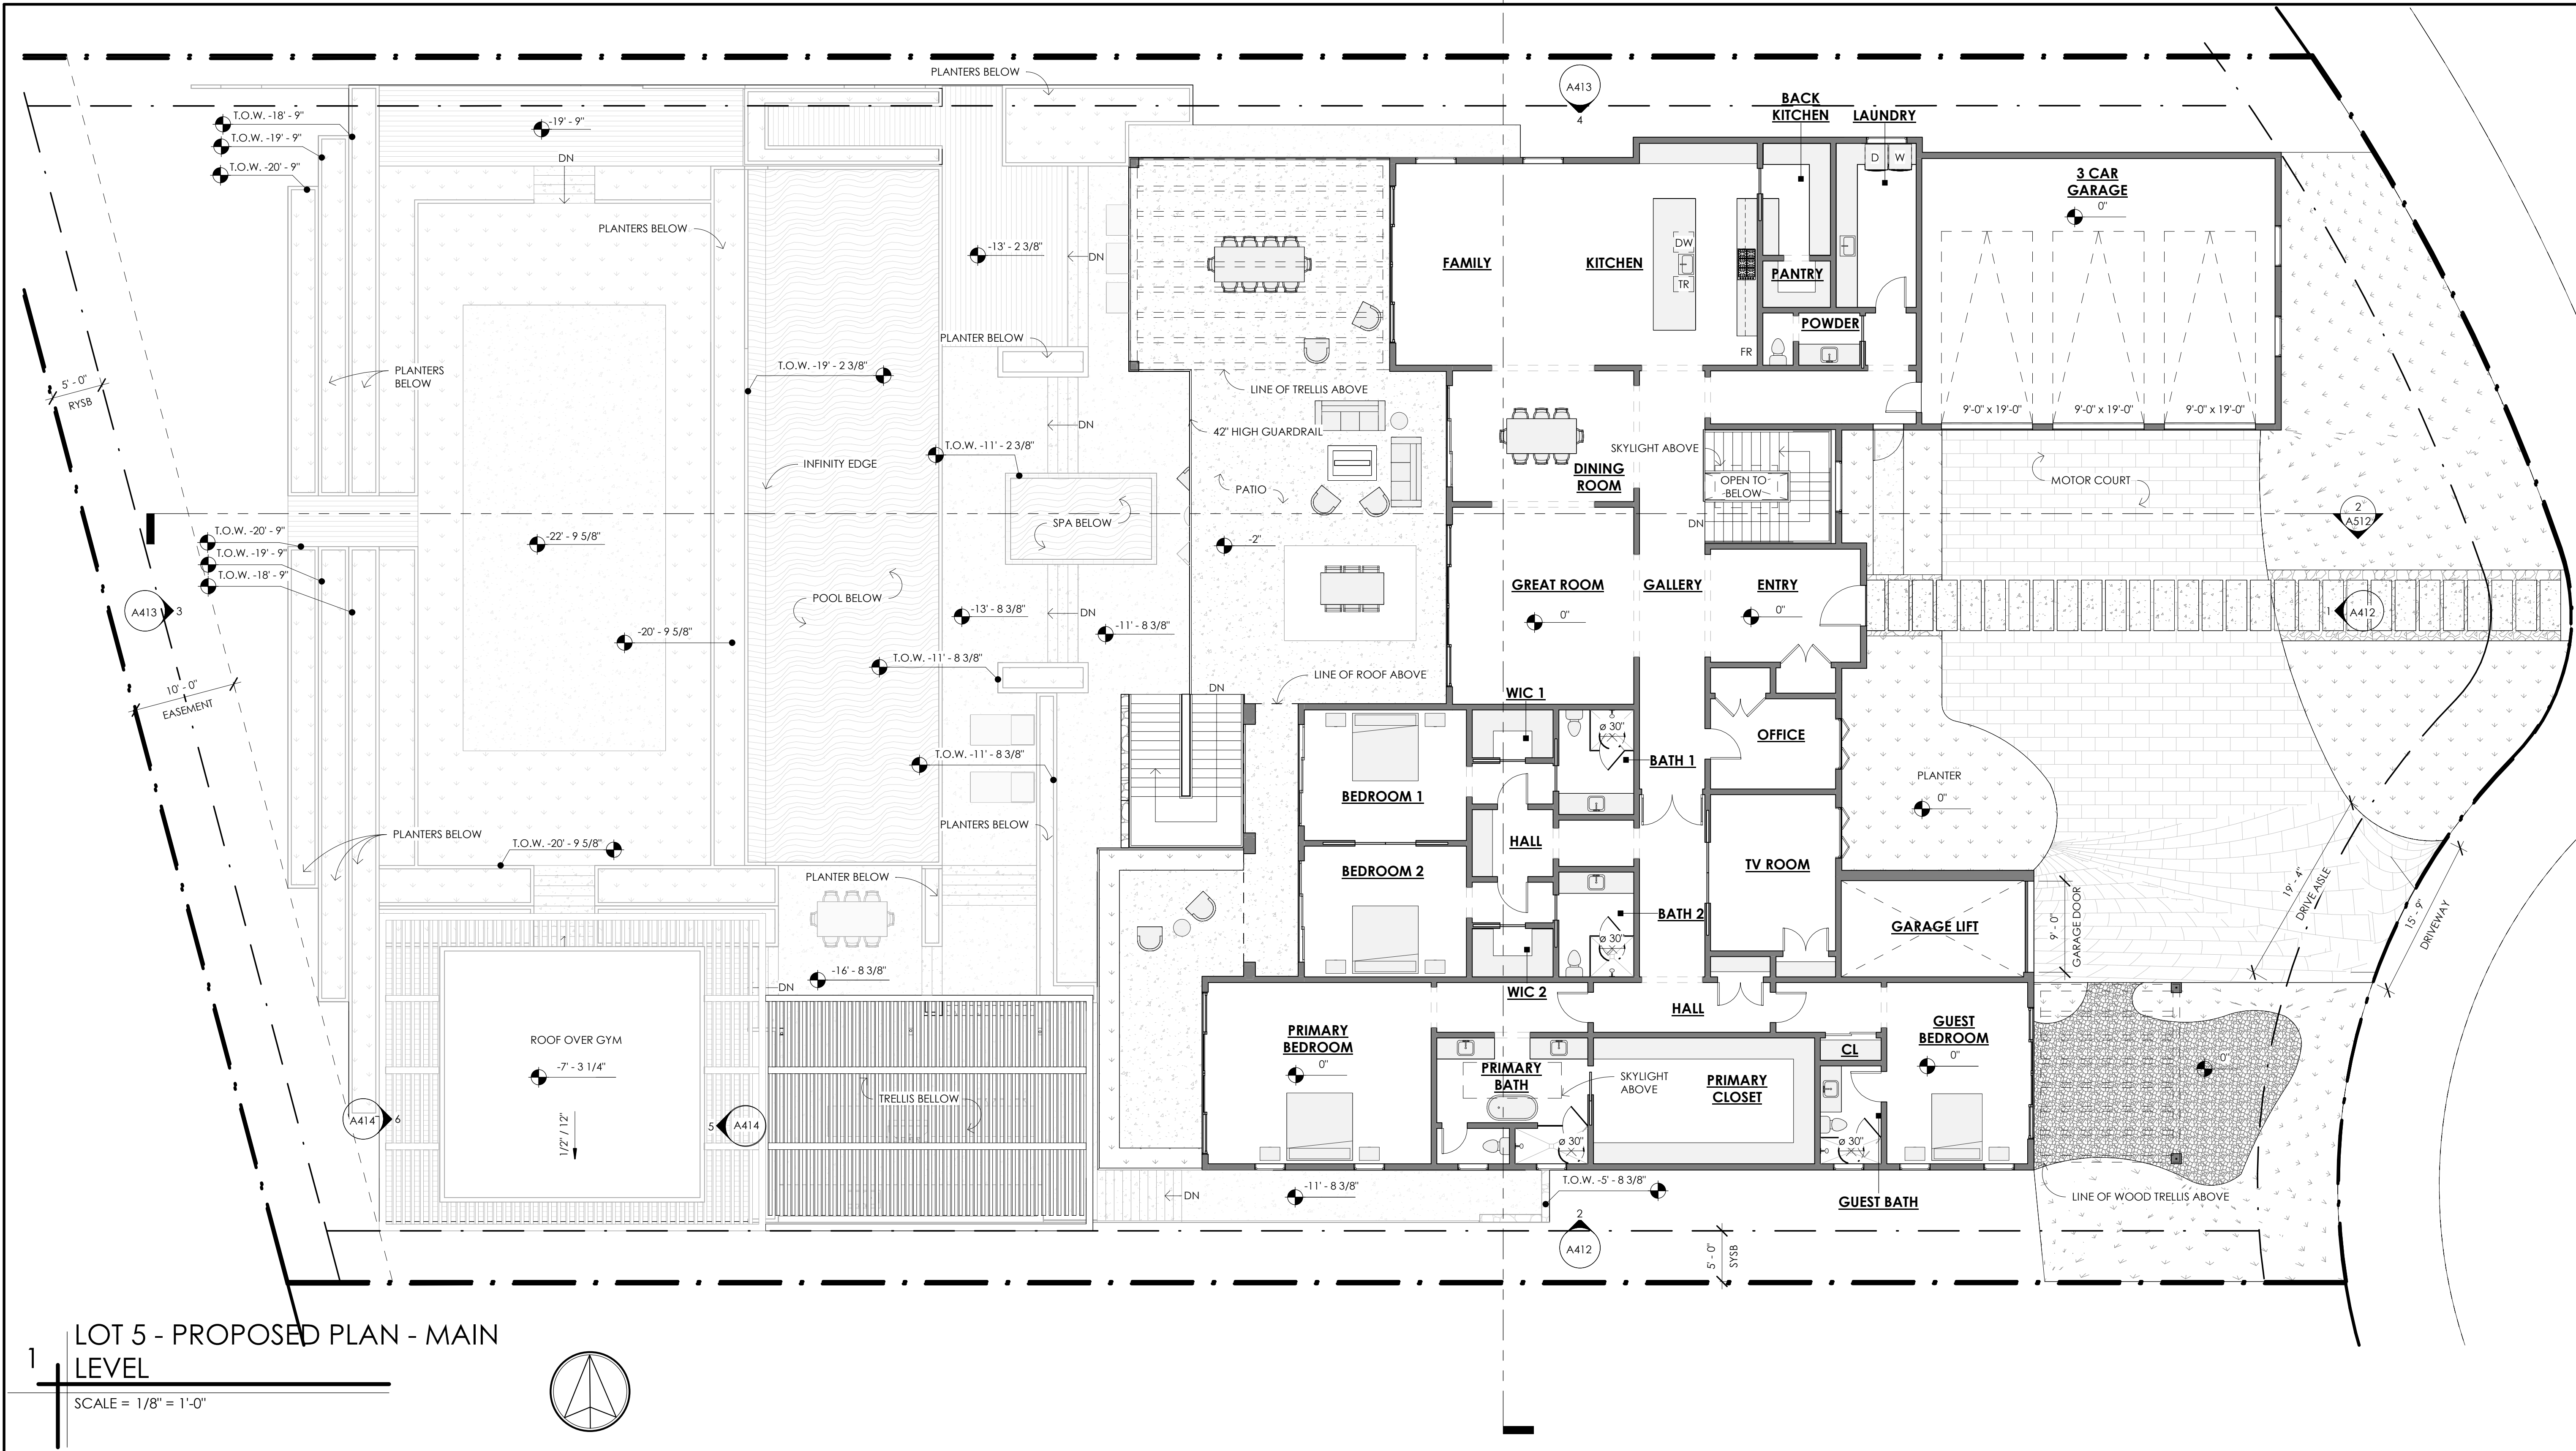

1 LOT 5 - PROPOSED PLAN - MAIN LEVEL
SCALE = 1/8" = 1'-0"

PLAN NOTES

1. FOR TYPICAL WALL PENETRATION SEE DETAIL SHEET.

2. PENETRATIONS OF FIRE-RESISTIVE WALLS, FLOOR-CEILINGS, AND ROOF-CEILINGS SHALL BE PROTECTED AS REQUIRED IN CRC SECTION R302.4.

3. PROVIDE LEVEL 5 DRYWALL THROUGHOUT.

4. PREP ALL SURFACES TO RECEIVE FINISH PER PLAN.

5. EXTERIOR DOORS MAY SWING OUTWARD ONLY OF THE EXTERIOR LANDING IS NOT MORE THAN 1-1/2" LOWER THAN THE TOP OF THE THRESHOLD, R311.3.1

6. ALL ABS AND PVC PIPING AND FITTINGS SHALL BE ENCLOSED WITHIN WALLS AND FLOORS COVERED WITH "TYPE X GYPSUM BOARD" OR SIMILAR ASSEMBLIES THAT PROVIDE THE SAME LEVEL OF FIRE PROTECTION. PROTECTION OF MEMBRANE PENETRATIONS IS NOT REQUIRED.

7. GARAGE AND HABITABLE SPACE ABOVE TO HAVE 1-HOUR FIRE RATING BETWEEN PER CRC R302.3. AND SOUND INSULATION WITH MINIMUM 50 STC RATING AND IMPACT SOUND INSULATION WITH MINIMUM 50 IIC PER CBC 1207.2, CBC 1207.3.

8. DUCTS IN THE GARAGE AND DUCTS PENETRATING THE WALLS OR CEILINGS SEPARATING THE DWELLING FROM THE GARAGE SHALL BE CONSTRUCTED OF MINIMUM NO. 26 GAUGE SHEET STEEL OR OTHER APPROVED MATERIAL AND SHALL HAVE NO OPENINGS INTO THE GARAGE.
9. ATIC / UNDERFLOOR INSTALLATION MUST COMPLY WITH SECTIONS 904, 908, AND 909 OF CMC.

10. FIRE BLOCKING SHALL BE PROVIDED AT VERTICAL FLOOR TO FLOOR PENETRATIONS CONCEALED WITHIN WALL CAVITIES. THROUGH PENETRATION FIRE STOP SYSTEM SHALL BE PROVIDED. BOTH VERTICAL AND THROUGH PENETRATION SHALL COMPLY WITH PROVISIONS SPECIFIED IN CBC, SECTION 714 AND CRC, SECTION R302.11, AS APPLICABLE.

11. PROPERLY COMPLETED AND SIGNED CERTIFICATES OF INSTALLATION (CF2R FORMS) SHALL BE PROVIDED TO THE INSPECTOR IN THE FIELD. FOR PROJECTS REQUIRING HERS VERIFICATION, THE CF2R FORMS SHALL BE REGISTERED WITH A CALIFORNIA-APPROVED HERS PROVIDER DATA REGISTRY.

12. PROPERLY COMPLETED CERTIFICATES OF VERIFICATION (CF3R FORMS) SHALL BE PROVIDED TO THE INSPECTOR IN THE FIELD FOR ITEMS REQUIRING HER VERIFICATION. CF3R FORMS SHALL BE REGISTERED WITH A CALIFORNIA-APPROVED HERS PROVIDER DATA REGISTRY.

13. EXTERIOR GARAGE DOORS SHALL RESIST THE INTRUSION OF EMBERS INTO THE GARAGE BY LIMITING THE SIZE OF ANY GAPS AT THE BOTTOM, SIDES, AND TOP OF THE DOOR TO 1/8 INCH OR LESS USING ONE OF THE FOLLOWING METHODS: [CRC R337.8.4, CBC 708A.4]
A. WEATHER-STRIPPING PRODUCTS WITH TENSILE STRENGTH AND FLAMMABILITY RATING PER CBC 708A.4.
8. DOOR OVERLAPS ONTO JAMBS AND HEADERS.
C. GARAGE DOOR JAMBS AND HEADERS COVERED WITH METAL FLASHING

14. A. COUNTER SURFACES SHALL NOT EXCEED 10 FEET IN TOTAL LENGTH, NOR SHALL WALL CABINETS, (THIS COUNTER SIZE STANDARD SHALL APPLY TO POOL HOUSES, ETC. AND TO DWELLING ROOMS THAT ARE DISTANT, OR ISOLATED, FROM THE MAIN LIVING AREA OF A HOME.)

B. ONLY ONE SINGLE SINK IS ALLOWED, 18" MAXIMUM LENGTH, WITH A MAXIMUM 1 YZ INCH DRAIN.

C. ONLY ONE COMPACT REFRIGERATOR, FREEZER OR ICE MAKER (5 CUBIC FEET MAXIMUM CAPACITY) DESIGNED FOR PLACEMENT UNDER A COUNTER AND SO INSTALLED.

D. NO GAS OR 220-VOLT AC POWER OUTLETS ARE ALLOWED IN THE VICINITY OF THE WET BAR.

E. NO OTHER FACILITY (INCLUDING, BUT NOT LIMITED TO, STOVE, RANGE, DISHWASHER, MICROWAVE, GARBAGE DISPOSAL OR TRASH COMPACTOR) USED FOR THE PREPARATION OF FOOD SHALL BE LOCATED WITHIN OR NEAR A WET BAR. "THE PROPOSED WET BAR WILL COMPLY WITH THE ABOVE WET BAR LIMITATIONS".

W.F
ARCHITECTS

WILL & FOTSCH ARCHITECTS

1298 PROSPECT STREET, SUITE 2S, LA JOLLA, CA 92037 - (o) 858-224-2486

JOB #:

CIELO MAR - LOT 5 - RACE

8303 LA JOLLA SHORES DR, SAN DIEGO, CA 32037

DATE: 02/24/2023
02/24/2023
03/18/2024
08/16/2024
12/13/2024
04/28/2025
09/04/2025

ISSUE: CDP SUBMITTAL
2ND CDP SUBMITTAL
3RD CDP SUBMITTAL
4TH CDP SUBMITTAL
5TH CDP SUBMITTAL
6TH CDP SUBMITTAL
7TH CDP SUBMITTAL

A216

LOT 5 - PROPOSED PLAN - MAIN LEVEL

04/28/2025

DATE:	ISSUE:
02/24/2023	CDP SUBMITTAL
10/03/2023	2ND CDP SUBMITTAL
03/18/2024	3RD CDP SUBMITTAL
08/16/2024	4TH CDP SUBMITTAL
12/13/2024	5TH CDP SUBMITTAL
04/28/2025	6TH CDP SUBMITTAL
09/04/2025	7TH CDP SUBMITTAL

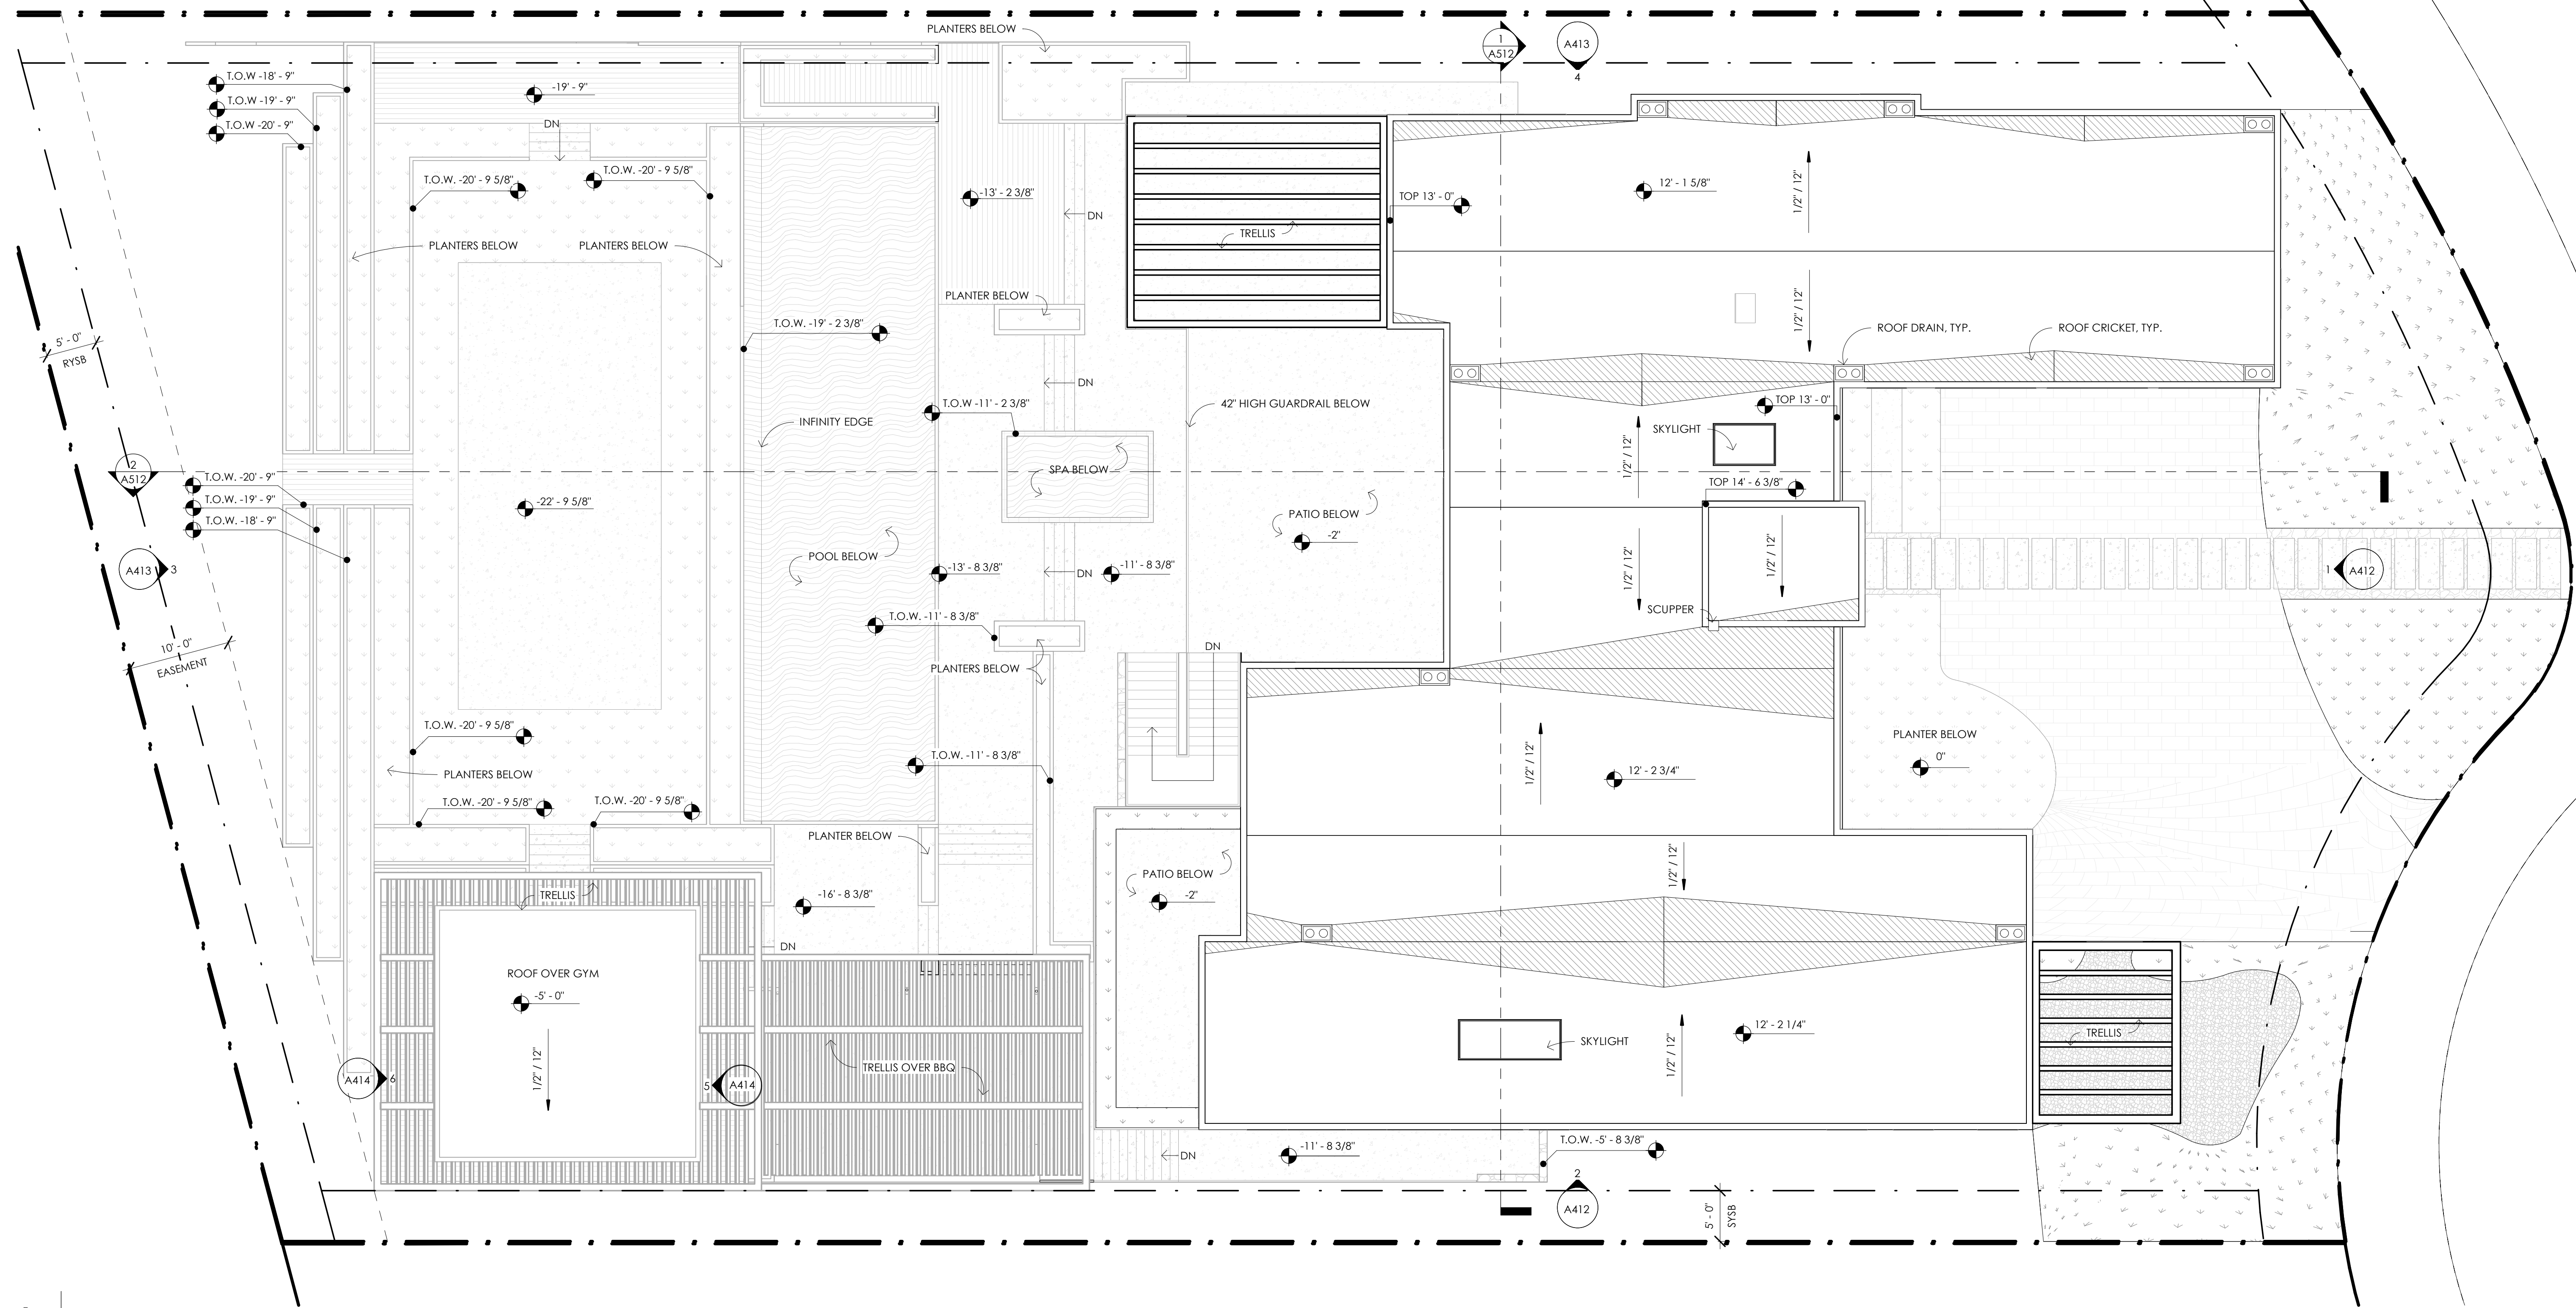


1 LOT 5 - ROOF PLAN

SCALE = 1/8" = 1'-0"

ROOF NOTES

1. TWO LAYERS OF UNDERLAYMENT REQUIRED FOR LOW SLOPED ROOFS PER CRC SECTION R9-5.3.3.1
2. ROOF GUTTERS SHALL PROVIDE WITH THE MEANS TO PREVENT ACCUMULATION OF LEAVE AND DEBRIS IN THE GUTTER. ALL ROOF GUTTERS AND DOWNSPOUTS SHALL BE CONSTRUCTED OF NON-COMBUSTIBLE MATERIALS. THEY SHALL ALSO HAVE ZINC ALUMINE COATING.
3. DRIP EDGE FLASHING USED AT THE FREE EDGES OF ROOFING MATERIALS SHALL BE NON-COMBUSTIBLE.
4. CHIMNEYS, FLUES OR STOVEPIPES ATTACHED TO ANY FIREPLACE, STOVE, BARBEQUE OR OTHER SOLID OR LIQUID FUEL BURNING EQUIPMENT OR DEVICE SHALL BE EQUIPPED WITH AN APPROVED SPARK ARRESTOR.
5. OVERFLOW DRAINS SHALL HAVE THE SAME SIZE AS THE ROOF DRAIN AND SHALL BE INSTALLED WITH THE FLOW LINE LOCATED 2" ABOVE THE LOW POINT OF THE ROOF.
6. OVERFLOW SCUPPERS SHALL HAVE AN OPENING AREA THREE TIMES THE SIZE OF THE ROOF DRAIN; HAVE A MINIMUM OPENING HEIGHT OF 4"; BE INSTALLED IN AN ADJACENT PARAPET WALL AND WITH THE INLET FLOW LOCATED 2" ABOVE THE LOW POINT OF THE ROOF.
7. OVERFLOW DRAINS AND SCUPPERS MUST HAVE SEPARATE OUTLETS FROM THE ROOF DRAINS / SCUPPERS.
8. FOR TYPICAL PIPE PENETRATION SEE DETAIL 4/A7.1
9. ALL FLAT ROOFS TO COMPLY WITH CRC R806.5
10. ANY ROOF GUTTERS SHALL BE PROVIDED WITH MEANS TO PREVENT ACCUMULATION OF LEAVES AND DEBRIS.
11. SOLAR ZONE AREA MINIMUM 250 S.F. CUMULATIVE AREA COMPROMISED OF MINIMUM 80 S.F. AREAS WITH MINIMUM 5-FOOT DIMENSIONS. NO OBSTRUCTIONS - INCLUDING VENTS, CHIMINEYS, SKYLIGHTS, ARCHITECTURAL FEATURES, ROOF-MOUNTED EQUIPMENT - LOCATED WITHIN SOLAR ZONE.
12. THE MAIN ELECTRICAL SERVICE PANEL SHALL NOT BE OF A TYPE WITH A CENTER-FED MAIN CIRCUIT BREAKER AND SHALL INCLUDE RESERVED SPACE ALLOWING FOR INSTALLATION OF DOUBLE-POLE CIRCUIT BREAKERS FOR A FUTURE SOLAR PHOTOVOLTAIC SYSTEM. SUCH RESERVED SPACE SHALL BE POSITIONED AT THE OPPOSITE (LOAD) END FROM THE INPUT FEEDER OR MAIN CIRCUIT BREAKER LOCATION. THE RESERVED SPACE SHALL BE PERMANENTLY AND VISIBLY MARKED AS "FOR FUTURE SOLAR PHOTOVOLTAIC".
13. ELECTRICAL JUNCTION BOX AND SEGMENT OF METALLIC RACEWAY IN THE ATTIC SHALL BE PERMANENTLY AND VISIBLY MARKED AS "FOR FUTURE SOLAR PHOTOVOLTAIC".
14. PROVIDE TO ACCOMMODATE INSTALLATION OF ROOF-MOUNTED SOLAR PHOTOVOLTAIC SYSTEM:
 - APPROVED MINIMUM 4-INCH-SQUARE ELECTRICAL JUNCTION BOX LOCATED WITHIN 72 INCHES HORIZONTALLY AND 12 INCHES VERTICALLY OF MAIN ELECTRICAL SERVICE PANEL.
 - MINIMUM 1-INCH-DIAMETER LISTED ELECTRICAL METALLIC RACEWAY ORIGINATING AT READILY ACCESSIBLE ATTIC LOCATION WITH PROXIMITY TO SOLAR ZONE AREA AND TERMINATING AT THE REQUIRED ELECTRICAL JUNCTION BOX.
 - MINIMUM 1-INCH-DIAMETER LISTED ELECTRICAL METALLIC RACEWAY ORIGINATING AT THE REQUIRED ELECTRICAL JUNCTION BOX AND TERMINATING AT THE MAIN ELECTRICAL SERVICE PANEL.
15. ALL EXPOSED STRUCTURAL MEMBERS TO BE CONSTRUCTED OF NON-COMBUSTIBLE MATERIAL, EXTERIOR FIRE-RETARDANT-TREATED WOOD, ONE-HOUR FIRE-RESISTANT MATERIAL OR BY USING HEAVY TIMBER CONSTRUCTION METHODS
16. PREVENT INTRUSION OF FLAME AND EMBERS (EMBER RESISTANT "ER" APPROVED MODELS ONLY) INTO THE ATTIC.

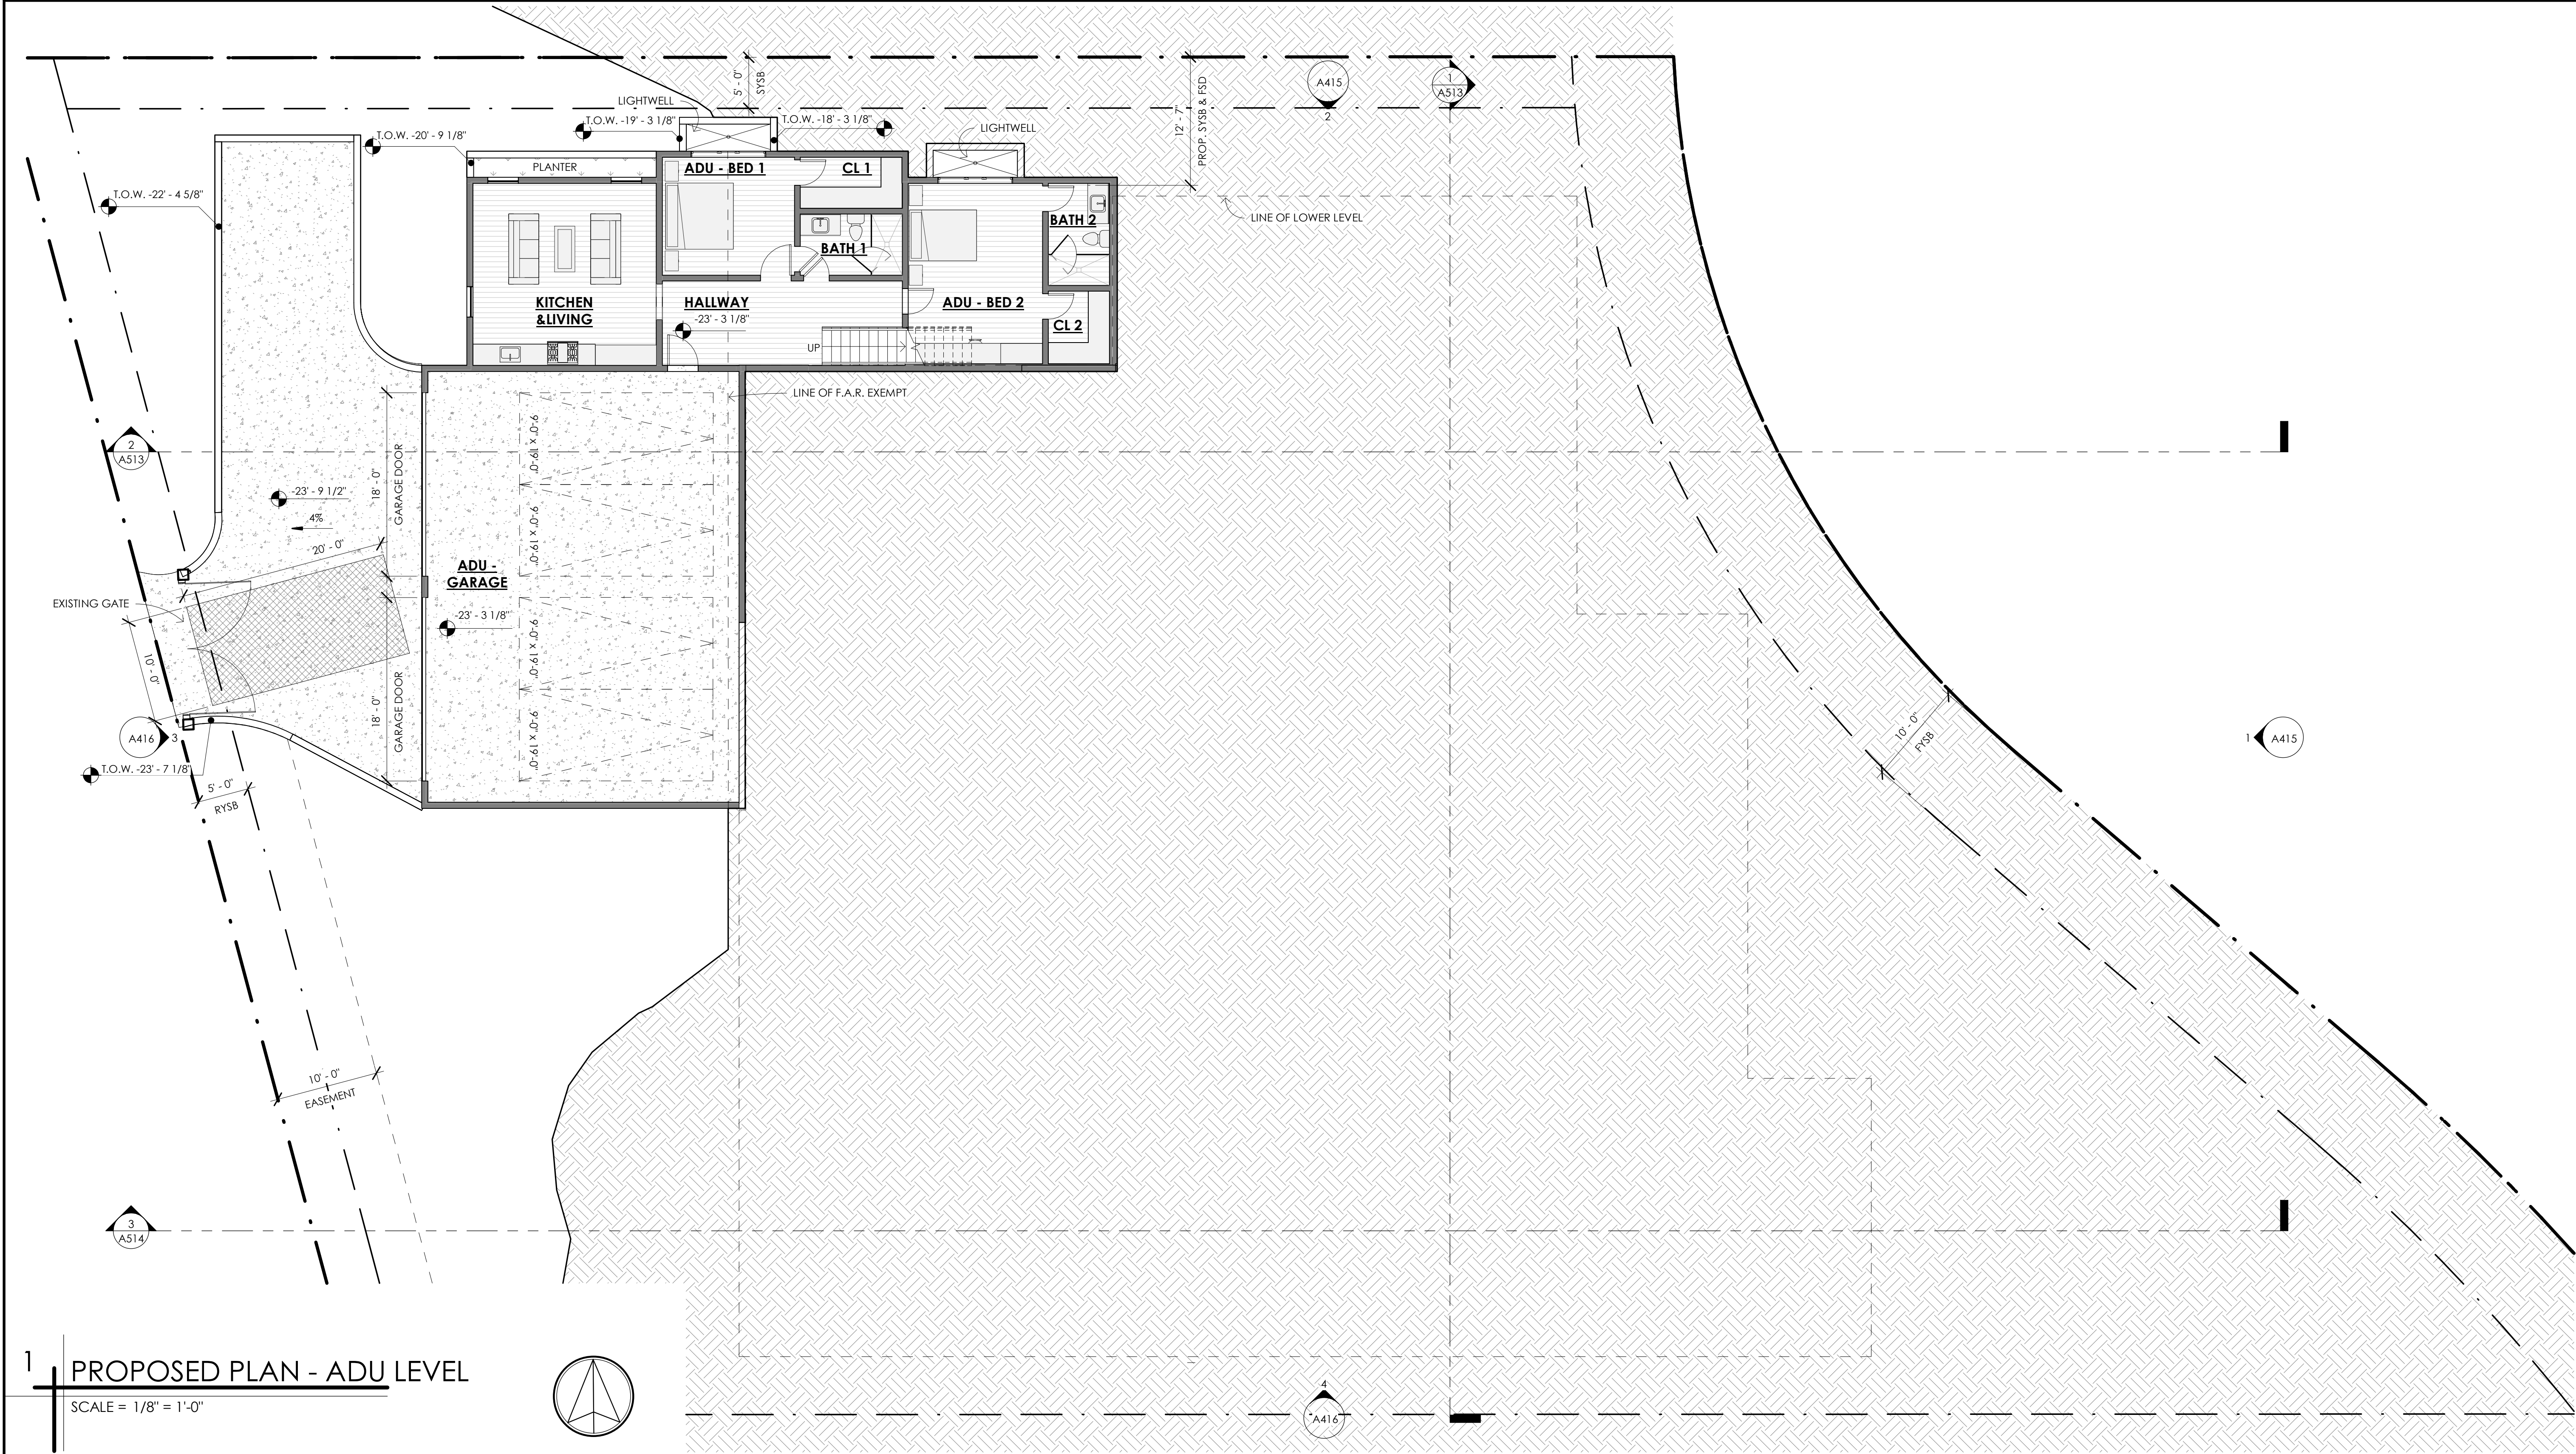

PLAN NOTES	
1. FOR TYPICAL WALL PENETRATION SEE DETAIL SHEET.	9. ATTIC / UNDERFLOOR INSTALLATION MUST COMPLY WITH SECTIONS 904, 908, AND 909 OF CMC.
2. PENETRATIONS OF FIRE-RESISTIVE WALLS, FLOOR-CEILINGS, AND ROOF-CEILINGS SHALL BE PROTECTED AS REQUIRED IN CRC SECTION R302.4.	10. FIRE BLOCKING SHALL BE PROVIDED AT VERTICAL FLOOR TO FLOOR PENETRATIONS CONCEALED WITHIN WALL CAVITIES. THROUGH PENETRATION FIRE STOP SYSTEM SHALL BE PROVIDED. BOTH VERTICAL AND THROUGH PENETRATION SHALL COMPLY WITH PROVISIONS SPECIFIED IN CBC, SECTION 714 AND CRC, SECTION R302.1.1, AS APPLICABLE.
3. PROVIDE LEVEL 5 DRYWALL THROUGHOUT.	11. PROPERLY COMPLETED AND SIGNED CERTIFICATES OF INSTALLATION (CF2R FORMS) SHALL BE PROVIDED TO THE INSPECTOR IN THE FIELD, FOR PROJECTS REQUIRING HERS VERIFICATION. THE CF2R FORMS SHALL BE REGISTERED WITH A CALIFORNIA-APPROVED HERS PROVIDER DATA REGISTRY.
4. PREP ALL SURFACES TO RECEIVE FINISH PER PLAN.	12. PROPERLY COMPLETED CERTIFICATES OF VERIFICATION (CF3R FORMS) SHALL BE PROVIDED TO THE INSPECTOR IN THE FIELD FOR ITEMS REQUIRING HER VERIFICATION. CF3R FORMS SHALL BE REGISTERED WITH A CALIFORNIA-APPROVED HERS PROVIDER DATA REGISTRY.
5. EXTERIOR DOORS MAY SWING OUTWARD ONLY IF THE EXTERIOR LANDING IS NOT MORE THAN 1-1/2' LOWER THAN THE TOP OF THE THRESHOLD. R311.3.1	13. EXTERIOR GARAGE DOORS SHALL RESIST THE INTRUSION OF EMBERS INTO THE GARAGE BY LIMITING THE SIZE OF ANY GAPS AT THE BOTTOM, SIDES, AND TOP OF THE DOOR TO 1/8" INCH OR LESS USING ONE OF THE FOLLOWING METHODS: (CRC R337.8.4.CBC 708A.4)
6. ALL ABS AND PVC PIPING AND FITTINGS SHALL BE ENCLOSED WITHIN WALLS AND FLOORS COVERED WITH "TYPE X GYPSUM BOARD" OR SIMILAR ASSEMBLIES THAT PROVIDE THE SAME LEVEL OF FIRE PROTECTION. PROTECTION OF MEMBRANE PENETRATIONS IS NOT REQUIRED.	A. WEATHER-STRIPPING PRODUCTS WITH TENSILE STRENGTH AND FLAMMABILITY RATING PER CBC 708A.4.
7. GARAGE AND HABITABLE SPACE ABOVE TO HAVE 1-HOUR FIRE RATING BETWEEN PER CRC R302.3, AND SOUND INSULATION WITH MINIMUM 50 STC RATING AND IMPACT SOUND INSULATION WITH MINIMUM 50 IIC PER CBC 1207.2, CBC 1207.3.	8. DOOR OVERLAPS ONTO JAMBS AND HEADERS. C. GARAGE DOOR JAMBS AND HEADERS COVERED WITH METAL FLASHING
8. DUCTS IN THE GARAGE AND DUCTS PENETRATING THE WALLS OR CEILINGS SEPARATING THE DWELLING FROM THE GARAGE SHALL BE CONSTRUCTED OF MINIMUM NO. 26 GAUGE SHEET STEEL OR OTHER APPROVED MATERIAL AND SHALL HAVE NO OPENINGS INTO THE GARAGE.	14. A. COUNTER SURFACES SHALL NOT EXCEED 10 FEET IN TOTAL LENGTH, NOR SHALL WALL CABINETS. (THIS COUNTER SIZE STANDARD SHALL APPLY TO POOL HOUSES, ETC., AND TO DWELLING ROOMS THAT ARE DISTANT, OR ISOLATED, FROM THE MAIN LIVING AREA OF A HOME.) B. ONLY ONE SINGLE SINK IS ALLOWED, 18" MAXIMUM LENGTH, WITH A MAXIMUM 1" INCH DRAIN. C. ONLY ONE COMPACT REFRIGERATOR, FREEZER OR ICE MAKER (5 CUBIC FEET MAXIMUM CAPACITY) DESIGNED FOR PLACEMENT UNDER A COUNTER AND SO INSTALLED. D. NO GAS OR 220-VOLT AC POWER OUTLETS ARE ALLOWED IN THE VICINITY OF THE WET BAR. E. NO OTHER FACILITY (INCLUDING, BUT NOT LIMITED TO, STOVE, RANGE, DISHWASHER, MICROWAVE, GARBAGE DISPOSAL OR TRASH COMPACTOR) USED FOR THE PREPARATION OF FOOD SHALL BE LOCATED WITHIN OR NEAR A WET BAR, "THE PROPOSED WET BAR WILL COMPLY WITH THE ABOVE WET BAR LIMITATIONS".

W.F
ARCHITECTS

WILL & FOTSCH ARCHITECTS

1298 PROSPECT STREET, SUITE 2S, LA JOLLA, CA 92037 - (o) 858-224-2486

JOB #:

CIELO MAR - LOT 6 - LLC

8303 LA JOLLA SHORES DR, SAN DIEGO, CA 32037

DATE:	ISSUE:
02/24/2023	CDP SUBMITTAL
10/03/2023	2ND CDP SUBMITTAL
03/18/2024	3RD CDP SUBMITTAL
08/16/2024	4TH CDP SUBMITTAL
12/13/2024	5TH CDP SUBMITTAL
04/28/2025	6TH CDP SUBMITTAL
09/04/2025	7TH CDP SUBMITTAL

A218


LOT 6 - PROPOSED
PLAN - ADU LEVEL

04/28/2025

Copyright Will & Fotsch Architects 2025

AutoSave: Docs\2025\Cielo Mar Owner - Cielo Mar LLC LA JOLLA SHORES - LOT 6 - CDP.rvt

NOT DATE AND TIME: 28/04/2025 13:46:40

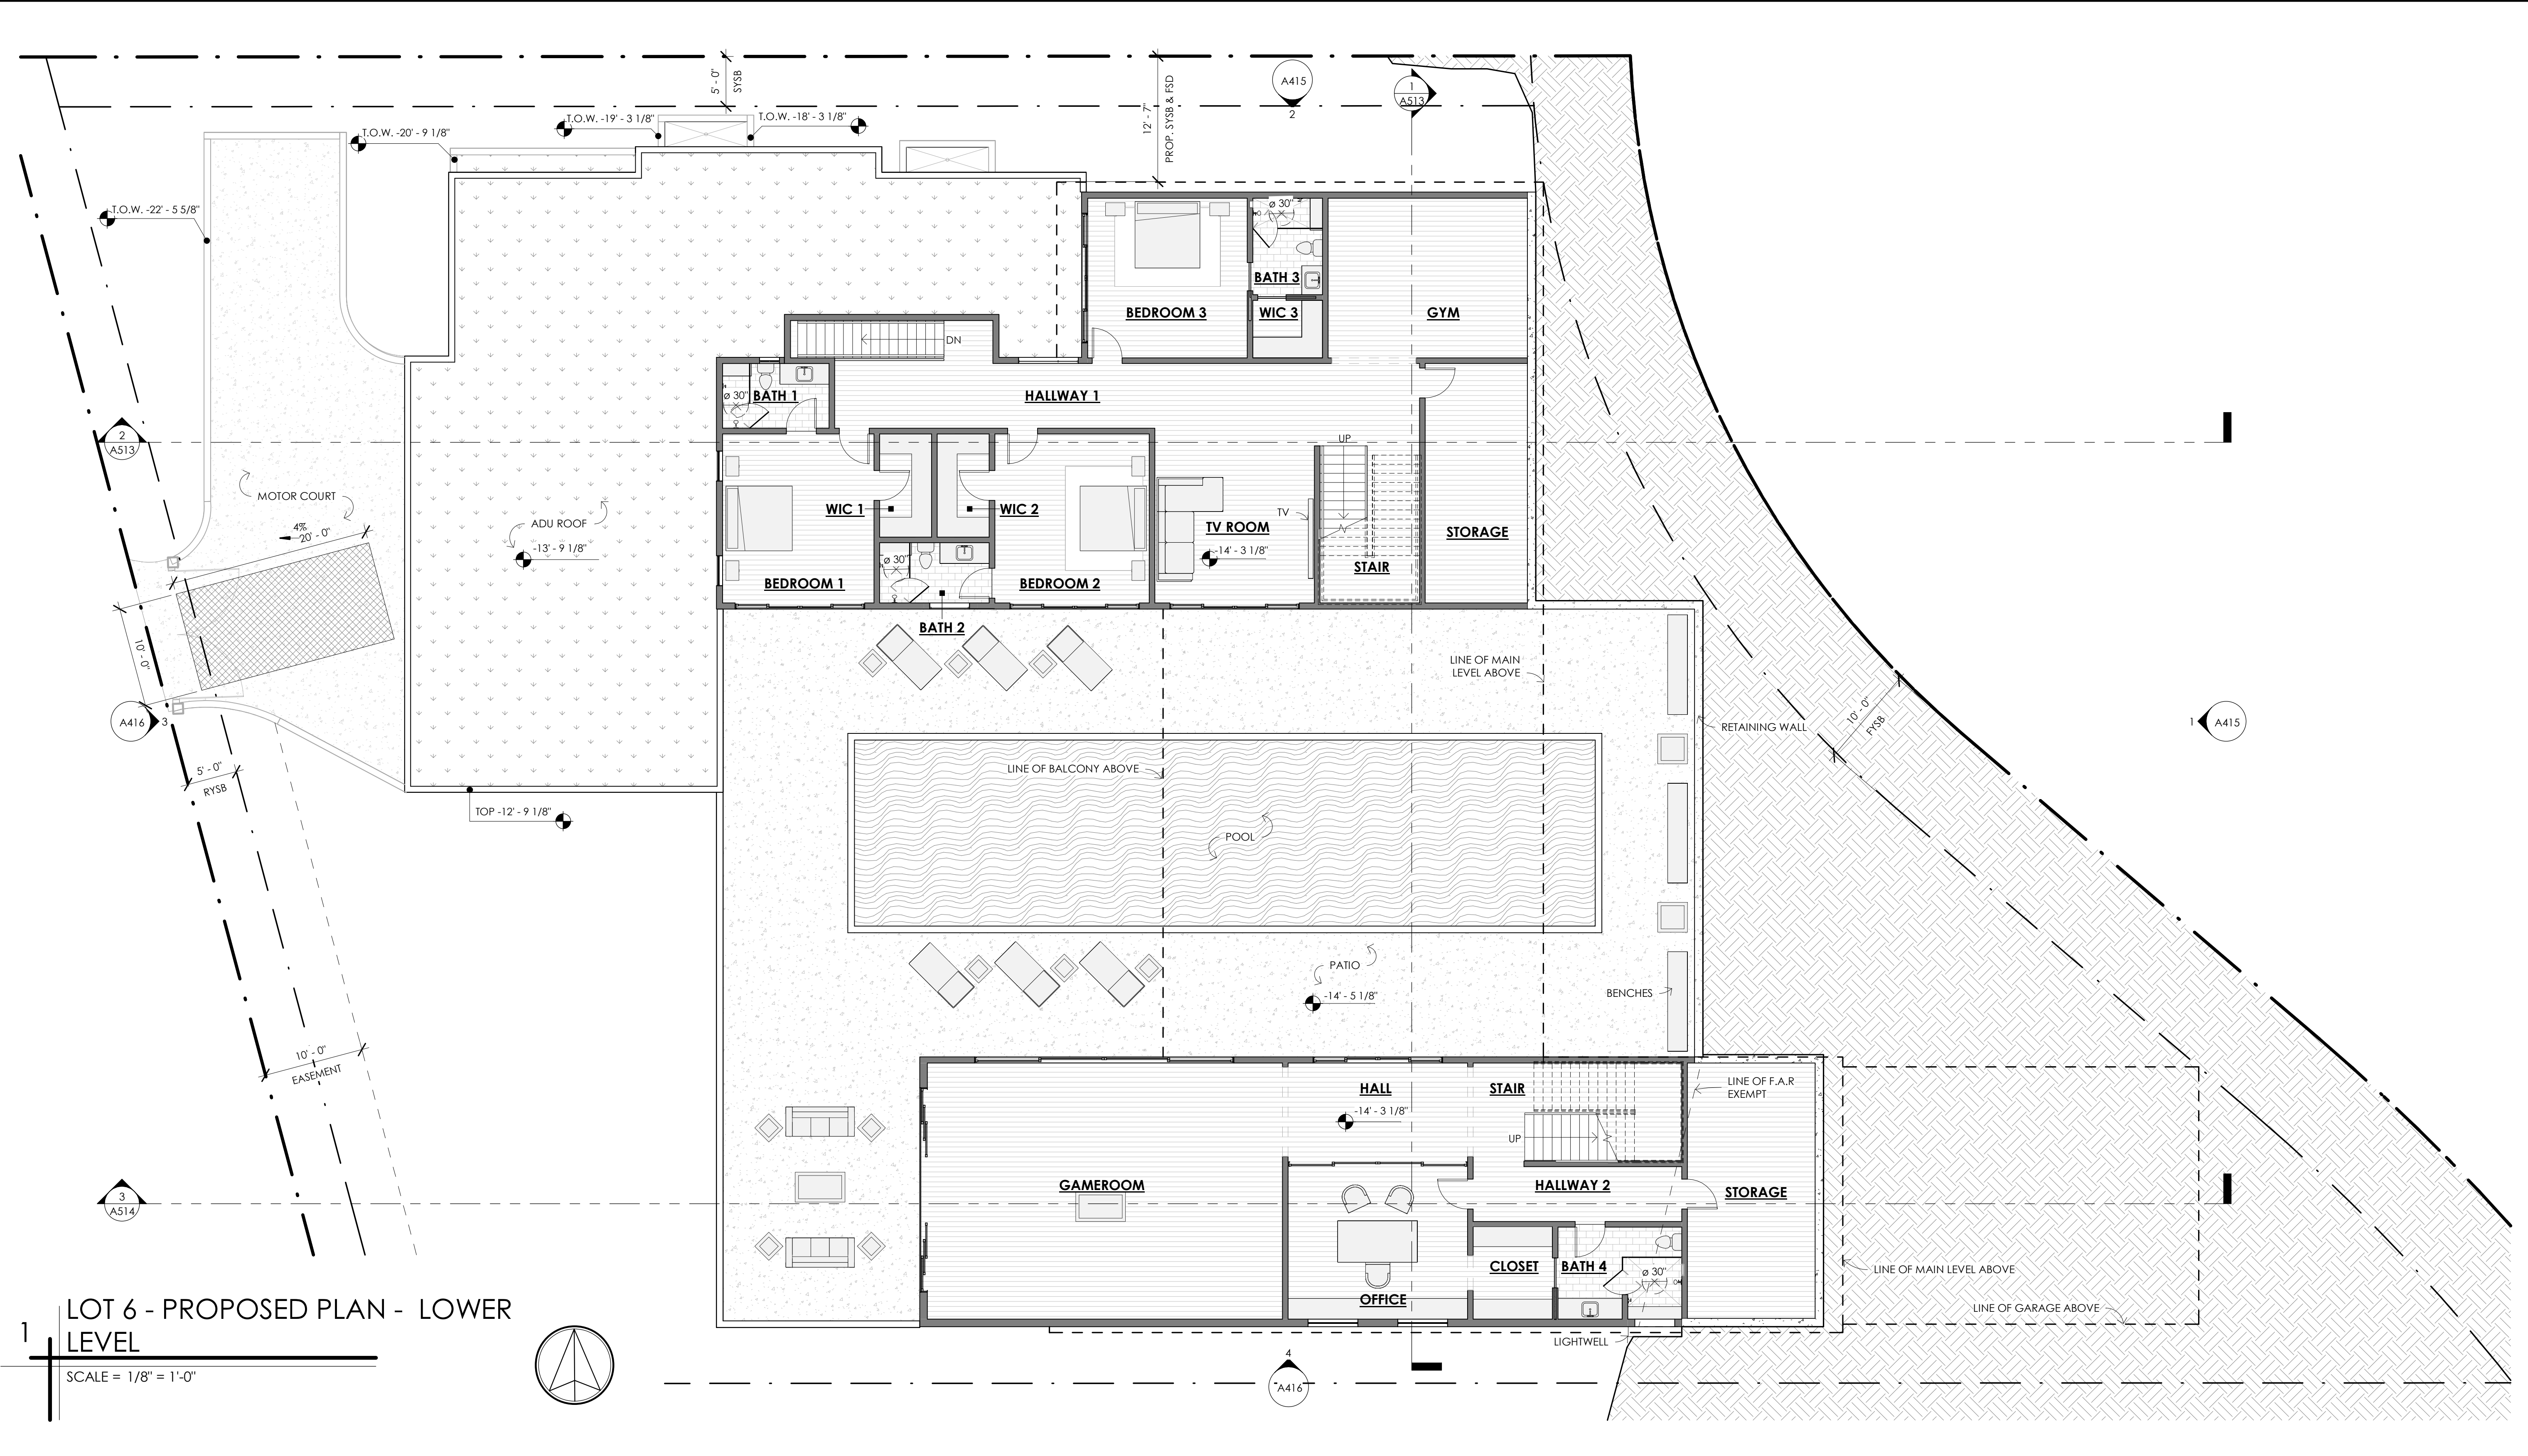

- PLAN NOTES
- FOR TYPICAL WALL PENETRATION SEE DETAIL SHEET.
 - PENETRATIONS OF FIRE-RESISTIVE WALLS, FLOOR-CEILINGS, AND ROOF-CEILINGS SHALL BE PROTECTED AS REQUIRED IN CRC SECTION R302.4.
 - PROVIDE LEVEL 5 DRYWALL THROUGHOUT.
 - PREP ALL SURFACES TO RECEIVE FINISH PER PLAN.
 - EXTERIOR DOORS MAY SWING OUTWARD ONLY IF THE EXTERIOR LANDING IS NOT MORE THAN 1-1/2' LOWER THAN THE TOP OF THE THRESHOLD. R311.3.1
 - ALL ABS AND PVC PIPING AND FITTINGS SHALL BE ENCLOSED WITHIN WALLS AND FLOORS COVERED WITH "TYPE X GYPSUM BOARD" OR SIMILAR ASSEMBLIES THAT PROVIDE THE SAME LEVEL OF FIRE PROTECTION. PROTECTION OF MEMBRANE PENETRATIONS IS NOT REQUIRED.
 - GARAGE AND HABITABLE SPACE ABOVE TO HAVE 1-HOUR FIRE RATING BETWEEN PER CRC R302.3, AND SOUND INSULATION WITH MINIMUM 50 STC RATING AND IMPACT SOUND INSULATION WITH MINIMUM 50 IIC PER CBC 1207.2, CBC 1207.3.
 - DUCTS IN THE GARAGE AND DUCTS PENETRATING THE WALLS OR CEILINGS SEPARATING THE DWELLING FROM THE GARAGE SHALL BE CONSTRUCTED OF MINIMUM NO. 26 GAUGE SHEET STEEL OR OTHER APPROVED MATERIAL AND SHALL HAVE NO OPENINGS INTO THE GARAGE.
 - ATTIC / UNDERFLOOR INSTALLATION MUST COMPLY WITH SECTIONS 904, 908, AND 909 OF CMC.
 - FIRE BLOCKING SHALL BE PROVIDED AT VERTICAL FLOOR TO FLOOR PENETRATIONS CONCEALED WITHIN WALL CAVITIES THROUGH PENETRATION FIRE STOP SYSTEM SHALL BE PROVIDED. BOTH VERTICAL AND THROUGH PENETRATION SHALL COMPLY WITH PROVISIONS SPECIFIED IN CBC, SECTION 714 AND CRC, SECTION R302.1.1, AS APPLICABLE.
 - PROPERLY COMPLETED AND SIGNED CERTIFICATES OF INSTALLATION (CF2R FORMS) SHALL BE PROVIDED TO THE INSPECTOR IN THE FIELD, FOR PROJECTS REQUIRING HERS VERIFICATION, THE CF2R FORMS SHALL BE REGISTERED WITH A CALIFORNIA-APPROVED HERS PROVIDER DATA REGISTRY.
 - PROPERLY COMPLETED CERTIFICATES OF VERIFICATION (CF3R FORMS) SHALL BE PROVIDED TO THE INSPECTOR IN THE FIELD FOR ITEMS REQUIRING HERS VERIFICATION, CF3R FORMS SHALL BE REGISTERED WITH A CALIFORNIA-APPROVED HERS PROVIDER DATA REGISTRY.
 - EXTERIOR GARAGE DOORS SHALL RESIST THE INTRUSION OF EMBERS INTO THE GARAGE BY LIMITING THE SIZE OF ANY GAPS AT THE BOTTOM, SIDES, AND TOP OF THE DOOR TO 1/8 INCH OR LESS USING ONE OF THE FOLLOWING METHODS: (CRC R337.8.4.CBC 708A.4)
A. WEATHER-STRIPPING PRODUCTS WITH TENSILE STRENGTH AND FLAMMABILITY RATING PER CBC 708A.4.
 - DOOR OVERLAPS ONTO JAMBS AND HEADERS.
C. GARAGE DOOR JAMBS AND HEADERS COVERED WITH METAL FLASHING
 - A. COUNTER SURFACES SHALL NOT EXCEED 10 FEET IN TOTAL LENGTH, NOR SHALL WALL CABINETS. (THIS COUNTER SIZE STANDARD SHALL APPLY TO POOL HOUSES, ETC., AND TO DWELLING ROOMS THAT ARE DISTANT, OR ISOLATED, FROM THE MAIN LIVING AREA OF A HOME.)
B. ONLY ONE SINGLE SINK IS ALLOWED, 18" MAXIMUM LENGTH, WITH A MAXIMUM 1" YZ INCH DRAIN.
C. ONLY ONE COMPACT REFRIGERATOR, FREEZER OR ICE MAKER (5 CUBIC FEET MAXIMUM CAPACITY) DESIGNED FOR PLACEMENT UNDER A COUNTER AND SO INSTALLED.
D. NO GAS OR 220-VOLT AC POWER OUTLETS ARE ALLOWED IN THE VICINITY OF THE WET BAR.
E. NO OTHER FACILITY (INCLUDING, BUT NOT LIMITED TO, STOVE, RANGE, DISHWASHER, MICROWAVE, GARBAGE DISPOSAL OR TRASH COMPACTOR) USED FOR THE PREPARATION OF FOOD SHALL BE LOCATED WITHIN OR NEAR A WET BAR, "THE PROPOSED WET BAR WILL COMPLY WITH THE ABOVE WET BAR LIMITATIONS".

W.F
ARCHITECTS

WILL & FOTSCH ARCHITECTS

1298 PROSPECT STREET, SUITE 2S, LA JOLLA, CA 92037 - (o) 858-224-2486

JOB #:

CIELO MAR - LOT 6 - LLC

8303 LA JOLLA SHORES DR, SAN DIEGO, CA 32037

DATE:	ISSUE:
02/24/2023	CDP SUBMITTAL
10/03/2023	2ND CDP SUBMITTAL
03/18/2024	3RD CDP SUBMITTAL
08/16/2024	4TH CDP SUBMITTAL
12/13/2024	5TH CDP SUBMITTAL
04/28/2025	6TH CDP SUBMITTAL
09/04/2025	7TH CDP SUBMITTAL

A220


LOT 6 - PROPOSED
PLAN - MAIN
LEVEL

04/28/2025

Copyright Will & Fotsch Architects 2025

AutoSave: Docs\2025\2220 Cielo Mar Owner - Cielo Mar LLC LA JOLLA SHORES - LOT 6 - CDP.rvt

NOT DATE AND TIME: 28/04/2025 13:46:46

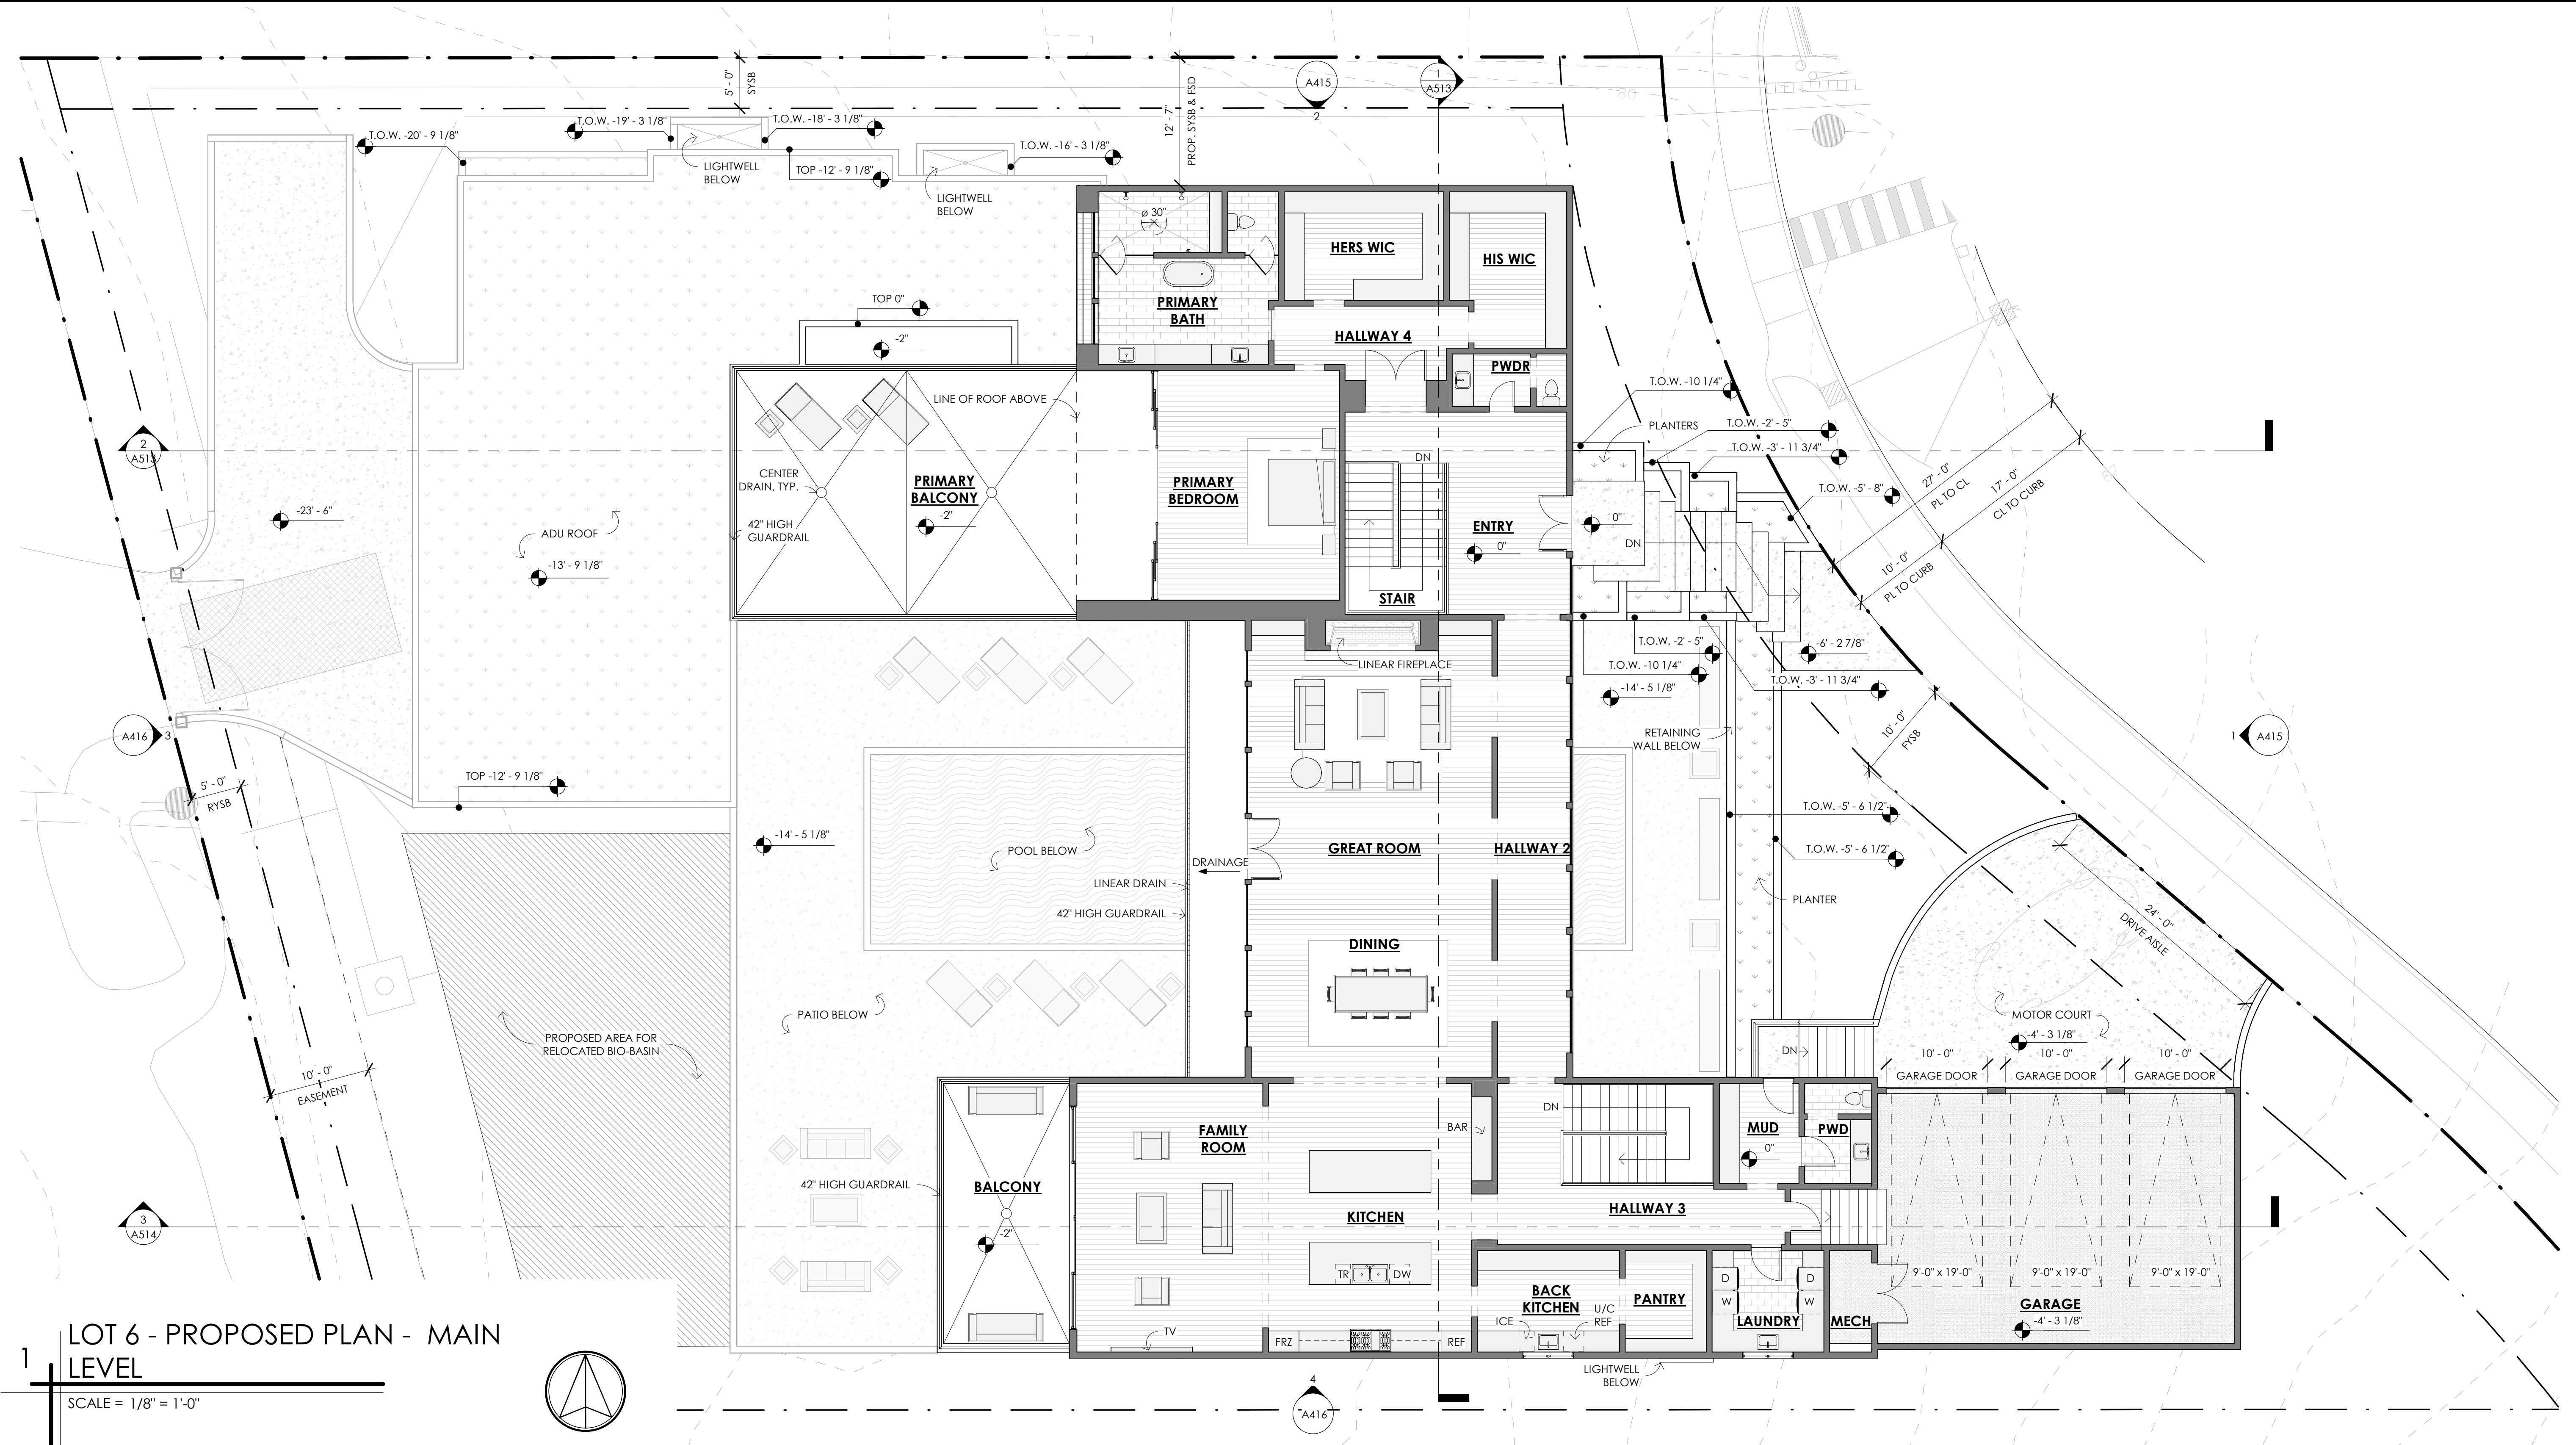

1 LOT 6 - PROPOSED PLAN - MAIN LEVEL
SCALE = 1/8" = 1'-0"

- PLAN NOTES
1. FOR TYPICAL WALL PENETRATION SEE DETAIL SHEET.

2. PENETRATIONS OF FIRE-RESISTIVE WALLS, FLOOR-CEILINGS, AND ROOF-CEILINGS SHALL BE PROTECTED AS REQUIRED IN CRC SECTION R302.4.

3. PROVIDE LEVEL 5 DRYWALL THROUGHOUT.

4. PREP ALL SURFACES TO RECEIVE FINISH PER PLAN.

5. EXTERIOR DOORS MAY SWING OUTWARD ONLY IF THE EXTERIOR LANDING IS NOT MORE THAN 1-1/2" LOWER THAN THE TOP OF THE THRESHOLD. R311.3.1

6. ALL ABS AND PVC PIPING AND FITTINGS SHALL BE ENCLOSED WITHIN WALLS AND FLOORS COVERED WITH "TYPE X GYPSUM BOARD" OR SIMILAR ASSEMBLIES THAT PROVIDE THE SAME LEVEL OF FIRE PROTECTION. PROTECTION OF MEMBRANE PENETRATIONS IS NOT REQUIRED.

7. GARAGE AND HABITABLE SPACE ABOVE TO HAVE 1-HOUR FIRE RATING BETWEEN PER CRC R302.3, AND SOUND INSULATION WITH MINIMUM 50 STC RATING AND IMPACT SOUND INSULATION WITH MINIMUM 50 IIC PER CBC 1207.2, CBC 1207.3.

8. DUCTS IN THE GARAGE AND DUCTS PENETRATING THE WALLS OR CEILINGS SEPARATING THE DWELLING FROM THE GARAGE SHALL BE CONSTRUCTED OF MINIMUM NO. 26 GAUGE SHEET STEEL OR OTHER APPROVED MATERIAL AND SHALL HAVE NO OPENINGS INTO THE GARAGE.

9. ATTIC / UNDERFLOOR INSTALLATION MUST COMPLY WITH SECTIONS 904, 908, AND 909 OF CMC.

10. FIRE BLOCKING SHALL BE PROVIDED AT VERTICAL FLOOR TO FLOOR PENETRATIONS CONCEALED WITHIN WALL CAVITIES. THROUGH PENETRATION FIRE STOP SYSTEM SHALL BE PROVIDED. BOTH VERTICAL AND THROUGH PENETRATION SHALL COMPLY WITH PROVISIONS SPECIFIED IN CBC, SECTION 714 AND CRC, SECTION R302.1.1, AS APPLICABLE.

11. PROPERLY COMPLETED AND SIGNED CERTIFICATES OF INSTALLATION (CF2R FORMS) SHALL BE PROVIDED TO THE INSPECTOR IN THE FIELD. FOR PROJECTS REQUIRING HERS VERIFICATION, THE CF2R FORMS SHALL BE REGISTERED WITH A CALIFORNIA-APPROVED HERS PROVIDER DATA REGISTRY.

12. PROPERLY COMPLETED CERTIFICATES OF VERIFICATION (CF3R FORMS) SHALL BE PROVIDED TO THE INSPECTOR IN THE FIELD FOR ITEMS REQUIRING HERS VERIFICATION. CF3R FORMS SHALL BE REGISTERED WITH A CALIFORNIA-APPROVED HERS PROVIDER DATA REGISTRY.

13. EXTERIOR GARAGE DOORS SHALL RESIST THE INTRUSION OF EMBERS INTO THE GARAGE BY LIMITING THE SIZE OF ANY GAPS AT THE BOTTOM, SIDES, AND TOP OF THE DOOR TO 1/8 INCH OR LESS USING ONE OF THE FOLLOWING METHODS: (CRC R337.8.4.CBC 708A.4)
A. WEATHER-STRIPPING PRODUCTS WITH TENSILE STRENGTH AND FLAMMABILITY RATING PER CBC 708A.4.

8. DOOR OVERLAPS ONTO JAMBS AND HEADERS.
C. GARAGE DOOR JAMBS AND HEADERS COVERED WITH METAL FLASHING

14. A. COUNTER SURFACES SHALL NOT EXCEED 10 FEET IN TOTAL LENGTH, NOR SHALL WALL CABINETS. (THIS COUNTER SIZE STANDARD SHALL APPLY TO POOL HOUSES, ETC., AND TO DWELLING ROOMS THAT ARE DISTANT, OR ISOLATED, FROM THE MAIN LIVING AREA OF A HOME.)


B. ONLY ONE SINGLE SINK IS ALLOWED, 18" MAXIMUM LENGTH, WITH A MAXIMUM 1/2 INCH DRAIN.

C. ONLY ONE COMPACT REFRIGERATOR, FREEZER OR ICE MAKER (5 CUBIC FEET MAXIMUM CAPACITY) DESIGNED FOR PLACEMENT UNDER A COUNTER AND SO INSTALLED.

D. NO GAS OR 220-VOLT AC POWER OUTLETS ARE ALLOWED IN THE VICINITY OF THE WET BAR.

E. NO OTHER FACILITY (INCLUDING, BUT NOT LIMITED TO, STOVE, RANGE, DISHWASHER, MICROWAVE, GARBAGE DISPOSAL OR TRASH COMPACTOR) USED FOR THE PREPARATION OF FOOD SHALL BE LOCATED WITHIN OR NEAR A WET BAR. "THE PROPOSED WET BAR WILL COMPLY WITH THE ABOVE WET BAR LIMITATIONS".

DATE:	ISSUE:
02/24/2023	CDP SUBMITTAL
10/03/2023	2ND CDP SUBMITTAL
03/18/2024	3RD CDP SUBMITTAL
08/16/2024	4TH CDP SUBMITTAL
12/13/2024	5TH CDP SUBMITTAL
04/28/2025	6TH CDP SUBMITTAL
09/04/2025	7TH CDP SUBMITTAL

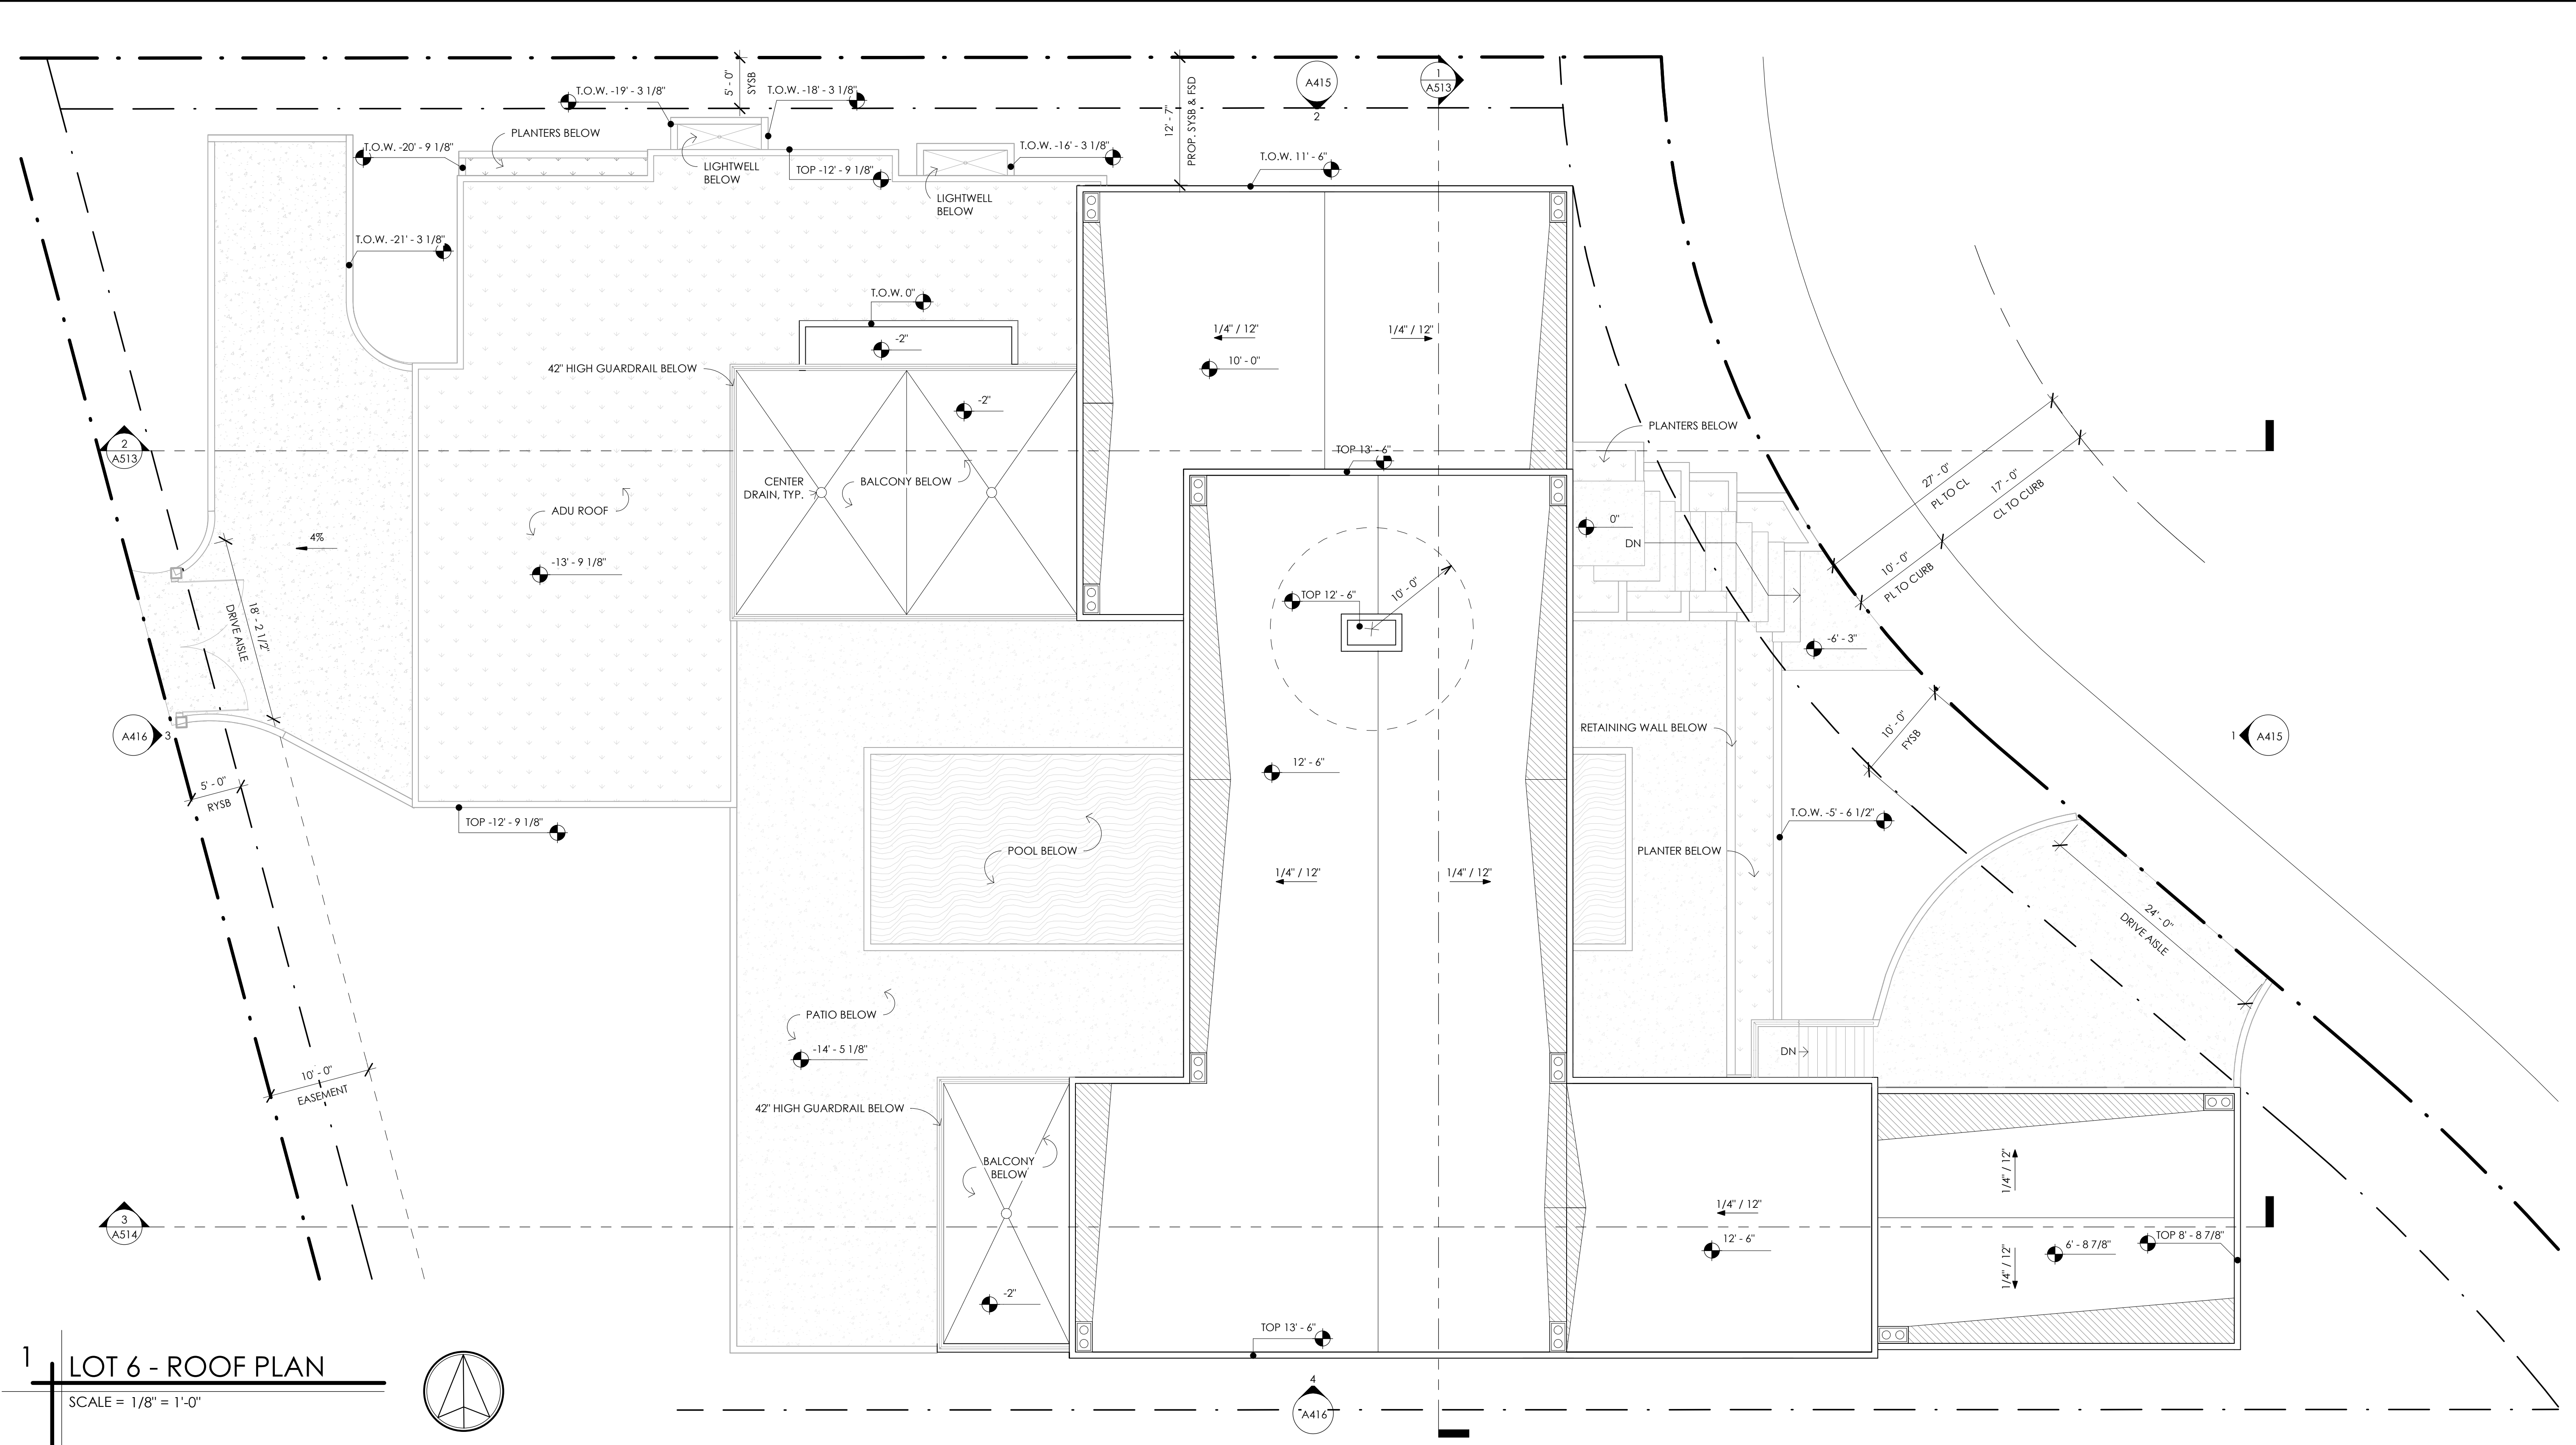

1 LOT 6 - ROOF PLAN

SCALE = 1/8" = 1'-0"

ROOF NOTES

1. TWO LAYERS OF UNDERLAYMENT REQUIRED FOR LOW SLOPED ROOFS PER CRC SECTION R9-5.3.3.1
2. ROOF GUTTERS SHALL PROVIDE WITH THE MEANS TO PREVENT ACCUMULATION OF LEAVE AND DEBRIS IN THE GUTTER. ALL ROOF GUTTERS AND DOWNSPOUTS SHALL BE CONSTRUCTED OF NON-COMBUSTIBLE MATERIALS. THEY SHALL ALSO HAVE ZINCALUME COATING.
3. DRIP EDGE FLASHING USED AT THE FREE EDGES OF ROOFING MATERIALS SHALL BE NON-COMBUSTIBLE.
4. CHIMNEYS, FLUES OR STOVEPIPES ATTACHED TO ANY FIREPLACE, STOVE, BARBEQUE OR OTHER SOLID OR LIQUID FUEL BURNING EQUIPMENT OR DEVICE SHALL BE EQUIPPED WITH AN APPROVED SPARK ARRESTOR.
5. OVERFLOW DRAINS SHALL HAVE THE SAME SIZE AS THE ROOF DRAIN AND SHALL BE INSTALLED WITH THE FLOW LINE LOCATED 2" ABOVE THE LOW POINT OF THE ROOF.
6. OVERFLOW SCUPPERS SHALL HAVE AN OPENING AREA THREE TIMES THE SIZE OF THE ROOF DRAIN: HAVE A MINIMUM OPENING HEIGHT OF 4"; BE INSTALLED IN AN ADJACENT PARAPET WALL AND WITH THE INLET FLOW LOCATED 2" ABOVE THE LOW POINT OF THE ROOF.
7. OVERFLOW DRAINS AND SCUPPERS MUST HAVE SEPARATE OUTLETS FROM THE ROOF DRAINS / SCUPPERS.
8. FOR TYPICAL PIPE PENETRATION SEE DETAIL 4/A7.1
9. ALL FLAT ROOFS TO COMPLY WITH CRC R606.5
10. ANY ROOF GUTTERS SHALL BE PROVIDED WITH MEANS TO PREVENT ACCUMULATION OF LEAVES AND DEBRIS.
11. SOLAR ZONE AREA MINIMUM 250 S.F. CUMULATIVE AREA COMPROMISED OF MINIMUM 80 S.F. AREAS WITH MINIMUM 5-FOOT DIMENSIONS. NO OBSTRUCTIONS - INCLUDING VENTS, CHIMINEYS, SKYLIGHTS, ARCHITECTURAL FEATURES, ROOF-MOUNTED EQUIPMENT - LOCATED WITHIN SOLAR ZONE.
12. THE MAIN ELECTRICAL SERVICE PANEL SHALL NOT BE OF A TYPE WITH A CENTER-FED MAIN CIRCUIT BREAKER AND SHALL INCLUDE RESERVED SPACE ALLOWING FOR INSTALLATION OF DOUBLE-POLE CIRCUIT BREAKERS FOR A FUTURE SOLAR PHOTOVOLTAIC SYSTEM. SUCH RESERVED SPACE SHALL BE POSITIONED AT THE OPPOSITE (LOAD) END FROM THE INPUT FEEDER OR MAIN CIRCUIT BREAKER LOCATION. THE RESERVED SPACE SHALL BE PERMANENTLY AND VISIBLY MARKED AS "FOR FUTURE SOLAR PHOTOVOLTAIC".
13. ELECTRICAL JUNCTION BOX AND SEGMENT OF METALLIC RACEWAY IN THE ATTIC SHALL BE PERMANENTLY AND VISIBLY MARKED AS "FOR FUTURE SOLAR PHOTOVOLTAIC".
14. PROVIDE TO ACCOMMODATE INSTALLATION OF ROOF-MOUNTED SOLAR PHOTOVOLTAIC SYSTEM:
 - APPROVED MINIMUM 4-INCH-SQUARE ELECTRICAL JUNCTION BOX LOCATED WITHIN 72 INCHES HORIZONTALLY AND 12 INCHES VERTICALLY OF MAIN ELECTRICAL SERVICE PANEL.
 - MINIMUM 1-INCH-DIAMETER LISTED ELECTRICAL METALLIC RACEWAY ORIGINATING AT THE REQUIRED ELECTRICAL JUNCTION BOX.
 - MINIMUM 1-INCH-DIAMETER LISTED ELECTRICAL METALLIC RACEWAY ORIGINATING AT THE REQUIRED ELECTRICAL JUNCTION BOX AND TERMINATING AT THE MAIN ELECTRICAL SERVICE PANEL.
15. ALL EXPOSED STRUCTURAL MEMBERS TO BE CONSTRUCTED OF NON-COMBUSTIBLE MATERIAL, EXTERIOR FIRE-RETARDANT-TREATED WOOD, ONE-HOUR FIRE-RESISTANT MATERIAL OR BY USING HEAVY TIMBER CONSTRUCTION METHODS
16. PREVENT INTRUSION OF FLAME AND EMBERS (EMBER RESISTANT "ER" APPROVED MODELS ONLY) INTO THE ATTIC.