Phase I Environmental Site Assessment of the Coastal Rail Trail - Gilman Drive Segment Project San Diego, California

City of San Diego

60297845.002

June 2018

Quality information

Prepared by	Checked by	Approved by
		
Sarah Perhala Project Scientist sarah.perhala@aecom.com (619) 610-7750	Jessica Himebauch Senior Geologist jessica.himebauch@aecom.com (213) 996-2200	Kirsten Bradford Senior Scientist kirsten.bradford@aecom.com (805) 388-3775

Revision History

Revision	Revision date	Details	Authorized	Name	Position
0					

Distribution List

# Hard Copies	PDF Required	Association / Company Name
0	Yes	Nasland Engineering, Inc.
0	Yes	City of San Diego

Prepared for:

Nasland Engineering, Inc.
4740 Ruffner Street
San Diego, California 92111

Prepared by:

AECOM
401 West A Street, Suite 1200
San Diego, California 92101
USA
www.aecom.com

Copyright © 2018 by AECOM

All rights reserved. No part of this copyrighted work may be reproduced, distributed, or transmitted in any form or by any means without the prior written permission of AECOM.

Table of Contents

Executive Summary ES-1
1. Introduction 1-1
1.1 Purpose 1-1
1.2 Scope of Work 1-1
1.3 Study Limitations 1-2
1.4 Site-Related Limiting Conditions 1-3
1.5 Data Gaps/Data Failure 1-3
2. Site Description 2-1
2.1 Site Location and Project Description 2-1
2.2 Site Ownership 2-2
2.3 Site Visit 2-2
2.3.1 Site and Facility Description 2-2
2.3.2 Surrounding Properties 2-3
2.3.3 Petroleum Products and Hazardous Materials 2-3
2.3.4 Polychlorinated Biphenyls 2-4
2.3.5 Aboveground Storage Tanks 2-4
2.3.6 Underground Storage Tanks 2-5
2.3.7 Solid Waste 2-5
2.3.8 Hazardous Waste 2-5
2.3.9 Water 2-5
2.3.10 Wastewater 2-5
2.3.11 Stormwater 2-5
2.3.12 Heating and Cooling 2-5
3. Environmental Setting 3-1
3.1 Topography 3-1
3.2 Soil/Geology 3-1
3.3 Groundwater/Hydrology 3-1
4. Site and Area History 4-1
4.1 Site History 4-1
4.2 Off-site Properties 4-1
4.3 Previously Prepared Environmental Reports 4-2
5. Database and Records Review 5-1
5.1 User Provided Information 5-1
5.2 Title Records/Environmental Liens 5-1
5.3 Database Information 5-1
5.3.1 Site 5-1
5.3.2 Surrounding Sites 5-2
5.4 Vapor Encroachment Screening 5-3
5.4.1 Site 5-3
5.4.2 Off-site 5-4
5.5 Additional Environmental Records Sources 5-4

5.5.1 Agency File Review 5-4
5.5.2 Online Regulatory Database Searches 5-5
5.5.2.1 State 5-5
5.5.2.2 Federal 5-6
6. Findings and Opinions 6-1
6.1 Recognized Environmental Conditions 6-1
6.2 Controlled Recognized Environmental Conditions 6-1
6.3 Historical Recognized Environmental Conditions 6-1
6.4 De Minimis Conditions 6-1
7. Conclusions and Recommendations 7-1
8. Environmental Professional Statement 8-1
9. References 9-1
9.1 Persons Interviewed 9-1
9.2 Agencies Contacted 9-1
9.3 Documents Reviewed 9-2

List of Appendices

Appendix A Summary of Assessor's Parcel Numbers Affected by the Proposed Project
Appendix B Representative Site Photographs
Appendix C Gilman Drive Sewer Improvements – Geotechnical Report
Appendix D Environmental Database Report
Appendix E Qualifications of Environmental Professional

List of Figures

Figure 1 Site Location Map
Figure 2 Site Plan

List of Abbreviations

ACM	asbestos- containing materials
ADL	aerially deposited lead
AECOM	AECOM Technical Services, Inc.
AMM	avoidance and minimization measure
amsl	above mean sea level
APCD	Air Pollution Control District
APN	Assessor's Parcel Number
AST	aboveground storage tank
ASTM	ASTM International
bgs	below ground surface
CalEPA	California Environmental Protection Agency
CalFire	California Fire Department
Caltrans	California Department of Transportation
CEQA	California Environmental Quality Act
CERCLIS	Comprehensive Environmental Response, Compensation and Liability Information System
CHMIRS	California Hazardous Material Incident Reporting System
CIWQS	California Integrated Water Quality System
CREC	controlled recognized environmental condition
CRT	Coastal Rail Trail
DEH	Department of Environmental Health
DMC	de minimis condition
DOGGR	Division of Oil, Gas, and Geothermal Resources
DTSC	California Department of Toxic Substance Control
EDR	Environmental Data Resources
ESA	Environmental Site Assessment
FOIA	Freedom of Information Act

HCP	Habitat Conservation Plan
HMD	Hazardous Materials Division
HMMD	Hazardous Materials Management Division
HREC	historical recognized environmental condition
I-5	Interstate 5
LBP	lead-based paint
lf	linear feet
LUST	leaking underground storage tank
MOU	Memorandum of Understanding
MSCP	Multiple Species Conservation Program
Nasland	Nasland Engineering, Inc.
NCCP	Natural Community Conservation Plan
NES	Natural Environment Study
NPL	National Priority List
NOA	naturally occurring asbestos
NPDES	National Pollutant Discharge Elimination System
OEHHA	Office of Environmental Health Hazard Assessment
PSR	Project Study Report
PCB	polychlorinated biphenyl
REC	recognized environmental condition
ROW	right of way
SAM	Site Assessment and Mitigation
SDG&E	San Diego Gas & Electric
SEMS	Superfund Enterprise Management System
SVOC	semi- volatile organic compounds
SWRCB	State Water Resources Control Board
TWW	treated wood waste
UCSD	University of California, San Diego

EPA	United States Environmental Protection Agency
USGS	United States Geological Survey
UST	Underground storage tank
VEC	vapor encroachment condition
VES	vapor encroachment screen
VOC	volatile organic compounds

Executive Summary

Nasland Engineering, Inc. (Nasland) contracted with AECOM Technical Services, Inc. (AECOM) to perform a Phase I Environmental Site Assessment (ESA) of the Coastal Rail Trail (CRT) Project – Gilman Drive segment, located in the community of La Jolla within the City of San Diego, San Diego County, California (the site). This Phase I ESA was performed in general conformance with the scope and limitations of ASTM International Standard Practice Designation E 1527-13 for ESAs. Exceptions to, or deletions from, this practice are described in this report.

The site consists of the 1.8-mile Gilman Drive segment of the CRT project. The CRT project will develop nearly 40-miles of continuous corridor along the railroad right-of-way (ROW), connecting the coastal cities of Oceanside, Del Mar, Carlsbad, Encinitas, Solana Beach, and San Diego. The City of San Diego will develop approximately half of the CRT, which includes approximately 20 miles extending from the City's border with the City of Del Mar southward to downtown San Diego. The subject of this ESA is the proposed Gilman Drive segment of the CRT project, which will follow Gilman Drive between the University of California, San Diego (UCSD) and the Rose Canyon Bikeway, the 1.8-mile distance. The width of the proposed project lies primarily within the existing roadway and adjoining sidewalks, with widening of the road in some areas. The project represents Segment 9 of the CRT project, as defined in the CRT Project Study Report (PSR).

AECOM's site visit occurred on May 23, 2018. The site visit methodology consisted of performing a driving, visual reconnaissance and walking over select areas of the Gilman Drive, as well as a driving, visual reconnaissance of the surrounding areas. The site consists primarily of a four-lane paved road, with adjoining sidewalks along alternating sections of the eastern and western sides of Gilman Drive. Other features present within the site include street and stop lights, sign poles, utility manhole covers and utility structures (i.e., fire hydrants), stormwater culverts, and bus stops. There are no permanent buildings located within the proposed temporary or permanent impact areas that are planned as part of the proposed project. No visual evidence of hazardous materials storage aboveground storage tanks (ASTs), underground storage tanks (e.g., vent pipes, fill ports), water wells, monitoring wells, dry wells, clarifiers, septic tanks, or leach fields was observed during the site visit.

The site is located in an urban area consisting primarily of apartments and single-family homes, as well as some commercial properties, in the La Jolla community of the City of San Diego located in central San Diego County, California. The site is located in an urban area consisting primarily of apartments and single-family homes, as well as some commercial properties, in the community of La Jolla, within the City of San Diego in central San Diego County, California. The UCSD campus is present beyond the northern boundary of the site, north of La Jolla Village Drive, and the Interstate 5 (I-5) Freeway is present beyond the southern boundary of the site, beyond which is Rose Canyon open space. Commercial occupants adjacent to the site include but are not limited to medical offices, a park and ride commuter parking lot, a Residence Inn by Marriott hotel, a Jewish synagogue, and a preschool. Gasoline service stations and dry cleaners were not observed in the immediate vicinity (i.e., 500 feet) of the site. Off-site sources of concern were not identified in the immediate vicinity.

AECOM's historical research indicates that Gilman Drive has been present since at least 1903, and was formerly called Coast Highway 101 during at least the 1940s and 1950s. The surrounding area was largely undeveloped until the mid to late 1970s, at which time many of the structures and housing developments along Gilman Drive were established. No historical on-site or off-site sources of concern were identified during this assessment.

Groundwater was not encountered at depths up to approximately 60 feet below ground surface (bgs) during a 2017 geotechnical investigation conducted along Gilman Drive. Excavation for grading purposes is expected to reach a maximum depth of up to 15.5 feet bgs on the western side of Gilman Drive, and up to 3 feet bgs on the eastern side. Based on this, groundwater is not expected to be encountered during the proposed project. Furthermore, based on the available information, no off-site groundwater contaminant plumes were identified during this investigation, and therefore groundwater is not expected to represent an environmental concern to the proposed project. Additionally, the site is not located near a City of San Diego or San Diego County domestic water supply reservoir or municipal potable supply well.

The site was not identified in contamination-related environmental databases searched by Environmental Data Resources Inc. (EDR) for this project. Records related to stormwater were reported for the UCSD sewer upgrade project.

A number of surrounding sites were identified in the environmental database search report. However, the majority of these sites were either listed in non-contamination-related databases, or if contamination was identified, remedial efforts have been completed and the cases closed with regulatory concurrence. Based on AECOM's review and analysis of the database listings, none of the surrounding sites are expected to present a recognized environmental condition (REC) with respect to the site, based on their distance (i.e., generally greater than 500 feet), regulatory status (i.e., regulatory closure, no violations found), media impacted (i.e., soil only), and/or topographical position relative to the site (i.e. down-gradient or cross-gradient). No off-site properties of concern were identified based on AECOM's review of the environmental database report.

Based on the above-described activities, the following RECs were identified during this assessment:

- Aerially Deposited Lead (ADL) is commonly present along historic roadways as a result of lead-containing gasoline that was used until the mid-1980s. Based on the roadway being paved with asphalt, the likelihood of ADL penetrating the paved surface is low and ADL was most likely blown or rinsed away by the elements. If ADL is present, such deposits are generally shallow in nature, and typically decrease with depth; however, since the presence or absence of ADL-impacted soil is unknown, and given the nature of the planned shallow excavation work within and adjacent to the roadway, the potential for ADL to be present in soil at concentrations exceeding regulatory thresholds is considered a REC with respect to the site, in AECOM's opinion. An ADL survey is planned to occur later in the summer of 2018 along the proposed project.
- Based on the age of the original construction of Gilman Drive, the existing yellow thermoplastic paint and pavement marking used for traffic striping within the road way may be lead-based. Thus, the potential for demolished road materials to be impacted with lead or other heavy metals at hazardous concentrations is considered a REC, in AECOM's opinion.

No controlled RECs (CRECs) or historical RECs (HRECs) were identified in connection with the site.

The following de minimis condition (DMC) was identified during this assessment:

- A DMC was identified in connection with the site, which relates to surficial releases of potentially hazardous fluids and/or petroleum products in the roadway as a result of motor vehicle accidents. Given that the surface of Gilman Drive is in moderate condition, with some cracks and patching present, it is possible that fluids released during motor vehicle accidents

could seep into the subsurface. These releases are generally cleaned up fairly quickly and tend to be local in nature; therefore, AECOM considers this a DMC with respect to the site.

Based on the findings and conclusions of this Phase I ESA, AECOM has the following recommendations:

- Based on the possible presence of ADL identified as a REC, AECOM plans to complete a limited subsurface investigation (Phase II Site Investigation) within the proposed project area to determine the presence or absence of ADL in shallow soil at the site. As part of the subsurface investigation, a health and safety plan will be completed prior to commencing field activities. Upon completion of the Phase II investigation, the results will be summarized in a site investigation report. Based on the information obtained during the Phase II investigation, the contract special provision, construction plans, and all other construction documents will be revised to clearly identify the extent of contamination within the project area, if such contamination is identified, and will clearly state the requirements for proper management of all impacted subsurface materials prior to the start of construction.
- Although no other potential sources of impacts were identified with respect to the site during this assessment, should impacted material be encountered during construction of the proposed project, excavated materials should be handled and disposed of in accordance with applicable regulations, and the appropriate health and safety measures should be implemented prior to and during construction to ensure the safety of field personnel handling impacted materials.
- In addition to the limited Phase II ADL investigation that is planned for the site, based on the potential for the existing yellow thermoplastic paint traffic striping and/or pavement marking within the road way to contain lead or other heavy metals at hazardous concentrations, a Debris Containment and Removal Work Plan and Lead Compliance Plan shall be completed prior to commencement of the CRT – Gilman Drive Segment project, which shall include a discussion and procedure for the removal, containment, storage, and disposal of any painted surfaces within the proposed project.
- California government Code 4216 requires that any operator or excavator call Underground Services Alert of California (“DigAlert”) two working days before any planned excavation by dialing 811. Delineation of the proposed excavation area is mandatory. The area to be excavated should be marked with water soluble or chalk based white paint on paved surfaces or with other suitable markings such as flags or stakes on unpaved areas prior to calling DigAlert.

1. Introduction

1.1 Purpose

This Phase I Environmental Site Assessment (ESA) was performed pursuant to AECOM Technical Services, Inc. (AECOM's) written proposal, dated April 26, 2018. The subject of this ESA is the 1.8-mile Gilman Drive segment of the Coastal Rail Trail (CRT) project, herein after referred to as the "site". The CRT project will develop nearly 40-miles of continuous corridor along the railroad right-of-way (ROW), connecting the coastal cities of Oceanside, Del Mar, Carlsbad, Encinitas, Solana Beach, and San Diego. Further details related to the CRT project are provided in Section 2.0. The purpose of this Phase I ESA is to provide the client with information for use in evaluating recognized environmental conditions (RECs) associated with the site.

Per the ASTM International (ASTM, formerly known as American Society of Testing and Materials) standard, potential findings can include RECs, including historical RECs (HRECs), controlled RECs (CRECs), and de minimis conditions (DMCs). A REC is defined by the ASTM standard as "the presence or likely presence of any hazardous substances or petroleum products in, on, or at a property: (1) due to any release to the environment; (2) under conditions indicative of a release to the environment; or (3) under conditions that pose a material threat of a future release to the environment." The term includes hazardous substances or petroleum products even under conditions in compliance with laws. HRECs are a past release of any hazardous substances or petroleum products that has occurred in connection with the property and has been addressed to the satisfaction of the applicable regulatory authority or meeting unrestricted use criteria established by a regulatory authority, without subjecting the property to any required controls. CRECs are a recognized environmental condition resulting from a past release of hazardous substances or petroleum products that has been addressed to the satisfaction of the applicable regulatory authority, with hazardous substances or petroleum products allowed to remain in place subject to the implementation of required controls. DMCs are those situations that do not present a material risk of harm to public health or the environment and generally would not be subject to enforcement action if brought to the attention of the regulating authority.

This assessment is based on a review of existing conditions, reported pre-existing conditions, and observed operations at the site and adjacent properties.

1.2 Scope of Work

The Phase I ESA included a site visit, regulatory research, historical review, and a review of and an environmental database analysis of the site and surrounding properties. In conducting the Phase I ESA, AECOM assessed the site for visible signs of possible contamination, and researched public records for the site and adjacent properties (as applicable). No interviews were conducted with persons knowledgeable about the site.

This project was performed in general accordance with ASTM Standard Practice Designation E 1527-13 and AECOM's proposal, dated April 26, 2018. Conclusions reached in this report are based upon the assessment performed and are subject to limitations set forth in Sections 1.3, 1.4, and 1.5 below.

1.3 Study Limitations

This report describes the results of AECOM's Phase I ESA to identify the presence of conditions materially affecting the site and/or property within the limits of the established scope of work as described in our proposal.

As with any due diligence assessment, there is a certain degree of dependence upon oral information provided by facility or site representatives, which is not readily verifiable through visual observations or supported by any available written documentation. AECOM shall not be held responsible for conditions or consequences arising from relevant facts that were concealed, withheld, or not fully disclosed by facility or site representatives at the time this assessment was performed. In addition, the findings and opinions expressed in this report are subject to certain conditions and assumptions, which are noted in the report. Any party reviewing the findings of the report must carefully review and consider all such conditions and assumptions.

This report and all field data and notes were gathered and/or prepared by AECOM in accordance with the agreed upon scope of work and generally accepted engineering and scientific practice in effect at the time of AECOM's assessment of the site. The statements, findings and opinions contained in this report are only intended to give approximations of the environmental conditions at the site.

As specified in the ASTM standard (referred to below as "this practice"), it is incumbent that the client and any other parties who review and rely upon this report understand the following inherent conditions surrounding any Phase I ESA:

- Uncertainty Not Eliminated - No ESA can wholly eliminate uncertainty regarding the potential for REC in connection with a property. Performance of this practice is intended to reduce, but not eliminate, uncertainty regarding the potential for REC in connection with a property, and this practice recognizes reasonable limits of time and costs (Section 4.5.1 of the ASTM standard).
- Not Exhaustive - "All appropriate inquiry" does not mean an exhaustive assessment of a clean property. There is a point at which the cost of information obtained outweighs the usefulness of the information and, in fact, may be a material detriment to the orderly completion of transactions. One of the purposes of this practice is to identify a balance between the competing goals of limiting the costs and time demands inherent in performing an ESA and the reduction of uncertainty about unknown conditions resulting from additional information (Section 4.5.2 of the ASTM Standard).
- Comparison with Subsequent Inquiry - ESAs must be evaluated based on the reasonableness of judgments made at the time and under the circumstances in which they were made. Subsequent ESAs should not be considered valid standards to judge the appropriateness of any prior assessment based on hindsight, new information, use of developing technology or analytical techniques, or other factors (Section 4.5.4 of the ASTM Standard).

A similar set of inherent limitations exist in cases where the Phase I ESA included a screening-level assessment of vapor migration or vapor encroachment; such an assessment is a required part of a Phase I ESA when the ASTM E 1527-13 standard is employed. According to the ASTM E 2600-15 Standard Guide for Vapor Encroachment Screening on Property Involved in Real Estate Transactions, the following limitations apply:

- Uncertainty Not Eliminated in Screening - No vapor encroachment screen (VES) can wholly eliminate uncertainty regarding the identifications of vapor encroachment conditions (VECs) in connection with the target property (Section 4.5.1).
- Not Exhaustive - The guide is not meant to be an exhaustive screening. There is a point at which the cost of information obtained outweighs the usefulness of the information and, in fact, may be a material detriment to the orderly completion of real estate transactions. One of the purposes of this guide is to identify a balance between the competing goals of limiting the costs and time demands inherent in performing a VES and the reduction of uncertainty about unknown conditions resulting from additional information (Section 4.5.2).
- Comparison with Subsequent Investigations - It should not be concluded or assumed that an investigation was not adequate because the investigation did not identify any VECs in connection with a property. The VES must be evaluated based on the reasonableness of judgments made at the time and under the circumstances in which they were made. Subsequent VESs should not be considered valid bases to judge the appropriateness of any prior screening if based on hindsight, new information, use of developing technology or analytical techniques, or similar factors (Section 4.5.4).

This report was prepared pursuant to an agreement between Nasland Engineering, Inc. (Client) and AECOM and is for the exclusive use of the Client in cooperation with the City of San Diego and California Department of Transportation (Caltrans). No other party is entitled to rely on the conclusions, observations, specifications, or data contained herein without first obtaining AECOM's written consent and provided any such party signs an AECOM-generated Reliance Letter. A third party's signing of the AECOM Reliance Letter and AECOM's written consent are conditions precedent to any additional use or reliance on this report.

The passage of time may result in changes in technology, economic conditions, site variations, or regulatory provisions, which would render the report inaccurate. Reliance on this report after the date of issuance as an accurate representation of current site conditions shall be at the user's sole risk.

1.4 Site-Related Limiting Conditions

The following site-specific limitations were encountered during the course of this assessment:

- Due to safety concerns, AECOM did not walk all portions of the roadway during the site visit. Visual observations were made by performing a windshield visual reconnaissance and a visual reconnaissance of the roadway from several sections of the adjacent sidewalks along Gilman Drive and other publicly accessible areas. This site-specific limiting condition is not considered significant, and is not expected to impact the results of this assessment.

1.5 Data Gaps/Data Failure

The following data failure/data gaps were encountered during the course of this assessment:

- As specified in the agreed upon scope of work, title searches and environmental lien searches were not conducted as part of this ESA. However, based upon historical data collected from other sources, this data gap is not expected to impact the results of this assessment. In addition, the User was not aware of any environmental liens with respect to the site.

- Per ASTM, current and past owners, operators, and occupants of the site who are likely to have material information regarding the potential for contamination at the site shall be contacted to the extent that they can be identified, and that the information likely to be obtained is not duplicative of information already obtained from other sources. AECOM was unable to interview current or past owners and/or operators at the site. However, based upon historical data collected from other sources, this data gap is not expected to impact the results of this assessment.
- A limitation was encountered in determining the historical use of the site. The earliest source of historical information reasonably ascertainable within the time frame of this report in which usage could be determined was a topographic map dated 1903. At the time of the map, the site appears to have been developed with a roadway. Therefore, the ASTM E 1527 requirement to determine all obvious uses of the site from the present back to the site's first obvious developed use, or back to 1940, whichever is earlier, could not be achieved. However, based upon the identified land use (roadway), it is unlikely that there had been significant prior development; therefore, this data failure is not expected to impact the results of this assessment
- It should be noted that not all standard historical sources, as defined per ASTM, were reviewed as part of this assessment. In addition to recorded land title records, fire insurance maps are not available for the site and immediate vicinity. Based on information provided from the remaining standard historical sources, additional historical information would not likely have assisted in meeting the historical use requirement; therefore, this data gap is not expected to impact the results of this assessment.

2. Site Description

2.1 Site Location and Project Description

The CRT is a regional project that will develop nearly 40 miles of continuous corridor of multi-use, Class I, Class II, and Class III bicycle facilities along the railroad ROW connecting the coastal cities of Oceanside, Del Mar, Carlsbad, Encinitas, Solana Beach, and San Diego. Each city entered into a Memorandum of Understanding (MOU) to plan, design, and construct segments of the trail within their respective jurisdictions. The City of San Diego will develop approximately half of the CRT, which includes approximately 20 miles extending from the City's border with the City of Del Mar southward to downtown San Diego. The subject of this ESA is the proposed 1.8-mile Gilman Drive segment of the CRT project, which represents Segment 9 of the CRT project, as defined in the CRT Project Study Report (PSR). Segment 9 follows Gilman Drive between University of California, San Diego (UCSD) and the Rose Canyon Bikeway. The width of the proposed project lies primarily within the existing roadway and adjoining sidewalks, with widening of the road in some areas. The approximate location of the site is shown on the Site Location Map provided as **Figure 1**.

Segment 9 will primarily be contained within the existing roadway along Gilman Drive, and will include a one-way protected cycle-track on each side of Gilman Drive and a continuous sidewalk on the west side of Gilman Drive over a project distance of approximately 8,800 linear feet (lf) or 1.8 miles. The cycle-track will include a raised buffer between vehicle traffic or parking along Gilman Drive and the cycle-track. To accommodate the each of cycle tracks, the proposed project will include roadway widenings on the west side of Gilman Drive from Villa La Jolla Drive southerly to an existing private driveway (an approximate distance of 3,000 lf) and on the east side of Gilman Drive from Via Alicante to the Interstate 5 (I-5) Freeway southbound off-ramp (an approximate distance of 4,500 lf). In addition to roadway widening, the proposed project will include roadway re-striping, street lighting, landscaping, retaining walls, drainage improvements, bus stop improvements, and traffic signal modifications at the existing traffic signals at the I-5, Via Alicante, Villa La Jolla Drive, and La Jolla Village Drive. Acquisition of additional roadway ROWs are required from several parcels east of Gilman Drive, south of Via Alicante, as well as temporary construction easements for several parcels for temporary construction staging areas and slope grading and retaining wall construction.

There is no physical address for the site, as the proposed project is located almost entirely within the Gilman Drive ROW. According to the San Diego County Tax Assessor's Office, Gilman Drive is owned by the City of San Diego, with the exception of the southern portion in the vicinity of the I-5 Freeway which is owned by the Caltrans. Since these are government-owned properties, they are tax exempt and there are no assessed values, thus there are no Assessor's Parcel Numbers (APNs) associated with Gilman Drive. Portions of the sidewalks and bike lane, both the existing and proposed ones that are planned for this project, will extend onto adjacent property boundaries on the east side of Gilman Drive, south of Via Alicante. Specific ownership of these adjacent properties was determined as part of a Land Use and Community Impact Technical Report prepared by Nasland. Figures depicting the APNs that are located along the site boundary, as well as a tabular summary of ownership information for each APN impacted by the proposed project, are provided in **Appendix A**. Parcels upon which future ROW grants will be required are highlighted on the figure provided by the City of San Diego Public Works Department, which is also provided in **Appendix A**. The project footprint is shown on the Site Plan provided as **Figure 2**.

2.2 Site Ownership

According to the San Diego County Tax Assessor's records, Gilman Drive is owned by the City of San Diego, with the exception of the southern portion between Gilman Court and the I-5 Freeway which is owned by Caltrans. As indicated in Section 2.1, portions of proposed bikeways planned for this project will extend onto adjacent property boundaries on the east side of Gilman Drive, south of Via Alicante. No relocation of businesses or residences, or structure demolitions will be required during implementation of the Gilman Drive segment of the CRT; however, ROW acquisition for proposed bikeways occurring outside of the current City-owned Gilman Drive ROW will be required. No acquisitions within the Caltrans ROW will be required. A chain of title search for the site parcels and surrounding parcels was not performed as part of this Phase I ESA.

2.3 Site Visit

Ms. Sarah Perhala with AECOM's San Diego, California office visited the site on May 23, 2018. No site representative was available during Ms. Perhala's site visit, and therefore no interviews were performed at that time. Site-related limiting conditions encountered during this assessment were previously summarized in Section 1.4.

The weather at the time of the site visit was dry with overcast skies and temperatures in the mid-70 degree Fahrenheit. The site visit methodology consisted of performing a driving, visual reconnaissance and walking over select areas of the Gilman Drive, as well as a driving, visual reconnaissance of the surrounding areas. Representative photographs of the site and surrounding areas are provided in **Appendix B**. The following sections summarize the results of the site visit.

2.3.1 Site and Facility Description

The site consists of the Gilman Drive segment of the CRT project, which is an approximately an 1.8-mile linear section of roadway that runs immediately south of the UCSD campus near La Jolla Village Drive to its terminus at the I-5 Freeway.

The site consists primarily of a four-lane paved road, with adjoining sidewalks along alternating sections of the eastern and western sides of Gilman Drive. Other features present within the site include street and stop lights, sign poles, utility manhole covers and utility structures (i.e., fire hydrants), stormwater culverts, and bus stops. There are no permanent buildings located within the proposed temporary or permanent impact areas that are planned as part of the proposed project.

The roadway condition of Gilman Drive is moderate, with some relatively minor cracking and sections of patching observed. A narrow median is present within some sections of the center of the roadway. The median is finished either with asphalt paving, concrete pavers, or is unpaved. A narrow bike lane is also present on both sides of Gilman Drive, several sections of which were obstructed by the presence of parked vehicles at the time of AECOM's site visit. Landscaped areas associated with the adjoining apartment complexes and/or commercial businesses were observed adjoining the sidewalks on both sides of Gilman Drive. A relatively steep drop-off into an adjacent canyon is present beyond the road shoulder in some portions of the east side of Gilman Drive, south of Via Alicante. Conversely, a relatively steep incline is present in some areas on the west side of Gilman Drive in this area.

At the time of AECOM's site visit, a construction area was observed within the center two lanes of the Gilman Drive, just north of the Villa La Jolla Drive terminus and the La Jolla Village Drive

overpass at the northern boundary of the site. These two lanes of Gilman Drive were closed at the time of the site visit. According to the client, this construction area is associated with the UCSD sewer system upgrade project. The construction area was observed to the north of Villa La Jolla Drive, and continued north where it terminated near the exit ramp on the south side of La Jolla Village Drive. Equipment observed in this area included mobile office trailers, sections of staged 24-inch diameter PVC pipe consistent with sewer piping, and several pieces of construction equipment, including but not limited to an excavator, backhoe, two cranes, a boom lift, an apparent Baker-like tank, and several lighted lane closure traffic control. Most of this construction equipment was staged in the area just south of La Jolla Village Drive. The construction area was cordoned off with K-rails and inspection of the ground surface in the vicinity of this heavy equipment staging area was not possible at the time of the site visit.

No visual evidence of hazardous materials storage aboveground storage tanks (ASTs), underground storage tanks (e.g., vent pipes, fill ports), water wells, monitoring wells, dry wells, clarifiers, septic tanks, or leach fields was observed on the site. No visual evidence of discolored soil, water, or unusual vegetative conditions or odors was observed during the site visit. The general layout of the site is shown on the Site Plan provided as **Figure 2**, and representative site photographs are provided in **Appendix B**.

2.3.2 Surrounding Properties

The site is located in an urban area consisting primarily of apartments and single-family homes, as well as some commercial properties, in the community of La Jolla, within the City of San Diego in central San Diego County, California. The UCSD campus is present beyond the northern boundary of the site, north of La Jolla Village Drive, and the I-5 Freeway is present beyond the southern boundary of the site, beyond which is Rose Canyon open space. Commercial occupants adjacent to the site include but are not limited to medical offices, a park and ride commuter parking lot, a Residence Inn by Marriott hotel, a Jewish synagogue, and a preschool. Several restaurants, grocery stores, and retail shopping areas are present along the northern section of Villa La Jolla Drive near La Jolla Village Drive; however, this street is primarily residential along the southern end where it intersects with Gilman Drive. La Jolla Scenic Drive parallels Gilman Drive to the west, which is also primarily residential.

AECOM did not observe any gasoline service stations or dry cleaners in the immediate vicinity (500 feet) of the site. A retail gasoline filling station is present at the intersection of La Jolla Village Drive and Villa La Jolla Drive, approximately 1,200 feet east of the northern terminus of the site. Database records related to surrounding properties are discussed in Section 5.3.2. No other sensitive receptors (i.e. surface water bodies, day care centers, schools, hospitals) are located adjacent to the site. Based on AECOM's site reconnaissance of the surrounding area, no off-site sources of concern were identified within the immediate vicinity of the site.

2.3.3 Petroleum Products and Hazardous Materials

No petroleum products or hazardous materials were observed on the site at the time of the site visit. In addition, no evidence of staining related to the storage of petroleum products or hazardous materials was observed during the site visit; however, some light surficial staining was observed along the center of each lane from vehicle emissions/releases over time. Further, given that the site is a well-traveled street in a highly urbanized area, it is likely that minor releases from vehicle accidents have occurred. Due to the limited nature of such releases, these releases are considered DMCs, and should not be considered a REC with respect to the site. The site was not listed in

contamination-related database due to releases associated with traffic accidents in the site-specific environmental database report.

The potential for surficial impacts from Aerially Deposited Lead (ADL) resulting from the historic use of leaded gasoline exists. Lead was an additive used in gasoline until the mid-1980s, and is commonly found in shallow soils adjacent to high-traffic volume road ways. Based on the roadway being paved with asphalt, the likelihood of ADL penetrating the paved surface is low. ADL was most likely blown or rinsed away by the elements. If ADL is present, impacts are generally shallow in nature, and typically decrease with depth; however, since the presence or absence of ADL-impacted soil is unknown, and given the nature of the planned shallow excavation work within and adjacent to the roadway, the potential for ADL to be present in shallow soils above regulatory thresholds is considered a REC. An ADL subsurface investigation is planned as part of this project, and is expected to occur later in the summer of 2018. Findings and conclusions associated with this survey will be presented under separate cover.

Thermoplastic paint and yellow painted traffic stripes/pavement markings typically contain lead chromate. Residue produced when yellow thermoplastic and yellow paint are removed may contain heavy metals in concentrations that exceed established thresholds and may produce toxic fumes when heated. Based on the age of the original construction of Gilman Drive, the existing yellow thermoplastic paint and pavement marking originally used for traffic striping within the road way may contain lead. Thus, road materials may contain elevated levels of lead, chromium, or other heavy metals, which will require special removal, handling, and disposal. This is considered a REC in connection with the site, in AECOM's opinion.

2.3.4 Polychlorinated Biphenyls

Polychlorinated biphenyl (PCB)-containing dielectric fluids have been widely used as coolants and lubricants in transformers, capacitors, and other electric equipment due to their insulating and nonflammable properties. Several pad-mounted transformers were observed along the sidewalks within the boundary of the site. No staining was observed associated with these on-site transformers. Based on AECOM's experience, the local utility company typically owns and maintains these transformers and would be responsible in the event of a release, regardless of PCB content. San Diego Gas and Electric (SDG&E) provides electrical service to the site area. No other permanent hydraulic equipment (i.e., trash compactors, lifts, elevators) were observed on-site. AECOM did not verify the mobile equipment being used as part of the UCSD sewer upgrades. The presence of equipment associated with the UCSD sewer upgrade construction project is temporary, and is the responsibility of the construction company for that project and does not represent an environmental concern with respect to the site.

2.3.5 Aboveground Storage Tanks

The only AST observed during the site visit was the apparent Baker-like tank discussed in Section 2.3.1. No ASTs were identified associated with the site in the site-specific environmental database report reviewed by AECOM, or otherwise identified during AECOM's review of historical aerial photographs.

2.3.6 Underground Storage Tanks

No visual evidence of underground storage tanks (USTs) (e.g., vent pipes, fill ports) was observed during the site visit. In addition, no USTs were identified associated with the site in the site-specific environmental database report.

2.3.7 Solid Waste

Other than small trash cans located at bus stops, no other solid waste receptacles (i.e., dumpsters) were observed within the site boundaries. No evidence of improper disposal practices (illicit dumping) was observed at the site during the site visit. The trash receptacles associated with the UCSD sewer upgrade construction project are the responsibility of the construction company for that project and do not represent an environmental concern with respect to the site.

2.3.8 Hazardous Waste

No evidence of hazardous waste generation was observed within the site boundary. In addition, no hazardous waste generators were identified associated with the site in the site-specific environmental database report.

2.3.9 Water

Currently, there are no buildings on the site; therefore, no potable water is supplied to the site. No potable water wells were observed within the site boundary. The surrounding area receives its potable water supply from the City of San Diego public water system.

The site is not located near a City of San Diego or San Diego County domestic water supply reservoir or municipal potable supply well.

2.3.10 Wastewater

No evidence of wastewater generation was observed on-site during the site visit. In addition, there are no buildings on the site that generate wastewater.

2.3.11 Stormwater

Stormwater runoff at the site is either captured by the existing storm drain system located within Gilman Drive, or percolates into the pervious surfaces surrounding Gilman Drive and the associated sidewalk and driveway areas. At the time of AECOM's site reconnaissance, several stormwater drains were observed within the site boundary, which are connected to the municipal system. No staining was observed associated with these storm drains.

2.3.12 Heating and Cooling

The site is a paved road with no buildings present; therefore, heating and cooling is not provided to the site. SDG&E provides electricity and natural gas service to the surrounding area.

3. Environmental Setting

3.1 Topography

According to the United States Geological Survey (USGS) topographic map of the site area (La Jolla quadrangle) and a review of the Google Earth website, the elevation of the site slopes from a higher elevation in the north to a lower elevation in the south. The elevation in the northern portion of Gilman Drive is approximately 325 feet above mean sea level (amsl) near the intersection of Gilman Drive and La Jolla Village Drive, and slopes to approximately 170 feet amsl near the I-5 Freeway at the southern end of the site. Topography slopes sharply adjacent to some sections to the east and west of Gilman Drive. In general, topography increases adjacent to the west side of Gilman Drive, and decreases on the eastern side.

3.2 Soil/Geology

A geotechnical investigation was conducted in early 2017 as part of the ongoing UCSD sewer upgrade project in the northern portion of Gilman Drive. According to the 2017 geotechnical report, the site is located within the Coastal Plain section of the Peninsular Ranges geomorphic province of Southern California. Coastal plains are generally underlain by marine sedimentary formations. Geotechnical borings completed during this investigation indicated the site is underlain by Eocene-age marine sedimentary units associated with the Ardath Shale and Scripps Formation. Fill soils of variable thicknesses ranging from five to 15 feet bgs were also identified in some of the borings completed along Gilman Drive. Fill materials consisted of sandy lean clay and minor amounts of gravel.

According to geologic information provided in the environmental database report, the bedrock geology of the site is of the Cenozoic Era, Tertiary System, Eocene Series and consists of a stratified sequence.

3.3 Groundwater/Hydrology

Site-specific hydrologic information was not identified during the course of this assessment. Groundwater was not encountered in any boring at depths of up to approximately 60 feet bgs on Gilman Drive during the 2017 geotechnical investigation, or up to approximately 76 feet bgs in borings completed in the area to the north of La Jolla Village Drive, east of Gilman Drive. Based on the surface topography, the groundwater flow direction at the site is expected to be toward the south-southeast. It should be noted that the actual depth and flow direction of groundwater beneath the site cannot be determined without site-specific groundwater monitoring well data.

Based on a 2013 report reviewed on the online State Water Resources Control Board (SWRCB) GeoTracker database, the depth to groundwater was measured at approximately 25 feet bgs at a retail gasoline filling station located approximately 1,200 feet east and downgradient of the northern end of the site. This property is located on the southeastern corner of La Jolla Village Drive and Villa La Jolla Drive. Groundwater flow direction varied from northwest to southwest at this property, away from the site. AECOM notes that this property is approximately 25 feet lower in elevation than the site. It should be noted that the actual depth and flow direction of groundwater beneath the site cannot be determined without site-specific groundwater monitoring well data.

4. Site and Area History

Historical information for the site and surrounding properties is based on AECOM's review and analysis of the following historical sources:

- Aerial photographs dated 1949, 1953, 1964, 1970, 1979, 1985, 1990, 1994, 2005, 2009, 2012, and 2016;
- Topographic maps dated 1903, 1930, 1943, 1953, 1967, 1975, 1994, 1996, and 2012;
- City directories dated 1970, 1976, 7980, 1985, 1992, 1995, 2000, 2005, 2010, and 2014; and
- Internet research and records requests from various City and State entities.

According to Environmental Data Resources, Inc. (EDR), Sanborn® Fire Insurance Map coverage is not available for the site and immediate vicinity. The historical sources obtained from EDR are included in **Appendix D**.

4.1 Site History

The 1903 USGS topographic map show an unnamed road in the vicinity of Gilman Drive. This road is shown as a paved, light duty road. A small water body is shown near the northern boundary of the site, on the northeastern side of Gilman and where present day La Jolla Village drive is located; however, La Jolla Village Drive is not shown on this map. A narrow wash or intermittent stream exits the water body on the western side, which then parallels the length of Gilman Drive. This water body is not visible on the aerial photographs. The site and surrounding area are essentially unchanged on the 1930 topographic map.

During at least the early 1940s through the early 1950s, Gilman Drive is shown as the four lane Coast Highway 101. La Jolla Village Drive and the I-5 Freeway are not present on the 1964 aerial photograph; however, the 1967 topographic map shows the I-5 Freeway and the eastern portion of La Jolla Village Drive. Gilman Drive is also called Gilman Drive on this map. By approximately 1970, La Jolla Village Drive was present in its approximate current configuration.

There is very little development along Gilman Drive until the mid to late-1970s, when some structures are shown on the southwestern and northeastern ends of Gilman Drive. Development along Gilman Drive continued to increase throughout the 1980s and 1990s, and by the early 2000s, properties immediately adjacent to Gilman Drive appear to be developed to their approximate current configuration.

City Directory listings reviewed for Gilman Drive between 1970 through 2014 were mostly residential, with some commercial businesses listed, as well as a church, a Jewish Academy, an elementary charter school, and a Marriott hotel. No historical on-site sources of concern were identified.

4.2 Off-site Properties

The surrounding area was largely undeveloped through the 1950s. During the 1940s and 1950s, a large area to the north of present day La Jolla Village Drive, and east of Gilman Drive, appears occupied by several small rectangular structures associated with the Camp Matthews Naval

Reservation. During the same time period, Torrey Pines School occupied the area to the west of the Naval Reservation, which was also occupied by several small rectangular structures.

By approximately 1964, many of the buildings associated with the Naval Reservation had been demolished and only the foundations remained. The smaller buildings on the Torrey Pines School property were also demolished and replaced with a few larger structures. The neighborhood to the west of Gilman Drive on La Jolla Scenic Drive and Sugarman Drive was present, as well as some development further west and north, along Torrey Pines Road. The area to the east of Gilman Drive was still largely undeveloped at this time.

UCSD first appears on the 1967 topographic map, and is shown in the vicinity of the former Torrey Pines School. This is also when the I-5 Freeway first appeared, and a portion of La Jolla Village Drive, which at the time terminated at UCSD. By approximately 1970, La Jolla Village Drive was shown in its current configuration, and several structures to the west of Gilman Drive at UCSD are present. Much of the area of the UCSD campus to the east of Gilman Drive, in the vicinity of the former Naval Reservation property, appears to be vacant and in the process of redevelopment. The area to east of Gilman Drive, south of La Jolla Village Drive near the present day retail shopping area is also shown as beginning to be developed.

Continued development of the surrounding area to the north and west of the northern portion of Gilman Drive continued through the 1970s, while the area to the east and west of the southern (approximate) half of Gilman Drive remained largely undeveloped. By 1979, the neighborhood to south and east of Via Alicante in the vicinity of Via Mallorca were developed. Some development in the area to the north and east of Via Alicante is also visible at this time. The UCSD campus to north of La Jolla Village Drive and east of Gilman Drive is partially developed, and the shopping mall and some retail buildings to the east of Gilman Drive are present.

By the mid-1980s, the streets and neighborhoods of the surrounding area were primarily well established and the density of homes continued to increase through the 1990s and 2000s. By approximately 2000, essentially all of the larger housing complexes in the surrounding area were present in the vicinity of Gilman Drive and surrounding neighborhoods. Development of the UCSD campus also continued to increase during this time. A large circular tower structure which appears to be an AST is visible on the UCSD campus in the 1994 aerial photograph, approximately 600 feet northwest of the northern boundary of the proposed project, and this structure is still present. This AST appears to be associated with the UCSD central utilities plant located in this area of the campus.

4.3 Previously Prepared Environmental Reports

A draft Natural Environment Study (NES) was prepared by AECOM in February 2018 for the site. The NES was prepared in accordance with the California Environmental Quality Act (CEQA) and Caltrans guidelines to determine if any significant environmental effects concerning plants, animals, and natural communities occurring in the biological study area would occur from completion of the proposed project. According to the NES, the site is within the City of San Diego's Multiple Species Conservation Program (MSCP) Subarea Plan. No direct impacts to special-status wildlife species were identified in the NES.

Design/engineering impact avoidance and minimization measures (AMMs) have been incorporated into the design of the CRT project to avoid or minimize impacts to sensitive biological resources, including use of retaining walls; inclusion of a continuous sidewalk on only one side of Gilman Drive;

and the overall design concern of staying within the existing paved roadway, which would reduce the project's grading footprint. With implementation of these AMMs presented in the NES, the NES concluded that the proposed CRT project would not conflict with provisions of an adopted Habitat Conservation Plan (HCP), California's Natural Community Conservation Plan (NCCP), or other approved local, regional, or state HCP, nor would it have a substantial adverse effect on sensitive habitats and/or species.

A geotechnical investigation was completed in 2017 by Group Delta Consultants, Inc. as part of the UCSD sewer upgrade project, in the northern portion of the site, in the centerline of Gilman Drive between Via Alicante and north to La Jolla Village Drive. The sewer upgrade project continues crosses under La Jolla Village Drive and continues eastward, paralleling La Jolla Village Drive to the north. During the geotechnical investigation, 18 geotechnical borings were completed along the sewer upgrade project area. Borings B-1 through B-6 and B-8 were completed along Gilman Drive. The rest of the borings were completed off-site in the area to the north of La Jolla Village Drive, and east of Gilman Drive. Groundwater was not encountered in any borings completed as part of this investigation, at depths of up to approximately 60 feet bgs on Gilman Drive and up to approximately 76 feet bgs in the area to the north of La Jolla Village Drive. No visual or olfactory impacts or NOA were noted on any of the boring logs completed. A copy of this geotechnical report is provided in **Appendix C**.

Relevant information relating to the scope of this Phase I ESA was taken from these documents and cited throughout this report.

5. Database and Records Review

5.1 User Provided Information

On May 31, 2018, Mr. Sam Waisboard with Nasland provided AECOM with a completed ASTM 1527-13 User Questionnaire which summarized their knowledge of title records, environmental liens, specialized knowledge, and/or real estate value reduction issues associated with the subject property. Mr. Waisboard was not aware of any environmental liens or activity use limitations having been placed on the site. Mr. Waisboard stated that he did not have specialized knowledge or experience that is material to RECs in connection with the site. According to Mr. Waisboard, Nasland is representing the City and their interests in the CRT – Gilman Drive Segment of this project, and does not currently plan to purchase the site.

5.2 Title Records/Environmental Liens

Chain-of-title and environmental lien searches were not performed as part of this assessment; however, the User was not aware of any environmental liens with respect to the site.

5.3 Database Information

In accordance with the ASTM Standard E 1527-13, a search of various governmental databases was conducted by EDR. The site-specific environmental database report was reviewed to evaluate if soil and/or groundwater from an on-site and/or off-site sources of concern has the potential impact the site. The database abbreviations for sites discussed in additional detail are provided in the summary below and are provided in the site-specific environmental database report.

The database report includes various reports detailing database information for each of the sites identified/geocoded within the specified radius. Additional sites with recognized environmental risks were identified, but EDR was not able to map them to specific locations due to insufficient/ contradicting address information. These sites were included in the database report as "orphan" sites. Based upon AECOM's review, there does not appear to be any significant concerns associated with any of the orphan sites, and none of the parcels associated with the site appear to be associated with any of the orphan sites listed. A summary of AECOM's review and analysis of the site-specific environmental database report is presented below. A copy of the database report is provided in **Appendix D** along with the explanations/definitions of acronyms used for the databases searched.

Based on AECOM's research, the site is not located on or within a 1-mile radius of tribal lands.

5.3.1 Site

The following database listings were identified associated with the site in the site-specific environmental database report:

- The Gilman Drive sewer upgrade project, which is located in the northern portion of the site, is listed in the California Integrated Water Quality System (CIWQS), and National Pollutant Discharge Elimination System (NPDES) databases. These database listings are related to permitting for storm water discharge associated with this ongoing construction project. These

database listings are compliance related and therefore, are not considered to represent a REC to the site, in AECOM's opinion.

- The intersection of Gilman Drive and La Jolla Village Drive was listed in the Facility and Manifest Data (HAZNET) database. This database listing appears to be related to a City household hazardous waste collection event that was conducted at this location in 2002. The data in the HAZNET database is extracted from hazardous waste manifests received annually by the California Department of Toxic Substances Control (DTSC). The HAZNET database reports that this event generated state-regulated wastes which were manifested for off-site recycling and/or disposal. This database listing is compliance related and therefore, is not considered to represent a REC to the site, in AECOM's opinion.
- A California Hazardous Material Incident Reporting System (CHMIRS) report was listed near the intersection of Gilman Drive at La Jolla Village Drive. The incident occurred in July 2000, and involved a spill of approximately 10,245-gallons of raw sewage that was released due to a root blockage in private line. The spill was contained and the case is closed by the San Diego County Health Services Department. Based on the type of release (raw sewage) and containment of the release, this database listing is not considered to represent a REC to the site, in AECOM's opinion.

No other database listings were identified associated with the site in the site-specific environmental database report.

5.3.2 Surrounding Sites

According to the environmental database report, numerous sites (over 40) were identified within their respective ASTM and/or EDR search distances from the site. Details related to these sites is provided as follows:

- Several businesses and residences along Gilman Drive are in the California HAZNET database for disposal of ACM, primarily related to building alterations and disposal of other regulated materials from these properties. These database listings are compliance related and therefore none of these listings represent a REC with respect to the site, in AECOM's opinion.
- Reports of additional private residences in the surrounding area were in the CHMIRS database for relatively minor sewage spills, many of which were reported to have been caused by root blockages. Two such listings were reported at two different private residences on Sugarman Drive in 2003 and 2007. Two additional cases were reported at two different private residences off Via Alicante in 2010 and 2014. Three additional incidents were reported at residences to the east of the site, in the neighborhoods to the east of the canyon and/or the I-5 Freeway. All incidences were contained and cases closed by the San Diego County Health Services Department. Additional sewage releases. Based on the type of release (raw sewage) and containment of these releases, these database listings are not considered to represent RECs in relation to the site, in AECOM's opinion.
- Several university departments and businesses within the UCSD campus are registered in the California HAZNET, CIWQS, NPDES, Resource Conservation and Recovery Act (RCRA) hazardous waste generator databases, and San Diego County Hazardous Materials Management Division (HMMD) databases. Most of these listings are related to generation and disposal of hazardous materials and stormwater management, and are not expected to present a REC with respect to the site. Many of the violations listed are compliance related, and occurred within the various university buildings and are not close to the northern terminus of

the site. Several current and former USTs are also registered at the UCSD campus. A historic gas station was listed near the Warren Campus buildings, which are located over 2,000-feet north of the northern terminus of the site. A 100,000-gallon diesel AST is present at the La Jolla Physical Plant Services on the UCSD campus in an area approximately 600 feet north of the site boundary. A leaking underground storage tank (LUST) cleanup site was reported at the Mayer Hall Building, located more than 1-mile north of the northern terminus of the site. Based on the available information and closed regulatory status of the database listings provided in the EDR report, it is AECOM's opinion that none of the listings at the UCSD campus present a REC in connection with the site.

- Several current and former businesses in the UCSD medical building located at 8950 Villa La Jolla Drive, approximately 800 feet east of the northern terminus of the site, are registered in the California HAZNET, CIWQS, NPDES, RCRA generator, historic automobile facilities, and San Diego County HMMD databases. Most of these listings are related to generation and disposal of medical waste and other hazardous materials, stormwater management, compliance issues associated with waste handling, and/or permit violations within various medical offices at this location and are not expected to present a REC with respect to the site. Based on the available information provided in the EDR report, it is AECOM's opinion that none of the listings at this office park present a REC in connection with the site.
- A Mobil retail gasoline filling station is located at 3233 La Jolla Village Drive, approximately 1,400 feet east and downgradient of the northern terminus of the site. This facility is in several regulatory databases, including LUST, County of San Diego Department of Environmental Health (DEH) Site Assessment and Mitigation (SAM) and HMMD databases. A case was opened in 2002 for a leaking tank discovered during product line and fuel dispenser upgrades, and various phases of soil and groundwater remediation were completed at this location between 2002 and 2014 when the case was closed. Groundwater was determined to flow to the southeast and fluctuated to the northeast at this property. Based on the distance, downgradient location, and closed status of this case, it is AECOM's opinion that this facility does not represent a REC in connection with the site.

Based on AECOM's review of these and other database listings, none of the sites listed are expected to present a REC to the site based on their distance from the site, regulatory status (i.e., closed, no violations found), media impacted (i.e., soil only), and/or topographical position from the site (i.e., down-gradient or cross-gradient).

5.4 Vapor Encroachment Screening

AECOM conducted a Tier 1 VES as part of this assessment. This screening was conducted in general accordance with the ASTM E 2600 *Standard Guide for Vapor Encroachment Screening on Property Involved in Real Estate Transactions* dated October 2015. The objective of the VES was to determine if a VEC exists or if a VEC does not exist.

5.4.1 Site

No on-site sources of vapor encroachment (e.g., UST, contaminated soil, groundwater plume, etc.) were identified during this assessment. Based on this information, a VEC due to an on-site source does not appear to exist.

5.4.2 Off-site

To conduct the VES of the nearby area, AECOM conducted a detailed review and analysis of the site-specific environmental database report with particular focus on the follow two types of sites:

1. Off-site properties that are impacted by chlorinated volatile organic compounds (VOCs) and/or semi-volatile-organic compounds (SVOCs) and are located within approximately 1,750 feet of the site, and
2. Off-site properties that are impacted by petroleum hydrocarbons and are located within approximately 525 feet of the site.

The following paragraph summarizes the results of AECOM's VES of the nearby area.

A review of the site-specific environmental database indicates that no facilities with petroleum hydrocarbon impacts are present within 525 feet of the site. There is one VOC/SVOC listing from in the UCSD medical building at 8950 Villa La Jolla Drive, approximately 800 feet east of the northern terminus of the site. The details provided in the EDR report indicate that only soils were affected by this incident, which has a closed status since 1990, therefore, a VEC can be ruled out at this site. No other reported VOC/SVOC sites were listed within 1,750 feet of the site. Based on this information, it is AECOM's opinion that a VEC at the site due to an off-site source does not appear to exist.

5.5 Additional Environmental Records Sources

5.5.1 Agency File Review

On May 24 and 25, 2018, AECOM submitted Freedom of Information Act (FOIA) requests via email to several local, county, and state agencies as follows: the California Environmental Protection Agency (CalEPA) Office of Environmental Health Hazard Assessment (OEHHA), the County of San Diego DEH SAM and Hazardous Materials Division (HMD), the California Fire Department (CalFire) public records act requests, and the Air Pollution Control District (APCD) – Public Records Office to determine if any files exist for the site related to a historical hazardous materials release that may have occurred.

On June 1, 2018, the APCD provided a summary of air permits issued for the UCSD campus. Records reviewed indicate there are 75 active permits, 35 retired permits, 17 notices of violation, and 9 notices to comply. Active permits exist for operation of emergency diesel generators at various campus buildings. Notices of violation and/or compliance are primarily related to stack emissions exceedances or other compliance-related issues, and in most cases have a closed status and do not represent a REC in connection with the site, in AECOM's opinion.

On June 4, 2018, the County of San Diego DEH provided records for several facilities near the northern boundary of Gilman Drive. Records were provided for the Mobil/Circle K retail gasoline filling station located at 3233 La Jolla Village Drive. Several routine compliance inspection reports were provided for the UCSD medical building located at 8950 Villa La Jolla Drive, as well as other area medical offices. When cited in these compliance inspections, violations reported were largely associated with appropriate documentation of medical waste handling and disposal, staff training, and incorrect labeling of medical waste containers. Based on the information contained in these inspection reports, none of these records present a REC in connection with the site.

As of the date of this report, no other responses to AECOM's FOIA requests have been received. Based on AECOM's research to date, AECOM does not anticipate that the response (if any) from these agency FOIA requests will significantly alter the conclusions or recommendations of this report. However, if information received from these FOIA requests significantly impacts the conclusions of this report, this information will be forwarded upon receipt, and an addendum to this report will be submitted.

5.5.2 Online Regulatory Database Searches

In addition to the FOIA requests submitted, AECOM conducted an online research of several state and federal databases, as listed in the following sections.

5.5.2.1 State

California Department of Toxic Substance Control

AECOM searched the California Department of Toxic Substance Control (DTSC) online EnviroStor database for California Cleanup Sites involving the DTSC. The EnviroStor database consists of federal NPL sites, state response sites, voluntary cleanup sites, and school cleanup sites. No Envirostor database listings were identified associated with the site.

State Water Resources Control Board

AECOM reviewed the SWRCB's online GeoTracker database for records pertaining to the site. No GeoTracker listings were identified associated with the site. A LUST report for the UCSD Main Campus – Mayer Hall Building (Case No. H02535-011) was identified and is shown at the intersection of La Jolla Village Drive and Gilman Drive. Information related to this case is limited, and consisted of a 2008 work plan approval letter issued to UCSD by the County of San Diego DEH related to a subsurface investigation that was planned for the LUST, and a case consolidation letter in 2010. The case consolidation letter indicates this LUST Case No. H02535-011 was to be consolidated with Case No. H02535-009. No additional information pertaining to either case are available on the GeoTracker website; however, the status is listed as closed as of January 22, 2010. Therefore, this LUST case is not considered to represent a REC to the site, in AECOM's opinion.

A cleanup program site is reported in the GeoTracker database for the UCSD medical building at 8950 Villa La Jolla Drive, approximately 800 feet east of the northern terminus of the site. At the time of this listing, this property was called the La Jolla Professional Center. Limited information is available on GeoTracker, which indicates that the cleanup status at this property is completed and the case has been closed since June 1990. This facility was discussed above in Section 5.4.2. Based on the available information (i.e., closed status, soils only) and downgradient location, this cleanup program site does not represent a REC in connection with the site, in AECOM's opinion.

California Department of Conservation

AECOM searched the California Department of Conservation Division of Oil, Gas, and Geothermal Resources (DOGGR) online Well Finder database. No oil/gas wells were depicted on the site, or on the adjacent properties in the online DOGGR database. The site is not located within an oil field.

5.5.2.2 Federal

AECOM searched the U.S. Environmental Protection Agency's (EPA) Envirofacts and Superfund Enterprise Management System (SEMS) online databases. The SEMS database replaced the Comprehensive Environmental Response, Compensation and Liability Information System (CERCLIS) which has since been retired. SEMS includes the same data fields and content as CERCLIS. The Envirofacts database retrieves information obtained from 17 national systems, including the CERCLIS, Superfund program (NPL sites), hazardous waste sites, and potential hazardous waste sites. No Envirofacts or SEMS database listings were identified associated with the site.

6. Findings and Opinions

AECOM performed a Phase I ESA of the site in conformance with the scope and limitations of ASTM Practice E 1527-13, which meets the requirements of Title 40, Code of Federal Regulations Part 312 and is intended to constitute *all appropriate inquiry* for purposes of the landowner liability protections. Any exceptions to, or deletions from, this practice are described in Section 1.3 through 1.5 of this report.

The following sections summarize the findings and opinions of this Phase I ESA of the site.

6.1 Recognized Environmental Conditions

Based on the above-described activities, the following RECs were identified during this assessment:

- ADL is commonly present along historic roadways as a result of lead-containing gasoline that was used until the mid-1980s. Based on the roadway being paved with asphalt, the likelihood of ADL penetrating the paved surface is low and ADL was most likely blown or rinsed away by the elements. If ADL is present, such deposits are generally shallow in nature, and typically decrease with depth; however, since the presence or absence of ADL-impacted soil is unknown, and given the nature of the planned shallow excavation work within and adjacent to the roadway, the potential for ADL to be present in soil at concentrations exceeding regulatory thresholds is considered a REC with respect to the site, in AECOM's opinion. An ADL survey is planned to occur later in the summer of 2018 along the proposed project.
- Based on the age of the original construction of Gilman Drive, the existing yellow thermoplastic paint and pavement marking used for traffic striping within the road way may be lead-based. Thus, the potential for demolished road materials to be impacted with lead or other heavy metals at hazardous concentrations is considered a REC, in AECOM's opinion.

6.2 Controlled Recognized Environmental Conditions

Based on the above-described activities, no CRECs were identified in connection with the site.

6.3 Historical Recognized Environmental Conditions

Based on the above-described activities, no HRECs were identified in connection with the site.

6.4 De Minimis Conditions

Based on the above-described activities, the following DMC was identified during this assessment:

- A DMC was identified in connection with the site, which relates to surficial releases of A DMC was identified in connection with the site, which relates to surficial releases of potentially hazardous fluids and/or petroleum products in the roadway as a result of motor vehicle accidents. Given that the surface of Gilman Drive is in moderate condition, with some cracks and patching present, it is possible that fluids released during motor vehicle accidents could seep into the subsurface. These releases are generally cleaned up fairly quickly and tend to be local in nature; therefore, AECOM considers this a DMC with respect to the site.

7. Conclusions and Recommendations

AECOM has performed a Phase I ESA in conformance with the scope and limitations of ASTM Practice E 1527-13 of the Gilman Drive Segment of the CRT project located in La Jolla, California (the site). Any exception to, or deletions from, this practice are described in Sections 1.3 through 1.5 of this report.

This assessment has revealed evidence of two RECs in connection with the site, as discussed in Section 6.1, and no CRECs or HRECs were identified in connection with the site. As discussed in Section 6.4, one DMC was identified in connection with the site.

Groundwater was not encountered at depths up to approximately 60 feet bgs during a 2017 geotechnical investigation conducted along Gilman Drive. Excavation for grading purposes is expected to reach a maximum depth of up to 15.5 feet bgs on the western side of Gilman Drive, and up to 3 feet bgs on the eastern side. Based on this, groundwater is not expected to be encountered during the proposed project. Furthermore, based on the available information, no off-site groundwater contaminant plumes were identified during this investigation, and therefore groundwater is not expected to represent an environmental concern to the proposed project. Additionally, the site is not located near a City of San Diego or San Diego County domestic water supply reservoir or municipal potable supply well.

The site was not identified in contamination-related environmental databases searched by EDR for this project. Records related to stormwater were reported for the UCSD sewer upgrade project.

A number of surrounding sites were identified in the environmental database search report. However, the majority of these sites were either listed in non-contamination-related databases, or if contamination was identified, remedial efforts have been completed and the cases closed with regulatory concurrence. Based on AECOM's review and analysis of the database listings, none of the surrounding sites are expected to present a REC with respect to the site, based on their distance (i.e., generally greater than 500 feet), regulatory status (i.e., regulatory closure, no violations found), media impacted (i.e., soil only), and/or topographical position relative to the site (i.e. down-gradient or cross-gradient). No off-site properties of concern were identified based on AECOM's review of the environmental database report.

Based on the findings and conclusions of this Phase I ESA, AECOM has the following recommendations:

- Based on the possible presence of ADL identified as a REC, AECOM plans to complete a limited subsurface investigation (Phase II Site Investigation) within the proposed project area to determine the presence or absence of ADL in shallow soil at the site. As part of the subsurface investigation, a health and safety plan will be completed prior to commencing field activities. Upon completion of the Phase II investigation, the results will be summarized in a site investigation report. Based on the information obtained during the Phase II investigation, the contract special provision, construction plans, and all other construction documents will be revised to clearly identify the extent of contamination within the project area, if such contamination is identified, and will clearly state the requirements for proper management of all impacted subsurface materials prior to the start of construction.
- Although no other potential sources of impacts were identified with respect to the site during this assessment, should impacted material be encountered during construction of the proposed

project, excavated materials should be handled and disposed of in accordance with applicable regulations, and the appropriate health and safety measures should be implemented prior to and during construction to ensure the safety of field personnel handling impacted materials.

- In addition to the limited Phase II ADL investigation that is planned for the site, based on the potential for the existing yellow thermoplastic paint traffic striping and/or pavement marking within the road way to contain lead or other heavy metals at hazardous concentrations, a Debris Containment and Removal Work Plan and Lead Compliance Plan shall be completed prior to commencement of the CRT – Gilman Drive Segment project, which shall include a discussion and procedure for the removal, containment, storage, and disposal of any painted surfaces within the proposed project.
- California government Code 4216 requires that any operator or excavator call Underground Services Alert of California (“DigAlert”) two working days before any planned excavation by dialing 811. Delineation of the proposed excavation area is mandatory. The area to be excavated should be marked with water soluble or chalk based white paint on paved surfaces or with other suitable markings such as flags or stakes on unpaved areas prior to calling DigAlert.

8. Environmental Professional Statement

Ms. Kirsten Bradford was the Environmental Professional (EP) for this project. Ms. Bradford's EP statement is below and her resume is provided in Appendix E:

I declare that, to the best of our professional knowledge and belief, I meet the definition of an EP as defined in §312.10 of 40 Code of Federal Regulations (CFR) and that I have the specific qualifications based on education, training, and experience to assess a property of the nature, history, and setting of the site. I have developed and performed all the appropriate inquiries in conformance with the standards and practices set forth in 40 CFR Part 312.

Signature:  Date: June 13, 2018

9. References

9.1 Persons Interviewed

No individuals were interviewed as part of this Phase I ESA.

9.2 Agencies Contacted

Assessor parcel information, reviewed for San Diego County, California at https://arcc.sdcounty.ca.gov/Pages/default.aspx. This information was reviewed online by Ms. Perhala of AECOM on May 24, 2018.

CalFire http://www.calfire.ca.gov/about/about_contact_us_recordsandrequests. Request emailed to PRA.Request@fire.ca.gov on May 24, 2018.

County of San Diego Department of Environment Health – Site Assessment and Mitigation and Hazardous Materials Division. Request emailed to PublicRecords.DEH@sdcounty.ca.gov on May 25, 2018

Environmental Protection Agency Envirofacts database - http://www.epa.gov/enviro/. Online database search conducted by Ms. Perhala of AECOM on May 29, 2018.

Environmental Protection Agency Superfund Enterprise Management System (SEMS) database, https://cumulis.epa.gov/supercpad/cursites/srchsites.cfm. Online database search conducted by Ms. Perhala of AECOM on May 29, 2018.

Public Records Request submitted to Air Pollution Control District (APCD). Request emailed to apcdpermits@sdcounty.ca.gov on May 25, 2018.

Public Records Request submitted to State of California Office of Environmental Health Hazard Assessment (OEHHA) at http://oehha.ca.gov/public_info/oehhapra.html. Monet Vela, Public Records Act Coordinator, 1001 I Street, PO Box 4010, MS 23B (#58c), Sacramento, California 95812, (916) 323-2517, monet.vela@oehha.ca.gov. Request submitted via email on May 24, 2018.

State of California Department of Conservation, Division of Gas and Geothermal Resources online database search conducted at http://www.conservation.ca.gov/dog/geothermal/Pages/Index.aspx. Online database search conducted by Ms. Perhala of AECOM on May 29, 2018.

State Department of Toxic Substances Control (DTSC). EnviroStor database, https://www.envirostor.dtsc.ca.gov/public/map/. Online database search conducted by Ms. Perhala of AECOM on May 29, 2018.

State Water Resources Control Board (SWRCB) GeoTracker online database, http://geotracker.waterboards.ca.gov/. Online database search conducted by Ms. Perhala of AECOM on May 29, 2018.

United States Environmental Protection Agency (US EPA). Enforcement & Compliance History Online (ECHO), https://echo.epa.gov/facilities/facility-search/results. Online database search conducted by Ms. Perhala of AECOM on May 29, 2018.

9.3 Documents Reviewed

AECOM, Natural Environment Study: Coastal Rail Trail – Gilman Drive Segment, City of San Diego San Diego County, California, February 2018.

Aerial imagery copyrighted 1994, 1996, 2000, 2002, 2003, 2004, 2005, 2006, 2007, 2008, 2008, 2009, 2010, 2011, 2012, 2013, 2014, 2015, and 2016 of the site. www.google.earth.com.

ASTM E1527-13, Standard Practice for Environmental Site Assessments: Phase I Environmental Site Assessment Process, dated November 2013. www.astm.org

ASTM E2600-15, Standard Guide for Vapor Encroachment Screening on Property Involved in Real Estate Transactions, dated October 2015. www.astm.org

Chapin Land Management, Inc. and Transtech Engineering, Inc., Final Draft Project Study Report – Coastal Rail Trail, October 26, 2000.

EDR 7.5 Minute Topographic Maps, prepared for the Coastal Rail Trail – Gilman Drive Segment, La Jolla, California 92037, dated May 24, 2018. Inquiry number 53083741.4. Topographic Maps 1903, 1930, 1943, 1953, 1967, 1975, 1994, 1996, and 2012. Report prepared by Environmental Data Resources Inc., 6 Armstrong Road, Shelton, Connecticut 06484, (800) 352-0050, www.edrnet.com.

EDR Aerial Photos Decade Package prepared for the Coastal Rail Trail – Gilman Drive Segment, La Jolla, California 92037, dated May 30, 2018. Inquiry number 5308371.8. Aerial photographs dated 1949, 1953, 1964, 1970, 1979, 1985, 1990, 1994, 2005, 2009, 2012, and 2016. Report prepared by Environmental Data Resources Inc., 6 Armstrong Road, Shelton, Connecticut 06484, (800) 352-0050, www.edrnet.com.

EDR City Directory Abstract prepared for the Coastal Rail Trail – Gilman Drive Segment, La Jolla, California 92037, dated May 25, 2018. Inquiry number 5308371.5. City directories reviewed included 1970, 1976, 7980, 1985, 1992, 1995, 2000, 2005, 2010, and 2014. Report prepared by Environmental Data Resources Inc., 6 Armstrong Road, Shelton, Connecticut 06484, (800) 352-0050, www.edrnet.com.

EDR Radius Map with GeoCheck®, prepared for Coastal Rail Trail – Gilman Drive Segment, La Jolla, California 92037, dated May 30, 2018. Inquiry number 5308371.2s. Report prepared by Environmental Data Resources Inc., 6 Armstrong Road, Shelton, Connecticut 06484, (800) 352-0050, www.edrnet.com.

EDR Sanborn Map Report, prepared for the Coastal Rail Trail – Gilman Drive Segment, La Jolla, California 92037, dated May 24, 2018. Inquiry number 5308371.3. Report prepared by Environmental Data Resources Inc., 6 Armstrong Road, Shelton, Connecticut 06484, (800) 352-0050, www.edrnet.com.

ETIC Engineering, ExxonMobil Oil Corporation Service Station 18GB3, 3233 La Jolla Village Drive, San Diego, California, DEH Case #H133954-002. Prepared for ExxonMobil Corporation. June 7, 2013.

Google Earth website, www.google.earth.com. This information was reviewed online by Ms. Perhala with AECOM on May 29, 2018.


Group Delta, Geotechnical Investigation Gilman Drive Sewer Improvements, UCSD Project No. 5075, La Jolla, California. Prepared for University of California, San Diego. March 28, 2017.

Nasland Engineering, Inc. Land Use and Community Impact Technical Report

State of California Department of Conservation, California Geological Survey, Geologic Data Map No. 2, 2010, reviewed online at http://www.quake.ca.gov/gmaps/GMC/stategeologicmap.html.

U.S. Geological Survey (USGS). La Jolla, California: 7.5-minute series (topographic), Scale 1:24,000, 2012.

Figures

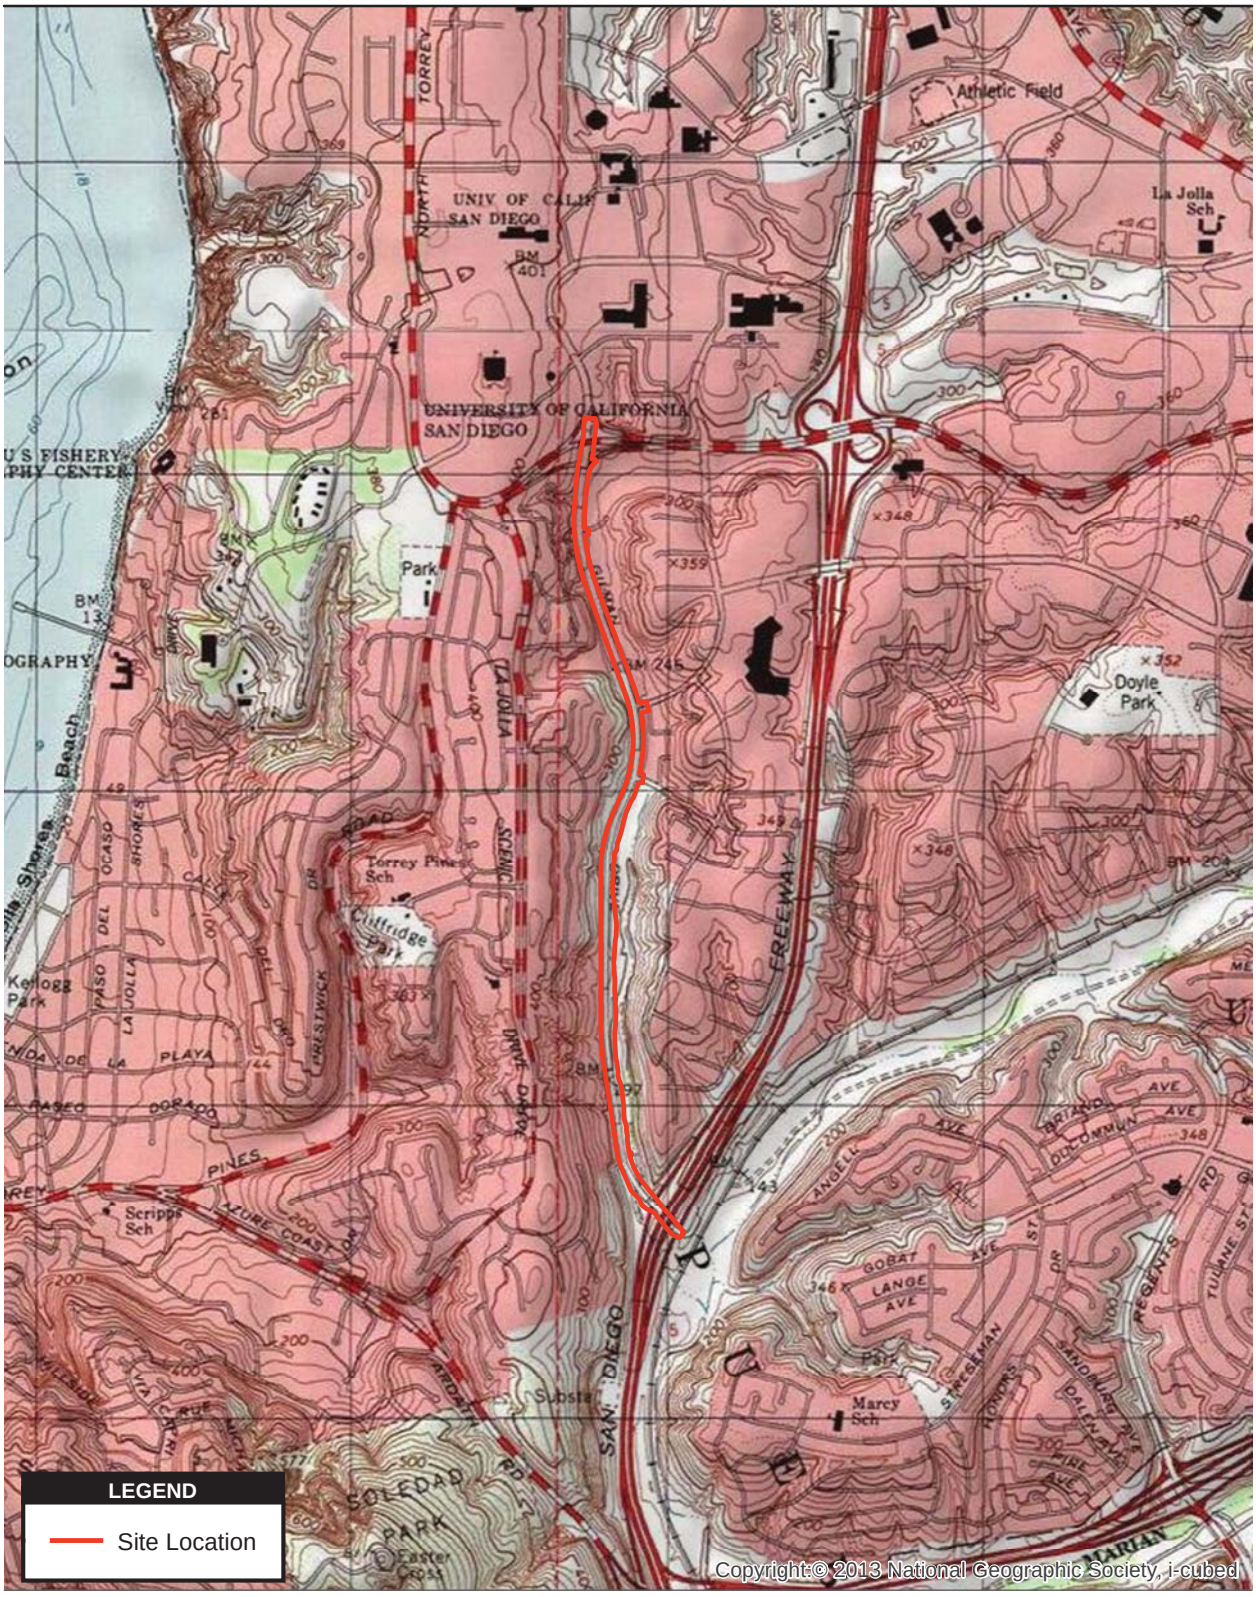

Source: USGS 7.5' Quadrangle La Jolla, Calif. 1978

2,000 1,000 0 2,000 Feet

Scale: 1:24,000; 1 inch = 2,000 feet

Figure 1
Site Location Map

Coastal Rail Trail - San Diego, CA

Path: P:\2013\60297845_CstlRailTrl\900-CAD-GIS\920-929 GIS-Graphics\922_Maps\Figures\Vicinity_USGS_2018.mxd, 6/4/2018, augellop



Source: SANDAG & SanGIS 2017; SanGIS 2018; Nasland 2018

600 300 0 600 Feet

Scale: 1:7,200; 1 inch = 600 feet

Figure 2
Site Plan

Coastal Rail Trail - San Diego, CA

Path: P:\2013\60297845_CstlRailTr\900-CAD-GIS\920-929 GIS-Graphics\922_Maps\Remediation\site_plan.mxd, 5/30/2018, augellop

Appendix A Summary of Assessor's Parcel Numbers Affected by the Proposed Project

Tabular Summary of Assessors Parcel Numbers Impacted by the Proposed Project
Coastal Rail Trail - Gilman Drive Segment
La Jolla, San Diego County, California


APN	APN_8	OWNER NAME	OWNER ADDRESS			
3440801600	34408016	REGENTS OF THE UNIVERSITY OF CALIFORNIA	PUBLIC AGENCY			0
3442200600	34422006	ORLOFF FAMILY TRUST 10-03-91	8661 KILBOURN DR	LA JOLLA CA		92037
3442200700	34422007	ORLOFF FAMILY TRUST 10-03-91	8661 KILBOURN DR	LA JOLLA CA		92037
3442200900	34422009	CONGREGATION BETH EL OF LA JOLLA	8660 GILMAN DR	LA JOLLA CA		92037
3442500500	34425005	B R E NEWTON HOTELS PROPERTY OWNER LLC	C/O W H M LLC	P O BOX 396	BOCA RATON FL	33429
3442701300	34427013	VILLAGE ESTATES INC	6050 MISSION GORGE RD	SAN DIEGO CA		92120
3442901629	34429016	MARSHALL MARILYN M REVOCABLE 2004 TRUST	3175 EVENING WAY #A	LA JOLLA CA		92037
3442901614	34429016	TOSSEY THOMAS P	8922 SATTERFIELD DR	HUNTINGTON BEACH CA		92646
3442901651	34429016	COUCH FAMILY TRUST 06-08-95	3390 WENTWORTH WAY	JAMUL CA		91935
3442901656	34429016	BRANDT DAVID&BETHANY P	3127 EVENING WAY #C	LA JOLLA CA		92037
3442901601	34429016	AMATO THERESA M REVOCABLE INTER VIVOS 2002 TRUST	3109 EVENING WAY #A	LA JOLLA CA		92037
3442901621	34429016	MCMAIN DONNA M EST OF	C/O LISA A NORTON	P O BOX 695	LA JOLLA CA	92038
3442901663	34429016	FRALEY PETER J&VALERIE A REVOCABLE TRUST 01-07-04	3157 EVENING WAY #E	LA JOLLA CA		92037
3442901618	34429016	RYAN KATHLEEN O TRUST 09-30-98	3193 EVENING WAY #B	LA JOLLA CA		92037
3442901625	34429016	WEISINGER NANCY TRUST 01-13-98	3181 EVENING WAY #A	LA JOLLA CA		92037
3442901631	34429016	L G H SEPARATE PROPERTY TRUST 06-26-15	3175 EVENING WAY #C	LA JOLLA CA		92037
3442901672	34429016	MCFADDEN FAMILY PTNSHP	P O BOX 1186	LA JOLLA CA		92038
3442901635	34429016	IWAHASHI WAYNE S&CONNIE	2309 WESTMONT DR	ALHAMBRA CA		91803
3442901645	34429016	KILGALLON JAMES F JR&NANCY A JOINT LIVING TRUST 02-17-12	3311 MOHICAN AVE	SAN DIEGO CA		92117
3442901669	34429016	KANE DANIEL M	3139 EVENING WAY #B	LA JOLLA CA		92037
3442901607	34429016	MURPHY KATHLEEN M	3103 EVENING WAY #F	LA JOLLA CA		92037
3442901677	34429016	DEMONTVERT CECILE	3136 VIA ALICANTE #F	LA JOLLA CA		92037
3442901674	34429016	SHIMAMURA HIROMI	5225 EDGEWORTH RD	SAN DIEGO CA		92109
3442901683	34429016	NOVELL GLORIA J LIVING TRUST 06-30-05	610 STARBRIGHT LN	ALPINE CA		91901
3442901650	34429016	ZABLOW ETHEL TRUST 03-16-00	3121 EVENING WAY #A	LA JOLLA CA		92037
3442901649	34429016	DEPUY LOANN LIVING TRUST 06-10-09	567 ORCHID LN	DEL MAR CA		92014
3442901664	34429016	WASSERMAN JOY	3157 EVENING WAY #B	LA JOLLA CA		92037
3442901648	34429016	STITT EDWARD A&VILMA D	4594 SALINA DR	SAN JOSE CA		95124
3442901605	34429016	BURT KAMERON A	3103 EVENING WAY #B	LA JOLLA CA		92037
3442901622	34429016	CALHOUN FAMILY 1990 TRUST 05-09-90	1399 RIDGE WAY	PASADENA CA		91106
3442901626	34429016	LEVINSON DIANE REVOCABLE TRUST 12-17-98	2264 EL AMIGO RD	DEL MAR CA		92014
3442901620	34429016	MACK ALYSON	3193 EVENING WAY #D	LA JOLLA CA		92037
3442901643	34429016	BARTOK AGNES <AKA BARTOK ANGIE>	1001 WESTERN MEADOWS CT NW	ALBUQUERQUE NM		87114
3442901679	34429016	SHAFFER PAUL J	3216 BAYSIDE WALK	SAN DIEGO CA		92109
3442901642	34429016	WALTERS CHERYL A TRUST 06-04-02	2635 BEECHWOOD DR	PASO ROBLES CA		93446
3442901608	34429016	LEIMBACH JAMES D&WENDY R	4010 ECOCHEE AVE	SAN DIEGO CA		92117
3442901653	34429016	VICKERS FAMILY TRUST C 12-22-99	8371 DEL ORO CT	LA JOLLA CA		92037
3442901647	34429016	SAEIDI LIVING TRUST 06-14-11	9815 CLUB PLACE LN	CARMEL CA		93923
3442901602	34429016	TARBET ELIZABETH J	2385 COUNTRY VIEW GLN	ESCONDIDO CA		92026
3442901639	34429016	MARK FAMILY TRUST 09-10-80	C/O JANET | SHELDON MARK	5220 VIA PAUMA	OCEANSIDE CA	92057
3442901604	34429016	MORAL VITUG FAMILY TRUST 10-27-15	520 BAYONA LOOP	CHULA VISTA CA		91910
3442901659	34429016	GOLDBERG MATTHEW&ANNA K	278 SANFORD ST	ENCINITAS CA		92024
3442901682	34429016	HAYWARD SHERRY L	5015 SANTA CRUZ AVE #301	SAN DIEGO CA		92107
3442901636	34429016	MEHR MEHRAN	3460 PLEASANT VALE DR	CARLSBAD CA		92010
3442901638	34429016	BINDER STEVE	3163 EVENING WAY #B	LA JOLLA CA		92037
3442901627	34429016	FELIX FAMILY TRUST 07-12-94	9974 SCRIPPS RANCH BLVD #28	SAN DIEGO CA		92131
3442901634	34429016	HANSEN FAMILY TRUST 02-12-01	4744 RAMSAY AVE	SAN DIEGO CA		92122
3442901609	34429016	KENWORTHY JI	3103 EVENING WAY #D	LA JOLLA CA		92037
3442901676	34429016	BAR-KOCHBA TRUST 01-10-11	6217 LINDENHURST AVE	LOS ANGELES CA		90048
3442901652	34429016	BUI LANI P	3121 EVENING WAY #C	LA JOLLA CA		92037
3442901680	34429016	GU PENGFEI	3151 EVENING WAY #B	LA JOLLA CA		92037
3442901613	34429016	ESLAMIAN SHAROK	3199 EVENING WAY #A	LA JOLLA CA		92037
3442901675	34429016	SUEN MAX KUANLONG	3145 EVENING WAY #D	LA JOLLA CA		92037
3442901660	34429016	BOASSA-DULCIS FAMILY TRUST 11-19-13	3133 EVENING WAY #C	LA JOLLA CA		92037
3442901606	34429016	BYONG M KIM&WHA SHIM HAN KIM L L C	8607 NOTTINGHAM PL	LA JOLLA CA		92037
3442901617	34429016	SEGEV MOSHE&COHEN MICHELLE M FAMILY TRUST 12-28-00	3193 EVENING WAY #A	LA JOLLA CA		92037
3442901611	34429016	SHUBERT LINDA K IRREVOCABLE TRUST 11-23-12	C/O JAMES SHUBERT	16520 KINGSPOINTE LAKE LN	CHESTERFIELD MO	63005
3442901681	34429016	FAVORAT CARMEN L	3151 EVENING WAY #C	LA JOLLA CA		92037
3442901671	34429016	STETLER JOY	7770 REGENTS RD #113-219	SAN DIEGO CA		92122
3442901616	34429016	SEGEV MOSHE&COHEN MICHELLE M FAMILY TRUST 12-28-00	3193 EVENING WAY #A	LA JOLLA CA		92037
3442901633	34429016	ZEE FREDERICK	4718 147TH PL SE	BELLEVUE WA		98006
3442901603	34429016	DEKEN NATHANIEL L	3109 EVENING WAY #C	LA JOLLA CA		92037
3442901637	34429016	KAY ISABELLE S	3163 EVENING WAY #A	LA JOLLA CA		92037
3442901670	34429016	DUDDLESTON FAMILY TRUST 04-17-07	12415 253RD AVE	SPIRIT LAKE IA		51360
3442901640	34429016	DAY GREGORY J&VALLE DOLORES A	3163 EVENING WAY #D	LA JOLLA CA		92037
3442901666	34429016	KLEIN JEROME&JANET L	3157 EVENING WAY #H	LA JOLLA CA		92037
3442901654	34429016	ROBERTS JULIA S	6153 CECALA DR	SAN JOSE CA		95120
3442901624	34429016	LEE DARREN M	3243 SEGOVIA CT	SAN JOSE CA		95127
3442901628	34429016	JURIST SUSAN TRUST 12-29-10	3181 EVENING WAY #D	LA JOLLA CA		92037
3442901632	34429016	JOSEPH JEREMY&PIPER	3466 THOMAS DR	PALO ALTO CA		94303
3442901612	34429016	LORENZ FREDERICK B	3529 LOWELL ST	SAN DIEGO CA		92106
3442901610	34429016	BURKHART CELENE T TRUST 12-04-12	C/O DONALD J BURKHART	2634 CANTO ROMPEOLAS	SAN CLEMENTE CA	92673
3442901658	34429016	HAYWARD SHERRY L	5015 SANTA CRUZ AVE #301	SAN DIEGO CA		92107
3442901684	34429016	CLEMENT JOSEPH J II	1670 KETTNER BLVD #516	SAN DIEGO CA		92101
3442901667	34429016	ALBINI FAMILY TRUST 05-18-05	3324 JEWELL ST	SAN DIEGO CA		92109
3442901644	34429016	WINCHELL PATTI M	3115 EVENING WAY #B	LA JOLLA CA		92037
3442901630	34429016	NORTON MATTHEW&SARAH	3175 EVENING WAY #B	LA JOLLA CA		92037
3442901657	34429016	WATLING FAMILY TRUST 08-05-94	2922 WOODFORD DR	LA JOLLA CA		92037
3442901661	34429016	MUUS RICHARD E&SUSAN D	3157 EVENING WAY #A	LA JOLLA CA		92037
3442901665	34429016	VALENTINE DAVID W JR	3157 EVENING WAY #C	LA JOLLA CA		92037
3442901655	34429016	VANCE FAMILY TRUST 07-23-04	3512 SYRACUSE AVE	SAN DIEGO CA		92122
3442901646	34429016	HOCKERSMITH FAMILY TRUST 06-30-98	3115 EVENING WAY #H	LA JOLLA CA		92037
3442901678	34429016	STINSON ERIKA E	3151 EVENING WAY #F	LA JOLLA CA		92037
3442901641	34429016	FISCHLER I DAVID FAMILY TRUST 08-24-95	P O BOX 27	DEL MAR CA		92014
3442901623	34429016	GUEFEN KARIN	1541 CAMINITO SOLIDAGO	LA JOLLA CA		92037
3442901673	34429016	MENVIELLE RALPH M&SHARON R	P O BOX 3727	EL CENTRO CA		92244
3442901668	34429016	MARTINEZ MICHAEL G	5318 SOUTH 2ND ST #700	LONG BEACH CA		90803
3442901619	34429016	SAWYER LAURA A	4939 QUINCY ST	SAN DIEGO CA		92109
3442901615	34429016	SY TESSIE T FAMILY TRUST	3199 EVENING WAY #C	LA JOLLA CA		92037
3442901662	34429016	CHAU WOU SO&YIN NANN REVOCABLE TRUST 04-30-13	3157 EVENING WAY #F	LA JOLLA CA		92037
3442903200	34429032	SOLAZZO APARTMENTS LJ L L C	ATTN: PROPERTY TAX DEPT	550 NEWPORT CENTER DR	NEWPORT BEACH CA	92660
3443010100	34430101	LA JOLLA VILLAGE	6050 MISSION GORGE RD	SAN DIEGO CA		92120
3467500710	34675007	WELDON CHARLES A	31430 SUNNINGDALE DR	TEMECULA CA		92591
3467500702	34675007	PATTEN HISAKO	P O BOX 99987	SAN DIEGO CA		92169
3467500706	34675007	FULLERTON THEO&MARY N	8022 GILMAN CT	LA JOLLA CA		92037
3467500704	34675007	HEGEMIER VALERIE C LIVING 1990 TRUST	2634 COSTEBELLE DR	LA JOLLA CA		92037
3467500705	34675007	ARANETA TOMAS TAN JR	26960 CHERRY HILLS BLVD #B	SUN CITY CA		92586
3467500712	34675007	HU YENDO&CHONG KYONG	8052 GILMAN CT	LA JOLLA CA		92037
3467500707	34675007	GILBREATH FAMILY MANAGEMENT TRUST	8600 THACKERY ST #4204	DALLAS TX		75225
3467500701	34675007	GONZALEZ ANA T	8010 GILMAN CT	LA JOLLA CA		92037
3467500709	34675007	B S ANTS L L C	C/O HSBC HOUSE	ESPLANADE,	ST HELIER, JERSEY JE1 1GT	0
3467500711	34675007	WOH RICHARD	8056 GILMAN CT	LA JOLLA CA		92037
3467500708	34675007	HOWARD COLLEEN G TRUST	8054 GILMAN CT	LA JOLLA CA		92037
3467500703	34675007	MOLLOY DENISE D	8024 GILMAN CT	LA JOLLA CA		92037
3467500811	34675008	KIM YOUNG SHIN REVOCABLE TRUST	8116 GILMAN CT	LA JOLLA CA		92037
3467500801	34675008	MULYADI WILLIAM	8080 GILMAN CT	LA JOLLA CA		92037
3467500804	34675008	ABU YAAKOV	8090 GILMAN CT	LA JOLLA CA		92037
3467500812	34675008	OPALSKY ROBERT LIVING TRUST 06-06-11	8112 GILMAN CT	LA JOLLA CA		92037
3467500808	34675008	GIOVANNINI FAMILY TRUST	8114 GILMAN CT	LA JOLLA CA		92037
3467500810	34675008	SUNNY BAY LIVING TRUST 12-28-09	8120 GILMAN CT	LA JOLLA CA		92037
3467500805	34675008	LIEW MICHAEL T C&EVA Y FAMILY TRUST 12-10-01	8086 GILMAN CT	LA JOLLA CA		92037
3467500803	34675008	FALARA VENTURE CAPITAL LLC	1 FOREST MUSE	SPRING TX		77382
3467500807	34675008	LIN FAMILY TRUST 09-01-99	1371 CAMINITO DIADEMA	LA JOLLA CA		92037

Tabular Summary of Assessors Parcel Numbers Impacted by the Proposed Project
Coastal Rail Trail - Gilman Drive Segment
La Jolla, San Diego County, California

APN	APN_8	OWNER NAME	OWNER ADDRESS		
3467500806	34675008	YONO NAZAR F	8082 GILMAN CT	LA JOLLA CA	92037
3467500802	34675008	TSAI MINSHEN CHEN	P O BOX 500495	SAN DIEGO CA	92150
3467500809	34675008	SEELY KEVIN A&JIANQING C	8118 GILMAN CT	LA JOLLA CA	92037
3467731700	34677317	CALIFORNIA PACIFIC HOMES INC	PROPERTY TAX DEPT	550 NEWPORT CENTER DR NEWPORT BEACH CA	92660
3467731800	34677318	CITY OF SAN DIEGO	PUBLIC AGENCY		0
3467732000	34677320	LIGHT ORLY B	3196 BREMERTON PL	LA JOLLA CA	92037
3467820500	34678205	SHORE JAY&DIANE	8527 SUGARMAN DR	LA JOLLA CA	92037
3467820600	34678206	BUTLER FAMILY TRUST 12-04-99	8519 SUGARMAN DR	LA JOLLA CA	92037
3467820700	34678207	BENSON DAVID J	8511 SUGARMAN DR	LA JOLLA CA	92037
3467840100	34678401	COLVIN FAMILY TRUST 06-07-06	8501 SUGARMAN DR	LA JOLLA CA	92037
3467840400	34678404	HEMMEN THOMAS M	8459 SUGARMAN DR	LA JOLLA CA	92037
3467840500	34678405	KRIPKE DANIEL F&Z DRESCHER REVOCABLE TRUST 12-07-94	8437 SUGARMAN DR	LA JOLLA CA	92037
3467840600	34678406	PICKOWICZ PAUL G&LEE	8425 SUGARMAN DR	LA JOLLA CA	92037
3467840700	34678407	SCHULTZ FAMILY TRUST 10-07-82	8415 SUGARMAN DR	LA JOLLA CA	92037
3467840800	34678408	BORNEMISZA FAMILY TRUST 05-22-87	5064 CAMINITO VISTA LUJO	SAN DIEGO CA	92130
3467840900	34678409	OLSEN WALTER L&FRONEK ZDENKA TRS	8471 SUGARMAN DR	LA JOLLA CA	92037
3467920100	34679201	PARRA EVARISTO R&ANDERSON JENNIFER A	8385 SUGARMAN DR	LA JOLLA CA	92037
3467920200	34679202	POWELL FAMILY TRUST 12-09-08	8373 SUGARMAN DR	LA JOLLA CA	92037
3467920300	34679203	BUNCH JAMES R	8359 SUGARMAN DR	LA JOLLA CA	92037
3467920400	34679204	BARIL JOHN R	8345 SUGARMAN DR	LA JOLLA CA	92037
3467920500	34679205	MAJID LLC	8736 GLENWICK LN	LA JOLLA CA	92037
3467920600	34679206	SAMBAWA 12-02-99	991C LOMAS SANTA FE DR #410	SOLANA BEACH CA	92075
3467921202	34679212	JOHNSON CHARLES L	8352 GILMAN DR	LA JOLLA CA	92037
3467921201	34679212	BOADA RUSSELL	8350 GILMAN DR	LA JOLLA CA	92037
3467921204	34679212	PRIYMAK NICHOLAS	8356 GILMAN DR	LA JOLLA CA	92037
3467921203	34679212	SELASSIE EMEBET S	8354 GILMAN DR	LA JOLLA CA	92037
3467921205	34679212	BRILEY SHAUN W&HAINES SHANNON L	8358 GILMAN DR	LA JOLLA CA	92037
3467930115	34679301	EHRIG-BURGESS SCOTT P&KRISTI A	8268 GILMAN DR #15	LA JOLLA CA	92037
3467930124	34679301	MALPHUS E THOMAS&MAUREEN S	8272 GILMAN DR #24	LA JOLLA CA	92037
3467930125	34679301	GEILER GARY	8272 GILMAN DR #25	LA JOLLA CA	92037
3467930106	34679301	BEEGHLY SAMUEL W&SOLEDA	8262 GILMAN DR #6	LA JOLLA CA	92037
3467930108	34679301	CONCHA JAIME H&ANA M	P O BOX 22315	SAN DIEGO CA	92192
3467930128	34679301	LY TOAN V	3375 CAMINITO GANDARA	LA JOLLA CA	92037
3467930135	34679301	IWASAKI JILL S	8278 GILMAN DR #35	LA JOLLA CA	92037
3467930138	34679301	ZMORA NORMAN&JANE A FAMILY TRUST 09-04-97	8215 CAMINITO LACAYO	LA JOLLA CA	92037
3467930132	34679301	SEYEDALIZADEH EBRAHIM	8278 GILMAN DR #32	LA JOLLA CA	92037
3467930129	34679301	DECRISTOFARO FAMILY TRUST 08-13-12	8525 ORCHARD ST	RCH CUCAMONGA CA	91701
3467930110	34679301	CHANG PETER P	8047 SITIO ANDALUCIA	CARLSBAD CA	92009
3467930105	34679301	VOLLSTEDT BRADLEY	8262 GILMAN DR #5	LA JOLLA CA	92037
3467930154	34679301	TROUT-MCPHEE CHRISTIANE	8292 GILMAN DR #54	LA JOLLA CA	92037
3467930140	34679301	TANG SHEREE	8282 GILMAN DR #40	LA JOLLA CA	92037
3467930143	34679301	NICOLA GEORGE	8288 GILMAN DR #43	LA JOLLA CA	92037
3467930120	34679301	DURAN KRISTINA F	8272 GILMAN DR #20	LA JOLLA CA	92037
3467930114	34679301	FORBESS DONALD L&VICTORIA REVOCABLE 2015 TRUST 01-14-15	4045 SAN ARDO CV	SAN DIEGO CA	92130
3467930149	34679301	MUNGCHAROEN SUKANDA	8292 GILMAN DR #49	LA JOLLA CA	92037
3467930145	34679301	SUOR MICHAEL&JASMINE	1788 CLAY ST #705	SAN FRANCISCO CA	94109
3467930146	34679301	CHANG LIVING TRUST 01-30-92	1623 CALLE CANDELA	LA JOLLA CA	92037
3467930117	34679301	ANOVUSS TRUST 08-04-06	P O BOX 178930	SAN DIEGO CA	92177
3467930152	34679301	MU YUNSONG&CONG XUE	8292 GILMAN DR #52	LA JOLLA CA	92037
3467930122	34679301	WOODS DOUGLAS E TR	18683 BERNARDO TRAILS DR	SAN DIEGO CA	92128
3467930119	34679301	SHANNON-FRINK FAMILY TRUST 10-05-06	P O BOX 12534	LA JOLLA CA	92039
3467930102	34679301	DAVIS COURTNEY J	8262 GILMAN DR #2	LA JOLLA CA	92037
3467930116	34679301	STROM DAVID&MARY	8268 GILMAN DR #16	LA JOLLA CA	92037
3467930101	34679301	PARADISE VINCENT J	8262 GILMAN DR #1	LA JOLLA CA	92037
3467930137	34679301	GASTELLUM GEORGE M JR	8282 GILMAN DR #37	LA JOLLA CA	92037
3467930131	34679301	BALBO FAMILY TRUST 05-21-01	C/O BALBO FAMILY TRUST 05-21-01	1521 BRIGHTON GLEN RD SAN MARCOS CA	92078
3467930113	34679301	WAND FAMILY REVOCABLE LIVING 1991 TRUST	65 VALENCIA CT	PORTOLA VALLEY CA	94028
3467930111	34679301	AJC REAL ESTATE INVESTMENTS LLC	P O BOX 7310	RCHO SANTA FE CA	92067
3467930104	34679301	MA LAWRENCE	8262 GILMAN DR #4	LA JOLLA CA	92037
3467930118	34679301	KAZIYEV MICHAEL&DAVIDSON JANE	8268 GILMAN DR #18	LA JOLLA CA	92037
3467930141	34679301	BALL NEIL A&GALASSO ANN	4212 VIA RAVELLO	RANCHO SANTA FE CA	92091
3467930139	34679301	FRANKSTON FAMILY 1996 TRUST	20775 PASEO PANORAMA	YORBA LINDA CA	92887
3467930126	34679301	AANERUD SHELLEY S	6025 AGEE ST	SAN DIEGO CA	92122
3467930123	34679301	ENGQUIST JENNIFER T	8272 GILMAN DR #23	LA JOLLA CA	92037
3467930103	34679301	CEBALLOS RONALD G&JAQUELINE	2536 AZURE COAST DR	LA JOLLA CA	92037
3467930147	34679301	HONTANG PAUL&ANNE-FLORENCE	18 RUE EDMOND SIGNORET	EZY SUR EURE FRANCE 27530	0
3467930107	34679301	TERRY AMANDA	8268 GILMAN DR #7	LA JOLLA CA	92037
3467930150	34679301	ROSS TRACEY IREVOCABLE PROPERTY TRUST 11-21-13	C/O MATT ROSS	8115 N 74TH PL SCOTTSDALE AZ	85258
3467930130	34679301	BROWN MADELYN Q	8272 GILMAN DR #30	LA JOLLA CA	92037
3467930136	34679301	CHEUNG WENDY WING CHI	8278 GILMAN DR #36	LA JOLLA CA	92037
3467930148	34679301	BASRAI SUKHPAL	8288 GILMAN DR #48	LA JOLLA CA	92037
3467930142	34679301	MARCHETTI VINCENT J&SUSAN S TRS	4234 TACOMA ST	SAN DIEGO CA	92117
3467930109	34679301	LILLARD BRANDON E	8268 GILMAN DR #9	LA JOLLA CA	92037
3467930121	34679301	BRUBAKER ROBERT C	11720 RIDGE RUN WAY	SAN DIEGO CA	92131
3467930153	34679301	LAGRECA ROBERT J	8292 GILMAN DR #53	LA JOLLA CA	92037
3467930112	34679301	COMPOGIANNIS THOMAS&ROBYN FAMILY TRUST 05-21-14	3468 CORTE CLARITA	CARLSBAD CA	92009
3467930144	34679301	HARRINGTON MAUREEN H	8288 GILMAN DR #44	LA JOLLA CA	92037
3467930133	34679301	SACCO ALESSANDRA	8278 GILMAN DR #33	LA JOLLA CA	92037
3467930127	34679301	MCBRIDE REX REVOCABLE TRUST	8272 GILMAN DR #27	LA JOLLA CA	92037
3467930134	34679301	KURUKULASURIYA DAYANTHA S&ROSLIND N	10614 SAMOA AVE	TUJUNGA CA	91042
3467930151	34679301	WAKIL SUHAIL	8292 GILMAN DR #51	LA JOLLA CA	92037
3468020831	34680208	STANKOVA JAROSLAVA	8503 VILLA LA JOLLA DR #L	LA JOLLA CA	92037
3468020828	34680208	DAI WEI	3989 NOBEL DR #356	SAN DIEGO CA	92122
3468020807	34680208	LU DAVID&YAN YAN	P O BOX 1874	WEST COVINA CA	91793
3468020824	34680208	VILLA LA JOLLA GARDENS LLC	C/O GARDEN COMMUNITIES	8895 TOWNE CENTRE DR #105-22 SAN DIEGO CA	92122
3468020823	34680208	ZHANG LORI S	2016 MAIN ST #2510	HOUSTON TX	77002
3468020822	34680208	WISDOM&WIN ENVIRON TECH INC	12 INDIGO WAY	DANA POINT CA	92629
3468020813	34680208	GARDNER ADAM F C	8551 VILLA LA JOLLA DR #H	LA JOLLA CA	92037
3468020819	34680208	VILLA LA JOLLA GARDENS LLC	C/O GARDEN COMMUNITIES	8895 TOWNE CENTRE DR #105-22 SAN DIEGO CA	92122
3468020829	34680208	RAGLAND LINDA C TRUST 09-19-07	12275 WEST HIGHWAY #318	REDDICK FL	32686
3468020830	34680208	MENDELSON FAMILY TRUST 11-07-96	3016 E SQUAW PEAK CIR	PHOENIX AZ	85016
3468020814	34680208	ONEIL FAMILY TRUST 01-22-16	6746 AVENIDA MANANA	LA JOLLA CA	92037
3468020835	34680208	REN YIFEI	8503 VILLA LA JOLLA DR #D	LA JOLLA CA	92037
3468020833	34680208	HU XINYUE	8503 VILLA LA JOLLA DR #H	LA JOLLA CA	92037
3468020804	34680208	VILLA LA JOLLA GARDENS LLC	C/O GARDEN COMMUNITIES	8895 TOWNE CENTRE DR #105-22 SAN DIEGO CA	92122
3468020832	34680208	OBER NORMAN R&JO-ANN H	561 KEYSTONE AVE #338	RENO NV	89503
3468020803	34680208	VILLA LA JOLLA GARDENS LLC	C/O GARDEN COMMUNITIES	8895 TOWNE CENTRE DR #105-22 SAN DIEGO CA	92122
3468020806	34680208	WU GUANG SHENG&YANG MIN	13030 AGUAMARINA PT	SAN DIEGO CA	92128
3468020834	34680208	JIANG QINYUE&ZHA JIPING	C/O QUINYUE JIANG	371 BRAMBLE CT FOSTER CITY CA	94404
3468020817	34680208	VILLA LA JOLLA GARDENS LLC	C/O GARDEN COMMUNITIES	8895 TOWNE CENTRE DR #105-22 SAN DIEGO CA	92122
3468020805	34680208	SCHWEINSBERG JASON R	8541 VILLA LA JOLLA DR #H	LA JOLLA CA	92037
3468020827	34680208	SHAH ABHISHEK	8503 VILLA LA JOLLA DR #F	LA JOLLA CA	92037
3468020818	34680208	VILLA LA JOLLA GARDENS LLC	C/O GARDEN COMMUNITIES	8895 TOWNE CENTRE DR #105-22 SAN DIEGO CA	92122
3468020801	34680208	STEWART PATRICIA A TRUST 04-05-12	8541 VILLA LA JOLLA DR #F	LA JOLLA CA	92037
3468020811	34680208	VILLA LA JOLLA GARDENS LLC	C/O GARDEN COMMUNITIES	8895 TOWNE CENTRE DR #105-22 SAN DIEGO CA	92122
3468020836	34680208	MONTESA MOBE A F	8503 VILLA LA JOLLA DR #C	LA JOLLA CA	92037
3468020821	34680208	VILLA LA JOLLA GARDENS LLC	C/O GARDEN COMMUNITIES	8895 TOWNE CENTRE DR #105-22 SAN DIEGO CA	92122
3468020812	34680208	VILLA LA JOLLA GARDENS LLC	C/O GARDEN COMMUNITIES	8895 TOWNE CENTRE DR #105-22 SAN DIEGO CA	92122
3468020809	34680208	SUBRAMANIAN ROHIT	8551 VILLA LA JOLLA DR #F	LA JOLLA CA	92037
3468020816	34680208	MEJARES JEANINE	8551 VILLA LA JOLLA DR #C	LA JOLLA CA	92037
3468020815	34680208	GORDON MEGHAN J	8551 VILLA LA JOLLA DR #D	LA JOLLA CA	92037
3468020808	34680208	VILLA LA JOLLA GARDENS LLC	C/O GARDEN COMMUNITIES	8895 TOWNE CENTRE DR #105-22 SAN DIEGO CA	92122
3468020825	34680208	OTHMAN MERVAT N	8503 VILLA LA JOLLA DR #J	LA JOLLA CA	92037

Tabular Summary of Assessors Parcel Numbers Impacted by the Proposed Project
Coastal Rail Trail - Gilman Drive Segment
La Jolla, San Diego County, California

APN	APN_8	OWNER NAME	OWNER ADDRESS			
3468020820	34680208	VILLA LA JOLLA GARDENS LLC	C/O GARDEN COMMUNITIES	8895 TOWNE CENTRE DR #105-22	SAN DIEGO CA	92122
3468020802	34680208	VILLA LA JOLLA GARDENS LLC	C/O GARDEN COMMUNITIES	8895 TOWNE CENTRE DR #105-22	SAN DIEGO CA	92122
3468020810	34680208	MANSON LAURA J	P O BOX 34209	LOS ANGELES CA		90034
3468020826	34680208	SWEENEY LIVING TRUST 06-30-15	701 COTTON ST	MENLO PARK CA		94025
3468020940	34680209	MAMORSKY CHARLOTTE TRUST 02-03-94	939 COAST BLVD #12C	LA JOLLA CA		92037
3468020901	34680209	VILLA LA JOLLA GARDENS LLC	C/O GARDEN COMMUNITIES	8895 TOWNE CENTRE DR #105-22	SAN DIEGO CA	92122
3468020955	34680209	VILLA LA JOLLA GARDENS LLC	C/O GARDEN COMMUNITIES	8895 TOWNE CENTRE DR #105-22	SAN DIEGO CA	92122
3468020947	34680209	RETTIG FAMILY TRUST 08-21-00	9150 WILSHIRE BLVD #300	BEVERLY HILLS CA		90212
3468020946	34680209	GONG NORMAN&LEE SUSAN REVOCABLE TRUST 07-15-03	40 EL VERANO WAY	SAN FRANCISCO CA		94127
3468020928	34680209	YANG JUNG I&MING-FEN	22 ODYSSEY #245	IRVINE CA		92618
3468020927	34680209	STEINBERG DAVID TRUST 12-02-15	8521 VILLA LA JOLLA DR #H	LA JOLLA CA		92037
3468020920	34680209	LE LUONG&SOPHIE FAMILY TRUST 10-20-11	7361 HARVEST ST	FONTANA CA		92336
3468020966	34680209	VILLA LA JOLLA GARDENS LLC	C/O GARDEN COMMUNITIES	8895 TOWNE CENTRE DR #105-22	SAN DIEGO CA	92122
3468020937	34680209	EGINTON MICHAEL J TRUST 08-21-08	2332 NEWPORT AVE	CARDIFF CA		92007
3468020907	34680209	VILLA LA JOLLA GARDENS LLC	C/O GARDEN COMMUNITIES	8895 TOWNE CENTRE DR #105-22	SAN DIEGO CA	92122
3468020919	34680209	HRIBAR GREGORY&ELIZABETH	3015 WASHINGTON ST	SAN FRANCISCO CA		94115
3468020957	34680209	GUZMAN FAMILY TRUST 04-26-93	P O BOX 2170	LA JOLLA CA		92038
3468020954	34680209	STARBODE L L C	C/O BOB|DEBBIE WACKER	2627 SEA HORSE LN	LOS OSOS CA	93402
3468020935	34680209	FOURTH PACIFIC LLC	P O BOX 28017	SANTA ANA CA		92799
3468020948	34680209	GUNDRANIA KISHOR&SUREKHA TRUST NO K&S GUNDRANIA 1 05-19-97	1962 CHERRYWOOD ST	VISTA CA		92081
3468020972	34680209	EFE EREN AYCA	6276 CANYON BLUFF CT	SAN DIEGO CA		92121
3468020961	34680209	MAHADEVAN GOPAL K	3056 VIA ALICANTE #C	LA JOLLA CA		92037
3468020917	34680209	POPPEN SHANE	3321 KIMBER DR #C	NEWBURY PARK CA		91320
3468020971	34680209	DAREJEH HADI&PAULA F	P O BOX 6066	THOUSAND OAKS CA		91359
3468020965	34680209	MUNOZ DEREK M	3068 VIA ALICANTE #A	LA JOLLA CA		92037
3468020902	34680209	VILLA LA JOLLA GARDENS LLC	C/O GARDEN COMMUNITIES	8895 TOWNE CENTRE DR #105-22	SAN DIEGO CA	92122
3468020932	34680209	VILLA LA JOLLA GARDENS LLC	C/O GARDEN COMMUNITIES	8895 TOWNE CENTRE DR #105-22	SAN DIEGO CA	92122
3468020969	34680209	VILLA LA JOLLA GARDENS LLC	C/O GARDEN COMMUNITIES	8895 TOWNE CENTRE DR #105-22	SAN DIEGO CA	92122
3468020960	34680209	HORWITZ FAMILY REVOCABLE TRUST 10-05-95	4124 HILL ST	SAN DIEGO CA		92107
3468020904	34680209	VILLA LA JOLLA GARDENS LLC	C/O GARDEN COMMUNITIES	8895 TOWNE CENTRE DR #105-22	SAN DIEGO CA	92122
3468020952	34680209	GUZMAN FAMILY TRUST	P O BOX 2170	LA JOLLA CA		92038
3468020908	34680209	YANG NICHOLAS S&GILLIAN T	30700 RATEKIN DR	UNION CITY CA		94587
3468020938	34680209	DONG XIAOQI	3076 VIA ALICANTE #I	LA JOLLA CA		92037
3468020953	34680209	GUZMAN FAMILY TRUST 04-26-93	P O BOX 2170	LA JOLLA CA		92038
3468020945	34680209	FONG ROB L&LINDA K	7485 RUSH RIVER DR #710-248	SACRAMENTO CA		95831
3468020909	34680209	VILLA LA JOLLA GARDENS LLC	C/O GARDEN COMMUNITIES	8895 TOWNE CENTRE DR #105-22	SAN DIEGO CA	92122
3468020912	34680209	DUHAMEL LINDA A	8509 VILLA LA JOLLA DR #C	LA JOLLA CA		92037
3468020943	34680209	VUL EDWARD	3076 VIA ALICANTE #L	LA JOLLA CA		92037
3468020918	34680209	VILLA LA JOLLA GARDENS LLC	C/O GARDEN COMMUNITIES	8895 TOWNE CENTRE DR #105-22	SAN DIEGO CA	92122
3468020913	34680209	VILLA LA JOLLA GARDENS LLC	C/O GARDEN COMMUNITIES	8895 TOWNE CENTRE DR #105-22	SAN DIEGO CA	92122
3468020931	34680209	VILLA LA JOLLA GARDENS LLC	C/O GARDEN COMMUNITIES	8895 TOWNE CENTRE DR #105-22	SAN DIEGO CA	92122
3468020967	34680209	VILLA LA JOLLA GARDENS LLC	C/O GARDEN COMMUNITIES	8895 TOWNE CENTRE DR #105-22	SAN DIEGO CA	92122
3468020956	34680209	VILLA LA JOLLA GARDENS LLC	C/O GARDEN COMMUNITIES	8895 TOWNE CENTRE DR #105-22	SAN DIEGO CA	92122
3468020962	34680209	VILLA LA JOLLA GARDENS LLC	C/O GARDEN COMMUNITIES	8895 TOWNE CENTRE DR #105-22	SAN DIEGO CA	92122
3468020930	34680209	WAGNER MICHAEL J&JOAN F	P O BOX 2447	LA JOLLA CA		92038
3468020921	34680209	PASSENTINO CHARLES G&MAGDALENA V	9730 ABBEYFIELD RD	SANTEE CA		92071
3468020968	34680209	VILLA LA JOLLA GARDENS LLC	C/O GARDEN COMMUNITIES	8895 TOWNE CENTRE DR #105-22	SAN DIEGO CA	92122
3468020934	34680209	MILIVOJEVIC DRAGAN&RANKA	3050 VIA ALICANTE #G	LA JOLLA CA		92037
3468020923	34680209	VILLA LA JOLLA GARDENS LLC	C/O GARDEN COMMUNITIES	8895 TOWNE CENTRE DR #105-22	SAN DIEGO CA	92122
3468020944	34680209	WANG HUIQIANG&HUANG TING	3076 VIA ALICANTE #K	LA JOLLA CA		92037
3468020911	34680209	VILLA LA JOLLA GARDENS LLC	C/O GARDEN COMMUNITIES	8895 TOWNE CENTRE DR #105-22	SAN DIEGO CA	92122
3468020905	34680209	MUUS RICHARD E&SUSAN D	8509 VILLA LA JOLLA DR #B	LA JOLLA CA		92037
3468020950	34680209	VILLA LA JOLLA GARDENS LLC	C/O GARDEN COMMUNITIES	8895 TOWNE CENTRE DR #105-22	SAN DIEGO CA	92122
3468020922	34680209	VILLA LA JOLLA GARDENS LLC	C/O GARDEN COMMUNITIES	8895 TOWNE CENTRE DR #105-22	SAN DIEGO CA	92122
3468020916	34680209	VILLA LA JOLLA GARDENS LLC	C/O GARDEN COMMUNITIES	8895 TOWNE CENTRE DR #105-22	SAN DIEGO CA	92122
3468020963	34680209	ELY GARRY E	3056 VIA ALICANTE #K	LA JOLLA CA		92037
3468020949	34680209	VILLA LA JOLLA GARDENS LLC	C/O GARDEN COMMUNITIES	8895 TOWNE CENTRE DR #105-22	SAN DIEGO CA	92122
3468020951	34680209	PIERGALLINI ROBERT J&JACQUELINE M	14005 W BROOKRIDGE AVE	GOODYEAR AZ		85395
3468020926	34680209	CHE MITCHELL&ALLISON LIVING TRUST 07-29-11	10 ALOYSE CT	WALNUT CREEK CA		94596
3468020964	34680209	VILLA LA JOLLA GARDENS LLC	C/O GARDEN COMMUNITIES	8895 TOWNE CENTRE DR #105-22	SAN DIEGO CA	92122
3468020959	34680209	CANTILLON MEGHAN	519 STRATFORD CT #G	DEL MAR CA		92014
3468020936	34680209	CHEN LIVING TRUST 03-25-10	2777 SAN CLEMENTE TER	SAN DIEGO CA		92122
3468020933	34680209	NITOFF REVOCABLE 2011 TRUST 06-24-11	1084 GERONIMO CT	FREMONT CA		94539
3468020941	34680209	WISDOM&WIN ENVIRON TECH INC	12 INDIGO WAY	DANA POINT CA		92629
3468020942	34680209	MEJARES JOSE M&MARIZA A	2897 VIA POSADA	LA JOLLA CA		92037
3468020910	34680209	YANG WENLI	8509 VILLA LA JOLLA DR #G	LA JOLLA CA		92037
3468020970	34680209	KLINE TRUST 02-12-03	P O BOX 70	BONITA CA		91908
3468020903	34680209	VILLA LA JOLLA GARDENS LLC	C/O GARDEN COMMUNITIES	8895 TOWNE CENTRE DR #105-22	SAN DIEGO CA	92122
3468020925	34680209	WHITBY ROBIN A	2385 SHELTER ISLAND DR #202	SAN DIEGO CA		92106
3468020958	34680209	HINKSON MICHAEL L	3056 VIA ALICANTE #L	LA JOLLA CA		92037
3468020924	34680209	VILLA LA JOLLA GARDENS LLC	C/O GARDEN COMMUNITIES	8895 TOWNE CENTRE DR #105-22	SAN DIEGO CA	92122
3468020914	34680209	VILLA LA JOLLA GARDENS LLC	C/O GARDEN COMMUNITIES	8895 TOWNE CENTRE DR #105-22	SAN DIEGO CA	92122
3468020906	34680209	WISDOM&WIN ENVIRON TECH INC	12 INDIGO WAY	DANA POINT CA		92629
3468020929	34680209	DOVAN FAMILY TRUST 08-30-99	1238 PLUM TREE RD	CARLSBAD CA		92011
3468020939	34680209	HANDLEY VAUDWAN	625 GRAVILLA PL	LA JOLLA CA		92037
3468020915	34680209	VILLA LA JOLLA GARDENS LLC	C/O GARDEN COMMUNITIES	8895 TOWNE CENTRE DR #105-22	SAN DIEGO CA	92122
3468021300	34680213	ROBINSON-WOOD REVOCABLE TRUST 11-21-06	P O BOX 910523	SAN DIEGO CA		92191
3468021400	34680214	LAUDERMILCH DAVID	299 BOWERSOX RD	MIDDLEBURG PA		17842
3473800500	34738005	LA JOLLA COLONY COMMUNITY ASSN	C/O A MCKIBBIN | CO INC	ATTN SEAN DEFREITAS	7529 DRAPER AVE #D	92037

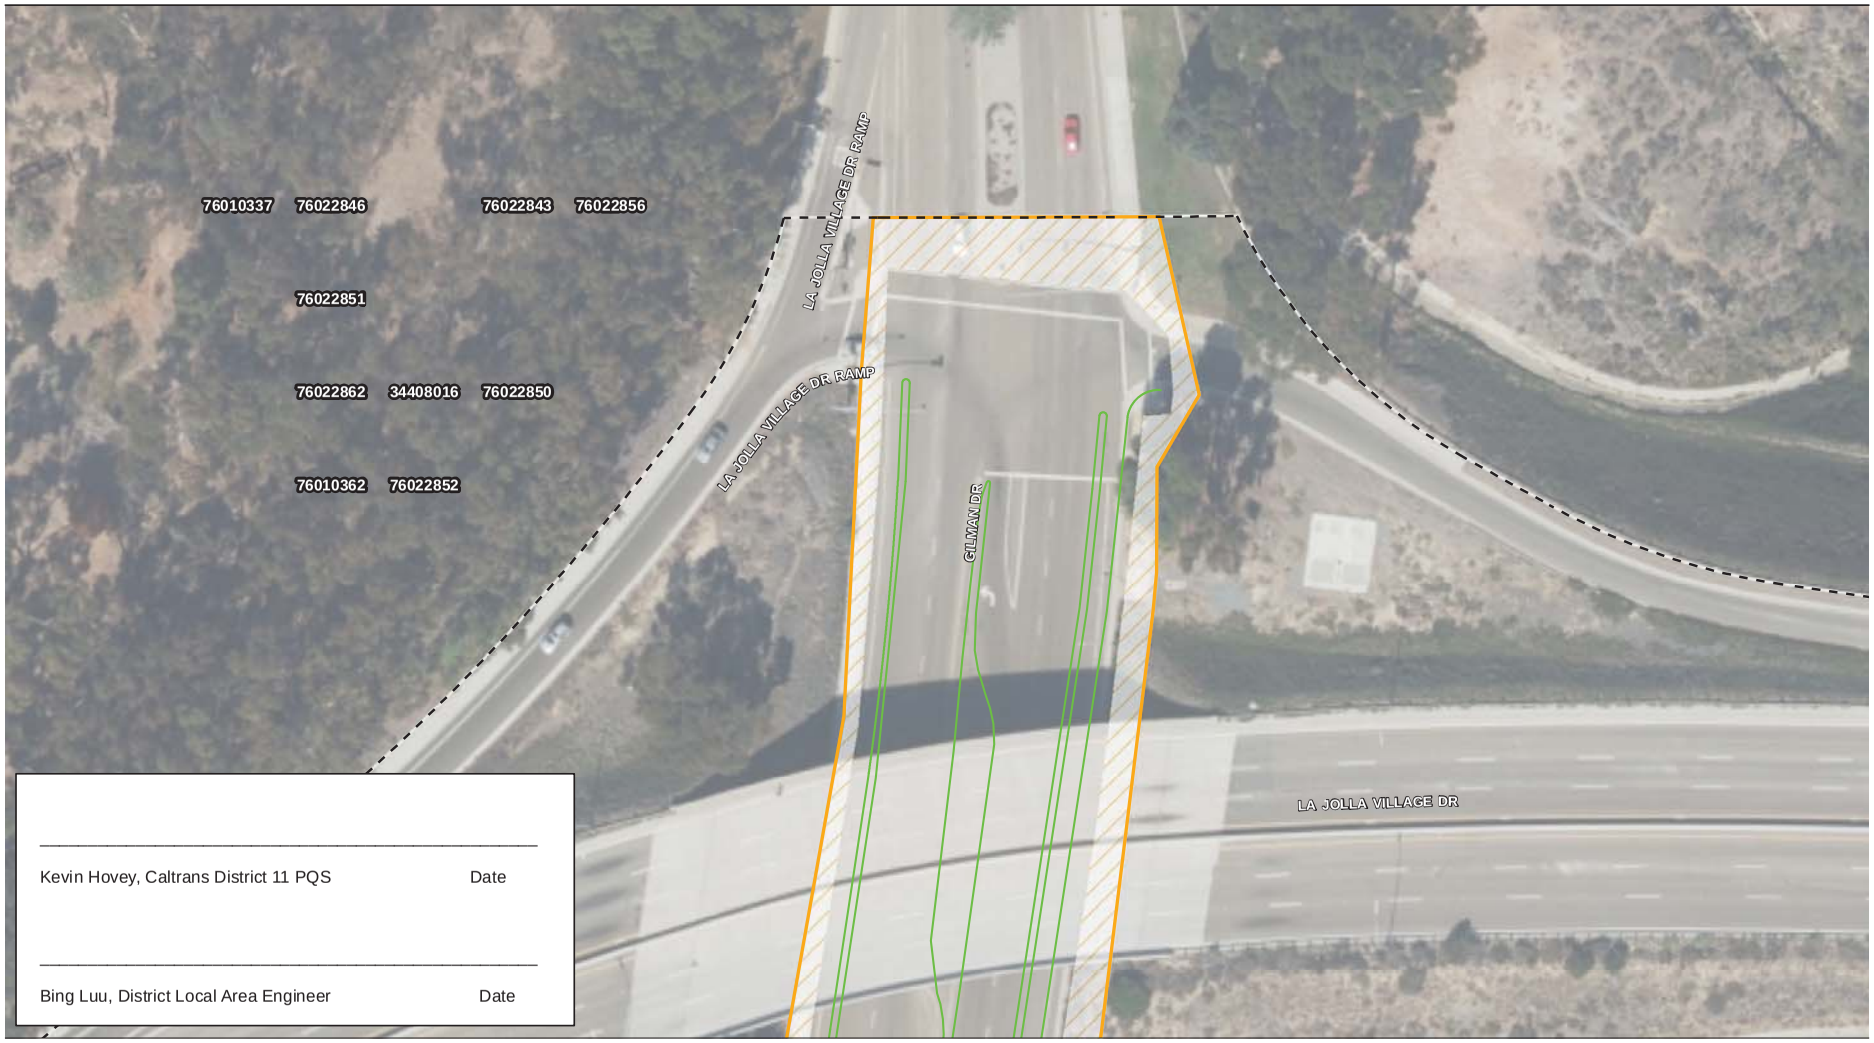

Kevin Hovey, Caltrans District 11 PQS Date

Bing Luu, District Local Area Engineer Date

Source: SANDAG 2014; SanGIS 2016, Nasland 2016, 2018

50 25 0 50 Feet

Scale: 1:600; 1 inch = 50 feet

Direct Effects APE
Parcel boundaries
Right of Way
Road Curb
Temporary Work Area and/or Grading (To be revegetated after construction)

Gilman Drive Road Improvements
Area of Potential Effects (APE) Map
Page 1 of 21

Gilman Drive

Path: P:\2013\60297845_CstlRailTrl\900-CAD-GIS\920-929 GIS-Graphics\922_Maps\Cultural\APE_series20180327.mxd, 3/27/2018, augellop



Source: SANDAG 2014; SanGIS 2016, Nasland 2016, 2018

50 25 0 50 Feet

Scale: 1:600; 1 inch = 50 feet

Direct Effects APE
Parcel boundaries
Right of Way
Road Curb
Temporary Work Area and/or Grading (To be revegetated after construction)

Gilman Drive Road Improvements
Area of Potential Effects (APE) Map
Page 2 of 21

Gilman Drive

Path: P:\2013\60297845_CstlRailTrl\900-CAD-GIS\920-929 GIS-Graphics\922_Maps\Cultural\APE_series20180327.mxd, 3/27/2018, augellop



Source: SANDAG 2014; SanGIS 2016, Nasland 2016, 2018

50 25 0 50 Feet


Scale: 1:600; 1 inch = 50 feet

Direct Effects APE
Parcel boundaries
Right of Way
Road Curb
Road Berm
Temporary Work Area and/or Grading (To be revegetated after construction)

Gilman Drive Road Improvements
Area of Potential Effects (APE) Map

Gilman Drive

Path: P:\2013\60297845_CstlRailTrl\900-CAD-GIS\920-929 GIS-Graphics\922_Maps\Cultural\APE_series20180327.mxd, 3/27/2018, augellop

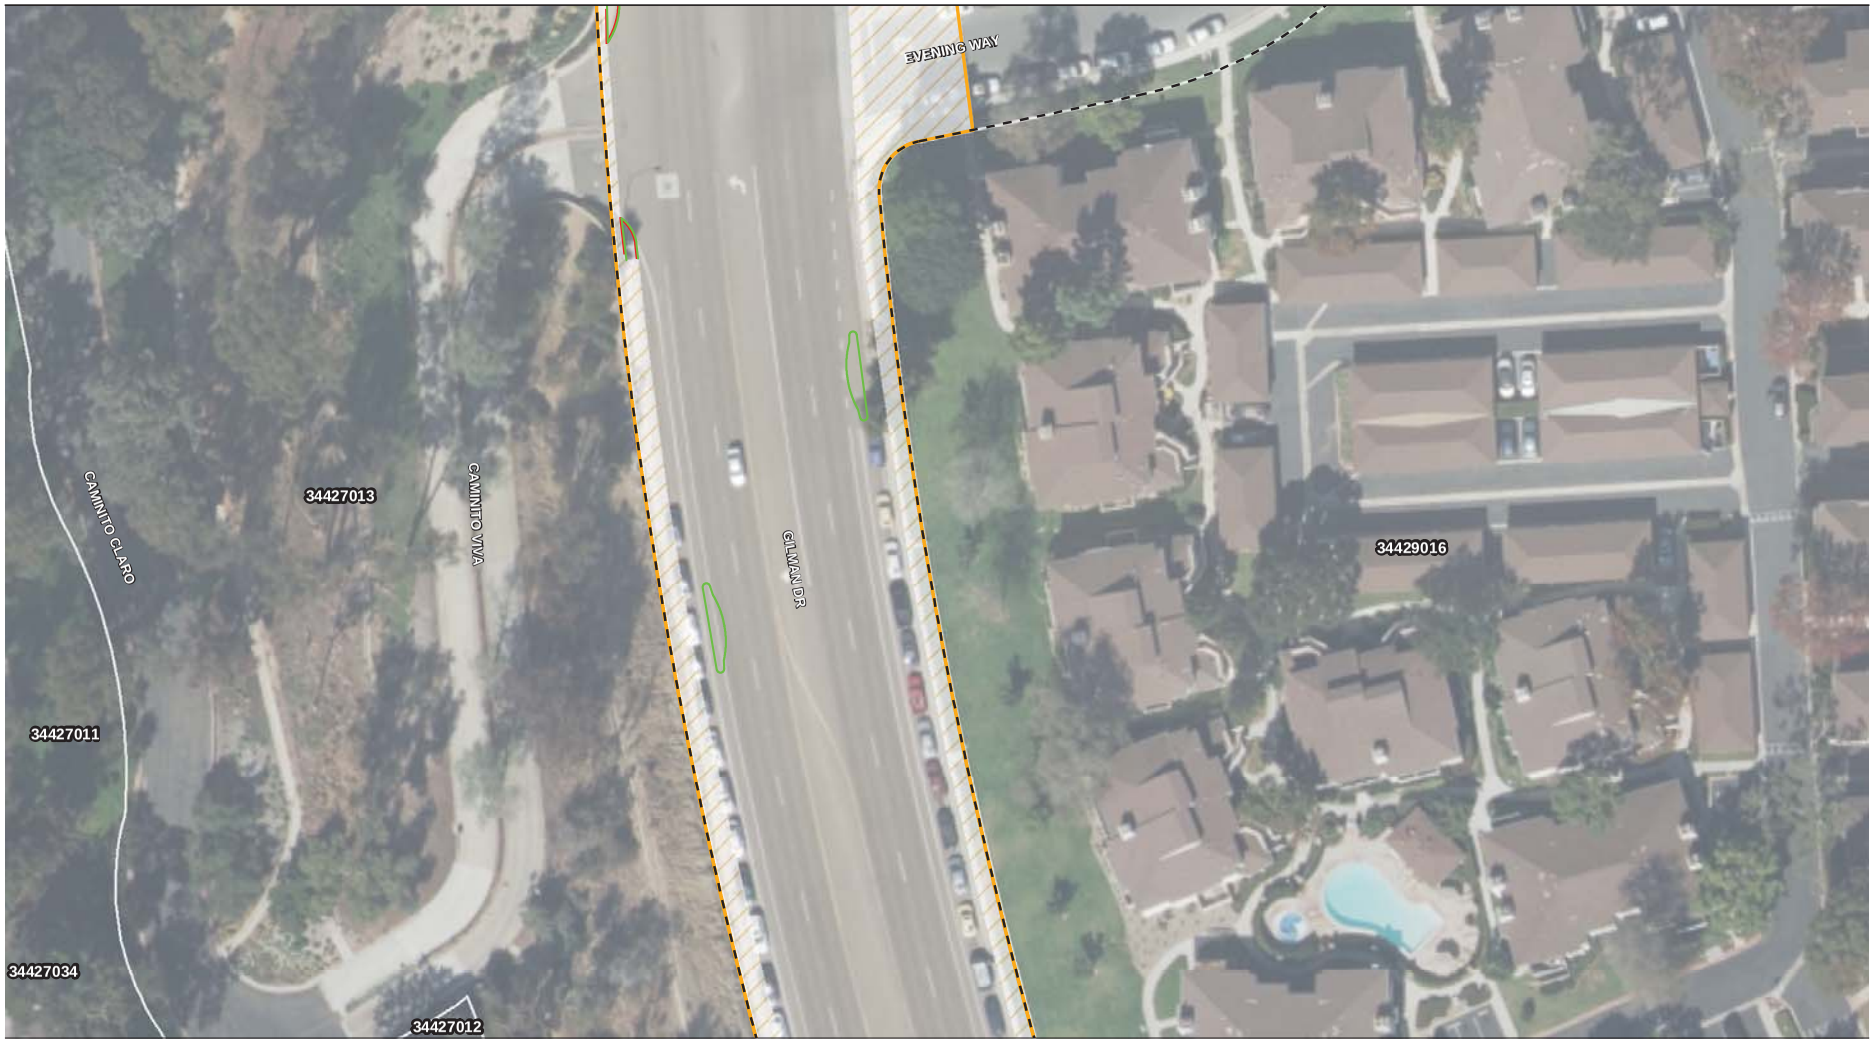

Source: SANDAG 2014; SanGIS 2016, Nasland 2016, 2018

50 25 0 50 Feet

Scale: 1:600; 1 inch = 50 feet

Direct Effects APE
Parcel boundaries
Right of Way
Road Curb
Road Berm
Temporary Work Area and/or Grading (To be revegetated after construction)

Gilman Drive Road Improvements
Area of Potential Effects (APE) Map

Gilman Drive

Path: P:\2013\60297845_CstlRailTrl\900-CAD-GIS\920-929 GIS-Graphics\922_Maps\Cultural\APE_series20180327.mxd, 3/27/2018, augellop



Source: SANDAG 2014; SanGIS 2016, Nasland 2016, 2018

50 25 0 50 Feet


Scale: 1:600; 1 inch = 50 feet

Direct Effects APE
Parcel boundaries
Right of Way
Road Curb
Temporary Work Area and/or Grading (To be revegetated after construction)

Gilman Drive Road Improvements
Area of Potential Effects (APE) Map

Gilman Drive

Path: P:\2013\60297845_CstlRailTrl\900-CAD-GIS\920-929 GIS-Graphics\922_Maps\Cultural\APE_series20180327.mxd, 3/27/2018, augellop

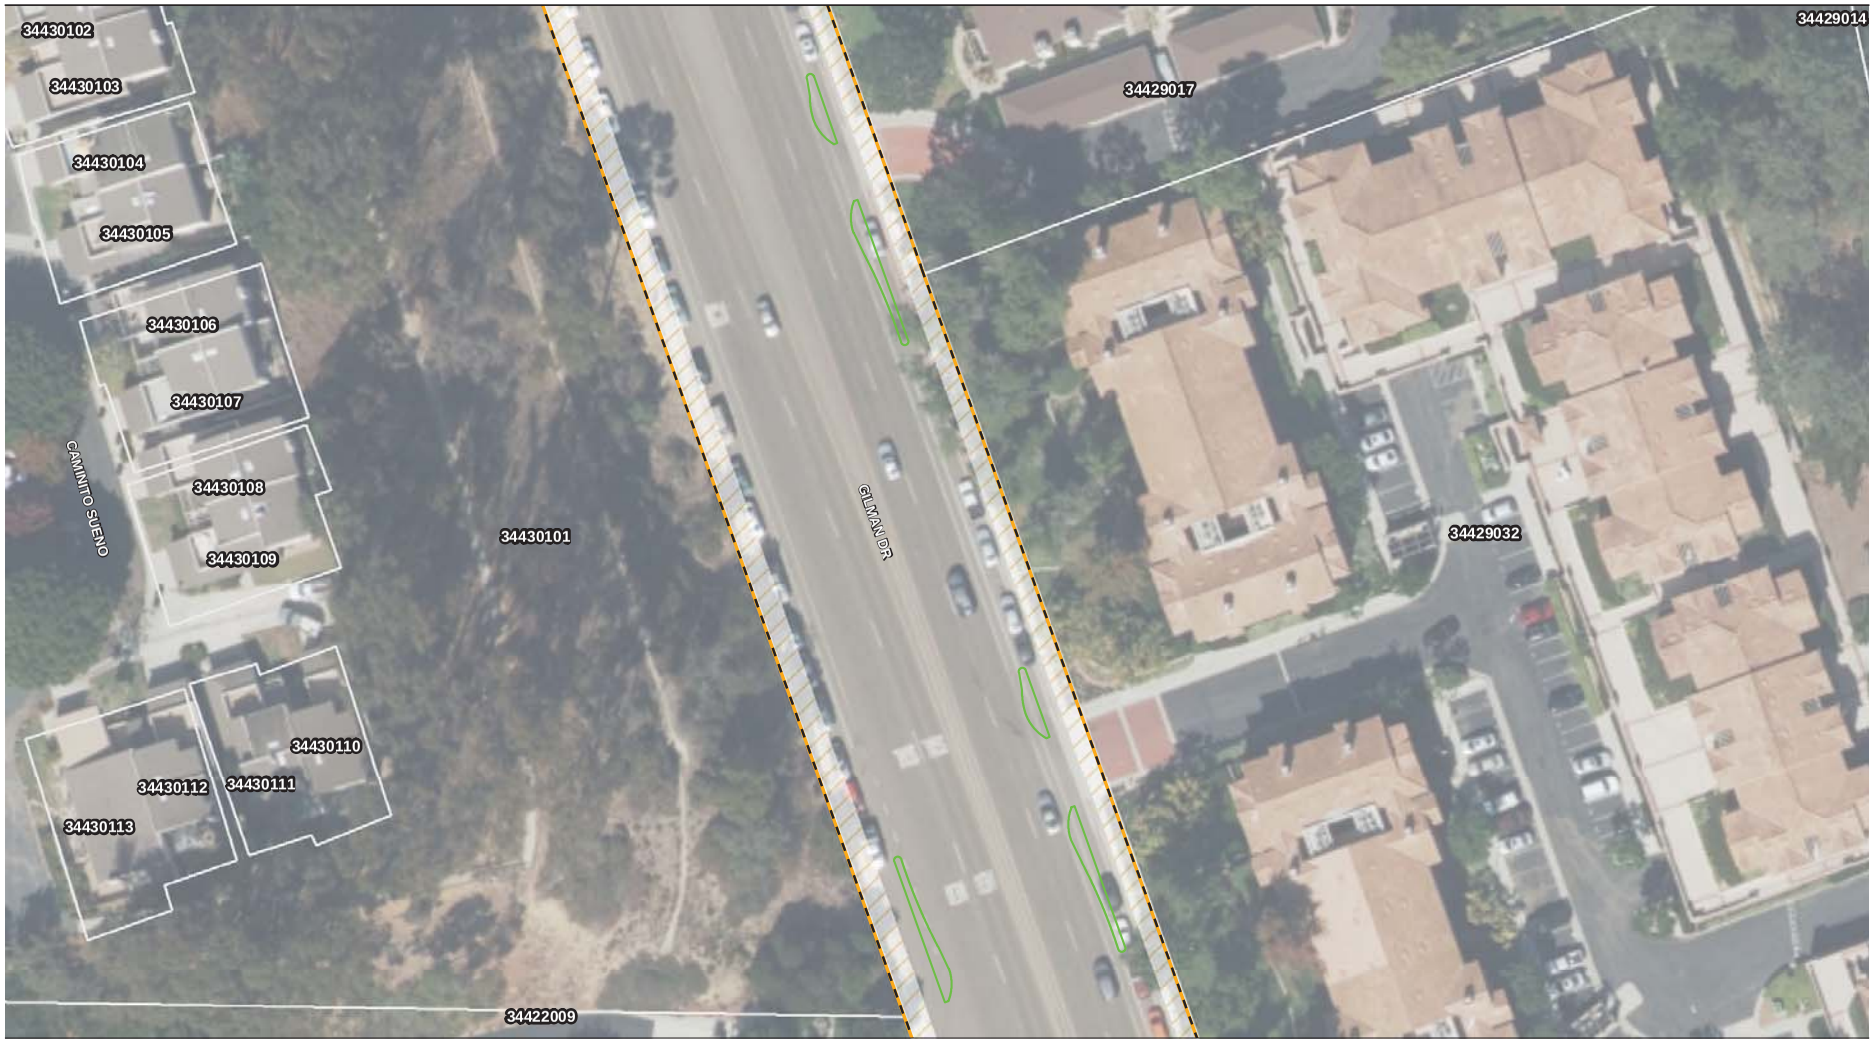

Source: SANDAG 2014; SanGIS 2016, Nasland 2016, 2018

50 25 0 50 Feet

Scale: 1:600; 1 inch = 50 feet

Direct Effects APE
Parcel boundaries
Right of Way
Road Curb
Temporary Work Area and/or Grading (To be revegetated after construction)

Gilman Drive Road Improvements
Area of Potential Effects (APE) Map

Gilman Drive

Path: P:\2013\60297845_CstlRailTrl\900-CAD-GIS\920-929 GIS-Graphics\922_Maps\Cultural\APE_series20180327.mxd, 3/27/2018, augellop



Source: SANDAG 2014; SanGIS 2016, Nasland 2016, 2018

50 25 0 50 Feet


Scale: 1:600; 1 inch = 50 feet

Direct Effects APE
Parcel boundaries
Right of Way
Road Curb
Road Wall
Temporary Work Area and/or Grading (To be revegetated after construction)

Gilman Drive Road Improvements
Area of Potential Effects (APE) Map

Gilman Drive

Path: P:\2013\60297845_CstlRailTrl\900-CAD-GIS\920-929 GIS-Graphics\922_Maps\Cultural\APE_series20180327.mxd, 3/27/2018, augellop

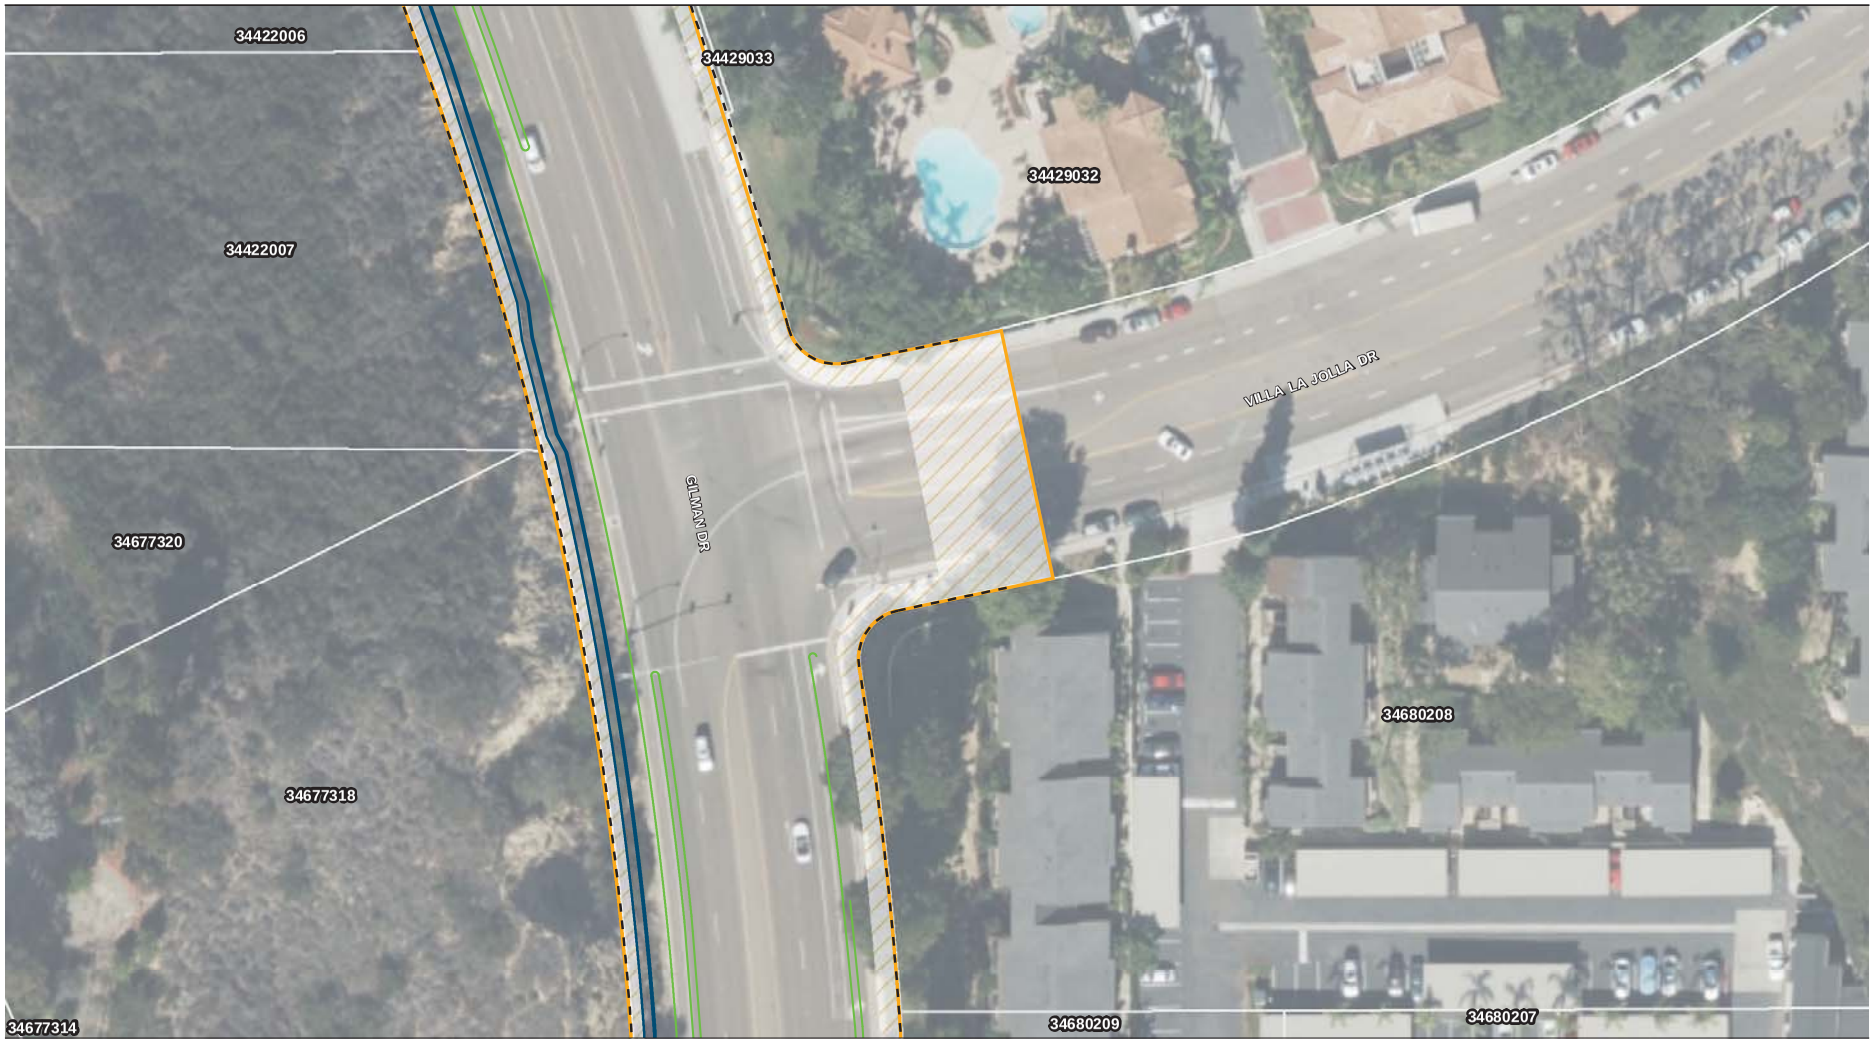

Source: SANDAG 2014; SanGIS 2016, Nasland 2016, 2018

50 25 0 50 Feet

Scale: 1:600; 1 inch = 50 feet

Direct Effects APE
Parcel boundaries
Right of Way
Road Curb
Road Wall
Temporary Work Area and/or Grading (To be revegetated after construction)

Gilman Drive Road Improvements
Area of Potential Effects (APE) Map

Gilman Drive

Path: P:\2013\60297845_CstlRailTrl\900-CAD-GIS\920-929 GIS-Graphics\922_Maps\Cultural\APE_series20180327.mxd, 3/27/2018, augellop



Source: SANDAG 2014; SanGIS 2016, Nasland 2016, 2018

50 25 0 50 Feet


Scale: 1:600; 1 inch = 50 feet

Direct Effects APE
Parcel boundaries
Right of Way
Road Curb
Road Wall
Temporary Work Area and/or Grading (To be revegetated after construction)

Gilman Drive Road Improvements
Area of Potential Effects (APE) Map

Gilman Drive

Path: P:\2013\60297845_CstlRailTrl\900-CAD-GIS\920-929 GIS-Graphics\922_Maps\Cultural\APE_series20180327.mxd, 3/27/2018, augellop

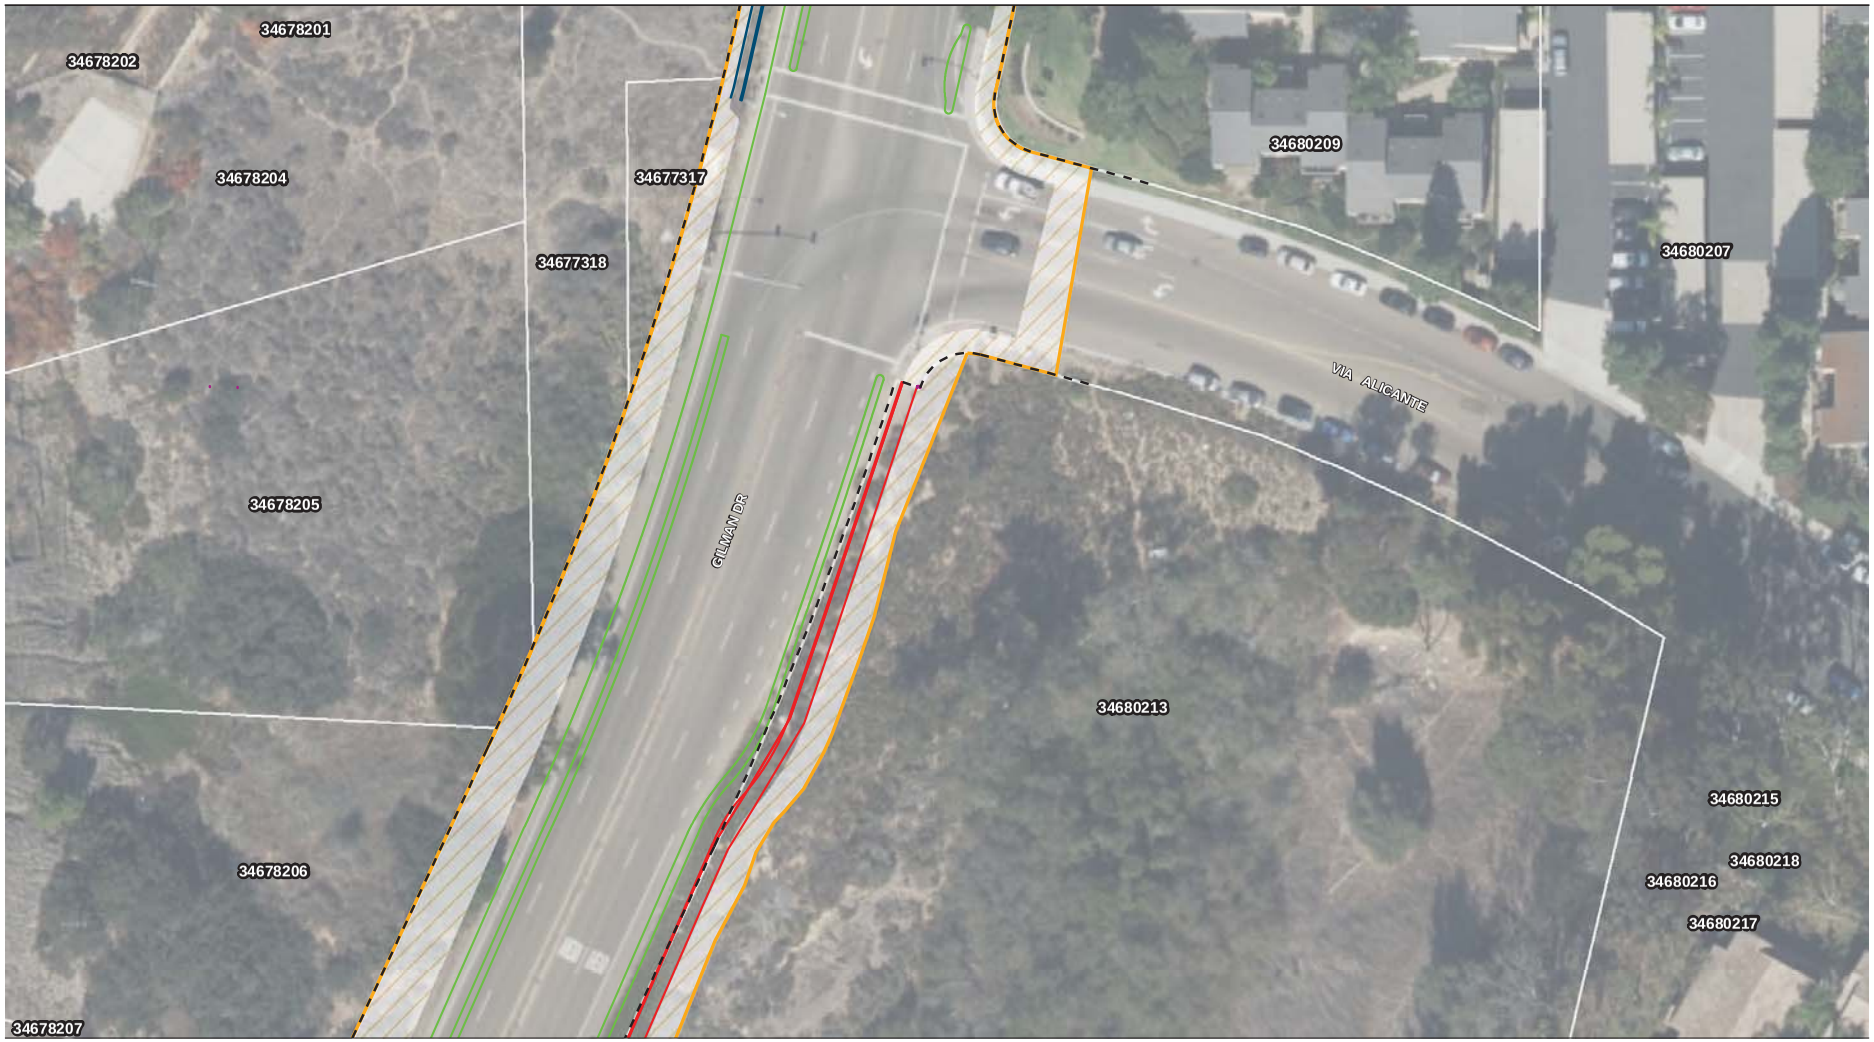

Source: SANDAG 2014; SanGIS 2016, Nasland 2016, 2018

50 25 0 50 Feet

Scale: 1:600; 1 inch = 50 feet

Direct Effects APE
Parcel boundaries
Right of Way
Road Curb
Road Berm
Road Wall
Grading Marks
Temporary Work Area and/or Grading (To be revegetated after construction)

Gilman Drive Road Improvements
Area of Potential Effects (APE) Map

Gilman Drive

Path: P:\2013\60297845_CstlRailTrl\900-CAD-GIS\920-929 GIS-Graphics\922_Maps\Cultural\APE_series20180327.mxd, 3/27/2018, augellop



Source: SANDAG 2014; SanGIS 2016, Nasland 2016, 2018

50 25 0 50 Feet


Scale: 1:600; 1 inch = 50 feet

Direct Effects APE
Parcel boundaries
Right of Way
Road Curb
Road Berm
Road Wall
Grading Marks
Temporary Work Area and/or Grading (To be revegetated after construction)

Gilman Drive Road Improvements
Area of Potential Effects (APE) Map

Gilman Drive

Path: P:\2013\60297845_CstlRailTrl\900-CAD-GIS\920-929 GIS-Graphics\922_Maps\Cultural\APE_series20180327.mxd, 3/27/2018, augellop

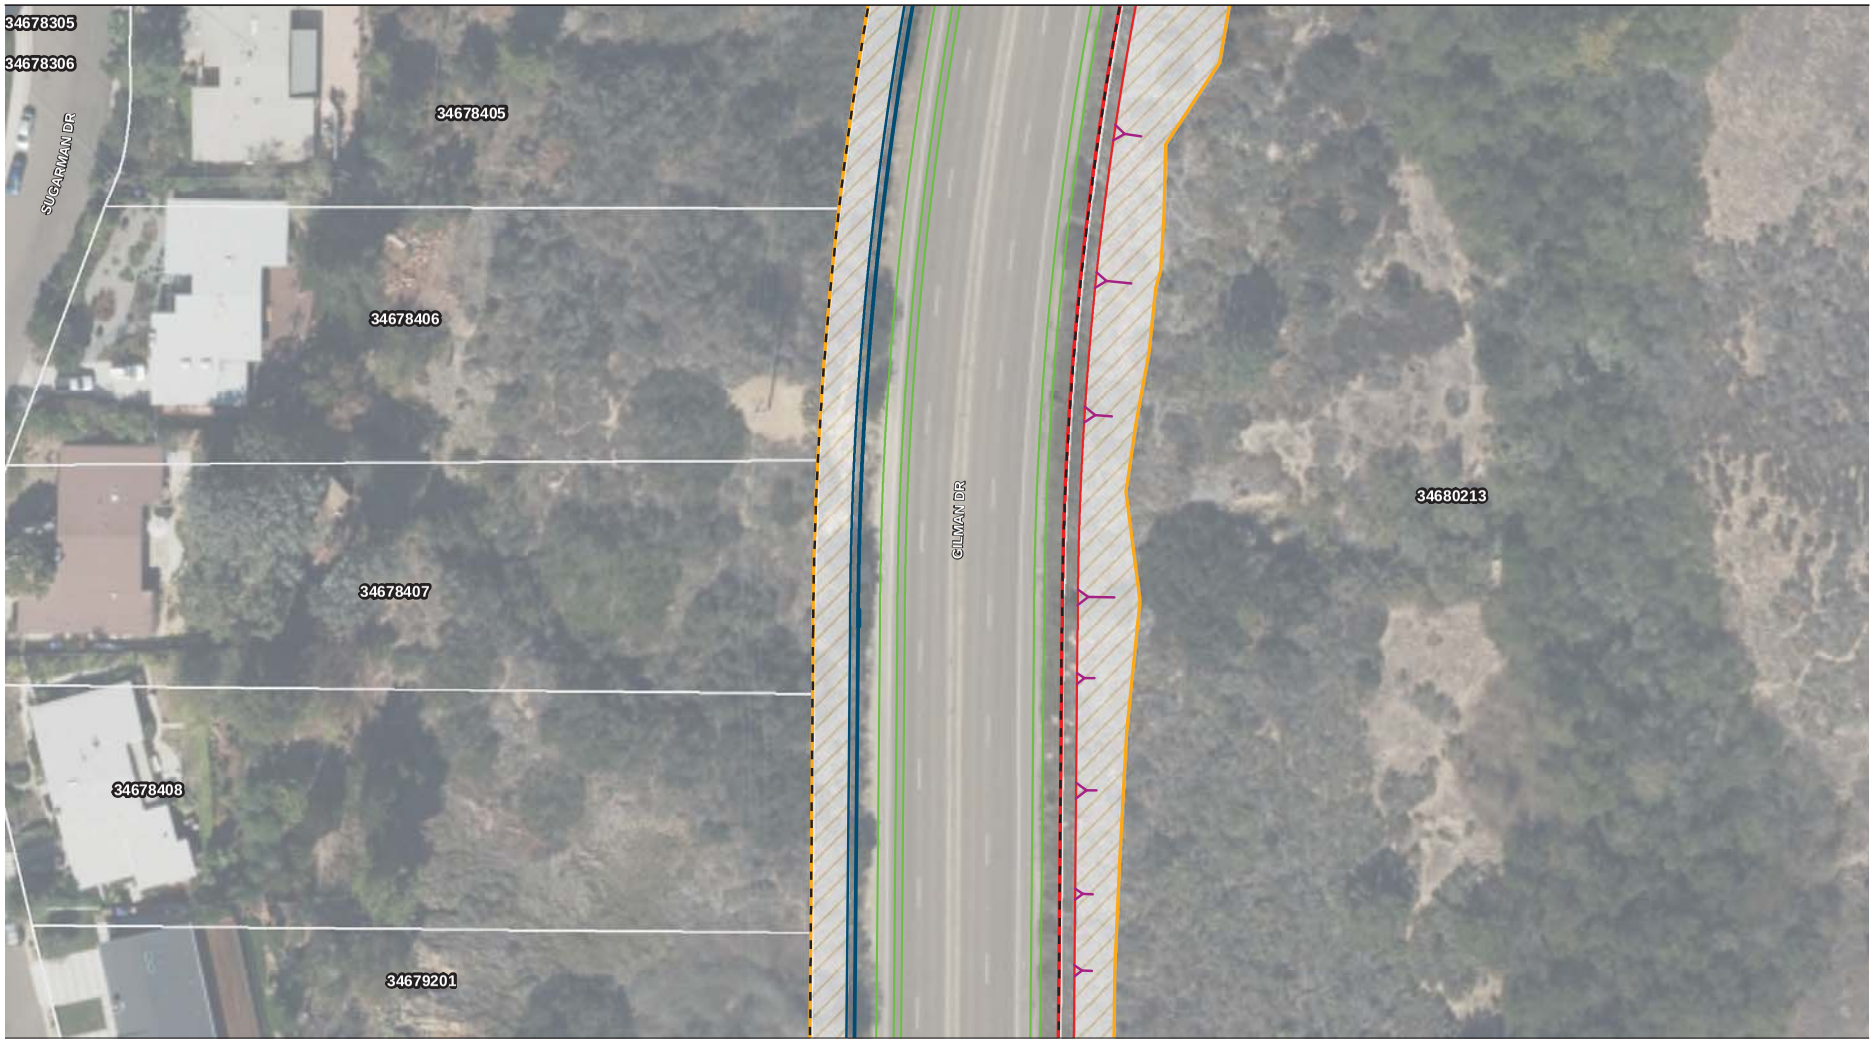

Source: SANDAG 2014; SanGIS 2016, Nasland 2016, 2018

50 25 0 50 Feet

Scale: 1:600; 1 inch = 50 feet

Direct Effects APE
Parcel boundaries
Right of Way
Road Curb
Road Berm
Road Wall
Grading Marks
Temporary Work Area and/or Grading (To be revegetated after construction)

Gilman Drive Road Improvements
Area of Potential Effects (APE) Map

Gilman Drive

Path: P:\2013\60297845_CstlRailTrl\900-CAD-GIS\920-929 GIS-Graphics\922_Maps\Cultural\APE_series20180327.mxd, 3/27/2018, augellop



Source: SANDAG 2014; SanGIS 2016, Nasland 2016, 2018

50 25 0 50 Feet


Scale: 1:600; 1 inch = 50 feet

Direct Effects APE
Parcel boundaries
Right of Way
Road Curb
Road Berm
Road Wall
Grading Marks
Temporary Work Area and/or Grading (To be revegetated after construction)

Gilman Drive Road Improvements
Area of Potential Effects (APE) Map

Gilman Drive

Path: P:\2013\60297845_CstlRailTrl\900-CAD-GIS\920-929 GIS-Graphics\922_Maps\Cultural\APE_series20180327.mxd, 3/27/2018, augellop

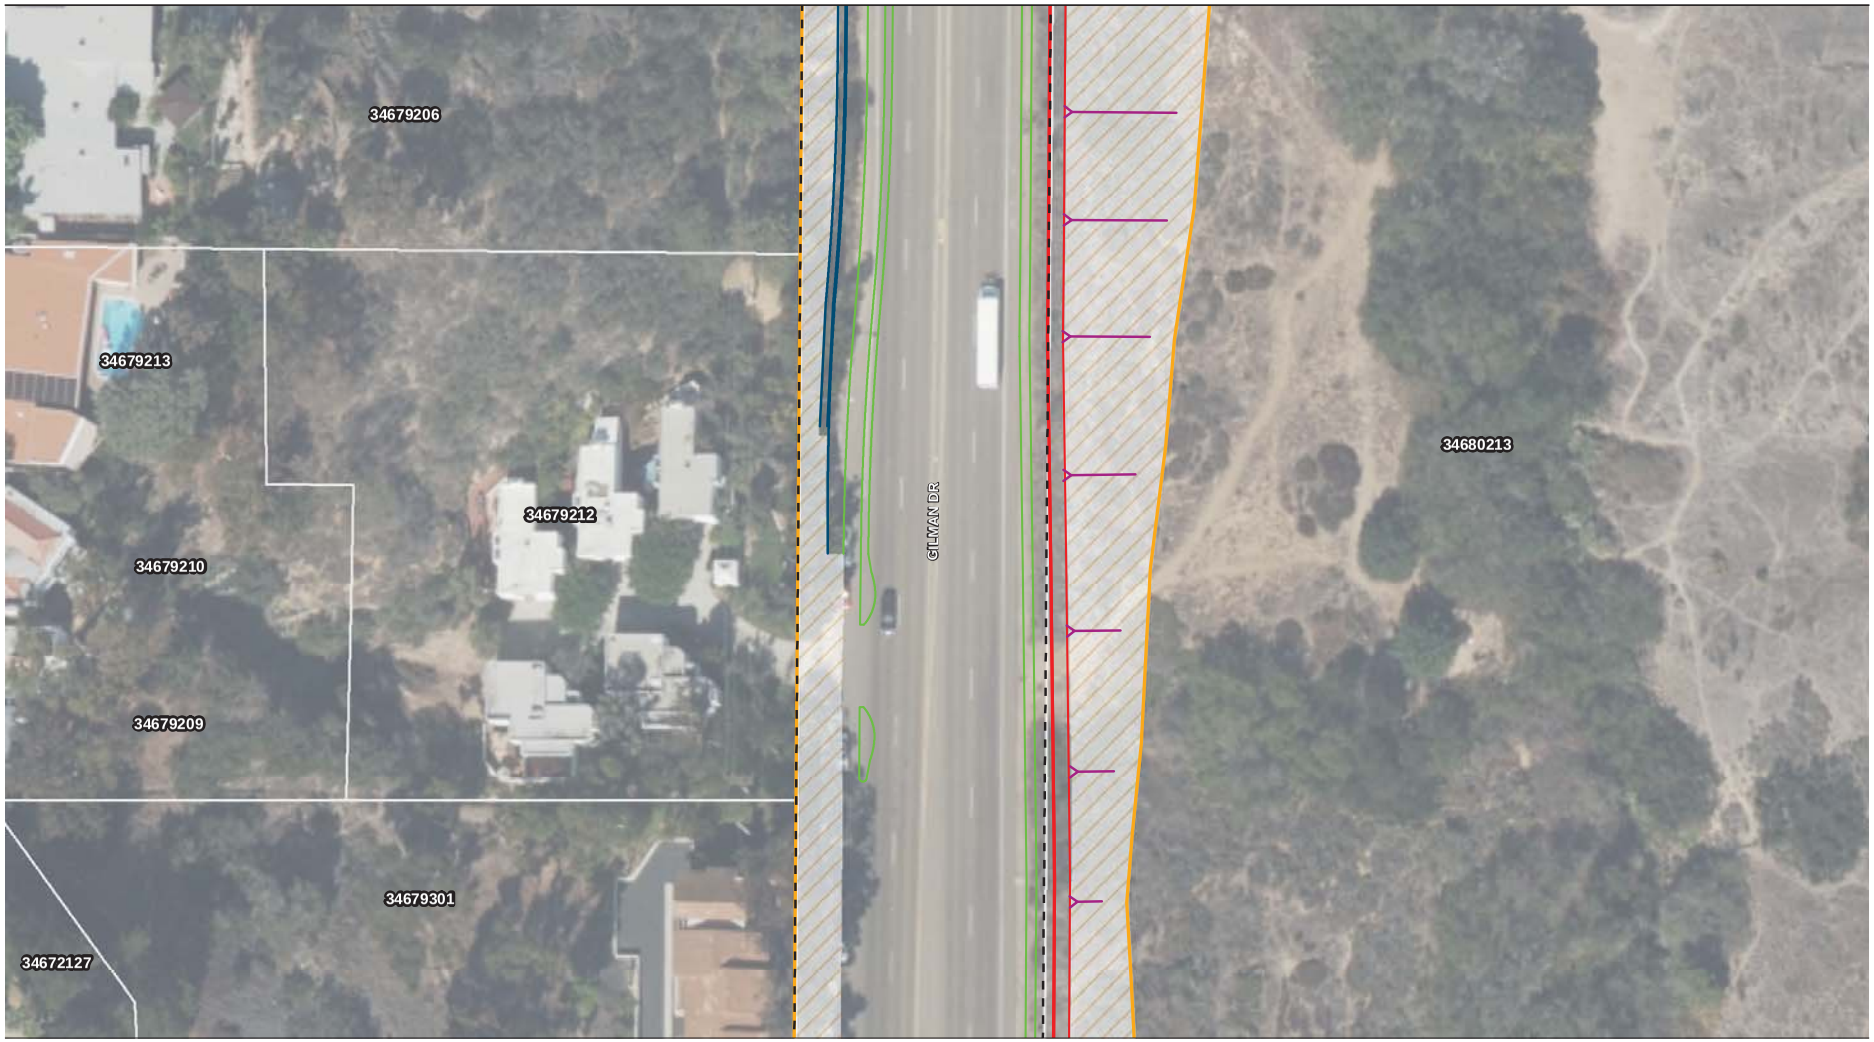

Source: SANDAG 2014; SanGIS 2016, Nasland 2016, 2018

50 25 0 50 Feet

Scale: 1:600; 1 inch = 50 feet

Direct Effects APE
Parcel boundaries
Right of Way
Road Curb
Road Berm
Road Wall
Grading Marks
Temporary Work Area and/or Grading (To be revegetated after construction)

Gilman Drive Road Improvements
Area of Potential Effects (APE) Map

Gilman Drive

Path: P:\2013\60297845_CstlRailTrl\900-CAD-GIS\920-929 GIS-Graphics\922_Maps\Cultural\APE_series20180327.mxd, 3/27/2018, augellop



Source: SANDAG 2014; SanGIS 2016, Nasland 2016, 2018

50 25 0 50 Feet

Scale: 1:600; 1 inch = 50 feet

Direct Effects APE
Parcel boundaries
Right of Way
Road Curb
Road Berm
Grading Marks
Temporary Work Area and/or Grading (To be revegetated after construction)

Gilman Drive Road Improvements
Area of Potential Effects (APE) Map

Gilman Drive

Path: P:\2013\60297845_CstlRailTrl\900-CAD-GIS\920-929 GIS-Graphics\922_Maps\Cultural\APE_series20180327.mxd, 3/27/2018, augellop



Source: SANDAG 2014; SanGIS 2016, Nasland 2016, 2018

50 25 0 50 Feet

Scale: 1:600; 1 inch = 50 feet

Direct Effects APE
Parcel boundaries
Right of Way
Road Curb
Road Berm
Grading Marks
Temporary Work Area and/or Grading (To be revegetated after construction)

Gilman Drive Road Improvements
Area of Potential Effects (APE) Map

Gilman Drive

Path: P:\2013\60297845_CstlRailTrl\900-CAD-GIS\920-929 GIS-Graphics\922_Maps\Cultural\APE_series20180327.mxd, 3/27/2018, augellop



Source: SANDAG 2014; SanGIS 2016, Nasland 2016, 2018

50 25 0 50 Feet

Scale: 1:600; 1 inch = 50 feet

Direct Effects APE
Parcel boundaries
Right of Way
Road Curb
Road Berm
Grading Marks
Temporary Work Area and/or Grading (To be revegetated after construction)

Gilman Drive Road Improvements
Area of Potential Effects (APE) Map

Gilman Drive

Path: P:\2013\60297845_CstlRailTrl\900-CAD-GIS\920-929 GIS-Graphics\922_Maps\Cultural\APE_series20180327.mxd, 3/27/2018, augellop



Source: SANDAG 2014; SanGIS 2016, Nasland 2016, 2018

50 25 0 50 Feet

Scale: 1:600; 1 inch = 50 feet

Direct Effects APE
Parcel boundaries
Right of Way
Road Curb
Road Berm
Grading Marks
Temporary Work Area and/or Grading (To be revegetated after construction)

Gilman Drive Road Improvements
Area of Potential Effects (APE) Map

Gilman Drive

Path: P:\2013\60297845_CstlRailTrl\900-CAD-GIS\920-929 GIS-Graphics\922_Maps\Cultural\APE_series20180327.mxd, 3/27/2018, augellop



Source: SANDAG 2014; SanGIS 2016, Nasland 2016, 2018

50 25 0 50 Feet

Scale: 1:600; 1 inch = 50 feet

Direct Effects APE
Parcel boundaries
Right of Way
Road Curb
Road Berm
Grading Marks
Temporary Work Area and/or Grading (To be revegetated after construction)

Gilman Drive Road Improvements
Area of Potential Effects (APE) Map

Gilman Drive

Path: P:\2013\60297845_CstlRailTrl\900-CAD-GIS\920-929 GIS-Graphics\922_Maps\Cultural\APE_series20180327.mxd, 3/27/2018, augellop



Source: SANDAG 2014; SanGIS 2016, Nasland 2016, 2018

50 25 0 50 Feet


Scale: 1:600; 1 inch = 50 feet

Direct Effects APE
Parcel boundaries
Right of Way
Road Curb
Road Berm
Road Wall
Grading Marks
Temporary Work Area and/or Grading (To be revegetated after construction)

Gilman Drive Road Improvements
Area of Potential Effects (APE) Map

Gilman Drive

Path: P:\2013\60297845_CstlRailTrl\900-CAD-GIS\920-929 GIS-Graphics\922_Maps\Cultural\APE_series20180327.mxd, 3/27/2018, augellop

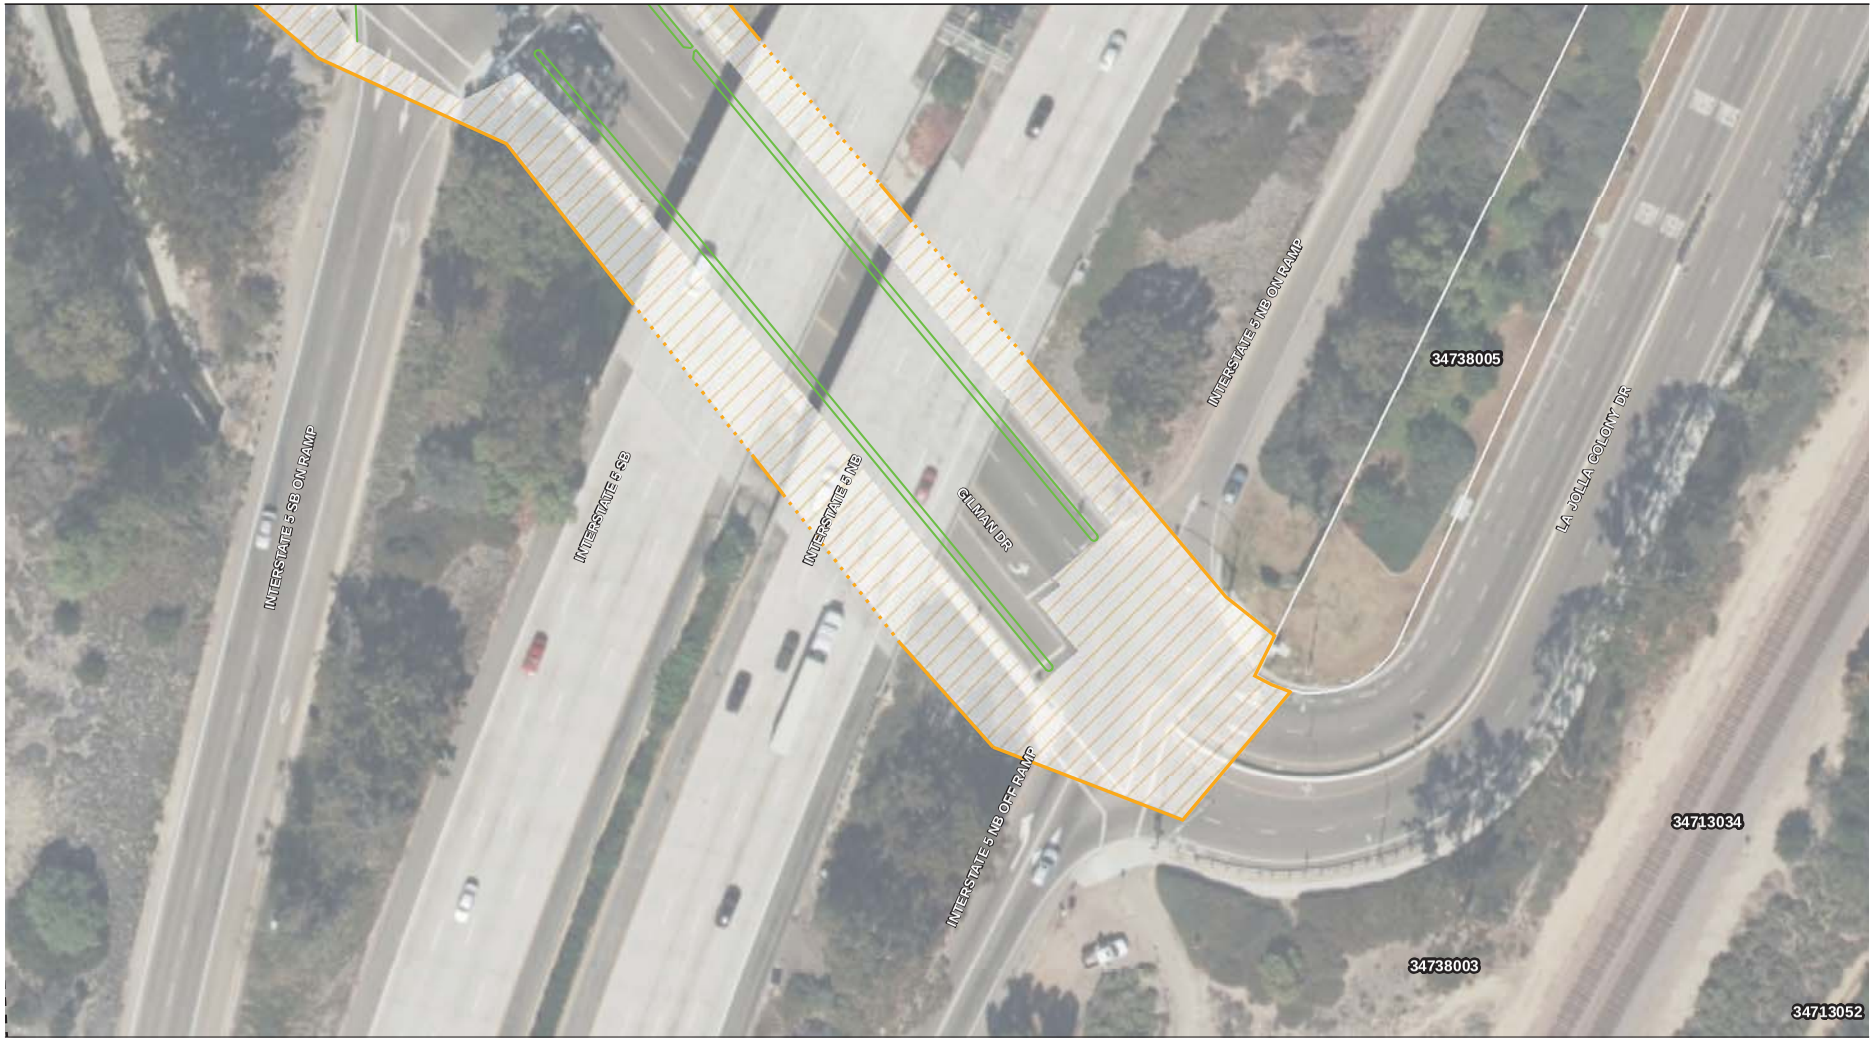

Source: SANDAG 2014; SanGIS 2016, Nasland 2016, 2018

50 25 0 50 Feet


Scale: 1:600; 1 inch = 50 feet

Direct Effects APE
Parcel boundaries
Right of Way
Road Curb
Temporary Work Area and/or Grading (To be revegetated after construction)

Gilman Drive Road Improvements
Area of Potential Effects (APE) Map
Page 21 of 21

Gilman Drive

Path: P:\2013\60297845_CstlRailTrl\900-CAD-GIS\920-929 GIS-Graphics\922_Maps\Cultural\APE_series20180327.mxd, 3/27/2018, augellop

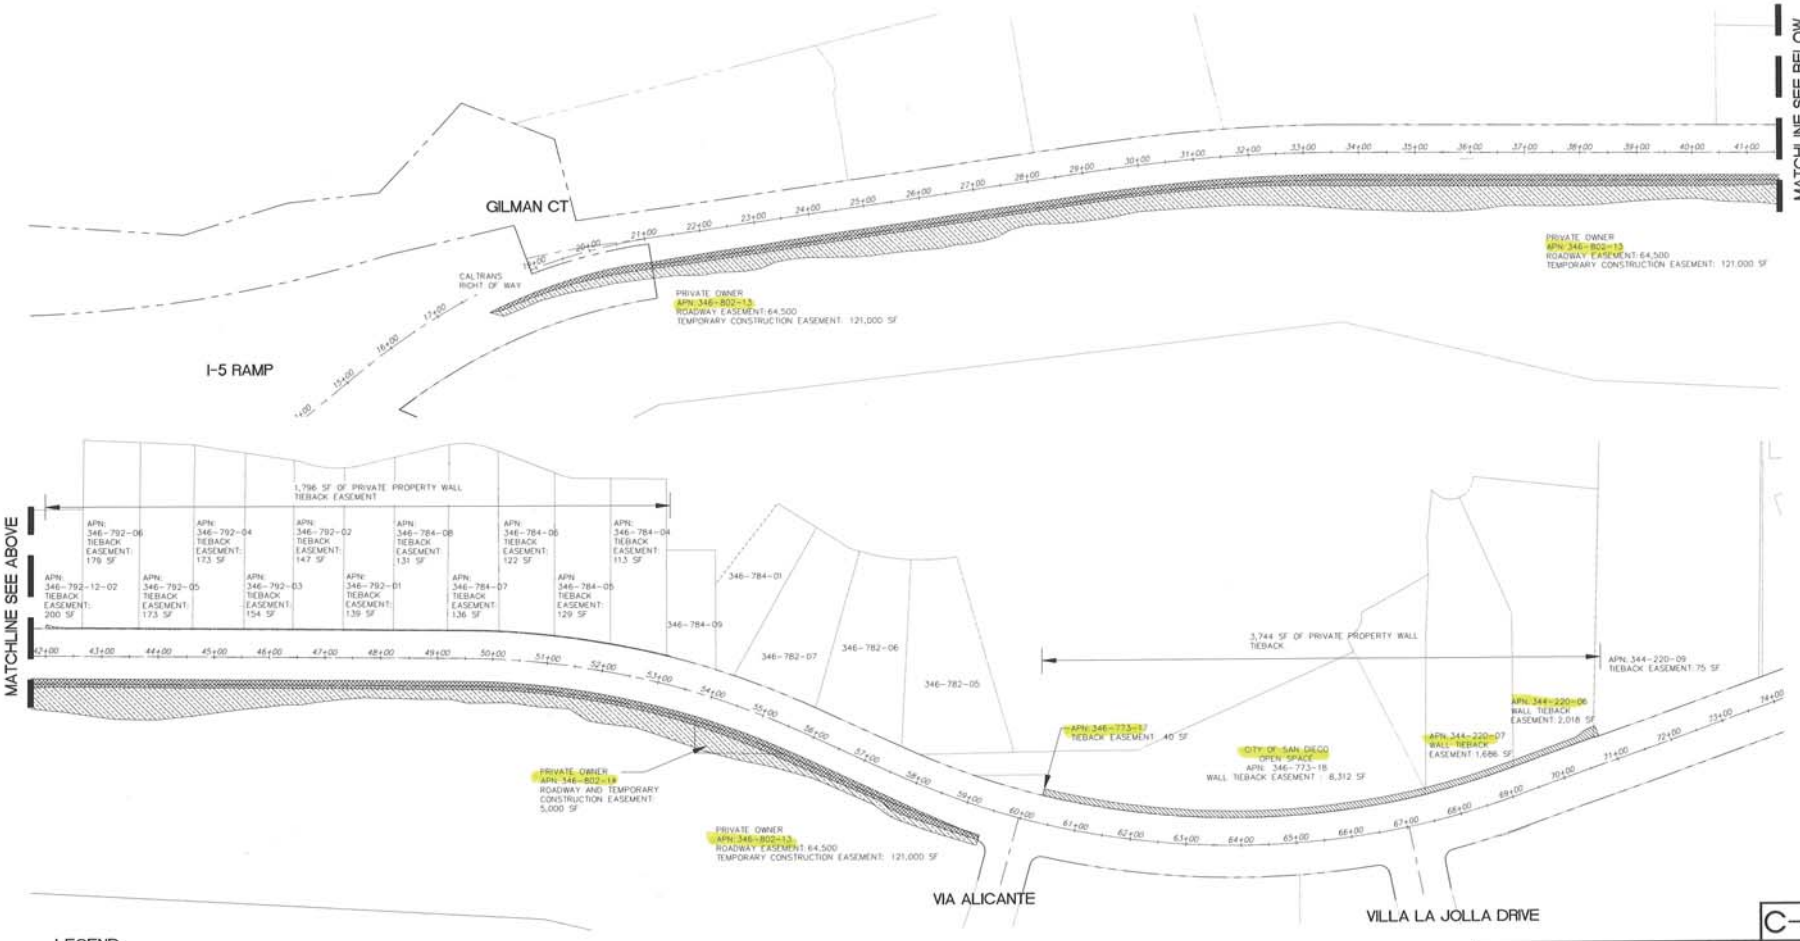

COASTAL RAIL TRAIL - GILMAN DRIVE

C-47

PLANS FOR THE CONSTRUCTION OF
COASTAL RAIL TRAIL -- GILMAN DRIVE
RIGHT-OF-WAY ACQUISITION

CITY OF SAN DIEGO, CALIFORNIA
PUBLIC WORKS DEPARTMENT
SHEET 47 OF 57 SHEETS

APPROVED: _____ CITY ENGINEER _____ DATE
PRINT NAME _____ R.C.E. #

DESCRIPTION	BY	APPROVED	DATE	FILMED
ORIGINAL	NE			
AS-BUILTS				

CONTRACTOR _____ DATE STARTED _____
INSPECTOR _____ DATE COMPLETED _____

WBS# _____
SUBMITTED BY: DANIEL NUTTER, PROJECT MANAGER
CHECKED BY: ALEJANDRA GONZALEZ, PROJECT ENGINEER
X=_____ CCS27 COORDINATES
Y=_____ CCS83 COORDINATES

XXXX-47-D

WARNING
0 1
IF THIS BAR DOES NOT MEASURE 1" THEN DRAWING IS NOT TO SCALE

The City of SAN DIEGO Public Works

Appendix B Representative Site Photographs

AECOM

PHOTOGRAPH LOG

Facility Name:	Site Location:	Project No.
Coastal Rail Trail – Gilman Drive Segment	Gilman Drive, La Jolla, California	60297845

Photo No.	Date:
1	05/23/18

Direction Photo Taken:

North

Description:

View north of the I-5 overpass and Caltrans ROW from southern end of Gilman Drive.



Photo No.	Date:
2	05/23/18

Direction Photo Taken:

South

Description:

View south of the southern end of Gilman Drive and the I-5 overpass and Caltrans ROW, from the Park & Ride Lot 43.



PHOTOGRAPH LOG

Facility Name:	Site Location:	Project No.
Coastal Rail Trail – Gilman Drive Segment	Gilman Drive, La Jolla, California	60297845

Photo No.	Date:
3	05/23/18

Direction Photo Taken:

North

Description:

View north of Gilman Drive, from the Park & Ride Lot 43.



Photo No.	Date:
4	05/23/18

Direction Photo Taken:

North

Description:

View north from the corner of Gilman Court and Gilman Drive.



AECOM

PHOTOGRAPH LOG

Facility Name:	Site Location:	Project No.
Coastal Rail Trail – Gilman Drive Segment	Gilman Drive, La Jolla, California	60297845

Photo No. 5	Date: 05/23/18

Direction Photo Taken:

North

Description:

View north of Gilman Drive; open space and canyon on right side of the photo, apartment buildings on left side of photo.



Photo No. 6	Date: 05/23/18

Direction Photo Taken:

North

Description:

View north of intersection of Via Alicante and Gilman Drive, from southeastern corner of intersection.



AECOM

PHOTOGRAPH LOG

Facility Name:	Site Location:	Project No.
Coastal Rail Trail – Gilman Drive Segment	Gilman Drive, La Jolla, California	60297845

Photo No.	Date:
7	05/23/18

Direction Photo Taken:

South

Description:

View south of Gilman Drive, from southeastern corner of Via Alicante and Gilman Drive; open space/canyon on left side of photo.



Photo No.	Date:
8	05/23/18

Direction Photo Taken:

South, southwest

Description:

View south of the west side of Gilman Drive, north of the Via Alicante intersection.



AECOM

PHOTOGRAPH LOG

Facility Name:	Site Location:	Project No.
Coastal Rail Trail – Gilman Drive Segment	Gilman Drive, La Jolla, California	60297845

Photo No.	Date:
9	05/23/18

Direction Photo Taken:

North

Description:

View north of Gilman Drive. Stop light at the intersection of Villa La Jolla Drive and Gilman Drive can be seen in the center of the photo.



Photo No.	Date:
10	05/23/18

Direction Photo Taken:

North

Description:

View north of landscaping and sidewalk on the east side of Gilman Drive, just south of the Villa La Jolla Drive intersection.



AECOM

PHOTOGRAPH LOG

Facility Name:	Site Location:	Project No.
Coastal Rail Trail – Gilman Drive Segment	Gilman Drive, La Jolla, California	60297845

Photo No.	Date:
11	05/23/18

Direction Photo Taken:

Southeast

Description:

View southeast of the bus stop at the northeastern corner of Villa La Jolla Drive and Gilman Drive.



Photo No.	Date:
12	05/23/18

Direction Photo Taken:

South

Description:

View south of the area where Villa La Jolla Drive dead ends on Gilman Drive, from the western side of Gilman Drive.



AECOM

PHOTOGRAPH LOG

Facility Name:	Site Location:	Project No.
Coastal Rail Trail – Gilman Drive Segment	Gilman Drive, La Jolla, California	60297845

Photo No. 13	Date: 05/23/18

Direction Photo Taken:

North

Description:

View north of Gilman Drive, just north of Villa La Jolla Drive intersection. Start of lane closure and staging area can be seen in center of photo.



Photo No. 14	Date: 05/23/18

Direction Photo Taken:

North

Description:

View north of Residence Inn by Marriott hotel on right, and construction staging area in center lanes on left.



AECOM

PHOTOGRAPH LOG

Facility Name:	Site Location:	Project No.
Coastal Rail Trail – Gilman Drive Segment	Gilman Drive, La Jolla, California	60297845

Photo No.	Date:
15	05/23/18

Direction Photo Taken:

North

Description:

View north of the construction staging area and piping, from northbound side of Gilman Drive.



Photo No.	Date:
16	05/23/18

Direction Photo Taken:

Northeast

Description:

View northeast of the Villa La Jolla Drive overpass and east bound on-ramp on right, taken from near the east-bound exit ramp on the west side of Gilman Drive.



PHOTOGRAPH LOG

Facility Name:	Site Location:	Project No.
Coastal Rail Trail – Gilman Drive Segment	Gilman Drive, La Jolla, California	60297845

Photo No. 17	Date: 05/23/18

Direction Photo Taken:

South

Description:

Pad-mounted electrical transformers on the southwestern corner of the east-bound exit ramp for Villa La Jolla Drive.



Photo No. 18	Date: 05/23/18

Direction Photo Taken:

South

Description:

View south of the end of the construction and heavy equipment staging area in the center of Gilman Drive, near the exit ramps on the southern side of Villa La Jolla Drive



AECOM

PHOTOGRAPH LOG

Facility Name:	Site Location:	Project No.
Coastal Rail Trail – Gilman Drive Segment	Gilman Drive, La Jolla, California	60297845

Photo No.	Date:
19	05/23/18

Direction Photo Taken:

North

Description:

View north beneath the Villa La Jolla Drive overpass on the western side of Gilman Drive. UCSD can be seen in the lower right quadrant of photo.

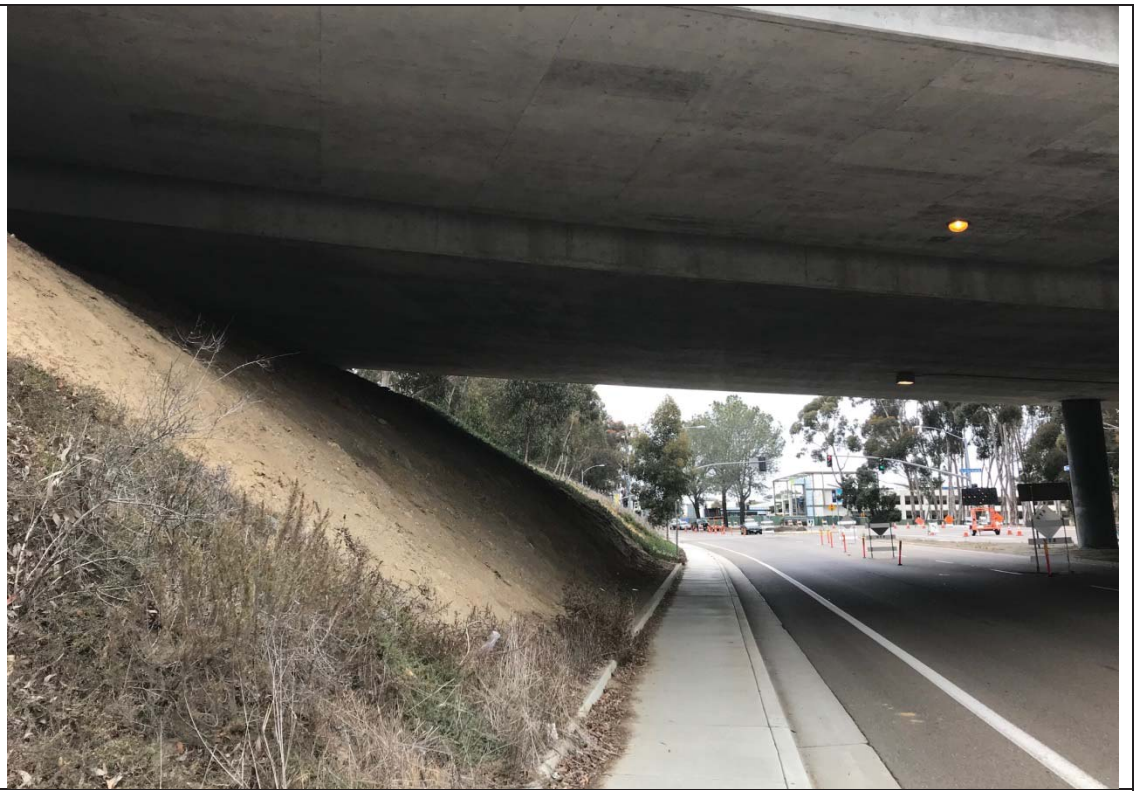


Photo No.	Date:
20	05/23/18

Direction Photo Taken:

Northeast

Description:

View northeast of Villa La Jolla Drive west-bound exit ramp, north of the overpass.



AECOM

PHOTOGRAPH LOG

Facility Name:	Site Location:	Project No.
Coastal Rail Trail – Gilman Drive Segment	Gilman Drive, La Jolla, California	60297845

Photo No.	Date:
21	05/23/18

Direction Photo Taken:

North

Description:

View north of the northern end of the site, from the southwestern corner of the Villa La Jolla Drive west-bound on ramp, north of Villa La Jolla Drive overpass. UCSD campus buildings on right side of photo.



Photo No.	Date:
22	05/23/18

Direction Photo Taken:

South

Description:

View south from UCSD campus, Villa La Jolla Drive overpass can be seen in bottom-center of photo.



AECOM

PHOTOGRAPH LOG

Facility Name:	Site Location:	Project No.
Coastal Rail Trail – Gilman Drive Segment	Gilman Drive, La Jolla, California	60297845

Photo No.	Date:
23	05/23/18

Direction Photo Taken:

Southeast

Description:

View southeast from the northern end of the site, on the north side of Villa La Jolla Drive overpass.



Photo No.	Date:
24	05/23/18

Direction Photo Taken:

South

Description:

View south from western side of Gilman Drive, near the Residence Inn by Marriott. Construction area present in center lanes.



AECOM

PHOTOGRAPH LOG

Facility Name:	Site Location:	Project No.
Coastal Rail Trail – Gilman Drive Segment	Gilman Drive, La Jolla, California	60297845

Photo No.	Date:
25	05/23/18

Direction Photo Taken:

South

Description:

View south from the western side of Gilman Drive, at the Congregation Beth El Montessori driveway entrance. Fire hydrant and retaining wall around utility piping in center of photo.



Photo No.	Date:
26	05/23/18

Direction Photo Taken:

Southeast

Description:

View southeast of the apartment buildings on the east side of Gilman Drive, north of the Villa La Jolla Drive intersection and bus stop.



Appendix C Gilman Drive Sewer Improvements – Geotechnical Report

GEOTECHNICAL INVESTIGATION
GILMAN DRIVE SEWER IMPROVEMENTS
UCSD PROJECT NO. 5075
LA JOLLA, CALIFORNIA

Prepared for

UNIVERSITY OF CALIFORNIA, SAN DIEGO
Facilities Design and Construction
10280 North Torrey Pines Road, Suite 470
La Jolla, California 92037

Prepared by

GROUP DELTA CONSULTANTS, INC.
9245 Activity Road, Suite 103
San Diego, California 92126

Project No. SD516
March 28, 2017

GROUP DELTA

March 28, 2017

University of California, San Diego
Facilities Design & Construction
10280 North Torrey Pines Road, Suite 470
La Jolla, California 92037

Attention: Mr. Roland Bartsch

SUBJECT: GEOTECHNICAL INVESTIGATION
Gilman Drive Sewer Improvements (UCSD Project No. 5075)
La Jolla, California

Mr. Bartsch:

This report provides the results of our geotechnical investigation for the proposed Gilman Drive Sewer Improvement Project. We conducted this investigation in general accordance our proposal dated December 9, 2016. This report presents the findings from our investigation and provides geotechnical recommendations for design and construction.

We appreciate this opportunity to be of professional service. Feel free to contact this office with any questions or comments, or if you need anything else.

GROUP DELTA CONSULTANTS

Taylor Latimer, P.E. 82035
Project Engineer

REGISTERED PROFESSIONAL ENGINEER
TAYLOR LATIMER
No. C82035
Exp. 03-13-18
CIVIL
STATE OF CALIFORNIA

James C. Sanders, C.E.G. 2258
Associate Engineering Geologist

PROFESSIONAL GEOLOGIST
JAMES SANDERS
No. 2258
CERTIFIED ENGINEERING GEOLOGIST
STATE OF CALIFORNIA

Charles Robin (Rob) Stroop, G.E. 2298
Associate Engineer

REGISTERED PROFESSIONAL ENGINEER
CHARLES ROBIN STROOP
GE2298
Exp. 03-13-18
GEOTECHNICAL
STATE OF CALIFORNIA

Distribution: (1) Addressee, Mr. Roland Bartsch (rbartsch@ucsd.edu)

TABLE OF CONTENTS

1.0 INTRODUCTION 1
1.1 Purposes and Scope of Services 1
1.2 Site Description 1
1.3 Proposed Improvements 2
2.0 FIELD AND LABORATORY INVESTIGATION 2
3.0 GEOLOGY AND SUBSRFACE CONDITIONS 3
3.1 Ardath Shale (Ta) 3
3.2 Scripps Formation (Tsc) 4
3.3 Fill 4
3.4 Groundwater 5
4.0 GEOLOGIC HAZARDS 5
4.1 Ground Rupture 5
4.2 Seismicity 5
4.3 Soil Liquefaction and Seismic Compaction 5
4.4 Landslides and Slope Instability 6
5.0 CONCLUSIONS 6
6.0 RECOMMENDATIONS 7
6.1 Permanent Improvements 7
6.1.1 Sewer Pipeline 7
6.1.2 Precast Concrete Manholes 8
6.1.3 Trench Pavement Resurfacing 8
6.2 Earthwork 8
6.2.1 Site Preparation 8
6.2.2 Reuse of Existing Soils 9
6.2.3 Import Materials 9
6.2.4 Sand and Cement Slurry 9
6.2.5 Fill Compaction 9
6.2.6 Subgrade Stabilization 10

TABLE OF CONTENTS

7.0 CONSTRUCTION CONSIDERATIONS 10
7.1 Temporary Excavations 10
7.1.1 Temporary Slopes 10
7.1.2 Shoring 11
7.2 Excavation Characteristics 11
7.3 Potential for Settlement from Microtunneling 12
8.0 ADDITIONAL GEOTECHNICAL SERVICES 12
9.0 CONSTRUCTION OBSERVATION AND TESTING 12
10.0 LIMITATIONS 13
11.0 REFERENCES 13

LIST OF TABLES

Table 1 – Summary of Subsurface Explorations
Table 2 – Summary of Subsurface Conditions

LIST OF FIGURES

Figure 1 – Site Location Map
Figures 2A – 2G – Exploration & Improvement Plans
Figure 3 – Local Geologic Map
Figure 4 – City of San Diego Seismic Safety Map – Sheet 30
Figure 5 – Fault Location Map
Figure 6 – Braced Shoring Lateral Pressure
Figure 7 – Cantilevered Shoring Lateral Pressure

LIST OF APPENDICES

Appendix A – Field Exploration
Appendix B – Laboratory Testing

1.0 INTRODUCTION

This report presents the results from the geotechnical investigation for the Gilman Drive Sewer Improvement Project. The sewer alignment is in Gilman Drive, La Jolla Village Drive and the area north of La Jolla Village Drive. The regional location of the alignment is shown in Figure 1. The horizontal and vertical alignment is shown in Figures 2A through 2G. Group Delta used the project plans prepared by Latitude 33 and titled "Gilman Drive Sewer Improvements (1-30 Sheets)" that were transmitted on March 23, 2017 to prepare this report.

1.1 Purposes and Scope of Services

This report was prepared in general accordance with the referenced proposal (GDC, 2016). The purpose of this investigation was to characterize the subsurface conditions along the alignment relative to trenchless construction technologies and to provide geotechnical recommendations for design and construction of permanent and temporary works. This report also provides an interpretation of the geologic conditions encountered. However, it should not be considered a contractual statement of geotechnical conditions (i.e., a baseline report). We provided the following scope of services:

- A reconnaissance of the site and a review of relevant reports.
- A subsurface exploration consisting of 13 exploratory borings at the approximate locations shown on the Exploration and Improvement Plans, Figures 2A through 2G (Boring B-7 was not drilled due to utility conflicts). The approximate latitudes and longitudes, elevations, stationing and offsets are summarized in Table 1. A summary of anticipated subsurface conditions is provided in Table 2. Logs of the explorations are provided in Appendix A.
- Laboratory testing of selected soil samples collected from the borings. The test results are either presented on the boring logs in Appendix A or in Appendix B.
- Interpretation and analysis of the field and laboratory data to develop geotechnical parameters and recommendations.
- Preparation of this report summarizing our findings, conclusions and providing recommendations for design and construction.

1.2 Site Description

The sewer alignment begins on Gilman Drive at the intersection with Via Alicante. The alignment continues north along the centerline of Gilman Drive. It then turns eastward as it crosses under La Jolla Village Drive, and then continues east, paralleling La Jolla Village drive to the north. The general vicinity of the alignment is shown on the Site Location Map, Figure 1 and the detailed alignment is shown in the Exploration and Improvement Plans, Figures 2A through 2G.

The area of the alignment slopes up gently to the north with surface elevations ranging from about 237 feet above Mean Sea Level (MSL) at the southern end up to a maximum of about 325 feet MSL where the alignment crosses La Jolla Village Drive. The elevation at the northern end of the align is about 265 feet MSL.

1.3 Proposed Improvements

The PVC sewer main will be installed using cut and cover excavation and microtunneling. The project plans indicate cut and cover excavation will be used to install 24-inch diameter PVC pipe from Sta. 0+00 north to Sta. 21+00 in Gilman Drive. Microtunneling with a 42-inch diameter reinforced concrete pipe (RCP) casing with a 24-inch carrier pipe will be used northward from Sta. 21+00 to Sta. 33+00. The alignment will cross under the Gilman Drive/La Jolla Village Drive intersection using microtunneling and then continue east in undeveloped areas north of La Jolla Village Drive using microtunneling from Sta. 33+00 to Sta. 52+86. The alignment includes 19 public/private manholes, and microtunnel starting and receiving pits.

The sewer invert depth varies along the alignment but is about ten feet deep (elevation of 227 feet MSL) at the south end of the alignment and about ten feet deep (elevation of 254 feet MSL) at the north end of the alignment (Sta. 53+00). Most of the open trench potions of alignment has at least 10 feet and most of the micro-tunnel alignment has 20 to 30 feet or more of cover. The deepest segment of the alignment occurs at approximately Sta. 37+00 below La Jolla Village Drive, where the depth of the invert is about 80 feet. The existing ground and invert elevations, along with our boring log data is shown in the Exploration and Improvement Plans, Figures 2A through 2G.

2.0 FIELD AND LABORATORY INVESTIGATION

The field investigation included a site reconnaissance and drilling 13 exploratory borings between January 16th and February 2nd, 2016. Boring B-7 was not drilled due to utility conflicts. The borings were advanced to a depth equal to at least the proposed invert level of the sewer. Note all the borings reached the planned target depths using a 6-inch diameter hollow stem auger on a truck mounted rotary drill rigs (Wolverine Unimog M5 or Diedrich D50) or a track mounted limited access rig (Fraste Multidrill PL-G). The approximate locations of the borings are shown on the Exploration and Improvement Plans, Figures 2A through 2G. The approximate latitudes and longitudes, elevations, stationing and offsets of the borings are summarized in Table 1. A summary of anticipated soil conditions to be encountered are listed in Table 2. Boring logs are provided in the figures of Appendix A.

Soil samples were collected from selected borings for geotechnical laboratory testing. The testing program included gradation analysis to aid in material classification using the Unified Soil Classification System (USCS). Tests were conducted on relatively intact ring samples to estimate the in-situ dry unit weight and moisture content of the soils. Consolidation, unconfined

compression, and direct shear tests were also conducted on the ring samples to help develop geotechnical parameters. The test results are presented in Appendix B.

3.0 GEOLOGY AND SUBSRFACE CONDITIONS

The site is located within the coastal plain section of the Peninsular Ranges geomorphic province of southern California. The coastal plain generally consists of subdued landforms underlain by marine sedimentary formations. As observed in our borings, the entire site is underlain at depth by Eocene-age marine sedimentary units associated with the Ardath Shale (Map Symbol Ta) and Scripps Formation (Tsc). Fill soils of variable thickness also exist throughout the alignment. The geologic conditions interpreted along the alignment are depicted in Figure 3. Table 1 summarizes salient geotechnical properties along the alignment. The various geologic materials we observed at the site are described in detail below.

3.1 Ardath Shale (Ta)

The Middle to Upper Eocene-age Ardath Shale (Map Symbol - Ta) primarily consists of weakly fissle shale (siltstone and claystone). The formation conformably underlies the Scripps Formation (Tsc) discussed below. In general, the Ardath Shale consists of approximately 81 percent silt, 16 percent clay, and 3 percent sand (CDMG, 1975). The Ardath Shale contains abundant fossils, generally mollusks and calcareous nanoplankton, and strongly cemented layers are common throughout the unit. Structurally, the bedding within the Ardath Shale ranges from less than an inch thick in the fine-grained materials, to several feet in thickness in the coarser grained sandstone beds. In general, the Ardath Shale trends North West – South East and exhibits a gentle North to North East dip less than 5 degrees in the vicinity of the site as shown on the Local Geologic Map, Figure 3. As discussed in Section 5.1, several local East-West trending, steeply dipping faults are mapped that offset the geologic formations south of the Gilman Drive/La Jolla Village Drive intersection.

As observed in the borings along the alignment, the Ardath Shale in the site vicinity most commonly consists of olive gray siltstone interbedded with lean claystone and sandstone. Bulk analyses of the Ardath Shale materials based on hand samples of drilling spoils and laboratory test specimens, indicates the formation in the site vicinity is comprised of approximately 90 percent silts and clays that exhibit low to medium plasticity. Some sandy silts were observed with 70 to 80 percent silt and clay that exhibit low plasticity, and some layers of silty sand and poorly-graded sand with less than 30 percent silt and clay were observed. The fine-grained materials range from weakly to strongly indurated. The coarse-grained materials range from moderately cemented to strongly cemented. Standard Penetration Test (SPT) Blow counts ranged from 16 blows per foot (bpf) to 69 blows for two inches of penetration. The Unconfined Compressive Strength test results on three samples were 4,150, 6,500 and 12,520 pounds per square foot (psf). Note the lowest test result sheared on an approximate ½-inch thick seam of gypsum.

Laboratory testing on a selected sample of silty sandstone from the Ardath Shale indicates a negligible sulfate content for interaction with cement. Our previous experience has been that the expansion potential of the Ardath Shale materials may range from low to highly expansive, with potentially severe sulfate contents.

3.2 Scripps Formation (Tsc)

The Middle to Upper Eocene-age Scripps Formation conformably overlies the Ardath Shale. It was encountered in one of our borings and was observed in existing cut slopes along the alignment. In general, the Scripps Formation materials consist of pale yellowish brown, fine- to medium-grained sandstone with occasional conglomerate beds. Structurally, the bedding within the Scripps Formation ranges from several inches to several feet in thickness. In general, the Scripps Formation trends North – South to North East – South West and exhibits an East to South East dip less than 10 degrees in the site vicinity as shown on the Local Geologic Map, Figure 3.

As discussed in the section below titled Ground Rupture, several local East-West trending, steeply dipping faults are mapped that offset the geologic formations south of the Gilman Drive/La Jolla Village Drive intersection. Boring B-4 encountered Scripps Formation materials in an area where faulting may have offset the formation vertically, resulting in a lower elevation of the Scripps Formation in this portion of the alignment. In general, due to the depth and location of the proposed improvements, the Scripps Formation is not expected to be encountered in excavations for the proposed sewer alignment, except for locally faulted areas such as near boring B-4.

As observed in exposures near the site, the Scripps Formation most commonly consists of light brown silty sand (SM) with interbeds of sandy silt (ML), and less commonly lean clay (CL). The sand is typically fine-grained, with zones of moderately cemented material. The clay is moderately indurated.

3.3 Fill

Fill soils were encountered in many of the exploratory borings. We consider these soils to be “undocumented fill” since we have not been provided with any records of testing and observation by a Geotechnical Engineer. The fill soils typically ranged from five to 15 feet in thickness along the Gilman Drive alignment where cut and cover trenching is anticipated. The fill soils were observed to consist of sandy lean clay (CL) and minor amounts of gravel. As the alignment sweeps to the east, the fill soils become thicker near La Jolla Village drive. Fill thicknesses of approximately 40 feet were observed in boring B-9. These fill soils were observed to consist of silty or clayey sand (SM or SC), with occasional lean clay (CL) and minor amounts of gravel. Based on plasticity characteristics, some of the fill soils may be expansive.

3.4 Groundwater

No seepage or groundwater was observed in the borings conducted for this investigation. It should be noted that changes in rainfall, irrigation practices or alteration of surface drainage may produce seepage or locally perched groundwater conditions. Such conditions are difficult to predict, and are typically mitigated if and where they occur.

4.0 GEOLOGIC HAZARDS

The main geologic hazard should be the potential for strong ground shaking from a nearby or distant earthquake. Each of the potential geologic hazards is described in more detail below.

4.1 Ground Rupture

Ground rupture is the result of movement on an active fault reaching the ground surface. Ground rupture is not considered to be a geologic hazard at the site. No indications of active faulting were found in our reconnaissance or literature review. The site is not located within an Alquist-Priolo Earthquake Fault Zone. Several unnamed faults cross through the site near the intersection of Gilman Drive and La Jolla Village Drive, and near the intersection of Gilman Drive and Via Alicante, as shown in the Local Geologic Map, Figure 3, and the City of San Diego Seismic Safety Map Sheet 30, Figure 4. These faults are considered to be "potentially active" by the City of San Diego, because they have not yet been shown to offset Holocene geologic formations. The State of California does not consider these faults to be active sources of seismic shaking or ground rupture. The nearest known active faults that belong to the Rose Canyon Fault Zone are located about 2¼ kilometers (1.4 miles) southwest of the site. The locations of known active faults within a 100 kilometers (km) radius of the site are shown on the Fault Location Map, Figure 5.

4.2 Seismicity

Seismicity has been evaluated using peak ground acceleration (PGA) associated with various levels of probability of being exceeded. The United States Geologic Survey has developed an interactive website that provides Next Generation Attenuation (NGA) probabilistic seismic analyses based on the site location and average shear wave velocity (USGS, 2009). The alignment begins at approximate latitude 32.8623° north and longitude 117.2363° west; the mid-point of the alignment is at approximately latitude 32.8693° north and longitude 117.2381° west. The estimated average shear wave velocity of 275 meters per second (m/s), based on correlations with SPT blow counts. The estimated peak ground accelerations with a 2, 5 and 10 percent probability of being exceeded in a 50-year period at the site are approximately 0.50, 0.34g and 0.24g, respectively. These risk levels are often referred to as Maximum Considered (MCE), Upper Bound (UBE) and Design Basis Earthquakes (DBE), respectively.

4.3 Soil Liquefaction and Seismic Compaction

Groundwater was not encountered and older geological formations consisting of consolidated

sediments underlie the alignment. Therefore, the potential for soil liquefaction and its secondary effects should be very low. Liquefaction is a phenomenon where loose, saturated coarse-grained soils (with less than 50% passing the No. 200 sieve) lose their strength and acquire some mobility from strong ground motion induced by earthquakes. The secondary effects of liquefaction include sand boils, settlement, reduced soil shear strength, lateral spreading and global instability (flow slides) in areas with sloping ground.

Seismic compaction is the settlement of loose unsaturated granular soils from strong ground shaking. The potential for seismic compaction should be low since potentially loose unsaturated coarse grained fill soils should be removed entirely and replaced as properly compacted trench backfill.

4.4 Landslides and Slope Instability

Evidence of ancient landslides or slope instabilities was not observed during our literature review or site reconnaissance. The site is relatively flat-lying or gently sloping, and is not considered to be susceptible to landslides. The sewer alignment sits below any adjacent undeveloped hillsides.

5.0 CONCLUSIONS

Based on the results of this investigation, we provide the following conclusions regarding the geotechnical aspects of design and construction:

- The alignment is underlain by up to 40 feet of fill as observed in the borings conducted for this investigation. Deeper fills may exist in areas not explored. Most of the cut and cover excavations should encounter fill soil ranging from five to 15 feet thick, as shown on the alignment profiles in Figures 2A through 2G and summarized in Table 2. Most of the fill soils were observed to be sandy lean clay (USCS Soil Type CL). We consider these soils to be “undocumented fill” since we have not been provided with any records of testing and observation by a Geotechnical Engineer.
- Formational materials belonging to the Ardath Shale/Scripps Formation underlies the fill. Some of the cut and cover trench excavation will encounter these materials, and all the microtunneling should encounter these materials, as shown on the alignment profiles in Figures 2A through 2G and summarized in Table 2. These materials were observed to consist of siltstone interbedded with lean claystone and sandstone. Note that strongly cemented layers are common and several East-West trending, steeply dipping faults can offset these formations. Note also all the borings were drilled in these materials to the proposed invert level, or deeper, using a 6-inch diameter hollow stem auger on a truck mounted rotary drill rig or a track mounted limited access rig.
- Portland cement concrete pavement associated with the old Highway 101 was encountered below the existing asphalt surface between Sta. 0+00 and 21+00, we measured approximately 8-inches Asphalt Concrete over approximately 7-inches Portland Cement Concrete (PCC) in this area of the alignment.

- Seepage or groundwater was not observed in the borings conducted for this investigation and therefore it is not expected to be encountered during construction. However, changes in rainfall, irrigation practices or alterations to surface drainage could produce local zones of seepage or perched groundwater.
- The main geologic hazard is the potential for strong ground shaking from a nearby or distant earthquake, although the types of permanent works for this project that are embedded in the ground are typically not designed for strong ground shaking.
- The following sections provides geotechnical recommendations for design and construction that are relatively typical for this type of project.

6.0 RECOMMENDATIONS

The following sections provide geotechnical recommendations for the design of permanent improvements (sewer pipe, manholes and trench pavement resurfacing), earthwork and temporary slopes and excavations. The recommendations are based on empirical and analytical methods typical of the standards of practice in southern California. If these recommendations do not cover a specific feature of the project, please contact our office for revisions or amendments.

6.1 Permanent Improvements

The design of permanent improvements should consider the requirements in the latest version of City of San Diego Standard Drawings and the recommendations provided in the following sections.

6.1.1 Sewer Pipeline

Based on City of San Diego Standard Drawing SDS-101, Permissible Depth of Cover for PVC Pipe, special design may be required for 24-inch dimeter PVC pipe. A bulk soil unit of 125 pounds per cubic foot (pcf) may be used for design.

Trench bedding may be Type A as shown in City of San Diego Standard Drawing SDS-110, Pipe Bedding and Trench Backfill for Sewers. The minimum thickness of the bedding should be 6-inches. Where trench excavations exceed a 15 percent gradient, we do not recommend using open graded rock for bedding because of the potential for piping and internal erosion. In these areas, we recommend using coarse sand or sand-cement slurry in the bedding and pipe zones, as recommended in the *Sand and Cement Slurry* section of this report.

We recommend using a filter fabric separator (such as Mirafi 140N or an approved similar product) between the soil and open graded rock used for bedding and/or backfill where the alignment is within roadways or near settlement sensitive improvements. The use of a filter fabric separator may be waived by the Geotechnical Engineer based on site specific soil conditions observed in the trench excavation.

6.1.2 Precast Concrete Manholes

The project will use circular precast concrete manholes. The following equation may be used to estimate lateral earth pressure where special design of the manhole is required:

$$p = w_s \times H \times K_s \times \cos(i) + W_w \times H_w$$

where:
- p = total earth and hydrostatic pressure (psf)
- w_s = 125 pcf = effective unit weight of backfill material
- H = depth of manhole (feet)
- K_s = 0.33 = conjugate ratio for soil
- i = angle between backfill surface and the horizontal (degrees)
- W_w = 62.4 pcf = unit weight of water
- H_w = 0 feet = Height of groundwater above base of manhole

The base of the most of the manholes should rest on formational materials that can sustain ultimate bearing pressures (net, shear only) ranging from about 4,000 to 6,000 pounds per square foot (psf). The base of all manhole should be embedded in competent materials; loose and soft areas should be locally removed to the satisfaction of the Geotechnical Engineer or field designate and replaced with unreinforced concrete or sand and cement slurry.

6.1.3 Trench Pavement Resurfacing

Trench pavement resurfacing should be completed as shown in City of San Diego Standard Drawing SDG-107, Trenching Resurfacing for Asphalt Concrete Surfaced Street. Note between Sta. 0+00 and 21+00, we measured approximately 8-inches Asphalt Concrete over approximately 7-inches Portland Cement Concrete (PCC) in the borings. Note also that in boring B-1, which is near station 0+00 but west of the alignment in the western most lane of Gilman Drive, we measured approximately 7-inches of Asphalt Concrete over subgrade.

6.2 Earthwork

Earthwork is anticipated to include temporary trench, manhole and microtunnel pit excavations and backfilling of these excavations with properly compacted fill. Substantial cut and fill earthwork is not expected. Earthwork should be completed in accordance with relevant City of San Diego ordinances, Standard Specifications for Public Works Construction (GREENBOOK), and the California Building Code. The following recommendations are provided for aspects of the earthwork that are specific to this project. These recommendations are subject to revision based on the conditions observed by the project Geotechnical Engineer during earthwork.

6.2.1 Site Preparation

All stockpiles of soil, and other debris and rubble from demolition should be removed and disposed of offsite. Abandoned underground utilities and other buried structures should either

be excavated and the trenches properly backfilled or the lines filled with two sack sand-cement slurry.

All subgrade disturbed by demolition and excavation should be restored with properly placed and compacted fill. The fill should not be placed until the bottom of the excavation is approved by the Geotechnical Engineer or their field designate. Loose or soft zones in the subgrade should be replaced with properly compacted backfill as required by the Geotechnical Engineer or their field designate.

The subgrade of all areas to receive new fill should be approved by the Geotechnical Engineer or their field designate. Depending on the size of the area to receive new fill, localized probing or proof rolling may be needed to identify soft or loose areas requiring removal and recompaction.

6.2.2 Reuse of Existing Soils

Existing fill soils and soils derived from formational materials should be suitable for reuse as trench backfill, less any rock or cemented fragments larger that 3-inches in diameter, potentially expansive soils, or saturated soils. These materials, if encountered, should be replaced with import fill materials that are suitable for use as fill and approved by the Geotechnical Engineer.

6.2.3 Import Materials

A Geotechnical Engineer should review and test all proposed import materials before their use. Import soils should possess at least 40% material less than ¼-inch in size with a maximum size in the largest dimension of 3-inches and an Expansion Index of less than 30 (ASTM D4829). These soils should not have any perishable, spongy, deleterious, or otherwise unsuitable material. In general, import materials should consist of non-plastic sandy soils.

6.2.4 Sand and Cement Slurry

A two-sack sand and cement slurry may also be used for structural fill as an alternative to compacted soil. Slurry is often useful in confined areas which may be difficult to access with typical compaction equipment. Samples of the slurry should be fabricated and tested for compressive strength during construction. A minimum 28-day compressive strength of 100 pounds per square inch (psi) is recommended for the two-sack sand and cement slurry. The slump should be no greater than 5- inches.

6.2.5 Fill Compaction

All fill and backfill should be placed in loose lifts that do not exceed 8-inches in thickness at a moisture content that is above the optimum moisture content for compaction using equipment capable of producing a uniform compaction. The minimum recommended relative compaction is 90 percent of the maximum dry density based on the latest version of ASTM D1557.

6.2.6 Subgrade Stabilization

All excavation bottoms should be firm and unyielding prior to placing fill. In areas of saturated or "pumping" subgrade, a geogrid such as Tensar BX-1200 or Terragrid RX1200 may be placed directly on the excavation bottom, and then covered with at least 12 inches of minus ¾-inch aggregate base. Once the excavation is firm enough to attain the required compaction within the base, the remainder of the excavation may be backfilled using either compacted soil or aggregate base.

7.0 CONSTRUCTION CONSIDERATIONS

7.1 Temporary Excavations

The following sections provide recommendations for preliminary design of temporary slopes and shoring. The final design and the geotechnical parameters used for this design should ultimately be developed and selected by the Contractor's Shoring Engineer and Geotechnical Engineer. They should make their own interpretations and/or develop more specific design information using the factual information (e.g., exploration logs and laboratory test results), provided in this report.

Existing infrastructure that is within a 2:1 H:V line projected up from the bottom edge (toe) of temporary slopes and shoring should be monitored during construction.

7.1.1 Temporary Slopes

The design and construction of temporary slopes, as well their maintenance and monitoring during construction, is the responsibility of the Contractor. The Contractor should have a geotechnical or geological professional evaluate the soil/rock conditions encountered during excavation to determine permissible temporary slope inclinations and other measures as required by California OSHA (Cal/OSHA). Based on the existing data interpreted from site reconnaissance and subsurface exploration, the following Cal/OSHA Soil Types may be assumed for planning purposes.

Geological Unit	Cal/OSHA Soil Type
Fill	Type C
Ardath Shale	Type A [a]
Scripps Formation	Type A [a]

a. Not subject to vibration, no fracturing, fissuring of dip into face of excavation.

The Contractor should note the materials encountered in construction excavations could vary significantly across the site. The above assessment of Cal/OSHA Soil Type for temporary slopes is based on preliminary engineering classifications of material encountered in widely spaced explorations. The Contractor's geotechnical or geological professional should observe and map

mass excavations and temporary slopes at regular intervals during excavation and assess the stability of temporary slopes, as necessary.

Note that slopes that exceed 20 feet in height require specific analyses by a registered Civil Engineer.

7.1.2 Shoring

Shoring should be designed to resist the pressure exerted by the retained soils plus any additional lateral forces resulting from loads placed near the top of the excavation. Shoring for the project is expected to consist of trench boxes or shields and cantilever to braced excavations.

The design of trench boxes or shields with a level backfill surface may use the Cal/OSHA Soil Types above, subject to limitations provided above and the proprietary aspects of the box or shield system adopted. Type C soils may be considered Type C-80.

Cantilever shoring with a level backfill surface may be designed for an active earth pressure that can be modeled as an equivalent fluid weighing 35 pounds per cubic foot (pcf). Braced shoring with a level backfill surface should be designed using the "apparent" pressure diagram provided in Figure 6.

Shoring where traffic and typical construction surcharges (e.g., concrete trucks) will be within a 1: 1 line projected up from the bottom of the excavation should be designed for an additional rectangular horizontal pressure of 100 psf. Surcharge from sloping ground above the top of the excavation can be modeled as shown on Figure 7.

The design of soldier piles that are fully embedded below the bottom of the excavation in formational materials may use an allowable passive soil pressure that is equivalent to a fluid weighing 300 pcf. This value assumes the soldier piles will be spaced no closer than three pile diameters on center. To account for three dimensional effects, the area generating the passive resistance can be assumed to have a width equal to twice that of the concreted pile diameter. Soldier pile locations should be drilled and filled with concrete for the full depth of the passive resistance zone.

7.2 Excavation Characteristics

Trench excavations will be primarily in fill. Portions of the trench excavation, and all the microtunneling excavations should be in Ardath Shale/Scripps Formation. These formations are known to have intervals of cobble conglomerate and some cemented zones, that could require moderate to heavy ripping effort to excavate and be resistant to augering. Note that all the geotechnical borings were drilled to the proposed invert level, or deeper, using a 6-inch diameter hollow stem auger on a truck mounted rotary drill rig or a track mounted limited access rig.

7.3 Potential for Settlement from Microtunneling

The potential for settlement from properly executed microtunneling (e.g., no overexcavation at the face, minimizing radial overcut of pipe excavation, use of annular space grouting especially at settlement sensitive locations) should be low due to the thickness of cover and the material to be excavated. In general, as the alignment becomes deeper, the potential for settlement decreases due to the bridging capability of the materials over the pipe. In addition, the shear strength and stiffness of the formational materials should reduce the potential for ground loss and settlement.

The depth of cover exceeds the 1.5 to 3 times the pipe diameter that is typically recommended (Abraham, 2002 and UFGS, 2012) to mimize displacement of the ground surface (about 10 feet for the 42-inch diameter carrier pipe). The depth of cover ranges from about 20 to 65 feet in Gilman Drive and from about 65 to 80 feet in La Jolla Village Drive. The range of the depth of cover is the same for the section of microtunneling that is in the undeveloped areas north of La Jolla Village Drive, except for a local area at Station 47+00 (under Villa La Jolla Drive) where the depth of cover is about 15 feet. All the microtunneling excavation should be in sandstone to siltstone belonging to the Ardath Shale/Scripps Formation, that are either indurated (fine-grained) or cemented (coarse-grained).

8.0 ADDITIONAL GEOTECHNICAL SERVICES

Development of the project will require the additional geotechnical services listed below:

- Updating recommendations for design changes.
- Reviewing the civil and structural drawings for compatibility with the recommendations provided in the geotechnical report.
- Assisting with the development of construction documentation (e.g. specifications and special provisions).
- Responding to comments by the reviewing agencies.
- Finalizing the geotechnical report as needed for permits.

9.0 CONSTRUCTION OBSERVATION AND TESTING

The restoration of subgrade disturbed by demolition, the preparation of subgrade for pavement and the placement of trench backfill and engineered fill should be completed under the observation and testing services of a geotechnical professional supervised by a Geotechnical Engineer. Tests should be taken to determine the in-place moisture and relative compaction of the fill.

All foundation and concrete slab subgrade soils should be observed by a geotechnical or geologic professional prior to placement of steel and concrete to observe that the subgrade is satisfactory. Excavations should be properly dimensioned and free of soft, loose or disturbed soils.

An As-Built Geotechnical Report should be prepared following the completion of all geotechnically significant forms of construction. The report should be prepared per City of San Diego guidelines.

10.0 LIMITATIONS

This report was prepared using the degree of care and skill ordinarily exercised, under similar circumstances, by reputable geotechnical consultants practicing in similar localities. No warranty, express or implied, is made as to the conclusions and professional opinions included in this report.

The findings of this report are valid as of the present date. However, changes in the condition of a property can occur with the passage of time, whether due to natural processes or the work of man on this or adjacent properties. In addition, changes in applicable or appropriate standards of practice may occur from legislation or the broadening of knowledge. Accordingly, the findings of this report may be invalidated wholly or partially by changes outside our control. Therefore, this report is subject to review and should not be relied upon after a period of three years.

Evaluation of environmental issues for this project and their impact on site development are outside the slope of our work and the responsibility of the project environmental consultant.

11.0 REFERENCES

Abraham, D., Naik, H., and Gokhale S.B. (2002). *Development of Decision Support System for Selection of Trenchless Technologies to Minimize Impact of Utility Construction on Roadways*: Joint Transportation Research Program, Indiana Department of Transportation and Purdue University, West Lafayette.

American Concrete Pipe Association (2012). *Design Data 20, Circular Precast Concrete Manholes*.

American Society for Testing and Materials (2006). *Annual Book of ASTM Standards, Section 4, Construction, Volume 04.08 Soil and Rock (I); Volume 04.09 Soil and Rock (II); Geosynthetics*, ASTM, West Conshohocken, PA, Compact Disk.

Anderson, J. G. , Rockwell, T. K., Agnew, D. C. (1989). *Past and Possible Future Earthquakes of Significance to the San Diego Region*: Earthquake Spectra, Vol. 5, No. 2. pp 299-335.

APWA (2006). *Standard Specifications for Public Works Construction, Section 200-2.2, Untreated Base Materials, Section 400-4, Asphalt Concrete*: BNI, 761 p.

Boore, D.M. and G.M. Atkinson (2008). *Ground-Motion Prediction Equations for the Average Horizontal Component of PGA, PGV & 5% Damped PSA at Spectral Periods between 0.01s and 10.0s*, Earthquake Spectra, V.24, pp. 99-138.

Bowles, J. E. (1996). *Foundation Analysis and Design*, 5th ed.: McGraw Hill 1175 p.

California Department of Conservation, Division of Mines and Geology (1975). Geology of the San Diego Metropolitan Area, Del Mar, La Jolla, Point Loma, La Mesa, Poway, and SW1/4 Escondido 71/2 minute quadrangles. CDMG Bulletin 200

California Department of Conservation, Division of Mines and Geology (1992). *Fault Rupture Hazard Zones in California, Alquist-Priolo Special Studies Zone Act of 1972*: California Division of Mines and Geology, Special Publication 42.

California Department of Conservation, Division of Mines and Geology (1993). *The Rose Canyon Fault Zone, Southern California*, CDMG OFR 93-02.

California Department of Transportation (2009). Caltrans ARS Online (V2.3.06), *Based on the Average of (2) NGA Attenuation Relationships, Campbell & Bozorgnia (2008) & Chiou & Youngs (2008)* from http://dap3.dot.ca.gov/ARS_Online/

Campbell, K.W. and Y. Bozorgnia (2008). *NGA Ground Motion Model for the Geometric Mean Horizontal Component of PGA, PGV and PGD and 5% Damped Linear Elastic Response Spectra for Periods Ranging from 0.01s and 10s*, Earthquake Spectra, V.24, pp. 139-172.

Chiou, B. and R. Youngs (2008). *An NGA Model for the Average Horizontal Component of Peak Ground Motion and Response Spectra*, Earthquake Spectra, V.24, pp. 173-216.

City of San Diego (2008). *Seismic Safety Study, Geologic Hazards and Faults,* Grid Tile 30, dated April 3.

Group Delta Consultants (2016). *Proposal for Geotechnical Investigation, Gilman Drive Sewer Improvements, University of California San Diego, San Diego, California 92101,* Proposal No. SD16-113, dated December 9, 2016.

International Conference of Building Officials (2016). *2016 California Building Code*.

Jennings, C. W. (1994). *Fault Activity Map of California and Adjacent Areas with Locations and Ages of Recent Volcanic Eruptions*: CDMG Geologic Data Map Series, Map No. 6.

Kennedy, M. P., and Tan, S. S. (2005). *Geologic Map of the San Diego 30'x60' Quadrangle, California*: California Geologic Survey, Scale 1:100,000.

Southern California Earthquake Center (1999). *Recommended Procedures for Implementation of DMG SP 117, Guidelines for Analyzing and Mitigating Liquefaction Hazards in California*, University of Southern California, 60 p.

Southern California Earthquake Center (2002). *Recommended Procedures for Implementation of DMG SP117, Guidelines for Analyzing and Mitigating Landslide Hazards in California*, University of Southern California, 110 p.

Treiman, J. A. (1984). *The Rose Canyon Fault Zone -- A Review and Analysis*: California Division of Mines and Geology unpublished report, 106 p.

Unified Facilities Guide Specifications, UFGS (2012) - 33 05 23.19: Trenchless Excavation using Microtunneling. 2006. http://www.wbgd.org/ccb/DOD/UFGS/UFGS 33 05 23.19.pdf.

United Stated Geological Survey (2009). Earthquake Hazards Program, *Based on Three NGA Relationships, Boore & Atkinson (2008), Campbell & Bozorgnia (2008) & Chiou & Youngs (2008)* from http://eqint.cr.usgs.gov/deaggint/2008.

United States Geological Survey (2009). Earthquake Hazards Program, U.S. Seismic Design Maps, https://earthquake.usgs.gov/designmaps/us/application.php.

University of California, San Diego (2015). *UCSD Master Earthwork Specifications, Section 311000 – Site Clearing, Section 312000 - Earth Moving, Section, Section 315000 – Excavation Support and Protection*, December 15.

Wesnousky, S. G. (1986). Earthquakes, Quaternary Faults, and Seismic Hazard in California: Journal of Geophysical Research, v. 91, no. B12, p. 12587-12631.

Youngs, R.R. and Coopersmith, K.J. (1985). *Implications of Fault Slip Rates and Earthquake Recurrence Models to Probabilistic Seismic Hazard Estimates*, Vol. 75, no. 4, p. 939-964.

TABLES

TABLE 1 - SUMMARY OF SUBSURFACE EXPLORATIONS

Boring No.	Date Drilled	GPS (Google Earth)		Ground Surface Elevation [FT]	Station	Offset	Groundwater Observed?
		Latitude	Longitude				
B-1	01/24/17	32.862334°	-117.236367°	237	00+25	20 W	No
B-2	01/30/17	32.865124°	-117.236611°	245	10+55	3 E	No
B-3	01/30/17	32.866822°	-117.237351°	254	17+13	3 E	No
B-4	01/27/17	32.868912°	-117.238114°	267	25+09	30 W	No
B-5	01/27/17	32.870250°	-117.238124°	286	29+98	10 W	No
B-6	01/25/17	32.871098°	-117.237999°	301	33+04	0	No
B-7	NOT DRILLED						
B-8	01/26/17	32.871527°	-117.237722°	311	0+00 Private Lateral	10 NE	No
B-9	01/26/17	32.871549°	-117.237365°	313	35+65	40 NW	No
B-10	02/02/17	32.872046°	-117.235882°	300	40+65	0	No
B-11	01/18/17	32.872154°	-117.235110°	321	42+57	40 S	No
B-12	01/16/17	32.871919°	-117.234048°	268	46+01	53 S	No
B-13	01/17/17	32.872049°	-117.232942°	285	49+46	5 N	No
B-14	01/18/17	32.872007°	-117.231873°	267	52+68	11 S	No


TABLE 2 - SUMMARY OF SUBSURFACE CONDITIONS

Reach No.	Installation Method	Soil Type	Stationing		N_{60}*	Unconfined Compression (ksf)
			Begin	End		
1	Cut and Cover	Lean Clay (FILL)	0+00	13+00	14	
2	Cut and Cover	Silt/Claystone (weathered ARDATH SHALE)	13+00	21+00	22	
3	Jack and Bore	Silt/Claystone (ARDATH SHALE)	21+00	41+00	114	6.99 & 12.52
4	Jack and Bore	Sandstone and Siltstone (ARDATH SHALE)	41+00	52+86	152	4.15**
5	Cut and Cover	Lean Clay and Clayey Sand (FILL)	Private UCSD Laterals		16	

*N60: Number of hammer blows to drive SPT sampler one foot, normalized to a 60% Energy Transfer Ratio (see Appendix A)

**See Figure B-2.3: Sample had gypsum layer that may have caused low results

FIGURES

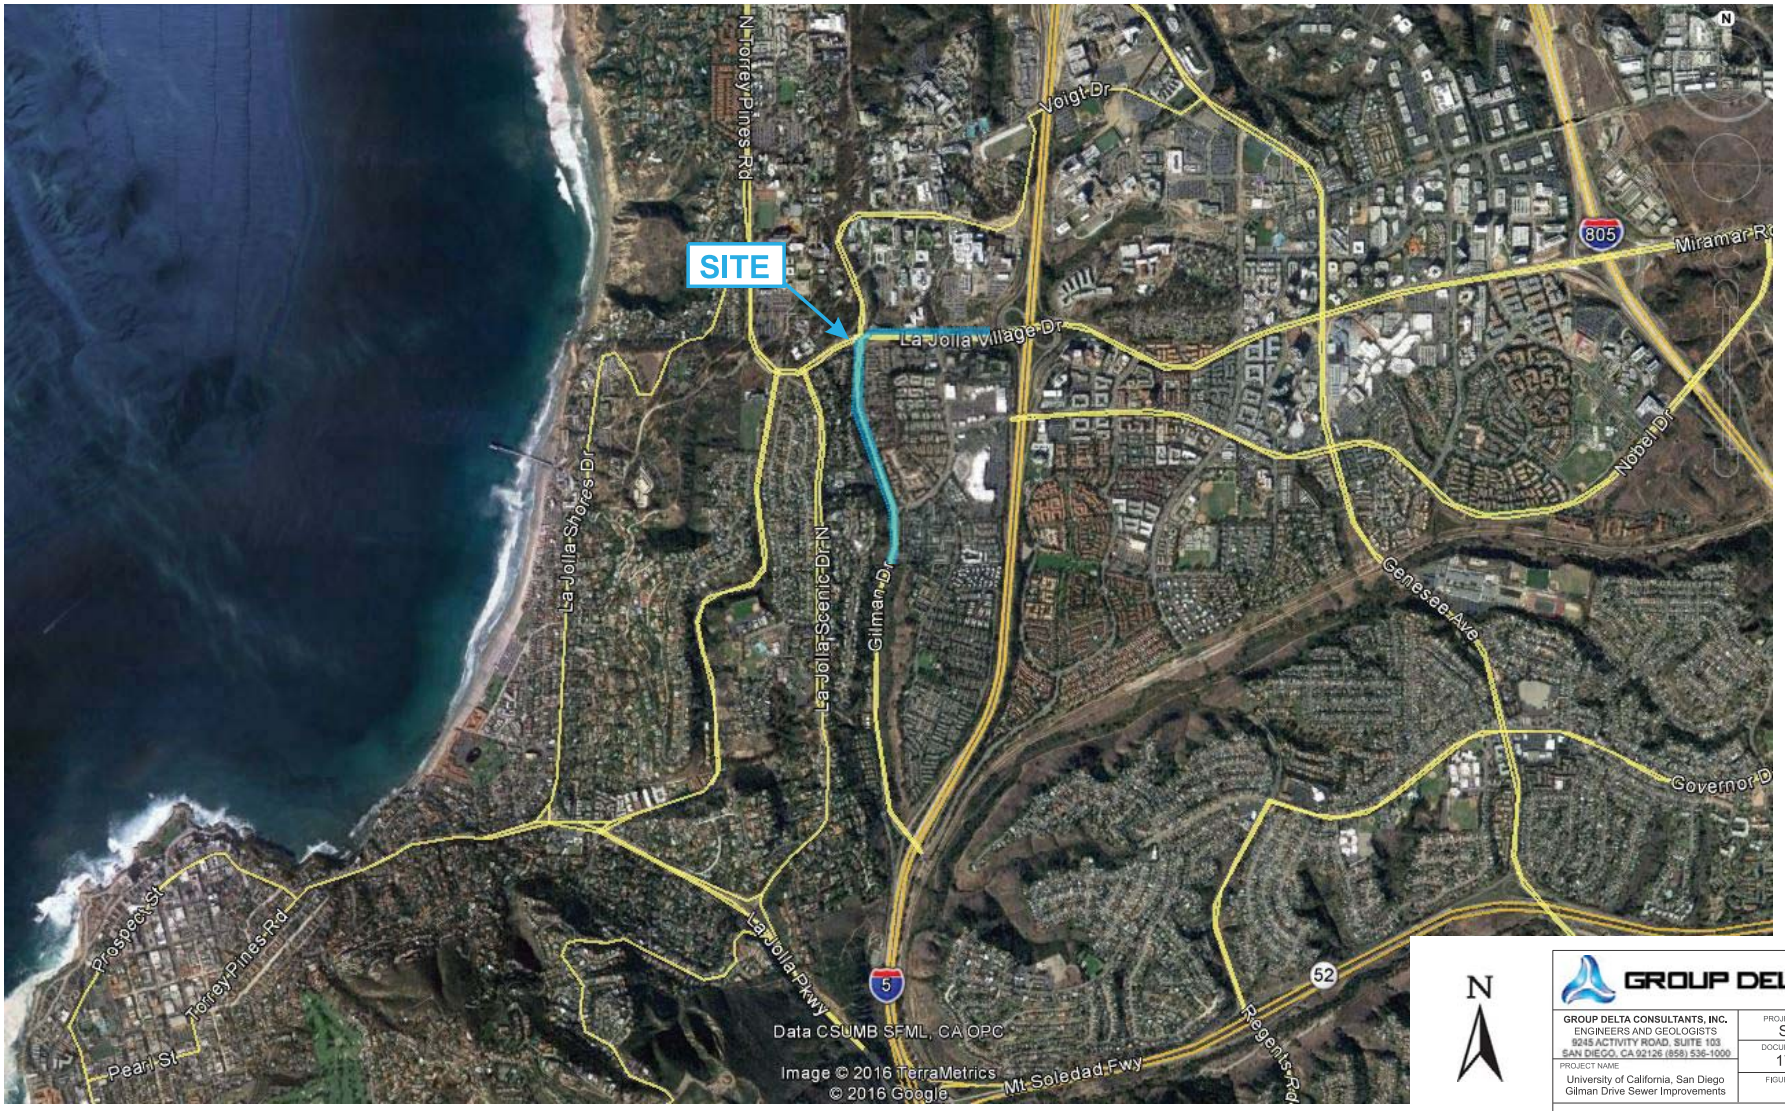

N

NO SCALE

GROUP DELTA

GROUP DELTA CONSULTANTS, INC.
ENGINEERS AND GEOLOGISTS
9245 ACTIVITY ROAD, SUITE 103
SAN DIEGO, CA 92126 (858) 536-1000

PROJECT NUMBER: SD516


DOCUMENT NUMBER: 17-0015


PROJECT NAME: University of California, San Diego Gilman Drive Sewer Improvements

FIGURE NUMBER: 1

SITE LOCATION MAP

REFERENCE: Google Earth (2016), Satelite imagery dated 3/22/16.

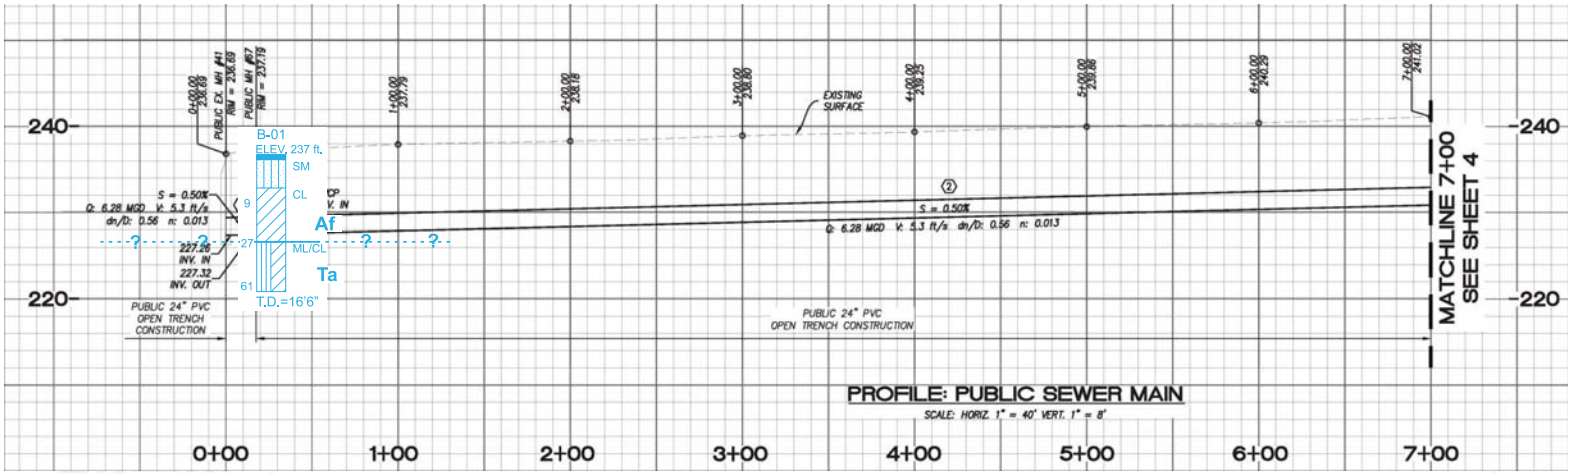

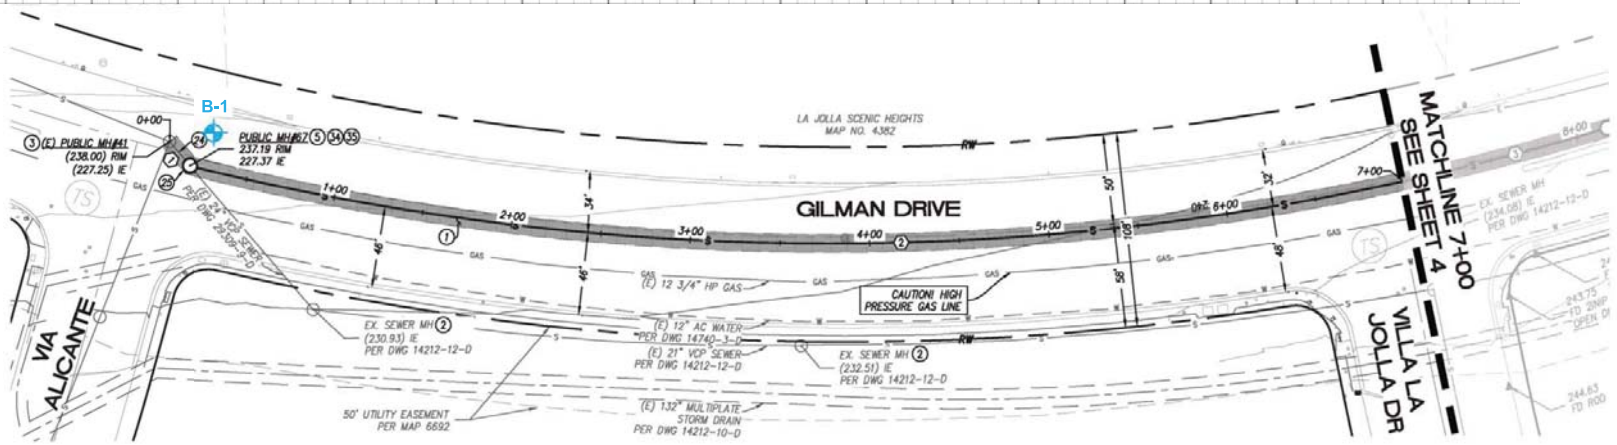

EXPLANATION:

B-14 — Approximate location of borings.

Boring No. B-14 — ELEV. 267 ft. CL — Surface Elevation
21 — N60 Blow Counts
ML, SP, ML/SP[2] — Soil Profile with USCS Soil Type[1]
44.(3") / 103.(9") / 101.(11")
T.D.=21'5" — Total Depth Drilled

Geologic Contact — Artificial Fill (Af) — Possible Geologic Contact
Tsc — Scripps Formation
Ta — Ardath Shale

300 — Elevation
52+00 — Proposed sewer alignment with stationing.

N
NO SCALE


1: Refer to Legend in Appendix A.
2: Multiple USCS symbols (e.g. ML/SP) represent interbedded materials.


REFERENCE: The City of San Diego - Development Services Department; Latitude 33 Planning & Engineering, Gilman Drive Sewer Improvements, Project No. 397277, Sheet 3, dated 3/22/17.

GROUP DELTA
GROUP DELTA CONSULTANTS, INC.
ENGINEERS AND GEOLOGISTS
9245 ACTIVITY ROAD, SUITE 103
SAN DIEGO, CA 92126 (858) 536-1000

PROJECT NUMBER: SD516
DOCUMENT NUMBER: 17-0015
PROJECT NAME: University of California, San Diego Gilman Drive Sewer Improvements
FIGURE NUMBER: 2A

EXPLORATION AND IMPROVEMENT PLANS

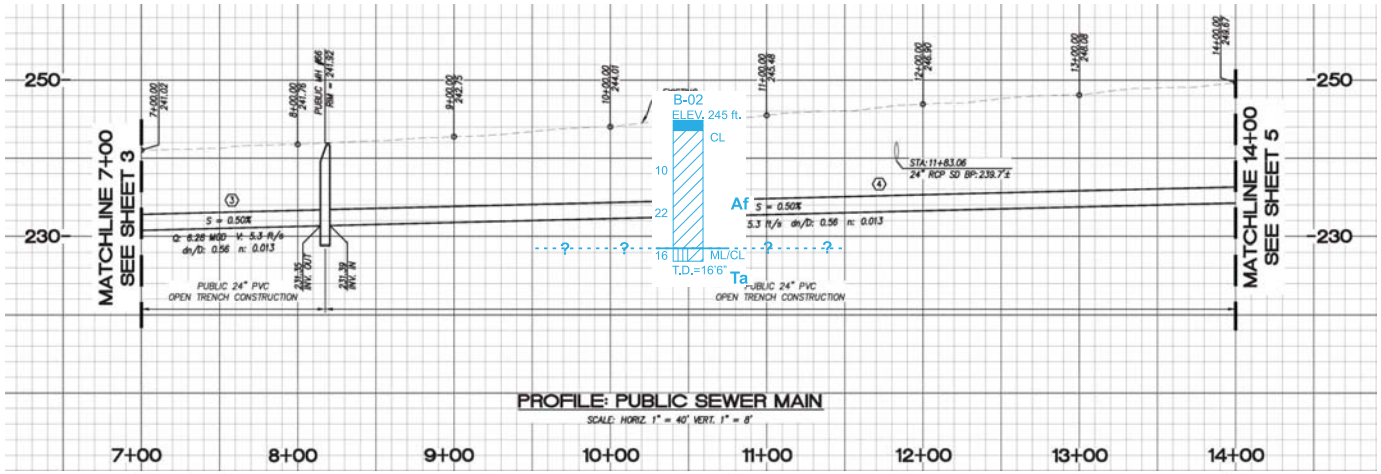

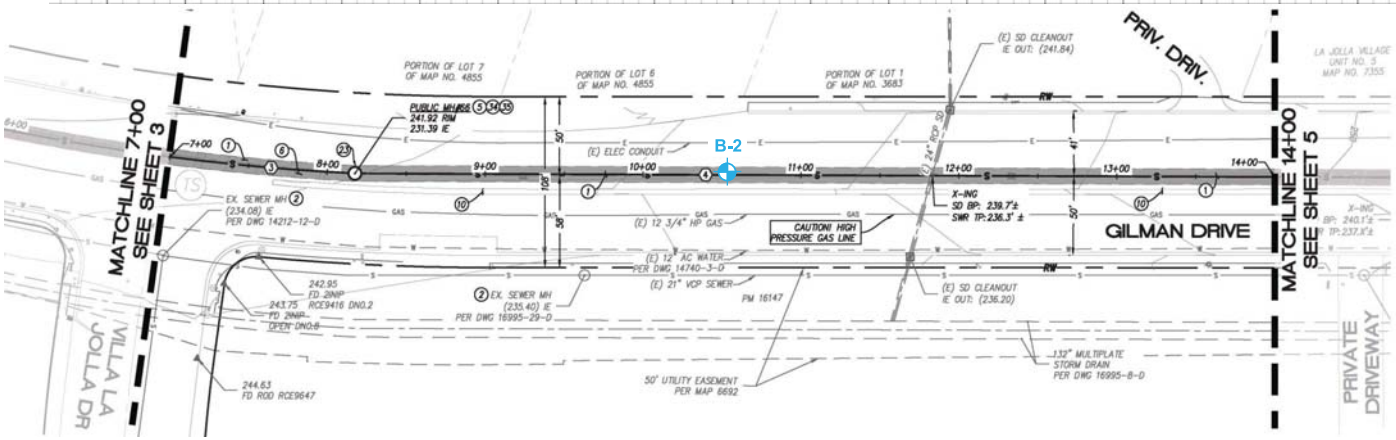

EXPLANATION:

B-14 — Approximate location of borings.	Boring No. B-14, ELEV. 267 ft., CL — Surface Elevation; N60 Blow Counts (21, 44,(3"), 103,(9"), 101,(11")); ML, SP, ML/SP[2] — Soil Profile with USCS Soil Type[1]; T.D.=21'5" — Total Depth Drilled	Geologic Contact; Artificial Fill (Af); Possible Geologic Contact; Tsc — Scripps Formation; Ta — Ardath Shale	300 — Elevation; 52+00 — Proposed sewer alignment with stationing.	N; NO SCALE	GROUP DELTA CONSULTANTS, INC. ENGINEERS AND GEOLOGISTS 9245 ACTIVITY ROAD, SUITE 103 SAN DIEGO, CA 92126 (858) 536-1000


PROJECT NUMBER: SD516
DOCUMENT NUMBER: 17-0015
PROJECT NAME: University of California, San Diego Gilman Drive Sewer Improvements
FIGURE NUMBER: 2B


EXPLORATION AND IMPROVEMENT PLANS

1: Refer to Legend in Appendix A.

2: Multiple USCS symbols (e.g. ML/SP) represent interbedded materials.


REFERENCE: The City of San Diego - Development Services Department; Latitude 33 Planning & Engineering, Gilman Drive Sewer Improvements, Project No. 397277, Sheet 4, dated 3/22/17.

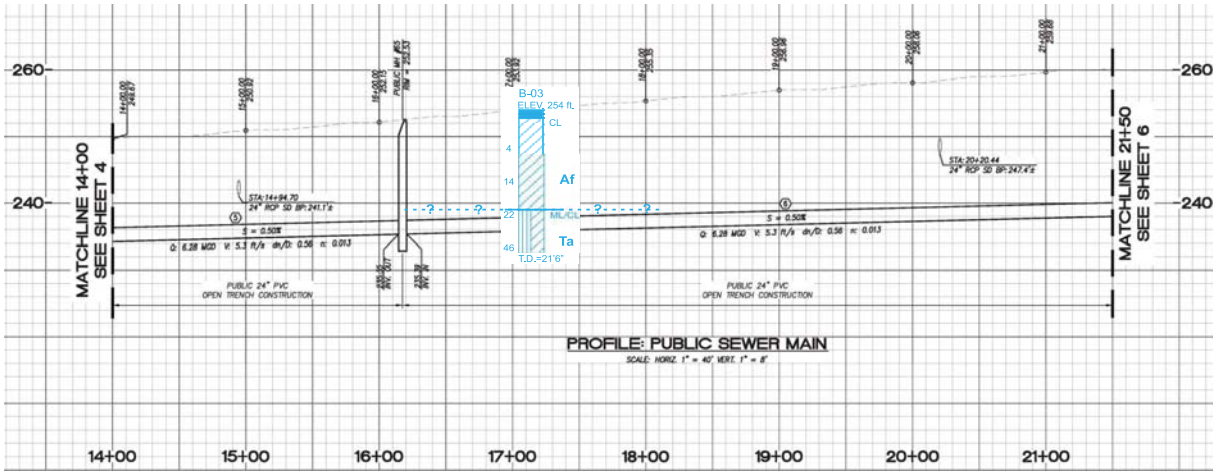


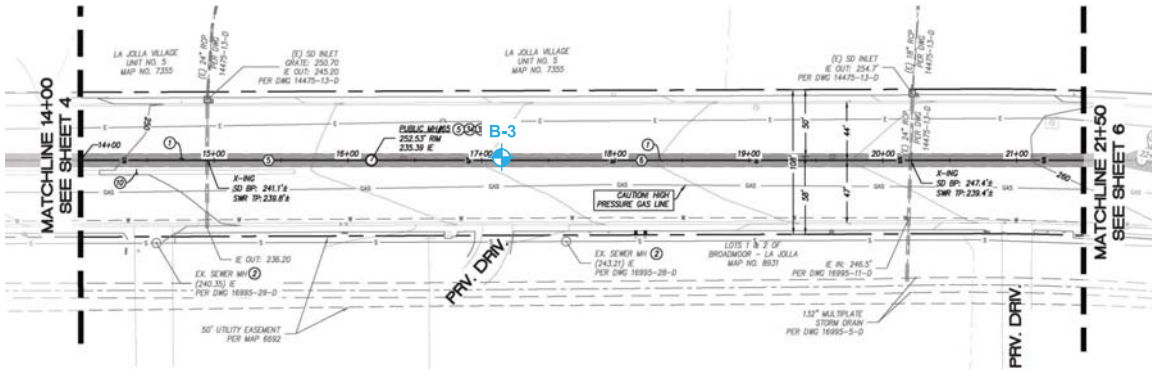

EXPLANATION:

B-14 — Approximate location of borings.

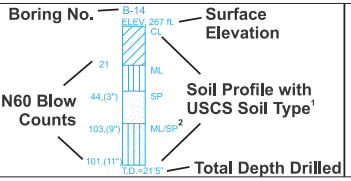

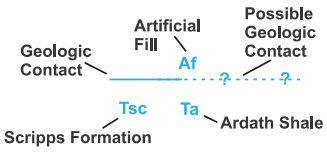

300 — Elevation

52+00 — Proposed sewer alignment with stationing.

NO SCALE

1: Refer to Legend in Appendix A.

2: Multiple USCS symbols (e.g. ML/SP) represent interbedded materials.

REFERENCE: The City of San Diego - Development Services Department; Latitude 33 Planning & Engineering, Gilman Drive Sewer Improvements, Project No. 397277, Sheet 5, dated 3/22/17.

GROUP DELTA

GROUP DELTA CONSULTANTS, INC.
ENGINEERS AND GEOLOGISTS
9245 ACTIVITY ROAD, SUITE 103
SAN DIEGO, CA 92126 (858) 536-1000


PROJECT NUMBER: SD516


DOCUMENT NUMBER: 17-0015

PROJECT NAME: University of California, San Diego Gilman Drive Sewer Improvements

FIGURE NUMBER: 2C


EXPLORATION AND IMPROVEMENT PLANS

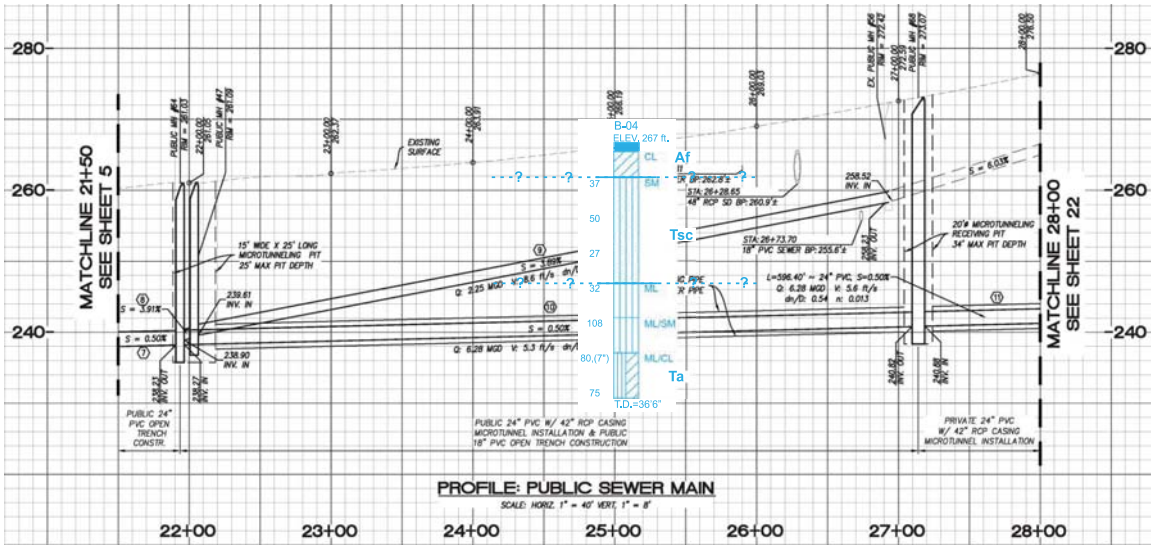


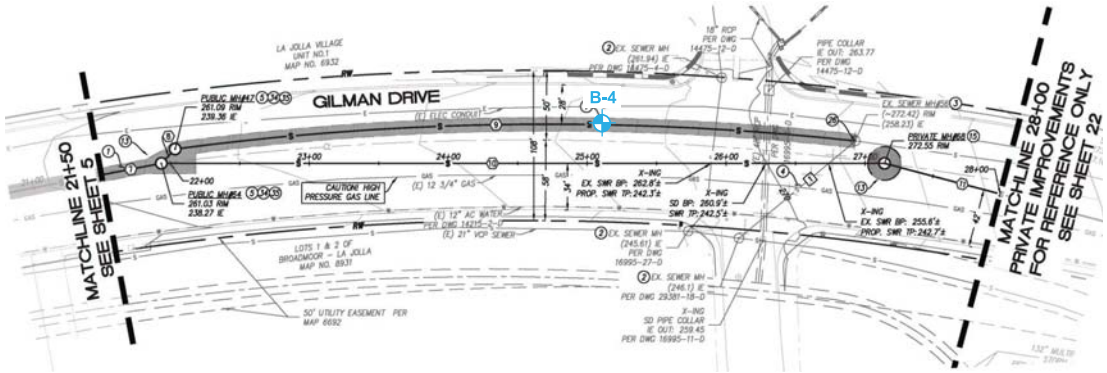

EXPLANATION:

B-14 — Approximate location of borings.

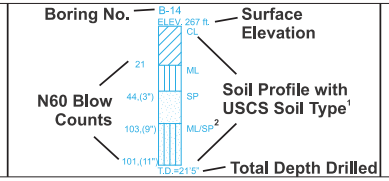

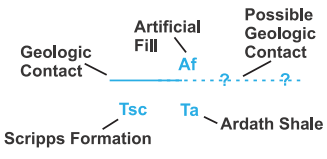

300 — Elevation

52+00 — Proposed sewer alignment with stationing.

NO SCALE

1: Refer to Legend in Appendix A.

2: Multiple USCS symbols (e.g. ML/SP) represent interbedded materials.

REFERENCE: The City of San Diego - Development Services Department; Latitude 33 Planning & Engineering, Gilman Drive Sewer Improvements, Project No. 397277, Sheet 6, dated 3/22/17.

GROUP DELTA

GROUP DELTA CONSULTANTS, INC.
ENGINEERS AND GEOLOGISTS
9245 ACTIVITY ROAD, SUITE 103
SAN DIEGO, CA 92126 (858) 336-1000


PROJECT NUMBER: SD516


DOCUMENT NUMBER: 17-0015

PROJECT NAME: University of California, San Diego Gilman Drive Sewer Improvements

FIGURE NUMBER: 2D

EXPLORATION AND IMPROVEMENT PLANS

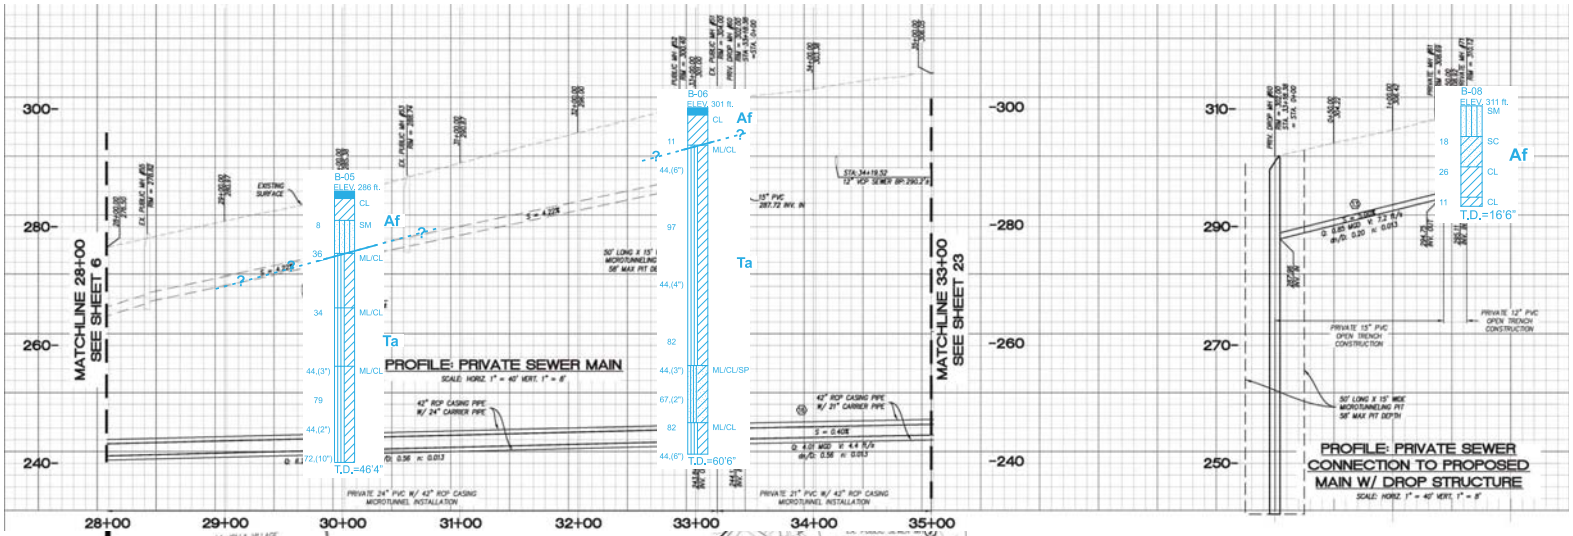

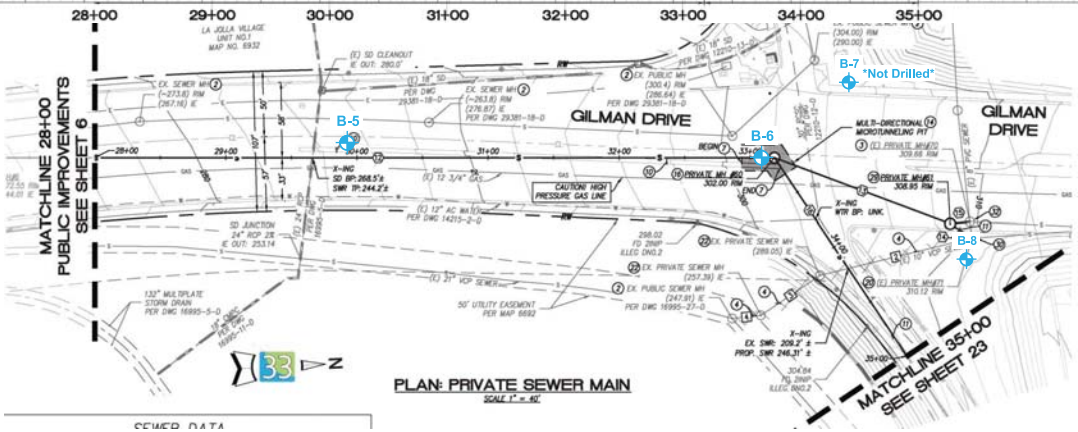

EXPLANATION:

B-14 — Approximate location of borings.

Boring No. B-14 — Surface Elevation (ELEV. 267 ft. CL) — Soil Profile with USCS Soil Type[1] — Total Depth Drilled (T.D.=21'5") — N60 Blow Counts (21, 44,(3"), 103,(9"), 101,(11"))

Geologic Contact — Artificial Fill (Af) — Possible Geologic Contact — Scripps Formation (Tsc) — Ardath Shale (Ta)

300 — Elevation

52+00 — Proposed sewer alignment with stationing.

NO SCALE

1: Refer to Legend in Appendix A.

2: Multiple USCS symbols (e.g. ML/SP) represent interbedded materials.

REFERENCE: The City of San Diego - Development Services Department; Latitude 33 Planning & Engineering, Gilman Drive Sewer Improvements, Project No. 397277, Sheet 22, dated 3/22/17.

GROUP DELTA

GROUP DELTA CONSULTANTS, INC.
ENGINEERS AND GEOLOGISTS
9245 ACTIVITY ROAD, SUITE 103
SAN DIEGO, CA 92126 (858) 336-1000


PROJECT NUMBER: SD516


DOCUMENT NUMBER: 17-0015

PROJECT NAME: University of California, San Diego Gilman Drive Sewer Improvements

FIGURE NUMBER: 2E

EXPLORATION AND IMPROVEMENT PLANS

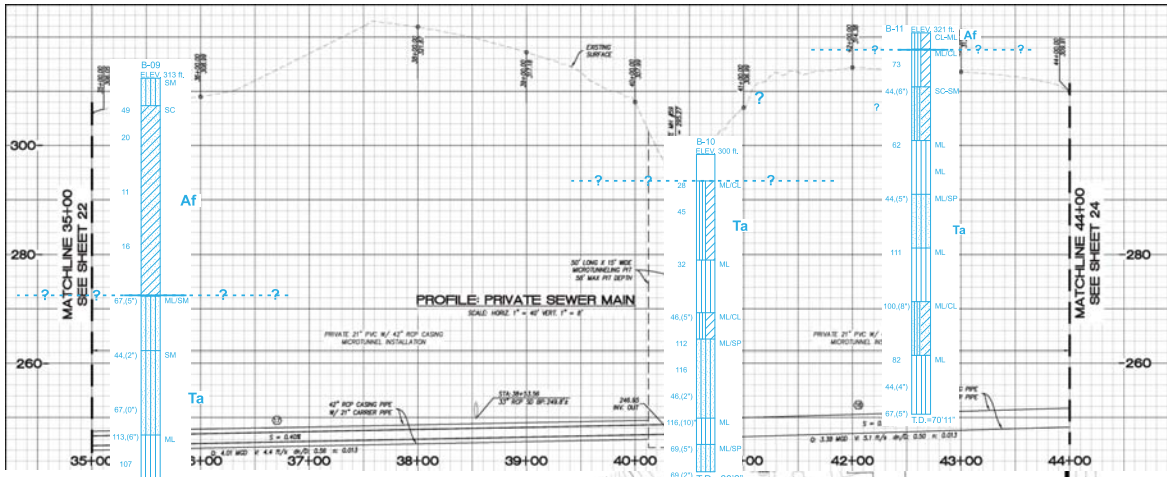

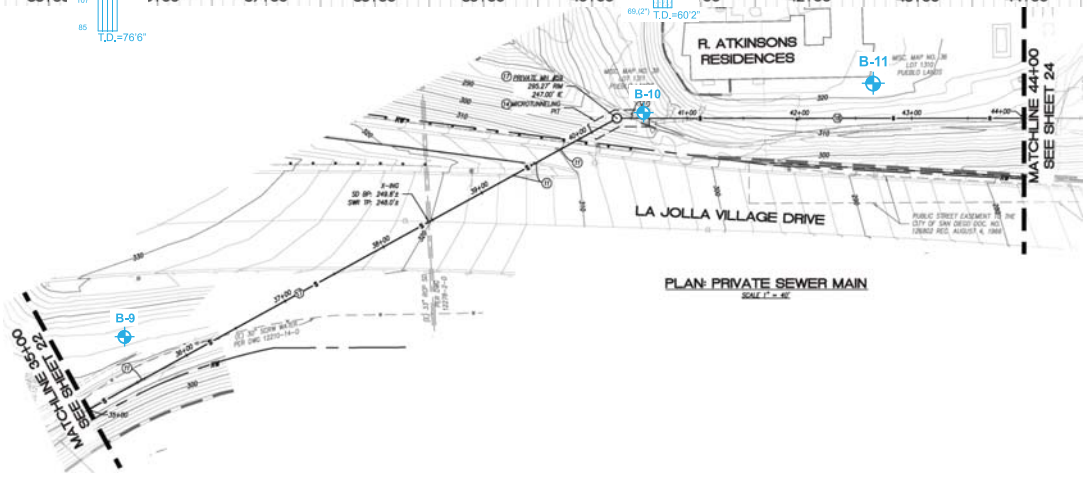

PLAN: PRIVATE SEWER MAIN

EXPLANATION:

B-14 — Approximate location of borings.

Boring No. B-14 — Surface Elevation (ELEV. 267 ft. CL) — N60 Blow Counts (21, 44,(3"), 103,(9")) — Soil Profile with USCS Soil Type[1] (CL, ML, SP, ML/SP[2]) — Total Depth Drilled (T.D.=21'5", 101,(11"))

Geologic Contact — Artificial Fill (Af) — Possible Geologic Contact

Tsc — Scripps Formation; Ta — Ardath Shale

300 — Elevation

52+00 — Proposed sewer alignment with stationing.

N

NO SCALE

1: Refer to Legend in Appendix A.

2: Multiple USCS symbols (e.g. ML/SP) represent interbedded materials.

REFERENCE: The City of San Diego - Development Services Department; Latitude 33 Planning & Engineering, Gilman Drive Sewer Improvements, Project No. 397277, Sheet 23, dated 3/22/17.

GROUP DELTA

GROUP DELTA CONSULTANTS, INC.
ENGINEERS AND GEOLOGISTS
9245 ACTIVITY ROAD, SUITE 103
SAN DIEGO, CA 92126 (858) 536-1000


PROJECT NUMBER: SD516


DOCUMENT NUMBER: 17-0015

PROJECT NAME: University of California, San Diego Gilman Drive Sewer Improvements

FIGURE NUMBER: 2F

EXPLORATION AND IMPROVEMENT PLANS

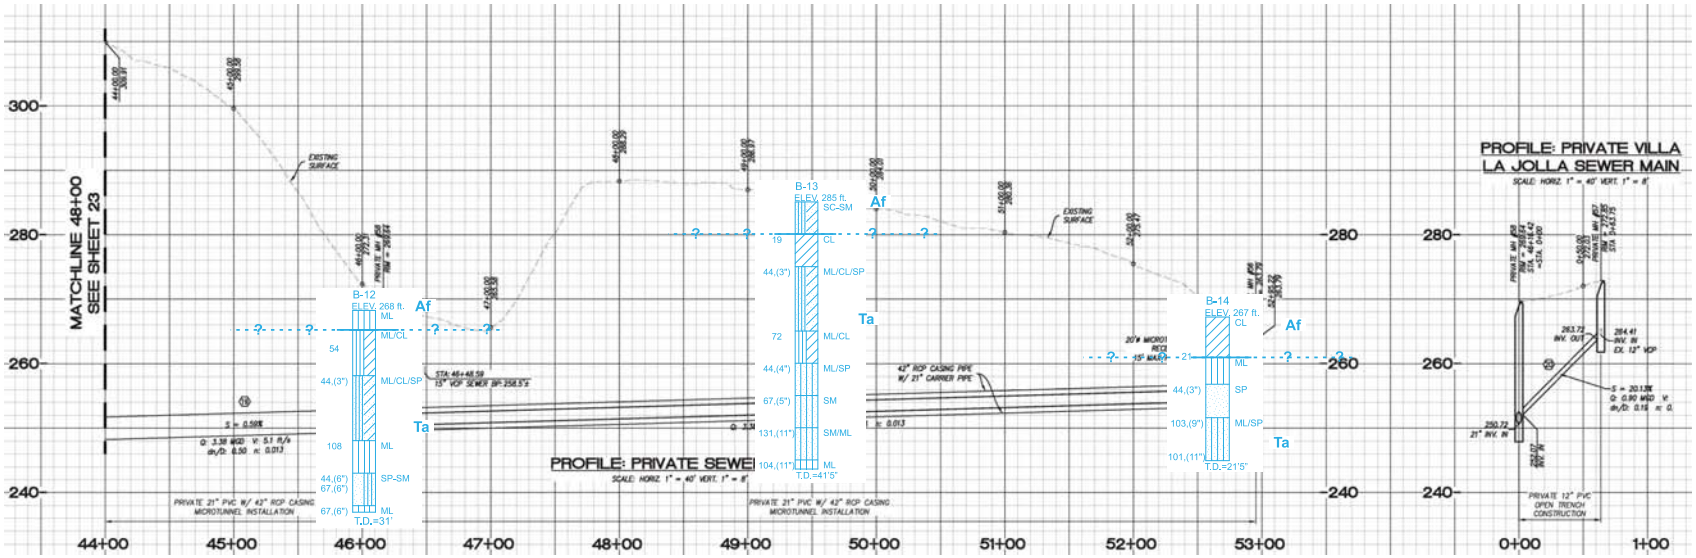

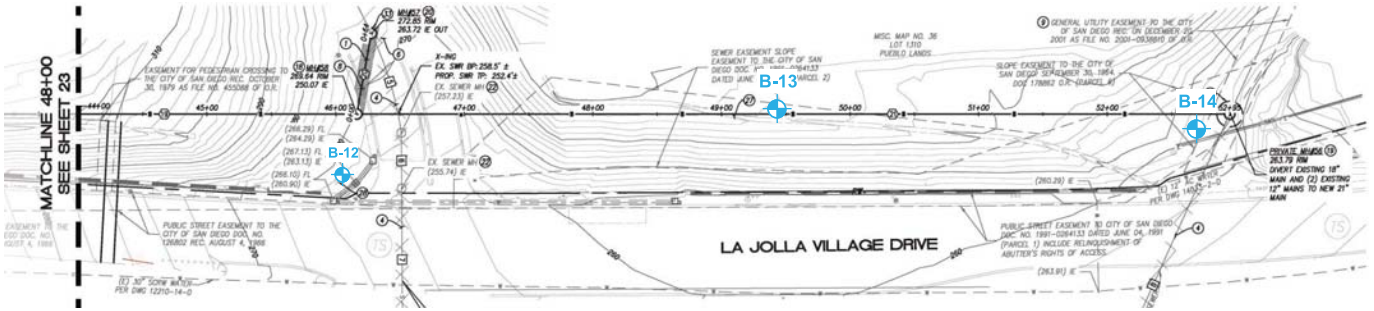

EXPLANATION:

B-14 — Approximate location of borings.

Boring No. B-14 — Surface Elevation (ELEV. 267 ft. CL)
N60 Blow Counts (21, 44,(3"), 103,(9"), 101,(11")) — Soil Profile with USCS Soil Type[1]
Total Depth Drilled (T.D.=21'5")

Geologic Contact — Artificial Fill (Af) — Possible Geologic Contact
Tsc — Scripps Formation
Ta — Ardath Shale

300 — Elevation

52+00 — Proposed sewer alignment with stationing.

N
NO SCALE

1: Refer to Legend in Appendix A.
2: Multiple USCS symbols (e.g. ML/SP) represent interbedded materials.


REFERENCE: The City of San Diego - Development Services Department; Latitude 33 Planning & Engineering, Gilman Drive Sewer Improvements, Project No. 397277, Sheet 24, dated 3/22/17.

GROUP DELTA

GROUP DELTA CONSULTANTS, INC.
ENGINEERS AND GEOLOGISTS
9245 ACTIVITY ROAD, SUITE 103
SAN DIEGO, CA 92126 (858) 536-1000

PROJECT NUMBER: SD516
DOCUMENT NUMBER: 17-0015
PROJECT NAME: University of California, San Diego Gilman Drive Sewer Improvements
FIGURE NUMBER: 2G

EXPLORATION AND IMPROVEMENT PLANS

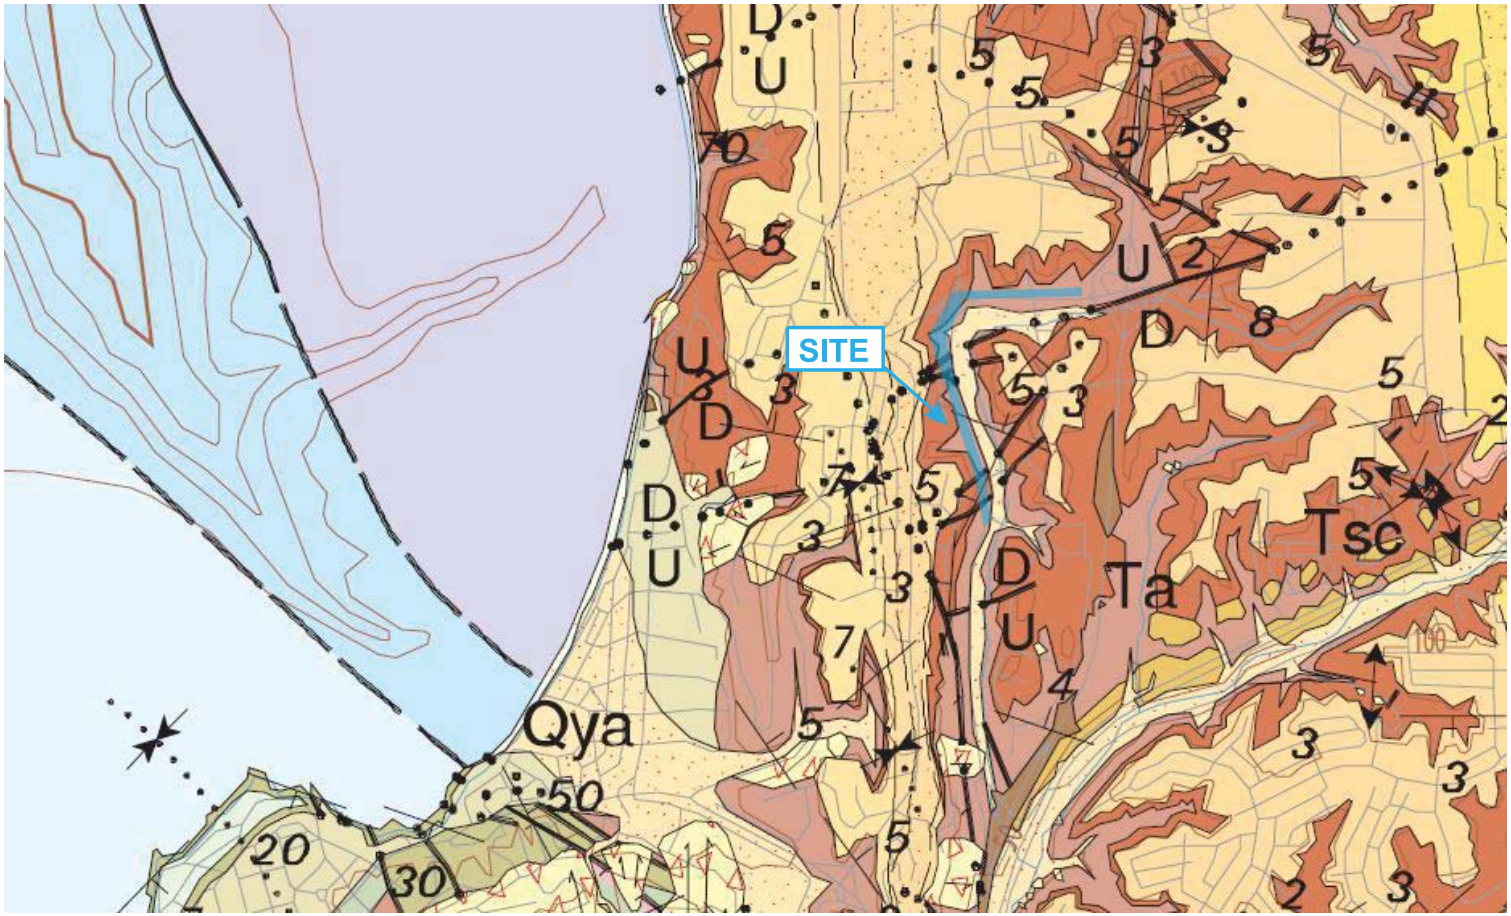

EXPLANATION:

Ardath Shale (middle Eocene)—Mostly uniform, weakly fissile olive-gray silty shale. The upper part contains thin beds of medium-grained sandstone, similar to thicker ones in the overlying Scripps Formation, and concretionary beds with molluscan fossils. The type section of the Ardath Shale is on the east side of Rose Canyon, 800 m south of the Ardath Road intersection with Interstate 5 (Kennedy and Moore, 1971)

Scripps Formation (middle Eocene)—The Scripps Formation (Tsc) is mostly pale yellowish-brown, medium-grained sandstone containing occasional cobble-conglomerate interbeds. It contains a middle Eocene Molluscan fauna (Givens and Kennedy, 1979). The Scripps Formation is 56 m thick at its type section which is 1 km north of Scripps Pier, on the north side of the mouth of Blacks Canyon (Kennedy and Moore, 1971). Both the basal contact with the Ardath Shale and the upper contact with the Friars Formation are conformable. In upper Carroll Canyon a tongue of the Scripps Formation (Tscu) exists above an intervening part of the Stadium Conglomerate. This "upper" tongue is difficult to separate from the main body of the Scripps Formation where the Statium Conglomerate is absent

N

NO SCALE

Reference: Modified from: USGS (2005), Geologic Map of the San Diego 30' X 60' Quadrangle.

GROUP DELTA

GROUP DELTA CONSULTANTS, INC.
ENGINEERS AND GEOLOGISTS
9245 ACTIVITY ROAD, SUITE 103
SAN DIEGO, CA 92126 (858) 536-1000


PROJECT NUMBER: SD516

DOCUMENT NUMBER: 17-0015

PROJECT NAME: University of California, San Diego Gilman Drive Sewer Improvements

FIGURE NUMBER: 3

LOCAL GEOLOGIC MAP

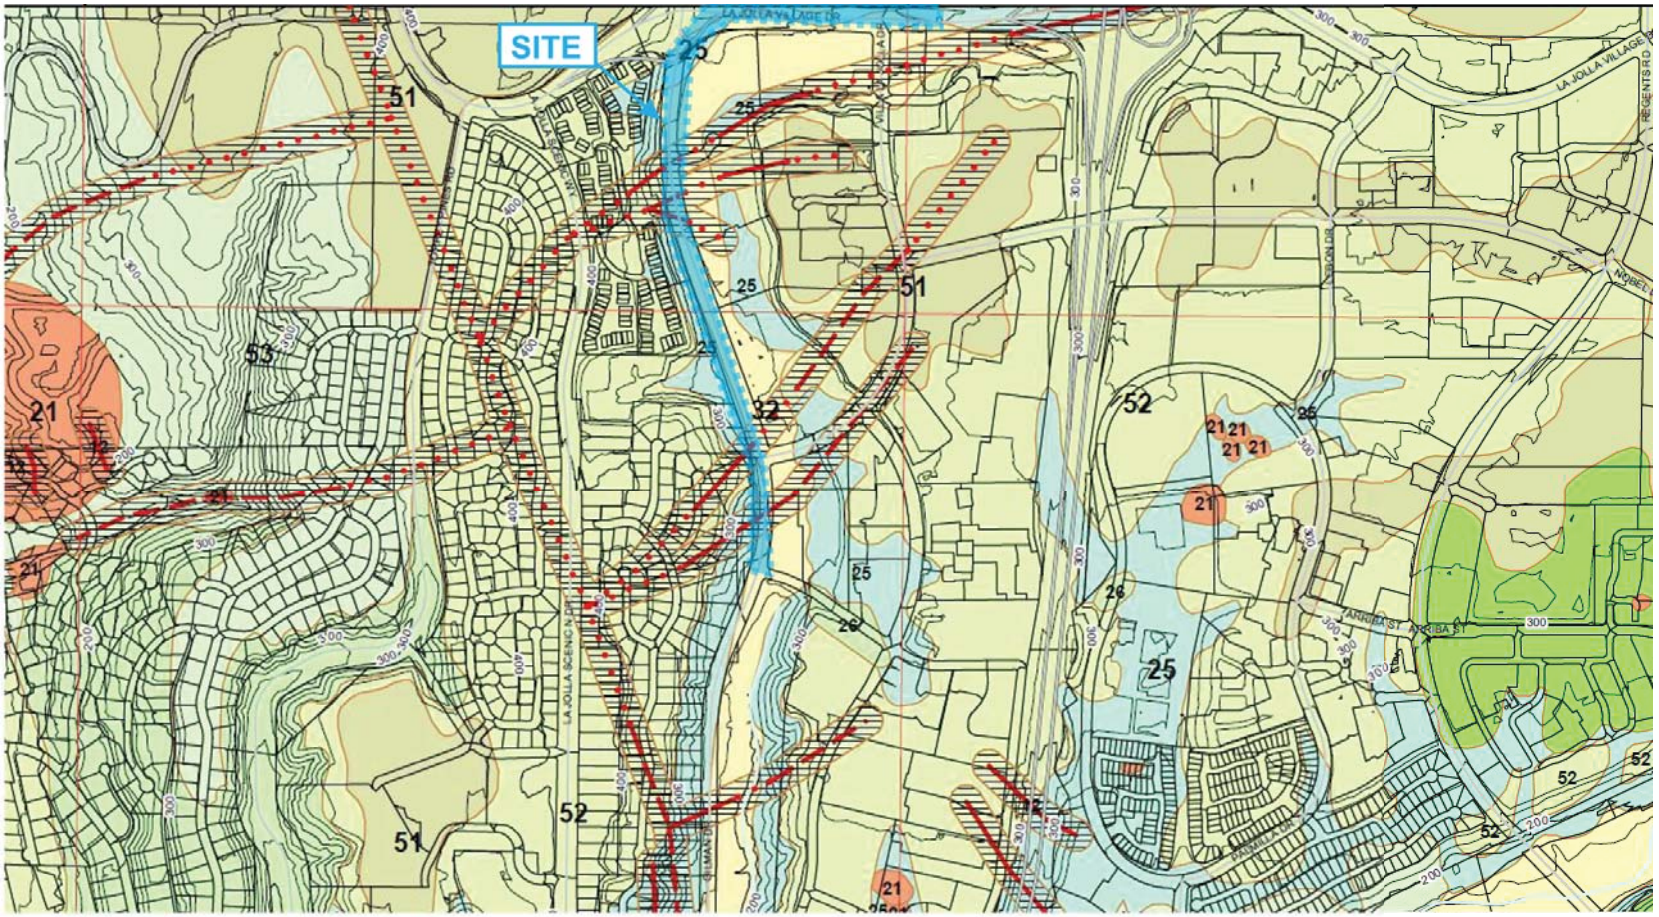

EXPLANATION:

FAULTS

- Fault
- Inferred Fault
- Concealed Fault
- Shear Zone

SLIDE-PRONE FORMATIONS

- 25 Ardath: neutral or favorable geologic structure

LIQUEFACTION

- 32 Low Potential -- fluctuating groundwater minor drainages

N

NO SCALE

GROUP DELTA

GROUP DELTA CONSULTANTS, INC.
ENGINEERS AND GEOLOGISTS
9245 ACTIVITY ROAD, SUITE 103
SAN DIEGO, CA 92126 (858) 536-1000

PROJECT NUMBER: SD516


DOCUMENT NUMBER: 17-0015

PROJECT NAME: University of California, San Diego Gilman Drive Sewer Improvements

FIGURE NUMBER: 4

CITY OF SAN DIEGO SEISMIC SAFETY MAP

Reference: Modified from: City of San Diego (2008), Seismic Safety Study, Geologic Hazards and Faults, Grid Tile 30, dated 4/3/2008.

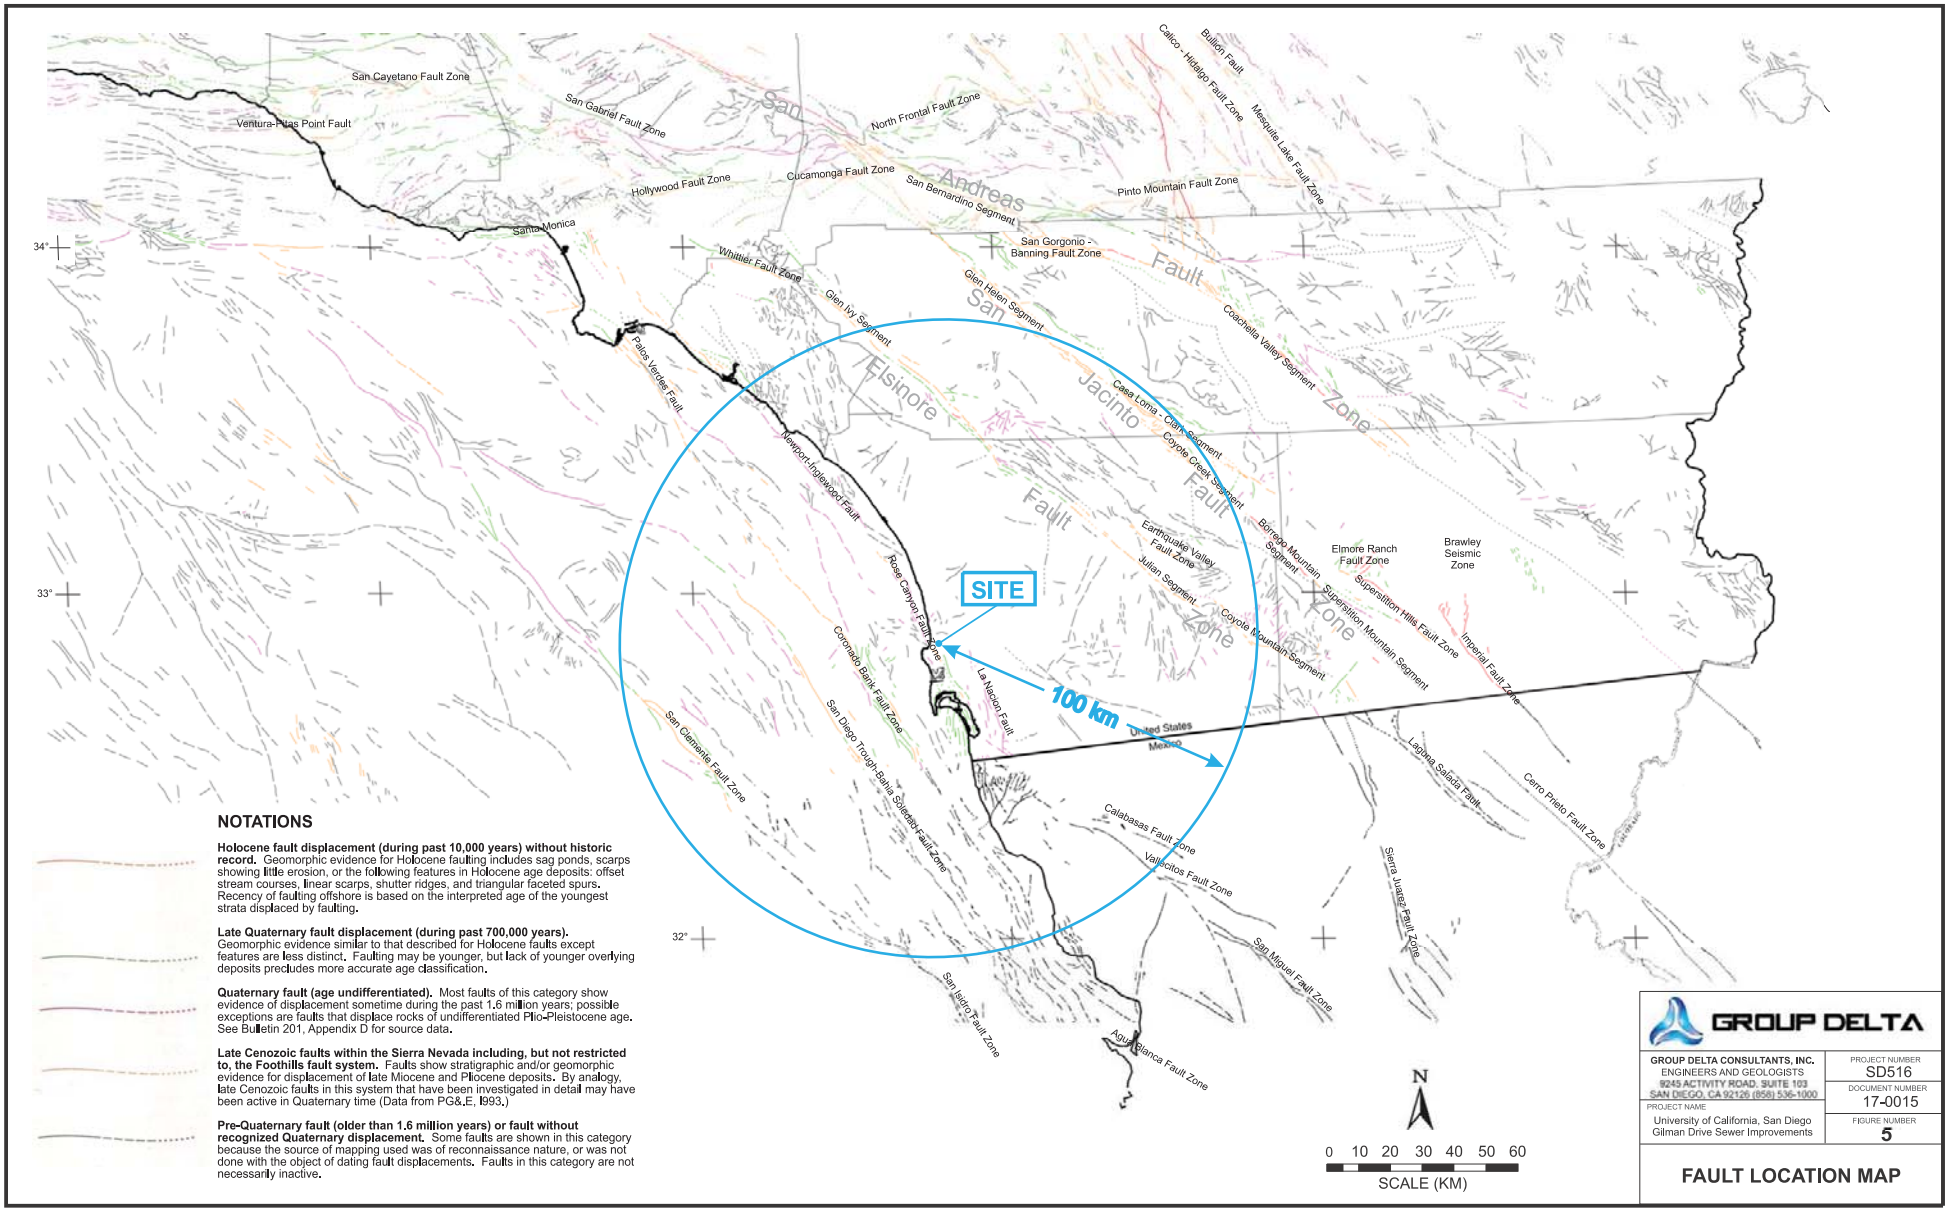

NOTATIONS

Holocene fault displacement (during past 10,000 years) without historic record. Geomorphic evidence for Holocene faulting includes sag ponds, scarps showing little erosion, or the following features in Holocene age deposits: offset stream courses, linear scarps, shutter ridges, and triangular faceted spurs. Recency of faulting offshore is based on the interpreted age of the youngest strata displaced by faulting.

Late Quaternary fault displacement (during past 700,000 years). Geomorphic evidence similar to that described for Holocene faults except features are less distinct. Faulting may be younger, but lack of younger overlying deposits precludes more accurate age classification.

Quaternary fault (age undifferentiated). Most faults of this category show evidence of displacement sometime during the past 1.6 million years; possible exceptions are faults that displace rocks of undifferentiated Plio-Pleistocene age. See Bulletin 201, Appendix D for source data.

Late Cenozoic faults within the Sierra Nevada including, but not restricted to, the Foothills fault system. Faults show stratigraphic and/or geomorphic evidence for displacement of late Miocene and Pliocene deposits. By analogy, late Cenozoic faults in this system that have been investigated in detail may have been active in Quaternary time (Data from PG&E, 1993.)


Pre-Quaternary fault (older than 1.6 million years) or fault without recognized Quaternary displacement. Some faults are shown in this category because the source of mapping used was of reconnaissance nature, or was not done with the object of dating fault displacements. Faults in this category are not necessarily inactive.

GROUP DELTA

GROUP DELTA CONSULTANTS, INC.
ENGINEERS AND GEOLOGISTS
9245 ACTIVITY ROAD, SUITE 103
SAN DIEGO, CA 92126 (858) 536-1000

PROJECT NUMBER: SD516
DOCUMENT NUMBER: 17-0015
PROJECT NAME: University of California, San Diego Gilman Drive Sewer Improvements
FIGURE NUMBER: 5


FAULT LOCATION MAP

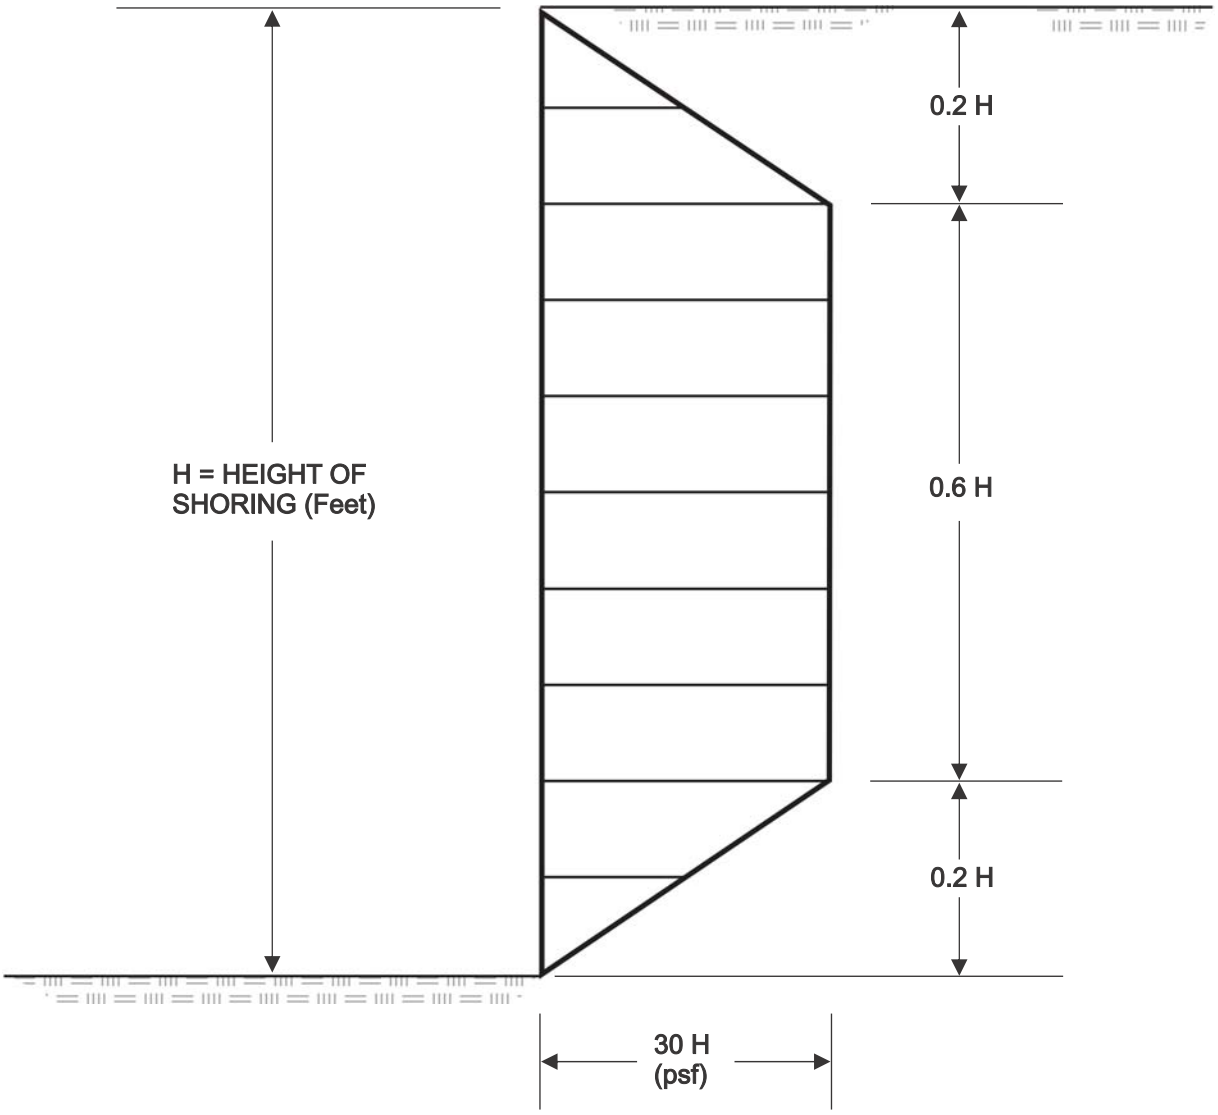

NOTES

In addition to the recommended earth pressures, the upper 10 feet of the shoring walls adjacent to streets or other locations with vehicular or equipment traffic should be designed to resist a uniform lateral pressure of 100 pounds per square foot, acting as a result of an assumed 300 pounds per square foot surcharge behind the walls due to traffic. If the traffic is kept back at least 10 feet from the basement walls, the traffic surcharge may be neglected.

GROUP DELTA	GROUP DELTA CONSULTANTS, INC. ENGINEERS AND GEOLOGISTS 9245 ACTIVITY ROAD, SUITE 103 SAN DIEGO, CALIFORNIA 92126	PROJECT NUMBER SD516 DOCUMENT NUMBER 17-0015
	PROJECT NAME University of California, San Diego Gilman Drive Sewer Improvements	FIGURE NUMBER 6
	BRACED SHORING LATERAL PRESSURE	

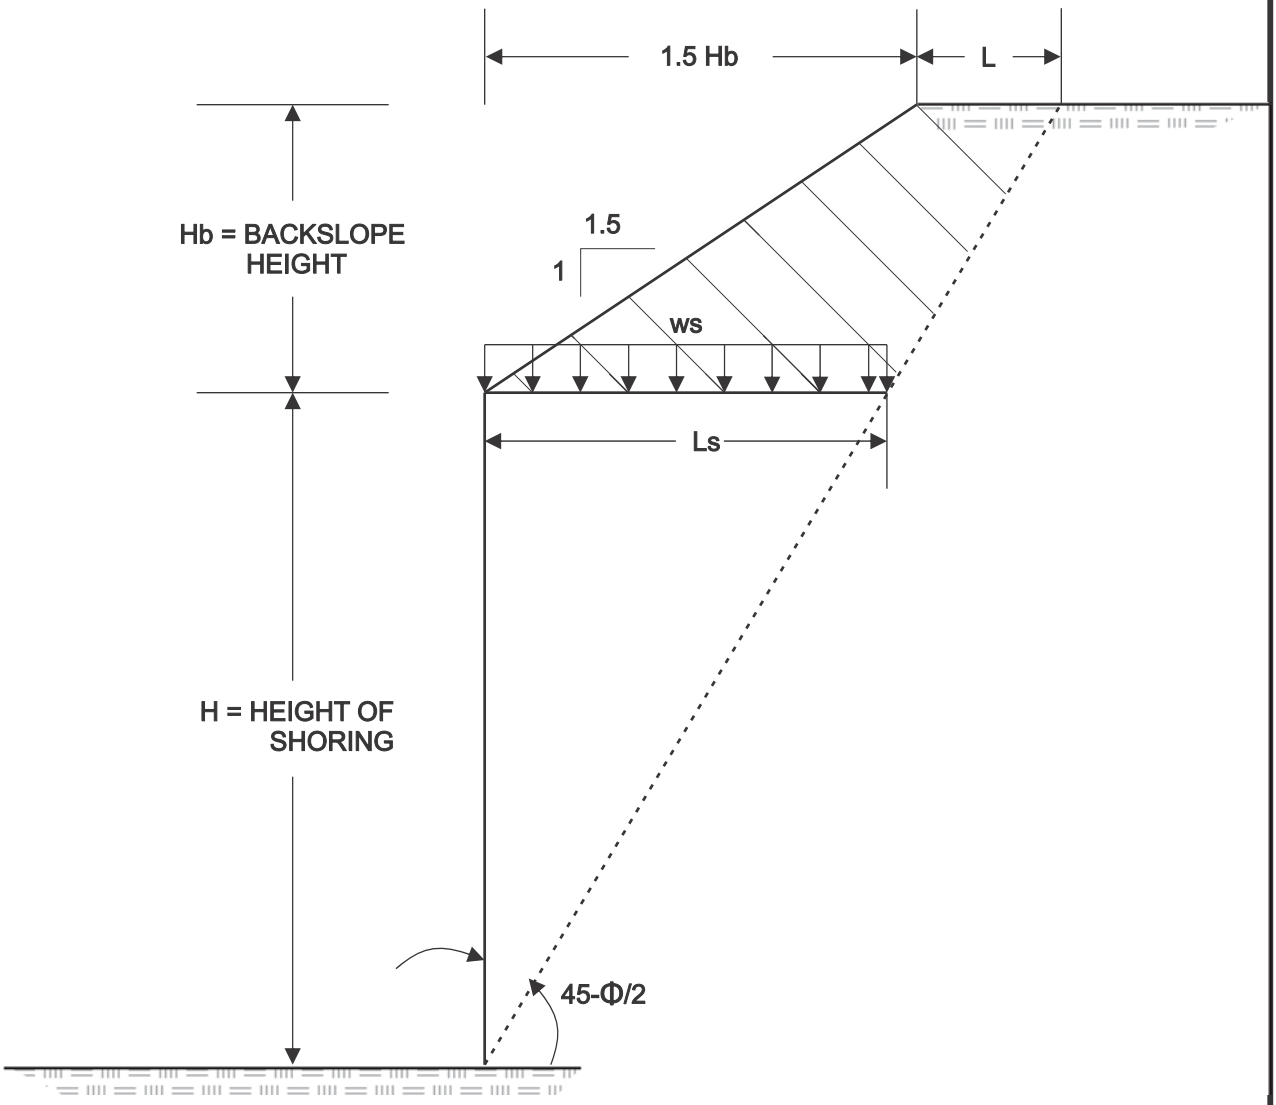

ws = Surcharge Load from Sloping Ground
= Ws/Ls

Where,

Ws = Weight of Surcharge from Sloping Ground
= Hb x (Ls+L)/2 x γ

Ls = length surcharge applied over
= tan(45-Φ/2) x H

L= tan(45-Φ/2) x (Hb+H) - 1.5Hb)

γ = 125 pounds per cubic foot (pcf)

GROUP DELTA CONSULTANTS, INC.
ENGINEERS AND GEOLOGISTS
9245 ACTIVITY ROAD, SUITE 103
SAN DIEGO, CALIFORNIA 92126

PROJECT NUMBER SD516

DOCUMENT NUMBER 17-0015

PROJECT NAME
University of California, San Diego
Gilman Drive Sewer Improvements

FIGURE NUMBER 7

LATERAL PRESSURE FOR SLOPING GROUND

Reference: Macnab, Alan. Earth Retention Systems Handbook. London: McGraw-Hill, 2002. Print.

APPENDIX A
FIELD EXPLORATION

APPENDIX A

FIELD EXPLORATION

The subsurface exploration program included a visual and geologic reconnaissance of the site, and the drilling of 13 exploratory borings. The borings were conducted using three different drill rigs between January 16th and February 2nd, 2016. The maximum depth of exploration was about 76½ feet below surrounding grades. The approximate locations of the 13 borings previously conducted are shown on the Exploration Plans, Figures 2A through 2G. Logs of these borings are provided in Figures A-1 to A-14, following the Boring Record Legends.

All of the exploratory borings were conducted by Pacific Drilling Company using either the Unimog or Diedrich D-50 truck mounted drill rig, or the Fraste track mounted rig. Disturbed samples were collected from the borings using a 2-inch outside diameter Standard Penetration Test (SPT) sampler. Less disturbed samples were collected using a 3-inch outside diameter ring lined sampler (a modified California sampler). These samples were sealed in plastic bags, labeled, and returned to the laboratory for testing. For each sample, the number of blows needed to drive the sampler 18 inches was recorded on the logs. The field blow counts (N) were normalized to approximate the standard 60 percent ETR, as shown on the logs (N_{60}). Bulk samples were also collected from the borings at selected intervals.

The boring locations were determined by visually estimating, pacing and taping distances from landmarks shown on the Exploration Plans. The locations shown should not be considered more accurate than is implied by the method of measurement used and the scale of the map. The lines designating the interface between differing soil materials on the logs may be abrupt or gradational. Further, soil conditions at locations between the excavations may be substantially different from those at the specific locations we explored. It should be noted that the passage of time may also result in changes in the soil conditions reported in the logs.

SOIL IDENTIFICATION AND DESCRIPTION SEQUENCE

Sequence	Identification Components	Refer to Section: Field	Refer to Section: Lab	Required	Optional
1	Group Name	2.5.2	3.2.2	●	
2	Group Symbol	2.5.2	3.2.2	●	
	Description Components				
3	Consistency of Cohesive Soil	2.5.3	3.2.3	●	
4	Apparent Density of Cohesionless Soil	2.5.4		●	
5	Color	2.5.5		●	
6	Moisture	2.5.6		●	
7	Percent or Proportion of Soil	2.5.7	3.2.4	●	⬭
	Particle Size	2.5.8	2.5.8	●	⬭
	Particle Angularity	2.5.9			○
	Particle Shape	2.5.10			○
8	Plasticity (for fine-grained soil)	2.5.11	3.2.5		○
9	Dry Strength (for fine-grained soil)	2.5.12			○
10	Dilatency (for fine-grained soil)	2.5.13			○
11	Toughness (for fine-grained soil)	2.5.14			○
12	Structure	2.5.15			○
13	Cementation	2.5.16		●	
14	Percent of Cobbles and Boulders	2.5.17		●	
	Description of Cobbles and Boulders	2.5.18		●	
15	Consistency Field Test Result	2.5.3		●	
16	Additional Comments	2.5.19			○

Describe the soil using descriptive terms in the order shown

Minimum Required Sequence:

USCS Group Name (Group Symbol); Consistency or Density; Color; Moisture; Percent or Proportion of Soil; Particle Size; Plasticity (optional).

⬭ = optional for non-Caltrans projects

Where applicable:

Cementation; % cobbles & boulders; Description of cobbles & boulders; Consistency field test result

REFERENCE: Caltrans Soil and Rock Logging, Classification, and Presentation Manual (2010).

HOLE IDENTIFICATION

Holes are identified using the following convention:

H – YY – NNN

Where:

H: Hole Type Code

YY: 2-digit year

NNN: 3-digit number (001-999)

Hole Type Code and Description

Hole Type Code	Description
A	Auger boring (hollow or solid stem, bucket)
R	Rotary drilled boring (conventional)
RC	Rotary core (self-cased wire-line, continuously-sampled)
RW	Rotary core (self-cased wire-line, not continuously sampled)
P	Rotary percussion boring (Air)
HD	Hand driven (1-inch soil tube)
HA	Hand auger
D	Driven (dynamic cone penetrometer)
CPT	Cone Penetration Test
O	Other (note on LOTB)

Description Sequence Examples:

SANDY lean CLAY (CL); very stiff; yellowish brown; moist; mostly fines; some SAND, from fine to medium; few gravels; medium plasticity; PP=2.75.

Well-graded SAND with SILT and GRAVEL and COBBLES (SW-SM); dense; brown; moist; mostly SAND, from fine to coarse; some fine GRAVEL; few fines; weak cementation; 10% GRANITE COBBLES; 3 to 6 inches; hard; subrounded.

Clayey SAND (SC); medium dense, light brown; wet; mostly fine sand,; little fines; low plasticity.

GROUP DELTA

Project No. SD516

University of California, San Diego
Gilman Drive Sewer Improvements

BORING RECORD LEGEND #1

GROUP SYMBOLS AND NAMES

Graphic / Symbol	Group Names
GW	Well-graded GRAVEL Well-graded GRAVEL with SAND
GP	Poorly graded GRAVEL Poorly graded GRAVEL with SAND
GW-GM	Well-graded GRAVEL with SILT Well-graded GRAVEL with SILT and SAND
GW-GC	Well-graded GRAVEL with CLAY (or SILTY CLAY) Well-graded GRAVEL with CLAY and SAND (or SILTY CLAY and SAND)
GP-GM	Poorly graded GRAVEL with SILT Poorly graded GRAVEL with SILT and SAND
GP-GC	Poorly graded GRAVEL with CLAY (or SILTY CLAY) Poorly graded GRAVEL with CLAY and SAND (or SILTY CLAY and SAND)
GM	SILTY GRAVEL SILTY GRAVEL with SAND
GC	CLAYEY GRAVEL CLAYEY GRAVEL with SAND
GC-GM	SILTY, CLAYEY GRAVEL SILTY, CLAYEY GRAVEL with SAND
SW	Well-graded SAND Well-graded SAND with GRAVEL
SP	Poorly graded SAND Poorly graded SAND with GRAVEL
SW-SM	Well-graded SAND with SILT Well-graded SAND with SILT and GRAVEL
SW-SC	Well-graded SAND with CLAY (or SILTY CLAY) Well-graded SAND with CLAY and GRAVEL (or SILTY CLAY and GRAVEL)
SP-SM	Poorly graded SAND with SILT Poorly graded SAND with SILT and GRAVEL
SP-SC	Poorly graded SAND with CLAY (or SILTY CLAY) Poorly graded SAND with CLAY and GRAVEL (or SILTY CLAY and GRAVEL)
SM	SILTY SAND SILTY SAND with GRAVEL
SC	CLAYEY SAND CLAYEY SAND with GRAVEL
SC-SM	SILTY, CLAYEY SAND SILTY, CLAYEY SAND with GRAVEL
PT	PEAT
	COBBLES COBBLES and BOULDERS BOULDERS

Graphic / Symbol	Group Names
CL	Lean CLAY Lean CLAY with SAND Lean CLAY with GRAVEL SANDY lean CLAY SANDY lean CLAY with GRAVEL GRAVELLY lean CLAY GRAVELLY lean CLAY with SAND
CL-ML	SILTY CLAY SILTY CLAY with SAND SILTY CLAY with GRAVEL SANDY SILTY CLAY SANDY SILTY CLAY with GRAVEL GRAVELLY SILTY CLAY GRAVELLY SILTY CLAY with SAND
ML	SILT SILT with SAND SILT with GRAVEL SANDY SILT SANDY SILT with GRAVEL GRAVELLY SILT GRAVELLY SILT with SAND
OL	ORGANIC lean CLAY ORGANIC lean CLAY with SAND ORGANIC lean CLAY with GRAVEL SANDY ORGANIC lean CLAY SANDY ORGANIC lean CLAY with GRAVEL GRAVELLY ORGANIC lean CLAY GRAVELLY ORGANIC lean CLAY with SAND
OL	ORGANIC SILT ORGANIC SILT with SAND ORGANIC SILT with GRAVEL SANDY ORGANIC SILT SANDY ORGANIC SILT with GRAVEL GRAVELLY ORGANIC SILT GRAVELLY ORGANIC SILT with SAND
CH	Fat CLAY Fat CLAY with SAND Fat CLAY with GRAVEL SANDY fat CLAY SANDY fat CLAY with GRAVEL GRAVELLY fat CLAY GRAVELLY fat CLAY with SAND
MH	Elastic SILT Elastic SILT with SAND Elastic SILT with GRAVEL SANDY elastic SILT SANDY elastic SILT with GRAVEL GRAVELLY elastic SILT GRAVELLY elastic SILT with SAND
OH	ORGANIC fat CLAY ORGANIC fat CLAY with SAND ORGANIC fat CLAY with GRAVEL SANDY ORGANIC fat CLAY SANDY ORGANIC fat CLAY with GRAVEL GRAVELLY ORGANIC fat CLAY GRAVELLY ORGANIC fat CLAY with SAND
OH	ORGANIC elastic SILT ORGANIC elastic SILT with SAND ORGANIC elastic SILT with GRAVEL SANDY elastic ELASTIC SILT SANDY ORGANIC elastic SILT with GRAVEL GRAVELLY ORGANIC elastic SILT GRAVELLY ORGANIC elastic SILT with SAND
OL/OH	ORGANIC SOIL ORGANIC SOIL with SAND ORGANIC SOIL with GRAVEL SANDY ORGANIC SOIL SANDY ORGANIC SOIL with GRAVEL GRAVELLY ORGANIC SOIL GRAVELLY ORGANIC SOIL with SAND

FIELD AND LABORATORY TESTING

C	Consolidation (ASTM D 2435)
CL	Collapse Potential (ASTM D 5333)
CP	Compaction Curve (CTM 216)
CR	Corrosion, Sulfates, Chlorides (CTM 643; CTM 417; CTM 422)
CU	Consolidated Undrained Triaxial (ASTM D 4767)
DS	Direct Shear (ASTM D 3080)
EI	Expansion Index (ASTM D 4829)
M	Moisture Content (ASTM D 2216)
OC	Organic Content (ASTM D 2974)
P	Permeability (CTM 220)
PA	Particle Size Analysis (ASTM D 422)
PI	Liquid Limit, Plastic Limit, Plasticity Index (AASHTO T 89, AASHTO T 90)
PL	Point Load Index (ASTM D 5731)
PM	Pressure Meter
R	R-Value (CTM 301)
SE	Sand Equivalent (CTM 217)
SG	Specific Gravity (AASHTO T 100)
SL	Shrinkage Limit (ASTM D 427)
SW	Swell Potential (ASTM D 4546)
UC	Unconfined Compression - Soil (ASTM D 2166) Unconfined Compression - Rock (ASTM D 2938)
UU	Unconsolidated Undrained Triaxial (ASTM D 2850)
UW	Unit Weight (ASTM D 4767)

SAMPLER GRAPHIC SYMBOLS

- Standard Penetration Test (SPT)
- Standard California Sampler
- Modified California Sampler (2.4" ID, 3" OD)
- Shelby Tube
- Piston Sampler
- NX Rock Core
- HQ Rock Core
- Bulk Sample
- Other (see remarks)

DRILLING METHOD SYMBOLS

- Auger Drilling
- Rotary Drilling
- Dynamic Cone or Hand Driven
- Diamond Core

WATER LEVEL SYMBOLS

- First Water Level Reading (during drilling)
- Static Water Level Reading (after drilling, date)

Definitions for Change in Material

Term	Definition	Symbol
Material Change	Change in material is observed in the sample or core and the location of change can be accurately located.	———
Estimated Material Change	Change in material cannot be accurately located either because the change is gradational or because of limitations of the drilling and sampling methods.	– – – – –
Soil / Rock Boundary	Material changes from soil characteristics to rock characteristics.	~~~

REFERENCE: Caltrans Soil and Rock Logging, Classification, and Presentation Manual (2010).

GROUP DELTA

Project No. SD516

University of California, San Diego
Gilman Drive Sewer Improvements

BORING RECORD LEGEND #2

CONSISTENCY OF COHESIVE SOILS				
Description	**Shear Strength (tsf)**	**Pocket Penetrometer, PP Measurement (tsf)**	**Torvane, TV, Measurement (tsf)**	**Vane Shear, VS, Measurement (tsf)**
Very Soft	Less than 0.12	Less than 0.25	Less than 0.12	Less than 0.12
Soft	0.12 - 0.25	0.25 - 0.5	0.12 - 0.25	0.12 - 0.25
Medium Stiff	0.25 - 0.5	0.5 - 1	0.25 - 0.5	0.25 - 0.5
Stiff	0.5 - 1	1 - 2	0.5 - 1	0.5 - 1
Very Stiff	1 - 2	2 - 4	1 - 2	1 - 2
Hard	Greater than 2	Greater than 4	Greater than 2	Greater than 2

APPARENT DENSITY OF COHESIONLESS SOILS	
Description	**SPT N_{60} (blows / 12 inches)**
Very Loose	0 - 5
Loose	5 - 10
Medium Dense	10 - 30
Dense	30 - 50
Very Dense	Greater than 50

MOISTURE	
Description	**Criteria**
Dry	No discernable moisture
Moist	Moisture present, but no free water
Wet	Visible free water

PERCENT OR PROPORTION OF SOILS	
Description	**Criteria**
Trace	Particles are present but estimated to be less than 5%
Few	5 - 10%
Little	15 - 25%
Some	30 - 45%
Mostly	50 - 100%

PARTICLE SIZE		
Description		**Size (in)**
Boulder		Greater than 12
Cobble		3 - 12
Gravel	Coarse	3/4 - 3
	Fine	1/5 - 3/4
Sand	Coarse	1/16 - 1/5
	Medium	1/64 - 1/16
	Fine	1/300 - 1/64
Silt and Clay		Less than 1/300

CEMENTATION	
Description	**Criteria**
Weak	Crumbles or breaks with handling or little finger pressure.
Moderate	Crumbles or breaks with considerable finger pressure.
Strong	Will not crumble or break with finger pressure.

REFERENCE: Caltrans Soil and Rock Logging, Classification, and Presentation Manual (2010), with the exception of consistency of cohesive soils vs. N_{60}.

Plasticity

Description	**Criteria**
Nonplastic	A 1/8-in. thread cannot be rolled at any water content.
Low	The thread can barely be rolled and the lump cannot be formed when drier than the plastic limit.
Medium	The thread is easy to roll and not much time is required to reach the plastic limit. The thread cannot be rerolled after reaching the plastic limit. The lump crumbles when drier than the plastic limit.
High	It takes considerable time rolling and kneading to reach the plastic limit. The thread can be rerolled several times after reaching the plastic limit. The lump can be formed without crumbling when drier than the plastic limit.

CONSISTENCY OF COHESIVE SOILS	
Description	SPT N_{60} (blows/12 inches)
Very Soft	0 - 2
Soft	2 - 4
Medium Stiff	4 - 8
Stiff	8 - 15
Very Stiff	15 - 30
Hard	Greater than 30

Ref: Peck, Hansen, and Thornburn, 1974, "Foundation Engineering," Second Edition.

Note: Only to be used (with caution) when pocket penetrometer or other data on undrained shear strength are unavailable. Not allowed by Caltrans Soil and Rock Logging and Classification Manual, 2010.

GROUP DELTA

Project No. SD516

University of California, San Diego
Gilman Drive Sewer Improvements

BORING RECORD LEGEND #3

BORING RECORD

PROJECT NAME	PROJECT NUMBER	BORING
UCSD Gilman Drive Sewer Improvements	SD516	**B-01**

SITE LOCATION	START	FINISH	SHEET NO.
Gilman Drive/La Jolla Village Drive	1/24/2017	1/24/2017	1 of 1

DRILLING COMPANY	DRILLING METHOD	LOGGED BY	CHECKED BY
Pacific Drilling	Hollow Stem	SP	MAF

DRILLING EQUIPMENT	BORING DIA. (in)	TOTAL DEPTH (ft)	GROUND ELEV (ft)	DEPTH/*ELEV.* GROUND WATER (ft)
D-50	6	16.5	237	▼ N/A / *na*

SAMPLING METHOD
Hammer: 140 lbs., Drop: 30 in. (Automatic)

NOTES
ETR ~ 80%, N_{60} ~ 80/60 * N ~ 1.33 * N

DEPTH (feet)	ELEVATION (feet)	SAMPLE TYPE	SAMPLE NO.	PENETRATION RESISTANCE (BLOWS / 6 IN)	BLOW/FT "N"	N_{60}	MOISTURE (%)	DRY DENSITY (pcf)	OTHER TESTS	DEPTH (feet)	GRAPHIC LOG	DESCRIPTION AND CLASSIFICATION
	235											**PAVEMENT:** 7" Asphalt section.
												FILL: SILTY SAND (SM); very loose; light brown; moist; mostly fine to medium SAND; little fines; nonplastic.
5			S-1	3 3 4	7	9	19.8			5		SANDY lean CLAY with GRAVEL (CL); soft; dark brown; moist; mostly fines; some fine SAND; medium plasticity; little fine GRAVEL.
	230											
10			R-2	5 11 19	30	27				10		**ARDATH SHALE (Ta):** SILTSTONE (ML) interbedded with CLAYSTONE (CL); hard; light olive gray with red oxidation stains; mostly fines; few fine SAND; low plasticity.
	225											
15			S-3	11 16 30	46	61				15		
	220											Total Depth ~ 16'6" No Groundwater Encountered
20										20		
	215											

GROUP DELTA CONSULTANTS, INC.
9245 Activity Road, Suite 103
San Diego, CA 92126

THIS SUMMARY APPLIES ONLY AT THE LOCATION OF THIS BORING AND AT THE TIME OF DRILLING. SUBSURFACE CONDITIONS MAY DIFFER AT OTHER LOCATIONS AND MAY CHANGE AT THIS LOCATION WITH THE PASSAGE OF TIME. THE DATA PRESENTED IS A SIMPLIFICATION OF THE ACTUAL CONDITIONS ENCOUNTERED.

FIGURE
A-01

BORING RECORD

PROJECT NAME	PROJECT NUMBER	BORING
UCSD Gilman Drive Sewer Improvements	SD516	**B-02**

SITE LOCATION	START	FINISH	SHEET NO.
Gilman Drive/La Jolla Village Drive	1/30/2017	1/30/2017	1 of 1

DRILLING COMPANY	DRILLING METHOD	LOGGED BY	CHECKED BY
Pacific Drilling	Hollow Stem	SP	MAF

DRILLING EQUIPMENT	BORING DIA. (in)	TOTAL DEPTH (ft)	GROUND ELEV (ft)	DEPTH/*ELEV.* GROUND WATER (ft)
Unimog	6	16.5	245	▼ N/A / *na*

SAMPLING METHOD
Hammer: 140 lbs., Drop: 30 in. (Automatic)

NOTES
ETR ~ 82%, N_{60} ~ 82/60 * N ~ 1.37 * N

DEPTH (feet)	ELEVATION (feet)	SAMPLE TYPE	SAMPLE NO.	PENETRATION RESISTANCE (BLOWS / 6 IN)	BLOW/FT "N"	N_{60}	MOISTURE (%)	DRY DENSITY (pcf)	OTHER TESTS	DEPTH (feet)	GRAPHIC LOG	DESCRIPTION AND CLASSIFICATION
												PAVEMENT: 7" Asphalt section.
												7" Reinforced concrete section.
												FILL: SANDY lean CLAY (CL); very soft; moderately brown; moist; mostly fines; some fine to medium SAND; medium plasticity.
5	240		S-1	3 3 4	7	10	19.1			5		Medium stiff.
10	235		R-2	7 10 14	24	22	23.7			10		Very stiff.
15	230		S-3	3 4 8	12	16				15		**ARDATH SHALE (Ta):** SILTSTONE (ML) interbedded with CLAYSTONE (CL); hard; light olive gray with red oxidation stains; mostly fines; few fine SAND; low plasticity.
												Total Depth ~ 16'6" No Groundwater Encountered
20	225									20		

GDC_LOG_BORING_MMX_SOIL_SD SD516 LOGS.GPJ GDCLOG.GDT 3/13/17

GROUP DELTA CONSULTANTS, INC.
9245 Activity Road, Suite 103
San Diego, CA 92126

THIS SUMMARY APPLIES ONLY AT THE LOCATION OF THIS BORING AND AT THE TIME OF DRILLING. SUBSURFACE CONDITIONS MAY DIFFER AT OTHER LOCATIONS AND MAY CHANGE AT THIS LOCATION WITH THE PASSAGE OF TIME. THE DATA PRESENTED IS A SIMPLIFICATION OF THE ACTUAL CONDITIONS ENCOUNTERED.

FIGURE
A-02

BORING RECORD

PROJECT NAME	PROJECT NUMBER	BORING
UCSD Gilman Drive Sewer Improvements	SD516	**B-03**

SITE LOCATION	START	FINISH	SHEET NO.
Gilman Drive/La Jolla Village Drive	1/30/2017	1/30/2017	1 of 1

DRILLING COMPANY	DRILLING METHOD	LOGGED BY	CHECKED BY
Pacific Drilling	Hollow Stem	SP	MAF

DRILLING EQUIPMENT	BORING DIA. (in)	TOTAL DEPTH (ft)	GROUND ELEV (ft)	DEPTH/*ELEV.* GROUND WATER (ft)
Unimog	6	21.5	254	▼ N/A / *na*

SAMPLING METHOD
Hammer: 140 lbs., Drop: 30 in. (Automatic)

NOTES
ETR ~ 82%, N_{60} ~ 82/60 * N ~ 1.37 * N

DEPTH (feet)	ELEVATION (feet)	SAMPLE TYPE	SAMPLE NO.	PENETRATION RESISTANCE (BLOWS / 6 IN)	BLOW/FT "N"	N_{60}	MOISTURE (%)	DRY DENSITY (pcf)	OTHER TESTS	DEPTH (feet)	GRAPHIC LOG	DESCRIPTION AND CLASSIFICATION
												PAVEMENT: 7" Asphalt section.
												7" Reinforced concrete section.
												FILL: SANDY lean CLAY (CL); very soft; moderately brown; moist; mostly fines; some fine to medium SAND; medium plasticity.
	250											
5			S-1	2 1 2	3	4				5		Medium stiff.
	245											
10			R-2	4 6 9	15	14	21.8	103	#200 PI	10		Very stiff. LL=49: PI=32; 72% FINES.
	240											
15			S-3	5 7 9	16	22				15		**ARDATH SHALE (Ta):** SILTSTONE (ML) interbedded with CLAYSTONE (CL); hard; light olive gray with red oxidation stains; mostly fines; few fine SAND; low plasticity.
	235											
20			R-4	11 27 24	51	46				20		
	230											Total Depth ~ 21'6" No Groundwater Encountered

GROUP DELTA CONSULTANTS, INC.
9245 Activity Road, Suite 103
San Diego, CA 92126

THIS SUMMARY APPLIES ONLY AT THE LOCATION OF THIS BORING AND AT THE TIME OF DRILLING. SUBSURFACE CONDITIONS MAY DIFFER AT OTHER LOCATIONS AND MAY CHANGE AT THIS LOCATION WITH THE PASSAGE OF TIME. THE DATA PRESENTED IS A SIMPLIFICATION OF THE ACTUAL CONDITIONS ENCOUNTERED.

FIGURE
A-03

GDC_LOG_BORING_MMX_SOIL_SD SD516 LOGS.GPJ GDCLOG.GDT 3/13/17

BORING RECORD

PROJECT NAME	PROJECT NUMBER	BORING
UCSD Gilman Drive Sewer Improvements	SD516	**B-04**

SITE LOCATION	START	FINISH	SHEET NO.
Gilman Drive/La Jolla Village Drive	1/27/2017	1/27/2017	1 of 2

DRILLING COMPANY	DRILLING METHOD	LOGGED BY	CHECKED BY
Pacific Drilling	Hollow Stem	SP	MAF

DRILLING EQUIPMENT	BORING DIA. (in)	TOTAL DEPTH (ft)	GROUND ELEV (ft)	DEPTH/*ELEV.* GROUND WATER (ft)
Unimog	6	36.5	267	▼ N/A / *na*

SAMPLING METHOD
Hammer: 140 lbs., Drop: 30 in. (Automatic)

NOTES
ETR ~ 82%, N_{60} ~ 82/60 * N ~ 1.37 * N

DEPTH (feet)	ELEVATION (feet)	SAMPLE TYPE	SAMPLE NO.	PENETRATION RESISTANCE (BLOWS / 6 IN)	BLOW/FT "N"	N_{60}	MOISTURE (%)	DRY DENSITY (pcf)	OTHER TESTS	DEPTH (feet)	GRAPHIC LOG	DESCRIPTION AND CLASSIFICATION
	265											**PAVEMENT:** 8" Asphalt section. 7" Reinforced concrete section. **FILL:** SANDY lean CLAY (CL); soft; moderately brown; moist; mostly fines; some fine to medium SAND; medium plasticity.
5			S-1	8 11 16	27	37				5		**SCRIPPS FORMATION (Tsc):** SILTY SANDSTONE (SM); dense; light reddish brown; moist; mostly fine to medium SAND; litte fines; nonplastic.
	260											
10			R-2	13 22 33	55	50			#200 DS	10		14% FINES.
	255											
15			S-3	8 9 11	20	27				15		
	250											
20			R-4	5 12 23	35	32	15.4	103	#200	20		**ARDATH SHALE (Ta):** SILTSTONE with SAND (ML); dense; light reddish brown; moist; mostly fines; little fine to medium SAND; nonplastic. 73% FINES.
	245											

GDC_LOG_BORING_MMX_SOIL_SD SD516 LOGS.GPJ GDCLOG.GDT 3/13/17

GROUP DELTA CONSULTANTS, INC.
9245 Activity Road, Suite 103
San Diego, CA 92126

THIS SUMMARY APPLIES ONLY AT THE LOCATION OF THIS BORING AND AT THE TIME OF DRILLING. SUBSURFACE CONDITIONS MAY DIFFER AT OTHER LOCATIONS AND MAY CHANGE AT THIS LOCATION WITH THE PASSAGE OF TIME. THE DATA PRESENTED IS A SIMPLIFICATION OF THE ACTUAL CONDITIONS ENCOUNTERED.

FIGURE
A-04 a

BORING RECORD

PROJECT NAME	PROJECT NUMBER	BORING
UCSD Gilman Drive Sewer Improvements	SD516	**B-04**

SITE LOCATION	START	FINISH	SHEET NO.
Gilman Drive/La Jolla Village Drive	1/27/2017	1/27/2017	2 of 2

DRILLING COMPANY	DRILLING METHOD	LOGGED BY	CHECKED BY
Pacific Drilling	Hollow Stem	SP	MAF

DRILLING EQUIPMENT	BORING DIA. (in)	TOTAL DEPTH (ft)	GROUND ELEV (ft)	DEPTH/*ELEV.* GROUND WATER (ft)
Unimog	6	36.5	267	▼ N/A / *na*

SAMPLING METHOD
Hammer: 140 lbs., Drop: 30 in. (Automatic)

NOTES
ETR ~ 82%, N_{60} ~ 82/60 * N ~ 1.37 * N

DEPTH (feet)	ELEVATION (feet)	SAMPLE TYPE	SAMPLE NO.	PENETRATION RESISTANCE (BLOWS / 6 IN)	BLOW/FT "N"	N_{60}	MOISTURE (%)	DRY DENSITY (pcf)	OTHER TESTS	DEPTH (feet)	GRAPHIC LOG	DESCRIPTION AND CLASSIFICATION
	240		S-5	9 36 43	79	108						**ARDATH SHALE (Ta):** SILTSTONE (ML) moderately bedded with thin interbeds of SILTY SAND (SM). SILTSTONE (ML); hard; light olive gray; mostly fines; low plasticity. SAND (SM); very dense; reddish gray; moist; mostly fine to medium SAND; some fines; nonplastic.
30			R-6	16 40 50 (1")	90 (7")	80 (7")			C	30		SILTSTONE (ML) interbedded with CLAYSTONE (CL); hard; light olive gray with red oxidation stains; mostly fines; few fine SAND; low plasticity.
	235											
35			S-7	15 22 33	55	75				35		
	230											Total Depth ~ 36'6" No Groundwater Encountered
40										40		
	225											
45										45		
	220											

GROUP DELTA CONSULTANTS, INC.
9245 Activity Road, Suite 103
San Diego, CA 92126

THIS SUMMARY APPLIES ONLY AT THE LOCATION OF THIS BORING AND AT THE TIME OF DRILLING. SUBSURFACE CONDITIONS MAY DIFFER AT OTHER LOCATIONS AND MAY CHANGE AT THIS LOCATION WITH THE PASSAGE OF TIME. THE DATA PRESENTED IS A SIMPLIFICATION OF THE ACTUAL CONDITIONS ENCOUNTERED.

FIGURE
A-04 b

BORING RECORD

PROJECT NAME	PROJECT NUMBER	BORING
UCSD Gilman Drive Sewer Improvements	SD516	**B-05**

SITE LOCATION	START	FINISH	SHEET NO.
Gilman Drive/La Jolla Village Drive	1/27/2017	1/27/2017	1 of 2

DRILLING COMPANY	DRILLING METHOD	LOGGED BY	CHECKED BY
Pacific Drilling	Hollow Stem	SP	MAF

DRILLING EQUIPMENT	BORING DIA. (in)	TOTAL DEPTH (ft)	GROUND ELEV (ft)	DEPTH/*ELEV.* GROUND WATER (ft)
Unimog	6	46.33	286	▼ N/A / *na*

SAMPLING METHOD
Hammer: 140 lbs., Drop: 30 in. (Automatic)

NOTES
ETR ~ 82%, N_{60} ~ 82/60 * N ~ 1.37 * N

DEPTH (feet)	ELEVATION (feet)	SAMPLE TYPE	SAMPLE NO.	PENETRATION RESISTANCE (BLOWS / 6 IN)	BLOW/FT "N"	N_{60}	MOISTURE (%)	DRY DENSITY (pcf)	OTHER TESTS	DEPTH (feet)	GRAPHIC LOG	DESCRIPTION AND CLASSIFICATION
	285											**PAVEMENT:** 8" Asphalt section. 7" Reinforced concrete section. **FILL:** SANDY lean CLAY (CL); soft; moderately brown; moist; mostly fines; some fine to medium SAND; medium plasticity.
5	280	X	S-1	3 3 3	6	8				5		SILTY SAND (SM); loose; moderately brown; moist; mostly fine to medium SAND; litte fines; nonplastic.
10	275	X	R-2	9 17 23	40	36				10		**ARDATH SHALE (Ta):** SILTSTONE (ML) interbedded with CLAYSTONE (CL); hard; light olive gray with red oxidation stains; mostly fines; few fine SAND; low plasticity.
15	270									15		
20	265	X	S-3	6 11 14	25	34				20		SILTSTONE (ML) moderately bedded with thin interbeds of lean CLAYSTONE (CL). SILTSTONE (ML); hard; grayish orange to light olive gray; mostly fines; low plasticity. CLAYSTONE (CL); hard; dark brown; moist; mostly fines; trace fine SAND; medium to high plasticity.

GDC_LOG_BORING_MMX_SOIL_SD SD516 LOGS.GPJ GDCLOG.GDT 3/13/17

GROUP DELTA CONSULTANTS, INC.
9245 Activity Road, Suite 103
San Diego, CA 92126

THIS SUMMARY APPLIES ONLY AT THE LOCATION OF THIS BORING AND AT THE TIME OF DRILLING. SUBSURFACE CONDITIONS MAY DIFFER AT OTHER LOCATIONS AND MAY CHANGE AT THIS LOCATION WITH THE PASSAGE OF TIME. THE DATA PRESENTED IS A SIMPLIFICATION OF THE ACTUAL CONDITIONS ENCOUNTERED.

FIGURE
A-05 a

BORING RECORD

PROJECT NAME	PROJECT NUMBER	BORING
UCSD Gilman Drive Sewer Improvements	SD516	**B-05**

SITE LOCATION	START	FINISH	SHEET NO.
Gilman Drive/La Jolla Village Drive	1/27/2017	1/27/2017	2 of 2

DRILLING COMPANY	DRILLING METHOD	LOGGED BY	CHECKED BY
Pacific Drilling	Hollow Stem	SP	MAF

DRILLING EQUIPMENT	BORING DIA. (in)	TOTAL DEPTH (ft)	GROUND ELEV (ft)	DEPTH/*ELEV.* GROUND WATER (ft)
Unimog	6	46.33	286	▼ N/A / *na*

SAMPLING METHOD
Hammer: 140 lbs., Drop: 30 in. (Automatic)

NOTES
ETR ~ 82%, N_{60} ~ 82/60 * N ~ 1.37 * N

DEPTH (feet)	ELEVATION (feet)	SAMPLE TYPE	SAMPLE NO.	PENETRATION RESISTANCE (BLOWS / 6 IN)	BLOW/FT "N"	N_{60}	MOISTURE (%)	DRY DENSITY (pcf)	OTHER TESTS	DEPTH (feet)	GRAPHIC LOG	DESCRIPTION AND CLASSIFICATION
	260											**ARDATH SHALE (Ta):** SILTSTONE (ML) moderately bedded with thin interbeds of lean CLAYSTONE (CL). SILTSTONE (ML); hard; grayish orange to light olive gray; mostly fines; low plasticity. CLAYSTONE (CL); hard; dark brown; moist; mostly fines; trace fine SAND; medium to high plasticity.
30	255		R-4	31 50 (3")	50 (3")	44 (3")			C	30		SILTSTONE (ML) interbedded with CLAYSTONE (CL); hard; light olive gray with red oxidation stains; mostly fines; few fine SAND; low plasticity.
35	250		S-5	14 25 33	58	79			#200	35		Few fine SAND. 90% FINES.
40	245		R-6	36 50 (2")	50 (2")	44 (2")			UC	40		UC: Su = 12.52 ksf
45	240		S-7	18 31 50 (4")	81 (10")	72 (10")				45		Total Depth ~ 46'4" No Groundwater Encountered

GROUP DELTA CONSULTANTS, INC.
9245 Activity Road, Suite 103
San Diego, CA 92126

THIS SUMMARY APPLIES ONLY AT THE LOCATION OF THIS BORING AND AT THE TIME OF DRILLING. SUBSURFACE CONDITIONS MAY DIFFER AT OTHER LOCATIONS AND MAY CHANGE AT THIS LOCATION WITH THE PASSAGE OF TIME. THE DATA PRESENTED IS A SIMPLIFICATION OF THE ACTUAL CONDITIONS ENCOUNTERED.

FIGURE
A-05 b

GDC_LOG_BORING_MMX_SOIL_SD SD516 LOGS.GPJ GDCLOG.GDT 3/13/17

BORING RECORD

PROJECT NAME	PROJECT NUMBER	BORING
UCSD Gilman Drive Sewer Improvements	SD516	**B-06**

SITE LOCATION	START	FINISH	SHEET NO.
Gilman Drive/La Jolla Village Drive	1/25/2017	1/25/2017	1 of 3

DRILLING COMPANY	DRILLING METHOD	LOGGED BY	CHECKED BY
Pacific Drilling	Hollow Stem	SP	MAF

DRILLING EQUIPMENT	BORING DIA. (in)	TOTAL DEPTH (ft)	GROUND ELEV (ft)	DEPTH/*ELEV.* GROUND WATER (ft)
Unimog	6	60.5	301	▼ N/A / *na*

SAMPLING METHOD
Hammer: 140 lbs., Drop: 30 in. (Automatic)

NOTES
ETR ~ 82%, N_{60} ~ 82/60 * N ~ 1.37 * N

DEPTH (feet)	ELEVATION (feet)	SAMPLE TYPE	SAMPLE NO.	PENETRATION RESISTANCE (BLOWS / 6 IN)	BLOW/FT "N"	N_{60}	MOISTURE (%)	DRY DENSITY (pcf)	OTHER TESTS	DEPTH (feet)	GRAPHIC LOG	DESCRIPTION AND CLASSIFICATION
	300											**PAVEMENT:** 8" Asphalt section. 7" Reinforced concrete section. **FILL:** Lean CLAY (CL); soft; moderately brown; moist; mostly fines; trace fine to medium SAND; medium plasticity.
5	295	☒	S-1	3 3 5	8	11				5		
10	290	■	R-2	17 50 (6")	50 (6")	44 (6")				10		**ARDATH SHALE (Ta):** SILTSTONE (ML) interbedded with CLAYSTONE (CL); hard; light olive gray with red oxidation stains; mostly fines; few fine SAND; low plasticity.
15	285									15		
20	280	☒	S-3	14 23 48	71	97				20		

GROUP DELTA CONSULTANTS, INC.
9245 Activity Road, Suite 103
San Diego, CA 92126

THIS SUMMARY APPLIES ONLY AT THE LOCATION OF THIS BORING AND AT THE TIME OF DRILLING. SUBSURFACE CONDITIONS MAY DIFFER AT OTHER LOCATIONS AND MAY CHANGE AT THIS LOCATION WITH THE PASSAGE OF TIME. THE DATA PRESENTED IS A SIMPLIFICATION OF THE ACTUAL CONDITIONS ENCOUNTERED.

FIGURE
A-06 a

GDC_LOG_BORING_MMX_SOIL_SD SD516 LOGS.GPJ GDCLOG.GDT 3/13/17

BORING RECORD

PROJECT NAME	PROJECT NUMBER	BORING
UCSD Gilman Drive Sewer Improvements	SD516	**B-06**

SITE LOCATION	START	FINISH	SHEET NO.
Gilman Drive/La Jolla Village Drive	1/25/2017	1/25/2017	2 of 3

DRILLING COMPANY	DRILLING METHOD	LOGGED BY	CHECKED BY
Pacific Drilling	Hollow Stem	SP	MAF

DRILLING EQUIPMENT	BORING DIA. (in)	TOTAL DEPTH (ft)	GROUND ELEV (ft)	DEPTH/*ELEV.* GROUND WATER (ft)
Unimog	6	60.5	301	▼ N/A / *na*

SAMPLING METHOD
Hammer: 140 lbs., Drop: 30 in. (Automatic)

NOTES
ETR ~ 82%, N_{60} ~ 82/60 * N ~ 1.37 * N

DEPTH (feet)	ELEVATION (feet)	SAMPLE TYPE	SAMPLE NO.	PENETRATION RESISTANCE (BLOWS / 6 IN)	BLOW/FT "N"	N_{60}	MOISTURE (%)	DRY DENSITY (pcf)	OTHER TESTS	DEPTH (feet)	GRAPHIC LOG	DESCRIPTION AND CLASSIFICATION
	275											**ARDATH SHALE (Ta):** SILTSTONE (ML) interbedded with CLAYSTONE (CL); hard; light olive gray with red oxidation stains; mostly fines; few fine SAND; low plasticity.
30	270		R-4	23 50 (4")	50 (4")	44 (4")				30		
35	265									35		
40	260		S-5	15 20 40	60	82	20.5		#200	40		Trace fine SAND. 96% FINES.
45	255		R-6	31 50 (3")	50 (3")	44 (3")			UC	45		SILTSTONE (ML) interbedded with CLAYSTONE (CL); hard; light olive gray with red oxidation stains; mostly fines; few fine SAND; low plasticity. Thin interbeds of SANDSTONE (SP); gray; moist; mostly fine SAND; nonplastic. UC: Su = 6.99 ksf

GDC_LOG_BORING_MMX_SOIL_SD SD516 LOGS.GPJ GDCLOG.GDT 3/13/17

GROUP DELTA CONSULTANTS, INC.
9245 Activity Road, Suite 103
San Diego, CA 92126

THIS SUMMARY APPLIES ONLY AT THE LOCATION OF THIS BORING AND AT THE TIME OF DRILLING. SUBSURFACE CONDITIONS MAY DIFFER AT OTHER LOCATIONS AND MAY CHANGE AT THIS LOCATION WITH THE PASSAGE OF TIME. THE DATA PRESENTED IS A SIMPLIFICATION OF THE ACTUAL CONDITIONS ENCOUNTERED.

FIGURE
A-06 b

BORING RECORD

PROJECT NAME	PROJECT NUMBER	BORING
UCSD Gilman Drive Sewer Improvements	SD516	**B-06**

SITE LOCATION	START	FINISH	SHEET NO.
Gilman Drive/La Jolla Village Drive	1/25/2017	1/25/2017	3 of 3

DRILLING COMPANY	DRILLING METHOD	LOGGED BY	CHECKED BY
Pacific Drilling	Hollow Stem	SP	MAF

DRILLING EQUIPMENT	BORING DIA. (in)	TOTAL DEPTH (ft)	GROUND ELEV (ft)	DEPTH/*ELEV.* GROUND WATER (ft)
Unimog	6	60.5	301	▼ N/A / *na*

SAMPLING METHOD
Hammer: 140 lbs., Drop: 30 in. (Automatic)

NOTES
ETR ~ 82%, N_{60} ~ 82/60 * N ~ 1.37 * N

DEPTH (feet)	ELEVATION (feet)	SAMPLE TYPE	SAMPLE NO.	PENETRATION RESISTANCE (BLOWS / 6 IN)	BLOW/FT "N"	N_{60}	MOISTURE (%)	DRY DENSITY (pcf)	OTHER TESTS	DEPTH (feet)	GRAPHIC LOG	DESCRIPTION AND CLASSIFICATION
	250		S-7	50 (2")	50 (2")	67 (2")						**ARDATH SHALE (Ta):** No recovery, tough drilling. Possible concretion.
55	245		S-8	11 23 37	60	82	20.4		#200	55		SILTSTONE (ML) interbedded with CLAYSTONE (CL); hard; light olive gray with red oxidation stains; mostly fines; trace fine SAND; low plasticity. 96% FINES.
60	240		R-9	50 (6")	50 (6")	44 (6")				60		Total Depth ~ 60'6" No Groundwater Encountered
65	235									65		
70	230									70		

GDC_LOG_BORING_MMX_SOIL_SD SD516 LOGS.GPJ GDCLOG.GDT 3/13/17

GROUP DELTA CONSULTANTS, INC.
9245 Activity Road, Suite 103
San Diego, CA 92126

THIS SUMMARY APPLIES ONLY AT THE LOCATION OF THIS BORING AND AT THE TIME OF DRILLING. SUBSURFACE CONDITIONS MAY DIFFER AT OTHER LOCATIONS AND MAY CHANGE AT THIS LOCATION WITH THE PASSAGE OF TIME. THE DATA PRESENTED IS A SIMPLIFICATION OF THE ACTUAL CONDITIONS ENCOUNTERED.

FIGURE
A-06 c

BORING RECORD

PROJECT NAME	PROJECT NUMBER	BORING
UCSD Gilman Drive Sewer Improvements	SD516	**B-07**

SITE LOCATION	START	FINISH	SHEET NO.
Gilman Drive/La Jolla Village Drive			1 of 1

DRILLING COMPANY	DRILLING METHOD	LOGGED BY	CHECKED BY

DRILLING EQUIPMENT	BORING DIA. (in)	TOTAL DEPTH (ft)	GROUND ELEV (ft)	DEPTH/*ELEV.* GROUND WATER (ft)
		0		▼ / *na*

SAMPLING METHOD	NOTES

DEPTH (feet)	ELEVATION (feet)	SAMPLE TYPE	SAMPLE NO.	PENETRATION RESISTANCE (BLOWS / 6 IN)	BLOW/FT "N"	N_{60}	MOISTURE (%)	DRY DENSITY (pcf)	OTHER TESTS	DEPTH (feet)	GRAPHIC LOG	DESCRIPTION AND CLASSIFICATION
												NOT DRILLED DUE TO UTILITY CONFLICTS
5										5		
10										10		
15										15		
20										20		

GROUP DELTA CONSULTANTS, INC.
9245 Activity Road, Suite 103
San Diego, CA 92126

THIS SUMMARY APPLIES ONLY AT THE LOCATION OF THIS BORING AND AT THE TIME OF DRILLING. SUBSURFACE CONDITIONS MAY DIFFER AT OTHER LOCATIONS AND MAY CHANGE AT THIS LOCATION WITH THE PASSAGE OF TIME. THE DATA PRESENTED IS A SIMPLIFICATION OF THE ACTUAL CONDITIONS ENCOUNTERED.

FIGURE
A-7

GDC_LOG_BORING_MMX_SOIL_SD SD516 LOGS.GPJ GDCLOG.GDT 3/13/17

BORING RECORD

PROJECT NAME	PROJECT NUMBER	BORING
UCSD Gilman Drive Sewer Improvements	SD516	**B-08**

SITE LOCATION	START	FINISH	SHEET NO.
Gilman Drive/La Jolla Village Drive	1/26/2017	1/26/2017	1 of 1

DRILLING COMPANY	DRILLING METHOD	LOGGED BY	CHECKED BY
Pacific Drilling	Hollow Stem	SP	MAF

DRILLING EQUIPMENT	BORING DIA. (in)	TOTAL DEPTH (ft)	GROUND ELEV (ft)	DEPTH/*ELEV.* GROUND WATER (ft)
Unimog	6	16.5	311	▼ N/A / *na*

SAMPLING METHOD
Hammer: 140 lbs., Drop: 30 in. (Automatic)

NOTES
ETR ~ 82%, N_{60} ~ 82/60 * N ~ 1.37 * N

DEPTH (feet)	ELEVATION (feet)	SAMPLE TYPE	SAMPLE NO.	PENETRATION RESISTANCE (BLOWS / 6 IN)	BLOW/FT "N"	N_{60}	MOISTURE (%)	DRY DENSITY (pcf)	OTHER TESTS	DEPTH (feet)	GRAPHIC LOG	DESCRIPTION AND CLASSIFICATION
	310											**FILL:** SILTY SAND (SM); very loose; dark brown; moist; mostly fine to medium SAND; some fines; nonplastic.
5	305	☒	S-1	4 6 7	13	18				5		CLAYEY SAND (SC); medium dense; reddish brown; moist; mostly fine to coarse SAND; little fines; nonplastic; trace fine GRAVEL.
10	300	■	R-2	9 13 15	28	26	18.6	105	#200	10		Lean CLAY with SAND (CL); very stiff; dark reddish brown; moist; mostly fines; little fine to medium SAND; medium plasticity. LL=43: PI=20; 84% FINES.
15	295	☒	S-3	3 3 5	8	11				15		Lean CLAY (CL); stiff; dark reddish brown; moist; mostly fines; trace fine to medium SAND; medium plasticity.
												Total Depth ~ 16'6" No Groundwater Encountered
20	290									20		

GDC_LOG_BORING_MMX_SOIL_SD SD516 LOGS.GPJ GDCLOG.GDT 3/13/17

GROUP DELTA CONSULTANTS, INC.
9245 Activity Road, Suite 103
San Diego, CA 92126

THIS SUMMARY APPLIES ONLY AT THE LOCATION OF THIS BORING AND AT THE TIME OF DRILLING. SUBSURFACE CONDITIONS MAY DIFFER AT OTHER LOCATIONS AND MAY CHANGE AT THIS LOCATION WITH THE PASSAGE OF TIME. THE DATA PRESENTED IS A SIMPLIFICATION OF THE ACTUAL CONDITIONS ENCOUNTERED.

FIGURE
A-08

BORING RECORD

PROJECT NAME	PROJECT NUMBER	BORING
UCSD Gilman Drive Sewer Improvements	SD516	**B-09**

SITE LOCATION	START	FINISH	SHEET NO.
Gilman Drive/La Jolla Village Drive	1/26/2017	1/26/2017	1 of 4

DRILLING COMPANY	DRILLING METHOD	LOGGED BY	CHECKED BY
Pacific Drilling	Hollow Stem	SP	MAF

DRILLING EQUIPMENT	BORING DIA. (in)	TOTAL DEPTH (ft)	GROUND ELEV (ft)	DEPTH/*ELEV.* GROUND WATER (ft)
Unimog	6	76.5	313	▼ N/A / *na*

SAMPLING METHOD
Hammer: 140 lbs., Drop: 30 in. (Automatic)

NOTES
ETR ~ 82%, N_{60} ~ 82/60 * N ~ 1.37 * N

DEPTH (feet)	ELEVATION (feet)	SAMPLE TYPE	SAMPLE NO.	PENETRATION RESISTANCE (BLOWS / 6 IN)	BLOW/FT "N"	N_{60}	MOISTURE (%)	DRY DENSITY (pcf)	OTHER TESTS	DEPTH (feet)	GRAPHIC LOG	DESCRIPTION AND CLASSIFICATION
	310											**FILL:** SILTY SAND (SM); loose; dark brown; moist; mostly fine to medium SAND; some fines; nonplastic.
5			S-1	12 18 18	36	49				5		CLAYEY SAND (SC); dense; moderate reddish brown; moist; mostly fine to medium SAND; some fines; nonplastic.
	305											
10			R-2	7 9 13	22	20				10		Medium dense; trace fine GRAVEL.
	300											
15										15		
	295											
20			S-3	4 4 4	8	11				20		Mostly fine to coarse SAND; trace fine GRAVEL.
	290											

GDC_LOG_BORING_MMX_SOIL_SD SD516 LOGS.GPJ GDCLOG.GDT 3/13/17

GROUP DELTA CONSULTANTS, INC.
9245 Activity Road, Suite 103
San Diego, CA 92126

THIS SUMMARY APPLIES ONLY AT THE LOCATION OF THIS BORING AND AT THE TIME OF DRILLING. SUBSURFACE CONDITIONS MAY DIFFER AT OTHER LOCATIONS AND MAY CHANGE AT THIS LOCATION WITH THE PASSAGE OF TIME. THE DATA PRESENTED IS A SIMPLIFICATION OF THE ACTUAL CONDITIONS ENCOUNTERED.

FIGURE
A-09 a

BORING RECORD

PROJECT NAME	PROJECT NUMBER	BORING
UCSD Gilman Drive Sewer Improvements	SD516	**B-09**

SITE LOCATION	START	FINISH	SHEET NO.
Gilman Drive/La Jolla Village Drive	1/26/2017	1/26/2017	2 of 4

DRILLING COMPANY	DRILLING METHOD	LOGGED BY	CHECKED BY
Pacific Drilling	Hollow Stem	SP	MAF

DRILLING EQUIPMENT	BORING DIA. (in)	TOTAL DEPTH (ft)	GROUND ELEV (ft)	DEPTH/*ELEV.* GROUND WATER (ft)
Unimog	6	76.5	313	▼ N/A / *na*

SAMPLING METHOD
Hammer: 140 lbs., Drop: 30 in. (Automatic)

NOTES
ETR ~ 82%, N_{60} ~ 82/60 * N ~ 1.37 * N

DEPTH (feet)	ELEVATION (feet)	SAMPLE TYPE	SAMPLE NO.	PENETRATION RESISTANCE (BLOWS / 6 IN)	BLOW/FT "N"	N_{60}	MOISTURE (%)	DRY DENSITY (pcf)	OTHER TESTS	DEPTH (feet)	GRAPHIC LOG	DESCRIPTION AND CLASSIFICATION
	285											**FILL:** CLAYEY SAND (SC); medium dense; moderate reddish brown; moist; mostly fine to coarse SAND; some fines; nonplastic; trace fine GRAVEL.
30			R-4	5 8 10	18	16				30		Dark brown; mostly fine to medium SAND; low plasticity.
	280											
35										35		
	275											
40			S-5	31 50 (5")	50 (5")	67 (5")				40		**ARDATH SHALE (Ta):** SANDY SILTSTONE (ML) thinly bedded with thin interbeds of SILTY SANDSTONE (SM). SILTSTONE (ML); very dense; light olive gray; mostly fines; some fine SAND; low plasticity. SAND (SM); very dense; light gray; moist; mostly fine to coarse SAND; some fines; nonplastic.
	270											
45										45		
	265											

GDC_LOG_BORING_MMX_SOIL_SD SD516 LOGS.GPJ GDCLOG.GDT 3/13/17

GROUP DELTA CONSULTANTS, INC.
9245 Activity Road, Suite 103
San Diego, CA 92126

THIS SUMMARY APPLIES ONLY AT THE LOCATION OF THIS BORING AND AT THE TIME OF DRILLING. SUBSURFACE CONDITIONS MAY DIFFER AT OTHER LOCATIONS AND MAY CHANGE AT THIS LOCATION WITH THE PASSAGE OF TIME. THE DATA PRESENTED IS A SIMPLIFICATION OF THE ACTUAL CONDITIONS ENCOUNTERED.

FIGURE
A-09 b

BORING RECORD

PROJECT NAME	PROJECT NUMBER	BORING
UCSD Gilman Drive Sewer Improvements	SD516	**B-09**

SITE LOCATION	START	FINISH	SHEET NO.
Gilman Drive/La Jolla Village Drive	1/26/2017	1/26/2017	3 of 4

DRILLING COMPANY	DRILLING METHOD	LOGGED BY	CHECKED BY
Pacific Drilling	Hollow Stem	SP	MAF

DRILLING EQUIPMENT	BORING DIA. (in)	TOTAL DEPTH (ft)	GROUND ELEV (ft)	DEPTH/*ELEV.* GROUND WATER (ft)
Unimog	6	76.5	313	▼ N/A / *na*

SAMPLING METHOD
Hammer: 140 lbs., Drop: 30 in. (Automatic)

NOTES
ETR ~ 82%, N_{60} ~ 82/60 * N ~ 1.37 * N

DEPTH (feet)	ELEVATION (feet)	SAMPLE TYPE	SAMPLE NO.	PENETRATION RESISTANCE (BLOWS / 6 IN)	BLOW/FT "N"	N_{60}	MOISTURE (%)	DRY DENSITY (pcf)	OTHER TESTS	DEPTH (feet)	GRAPHIC LOG	DESCRIPTION AND CLASSIFICATION
			R-6	50 (2")	50 (2")	44 (2")						**ARDATH SHALE (Ta):** SILTY SANDSTONE (SM); very dense; light olive gray; moist; mostly fine to medium SAND; some fines; nonplastic.
	260											
55										55		
	255											
60			S-7	28 50 (0")	50 (0")	67 (0")				60		
	250											
65			S-8	24 35 50 (0")	85 (6")	113 (6")				65		SILTSTONE (ML); very dense; light olive gray with red oxidation stains; moist; mostly fines; few fine SAND; low plasticity.
	245											
70			S-9	17 33 45	78	107				70		Light olive gray; moist; mostly fines; low plasticity; trace fine GRAVEL.
	240											

GDC_LOG_BORING_MMX_SOIL_SD SD516 LOGS.GPJ GDCLOG.GDT 3/13/17

GROUP DELTA CONSULTANTS, INC.
9245 Activity Road, Suite 103
San Diego, CA 92126

THIS SUMMARY APPLIES ONLY AT THE LOCATION OF THIS BORING AND AT THE TIME OF DRILLING. SUBSURFACE CONDITIONS MAY DIFFER AT OTHER LOCATIONS AND MAY CHANGE AT THIS LOCATION WITH THE PASSAGE OF TIME. THE DATA PRESENTED IS A SIMPLIFICATION OF THE ACTUAL CONDITIONS ENCOUNTERED.

FIGURE
A-09 c

BORING RECORD

PROJECT NAME	PROJECT NUMBER	BORING
UCSD Gilman Drive Sewer Improvements	SD516	**B-09**

SITE LOCATION	START	FINISH	SHEET NO.
Gilman Drive/La Jolla Village Drive	1/26/2017	1/26/2017	4 of 4

DRILLING COMPANY	DRILLING METHOD	LOGGED BY	CHECKED BY
Pacific Drilling	Hollow Stem	SP	MAF

DRILLING EQUIPMENT	BORING DIA. (in)	TOTAL DEPTH (ft)	GROUND ELEV (ft)	DEPTH/*ELEV.* GROUND WATER (ft)
Unimog	6	76.5	313	▼ N/A / *na*

SAMPLING METHOD
Hammer: 140 lbs., Drop: 30 in. (Automatic)

NOTES
ETR ~ 82%, N_{60} ~ 82/60 * N ~ 1.37 * N

DEPTH (feet)	ELEVATION (feet)	SAMPLE TYPE	SAMPLE NO.	PENETRATION RESISTANCE (BLOWS / 6 IN)	BLOW/FT "N"	N_{60}	MOISTURE (%)	DRY DENSITY (pcf)	OTHER TESTS	DEPTH (feet)	GRAPHIC LOG	DESCRIPTION AND CLASSIFICATION
		X	S-10	15 25 37	62	85						**ARDATH SHALE (Ta):** SILTSTONE (ML); very dense; light olive gray; moist; mostly fines; trace fine SAND; low plasticity.
												Total Depth ~ 76'6" No Groundwater Encountered
	235											
80										80		
	230											
85										85		
	225											
90										90		
	220											
95										95		
	215											

GROUP DELTA CONSULTANTS, INC.
9245 Activity Road, Suite 103
San Diego, CA 92126

THIS SUMMARY APPLIES ONLY AT THE LOCATION OF THIS BORING AND AT THE TIME OF DRILLING. SUBSURFACE CONDITIONS MAY DIFFER AT OTHER LOCATIONS AND MAY CHANGE AT THIS LOCATION WITH THE PASSAGE OF TIME. THE DATA PRESENTED IS A SIMPLIFICATION OF THE ACTUAL CONDITIONS ENCOUNTERED.

FIGURE
A-09 d

GDC_LOG_BORING_MMX_SOIL_SD SD516 LOGS.GPJ GDCLOG.GDT 3/13/17

BORING RECORD

PROJECT NAME	PROJECT NUMBER	BORING
UCSD Gilman Drive Sewer Improvements	SD516	**B-10**

SITE LOCATION	START	FINISH	SHEET NO.
Gilman Drive/La Jolla Village Drive	2/2/2017	2/2/2017	1 of 3

DRILLING COMPANY	DRILLING METHOD	LOGGED BY	CHECKED BY
Pacific Drilling	Hollow Stem	SP	MAF

DRILLING EQUIPMENT	BORING DIA. (in)	TOTAL DEPTH (ft)	GROUND ELEV (ft)	DEPTH/*ELEV.* GROUND WATER (ft)
Fraste	6	60.18	300	▼ N/A / *na*

SAMPLING METHOD
Hammer: 140 lbs., Drop: 30 in. (Automatic)

NOTES
ETR ~ 83%, N_{60} ~ 83/60 * N ~ 1.38 * N

DEPTH (feet)	ELEVATION (feet)	SAMPLE TYPE	SAMPLE NO.	PENETRATION RESISTANCE (BLOWS / 6 IN)	BLOW/FT "N"	N_{60}	MOISTURE (%)	DRY DENSITY (pcf)	OTHER TESTS	DEPTH (feet)	GRAPHIC LOG	DESCRIPTION AND CLASSIFICATION
5	295		S-1	7 9 11	20	28				5		**ARDATH SHALE (Ta):** SILTSTONE (ML) interbedded with CLAYSTONE (CL); hard; light olive gray with red oxidation stains; mostly fines; few fine SAND; low plasticity.
10	290		R-2	5 19 30	49	45				10		
15	285									15		
20	280		S-3	8 9 14	23	32				20		SILTSTONE (ML); hard; light olive gray with red oxidation stains; mostly fines; few fine SAND; low plasticity.

GROUP DELTA CONSULTANTS, INC.
9245 Activity Road, Suite 103
San Diego, CA 92126

THIS SUMMARY APPLIES ONLY AT THE LOCATION OF THIS BORING AND AT THE TIME OF DRILLING. SUBSURFACE CONDITIONS MAY DIFFER AT OTHER LOCATIONS AND MAY CHANGE AT THIS LOCATION WITH THE PASSAGE OF TIME. THE DATA PRESENTED IS A SIMPLIFICATION OF THE ACTUAL CONDITIONS ENCOUNTERED.

FIGURE
A-10 a

BORING RECORD

PROJECT NAME	PROJECT NUMBER	BORING
UCSD Gilman Drive Sewer Improvements	SD516	**B-10**

SITE LOCATION	START	FINISH	SHEET NO.
Gilman Drive/La Jolla Village Drive	2/2/2017	2/2/2017	2 of 3

DRILLING COMPANY	DRILLING METHOD	LOGGED BY	CHECKED BY
Pacific Drilling	Hollow Stem	SP	MAF

DRILLING EQUIPMENT	BORING DIA. (in)	TOTAL DEPTH (ft)	GROUND ELEV (ft)	DEPTH/*ELEV.* GROUND WATER (ft)
Fraste	6	60.18	300	▼ N/A / *na*

SAMPLING METHOD
Hammer: 140 lbs., Drop: 30 in. (Automatic)

NOTES
ETR ~ 83%, N_{60} ~ 83/60 * N ~ 1.38 * N

DEPTH (feet)	ELEVATION (feet)	SAMPLE TYPE	SAMPLE NO.	PENETRATION RESISTANCE (BLOWS / 6 IN)	BLOW/FT "N"	N_{60}	MOISTURE (%)	DRY DENSITY (pcf)	OTHER TESTS	DEPTH (feet)	GRAPHIC LOG	DESCRIPTION AND CLASSIFICATION
												ARDATH SHALE (Ta): SILTSTONE (ML); hard; light olive gray with red oxidation stains; mostly fines; few fine SAND; low plasticity.
30	270		R-4	18 50 (5")	50 (5")	46 (5")				30		SILTSTONE (ML) interbedded with CLAYSTONE (CL); hard; light olive gray with red oxidation stains; mostly fines; few fine SAND; low plasticity.
35	265		S-5	20 31 50	81	112				35		SILTSTONE (ML) thinly bedded with thin interbeds of SANDSTONE (SP). SILTSTONE (ML); very dense; light olive gray; mostly fines; low plasticity. SAND (SP); very dense; light gray with red oxidation stains; moist; mostly fine SAND; nonplastic.
40	260		S-6	15 38 46	84	116				40		
45	255		R-7	34 50 (2")	50 (2")	46 (2")				45		

GROUP DELTA CONSULTANTS, INC.
9245 Activity Road, Suite 103
San Diego, CA 92126

THIS SUMMARY APPLIES ONLY AT THE LOCATION OF THIS BORING AND AT THE TIME OF DRILLING. SUBSURFACE CONDITIONS MAY DIFFER AT OTHER LOCATIONS AND MAY CHANGE AT THIS LOCATION WITH THE PASSAGE OF TIME. THE DATA PRESENTED IS A SIMPLIFICATION OF THE ACTUAL CONDITIONS ENCOUNTERED.

FIGURE
A-10 b

BORING RECORD

PROJECT NAME	PROJECT NUMBER	BORING
UCSD Gilman Drive Sewer Improvements	SD516	**B-10**

SITE LOCATION	START	FINISH	SHEET NO.
Gilman Drive/La Jolla Village Drive	2/2/2017	2/2/2017	3 of 3

DRILLING COMPANY	DRILLING METHOD	LOGGED BY	CHECKED BY
Pacific Drilling	Hollow Stem	SP	MAF

DRILLING EQUIPMENT	BORING DIA. (in)	TOTAL DEPTH (ft)	GROUND ELEV (ft)	DEPTH/*ELEV.* GROUND WATER (ft)
Fraste	6	60.18	300	▼ N/A / *na*

SAMPLING METHOD
Hammer: 140 lbs., Drop: 30 in. (Automatic)

NOTES
ETR ~ 83%, N_{60} ~ 83/60 * N ~ 1.38 * N

DEPTH (feet)	ELEVATION (feet)	SAMPLE TYPE	SAMPLE NO.	PENETRATION RESISTANCE (BLOWS / 6 IN)	BLOW/FT "N"	N_{60}	MOISTURE (%)	DRY DENSITY (pcf)	OTHER TESTS	DEPTH (feet)	GRAPHIC LOG	DESCRIPTION AND CLASSIFICATION
			S-8	20 34 50 (4")	84 (10")	116 (10)"						**ARDATH SHALE (Ta):** SILTSTONE (ML); hard; gray; mostly fines; low plasticity. ¼" gypsum mineralization at 50'6".
55	245		S-9	22 50 (5")	50 (5")	69 (5")				55		SILTSTONE (ML) thinly bedded with thin interbeds of SANDSTONE (SP). SILTSTONE (ML); very dense; light olive gray; mostly fines; low plasticity. SAND (SP); very dense; dark yellowish brown with orange oxidation stains; moist; mostly fine SAND; nonplastic.
60	240		S-10	50 (2")	50 (2")	69 (2")				60		Total Depth ~ 60'2" No Groundwater Encountered
65	235									65		
70	230									70		

GROUP DELTA CONSULTANTS, INC.
9245 Activity Road, Suite 103
San Diego, CA 92126

THIS SUMMARY APPLIES ONLY AT THE LOCATION OF THIS BORING AND AT THE TIME OF DRILLING. SUBSURFACE CONDITIONS MAY DIFFER AT OTHER LOCATIONS AND MAY CHANGE AT THIS LOCATION WITH THE PASSAGE OF TIME. THE DATA PRESENTED IS A SIMPLIFICATION OF THE ACTUAL CONDITIONS ENCOUNTERED.

FIGURE
A-10 c

BORING RECORD

PROJECT NAME	PROJECT NUMBER	BORING
UCSD Gilman Drive Sewer Improvements	SD516	**B-11**

SITE LOCATION	START	FINISH	SHEET NO.
Gilman Drive/La Jolla Village Drive	1/16/2017	1/18/2017	1 of 3

DRILLING COMPANY	DRILLING METHOD	LOGGED BY	CHECKED BY
Pacific Drilling	Hollow Stem	SP	MAF

DRILLING EQUIPMENT	BORING DIA. (in)	TOTAL DEPTH (ft)	GROUND ELEV (ft)	DEPTH/*ELEV.* GROUND WATER (ft)
Fraste	6	70.92	321	▼ N/A / *na*

SAMPLING METHOD
Hammer: 140 lbs., Drop: 30 in. (Automatic)

NOTES
ETR ~ 83%, N_{60} ~ 83/60 * N ~ 1.38 * N

DEPTH (feet)	ELEVATION (feet)	SAMPLE TYPE	SAMPLE NO.	PENETRATION RESISTANCE (BLOWS / 6 IN)	BLOW/FT "N"	N_{60}	MOISTURE (%)	DRY DENSITY (pcf)	OTHER TESTS	DEPTH (feet)	GRAPHIC LOG	DESCRIPTION AND CLASSIFICATION
	320											**FILL:** SILTY lean CLAY (CL-ML); soft to medium stiff; moderately brown; moist; mostly fines; medium plasticity.
5	315		S-1	14 21 32	53	73				5		**ARDATH SHALE (Ta):** SILTSTONE (ML) interbedded with CLAYSTONE (CL); hard; light olive gray with red oxidation stains; mostly fines; few fine SAND; low plasticity.
10	310		R-2	27 50 (6")	50 (6")	44 (6")				10		SILTY, CLAYEY SANDSTONE (SC-SM); very dense; light olive gray with red oxidation stains; moist; mostly fine SAND; some fines; nonplastic.
15	305									15		
20	300		S-3	16 20 25	45	62				20		SANDY SILTSTONE (ML); very dense; light olive gray with red oxidation stains; moist; mostly fines; some fine SAND; low plasticity.

GDC_LOG_BORING_MMX_SOIL_SD SD516 LOGS.GPJ GDCLOG.GDT 3/13/17

GROUP DELTA CONSULTANTS, INC.
9245 Activity Road, Suite 103
San Diego, CA 92126

THIS SUMMARY APPLIES ONLY AT THE LOCATION OF THIS BORING AND AT THE TIME OF DRILLING. SUBSURFACE CONDITIONS MAY DIFFER AT OTHER LOCATIONS AND MAY CHANGE AT THIS LOCATION WITH THE PASSAGE OF TIME. THE DATA PRESENTED IS A SIMPLIFICATION OF THE ACTUAL CONDITIONS ENCOUNTERED.

FIGURE
A-11 a

BORING RECORD

PROJECT NAME	PROJECT NUMBER	BORING
UCSD Gilman Drive Sewer Improvements	SD516	**B-11**

SITE LOCATION	START	FINISH	SHEET NO.
Gilman Drive/La Jolla Village Drive	1/16/2017	1/18/2017	2 of 3

DRILLING COMPANY	DRILLING METHOD	LOGGED BY	CHECKED BY
Pacific Drilling	Hollow Stem	SP	MAF

DRILLING EQUIPMENT	BORING DIA. (in)	TOTAL DEPTH (ft)	GROUND ELEV (ft)	DEPTH/*ELEV.* GROUND WATER (ft)
Fraste	6	70.92	321	▼ N/A / *na*

SAMPLING METHOD
Hammer: 140 lbs., Drop: 30 in. (Automatic)

NOTES
ETR ~ 83%, N_{60} ~ 83/60 * N ~ 1.38 * N

DEPTH (feet)	ELEVATION (feet)	SAMPLE TYPE	SAMPLE NO.	PENETRATION RESISTANCE (BLOWS / 6 IN)	BLOW/FT "N"	N_{60}	MOISTURE (%)	DRY DENSITY (pcf)	OTHER TESTS	DEPTH (feet)	GRAPHIC LOG	DESCRIPTION AND CLASSIFICATION
	295											**ARDATH SHALE (Ta):** SANDY SILTSTONE (ML); very dense; light olive gray with red oxidation stains; moist; mostly fines; some fine SAND; low plasticity.
30	290		R-4	23 50 (5")	50 (5")	44 (5")				30		SILTSTONE (ML) thinly bedded with thin interbeds of SANDSTONE (SP). SILTSTONE (ML); very dense; light olive gray; mostly fines; low plasticity. SANDSTONE (SP); very dense; light gray with red oxidation stains; moist; mostly fine to coarse SAND; nonplastic.
35	285									35		
40	280		S-5	13 30 50	80	111				40		SANDY SILTSTONE (ML); very dense; light olive gray with red oxidation stains; moist; mostly fines; some fine SAND; low plasticity.
45	275									45		

GDC_LOG_BORING_MMX_SOIL_SD SD516 LOGS.GPJ GDCLOG.GDT 3/13/17

GROUP DELTA CONSULTANTS, INC.
9245 Activity Road, Suite 103
San Diego, CA 92126

THIS SUMMARY APPLIES ONLY AT THE LOCATION OF THIS BORING AND AT THE TIME OF DRILLING. SUBSURFACE CONDITIONS MAY DIFFER AT OTHER LOCATIONS AND MAY CHANGE AT THIS LOCATION WITH THE PASSAGE OF TIME. THE DATA PRESENTED IS A SIMPLIFICATION OF THE ACTUAL CONDITIONS ENCOUNTERED.

FIGURE
A-11 b

BORING RECORD

PROJECT NAME	PROJECT NUMBER	BORING
UCSD Gilman Drive Sewer Improvements	SD516	**B-11**

SITE LOCATION	START	FINISH	SHEET NO.
Gilman Drive/La Jolla Village Drive	1/16/2017	1/18/2017	3 of 3

DRILLING COMPANY	DRILLING METHOD	LOGGED BY	CHECKED BY
Pacific Drilling	Hollow Stem	SP	MAF

DRILLING EQUIPMENT	BORING DIA. (in)	TOTAL DEPTH (ft)	GROUND ELEV (ft)	DEPTH/*ELEV.* GROUND WATER (ft)
Fraste	6	70.92	321	▼ N/A / *na*

SAMPLING METHOD
Hammer: 140 lbs., Drop: 30 in. (Automatic)

NOTES
ETR ~ 83%, N_{60} ~ 83/60 * N ~ 1.38 * N

DEPTH (feet)	ELEVATION (feet)	SAMPLE TYPE	SAMPLE NO.	PENETRATION RESISTANCE (BLOWS / 6 IN)	BLOW/FT "N"	N_{60}	MOISTURE (%)	DRY DENSITY (pcf)	OTHER TESTS	DEPTH (feet)	GRAPHIC LOG	DESCRIPTION AND CLASSIFICATION
	270		S-6	13 25 50 (2")	75 (8")	100 (8")						**ARDATH SHALE (Ta):** SILTSTONE (ML) interbedded with CLAYSTONE (CL); hard; light olive gray with red oxidation stains; mostly fines; few fine SAND; low plasticity. Thin interbeds of SANDSTONE (SP); gray; moist; mostly fine SAND; nonplastic.
55	265									55		
60	260		S-7	15 19 40	59	82				60		SILTSTONE (ML); hard; light olive gray with red oxidation stains; mostly fines; few fine SAND; low plasticity.
65	255		R-8	27 50 (4")	50 (4")	44 (4")			UC	65		UC: Su = 4.15 ksf ½" gypsum mineralization*
70	250		S-9	18 50 (5")	50 (5")	67 (5")				70		Total Depth ~ 70'11" No Groundwater Encountered

GDC_LOG_BORING_MMX_SOIL_SD SD516 LOGS.GPJ GDCLOG.GDT 3/13/17

GROUP DELTA CONSULTANTS, INC.
9245 Activity Road, Suite 103
San Diego, CA 92126

THIS SUMMARY APPLIES ONLY AT THE LOCATION OF THIS BORING AND AT THE TIME OF DRILLING. SUBSURFACE CONDITIONS MAY DIFFER AT OTHER LOCATIONS AND MAY CHANGE AT THIS LOCATION WITH THE PASSAGE OF TIME. THE DATA PRESENTED IS A SIMPLIFICATION OF THE ACTUAL CONDITIONS ENCOUNTERED.

FIGURE
A-11 c

BORING RECORD

PROJECT NAME	PROJECT NUMBER	BORING
UCSD Gilman Drive Sewer Improvements	SD516	**B-12**

SITE LOCATION	START	FINISH	SHEET NO.
Gilman Drive/La Jolla Village Drive	1/16/2017	1/16/2017	1 of 2

DRILLING COMPANY	DRILLING METHOD	LOGGED BY	CHECKED BY
Pacific Drilling	Hollow Stem	SP	MAF

DRILLING EQUIPMENT	BORING DIA. (in)	TOTAL DEPTH (ft)	GROUND ELEV (ft)	DEPTH/*ELEV.* GROUND WATER (ft)
Fraste	6	31	268	▼ N/A / *na*

SAMPLING METHOD
Hammer: 140 lbs., Drop: 30 in. (Automatic)

NOTES
ETR ~ 83%, N_{60} ~ 83/60 * N ~ 1.38 * N

DEPTH (feet)	ELEVATION (feet)	SAMPLE TYPE	SAMPLE NO.	PENETRATION RESISTANCE (BLOWS / 6 IN)	BLOW/FT "N"	N_{60}	MOISTURE (%)	DRY DENSITY (pcf)	OTHER TESTS	DEPTH (feet)	GRAPHIC LOG	DESCRIPTION AND CLASSIFICATION
												FILL: SANDY SILT (ML); medium dense; yellowish brown; mostly fines; some fine SAND; nonplastic; few fine GRAVEL.
	265											**ARDATH SHALE (Ta):** SILTSTONE (ML) interbedded with CLAYSTONE (CL); hard; light brown and yellowish brown; mostly fines; few fine SAND; low plasticity.
5			S-1	7 19 20	39	54				5		
	260											
10			R-2	13 50 (3")	50 (3")	44 (3")				10		SILTSTONE (ML) interbedded with CLAYSTONE (CL); hard; gray; mostly fines; few fine SAND; low plasticity. Very thin interbeds of SANDSTONE (SP); gray; moist; mostly fine SAND; nonplastic.
	255											
15										15		
	250											
20			S-3	18 28 50	78	108				20		SILTSTONE (ML); hard; gray with red oxidation stains; mostly fines; few fine SAND; low plasticity.
	245											

GROUP DELTA CONSULTANTS, INC.
9245 Activity Road, Suite 103
San Diego, CA 92126

THIS SUMMARY APPLIES ONLY AT THE LOCATION OF THIS BORING AND AT THE TIME OF DRILLING. SUBSURFACE CONDITIONS MAY DIFFER AT OTHER LOCATIONS AND MAY CHANGE AT THIS LOCATION WITH THE PASSAGE OF TIME. THE DATA PRESENTED IS A SIMPLIFICATION OF THE ACTUAL CONDITIONS ENCOUNTERED.

FIGURE
A-12 a

GDC_LOG_BORING_MMX_SOIL_SD SD516 LOGS.GPJ GDCLOG.GDT 3/13/17

BORING RECORD

PROJECT NAME	PROJECT NUMBER	BORING
UCSD Gilman Drive Sewer Improvements	SD516	**B-12**

SITE LOCATION	START	FINISH	SHEET NO.
Gilman Drive/La Jolla Village Drive	1/16/2017	1/16/2017	2 of 2

DRILLING COMPANY	DRILLING METHOD	LOGGED BY	CHECKED BY
Pacific Drilling	Hollow Stem	SP	MAF

DRILLING EQUIPMENT	BORING DIA. (in)	TOTAL DEPTH (ft)	GROUND ELEV (ft)	DEPTH/*ELEV.* GROUND WATER (ft)
Fraste	6	31	268	▼ N/A / *na*

SAMPLING METHOD
Hammer: 140 lbs., Drop: 30 in. (Automatic)

NOTES
ETR ~ 83%, N_{60} ~ 83/60 * N ~ 1.38 * N

DEPTH (feet)	ELEVATION (feet)	SAMPLE TYPE	SAMPLE NO.	PENETRATION RESISTANCE (BLOWS / 6 IN)	BLOW/FT "N"	N_{60}	MOISTURE (%)	DRY DENSITY (pcf)	OTHER TESTS	DEPTH (feet)	GRAPHIC LOG	DESCRIPTION AND CLASSIFICATION
			R-4	50 (6")	50 (6")	44 (6")						**ARDATH SHALE (Ta):** Poorly-graded SANDSTONE with SILT (SP-SM); very dense; reddish brown; moist; mostly fine SAND; few fines; nonplastic.
			S-5	50 (6")	50 (6")	67 (6")						
	240											
30			S-6	29 50 (6")	50 (6")	67 (6")				30		SILTSTONE (ML); hard; gray with red oxidation stains; mostly fines; few fine SAND; low plasticity.
	235											Total Depth ~ 31' No Groundwater Encountered
35										35		
	230											
40										40		
	225											
45										45		
	220											

GDC_LOG_BORING_MMX_SOIL_SD SD516 LOGS.GPJ GDCLOG.GDT 3/13/17

GROUP DELTA CONSULTANTS, INC.
9245 Activity Road, Suite 103
San Diego, CA 92126

THIS SUMMARY APPLIES ONLY AT THE LOCATION OF THIS BORING AND AT THE TIME OF DRILLING. SUBSURFACE CONDITIONS MAY DIFFER AT OTHER LOCATIONS AND MAY CHANGE AT THIS LOCATION WITH THE PASSAGE OF TIME. THE DATA PRESENTED IS A SIMPLIFICATION OF THE ACTUAL CONDITIONS ENCOUNTERED.

FIGURE
A-12 b

BORING RECORD

PROJECT NAME	PROJECT NUMBER	BORING
UCSD Gilman Drive Sewer Improvements	SD516	**B-13**

SITE LOCATION	START	FINISH	SHEET NO.
Gilman Drive/La Jolla Village Drive	1/17/2017	1/17/2017	1 of 2

DRILLING COMPANY	DRILLING METHOD	LOGGED BY	CHECKED BY
Pacific Drilling	Hollow Stem	SP	MAF

DRILLING EQUIPMENT	BORING DIA. (in)	TOTAL DEPTH (ft)	GROUND ELEV (ft)	DEPTH/*ELEV.* GROUND WATER (ft)
Fraste	6	41.42	285	▼ N/A / *na*

SAMPLING METHOD
Hammer: 140 lbs., Drop: 30 in. (Automatic)

NOTES
ETR ~ 83%, N_{60} ~ 83/60 * N ~ 1.38 * N

DEPTH (feet)	ELEVATION (feet)	SAMPLE TYPE	SAMPLE NO.	PENETRATION RESISTANCE (BLOWS / 6 IN)	BLOW/FT "N"	N_{60}	MOISTURE (%)	DRY DENSITY (pcf)	OTHER TESTS	DEPTH (feet)	GRAPHIC LOG	DESCRIPTION AND CLASSIFICATION
												FILL: SILTY, CLAYEY SAND (SC-SM); loose; light brown; moist; mostly fine SAND; some fines; nonplastic; little fine GRAVEL.
5	280		S-1	7 9 5	14	19				5		SANDY lean CLAY (CL); very stiff; moderate to dark brown; moist; mostly fines; some fine SAND; medium plasticity; trace fine GRAVEL.
10	275		R-2	29 50 (3")	50 (3")	44 (3")				10		**ARDATH SHALE (Ta):** SILTSTONE (ML) interbedded with CLAYSTONE (CL); hard; gray; mostly fines; few fine SAND; low plasticity. Very thin interbeds of SANDSTONE (SP); gray; moist; mostly fine SAND; nonplastic.
15	270									15		
20	265		S-3	8 20 32	52	72				20		SILTSTONE (ML) interbedded with CLAYSTONE (CL); hard; light olive gray with red oxidation stains; mostly fines; few fine SAND; low plasticity; weakly cemented.

GROUP DELTA CONSULTANTS, INC.
9245 Activity Road, Suite 103
San Diego, CA 92126

THIS SUMMARY APPLIES ONLY AT THE LOCATION OF THIS BORING AND AT THE TIME OF DRILLING. SUBSURFACE CONDITIONS MAY DIFFER AT OTHER LOCATIONS AND MAY CHANGE AT THIS LOCATION WITH THE PASSAGE OF TIME. THE DATA PRESENTED IS A SIMPLIFICATION OF THE ACTUAL CONDITIONS ENCOUNTERED.

FIGURE
A-13 a

GDC_LOG_BORING_MMX_SOIL_SD SD516 LOGS.GPJ GDCLOG.GDT 3/13/17

BORING RECORD

PROJECT NAME	PROJECT NUMBER	BORING
UCSD Gilman Drive Sewer Improvements	SD516	**B-13**

SITE LOCATION	START	FINISH	SHEET NO.
Gilman Drive/La Jolla Village Drive	1/17/2017	1/17/2017	2 of 2

DRILLING COMPANY	DRILLING METHOD	LOGGED BY	CHECKED BY
Pacific Drilling	Hollow Stem	SP	MAF

DRILLING EQUIPMENT	BORING DIA. (in)	TOTAL DEPTH (ft)	GROUND ELEV (ft)	DEPTH/*ELEV.* GROUND WATER (ft)
Fraste	6	41.42	285	▼ N/A / *na*

SAMPLING METHOD
Hammer: 140 lbs., Drop: 30 in. (Automatic)

NOTES
ETR ~ 83%, N_{60} ~ 83/60 * N ~ 1.38 * N

DEPTH (feet)	ELEVATION (feet)	SAMPLE TYPE	SAMPLE NO.	PENETRATION RESISTANCE (BLOWS / 6 IN)	BLOW/FT "N"	N_{60}	MOISTURE (%)	DRY DENSITY (pcf)	OTHER TESTS	DEPTH (feet)	GRAPHIC LOG	DESCRIPTION AND CLASSIFICATION
			R-4	35 50 (4")	50 (4")	44 (4")	11.0		#200			**ARDATH SHALE (Ta):** SANDY SILTSTONE (ML) moderately bedded with thin interbeds of poorly-graded SANDSTONE (SP). SILTSTONE (ML); very dense; light olive gray; mostly fines; low plasticity. SANDSTONE (SP); very dense; light gray with red oxidation stains; moist; mostly fine SAND; nonplastic. 83% FINES.
30	255		S-5	34 50 (5")	50 (5")	67 (5")				30		SILTY SANDSTONE (SM); very dense; light olive gray with red oxidation stains; moist; mostly fine SAND; little fines; nonplatic.
35	250		S-6	36 48 50 (5")	98 (11")	131 (11")				35		SILTY SANDSTONE (SM) moderately bedded with thin interbeds of SILTSTONE (ML). SANDSTONE (SM); very dense; light olive gray with red oxidation stains; moist; mostly fine to medium SAND; little fines; nonplatic. SILTSTONE (ML); hard; light gray with red oxidation stains; mostly fines; low plasticity.
40	245		S-7	21 28 50 (5")	78 (11")	104 (11")				40		SILTSTONE (ML); hard; light gray with red oxidation stains; mostly fines; few fine SAND; low plasticity.
												Total Depth ~ 41'5" No Groundwater Encountered
45	240									45		

GDC_LOG_BORING_MMX_SOIL_SD SD516 LOGS.GPJ GDCLOG.GDT 3/13/17

GROUP DELTA CONSULTANTS, INC.
9245 Activity Road, Suite 103
San Diego, CA 92126

THIS SUMMARY APPLIES ONLY AT THE LOCATION OF THIS BORING AND AT THE TIME OF DRILLING. SUBSURFACE CONDITIONS MAY DIFFER AT OTHER LOCATIONS AND MAY CHANGE AT THIS LOCATION WITH THE PASSAGE OF TIME. THE DATA PRESENTED IS A SIMPLIFICATION OF THE ACTUAL CONDITIONS ENCOUNTERED.

FIGURE
A-13 b

BORING RECORD

PROJECT NAME	PROJECT NUMBER	BORING
UCSD Gilman Drive Sewer Improvements	SD516	**B-14**

SITE LOCATION	START	FINISH	SHEET NO.
Gilman Drive/La Jolla Village Drive	1/18/2017	1/18/2017	1 of 1

DRILLING COMPANY	DRILLING METHOD	LOGGED BY	CHECKED BY
Pacific Drilling	Hollow Stem	SP	MAF

DRILLING EQUIPMENT	BORING DIA. (in)	TOTAL DEPTH (ft)	GROUND ELEV (ft)	DEPTH/*ELEV.* GROUND WATER (ft)
Fraste	6	21.42	267	▼ N/A / *na*

SAMPLING METHOD
Hammer: 140 lbs., Drop: 30 in. (Automatic)

NOTES
ETR ~ 83%, N_{60} ~ 83/60 * N ~ 1.38 * N

DEPTH (feet)	ELEVATION (feet)	SAMPLE TYPE	SAMPLE NO.	PENETRATION RESISTANCE (BLOWS / 6 IN)	BLOW/FT "N"	N_{60}	MOISTURE (%)	DRY DENSITY (pcf)	OTHER TESTS	DEPTH (feet)	GRAPHIC LOG	DESCRIPTION AND CLASSIFICATION
	265											**FILL:** SANDY lean CLAY (CL); soft; light brown; moist; mostly fines; some fine SAND; low plasticity; trace fine GRAVEL.
5			S-1	8 6 9	15	21				5		Moderately brown; litte fine to coarse GRAVEL.
	260											**ARDATH SHALE (Ta):** SILTSTONE (ML); hard; yellowish gray; mostly fines; few fine SAND; low plasticity.
10			R-2	21 50 (3")	50 (3")	44 (3")				10		Poorly-graded SANDSTONE (SP); very dense; light olive gray with red oxidation stains; moist; mostly fine SAND; nonplastic.
	255											
15			S-3	20 27 50 (3")	77 (9")	103 (9")				15		SILTSTONE (ML) thinly bedded with thin interbeds of poorly-graded SANDSTONE (SP). SILTSTONE (ML); very dense; light olive gray; mostly fines; low plasticity. SAND (SP); very dense; light gray with red oxidation stains; moist; mostly fine SAND; nonplastic.
	250											
20			S-4	12 26 50 (5")	76 (11")	101 (11")				20		Total Depth ~ 21'5" No Groundwater Encountered
	245											

GDC_LOG_BORING_MMX_SOIL_SD SD516 LOGS.GPJ GDCLOG.GDT 3/13/17

GROUP DELTA CONSULTANTS, INC.
9245 Activity Road, Suite 103
San Diego, CA 92126

THIS SUMMARY APPLIES ONLY AT THE LOCATION OF THIS BORING AND AT THE TIME OF DRILLING. SUBSURFACE CONDITIONS MAY DIFFER AT OTHER LOCATIONS AND MAY CHANGE AT THIS LOCATION WITH THE PASSAGE OF TIME. THE DATA PRESENTED IS A SIMPLIFICATION OF THE ACTUAL CONDITIONS ENCOUNTERED.

FIGURE
A-14

APPENDIX B
LABORATORY TESTING

APPENDIX B

LABORATORY TESTING

Laboratory testing was conducted in a manner consistent with the level of care and skill ordinarily exercised by members of the profession currently practicing under similar conditions and in the same locality. No warranty, express or implied, is made as to the correctness or serviceability of the test results, or the conclusions derived from these tests. Where a specific laboratory test method has been referenced, such as ASTM or Caltrans, the reference only applies to the specified laboratory test method, which has been used only as a guidance document for the general performance of the test and not as a "Test Standard". A brief description of the various tests performed for this project follows.

Classification: Soils were visually classified according to the Unified Soil Classification System as established by the American Society of Civil Engineers per ASTM D2487. The soil classifications are shown on the boring logs in Appendix A.

Percent Passing #200 Sieve: Percent passing the #200 sieve tests were conducted in accordance with ASTM D1140, and were used to supplement visual classifications. The test results are shown on the boring logs in Appendix A.

Atterberg Limits: ASTM D4318 was used to determine the liquid limit and plasticity index of selected samples. The results were used to refine the soil classification shown on the boring logs in Appendix A.

Sulfate Content: To assess the potential for reactivity with concrete, selected soil samples were tested for water soluble sulfate. The sulfate was extracted from the soil under vacuum using a 10:1 (water to dry soil) dilution ratio. The extracted solution was tested for water soluble sulfate in general accordance with ASTM D516. The test results are also presented in Figure B-1, along with common criteria for evaluating soluble sulfate content.

Unconfined Compression: The unconfined compressive strength of cohesive soils were determined from selected samples evaluated in general accordance with ASTM D2166. The test results are presented in Figures B-2.1 through B-2.3.

Direct Shear: The shear strength of a selected sample of the soils from the site was assessed using direct shear testing performed in general accordance with ASTM D3080. The test results are shown in Figure B-3.

CORROSIVITY TEST RESULTS
(ASTM D516, CTM 643)

SAMPLE NO. (Reference)	pH	RESISTIVITY [OHM-CM]	SULFATE CONTENT [%]	CHLORIDE CONTENT [%]
B-9 @ 50’	--	--	>0.01	--


SULFATE CONTENT [%]	SULFATE EXPOSURE	CEMENT TYPE
0.00 to 0.10	Negligible	-
0.10 to 0.20	Moderate	II, IP(MS), IS(MS)
0.20 to 2.00	Severe	V
Above 2.00	Very Severe	V plus pozzolan

SOIL RESISTIVITY	GENERAL DEGREE OF CORROSIVITY TO FERROUS
0 to 1,000	Very Corrosive
1,000 to 2,000	Corrosive
2,000 to 5,000	Moderately Corrosive
5,000 to 10,000	Mildly Corrosive
Above 10,000	Slightly Corrosive

CHLORIDE (Cl) CONTENT	GENERAL DEGREE OF
0.00 to 0.03	Negligible
0.03 to 0.15	Corrosive
Above 0.15	Severely Corrosive

PROJECT:	UCSD Gilman Sewer	SAMPLED BY:	SP
SAMPLE I.D.:	B-5 @ 40'	TESTED BY:	JLK
DESCRIPTION:	Moderate yellow brown Siltstone	DATE:	2/6/17

TYPE OF SAMPLE	CAL	
WET WT. OF SAMPLE	465.52	[g]
INITIAL DIAM.	2.41	[in]
INITIAL HEIGHT	3.742	[in]
INITIAL AREA	4.562	[in^2]
INITIAL VOLUME	17.07	[in^3]
WET DENSITY	103.9	[pcf]
DRY WT. OF SAMPLE	363.14	[g]
WEIGHT OF WATER	102.4	[g]
MOISTURE CONTENT	28.2	[%]
DRY DENSITY	81.0	[pcf]
L-D RATIO	1.6:1	
STRAIN RATE	4.29	[%/min]
STRAIN AT FAILURE	22.72	[%]
STRAIN AT FAILURE	0.850	[in]
15% STRAIN	0.561	[in]
FAILURE CRITERIA:	Yield	
COMP. STRENGTH:	12991	[psf]
SHEAR STRENGTH:	6495	[psf]
SPEC. GRAVITY	2.7	
(By Test - See Figure C-2)		
SATURATION:	71	[%]
FAILURE MODE:	Brittle	

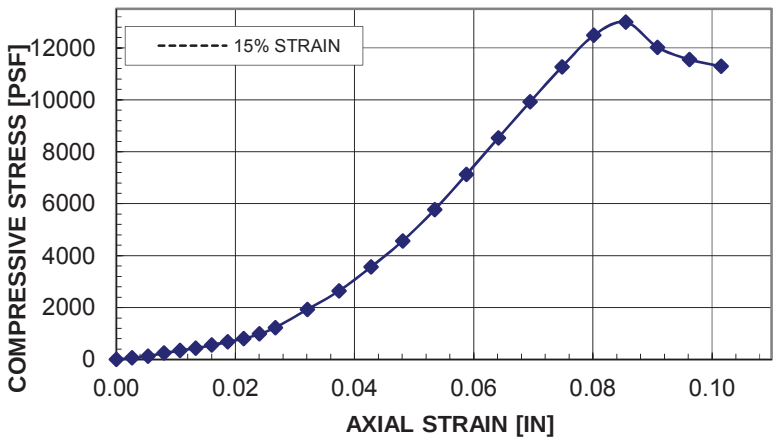



SPECIMEN AFTER FAILURE

Elapsed Time [min]	Axial Load [lb]	Strain Dial [in]	Total Strain [in]	Unit Strain	Corrected Area [in^2]	Stress [psf]
0.0	0.0	1.000	0.000	0.000	4.56	0.0
0.1	2.0	0.990	0.010	0.003	4.57	63.0
0.3	4.0	0.980	0.020	0.005	4.59	125.6
0.6	11.0	0.960	0.040	0.011	4.61	343.5
0.8	14.0	0.950	0.050	0.013	4.62	436.0
1.0	18.0	0.940	0.060	0.016	4.64	559.1
1.4	32.0	0.910	0.090	0.024	4.67	985.9
1.6	40.0	0.900	0.100	0.027	4.69	1229.0
1.9	63.0	0.880	0.120	0.032	4.71	1925.0
2.2	87.0	0.860	0.140	0.037	4.74	2643.6
2.6	118.0	0.840	0.160	0.043	4.77	3565.7
2.9	152.0	0.820	0.180	0.048	4.79	4567.4
3.2	193.0	0.800	0.200	0.053	4.82	5766.9
3.5	240.0	0.780	0.220	0.059	4.85	7130.8
3.9	289.0	0.760	0.240	0.064	4.87	8537.9
4.2	338.0	0.740	0.260	0.069	4.90	9928.4
4.5	386.0	0.720	0.280	0.075	4.93	11273.2
4.8	430.0	0.700	0.300	0.080	4.96	12485.7
5.3	450.0	0.680	0.320	0.086	4.99	12990.5
5.5	419.0	0.660	0.340	0.091	5.02	12024.9
5.8	405.0	0.640	0.360	0.096	5.05	11554.8


GROUP DELTA


UNCONFINED COMPRESSIVE STRENGTH

Project No. SD516
Document No. 17-0015
FIGURE B-2.1

PROJECT:	UCSD Gilman Sewer	SAMPLED BY:	Sergio Postigo
SAMPLE I.D.:	B-6 @ 45'	TESTED BY:	JLK
DESCRIPTION:	Moderate yellow brown Claystone	DATE:	2/6/17

TYPE OF SAMPLE	CAL	
WET WT. OF SAMPLE	757.08	[g]
INITIAL DIAM.	2.4	[in]
INITIAL HEIGHT	4.970	[in]
INITIAL AREA	4.524	[in^2]
INITIAL VOLUME	22.48	[in^3]
WET DENSITY	128.3	[pcf]
DRY WT. OF SAMPLE	636.89	[g]
WEIGHT OF WATER	120.2	[g]
MOISTURE CONTENT	18.9	[%]
DRY DENSITY	107.9	[pcf]
L-D RATIO	2.1:1	
STRAIN RATE	2.47	[%/min]
STRAIN AT FAILURE	8.65	[%]
STRAIN AT FAILURE	0.430	[in]
15% STRAIN	0.746	[in]
FAILURE CRITERIA:	Yield	
COMP. STRENGTH:	6997	[psf]
SHEAR STRENGTH:	3499	[psf]
SPEC. GRAVITY	2.7	
(By Test - See Figure C-2)		
SATURATION:	91	[%]
FAILURE MODE:	Brittle	

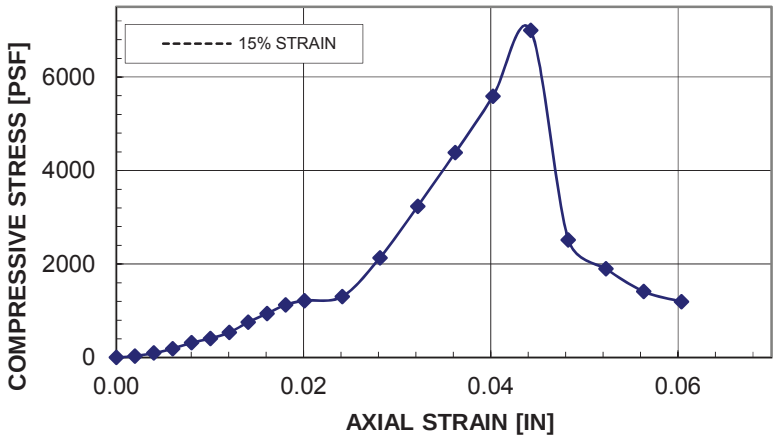

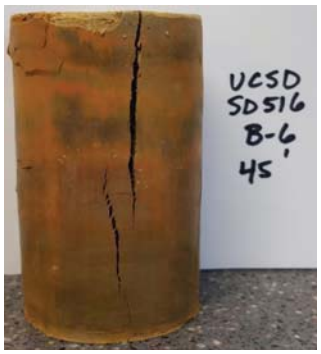

SPECIMEN AFTER FAILURE

Elapsed Time [min]	Axial Load [lb]	Strain Dial [in]	Total Strain [in]	Unit Strain	Corrected Area [in^2]	Stress [psf]
0.0	0.0	1.000	0.000	0.000	4.52	0.0
0.2	1.0	0.990	0.010	0.002	4.53	31.8
0.3	3.0	0.980	0.020	0.004	4.54	95.1
0.5	6.0	0.970	0.030	0.006	4.55	189.8
0.6	10.0	0.960	0.040	0.008	4.56	315.7
0.8	13.0	0.950	0.050	0.010	4.57	409.6
2.0	17.0	0.940	0.060	0.012	4.58	534.6
1.1	24.0	0.930	0.070	0.014	4.59	753.2
1.3	30.0	0.920	0.080	0.016	4.60	939.6
1.5	36.0	0.910	0.090	0.018	4.61	1125.2
1.6	39.0	0.900	0.100	0.020	4.62	1216.4
1.9	42.0	0.880	0.120	0.024	4.64	1304.6
2.2	69.0	0.860	0.140	0.028	4.66	2134.5
2.6	105.0	0.840	0.160	0.032	4.67	3234.7
2.9	143.0	0.820	0.180	0.036	4.69	4387.0
3.2	183.0	0.800	0.200	0.040	4.71	5590.7
3.6	230.0	0.780	0.220	0.044	4.73	6997.1
3.9	83.0	0.760	0.240	0.048	4.75	2514.4
4.2	63.0	0.740	0.260	0.052	4.77	1900.4
4.5	47.0	0.720	0.280	0.056	4.79	1411.8
4.9	40.0	0.700	0.300	0.060	4.81	1196.4


GROUP DELTA

UNCONFINED COMPRESSIVE STRENGTH

Project No. SD516
Document No. 17-0015
FIGURE B-2.2

PROJECT:	UCSD Gilman Sewer	SAMPLED BY:	Sergio Postigo
SAMPLE I.D.:	B-11 @ 65'	TESTED BY:	JLK
DESCRIPTION:	Moderate yellow brown lean CLAY (CL)	DATE:	2/7/17

TYPE OF SAMPLE	CAL	
WET WT. OF SAMPLE	709.99	[g]
INITIAL DIAM.	2.4	[in]
INITIAL HEIGHT	4.869	[in]
INITIAL AREA	4.524	[in^2]
INITIAL VOLUME	22.03	[in^3]
WET DENSITY	122.8	[pcf]
DRY WT. OF SAMPLE	586.14	[g]
WEIGHT OF WATER	123.9	[g]
MOISTURE CONTENT	21.1	[%]
DRY DENSITY	101.4	[pcf]
L-D RATIO	2.0:1	
STRAIN RATE	0.3	[%/min]
STRAIN AT FAILURE	0.86	[%]
STRAIN AT FAILURE	0.042	[in]
15% STRAIN	0.730	[in]
FAILURE CRITERIA:	Yield	
COMP. STRENGTH:	4151	[psf]
SHEAR STRENGTH:	2076	[psf]
SPEC. GRAVITY	2.7	
(By Test - See Figure C-2)		
SATURATION:	86	[%]
FAILURE MODE:	Semi-Plastic	

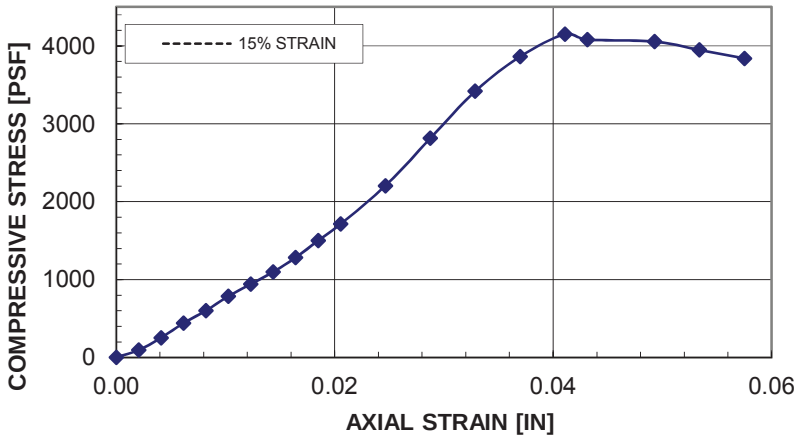

>½" layer of gypsum weakend the sample.




SPECIMEN AFTER FAILURE


Elapsed Time [min]	Axial Load [lb]	Strain Dial [in]	Total Strain [in]	Unit Strain	Corrected Area [in^2]	Stress [psf]
0.0	0.0	1.000	0.000	0.000	4.52	0.0
0.1	3.0	0.990	0.010	0.002	4.53	95.3
0.3	8.0	0.980	0.020	0.004	4.54	253.6
0.5	14.0	0.970	0.030	0.006	4.55	442.9
0.6	19.0	0.960	0.040	0.008	4.56	599.8
0.8	25.0	0.950	0.050	0.010	4.57	787.6
1.0	30.0	0.940	0.060	0.012	4.58	943.2
1.1	35.0	0.930	0.070	0.014	4.59	1098.1
1.3	41.0	0.920	0.080	0.016	4.60	1283.6
1.4	48.0	0.910	0.090	0.018	4.61	1499.6
1.6	55.0	0.900	0.100	0.021	4.62	1714.7
1.9	71.0	0.880	0.120	0.025	4.64	2204.3
2.3	91.0	0.860	0.140	0.029	4.66	2813.3
2.6	111.0	0.840	0.160	0.033	4.68	3417.1
2.9	126.0	0.820	0.180	0.037	4.70	3862.4
3.2	136.0	0.800	0.200	0.041	4.72	4151.2
3.4	134.0	0.790	0.210	0.043	4.73	4081.4
3.9	134.0	0.760	0.240	0.049	4.76	4055.1
4.2	131.0	0.740	0.260	0.053	4.78	3947.2
4.5	128.0	0.720	0.280	0.058	4.80	3840.1
4.8	125.0	0.700	0.300	0.062	4.82	3733.7

GROUP DELTA

UNCONFINED COMPRESSIVE STRENGTH

Project No. SD516
Document No. 17-0015
FIGURE B-2.3

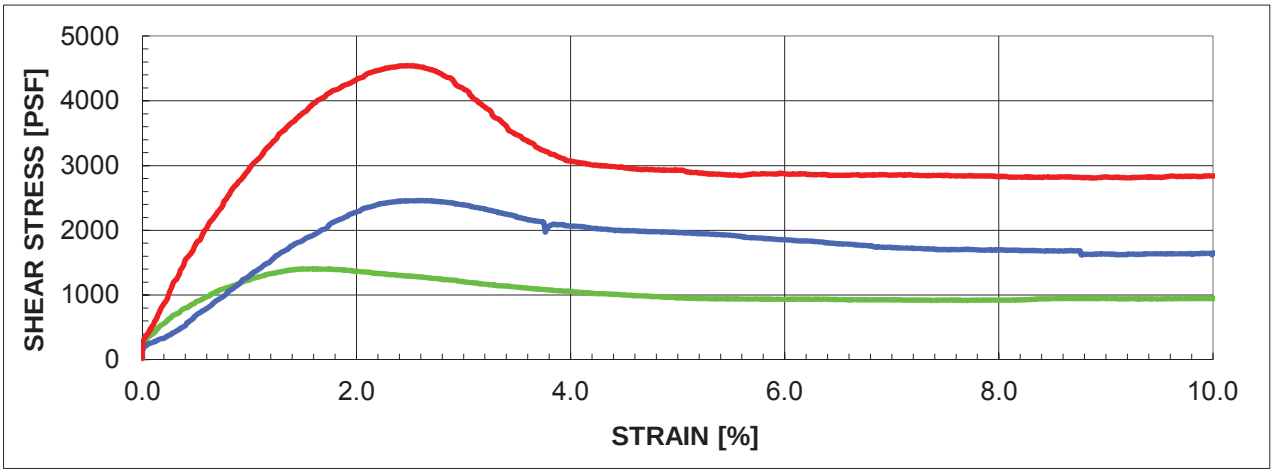

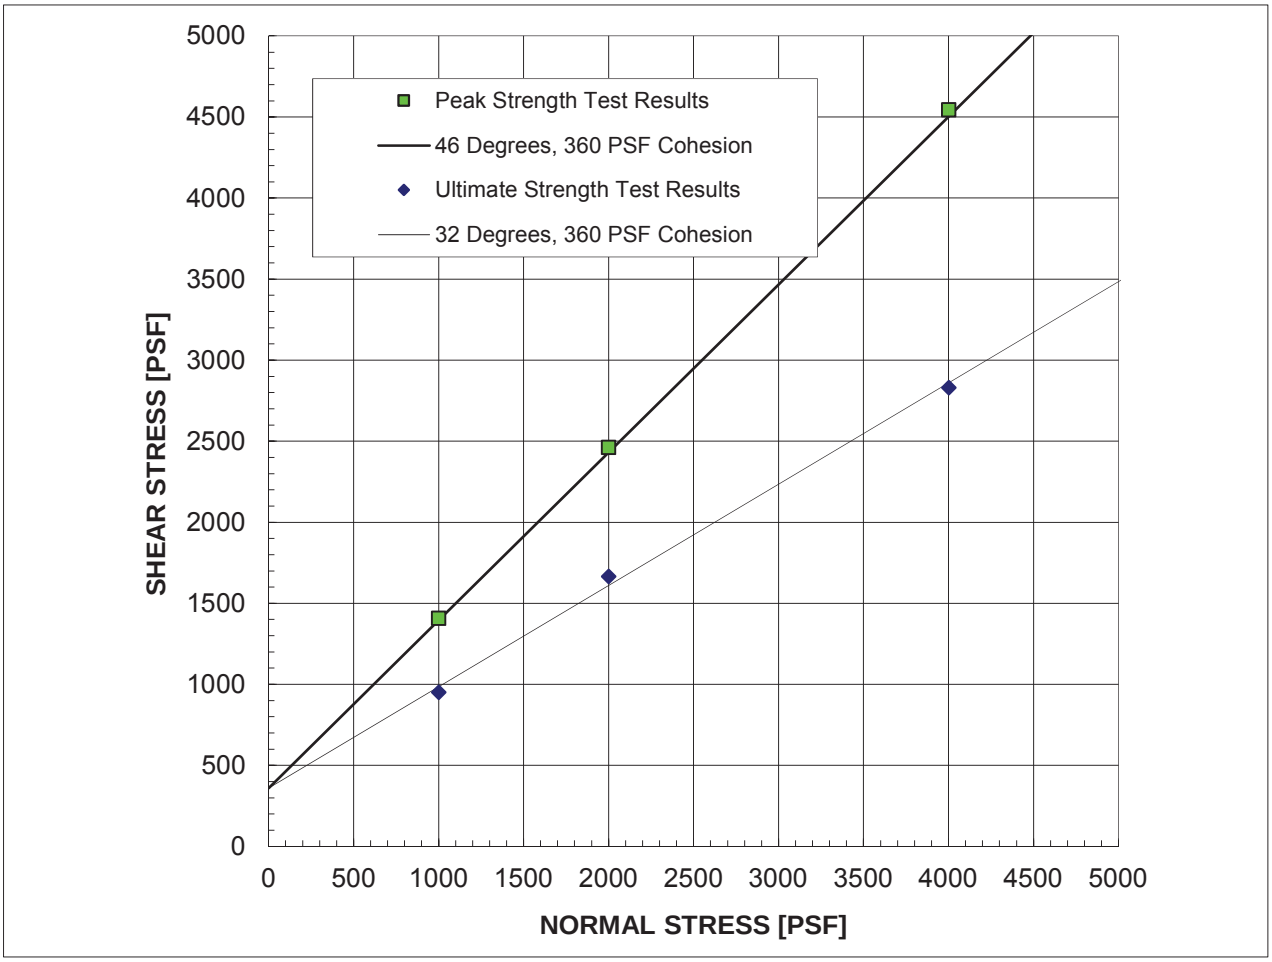

SAMPLE: B-4 @ 10'

	PEAK	ULTIMATE
Alluvium: Silty Sand (SM)	ϕ'	46 °	32 °
	C'	360 PSF	360 PSF

STRAIN RATE: 0.0040 IN/MIN
(Sample was consolidated and drained)

	IN-SITU	AS-TESTED
γ_d	108.5 PCF	108.5 PCF
w_c	12.4 %	19.5 %

GROUP DELTA

DIRECT SHEAR TEST RESULTS

Project No. SD516
Document No. 17-0015
FIGURE B-3

Appendix D Environmental Database Report

Coastal Rail Trail
Gilman Drive
La Jolla, CA 92037

Inquiry Number: 5308371.2s
May 30, 2018

The EDR Radius Map™ Report with GeoCheck®

6 Armstrong Road, 4th floor
Shelton, CT 06484
Toll Free: 800.352.0050
www.edrnet.com

TABLE OF CONTENTS

SECTION	PAGE
Executive Summary	ES1
Overview Map	2
Detail Map	3
Map Findings Summary	4
Map Findings	8
Orphan Summary	1408
Government Records Searched/Data Currency Tracking	GR-1

GEOCHECK ADDENDUM

Physical Setting Source Addendum	A-1
Physical Setting Source Summary	A-2
Physical Setting SSURGO Soil Map	A-5
Physical Setting Source Map	A-11
Physical Setting Source Map Findings	A-13
Physical Setting Source Records Searched	PSGR-1

Thank you for your business.
Please contact EDR at 1-800-352-0050
with any questions or comments.

Disclaimer - Copyright and Trademark Notice

This Report contains certain information obtained from a variety of public and other sources reasonably available to Environmental Data Resources, Inc. It cannot be concluded from this Report that coverage information for the target and surrounding properties does not exist from other sources. **NO WARRANTY EXPRESSED OR IMPLIED, IS MADE WHATSOEVER IN CONNECTION WITH THIS REPORT. ENVIRONMENTAL DATA RESOURCES, INC. SPECIFICALLY DISCLAIMS THE MAKING OF ANY SUCH WARRANTIES, INCLUDING WITHOUT LIMITATION, MERCHANTABILITY OR FITNESS FOR A PARTICULAR USE OR PURPOSE. ALL RISK IS ASSUMED BY THE USER. IN NO EVENT SHALL ENVIRONMENTAL DATA RESOURCES, INC. BE LIABLE TO ANYONE, WHETHER ARISING OUT OF ERRORS OR OMISSIONS, NEGLIGENCE, ACCIDENT OR ANY OTHER CAUSE, FOR ANY LOSS OF DAMAGE, INCLUDING, WITHOUT LIMITATION, SPECIAL, INCIDENTAL, CONSEQUENTIAL, OR EXEMPLARY DAMAGES. ANY LIABILITY ON THE PART OF ENVIRONMENTAL DATA RESOURCES, INC. IS STRICTLY LIMITED TO A REFUND OF THE AMOUNT PAID FOR THIS REPORT.** Purchaser accepts this Report "AS IS". Any analyses, estimates, ratings, environmental risk levels or risk codes provided in this Report are provided for illustrative purposes only, and are not intended to provide, nor should they be interpreted as providing any facts regarding, or prediction or forecast of, any environmental risk for any property. Only a Phase I Environmental Site Assessment performed by an environmental professional can provide information regarding the environmental risk for any property. Additionally, the information provided in this Report is not to be construed as legal advice.

Copyright 2018 by Environmental Data Resources, Inc. All rights reserved. Reproduction in any media or format, in whole or in part, of any report or map of Environmental Data Resources, Inc., or its affiliates, is prohibited without prior written permission.

EDR and its logos (including Sanborn and Sanborn Map) are trademarks of Environmental Data Resources, Inc. or its affiliates. All other trademarks used herein are the property of their respective owners.

EXECUTIVE SUMMARY

A search of available environmental records was conducted by Environmental Data Resources, Inc (EDR). The report was designed to assist parties seeking to meet the search requirements of EPA's Standards and Practices for All Appropriate Inquiries (40 CFR Part 312), the ASTM Standard Practice for Environmental Site Assessments (E 1527-13), the ASTM Standard Practice for Environmental Site Assessments for Forestland or Rural Property (E 2247-16), the ASTM Standard Practice for Limited Environmental Due Diligence: Transaction Screen Process (E 1528-14) or custom requirements developed for the evaluation of environmental risk associated with a parcel of real estate.

TARGET PROPERTY INFORMATION

ADDRESS

GILMAN DRIVE
LA JOLLA, CA 92037

COORDINATES

Latitude (North):	32.8634770 - 32° 51' 48.51''
Longitude (West):	117.2361480 - 117° 14' 10.13''
Universal Tranverse Mercator:	Zone 11
UTM X (Meters):	477905.6
UTM Y (Meters):	3635986.2
Elevation:	232 ft. above sea level

USGS TOPOGRAPHIC MAP ASSOCIATED WITH TARGET PROPERTY

Target Property Map:	5622824 LA JOLLA, CA
Version Date:	2012
Northeast Map:	5622814 DEL MAR, CA
Version Date:	2012
Southwest Map:	5622840 LA JOLLA OE W, CA
Version Date:	2012
Northwest Map:	5622846 DEL MAR OE W, CA
Version Date:	2012

AERIAL PHOTOGRAPHY IN THIS REPORT

Portions of Photo from:	20140603, 20140530
Source:	USDA

MAPPED SITES SUMMARY

Target Property Address:
GILMAN DRIVE
LA JOLLA, CA 92037

Click on Map ID to see full detail.

MAP ID	SITE NAME	ADDRESS	DATABASE ACRONYMS	RELATIVE ELEVATION	DIST (ft. & mi.) DIRECTION
A1	GILMAN DRIVE SEWER U	8551 1/3 GILMAN DR	CIWQS	Lower	1 ft.
B2	RAPHEL KEELING	3103-D EVENING WAY	HAZNET	Higher	1 ft.
A3	GILMAN DRIVE SEWER U	8551 1/3 GILMAN DR	NPDES	Lower	1 ft.
C4	CONGREGATION BETH EL	8660 GILMAN DR	CIWQS	Higher	22, 0.004, NNW
D5		GILMAN DR. AT LA JOL	CHMIRS	Higher	51, 0.010, North
D6	SDCTY HOUSEHOLD HW C	GILMAN DR & LA JOLLA	HAZNET	Higher	51, 0.010, North
A7	VIA LA JOLLA HOA	3050 VIA ALICANTE UN	HAZNET	Lower	102, 0.019, SSE
B8	COOPER, JANE S. TRUS	8951 CAMINITO FRESCO	HAZNET	Higher	167, 0.032, NNW
C9	SUSAN CLOWERS	8727 CAMINITO SUENO	HAZNET	Higher	185, 0.035, NNW
E10	THOMAS HEMMEN	8459 SUGARMAN DR	HAZNET	Higher	257, 0.049, SSW
D11	UNIVERSITY OF CALIFO	PHYSICAL PLANT SERVI	HIST UST	Higher	258, 0.049, North
D12	UNIVERSITY OF CALIFO	BLDG 605 WARREN CAMP	HIST UST	Higher	258, 0.049, North
A13	VILLA LA JOLLA CONDO	8503 VILLA LA JOLLA	HAZNET	Higher	264, 0.050, ENE
A14	VIA LA JOLLA CONDOS	8528A VILLA LA JOLLA	HAZNET	Higher	269, 0.051, NE
F15	MANI, MAJID	8335 SUGARMAN DR	HAZNET	Higher	289, 0.055, SSW
A16	PETCO STORE #2155	8555 VILLA LA JOLLA	HAZNET	Higher	305, 0.058, NE
A17	VILLA LA JOLLA CONDO	8529 VILLA LA JOLLA	HAZNET	Higher	330, 0.062, SE
A18	MIDDLETON, KARIANNE	8537 VILLA LA JOLLA	HAZNET	Higher	330, 0.062, SE
19	8000 GILMAN DR	8000 GILMAN CT	CIWQS	Lower	339, 0.064, South
B20	WESTBROOK ARLO & AUD	8859 CAMINITO PRIMAV	HAZNET	Higher	345, 0.065, NNW
F21		8305 SUGARMAN DR	CHMIRS	Higher	366, 0.069, SSW
F22		8303 SUGARMAN DR	CHMIRS	Higher	366, 0.069, SSW
A23	VILLA LA JOLLA CONDO	3128 VIA ALICANTE UN	HAZNET	Higher	378, 0.072, SE
A24	VILLA LA JOLLA CONDO	3110 VIA ALICANTE UN	HAZNET	Higher	378, 0.072, SE
A25	VIA LA JOLLA CONDOS	3128 VIA ALICANTE UN	HAZNET	Higher	378, 0.072, SE
E26	OCEAN BEACH PEOPLES	8412 SUGARMAN DR	HAZNET	Higher	424, 0.080, SSW
F27	LAURA ABBOTT	8298 SUGARMAN DR.	HAZNET	Higher	481, 0.091, SSW
D28	PECORARO INC	9700 GILMAN DR	HAZNET	Higher	512, 0.097, North
G29	SOUTHPOINTE HOA	8286 VIA MALLORCA	HAZNET	Higher	528, 0.100, South
H30		3150 VIA ALICANTE	CHMIRS	Higher	528, 0.100, SE
G31	TOM WICZYNSKI	8257 VIA MALLORCA	HAZNET	Higher	547, 0.104, South
D32	OSLER PARKING STRUCT		CIWQS	Higher	566, 0.107, North
I33	VILLA LA JOLLA CONDO	8571 VILLA LA JOLLA	HAZNET	Higher	599, 0.113, ENE
I34	MARY WANG	8561 VILLA LA JOLLA	HAZNET	Higher	599, 0.113, ENE
I35	PHUC HA	8561 VILLA LA JOLLA	HAZNET	Higher	599, 0.113, ENE
I36	TIM ELLIS	8680 VIA MALLORCA AP	HAZNET	Higher	642, 0.122, East
37	MORGAN-BARRINGTON, E	8898 LA JOLLA SCENIC	HAZNET	Higher	663, 0.126, NW
G38	HILL, ROBERT	3260 CAMINITO AMECA	HAZNET	Higher	678, 0.128, South
G39	JENNIFER VICKERMAN	3218 CAMINITO AMECA	HAZNET	Higher	678, 0.128, South

MAPPED SITES SUMMARY

Target Property Address:
GILMAN DRIVE
LA JOLLA, CA 92037

Click on Map ID to see full detail.

MAP ID	SITE NAME	ADDRESS	DATABASE ACRONYMS	RELATIVE ELEVATION	DIST (ft. & mi.) DIRECTION
G40	BADIE BEHNAM	3224 CAMINITO AMECA	HAZNET	Higher	678, 0.128, South
H41	MARY SHEKELTON	3162 VIA ALICANTE UN	HAZNET	Higher	694, 0.131, SE
J42	MILLER, KENNETH	8251 LA JOLLA SCENIC	HAZNET	Higher	694, 0.131, SSW
I43	SHENOUDA, JASMIN	8672 VIA MALLORCA AP	HAZNET	Higher	696, 0.132, ENE
I44	HIRSCHER, DANIEL J	8672 VIA MALLORCA AP	HAZNET	Higher	696, 0.132, ENE
H45		3151 VIA ALICANTE	CHMIRS	Higher	698, 0.132, SE
K46	VIA LA JOLLA CONDOS	8660B VILLA LA JOLLA	HAZNET	Higher	713, 0.135, NNE
K47	VIA LA JOLLA CONDOS	8666 VILLA LA JOLLA	HAZNET	Higher	713, 0.135, NNE
K48	FESTA, VINCENT	8660 VILLA LA JOLLA	HAZNET	Higher	713, 0.135, NNE
K49	VILLA LA JOLLA CONDO	8660A VILLA LA JOLLA	HAZNET	Higher	713, 0.135, NNE
E50	MIKE & KAREN ARON	8435 LA JOLLA SCENIC	HAZNET	Higher	723, 0.137, SW
L51	UCSD CENTRAL RESEARC	OSLER LANE AND PHARM	NPDES, CIWQS	Higher	734, 0.139, North
52	APCO INVESTMENT CORP	8015 LA JOLLA SCENIC	EDR Hist Auto	Higher	754, 0.143, SSW
I53	1X MAY CENTERS INC	8683 VIA MALLORCA	HAZNET	Higher	773, 0.146, ENE
K54	CHRISTOPHER BICKFORD	8656 VILLA LA JOLLA	HAZNET	Higher	789, 0.149, NE
I55	VILLA LA JOLLA CONDO	8604 VIA MALLORCA AP	HAZNET	Higher	793, 0.150, East
I56	BARBARA CARPENTAR	8628 VIA MALLORCA AP	HAZNET	Higher	793, 0.150, East
I57	VIA LA JOLLA CONDOS	8604 VIA MALLORCA AP	HAZNET	Higher	793, 0.150, East
M58	RICHARD B BIALICK DD	8950 VILLA LA JOLLA	San Diego Co. HMMD	Higher	801, 0.152, North
M59	JOHN K. MAXWELL LAC	8950 VILLA LA JOLLA	San Diego Co. HMMD	Higher	801, 0.152, North
M60	WEISS MEDICAL GROUP	8950 VILLA LA JOLLA	San Diego Co. HMMD	Higher	801, 0.152, North
M61	LENNON GOINS DDS	8950 VILLA LA JOLLA	San Diego Co. HMMD	Higher	801, 0.152, North
M62	ALEX PETERSON MD	8950 VILLA LA JOLLA	San Diego Co. HMMD	Higher	801, 0.152, North
M63	BRONNER HANDWERGER N	8950 VILLA LA JOLLA	San Diego Co. HMMD	Higher	801, 0.152, North
M64	LONGEVITY CLINIC OF	8950 VILLA LA JOLLA	San Diego Co. HMMD	Higher	801, 0.152, North
M65	ROBERT C KIM DDS	8950 VILLA LA JOLLA	SAN DIEGO CO. SAM, CPS-SLIC, San Diego Co. HMMD	Higher	801, 0.152, North
M66	RICK K YAMADA DDS	8950 VILLA LA JOLLA	San Diego Co. HMMD	Higher	801, 0.152, North
M67	JOSEPH F WALTER MD	8950 VILLA LA JOLLA	San Diego Co. HMMD	Higher	801, 0.152, North
M68	V NICHOLAS GALLUZZI	8950 VILLA LA JOLLA	San Diego Co. HMMD	Higher	801, 0.152, North
M69	HEAD, NECK, & SPINE	8950 VILLA LA JOLLA	San Diego Co. HMMD	Higher	801, 0.152, North
M70	UCSD ALZHEIMER'S DIS	8950 VILLA LA JOLLA	San Diego Co. HMMD	Higher	801, 0.152, North
M71	UCSD DEPT OF SURGERY	8950 VILLA LA JOLLA	San Diego Co. HMMD	Higher	801, 0.152, North
M72	UCSD-NAT'L STUDY--NU	8950 VILLA LA JOLLA	San Diego Co. HMMD	Higher	801, 0.152, North
M73	BARBARA J KABES DDS	8950 VILLA LA JOLLA	San Diego Co. HMMD	Higher	801, 0.152, North
M74	THOMAS H LANGE DDS I	8950 VILLA LA JOLLA	San Diego Co. HMMD	Higher	801, 0.152, North
M75	LIFE FITTNESS & WEIG	8950 VILLA LA JOLLA	San Diego Co. HMMD	Higher	801, 0.152, North
M76	ACUPUNCTURE ASSOSIAT	8950 VILLA LA JOLLA	San Diego Co. HMMD	Higher	801, 0.152, North
M77	UCSD SCHOOL OF MEDIC	8950 VILLA LA JOLLA	San Diego Co. HMMD	Higher	801, 0.152, North
M78	RONALD PETERSON DDS	8950 VILLA LA JOLLA	San Diego Co. HMMD	Higher	801, 0.152, North

MAPPED SITES SUMMARY

Target Property Address:
GILMAN DRIVE
LA JOLLA, CA 92037

Click on Map ID to see full detail.

MAP ID	SITE NAME	ADDRESS	DATABASE ACRONYMS	RELATIVE ELEVATION	DIST (ft. & mi.) DIRECTION
M79	ACUPUNCTURE CENTER O	8950 VILLA LA JOLLA	San Diego Co. HMMD	Higher	801, 0.152, North
M80	ERIKA NOVAK LAC	8950 VILLA LA JOLLA	San Diego Co. HMMD	Higher	801, 0.152, North
M81	UCSD PSYCHIATRIC RES	8950 VILLA LA JOLLA	San Diego Co. HMMD	Higher	801, 0.152, North
M82	BODYSLIM WEIGHT LOSS	8950 VILLA LA JOLLA	San Diego Co. HMMD	Higher	801, 0.152, North
M83	LA JOLLA VILLAGE DEN	8950 VILLA LA JOLLA	San Diego Co. HMMD	Higher	801, 0.152, North
M84	LA JOLLA VILLAGE DEN	8950 VILLA LA JOLLA	San Diego Co. HMMD	Higher	801, 0.152, North
M85	UCSD PSYCHOPHARMACOL	8950 VILLA LA JOLLA	San Diego Co. HMMD	Higher	801, 0.152, North
M86	ADVANCED ALLERCY MAN	8950 VILLA LA JOLLA	San Diego Co. HMMD	Higher	801, 0.152, North
M87	MARIE ECS ALEJANDRIN	8950 VILLA LA JOLLA	San Diego Co. HMMD	Higher	801, 0.152, North
M88	CHARLES A MOSS MD PC	8950 VILLA LA JOLLA	San Diego Co. HMMD	Higher	801, 0.152, North
M89	UCSD WOMAN'S HEALTH	8950 VILLA LA JOLLA	San Diego Co. HMMD	Higher	801, 0.152, North
M90	LA JOLLA VILLAGE DEN	8950 VILLA LA JOLLA	San Diego Co. HMMD	Higher	801, 0.152, North
M91	LA JOLLA DENTAL GROU	8950 VILLA LA JOLLA	San Diego Co. HMMD	Higher	801, 0.152, North
M92	R PETERSON & J PETER	8950 VILLA LA JOLLA	San Diego Co. HMMD	Higher	801, 0.152, North
M93	LA JOLLA VILLAGE ACU	8950 VILLA LA JOLLA	San Diego Co. HMMD	Higher	801, 0.152, North
M94	BOSLEY MEDICAL INSTI	8950 VILLA LA JOLLA	San Diego Co. HMMD	Higher	801, 0.152, North
M95	UCSD SCHOOL OF MEDIC	8950 VILLA LA JOLLA	San Diego Co. HMMD	Higher	801, 0.152, North
M96	CYNTHIA A ROBERTSON	8950 VILLA LA JOLLA	San Diego Co. HMMD	Higher	801, 0.152, North
M97	CHEMOSENSORY PERCEPT	8950 VILLA LA JOLLA	San Diego Co. HMMD	Higher	801, 0.152, North
M98	JOHN G ROWE MD INC	8950 VILLA LA JOLLA	San Diego Co. HMMD	Higher	801, 0.152, North
99	KYO CERA AMERICA INC	8130 LA JOLLA SCENIC	HAZNET	Higher	813, 0.154, SSW
H100	VILLA LA JOLLA CONDO	8560 VIA MALLORCA	HAZNET	Higher	827, 0.157, ESE
H101	RALF TAUTENHAHN	8536 VIA MALLORCA UN	HAZNET	Higher	827, 0.157, ESE
N102	REVELLE SWITCH STATI	SCHOLAR DRIVE SOUTH	NPDES, CIWQS	Higher	831, 0.157, NNW
H103	VIA MALLORCA CONDOS	8520 VIA MALLORCA UN	HAZNET	Higher	832, 0.158, SE
I104	AT&T CORP. - M260	8585 VILLA LA JOLLA	San Diego Co. HMMD	Higher	840, 0.159, NE
H105	VILLA LA JOLLA CONDO	8540 VIA MALLORCA	HAZNET	Higher	843, 0.160, ESE
O106	DEREK HOFFMAN	8443 VIA MALLORCA UN	HAZNET	Higher	854, 0.162, SSE
O107	DANIEL SUE	8433 VIA MALLORCA UN	HAZNET	Higher	854, 0.162, SSE
O108	MICHAEL GERBER	8431 VIA MALLORCA	HAZNET	Higher	854, 0.162, SSE
O109	KATHY CREELY	8427 VIA MALLORCA UN	HAZNET	Higher	854, 0.162, SSE
K110	PHAP VU	8740 VILLA LA JOLLA	HAZNET	Higher	872, 0.165, NNE
H111	HERBERT CHIU	8560-F VIA MALLORCA	HAZNET	Higher	895, 0.170, ESE
K112	SMITH'S FOOD & DRUG	8677 VILLA LA JOLLA	HAZNET	Higher	906, 0.172, NE
O113	AHMED KAMAL & RACHEL	3250 CAMINITO EASTBL	HAZNET	Higher	922, 0.175, SSE
O114	SARA SALONER	3210 CAMINITO EASTBL	HAZNET	Higher	922, 0.175, SSE
N115	UCSD TELEMEDICINE BU	OLSER LN	CIWQS	Higher	938, 0.178, North
P116	RUTH PRESKITT	8705 LA JOLLA SCENIC	HAZNET	Higher	939, 0.178, WNW
117	ASTUNO, JAMES	7825 BELLAKAREN PL	HAZNET	Higher	948, 0.180, South

MAPPED SITES SUMMARY

Target Property Address:
GILMAN DRIVE
LA JOLLA, CA 92037

Click on Map ID to see full detail.

MAP ID	SITE NAME	ADDRESS	DATABASE ACRONYMS	RELATIVE ELEVATION	DIST (ft. & mi.) DIRECTION
O118	RACHEL AHMED	3250 CAMINITO E BLF	HAZNET	Higher	949, 0.180, SSE
H119	VIA LA JOLLA	8525K VIA MALLORCA #	HAZNET	Higher	962, 0.182, SE
H120	CHARLOTTE ZINN	8519 VIA MALLORCA	HAZNET	Higher	962, 0.182, SE
L121	OSLER PARKING LOT	GILMAN DRIVE AND OSL	NPDES, CIWQS	Higher	964, 0.183, North
L122	OSLER PARKING STRUCT	NE OF OSLER LANE & G	NPDES, CIWQS	Higher	964, 0.183, North
Q123	HARRY FEINSTEIN	8471 CLIFFRIDGE LN	HAZNET	Higher	1010, 0.191, SW
Q124	HARRY FEINSTEIN	8471 CLIFFRIDGE LN	HAZNET	Higher	1010, 0.191, SW
O125		3264 CAMINITO EASTBL	CHMIRS	Higher	1012, 0.192, SSE
I126	8595 VIA MALLORCA	8595 VIA MALLORCA	CIWQS	Higher	1030, 0.195, East
H127	TIM PODRAZA	3203 VIA ALICANTE UN	HAZNET	Higher	1030, 0.195, SE
R128	MATUSOV,PETER	8317 CAMINITO HELECH	HAZNET	Higher	1036, 0.196, SW
129	CARL HAGEE	3302 CAMINITO GANDAR	HAZNET	Higher	1043, 0.198, SSE
S130		3176 MORNING WAY	CHMIRS	Higher	1084, 0.205, NNE
J131		8200 POTTERY CANYON	Notify 65	Higher	1107, 0.210, SSW
M132	UC SAN DIEGO	8950 VILLA LA JOLLA	HAZNET	Higher	1123, 0.213, NNE
M133	ALLERGY & ACUPUNCTUR	8950 VILLA LA JOLLA	San Diego Co. HMMD	Higher	1123, 0.213, NNE
M134	UCSD-CHEMOSENSORY LA	8950 VILLA LA JOLLA	RCRA-LQG	Higher	1123, 0.213, NNE
M135	RONALD E & JOYCE A P	8950 VILLA LA JOLLA	HAZNET	Higher	1123, 0.213, NNE
M136	LA JOLLA DENTAL GROU	8950 VILLA LA JOLLA	HAZNET	Higher	1123, 0.213, NNE
M137	RICHARD B BIALICK DD	8950 VILLA LA JOLLA	FINDS	Higher	1123, 0.213, NNE
M138	LA JOLLA VILL PROFES	8950 VILLA LA JOLLA	FINDS	Higher	1123, 0.213, NNE
M139	THOMAS H LANGE DDS I	8950 VILLA LA JOLLA	FINDS	Higher	1123, 0.213, NNE
M140	RICK K YAMADA DDS	8950 VILLA LA JOLLA	San Diego Co. HMMD	Higher	1123, 0.213, NNE
M141	DONNER CREEK MOBILE	8950 VILLA LA JOLLA	EDR Hist Auto	Higher	1123, 0.213, NNE
M142	UCSD LA JOLLA PROFES	8950 VILLA LA JOLLA	FINDS	Higher	1123, 0.213, NNE
M143	UCSD LA JOLLA PROFES	8950 VILLA LA JOLLA	San Diego Co. HMMD	Higher	1123, 0.213, NNE
M144	BARBARA KAVES, DDS	8950 VILLA LA JOLLA	HAZNET	Higher	1123, 0.213, NNE
M145	LA JOLLA VILLAGE DEN	8950 VILLA LA JOLLA	San Diego Co. HMMD	Higher	1123, 0.213, NNE
M146	LA JOLLA VILLAGE PRO	8950 VILLA LA JOLLA	RGA LUST	Higher	1123, 0.213, NNE
M147	UCSD-CHEMOSENSORY LA	8950 VILLA LA JOLLA	FINDS, ECHO	Higher	1123, 0.213, NNE
M148	RICHARD B BIALICK DD	8950 VILLA LA JOLLA	San Diego Co. HMMD	Higher	1123, 0.213, NNE
M149	BRONNER HANDWERGER N	8950 VILLA LA JOLLA	FINDS	Higher	1123, 0.213, NNE
M150	GLENN C. NUSBAUM, D.	8950 VILLA LA JOLLA	HAZNET	Higher	1123, 0.213, NNE
M151	LA JOLLA VILL PROFES	8950 VILLA LA JOLLA	RGA LUST	Higher	1123, 0.213, NNE
M152	ACUPUNCTURE CENTER O	8950 VILLA LA JOLLA	FINDS	Higher	1123, 0.213, NNE
M153	ACUPUNCTURE CENTER O	8950 VILLA LA JOLLA	San Diego Co. HMMD	Higher	1123, 0.213, NNE
M154	CHARLES A MOSS MD PC	8950 VILLA LA JOLLA	FINDS	Higher	1123, 0.213, NNE
M155	CHARLES A MOSS MD PC	8950 VILLA LA JOLLA	San Diego Co. HMMD	Higher	1123, 0.213, NNE
M156	LA JOLLA VILLA PROFE	8950 VILLA LA JOLLA	HAZNET	Higher	1123, 0.213, NNE

MAPPED SITES SUMMARY

Target Property Address:
GILMAN DRIVE
LA JOLLA, CA 92037

Click on Map ID to see full detail.

MAP ID	SITE NAME	ADDRESS	DATABASE ACRONYMS	RELATIVE ELEVATION	DIST (ft. & mi.) DIRECTION
M157	LA JOLLA DENTAL GROU	8950 VILLA LA JOLLA	FINDS	Higher	1123, 0.213, NNE
M158	CHEMOSENSORY PERCEPT	8950 VILLA LA JOLLA	FINDS	Higher	1123, 0.213, NNE
M159	LA JOLLA DENTAL GROU	8950 VILLA LA JOLLA	San Diego Co. HMMD	Higher	1123, 0.213, NNE
M160	LA JOLLA VILLA PROFE	8950 VILLA LA JOLLA	HAZNET	Higher	1123, 0.213, NNE
M161	BRONNER HANDWERGER N	8950 VILLA LA JOLLA	San Diego Co. HMMD	Higher	1123, 0.213, NNE
M162	LA JOLLA DENTAL	8950 VILLA LA JOLLA	San Diego Co. HMMD	Higher	1123, 0.213, NNE
M163	MELISSA MINGER, DMD	8950 VILLA LA JOLLA	San Diego Co. HMMD	Higher	1123, 0.213, NNE
M164	JAMES PASTOR DDS, MS	8950 VILLA LA JOLLA	HAZNET	Higher	1123, 0.213, NNE
M165	RICK K YAMADA DDS	8950 VILLA LA JOLLA	FINDS	Higher	1123, 0.213, NNE
M166	UCSD 8910 VILLA LA J	8910 VILLA LA JOLLA	San Diego Co. HMMD	Higher	1142, 0.216, NNE
N167	UNIVERSITY OF CALIFO		FINDS	Higher	1185, 0.224, NNW
168	WOODLAND SOUTH	3252 VIA MARIN	HAZNET	Higher	1204, 0.228, SSE
S169		8800 VILLA LA JOLLA	CHMIRS	Higher	1205, 0.228, NNE
T170	THEATRE DISCTRICT LA	REVELLE COLLEGE DRIV	NPDES, CIWQS	Higher	1230, 0.233, NNW
J171	TORREY PINES CHRISTI	8320 LA JOLLA SCENIC	HAZNET	Higher	1231, 0.233, SSW
U172	ANN STIKO	2501 ANGELL AVE.	HAZNET	Higher	1247, 0.236, SSE
U173		2501 ANGELL AVE.	CHMIRS	Higher	1247, 0.236, SSE
S174	MRS GOOCH'S NATURAL	8825 VILLA LA JOLLA	HAZNET	Higher	1270, 0.241, NNE
S175	WHOLE FOODS MARKET #	8825 VILLA LA JOLLA	San Diego Co. HMMD	Higher	1270, 0.241, NNE
S176	WHOLE FOODS MARKET #	8825 VILLA LA JOLLA	FINDS	Higher	1270, 0.241, NNE
S177	AARON BROTHERS #0077	8827 VILLA LA JOLLA	HAZNET	Higher	1270, 0.241, NNE
S178	PETCO #2155	8843 VILLA LA JOLLA	FINDS	Higher	1276, 0.242, NNE
S179	PETCO #2155	8843 VILLA LA JOLLA	San Diego Co. HMMD	Higher	1276, 0.242, NNE
S180	RUBIO'S RESTAURANTS	8855 VILLA LA JOLLA	FINDS	Higher	1278, 0.242, NNE
S181	ALECTA REAL ESTATE U	8861 VILLA LA JOLLA	HAZNET	Higher	1280, 0.242, NNE
R182		8373 CLIFFRIDGE LN.	CHMIRS	Higher	1285, 0.243, SW
P183	FRANCESCO GRILLI	8686 NOTTINGHAM PL	HAZNET	Higher	1289, 0.244, WNW
S184	ALECTA REAL ESTATE U	8801 VILLA LA JOLLA	HAZNET	Higher	1303, 0.247, NNE
S185	THE SHOPS AT LA JOLL	8801/8879 VILLA LA J	CIWQS	Higher	1303, 0.247, NNE
S186	THE SHOPS AT LA JOLL	8801/8879 VILLA LA J	NPDES	Higher	1303, 0.247, NNE
M187	UCSD MEDICAL GROUP V	8939 VILLA LA JOLLA	San Diego Co. HMMD	Higher	1303, 0.247, NNE
M188	UCSD MEDICAL GROUP V	8939 VILLA LA JOLLA	FINDS	Higher	1303, 0.247, NNE
M189	UCSD MEDICAL GROUP V	8939 VILLA LA JOLLA	San Diego Co. HMMD, HAZNET	Higher	1303, 0.247, NNE
T190	REVELLE COLLEGE HARD	REVELLE COLLEGE DRIV	NPDES, CIWQS	Higher	1315, 0.249, NW
V191	LEE AND FRIENDS, INC	8657 VILLA LA JOLLA	DRYCLEANERS	Higher	1332, 0.252, ENE
S192	SUNNY FRESH CLEANERS	8849 VILLA LA JOLLA	RCRA-SQG, San Diego Co. HMMD, FINDS, ECHO,...	Higher	1351, 0.256, NNE
S193	CVS PHARMACY #9195	8831 VILLA LA JOLLA	RCRA-LQG	Higher	1351, 0.256, NNE
W194	BATTERTON ROBERT V I	3233 LA JOLLA VILLAG	EDR Hist Auto	Higher	1356, 0.257, NNE
W195	EXXON MOBIL OIL CORP	3233 LA JOLLA VILLAG	LUST, SAN DIEGO CO. SAM, San Diego Co. HMMD,...	Higher	1356, 0.257, NNE

MAPPED SITES SUMMARY

Target Property Address:
GILMAN DRIVE
LA JOLLA, CA 92037

Click on Map ID to see full detail.

MAP ID	SITE NAME	ADDRESS	DATABASE ACRONYMS	RELATIVE ELEVATION	DIST (ft. & mi.) DIRECTION
W196	MOBIL	3233 LA JOLLA VILLAG	RCRA-LQG, FINDS	Higher	1356, 0.257, NNE
W197	ROBERT V BATTERTON I	3233 LA JOLLA VILLAG	HIST UST	Higher	1356, 0.257, NNE
W198	CIRCLE K STORES INC.	3233 LA JOLLA VILLAG	UST	Higher	1356, 0.257, NNE
V199	STOUFFERCO INC	8657 VILLA LA JOLLA	EDR Hist Cleaner	Higher	1376, 0.261, NE
V200	RALPHS GROCERY COMPA	8657 VILLA LA JOLLA	RCRA-LQG	Higher	1376, 0.261, NE
V201	RALPHS #108	8657 VILLA LA JOLLA	RCRA-LQG, FINDS, ECHO	Higher	1376, 0.261, NE
W202	LA JOLLA VILLAGE GUL	3233 LA JOLLA VILL	EDR Hist Auto	Higher	1398, 0.265, NNE
203	NOURI DISPOSER	3324 CAMINTO EAST BL	RCRA-SQG, FINDS, ECHO	Higher	1468, 0.278, SE
W204	CLEANING COMPANY THE	3211 HOLIDAY CT	EDR Hist Cleaner	Higher	1469, 0.278, NNE
W205	VILLA NORTE CLEANERS	3211 HOLIDAY CT	EDR Hist Cleaner	Higher	1476, 0.280, NNE
W206	LILLY RESEARCH LABOR	3252 HOLIDAY COURT -	RCRA-SQG, FINDS, ECHO	Higher	1498, 0.284, NNE
X207	VETERANS ADMIN MEDIC	3350 LA JOLLA VILLAG	UST, SWEEPS UST, CHMIRS, HIST FTTS	Higher	2091, 0.396, NNE
X208	SAN DIEGO V.A. HEALT	3350 LA JOLLA VILLAG	SEMS-ARCHIVE, PADS	Higher	2091, 0.396, NNE
X209	VETERANS ADMINS. HOS	3350 LA JOLLA VILLAG	San Diego Co. HMMD, HIST UST, CHMIRS, EMI	Higher	2091, 0.396, NNE
210	POTTERY CANYON BURN	2725 TORREY PINES RO	SWF/LF	Lower	2512, 0.476, SW
211	LA JOLLA COLONY DR A	LA PAZ	Notify 65	Lower	2589, 0.490, SE
212	RESIDENCE - MCLP CAS	6228 ANGELL PL	CPS-SLIC, CDL	Higher	2984, 0.565, SE
213	HYATT REGENCY LA JOL	3777 LA JOLLA VILLAG	RCRA-CESQG, CPS-SLIC, San Diego Co. HMMD, SWEEPS...	Higher	3718, 0.704, NE
214	REPLANET LLC	7788 REGENTS RD	SWRCY, San Diego Co. HMMD	Higher	3956, 0.749, East
215		9000 LA JOLLA SHORES	Notify 65	Higher	3972, 0.752, WNW
216	MARINE RIFLE RANGE		ENVIROSTOR	Higher	4096, 0.776, NE
Y217	FIRESTATION NO. 9	7870 ARDATH LANE	ENVIROSTOR, San Diego Co. HMMD	Lower	4192, 0.794, SW
218	UCSD (CAMP MATTHEWS)		FUDS	Higher	4277, 0.810, North
Y219	CAMP CALLAN	TORREY PINES/LA JOLL	ENVIROSTOR	Lower	4545, 0.861, SW
Z220		9888 LA JOLLA FARMS	Notify 65	Higher	5990, 1.134, NNW
Z221	PUMP STATION 45	9888 LAJOLLA FARMS R	Notify 65	Higher	6046, 1.145, NNW
222	U C S D MAIN CAMPUS/	9500 GILMAN DR	ENVIROSTOR, LUST, CPS-SLIC, San Diego Co. HMMD,...	Higher	6056, 1.147, NNE
223	COSTA VERDE CAR WASH	8505 COSTA VERDE BOU	ENVIROSTOR, LUST, CPS-SLIC	Higher	6116, 1.158, ENE
AA224	LA JOLLA RAD STATION		ENVIROSTOR	Higher	6395, 1.211, SSW
AA225	LA JOLLA AWS STATION		ENVIROSTOR	Higher	6395, 1.211, SSW
226	SCRIPPS SURGERY LLC	9834 GENESEE AVE 307	ENVIROSTOR, SAN DIEGO CO. SAM, CPS-SLIC, San Diego...	Higher	6582, 1.247, NE

EXECUTIVE SUMMARY

TARGET PROPERTY SEARCH RESULTS

The target property was not listed in any of the databases searched by EDR.

DATABASES WITH NO MAPPED SITES

No mapped sites were found in EDR's search of available ("reasonably ascertainable ") government records either on the target property or within the search radius around the target property for the following databases:

STANDARD ENVIRONMENTAL RECORDS

Federal NPL site list

NPL ---------- National Priority List
Proposed NPL ---------- Proposed National Priority List Sites
NPL LIENS ---------- Federal Superfund Liens

Federal Delisted NPL site list

Delisted NPL ---------- National Priority List Deletions

Federal CERCLIS list

FEDERAL FACILITY ---------- Federal Facility Site Information listing
SEMS ---------- Superfund Enterprise Management System

Federal RCRA CORRACTS facilities list

CORRACTS ---------- Corrective Action Report

Federal RCRA non-CORRACTS TSD facilities list

RCRA-TSDF ---------- RCRA - Treatment, Storage and Disposal

Federal RCRA generators list

RCRA-CESQG ---------- RCRA - Conditionally Exempt Small Quantity Generator

Federal institutional controls / engineering controls registries

LUCIS ---------- Land Use Control Information System
US ENG CONTROLS ---------- Engineering Controls Sites List
US INST CONTROL ---------- Sites with Institutional Controls

Federal ERNS list

ERNS ---------- Emergency Response Notification System

State- and tribal - equivalent NPL

RESPONSE ---------- State Response Sites

State and tribal leaking storage tank lists

INDIAN LUST---------- Leaking Underground Storage Tanks on Indian Land

State and tribal registered storage tank lists

FEMA UST---------- Underground Storage Tank Listing
AST---------- Aboveground Petroleum Storage Tank Facilities
INDIAN UST---------- Underground Storage Tanks on Indian Land

State and tribal voluntary cleanup sites

INDIAN VCP---------- Voluntary Cleanup Priority Listing
VCP---------- Voluntary Cleanup Program Properties

State and tribal Brownfields sites

BROWNFIELDS---------- Considered Brownfieds Sites Listing

ADDITIONAL ENVIRONMENTAL RECORDS

Local Brownfield lists

US BROWNFIELDS---------- A Listing of Brownfields Sites

Local Lists of Landfill / Solid Waste Disposal Sites

WMUDS/SWAT---------- Waste Management Unit Database
HAULERS---------- Registered Waste Tire Haulers Listing
INDIAN ODI---------- Report on the Status of Open Dumps on Indian Lands
ODI---------- Open Dump Inventory
DEBRIS REGION 9---------- Torres Martinez Reservation Illegal Dump Site Locations
IHS OPEN DUMPS---------- Open Dumps on Indian Land

Local Lists of Hazardous waste / Contaminated Sites

US HIST CDL---------- Delisted National Clandestine Laboratory Register
HIST Cal-Sites---------- Historical Calsites Database
SCH---------- School Property Evaluation Program
CDL---------- Clandestine Drug Labs
Toxic Pits---------- Toxic Pits Cleanup Act Sites
US CDL---------- National Clandestine Laboratory Register

Local Lists of Registered Storage Tanks

CA FID UST---------- Facility Inventory Database

Local Land Records

LIENS---------- Environmental Liens Listing
LIENS 2---------- CERCLA Lien Information
DEED---------- Deed Restriction Listing

Records of Emergency Release Reports

HMIRS---------- Hazardous Materials Information Reporting System

LDS	Land Disposal Sites Listing
MCS	Military Cleanup Sites Listing
SPILLS 90	SPILLS 90 data from FirstSearch

Other Ascertainable Records

RCRA NonGen / NLR	RCRA - Non Generators / No Longer Regulated
DOD	Department of Defense Sites
SCRD DRYCLEANERS	State Coalition for Remediation of Drycleaners Listing
US FIN ASSUR	Financial Assurance Information
EPA WATCH LIST	EPA WATCH LIST
2020 COR ACTION	2020 Corrective Action Program List
TSCA	Toxic Substances Control Act
TRIS	Toxic Chemical Release Inventory System
SSTS	Section 7 Tracking Systems
ROD	Records Of Decision
RMP	Risk Management Plans
RAATS	RCRA Administrative Action Tracking System
PRP	Potentially Responsible Parties
PADS	PCB Activity Database System
ICIS	Integrated Compliance Information System
FTTS	FIFRA/ TSCA Tracking System - FIFRA (Federal Insecticide, Fungicide, & Rodenticide Act)/TSCA (Toxic Substances Control Act)
MLTS	Material Licensing Tracking System
COAL ASH DOE	Steam-Electric Plant Operation Data
COAL ASH EPA	Coal Combustion Residues Surface Impoundments List
PCB TRANSFORMER	PCB Transformer Registration Database
RADINFO	Radiation Information Database
HIST FTTS	FIFRA/TSCA Tracking System Administrative Case Listing
DOT OPS	Incident and Accident Data
CONSENT	Superfund (CERCLA) Consent Decrees
INDIAN RESERV	Indian Reservations
FUSRAP	Formerly Utilized Sites Remedial Action Program
UMTRA	Uranium Mill Tailings Sites
LEAD SMELTERS	Lead Smelter Sites
US AIRS	Aerometric Information Retrieval System Facility Subsystem
US MINES	Mines Master Index File
ABANDONED MINES	Abandoned Mines
UXO	Unexploded Ordnance Sites
DOCKET HWC	Hazardous Waste Compliance Docket Listing
FUELS PROGRAM	EPA Fuels Program Registered Listing
CA BOND EXP. PLAN	Bond Expenditure Plan
Cortese	"Cortese" Hazardous Waste & Substances Sites List
CUPA Listings	CUPA Resources List
EMI	Emissions Inventory Data
ENF	Enforcement Action Listing
Financial Assurance	Financial Assurance Information Listing
HWP	EnviroStor Permitted Facilities Listing
HWT	Registered Hazardous Waste Transporter Database
MINES	Mines Site Location Listing
MWMP	Medical Waste Management Program Listing
PEST LIC	Pesticide Regulation Licenses Listing
PROC	Certified Processors Database
UIC	UIC Listing
WASTEWATER PITS	Oil Wastewater Pits Listing

WDS Waste Discharge System
WIP Well Investigation Program Case List
PROJECT PROJECT (GEOTRACKER)
WELL STIM PROJ Well Stimulation Project (GEOTRACKER)
UIC GEO UIC GEO (GEOTRACKER)
PROD WATER PONDS PROD WATER PONDS (GEOTRACKER)
OTHER OIL GAS OTHER OIL & GAS (GEOTRACKER)
SAN DIEGO CO LOP Local Oversight Program Listing
MILITARY PRIV SITES MILITARY PRIV SITES (GEOTRACKER)
SAMPLING POINT SAMPLING POINT (GEOTRACKER)
NON-CASE INFO NON-CASE INFO (GEOTRACKER)

EDR HIGH RISK HISTORICAL RECORDS

EDR Exclusive Records

EDR MGP EDR Proprietary Manufactured Gas Plants

EDR RECOVERED GOVERNMENT ARCHIVES

Exclusive Recovered Govt. Archives

RGA LF Recovered Government Archive Solid Waste Facilities List

SURROUNDING SITES: SEARCH RESULTS

Surrounding sites were identified in the following databases.

Elevations have been determined from the USGS Digital Elevation Model and should be evaluated on a relative (not an absolute) basis. Relative elevation information between sites of close proximity should be field verified. Sites with an elevation equal to or higher than the target property have been differentiated below from sites with an elevation lower than the target property.
Page numbers and map identification numbers refer to the EDR Radius Map report where detailed data on individual sites can be reviewed.

Sites listed in ***bold italics*** are in multiple databases.

Unmappable (orphan) sites are not considered in the foregoing analysis.

STANDARD ENVIRONMENTAL RECORDS

Federal CERCLIS NFRAP site list

SEMS-ARCHIVE: SEMS-ARCHIVE (Superfund Enterprise Management System Archive) tracks sites that have no further interest under the Federal Superfund Program based on available information. The list was formerly known as the CERCLIS-NFRAP, renamed to SEMS ARCHIVE by the EPA in 2015. EPA may perform a minimal level of assessment work at a site while it is archived if site conditions change and/or new information becomes available. Archived sites have been removed and archived from the inventory of SEMS sites. Archived status indicates that, to the best of EPA's knowledge, assessment at a site has been completed and that EPA has determined no further steps will be taken to list the site on the National Priorities List (NPL), unless information indicates this decision was not appropriate or other considerations require a recommendation for listing at a later time. The decision does not necessarily mean that there is no hazard associated with a

given site; it only means that. based upon available information, the location is not judged to be potential NPL site.

A review of the SEMS-ARCHIVE list, as provided by EDR, and dated 01/09/2018 has revealed that there is 1 SEMS-ARCHIVE site within approximately 0.75 miles of the target property.

Equal/Higher Elevation	Address	Direction / Distance	Map ID	Page
SAN DIEGO V.A. HEALT	***3350 LA JOLLA VILLAG***	***NNE 1/4 - 1/2 (0.396 mi.)***	***X208***	***277***

Federal RCRA generators list

RCRA-LQG: RCRAInfo is EPA's comprehensive information system, providing access to data supporting the Resource Conservation and Recovery Act (RCRA) of 1976 and the Hazardous and Solid Waste Amendments (HSWA) of 1984. The database includes selective information on sites which generate, transport, store, treat and/or dispose of hazardous waste as defined by the Resource Conservation and Recovery Act (RCRA). Large quantity generators (LQGs) generate over 1,000 kilograms (kg) of hazardous waste, or over 1 kg of acutely hazardous waste per month.

A review of the RCRA-LQG list, as provided by EDR, and dated 12/11/2017 has revealed that there are 5 RCRA-LQG sites within approximately 0.5 miles of the target property.

Equal/Higher Elevation	Address	Direction / Distance	Map ID	Page
UCSD-CHEMOSENSORY LA	8950 VILLA LA JOLLA	NNE 1/8 - 1/4 (0.213 mi.)	M134	137
CVS PHARMACY #9195	8831 VILLA LA JOLLA	NNE 1/4 - 1/2 (0.256 mi.)	S193	200
MOBIL	***3233 LA JOLLA VILLAG***	***NNE 1/4 - 1/2 (0.257 mi.)***	***W196***	***255***
RALPHS GROCERY COMPA	8657 VILLA LA JOLLA	NE 1/4 - 1/2 (0.261 mi.)	V200	258
RALPHS #108	***8657 VILLA LA JOLLA***	***NE 1/4 - 1/2 (0.261 mi.)***	***V201***	***260***

RCRA-SQG: RCRAInfo is EPA's comprehensive information system, providing access to data supporting the Resource Conservation and Recovery Act (RCRA) of 1976 and the Hazardous and Solid Waste Amendments (HSWA) of 1984. The database includes selective information on sites which generate, transport, store, treat and/or dispose of hazardous waste as defined by the Resource Conservation and Recovery Act (RCRA). Small quantity generators (SQGs) generate between 100 kg and 1,000 kg of hazardous waste per month.

A review of the RCRA-SQG list, as provided by EDR, and dated 12/11/2017 has revealed that there are 3 RCRA-SQG sites within approximately 0.5 miles of the target property.

Equal/Higher Elevation	Address	Direction / Distance	Map ID	Page
SUNNY FRESH CLEANERS	***8849 VILLA LA JOLLA***	***NNE 1/4 - 1/2 (0.256 mi.)***	***S192***	***193***
NOURI DISPOSER	***3324 CAMINTO EAST BL***	***SE 1/4 - 1/2 (0.278 mi.)***	***203***	***267***
LILLY RESEARCH LABOR	***3252 HOLIDAY COURT -***	***NNE 1/4 - 1/2 (0.284 mi.)***	***W206***	***269***

State- and tribal - equivalent CERCLIS

ENVIROSTOR: The Department of Toxic Substances Control's (DTSC's) Site Mitigation and Brownfields Reuse Program's (SMBRP's) EnviroStor database identifes sites that have known contamination or sites for which there may be reasons to investigate further. The database includes the following site types: Federal Superfund sites (National Priorities List (NPL)); State Response, including Military Facilities and State

Superfund; Voluntary Cleanup; and School sites. EnviroStor provides similar information to the information that was available in CalSites, and provides additional site information, including, but not limited to, identification of formerly-contaminated properties that have been released for reuse, properties where environmental deed restrictions have been recorded to prevent inappropriate land uses, and risk characterization information that is used to assess potential impacts to public health and the environment at contaminated sites.

A review of the ENVIROSTOR list, as provided by EDR, and dated 01/30/2018 has revealed that there are 8 ENVIROSTOR sites within approximately 1.25 miles of the target property.

Equal/Higher Elevation	Address	Direction / Distance	Map ID	Page
MARINE RIFLE RANGE Facility Id: 80000910 Status: Inactive - Action Required		NE 1/2 - 1 (0.776 mi.)	216	422
U C S D MAIN CAMPUS/ Facility Id: 37390022 Status: Refer: 1248 Local Agency	***9500 GILMAN DR***	***NNE 1 - 2 (1.147 mi.)***	***222***	***432***
COSTA VERDE CAR WASH Facility Id: 37550005 Status: Refer: 1248 Local Agency	***8505 COSTA VERDE BOU***	***ENE 1 - 2 (1.158 mi.)***	***223***	***1385***
LA JOLLA RAD STATION Facility Id: 80000290 Status: Inactive - Needs Evaluation		SSW 1 - 2 (1.211 mi.)	AA224	1387
LA JOLLA AWS STATION Facility Id: 80000289 Status: Inactive - Needs Evaluation		SSW 1 - 2 (1.211 mi.)	AA225	1388
SCRIPPS SURGERY LLC Facility Id: 37000041 Status: Refer: 1248 Local Agency	***9834 GENESEE AVE 307***	***NE 1 - 2 (1.247 mi.)***	***226***	***1389***

Lower Elevation	Address	Direction / Distance	Map ID	Page
FIRESTATION NO. 9 Facility Id: 37920001 Status: Refer: 1248 Local Agency	***7870 ARDATH LANE***	***SW 1/2 - 1 (0.794 mi.)***	***Y217***	***423***
CAMP CALLAN Facility Id: 80001222 Status: Inactive - Action Required	TORREY PINES/LA JOLL	SW 1/2 - 1 (0.861 mi.)	Y219	431

State and tribal landfill and/or solid waste disposal site lists

SWF/LF: The Solid Waste Facilities/Landfill Sites records typically contain an inventory of solid waste disposal facilities or landfills in a particular state. The data come from the Integrated Waste Management Board's Solid Waste Information System (SWIS) database.

A review of the SWF/LF list, as provided by EDR, has revealed that there is 1 SWF/LF site within approximately 0.75 miles of the target property.

Lower Elevation	Address	Direction / Distance	Map ID	Page
POTTERY CANYON BURN Database: SWF/LF (SWIS), Date of Government Version: 02/12/2018	2725 TORREY PINES RO	SW 1/4 - 1/2 (0.476 mi.)	210	402

Facility ID: 37-CR-0123
Operational Status: Closed
Regulation Status: Pre-regulations

State and tribal leaking storage tank lists

LUST: Leaking Underground Storage Tank (LUST) Sites included in GeoTracker. GeoTracker is the Water Boards data management system for sites that impact, or have the potential to impact, water quality in California, with emphasis on groundwater.

A review of the LUST list, as provided by EDR, has revealed that there is 1 LUST site within approximately 0.75 miles of the target property.

Equal/Higher Elevation	Address	Direction / Distance	Map ID	Page
EXXON MOBIL OIL CORP	***3233 LA JOLLA VILLAG***	***NNE 1/4 - 1/2 (0.257 mi.)***	***W195***	***208***
Database: LUST REG 9, Date of Government Version: 03/01/2001 Database: LUST, Date of Government Version: 03/12/2018 Status: Completed - Case Closed Closed Date: 1/8/88 Status: Case Closed Global Id: T0608165104 Global Id: T0607303034 Case Number: 9UT782				

SAN DIEGO CO. SAM: The listing contains all underground tank release cases and projects pertaining to properties contaminated with hazardous substances that are actively under review by the Site Assessment and Mitigation Program.

A review of the SAN DIEGO CO. SAM list, as provided by EDR, and dated 03/23/2010 has revealed that there are 2 SAN DIEGO CO. SAM sites within approximately 0.75 miles of the target property.

Equal/Higher Elevation	Address	Direction / Distance	Map ID	Page
ROBERT C KIM DDS	***8950 VILLA LA JOLLA***	***N 1/8 - 1/4 (0.152 mi.)***	***M65***	***64***
Case Number: H23205-001 Facility Status: Closed Case				
EXXON MOBIL OIL CORP	***3233 LA JOLLA VILLAG***	***NNE 1/4 - 1/2 (0.257 mi.)***	***W195***	***208***
Case Number: H12902-001 Case Number: H12902-002 Facility Status: Remedial Investigation Facility Status: Closed Case				

CPS-SLIC: Cleanup Program Sites (CPS; also known as Site Cleanups [SC] and formerly known as Spills, Leaks, Investigations, and Cleanups [SLIC] sites) included in GeoTracker. GeoTracker is the Water Boards data management system for sites that impact, or have the potential to impact, water quality in California, with emphasis on groundwater.

A review of the CPS-SLIC list, as provided by EDR, has revealed that there are 3 CPS-SLIC sites

within approximately 0.75 miles of the target property.

Equal/Higher Elevation	Address	Direction / Distance	Map ID	Page
ROBERT C KIM DDS	***8950 VILLA LA JOLLA***	***N 1/8 - 1/4 (0.152 mi.)***	***M65***	***64***
Database: CPS-SLIC, Date of Government Version: 03/12/2018 Global Id: T0608186089 Facility Status: Completed - Case Closed				
RESIDENCE - MCLP CAS	***6228 ANGELL PL***	***SE 1/2 - 1 (0.565 mi.)***	***212***	***403***
Database: CPS-SLIC, Date of Government Version: 03/12/2018 Global Id: T10000010928 Facility Status: Completed - Case Closed				
HYATT REGENCY LA JOL	***3777 LA JOLLA VILLAG***	***NE 1/2 - 1 (0.704 mi.)***	***213***	***404***
Database: CPS-SLIC, Date of Government Version: 03/12/2018 Global Id: T10000006750 Facility Status: Completed - Case Closed				

State and tribal registered storage tank lists

UST: The Underground Storage Tank database contains registered USTs. USTs are regulated under Subtitle I of the Resource Conservation and Recovery Act (RCRA). The data come from the State Water Resources Control Board's Hazardous Substance Storage Container Database.

A review of the UST list, as provided by EDR, has revealed that there are 2 UST sites within approximately 0.5 miles of the target property.

Equal/Higher Elevation	Address	Direction / Distance	Map ID	Page
CIRCLE K STORES INC.	3233 LA JOLLA VILLAG	NNE 1/4 - 1/2 (0.257 mi.)	W198	257
Database: UST, Date of Government Version: 03/12/2018 Facility Id: 37-000-112902				
VETERANS ADMIN MEDIC	***3350 LA JOLLA VILLAG***	***NNE 1/4 - 1/2 (0.396 mi.)***	***X207***	***271***
Database: UST, Date of Government Version: 03/12/2018 Facility Id: H00508 Facility Id: 37-000-100508				

ADDITIONAL ENVIRONMENTAL RECORDS

Local Lists of Landfill / Solid Waste Disposal Sites

SWRCY: A listing of recycling facilities in California.

A review of the SWRCY list, as provided by EDR, and dated 03/12/2018 has revealed that there is 1 SWRCY site within approximately 0.75 miles of the target property.

Equal/Higher Elevation	Address	Direction / Distance	Map ID	Page
REPLANET LLC	***7788 REGENTS RD***	***E 1/2 - 1 (0.749 mi.)***	***214***	***420***
Cert Id: RC226880.001				

EXECUTIVE SUMMARY

Local Lists of Hazardous waste / Contaminated Sites

San Diego Co. HMMD: The Hazardous Materials Management Division Database comes from the Hazardous Materials Management Division.

A review of the San Diego Co. HMMD list, as provided by EDR, and dated 03/05/2018 has revealed that there are 58 San Diego Co. HMMD sites within approximately 0.25 miles of the target property.

Equal/Higher Elevation	Address	Direction / Distance	Map ID	Page
RICHARD B BIALICK DD	8950 VILLA LA JOLLA	N 1/8 - 1/4 (0.152 mi.)	M58	53
JOHN K. MAXWELL LAC	8950 VILLA LA JOLLA	N 1/8 - 1/4 (0.152 mi.)	M59	55
WEISS MEDICAL GROUP	8950 VILLA LA JOLLA	N 1/8 - 1/4 (0.152 mi.)	M60	56
LENNON GOINS DDS	8950 VILLA LA JOLLA	N 1/8 - 1/4 (0.152 mi.)	M61	56
ALEX PETERSON MD	8950 VILLA LA JOLLA	N 1/8 - 1/4 (0.152 mi.)	M62	57
BRONNER HANDWERGER N	8950 VILLA LA JOLLA	N 1/8 - 1/4 (0.152 mi.)	M63	58
LONGEVITY CLINIC OF	8950 VILLA LA JOLLA	N 1/8 - 1/4 (0.152 mi.)	M64	63
ROBERT C KIM DDS	***8950 VILLA LA JOLLA***	***N 1/8 - 1/4 (0.152 mi.)***	***M65***	***64***
Record ID: DEH2005-HUPFP-205761				
Record ID: DEH2006-HUPFP-207081				
RICK K YAMADA DDS	8950 VILLA LA JOLLA	N 1/8 - 1/4 (0.152 mi.)	M66	80
JOSEPH F WALTER MD	8950 VILLA LA JOLLA	N 1/8 - 1/4 (0.152 mi.)	M67	81
V NICHOLAS GALLUZZI	8950 VILLA LA JOLLA	N 1/8 - 1/4 (0.152 mi.)	M68	81
HEAD, NECK, & SPINE	8950 VILLA LA JOLLA	N 1/8 - 1/4 (0.152 mi.)	M69	82
UCSD ALZHEIMER'S DIS	8950 VILLA LA JOLLA	N 1/8 - 1/4 (0.152 mi.)	M70	82
UCSD DEPT OF SURGERY	8950 VILLA LA JOLLA	N 1/8 - 1/4 (0.152 mi.)	M71	83
UCSD-NAT'L STUDY--NU	8950 VILLA LA JOLLA	N 1/8 - 1/4 (0.152 mi.)	M72	83
BARBARA J KABES DDS	8950 VILLA LA JOLLA	N 1/8 - 1/4 (0.152 mi.)	M73	84
THOMAS H LANGE DDS I	8950 VILLA LA JOLLA	N 1/8 - 1/4 (0.152 mi.)	M74	85
LIFE FITTNESS & WEIG	8950 VILLA LA JOLLA	N 1/8 - 1/4 (0.152 mi.)	M75	86
ACUPUNCTURE ASSOSIAT	8950 VILLA LA JOLLA	N 1/8 - 1/4 (0.152 mi.)	M76	86
UCSD SCHOOL OF MEDIC	8950 VILLA LA JOLLA	N 1/8 - 1/4 (0.152 mi.)	M77	87
RONALD PETERSON DDS	8950 VILLA LA JOLLA	N 1/8 - 1/4 (0.152 mi.)	M78	88
ACUPUNCTURE CENTER O	8950 VILLA LA JOLLA	N 1/8 - 1/4 (0.152 mi.)	M79	89
ERIKA NOVAK LAC	8950 VILLA LA JOLLA	N 1/8 - 1/4 (0.152 mi.)	M80	89
UCSD PSYCHIATRIC RES	8950 VILLA LA JOLLA	N 1/8 - 1/4 (0.152 mi.)	M81	90
BODYSLIM WEIGHT LOSS	8950 VILLA LA JOLLA	N 1/8 - 1/4 (0.152 mi.)	M82	90
LA JOLLA VILLAGE DEN	8950 VILLA LA JOLLA	N 1/8 - 1/4 (0.152 mi.)	M83	91
LA JOLLA VILLAGE DEN	8950 VILLA LA JOLLA	N 1/8 - 1/4 (0.152 mi.)	M84	92
UCSD PSYCHOPHARMACOL	8950 VILLA LA JOLLA	N 1/8 - 1/4 (0.152 mi.)	M85	92
ADVANCED ALLERCY MAN	8950 VILLA LA JOLLA	N 1/8 - 1/4 (0.152 mi.)	M86	93
MARIE ECS ALEJANDRIN	8950 VILLA LA JOLLA	N 1/8 - 1/4 (0.152 mi.)	M87	94
CHARLES A MOSS MD PC	8950 VILLA LA JOLLA	N 1/8 - 1/4 (0.152 mi.)	M88	94
UCSD WOMAN'S HEALTH	8950 VILLA LA JOLLA	N 1/8 - 1/4 (0.152 mi.)	M89	95
LA JOLLA VILLAGE DEN	8950 VILLA LA JOLLA	N 1/8 - 1/4 (0.152 mi.)	M90	95
LA JOLLA DENTAL GROU	8950 VILLA LA JOLLA	N 1/8 - 1/4 (0.152 mi.)	M91	97
R PETERSON & J PETER	8950 VILLA LA JOLLA	N 1/8 - 1/4 (0.152 mi.)	M92	101
LA JOLLA VILLAGE ACU	8950 VILLA LA JOLLA	N 1/8 - 1/4 (0.152 mi.)	M93	102
BOSLEY MEDICAL INSTI	8950 VILLA LA JOLLA	N 1/8 - 1/4 (0.152 mi.)	M94	102
UCSD SCHOOL OF MEDIC	8950 VILLA LA JOLLA	N 1/8 - 1/4 (0.152 mi.)	M95	103
CYNTHIA A ROBERTSON	8950 VILLA LA JOLLA	N 1/8 - 1/4 (0.152 mi.)	M96	104
CHEMOSENSORY PERCEPT	8950 VILLA LA JOLLA	N 1/8 - 1/4 (0.152 mi.)	M97	104
JOHN G ROWE MD INC	8950 VILLA LA JOLLA	N 1/8 - 1/4 (0.152 mi.)	M98	105
AT&T CORP. - M260	8585 VILLA LA JOLLA	NE 1/8 - 1/4 (0.159 mi.)	I104	111
Record ID: DEH2016-HUPFP-003239				
ALLERGY & ACUPUNCTUR	8950 VILLA LA JOLLA	NNE 1/8 - 1/4 (0.213 mi.)	M133	137

Record ID: DEH2004-HUPFP-204405				
RICK K YAMADA DDS Record ID: DEH2002-HUPFP-150523	8950 VILLA LA JOLLA	NNE 1/8 - 1/4 (0.213 mi.)	M140	142
UCSD LA JOLLA PROFES Record ID: DEH2009-HUPFP-210271	8950 VILLA LA JOLLA	NNE 1/8 - 1/4 (0.213 mi.)	M143	143
LA JOLLA VILLAGE DEN Record ID: DEH2003-HUPFP-201948	8950 VILLA LA JOLLA	NNE 1/8 - 1/4 (0.213 mi.)	M145	145
RICHARD B BIALICK DD Record ID: DEH2003-HUPFP-201860	8950 VILLA LA JOLLA	NNE 1/8 - 1/4 (0.213 mi.)	M148	147
ACUPUNCTURE CENTER O Record ID: DEH2002-HUPFP-154512	8950 VILLA LA JOLLA	NNE 1/8 - 1/4 (0.213 mi.)	M153	150
CHARLES A MOSS MD PC Record ID: DEH2002-HUPFP-150605	8950 VILLA LA JOLLA	NNE 1/8 - 1/4 (0.213 mi.)	M155	152
LA JOLLA DENTAL GROU Record ID: DEH2003-HUPFP-202065	8950 VILLA LA JOLLA	NNE 1/8 - 1/4 (0.213 mi.)	M159	155
BRONNER HANDWERGER N Record ID: DEH2011-HUPFP-215322	8950 VILLA LA JOLLA	NNE 1/8 - 1/4 (0.213 mi.)	M161	157
LA JOLLA DENTAL Record ID: DEH2009-HUPFP-211486	8950 VILLA LA JOLLA	NNE 1/8 - 1/4 (0.213 mi.)	M162	158
MELISSA MINGER, DMD Record ID: DEH2002-HUPFP-150937	8950 VILLA LA JOLLA	NNE 1/8 - 1/4 (0.213 mi.)	M163	159
UCSD 8910 VILLA LA J Record ID: DEH2016-HUPFP-003046	8910 VILLA LA JOLLA	NNE 1/8 - 1/4 (0.216 mi.)	M166	162
WHOLE FOODS MARKET # Record ID: DEH2014-HUPFP-001296	8825 VILLA LA JOLLA	NNE 1/8 - 1/4 (0.241 mi.)	S175	171
PETCO #2155 Record ID: DEH2014-HUPFP-000682	8843 VILLA LA JOLLA	NNE 1/8 - 1/4 (0.242 mi.)	S179	176
UCSD MEDICAL GROUP V	8939 VILLA LA JOLLA	NNE 1/8 - 1/4 (0.247 mi.)	M187	185
UCSD MEDICAL GROUP V Record ID: DEH2008-HUPFP-209421	***8939 VILLA LA JOLLA***	***NNE 1/8 - 1/4 (0.247 mi.)***	***M189***	***187***

Local Lists of Registered Storage Tanks

SWEEPS UST: Statewide Environmental Evaluation and Planning System. This underground storage tank listing was updated and maintained by a company contacted by the SWRCB in the early 1990's. The listing is no longer updated or maintained. The local agency is the contact for more information on a site on the SWEEPS list.

A review of the SWEEPS UST list, as provided by EDR, and dated 06/01/1994 has revealed that there are 2 SWEEPS UST sites within approximately 0.5 miles of the target property.

Equal/Higher Elevation	Address	Direction / Distance	Map ID	Page
EXXON MOBIL OIL CORP Status: A Tank Status: A Comp Number: 12902	***3233 LA JOLLA VILLAG***	***NNE 1/4 - 1/2 (0.257 mi.)***	***W195***	***208***
VETERANS ADMIN MEDIC	***3350 LA JOLLA VILLAG***	***NNE 1/4 - 1/2 (0.396 mi.)***	***X207***	***271***

Status: A
Tank Status: A
Comp Number: 508

HIST UST: Historical UST Registered Database.

A review of the HIST UST list, as provided by EDR, and dated 10/15/1990 has revealed that there are 4 HIST UST sites within approximately 0.5 miles of the target property.

Equal/Higher Elevation	Address	Direction / Distance	Map ID	Page
UNIVERSITY OF CALIFO Facility Id: 00000003362	PHYSICAL PLANT SERVI	N 0 - 1/8 (0.049 mi.)	D11	17
UNIVERSITY OF CALIFO Facility Id: 00000009230	BLDG 605 WARREN CAMP	N 0 - 1/8 (0.049 mi.)	D12	20
ROBERT V BATTERTON I Facility Id: 00000039459	3233 LA JOLLA VILLAG	NNE 1/4 - 1/2 (0.257 mi.)	W197	256
VETERANS ADMINS. HOS Facility Id: 00000063694	***3350 LA JOLLA VILLAG***	***NNE 1/4 - 1/2 (0.396 mi.)***	***X209***	***278***

Records of Emergency Release Reports

CHMIRS: The California Hazardous Material Incident Report System contains information on reported hazardous material incidents, i.e., accidental releases or spills. The source is the California Office of Emergency Services.

A review of the CHMIRS list, as provided by EDR, and dated 02/15/2018 has revealed that there are 10 CHMIRS sites within approximately 0.25 miles of the target property.

Equal/Higher Elevation	Address	Direction / Distance	Map ID	Page
Not reported OES Incident Number: 0-3166	GILMAN DR. AT LA JOL	N 0 - 1/8 (0.010 mi.)	D5	12
Not reported OES Incident Number: 3-3564	8305 SUGARMAN DR	SSW 0 - 1/8 (0.069 mi.)	F21	27
Not reported OES Incident Number: 7-0478	8303 SUGARMAN DR	SSW 0 - 1/8 (0.069 mi.)	F22	28
Not reported OES Incident Number: 4-3522	3150 VIA ALICANTE	SE 0 - 1/8 (0.100 mi.)	H30	33
Not reported OES Incident Number: 10-6812	3151 VIA ALICANTE	SE 1/8 - 1/4 (0.132 mi.)	H45	42
Not reported OES Incident Number: 8-5580	3264 CAMINITO EASTBL	SSE 1/8 - 1/4 (0.192 mi.)	O125	129
Not reported OES Incident Number: 0-5570	3176 MORNING WAY	NNE 1/8 - 1/4 (0.205 mi.)	S130	133
Not reported OES Incident Number: 013923 Date Completed: 31-OCT-90	8800 VILLA LA JOLLA	NNE 1/8 - 1/4 (0.228 mi.)	S169	164
Not reported	2501 ANGELL AVE.	SSE 1/8 - 1/4 (0.236 mi.)	U173	168

OES Incident Number: 1-6951				
Not reported OES Incident Number: 908352 Date Completed: 16-OCT-89	8373 CLIFFRIDGE LN.	SW 1/8 - 1/4 (0.243 mi.)	R182	180

Other Ascertainable Records

FUDS: The Listing includes locations of Formerly Used Defense Sites Properties where the US Army Corps Of Engineers is actively working or will take necessary cleanup actions.

A review of the FUDS list, as provided by EDR, and dated 01/31/2015 has revealed that there is 1 FUDS site within approximately 1.25 miles of the target property.

Equal/Higher Elevation	Address	Direction / Distance	Map ID	Page
UCSD (CAMP MATTHEWS)		N 1/2 - 1 (0.810 mi.)	218	429

FINDS: The Facility Index System contains both facility information and "pointers" to other sources of information that contain more detail. These include: RCRIS; Permit Compliance System (PCS); Aerometric Information Retrieval System (AIRS); FATES (FIFRA [Federal Insecticide Fungicide Rodenticide Act] and TSCA Enforcement System, FTTS [FIFRA/TSCA Tracking System]; CERCLIS; DOCKET (Enforcement Docket used to manage and track information on civil judicial enforcement cases for all environmental statutes); Federal Underground Injection Control (FURS); Federal Reporting Data System (FRDS); Surface Impoundments (SIA); TSCA Chemicals in Commerce Information System (CICS); PADS; RCRA-J (medical waste transporters/disposers); TRIS; and TSCA. The source of this database is the U.S. EPA/NTIS.

A review of the FINDS list, as provided by EDR, and dated 02/21/2018 has revealed that there are 16 FINDS sites within approximately 0.25 miles of the target property.

Equal/Higher Elevation	Address	Direction / Distance	Map ID	Page
RICHARD B BIALICK DD	8950 VILLA LA JOLLA	NNE 1/8 - 1/4 (0.213 mi.)	M137	141
LA JOLLA VILL PROFES	8950 VILLA LA JOLLA	NNE 1/8 - 1/4 (0.213 mi.)	M138	141
THOMAS H LANGE DDS I	8950 VILLA LA JOLLA	NNE 1/8 - 1/4 (0.213 mi.)	M139	141
UCSD LA JOLLA PROFES	8950 VILLA LA JOLLA	NNE 1/8 - 1/4 (0.213 mi.)	M142	143
UCSD-CHEMOSENSORY LA	***8950 VILLA LA JOLLA***	***NNE 1/8 - 1/4 (0.213 mi.)***	***M147***	***147***
BRONNER HANDWERGER N	8950 VILLA LA JOLLA	NNE 1/8 - 1/4 (0.213 mi.)	M149	148
ACUPUNCTURE CENTER O	8950 VILLA LA JOLLA	NNE 1/8 - 1/4 (0.213 mi.)	M152	150
CHARLES A MOSS MD PC	8950 VILLA LA JOLLA	NNE 1/8 - 1/4 (0.213 mi.)	M154	151
LA JOLLA DENTAL GROU	8950 VILLA LA JOLLA	NNE 1/8 - 1/4 (0.213 mi.)	M157	154
CHEMOSENSORY PERCEPT	8950 VILLA LA JOLLA	NNE 1/8 - 1/4 (0.213 mi.)	M158	155
RICK K YAMADA DDS	8950 VILLA LA JOLLA	NNE 1/8 - 1/4 (0.213 mi.)	M165	161
UNIVERSITY OF CALIFO		NNW 1/8 - 1/4 (0.224 mi.)	N167	163
WHOLE FOODS MARKET #	8825 VILLA LA JOLLA	NNE 1/8 - 1/4 (0.241 mi.)	S176	174
PETCO #2155	8843 VILLA LA JOLLA	NNE 1/8 - 1/4 (0.242 mi.)	S178	176
RUBIO'S RESTAURANTS	8855 VILLA LA JOLLA	NNE 1/8 - 1/4 (0.242 mi.)	S180	179
UCSD MEDICAL GROUP V	8939 VILLA LA JOLLA	NNE 1/8 - 1/4 (0.247 mi.)	M188	187

ECHO: ECHO provides integrated compliance and enforcement information for about 800,000 regulated facilities nationwide.

A review of the ECHO list, as provided by EDR, and dated 01/13/2018 has revealed that there is 1 ECHO site within approximately 0.25 miles of the target property.

Equal/Higher Elevation	Address	Direction / Distance	Map ID	Page
UCSD-CHEMOSENSORY LA	***8950 VILLA LA JOLLA***	***NNE 1/8 - 1/4 (0.213 mi.)***	***M147***	***147***

DRYCLEANERS: A list of drycleaner related facilities that have EPA ID numbers. These are facilities with certain SIC codes: power laundries, family and commercial; garment pressing and cleaners' agents; linen supply; coin-operated laundries and cleaning; drycleaning plants except rugs; carpet and upholster cleaning; industrial launderers; laundry and garment services.

A review of the DRYCLEANERS list, as provided by EDR, has revealed that there are 2 DRYCLEANERS sites within approximately 0.5 miles of the target property.

Equal/Higher Elevation	Address	Direction / Distance	Map ID	Page
LEE AND FRIENDS, INC Database: DRYCLEANERS, Date of Government Version: 03/27/2018 EPA Id: CAL000175493 EPA Id: CAL000262414	8657 VILLA LA JOLLA	ENE 1/4 - 1/2 (0.252 mi.)	V191	192
SUNNY FRESH CLEANERS Database: DRYCLEANERS, Date of Government Version: 03/27/2018 EPA Id: CAD982010456	***8849 VILLA LA JOLLA***	***NNE 1/4 - 1/2 (0.256 mi.)***	***S192***	***193***

HAZNET: The data is extracted from the copies of hazardous waste manifests received each year by the DTSC. The annual volume of manifests is typically 700,000-1,000,000 annually, representing approximately 350,000-500,000 shipments. Data from non-California manifests & continuation sheets are not included at the present time. Data are from the manifests submitted without correction, and therefore many contain some invalid values for data elements such as generator ID, TSD ID, waste category, & disposal method. The source is the Department of Toxic Substance Control is the agency. This database begins with calendar year 1993.

A review of the HAZNET list, as provided by EDR, and dated 12/31/2016 has revealed that there are 84 HAZNET sites within approximately 0.25 miles of the target property.

Equal/Higher Elevation	Address	Direction / Distance	Map ID	Page
RAPHEL KEELING GEPAID: CAC002456503	3103-D EVENING WAY	0 - 1/8 (0.000 mi.)	B2	8
SDCTY HOUSEHOLD HW C GEPAID: CAH111000180	GILMAN DR & LA JOLLA	N 0 - 1/8 (0.010 mi.)	D6	13
COOPER, JANE S. TRUS GEPAID: CAC002799995	8951 CAMINITO FRESCO	NNW 0 - 1/8 (0.032 mi.)	B8	15
SUSAN CLOWERS GEPAID: CAC002676940	8727 CAMINITO SUENO	NNW 0 - 1/8 (0.035 mi.)	C9	16
THOMAS HEMMEN GEPAID: CAC002721320	8459 SUGARMAN DR	SSW 0 - 1/8 (0.049 mi.)	E10	17
VILLA LA JOLLA CONDO GEPAID: CAC002797025	8503 VILLA LA JOLLA	ENE 0 - 1/8 (0.050 mi.)	A13	21
VIA LA JOLLA CONDOS	8528A VILLA LA JOLLA	NE 0 - 1/8 (0.051 mi.)	A14	22

GEPAID: CAC002763248				
MANI, MAJID GEPAID: CAC002867858	8335 SUGARMAN DR	SSW 0 - 1/8 (0.055 mi.)	F15	22
PETCO STORE #2155 GEPAID: CAL000388288	8555 VILLA LA JOLLA	NE 0 - 1/8 (0.058 mi.)	A16	23
VILLA LA JOLLA CONDO GEPAID: CAC002763249	8529 VILLA LA JOLLA	SE 0 - 1/8 (0.062 mi.)	A17	25
MIDDLETON, KARIANNE GEPAID: CAC002829333	8537 VILLA LA JOLLA	SE 0 - 1/8 (0.062 mi.)	A18	25
WESTBROOK ARLO & AUD GEPAID: CAC002800336	8859 CAMINITO PRIMAV	NNW 0 - 1/8 (0.065 mi.)	B20	26
VILLA LA JOLLA CONDO GEPAID: CAC002783305	3128 VIA ALICANTE UN	SE 0 - 1/8 (0.072 mi.)	A23	29
VILLA LA JOLLA CONDO GEPAID: CAC002831226	3110 VIA ALICANTE UN	SE 0 - 1/8 (0.072 mi.)	A24	30
VIA LA JOLLA CONDOS GEPAID: CAC002803291	3128 VIA ALICANTE UN	SE 0 - 1/8 (0.072 mi.)	A25	30
OCEAN BEACH PEOPLES GEPAID: CAC002594073	8412 SUGARMAN DR	SSW 0 - 1/8 (0.080 mi.)	E26	31
LAURA ABBOTT GEPAID: CAC002871253	8298 SUGARMAN DR.	SSW 0 - 1/8 (0.091 mi.)	F27	31
PECORARO INC GEPAID: CAC002653180	9700 GILMAN DR	N 0 - 1/8 (0.097 mi.)	D28	32
SOUTHPOINTE HOA GEPAID: CAC002706001	8286 VIA MALLORCA	S 0 - 1/8 (0.100 mi.)	G29	32
TOM WICZYNSKI GEPAID: CAC002878757	8257 VIA MALLORCA	S 0 - 1/8 (0.104 mi.)	G31	34
VILLA LA JOLLA CONDO GEPAID: CAC002862793	8571 VILLA LA JOLLA	ENE 0 - 1/8 (0.113 mi.)	I33	35
MARY WANG GEPAID: CAC002691907	8561 VILLA LA JOLLA	ENE 0 - 1/8 (0.113 mi.)	I34	36
PHUC HA GEPAID: CAC002840795	8561 VILLA LA JOLLA	ENE 0 - 1/8 (0.113 mi.)	I35	36
TIM ELLIS GEPAID: CAC002737645	8680 VIA MALLORCA AP	E 0 - 1/8 (0.122 mi.)	I36	37
MORGAN-BARRINGTON, E GEPAID: CAC002761220	8898 LA JOLLA SCENIC	NW 1/8 - 1/4 (0.126 mi.)	37	37
HILL, ROBERT GEPAID: CAC002831061	3260 CAMINITO AMECA	S 1/8 - 1/4 (0.128 mi.)	G38	38
JENNIFER VICKERMAN GEPAID: CAC002673741	3218 CAMINITO AMECA	S 1/8 - 1/4 (0.128 mi.)	G39	38
BADIE BEHNAM GEPAID: CAC002694464	3224 CAMINITO AMECA	S 1/8 - 1/4 (0.128 mi.)	G40	40
MARY SHEKELTON GEPAID: CAC002639451	3162 VIA ALICANTE UN	SE 1/8 - 1/4 (0.131 mi.)	H41	40
MILLER, KENNETH	8251 LA JOLLA SCENIC	SSW 1/8 - 1/4 (0.131 mi.)	J42	41

GEPAID: CAC002821711				
SHENOUDA, JASMIN GEPAID: CAC002834705	8672 VIA MALLORCA AP	ENE 1/8 - 1/4 (0.132 mi.)	I43	41
HIRSCHER, DANIEL J GEPAID: CAC002831144	8672 VIA MALLORCA AP	ENE 1/8 - 1/4 (0.132 mi.)	I44	42
VIA LA JOLLA CONDOS GEPAID: CAC002772233	8660B VILLA LA JOLLA	NNE 1/8 - 1/4 (0.135 mi.)	K46	44
VIA LA JOLLA CONDOS GEPAID: CAC002728091	8666 VILLA LA JOLLA	NNE 1/8 - 1/4 (0.135 mi.)	K47	44
FESTA, VINCENT GEPAID: CAC002868176	8660 VILLA LA JOLLA	NNE 1/8 - 1/4 (0.135 mi.)	K48	45
VILLA LA JOLLA CONDO GEPAID: CAC002771002	8660A VILLA LA JOLLA	NNE 1/8 - 1/4 (0.135 mi.)	K49	45
MIKE & KAREN ARON GEPAID: CAC002675381	8435 LA JOLLA SCENIC	SW 1/8 - 1/4 (0.137 mi.)	E50	46
1X MAY CENTERS INC GEPAID: CAC000698984	8683 VIA MALLORCA	ENE 1/8 - 1/4 (0.146 mi.)	I53	51
CHRISTOPHER BICKFORD GEPAID: CAC002731606	8656 VILLA LA JOLLA	NE 1/8 - 1/4 (0.149 mi.)	K54	51
VILLA LA JOLLA CONDO GEPAID: CAC002850419	8604 VIA MALLORCA AP	E 1/8 - 1/4 (0.150 mi.)	I55	52
BARBARA CARPENTAR GEPAID: CAC002666214	8628 VIA MALLORCA AP	E 1/8 - 1/4 (0.150 mi.)	I56	52
VIA LA JOLLA CONDOS GEPAID: CAC002666822	8604 VIA MALLORCA AP	E 1/8 - 1/4 (0.150 mi.)	I57	53
KYO CERA AMERICA INC GEPAID: CAC002688705	8130 LA JOLLA SCENIC	SSW 1/8 - 1/4 (0.154 mi.)	99	105
VILLA LA JOLLA CONDO GEPAID: CAC002817539	8560 VIA MALLORCA	ESE 1/8 - 1/4 (0.157 mi.)	H100	106
RALF TAUTENHAHN GEPAID: CAC002745979	8536 VIA MALLORCA UN	ESE 1/8 - 1/4 (0.157 mi.)	H101	107
VIA MALLORCA CONDOS GEPAID: CAC002679898	8520 VIA MALLORCA UN	SE 1/8 - 1/4 (0.158 mi.)	H103	110
VILLA LA JOLLA CONDO GEPAID: CAC002747135 GEPAID: CAC001250704 GEPAID: CAC002723133	8540 VIA MALLORCA	ESE 1/8 - 1/4 (0.160 mi.)	H105	112
DEREK HOFFMAN GEPAID: CAC002765945	8443 VIA MALLORCA UN	SSE 1/8 - 1/4 (0.162 mi.)	O106	113
DANIEL SUE GEPAID: CAC002679747	8433 VIA MALLORCA UN	SSE 1/8 - 1/4 (0.162 mi.)	O107	113
MICHAEL GERBER GEPAID: CAC002673242	8431 VIA MALLORCA	SSE 1/8 - 1/4 (0.162 mi.)	O108	114
KATHY CREELY GEPAID: CAC002726230	8427 VIA MALLORCA UN	SSE 1/8 - 1/4 (0.162 mi.)	O109	115
PHAP VU GEPAID: CAC002777920	8740 VILLA LA JOLLA	NNE 1/8 - 1/4 (0.165 mi.)	K110	115
HERBERT CHIU	8560-F VIA MALLORCA	ESE 1/8 - 1/4 (0.170 mi.)	H111	116

GEPAID: CAC001038664				
SMITH'S FOOD & DRUG GEPAID: CAL000111913	8677 VILLA LA JOLLA	NE 1/8 - 1/4 (0.172 mi.)	K112	116
AHMED KAMAL & RACHEL GEPAID: CAC002836535	3250 CAMINITO EASTBL	SSE 1/8 - 1/4 (0.175 mi.)	O113	117
SARA SALONER GEPAID: CAC002680421	3210 CAMINITO EASTBL	SSE 1/8 - 1/4 (0.175 mi.)	O114	118
RUTH PRESKITT GEPAID: CAC002677753	8705 LA JOLLA SCENIC	WNW 1/8 - 1/4 (0.178 mi.)	P116	119
ASTUNO, JAMES GEPAID: CAC002872579	7825 BELLAKAREN PL	S 1/8 - 1/4 (0.180 mi.)	117	120
RACHEL AHMED GEPAID: CAC002637099	3250 CAMINITO E BLF	SSE 1/8 - 1/4 (0.180 mi.)	O118	120
VIA LA JOLLA GEPAID: CAC002711114	8525K VIA MALLORCA #	SE 1/8 - 1/4 (0.182 mi.)	H119	121
CHARLOTTE ZINN GEPAID: CAC002850531	8519 VIA MALLORCA	SE 1/8 - 1/4 (0.182 mi.)	H120	121
HARRY FEINSTEIN GEPAID: CAC002685405	8471 CLIFFRIDGE LN	SW 1/8 - 1/4 (0.191 mi.)	Q123	128
HARRY FEINSTEIN GEPAID: CAC002671069	8471 CLIFFRIDGE LN	SW 1/8 - 1/4 (0.191 mi.)	Q124	129
TIM PODRAZA GEPAID: CAC002739960 GEPAID: CAC002709145	3203 VIA ALICANTE UN	SE 1/8 - 1/4 (0.195 mi.)	H127	131
MATUSOV,PETER GEPAID: CAC002761207	8317 CAMINITO HELECH	SW 1/8 - 1/4 (0.196 mi.)	R128	132
CARL HAGEE GEPAID: CAC002668474	3302 CAMINITO GANDAR	SSE 1/8 - 1/4 (0.198 mi.)	129	133
UC SAN DIEGO GEPAID: CAL000124524	8950 VILLA LA JOLLA	NNE 1/8 - 1/4 (0.213 mi.)	M132	135
RONALD E & JOYCE A P GEPAID: CAL000179620	8950 VILLA LA JOLLA	NNE 1/8 - 1/4 (0.213 mi.)	M135	140
LA JOLLA DENTAL GROU GEPAID: CAL000304715	8950 VILLA LA JOLLA	NNE 1/8 - 1/4 (0.213 mi.)	M136	140
BARBARA KAVES, DDS GEPAID: CAL000173996	8950 VILLA LA JOLLA	NNE 1/8 - 1/4 (0.213 mi.)	M144	145
GLENN C. NUSBAUM, D. GEPAID: CAL000111717	8950 VILLA LA JOLLA	NNE 1/8 - 1/4 (0.213 mi.)	M150	148
LA JOLLA VILLA PROFE GEPAID: CAC002580793	8950 VILLA LA JOLLA	NNE 1/8 - 1/4 (0.213 mi.)	M156	153
LA JOLLA VILLA PROFE GEPAID: CAC002609411	8950 VILLA LA JOLLA	NNE 1/8 - 1/4 (0.213 mi.)	M160	156
JAMES PASTOR DDS, MS GEPAID: CAL000309214	8950 VILLA LA JOLLA	NNE 1/8 - 1/4 (0.213 mi.)	M164	160
WOODLAND SOUTH GEPAID: CAC002650901	3252 VIA MARIN	SSE 1/8 - 1/4 (0.228 mi.)	168	163
TORREY PINES CHRISTI	8320 LA JOLLA SCENIC	SSW 1/8 - 1/4 (0.233 mi.)	J171	167

GEPAID: CAC001206040				
ANN STIKO GEPAID: CAC002706279	2501 ANGELL AVE.	SSE 1/8 - 1/4 (0.236 mi.)	U172	168
MRS GOOCH'S NATURAL GEPAID: CAL000400001	8825 VILLA LA JOLLA	NNE 1/8 - 1/4 (0.241 mi.)	S174	169
AARON BROTHERS #0077 GEPAID: CAL000407160	8827 VILLA LA JOLLA	NNE 1/8 - 1/4 (0.241 mi.)	S177	175
ALECTA REAL ESTATE U GEPAID: CAC002868079	8861 VILLA LA JOLLA	NNE 1/8 - 1/4 (0.242 mi.)	S181	179
FRANCESCO GRILLI GEPAID: CAC002678747	8686 NOTTINGHAM PL	WNW 1/8 - 1/4 (0.244 mi.)	P183	181
ALECTA REAL ESTATE U GEPAID: CAC002829237	8801 VILLA LA JOLLA	NNE 1/8 - 1/4 (0.247 mi.)	S184	182
UCSD MEDICAL GROUP V GEPAID: CAL000387100	***8939 VILLA LA JOLLA***	***NNE 1/8 - 1/4 (0.247 mi.)***	***M189***	***187***

Lower Elevation	Address	Direction / Distance	Map ID	Page
VIA LA JOLLA HOA GEPAID: CAC002670760	3050 VIA ALICANTE UN	SSE 0 - 1/8 (0.019 mi.)	A7	15

HIST CORTESE: The sites for the list are designated by the State Water Resource Control Board [LUST], the Integrated Waste Board [SWF/LS], and the Department of Toxic Substances Control [CALSITES]. This listing is no longer updated by the state agency.

A review of the HIST CORTESE list, as provided by EDR, and dated 04/01/2001 has revealed that there is 1 HIST CORTESE site within approximately 0.75 miles of the target property.

Equal/Higher Elevation	Address	Direction / Distance	Map ID	Page
EXXON MOBIL OIL CORP Reg Id: 9UT782	***3233 LA JOLLA VILLAG***	***NNE 1/4 - 1/2 (0.257 mi.)***	***W195***	***208***

NPDES: A listing of NPDES permits, including stormwater.

A review of the NPDES list, as provided by EDR, and dated 03/14/2018 has revealed that there are 8 NPDES sites within approximately 0.25 miles of the target property.

Equal/Higher Elevation	Address	Direction / Distance	Map ID	Page
UCSD CENTRAL RESEARC Facility Status: Terminated	***OSLER LANE AND PHARM***	***N 1/8 - 1/4 (0.139 mi.)***	***L51***	***47***
REVELLE SWITCH STATI Facility Status: Active	***SCHOLAR DRIVE SOUTH***	***NNW 1/8 - 1/4 (0.157 mi.)***	***N102***	***107***
OSLER PARKING LOT Facility Status: Terminated	***GILMAN DRIVE AND OSL***	***N 1/8 - 1/4 (0.183 mi.)***	***L121***	***122***
OSLER PARKING STRUCT Facility Status: Active	***NE OF OSLER LANE & G***	***N 1/8 - 1/4 (0.183 mi.)***	***L122***	***125***
THEATRE DISCTRICT LA	***REVELLE COLLEGE DRIV***	***NNW 1/8 - 1/4 (0.233 mi.)***	***T170***	***165***
THE SHOPS AT LA JOLL	8801/8879 VILLA LA J	NNE 1/8 - 1/4 (0.247 mi.)	S186	183

Facility Status: Terminated

REVELLE COLLEGE HARD	***REVELLE COLLEGE DRIV***	***NW 1/8 - 1/4 (0.249 mi.)***	***T190***	***190***

Facility Status: Active

Lower Elevation	Address	Direction / Distance	Map ID	Page
GILMAN DRIVE SEWER U	8551 1/3 GILMAN DR	0 - 1/8 (0.000 mi.)	A3	9

Facility Status: Active

Notify 65: Listings of all Proposition 65 incidents reported to counties by the State Water Resources Control Board and the Regional Water Quality Control Board. This database is no longer updated by the reporting agency.

A review of the Notify 65 list, as provided by EDR, and dated 03/23/2018 has revealed that there are 5 Notify 65 sites within approximately 1.25 miles of the target property.

Equal/Higher Elevation	Address	Direction / Distance	Map ID	Page
Not reported	8200 POTTERY CANYON	SSW 1/8 - 1/4 (0.210 mi.)	J131	135
Not reported	9000 LA JOLLA SHORES	WNW 1/2 - 1 (0.752 mi.)	215	421
Not reported	9888 LA JOLLA FARMS	NNW 1 - 2 (1.134 mi.)	Z220	432
PUMP STATION 45	9888 LAJOLLA FARMS R	NNW 1 - 2 (1.145 mi.)	Z221	432

Lower Elevation	Address	Direction / Distance	Map ID	Page
LA JOLLA COLONY DR A	LA PAZ	SE 1/4 - 1/2 (0.490 mi.)	211	403

CIWQS: The California Integrated Water Quality System (CIWQS) is a computer system used by the State and Regional Water Quality Control Boards to track information about places of environmental interest, manage permits and other orders, track inspections, and manage violations and enforcement activities.

A review of the CIWQS list, as provided by EDR, and dated 03/05/2018 has revealed that there are 13 CIWQS sites within approximately 0.25 miles of the target property.

Equal/Higher Elevation	Address	Direction / Distance	Map ID	Page
CONGREGATION BETH EL	8660 GILMAN DR	NNW 0 - 1/8 (0.004 mi.)	C4	11
OSLER PARKING STRUCT		N 0 - 1/8 (0.107 mi.)	D32	34
UCSD CENTRAL RESEARC	***OSLER LANE AND PHARM***	***N 1/8 - 1/4 (0.139 mi.)***	***L51***	***47***
REVELLE SWITCH STATI	***SCHOLAR DRIVE SOUTH***	***NNW 1/8 - 1/4 (0.157 mi.)***	***N102***	***107***
UCSD TELEMEDICINE BU	OLSER LN	N 1/8 - 1/4 (0.178 mi.)	N115	118
OSLER PARKING LOT	***GILMAN DRIVE AND OSL***	***N 1/8 - 1/4 (0.183 mi.)***	***L121***	***122***
OSLER PARKING STRUCT	***NE OF OSLER LANE & G***	***N 1/8 - 1/4 (0.183 mi.)***	***L122***	***125***
8595 VIA MALLORCA	8595 VIA MALLORCA	E 1/8 - 1/4 (0.195 mi.)	I126	131
THEATRE DISCTRICT LA	***REVELLE COLLEGE DRIV***	***NNW 1/8 - 1/4 (0.233 mi.)***	***T170***	***165***
THE SHOPS AT LA JOLL	8801/8879 VILLA LA J	NNE 1/8 - 1/4 (0.247 mi.)	S185	182
REVELLE COLLEGE HARD	***REVELLE COLLEGE DRIV***	***NW 1/8 - 1/4 (0.249 mi.)***	***T190***	***190***

Lower Elevation	Address	Direction / Distance	Map ID	Page
GILMAN DRIVE SEWER U	8551 1/3 GILMAN DR	0 - 1/8 (0.000 mi.)	A1	8
8000 GILMAN DR	8000 GILMAN CT	S 0 - 1/8 (0.064 mi.)	19	26

EXECUTIVE SUMMARY

EDR HIGH RISK HISTORICAL RECORDS

EDR Exclusive Records

EDR Hist Auto: EDR has searched selected national collections of business directories and has collected listings of potential gas station/filling station/service station sites that were available to EDR researchers. EDR's review was limited to those categories of sources that might, in EDR's opinion, include gas station/filling station/service station establishments. The categories reviewed included, but were not limited to gas, gas station, gasoline station, filling station, auto, automobile repair, auto service station, service station, etc. This database falls within a category of information EDR classifies as "High Risk Historical Records", or HRHR. EDR's HRHR effort presents unique and sometimes proprietary data about past sites and operations that typically create environmental concerns, but may not show up in current government records searches.

A review of the EDR Hist Auto list, as provided by EDR, has revealed that there are 4 EDR Hist Auto sites within approximately 0.375 miles of the target property.

Equal/Higher Elevation	Address	Direction / Distance	Map ID	Page
APCO INVESTMENT CORP	8015 LA JOLLA SCENIC	SSW 1/8 - 1/4 (0.143 mi.)	52	50
DONNER CREEK MOBILE	8950 VILLA LA JOLLA	NNE 1/8 - 1/4 (0.213 mi.)	M141	143
BATTERTON ROBERT V I	3233 LA JOLLA VILLAG	NNE 1/4 - 1/2 (0.257 mi.)	W194	208
LA JOLLA VILLAGE GUL	3233 LA JOLLA VILL	NNE 1/4 - 1/2 (0.265 mi.)	W202	267

EDR Hist Cleaner: EDR has searched selected national collections of business directories and has collected listings of potential dry cleaner sites that were available to EDR researchers. EDR's review was limited to those categories of sources that might, in EDR's opinion, include dry cleaning establishments. The categories reviewed included, but were not limited to dry cleaners, cleaners, laundry, laundromat, cleaning/laundry, wash & dry etc. This database falls within a category of information EDR classifies as "High Risk Historical Records", or HRHR. EDR's HRHR effort presents unique and sometimes proprietary data about past sites and operations that typically create environmental concerns, but may not show up in current government records searches.

A review of the EDR Hist Cleaner list, as provided by EDR, has revealed that there are 3 EDR Hist Cleaner sites within approximately 0.375 miles of the target property.

Equal/Higher Elevation	Address	Direction / Distance	Map ID	Page
STOUFFERCO INC	8657 VILLA LA JOLLA	NE 1/4 - 1/2 (0.261 mi.)	V199	258
CLEANING COMPANY THE	3211 HOLIDAY CT	NNE 1/4 - 1/2 (0.278 mi.)	W204	269
VILLA NORTE CLEANERS	3211 HOLIDAY CT	NNE 1/4 - 1/2 (0.280 mi.)	W205	269

EDR RECOVERED GOVERNMENT ARCHIVES

Exclusive Recovered Govt. Archives

RGA LUST: The EDR Recovered Government Archive Leaking Underground Storage Tank database provides a list of LUST incidents derived from historical databases and includes many records that no longer appear in current government lists. Compiled from Records formerly available from the State Water Resources Control Board in California.

A review of the RGA LUST list, as provided by EDR, has revealed that there are 2 RGA LUST sites

within approximately 0.25 miles of the target property.


Equal/Higher Elevation	Address	Direction / Distance	Map ID	Page
LA JOLLA VILLAGE PRO	8950 VILLA LA JOLLA	NNE 1/8 - 1/4 (0.213 mi.)	M146	146
LA JOLLA VILL PROFES	8950 VILLA LA JOLLA	NNE 1/8 - 1/4 (0.213 mi.)	M151	150

EXECUTIVE SUMMARY

Due to poor or inadequate address information, the following sites were not mapped. Count: 7 records.

Site Name	Database(s)
SDG&E - ROSE CANYON SUBSTATION	San Diego Co. HMMD
BEST BUY #2505	San Diego Co. HMMD
BLACKHORSE FARMS	San Diego Co. HMMD
PRIMARY HOME HEALTHCARE	San Diego Co. HMMD
LAB FELLOWS INC.	San Diego Co. HMMD
SAN DIEGO PIPELINE T0015	SAN DIEGO CO. SAM
MARKETPLACE IN UNIVERSITY CITY	SAN DIEGO CO. SAM

OVERVIEW MAP - 5308371.2S

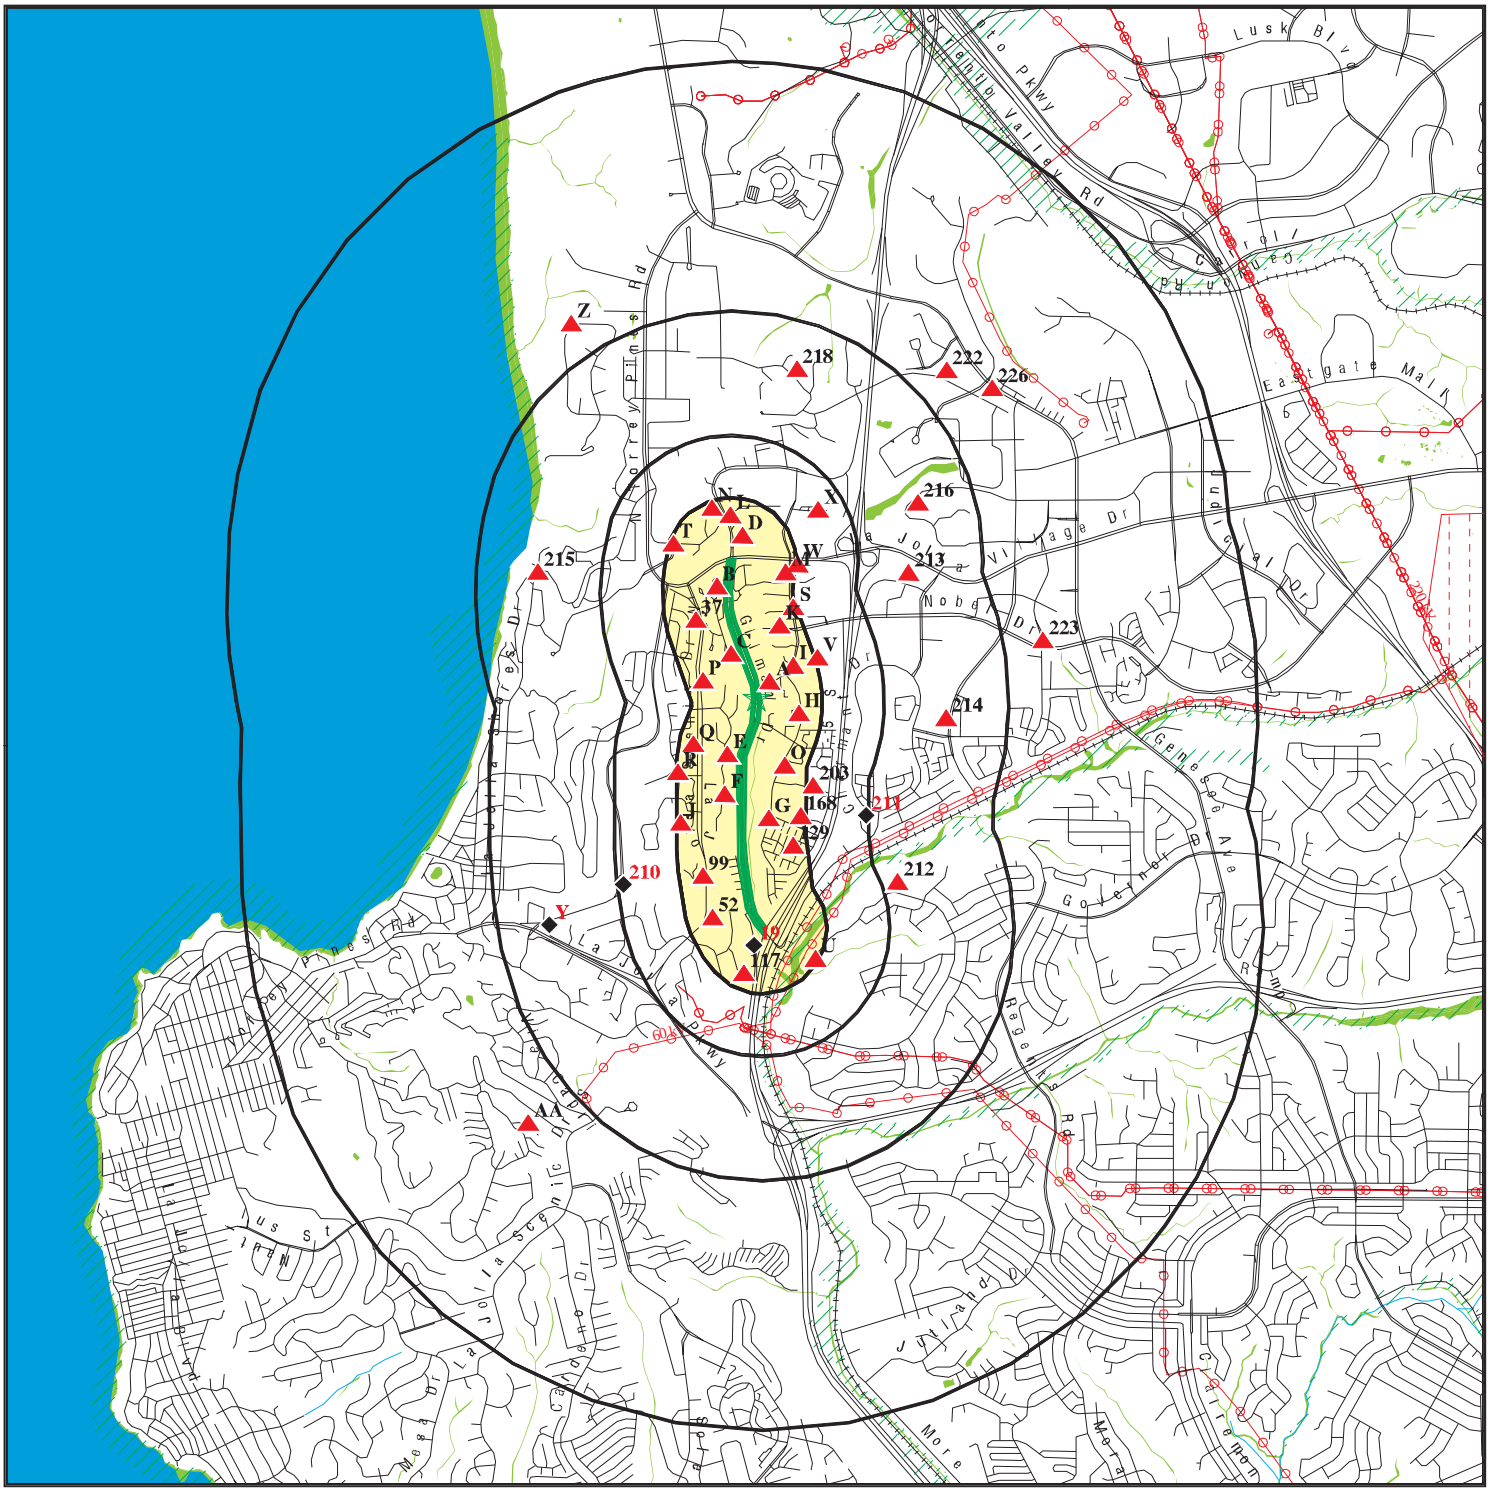


- Target Property
- Sites at elevations higher than or equal to the target property
- Sites at elevations lower than the target property
- Manufactured Gas Plants
- National Priority List Sites
- Dept. Defense Sites
- Indian Reservations BIA
- Power transmission lines
- 100-year flood zone
- 500-year flood zone
- National Wetland Inventory
- State Wetlands
- Upgradient Area
- Areas of Concern

This report includes Interactive Map Layers to display and/or hide map information. The legend includes only those icons for the default map view.

SITE NAME: Coastal Rail Trail ADDRESS: Gilman Drive La Jolla CA 92037 LAT/LONG: 32.863477 / 117.236148	CLIENT: AECOM CONTACT: Sarah Perhala INQUIRY #: 5308371.2s DATE: May 30, 2018 3:01 pm

Copyright © 2018 EDR, Inc. © 2015 TomTom Rel. 2015.

DETAIL MAP - 5308371.2S

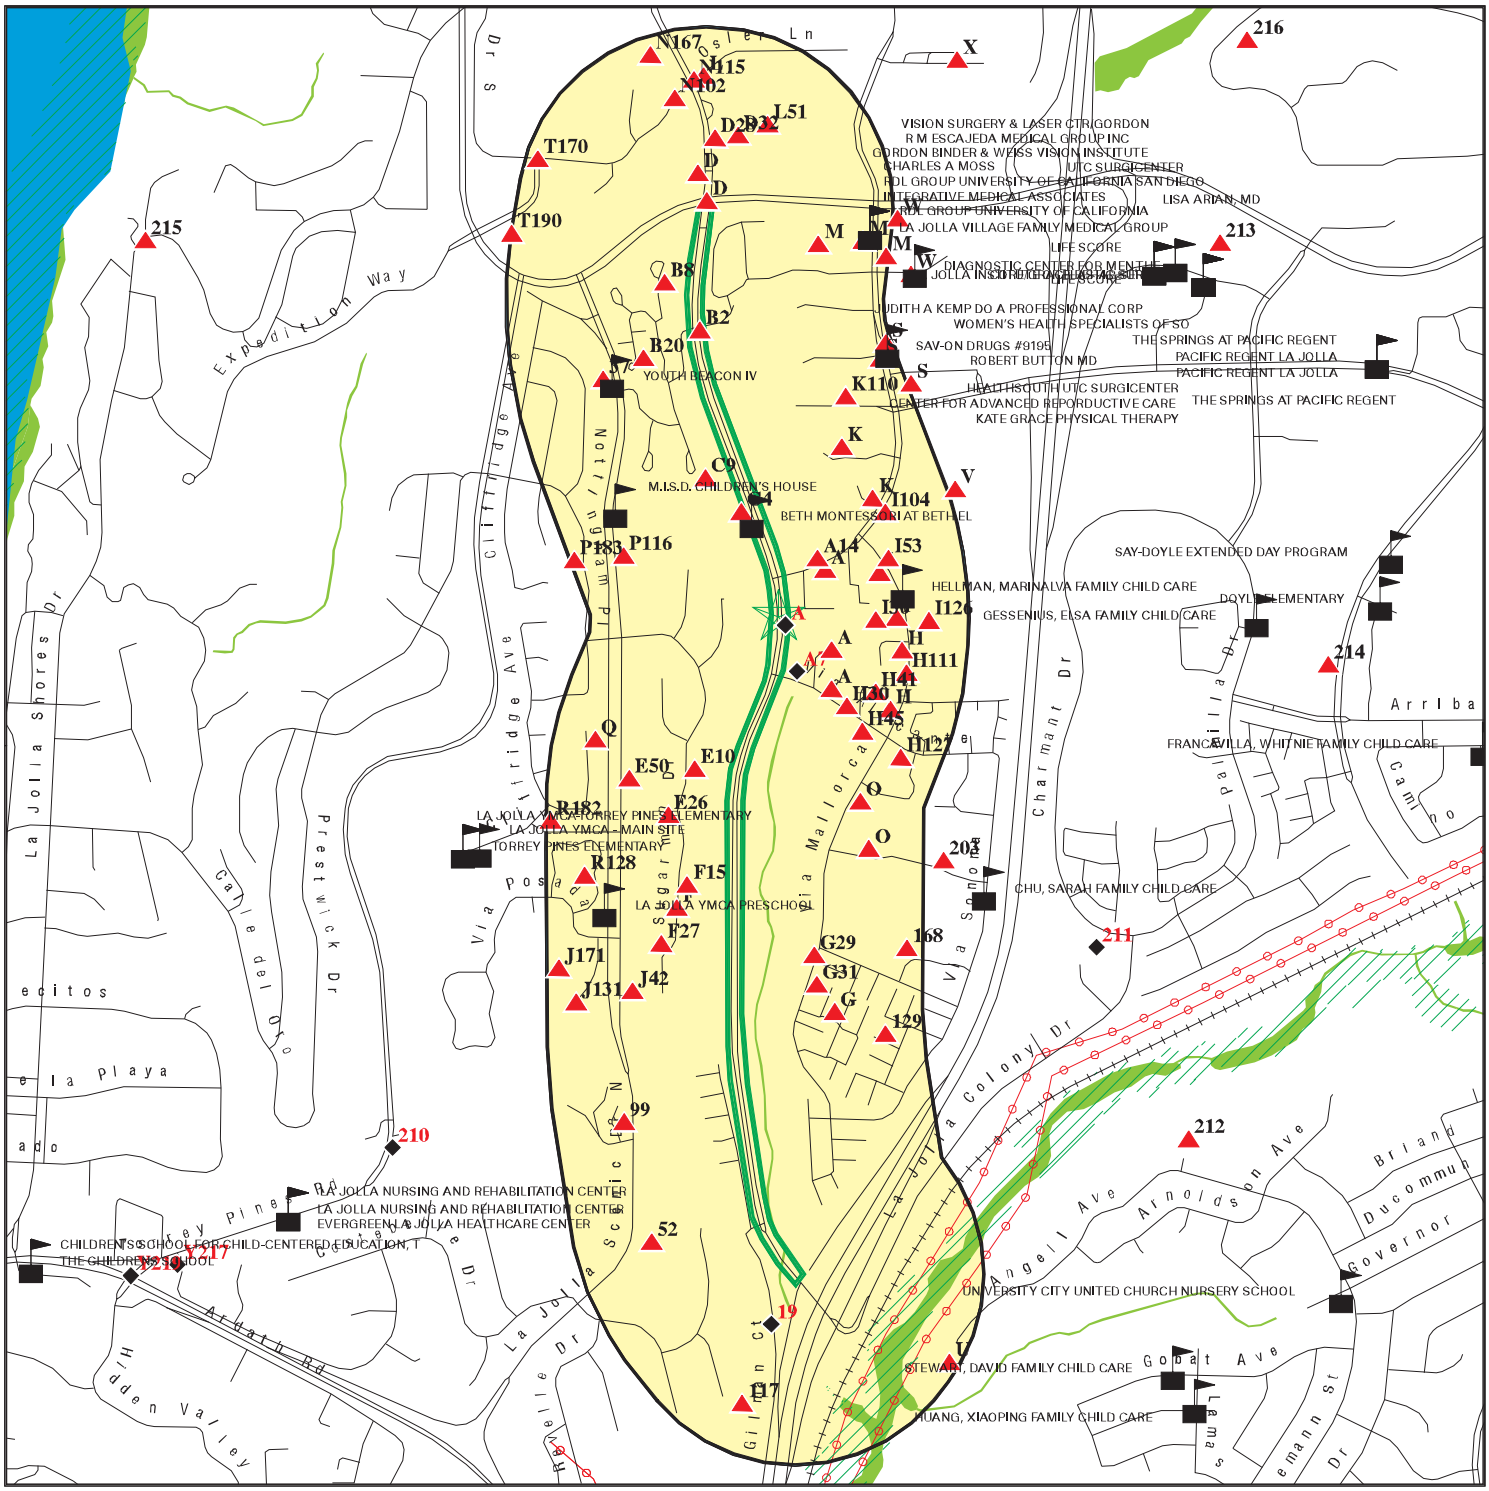

- Target Property
- Sites at elevations higher than or equal to the target property
- Sites at elevations lower than the target property
- Manufactured Gas Plants
- Sensitive Receptors
- National Priority List Sites
- Dept. Defense Sites
- Indian Reservations BIA
- Power transmission lines
- 100-year flood zone
- 500-year flood zone
- National Wetland Inventory
- State Wetlands
- Areas of Concern

This report includes Interactive Map Layers to display and/or hide map information. The legend includes only those icons for the default map view.

SITE NAME: Coastal Rail Trail	CLIENT: AECOM
ADDRESS: Gilman Drive La Jolla CA 92037	CONTACT: Sarah Perhala
LAT/LONG: 32.863477 / 117.236148	INQUIRY #: 5308371.2s DATE: May 30, 2018 3:01 pm

Copyright © 2018 EDR, Inc. © 2015 TomTom Rel. 2015.

MAP FINDINGS SUMMARY

Database	Search Distance (Miles)	Target Property	< 1/8	1/8 - 1/4	1/4 - 1/2	1/2 - 1	> 1	Total Plotted
STANDARD ENVIRONMENTAL RECORDS								
Federal NPL site list								
NPL	1.250		0	0	0	0	0	0
Proposed NPL	1.250		0	0	0	0	0	0
NPL LIENS	0.250		0	0	NR	NR	NR	0
Federal Delisted NPL site list								
Delisted NPL	1.250		0	0	0	0	0	0
Federal CERCLIS list								
FEDERAL FACILITY	0.750		0	0	0	0	NR	0
SEMS	0.750		0	0	0	0	NR	0
Federal CERCLIS NFRAP site list								
SEMS-ARCHIVE	0.750		0	0	1	0	NR	1
Federal RCRA CORRACTS facilities list								
CORRACTS	1.250		0	0	0	0	0	0
Federal RCRA non-CORRACTS TSD facilities list								
RCRA-TSDF	0.750		0	0	0	0	NR	0
Federal RCRA generators list								
RCRA-LQG	0.500		0	1	4	NR	NR	5
RCRA-SQG	0.500		0	0	3	NR	NR	3
RCRA-CESQG	0.500		0	0	0	NR	NR	0
Federal institutional controls / engineering controls registries								
LUCIS	0.750		0	0	0	0	NR	0
US ENG CONTROLS	0.750		0	0	0	0	NR	0
US INST CONTROL	0.750		0	0	0	0	NR	0
Federal ERNS list								
ERNS	0.250		0	0	NR	NR	NR	0
State- and tribal - equivalent NPL								
RESPONSE	1.250		0	0	0	0	0	0
State- and tribal - equivalent CERCLIS								
ENVIROSTOR	1.250		0	0	0	3	5	8
State and tribal landfill and/or solid waste disposal site lists								
SWF/LF	0.750		0	0	1	0	NR	1
State and tribal leaking storage tank lists								
LUST	0.750		0	0	1	0	NR	1

MAP FINDINGS SUMMARY

Database	Search Distance (Miles)	Target Property	< 1/8	1/8 - 1/4	1/4 - 1/2	1/2 - 1	> 1	Total Plotted
SAN DIEGO CO. SAM	0.750		0	1	1	0	NR	2
INDIAN LUST	0.750		0	0	0	0	NR	0
CPS-SLIC	0.750		0	1	0	2	NR	3
State and tribal registered storage tank lists								
FEMA UST	0.500		0	0	0	NR	NR	0
UST	0.500		0	0	2	NR	NR	2
AST	0.500		0	0	0	NR	NR	0
INDIAN UST	0.500		0	0	0	NR	NR	0
State and tribal voluntary cleanup sites								
INDIAN VCP	0.750		0	0	0	0	NR	0
VCP	0.750		0	0	0	0	NR	0
State and tribal Brownfields sites								
BROWNFIELDS	0.750		0	0	0	0	NR	0
ADDITIONAL ENVIRONMENTAL RECORDS								
Local Brownfield lists								
US BROWNFIELDS	0.750		0	0	0	0	NR	0
Local Lists of Landfill / Solid Waste Disposal Sites								
WMUDS/SWAT	0.750		0	0	0	0	NR	0
SWRCY	0.750		0	0	0	1	NR	1
HAULERS	0.250		0	0	NR	NR	NR	0
INDIAN ODI	0.750		0	0	0	0	NR	0
ODI	0.750		0	0	0	0	NR	0
DEBRIS REGION 9	0.750		0	0	0	0	NR	0
IHS OPEN DUMPS	0.750		0	0	0	0	NR	0
Local Lists of Hazardous waste / Contaminated Sites								
US HIST CDL	0.250		0	0	NR	NR	NR	0
HIST Cal-Sites	1.250		0	0	0	0	0	0
SCH	0.500		0	0	0	NR	NR	0
CDL	0.250		0	0	NR	NR	NR	0
San Diego Co. HMMD	0.250		0	58	NR	NR	NR	58
Toxic Pits	1.250		0	0	0	0	0	0
US CDL	0.250		0	0	NR	NR	NR	0
Local Lists of Registered Storage Tanks								
SWEEPS UST	0.500		0	0	2	NR	NR	2
HIST UST	0.500		2	0	2	NR	NR	4
CA FID UST	0.500		0	0	0	NR	NR	0
Local Land Records								
LIENS	0.250		0	0	NR	NR	NR	0
LIENS 2	0.250		0	0	NR	NR	NR	0

MAP FINDINGS SUMMARY

Database	Search Distance (Miles)	Target Property	< 1/8	1/8 - 1/4	1/4 - 1/2	1/2 - 1	> 1	Total Plotted
DEED	0.750		0	0	0	0	NR	0
Records of Emergency Release Reports								
HMIRS	0.250		0	0	NR	NR	NR	0
CHMIRS	0.250		4	6	NR	NR	NR	10
LDS	0.250		0	0	NR	NR	NR	0
MCS	0.250		0	0	NR	NR	NR	0
SPILLS 90	0.250		0	0	NR	NR	NR	0
Other Ascertainable Records								
RCRA NonGen / NLR	0.500		0	0	0	NR	NR	0
FUDS	1.250		0	0	0	1	0	1
DOD	1.250		0	0	0	0	0	0
SCRD DRYCLEANERS	0.750		0	0	0	0	NR	0
US FIN ASSUR	0.250		0	0	NR	NR	NR	0
EPA WATCH LIST	0.250		0	0	NR	NR	NR	0
2020 COR ACTION	0.500		0	0	0	NR	NR	0
TSCA	0.250		0	0	NR	NR	NR	0
TRIS	0.250		0	0	NR	NR	NR	0
SSTS	0.250		0	0	NR	NR	NR	0
ROD	1.250		0	0	0	0	0	0
RMP	0.250		0	0	NR	NR	NR	0
RAATS	0.250		0	0	NR	NR	NR	0
PRP	0.250		0	0	NR	NR	NR	0
PADS	0.250		0	0	NR	NR	NR	0
ICIS	0.250		0	0	NR	NR	NR	0
FTTS	0.250		0	0	NR	NR	NR	0
MLTS	0.250		0	0	NR	NR	NR	0
COAL ASH DOE	0.250		0	0	NR	NR	NR	0
COAL ASH EPA	0.750		0	0	0	0	NR	0
PCB TRANSFORMER	0.250		0	0	NR	NR	NR	0
RADINFO	0.250		0	0	NR	NR	NR	0
HIST FTTS	0.250		0	0	NR	NR	NR	0
DOT OPS	0.250		0	0	NR	NR	NR	0
CONSENT	1.250		0	0	0	0	0	0
INDIAN RESERV	1.250		0	0	0	0	0	0
FUSRAP	1.250		0	0	0	0	0	0
UMTRA	0.750		0	0	0	0	NR	0
LEAD SMELTERS	0.250		0	0	NR	NR	NR	0
US AIRS	0.250		0	0	NR	NR	NR	0
US MINES	0.500		0	0	0	NR	NR	0
ABANDONED MINES	0.500		0	0	0	NR	NR	0
FINDS	0.250		0	16	NR	NR	NR	16
ECHO	0.250		0	1	NR	NR	NR	1
UXO	1.250		0	0	0	0	0	0
DOCKET HWC	0.250		0	0	NR	NR	NR	0
FUELS PROGRAM	0.500		0	0	0	NR	NR	0
CA BOND EXP. PLAN	1.250		0	0	0	0	0	0
Cortese	0.750		0	0	0	0	NR	0
CUPA Listings	0.500		0	0	0	NR	NR	0
DRYCLEANERS	0.500		0	0	2	NR	NR	2

MAP FINDINGS SUMMARY

Database	Search Distance (Miles)	Target Property	< 1/8	1/8 - 1/4	1/4 - 1/2	1/2 - 1	> 1	Total Plotted
EMI	0.250		0	0	NR	NR	NR	0
ENF	0.250		0	0	NR	NR	NR	0
Financial Assurance	0.250		0	0	NR	NR	NR	0
HAZNET	0.250		25	59	NR	NR	NR	84
HIST CORTESE	0.750		0	0	1	0	NR	1
HWP	1.250		0	0	0	0	0	0
HWT	0.500		0	0	0	NR	NR	0
MINES	0.500		0	0	0	NR	NR	0
MWMP	0.500		0	0	0	NR	NR	0
NPDES	0.250		1	7	NR	NR	NR	8
PEST LIC	0.250		0	0	NR	NR	NR	0
PROC	0.750		0	0	0	0	NR	0
Notify 65	1.250		0	1	1	1	2	5
UIC	0.250		0	0	NR	NR	NR	0
WASTEWATER PITS	0.750		0	0	0	0	NR	0
WDS	0.250		0	0	NR	NR	NR	0
WIP	0.500		0	0	0	NR	NR	0
PROJECT	0.250		0	0	NR	NR	NR	0
WELL STIM PROJ	0.250		0	0	NR	NR	NR	0
UIC GEO	0.250		0	0	NR	NR	NR	0
PROD WATER PONDS	0.250		0	0	NR	NR	NR	0
OTHER OIL GAS	0.250		0	0	NR	NR	NR	0
SAN DIEGO CO LOP	0.250		0	0	NR	NR	NR	0
MILITARY PRIV SITES	0.250		0	0	NR	NR	NR	0
SAMPLING POINT	0.250		0	0	NR	NR	NR	0
NON-CASE INFO	0.250		0	0	NR	NR	NR	0
CIWQS	0.250		4	9	NR	NR	NR	13
EDR HIGH RISK HISTORICAL RECORDS								
EDR Exclusive Records								
EDR MGP	1.250		0	0	0	0	0	0
EDR Hist Auto	0.375		0	2	2	NR	NR	4
EDR Hist Cleaner	0.375		0	0	3	NR	NR	3
EDR RECOVERED GOVERNMENT ARCHIVES								
Exclusive Recovered Govt. Archives								
RGA LF	0.250		0	0	NR	NR	NR	0
RGA LUST	0.250		0	2	NR	NR	NR	2
- Totals --		0	36	164	26	8	7	241

NOTES:

TP = Target Property

NR = Not Requested at this Search Distance

Sites may be listed in more than one database

A1 **GILMAN DRIVE SEWER UPGRADES** **CIWQS** **S120710018**
8551 1/3 GILMAN DR **N/A**
< 1/8 **LA JOLLA, CA 92037**
1 ft.

Site 1 of 11 in cluster A

Relative: CIWQS:
Lower

Actual: Agency:	University of California San Diego
228 ft. Agency Address:	10280 N Torrey Pines Rd, La Jolla, CA 92093
Place/Project Type:	Construction - Below Ground, Water/Sewer Line
SIC/NAICS:	Not reported
Region:	9
Program:	CONSTW
Regulatory Measure Status:	Active
Regulatory Measure Type:	Storm water construction
Order Number:	2009-0009-DWQ
WDID:	9 37C379506
NPDES Number:	CAS000002
Adoption Date:	Not reported
Effective Date:	04/14/2017
Termination Date:	Not reported
Expiration/Review Date:	Not reported
Design Flow:	Not reported
Major/Minor:	Not reported
Complexity:	Not reported
TTWQ:	Not reported
Enforcement Actions within 5 years:	0
Violations within 5 years:	1
Latitude:	32.870774
Longitude:	-117.237952

B2 **RAPHEL KEELING** **HAZNET** **S112919444**
3103-D EVENING WAY **N/A**
< 1/8 **LA JOLLA, CA 92037**
1 ft.

Site 1 of 3 in cluster B

Relative: HAZNET:
Higher

Actual: envid:	S112919444
255 ft. Year:	2004
GEPAID:	CAC002456503
Contact:	CARLOS SANGUINETTI
Telephone:	6192296135
Mailing Name:	Not reported
Mailing Address:	2967 BRIAND AVE
Mailing City,St,Zip:	SAN DIEGO, CA 92122
Gen County:	Not reported
TSD EPA ID:	CAD009007626
TSD County:	Not reported
Waste Category:	Asbestos containing waste
Disposal Method:	Disposal, Land Fill
Tons:	0.25
Cat Decode:	Not reported
Method Decode:	Not reported
Facility County:	San Diego

A3
< 1/8
1 ft.

GILMAN DRIVE SEWER UPGRADES
8551 1/3 GILMAN DR
LA JOLLA, CA 92037

Site 2 of 11 in cluster A

NPDES **S121022838**
N/A

Relative:
Lower

Actual:
228 ft.

NPDES:

Npdes Number:	Not reported
Facility Status:	Not reported
Agency Id:	Not reported
Region:	9
Regulatory Measure Id:	485300
Order No:	Not reported
Regulatory Measure Type:	Construction
Place Id:	Not reported
WDID:	9 37C379506
Program Type:	Not reported
Adoption Date Of Regulatory Measure:	Not reported
Effective Date Of Regulatory Measure:	Not reported
Expiration Date Of Regulatory Measure:	Not reported
Termination Date Of Regulatory Measure:	Not reported
Discharge Name:	Not reported
Discharge Address:	Not reported
Discharge City:	Not reported
Discharge State:	Not reported
Discharge Zip:	Not reported
RECEIVED DATE:	04/11/2017
PROCESSED DATE:	04/14/2017
STATUS CODE NAME:	Active
STATUS DATE:	04/14/2017
PLACE SIZE:	.96
PLACE SIZE UNIT:	Acres
FACILITY CONTACT NAME:	William King
FACILITY CONTACT TITLE:	AVC
FACILITY CONTACT PHONE:	858-822-3719
FACILITY CONTACT PHONE EXT:	Not reported
FACILITY CONTACT EMAIL:	wjking@ucsd.edu
OPERATOR NAME:	University of California San Diego
OPERATOR ADDRESS:	10280 N Torrey Pines Rd
OPERATOR CITY:	La Jolla
OPERATOR STATE:	California
OPERATOR ZIP:	92093
OPERATOR CONTACT NAME:	William King
OPERATOR CONTACT TITLE:	AVC
OPERATOR CONTACT PHONE:	858-822-3719
OPERATOR CONTACT PHONE EXT:	Not reported
OPERATOR CONTACT EMAIL:	wjking@ucsd.edu
OPERATOR TYPE:	State Agency
DEVELOPER NAME:	University of California San Diego
DEVELOPER ADDRESS:	10280 N Torrey Pines Rd
DEVELOPER CITY:	La Jolla
DEVELOPER STATE:	California
DEVELOPER ZIP:	92093
DEVELOPER CONTACT NAME:	William King
DEVELOPER CONTACT TITLE:	AVC
CONSTYPE LINEAR UTILITY IND:	Y
EMERGENCY PHONE NO:	Not reported
EMERGENCY PHONE EXT:	Not reported
CONSTYPE ABOVE GROUND IND:	N

GILMAN DRIVE SEWER UPGRADES (Continued) **S121022838**

CONSTYPE BELOW GROUND IND:	Y
CONSTYPE CABLE LINE IND:	N
CONSTYPE COMM LINE IND:	N
CONSTYPE COMMERTIAL IND:	N
CONSTYPE ELECTRICAL LINE IND:	N
CONSTYPE GAS LINE IND:	N
CONSTYPE INDUSTRIAL IND:	N
CONSTYPE OTHER DESRIPTION:	Not reported
CONSTYPE OTHER IND:	N
CONSTYPE RECONS IND:	N
CONSTYPE RESIDENTIAL IND:	N
CONSTYPE TRANSPORT IND:	N
CONSTYPE UTILITY DESCRIPTION:	Not reported
CONSTYPE UTILITY IND:	N
CONSTYPE WATER SEWER IND:	Y
DIR DISCHARGE USWATER IND:	N
RECEIVING WATER NAME:	Not reported
CERTIFIER NAME:	Eric Wolff
CERTIFIER TITLE:	Director of Engineering Services
CERTIFICATION DATE:	11-APR-17
PRIMARY SIC:	Not reported
SECONDARY SIC:	Not reported
TERTIARY SIC:	Not reported
Npdes Number:	CAS000002
Facility Status:	Active
Agency Id:	0
Region:	9
Regulatory Measure Id:	485300
Order No:	2009-0009-DWQ
Regulatory Measure Type:	Enrollee
Place Id:	Not reported
WDID:	9 37C379506
Program Type:	Construction
Adoption Date Of Regulatory Measure:	Not reported
Effective Date Of Regulatory Measure:	04/14/2017
Expiration Date Of Regulatory Measure:	Not reported
Termination Date Of Regulatory Measure:	Not reported
Discharge Name:	University of California San Diego
Discharge Address:	10280 N Torrey Pines Rd
Discharge City:	La Jolla
Discharge State:	California
Discharge Zip:	92093
RECEIVED DATE:	Not reported
PROCESSED DATE:	Not reported
STATUS CODE NAME:	Not reported
STATUS DATE:	Not reported
PLACE SIZE:	Not reported
PLACE SIZE UNIT:	Not reported
FACILITY CONTACT NAME:	Not reported
FACILITY CONTACT TITLE:	Not reported
FACILITY CONTACT PHONE:	Not reported
FACILITY CONTACT PHONE EXT:	Not reported
FACILITY CONTACT EMAIL:	Not reported
OPERATOR NAME:	Not reported
OPERATOR ADDRESS:	Not reported
OPERATOR CITY:	Not reported

GILMAN DRIVE SEWER UPGRADES (Continued) **S121022838**

OPERATOR STATE:	Not reported
OPERATOR ZIP:	Not reported
OPERATOR CONTACT NAME:	Not reported
OPERATOR CONTACT TITLE:	Not reported
OPERATOR CONTACT PHONE:	Not reported
OPERATOR CONTACT PHONE EXT:	Not reported
OPERATOR CONTACT EMAIL:	Not reported
OPERATOR TYPE:	Not reported
DEVELOPER NAME:	Not reported
DEVELOPER ADDRESS:	Not reported
DEVELOPER CITY:	Not reported
DEVELOPER STATE:	Not reported
DEVELOPER ZIP:	Not reported
DEVELOPER CONTACT NAME:	Not reported
DEVELOPER CONTACT TITLE:	Not reported
CONSTYPE LINEAR UTILITY IND:	Not reported
EMERGENCY PHONE NO:	Not reported
EMERGENCY PHONE EXT:	Not reported
CONSTYPE ABOVE GROUND IND:	Not reported
CONSTYPE BELOW GROUND IND:	Not reported
CONSTYPE CABLE LINE IND:	Not reported
CONSTYPE COMM LINE IND:	Not reported
CONSTYPE COMMERTIAL IND:	Not reported
CONSTYPE ELECTRICAL LINE IND:	Not reported
CONSTYPE GAS LINE IND:	Not reported
CONSTYPE INDUSTRIAL IND:	Not reported
CONSTYPE OTHER DESRIPTION:	Not reported
CONSTYPE OTHER IND:	Not reported
CONSTYPE RECONS IND:	Not reported
CONSTYPE RESIDENTIAL IND:	Not reported
CONSTYPE TRANSPORT IND:	Not reported
CONSTYPE UTILITY DESCRIPTION:	Not reported
CONSTYPE UTILITY IND:	Not reported
CONSTYPE WATER SEWER IND:	Not reported
DIR DISCHARGE USWATER IND:	Not reported
RECEIVING WATER NAME:	Not reported
CERTIFIER NAME:	Not reported
CERTIFIER TITLE:	Not reported
CERTIFICATION DATE:	Not reported
PRIMARY SIC:	Not reported
SECONDARY SIC:	Not reported
TERTIARY SIC:	Not reported

C4 **CONGREGATION BETH EL** **CIWQS** **S121630744**
NNW **8660 GILMAN DR** **N/A**
< 1/8 **SAN DIEGO, CA 92037**
0.004 mi.
22 ft. **Site 1 of 2 in cluster C**

Relative:
Higher

Actual:
256 ft.

CIWQS:

Agency:	Congregation Beth El
Agency Address:	8660 Gilman Dr, San Diego, CA 92037
Place/Project Type:	Construction
SIC/NAICS:	Not reported
Region:	9
Program:	CONSTW
Regulatory Measure Status:	Terminated
Regulatory Measure Type:	Storm water construction

CONGREGATION BETH EL (Continued) **S121630744**

Order Number:	99-08DW
WDID:	9 37C339777
NPDES Number:	CAS000002
Adoption Date:	Not reported
Effective Date:	03/01/2006
Termination Date:	04/28/2008
Expiration/Review Date:	Not reported
Design Flow:	Not reported
Major/Minor:	Not reported
Complexity:	Not reported
TTWQ:	Not reported
Enforcement Actions within 5 years:	0
Violations within 5 years:	0
Latitude:	0
Longitude:	0

D5 **CHMIRS** **S105666615**
North **GILMAN DR. AT LA JOLLA VILLAGE DR.** **N/A**
< 1/8 **SAN DIEGO, CA 92093**
0.010 mi.
51 ft. **Site 1 of 6 in cluster D**

Relative: CHMIRS:
Higher

Actual: OES Incident Number:	0-3166
317 ft. OES notification:	07/15/2000
OES Date:	Not reported
OES Time:	Not reported
Date Completed:	**Not reported**
Property Use:	Not reported
Agency Id Number:	Not reported
Agency Incident Number:	Not reported
Time Notified:	Not reported
Time Completed:	Not reported
Surrounding Area:	Not reported
Estimated Temperature:	Not reported
Property Management:	Not reported
More Than Two Substances Involved?:	Not reported
Resp Agncy Personel # Of Decontaminated:	Not reported
Responding Agency Personel # Of Injuries:	Not reported
Responding Agency Personel # Of Fatalities:	Not reported
Others Number Of Decontaminated:	Not reported
Others Number Of Injuries:	Not reported
Others Number Of Fatalities:	Not reported
Vehicle Make/year:	Not reported
Vehicle License Number:	Not reported
Vehicle State:	Not reported
Vehicle Id Number:	Not reported
CA DOT PUC/ICC Number:	Not reported
Company Name:	Not reported
Reporting Officer Name/ID:	Not reported
Report Date:	Not reported
Facility Telephone:	Not reported
Waterway Involved:	No
Waterway:	Not reported
Spill Site:	Not reported
Cleanup By:	Reporting Party
Containment:	Not reported
What Happened:	Not reported

(Continued) **S105666615**

Type:	Not reported
Measure:	Not reported
Other:	Not reported
Date/Time:	Not reported
Year:	2000
Agency:	City of San Diego
Incident Date:	7/14/200012:00:00 AM
Admin Agency:	San Diego County Health Services Dept.
Amount:	Not reported
Contained:	Yes
Site Type:	Road
E Date:	Not reported
Substance:	Raw Sewage
Gallons:	10,245
Unknown:	0
Substance #2:	Not reported
Substance #3:	Not reported
Evacuations:	0
Number of Injuries:	0
Number of Fatalities:	0
#1 Pipeline:	Not reported
#2 Pipeline:	Not reported
#3 Pipeline:	Not reported
#1 Vessel >= 300 Tons:	Not reported
#2 Vessel >= 300 Tons:	Not reported
#3 Vessel >= 300 Tons:	Not reported
Evacs:	Not reported
Injuries:	Not reported
Fatals:	Not reported
Comments:	Not reported
Description:	A root blockage in private live caused spill.

D6 **SDCTY HOUSEHOLD HW COLLECTION** **HAZNET** **S113019816**
North **GILMAN DR & LA JOLLA VILLAGE** **N/A**
< 1/8 **LA JOLLA, CA 92093**
0.010 mi.
51 ft. **Site 2 of 6 in cluster D**

Relative: HAZNET:
Higher

envid:	S113019816
Year:	2002
GEPAID:	CAH111000180
Contact:	DONNA SKINNER
Telephone:	6194925005
Mailing Name:	Not reported
Mailing Address:	CITY OF SAN DIEGO
Mailing City,St,Zip:	SAN DIEGO, CA 921231636
Gen County:	Not reported
TSD EPA ID:	CAD050806850
TSD County:	Not reported
Waste Category:	Household waste
Disposal Method:	Transfer Station
Tons:	0.17
Cat Decode:	Not reported
Method Decode:	Not reported
Facility County:	San Diego

Actual:
317 ft.

envid:	S113019816

SDCTY HOUSEHOLD HW COLLECTION (Continued) **S113019816**

Year:	2002
GEPAID:	CAH111000180
Contact:	DONNA SKINNER
Telephone:	6194925005
Mailing Name:	Not reported
Mailing Address:	CITY OF SAN DIEGO
Mailing City,St,Zip:	SAN DIEGO, CA 921231636
Gen County:	Not reported
TSD EPA ID:	CAT080025711
TSD County:	Not reported
Waste Category:	Aqueous solution with total organic residues less than 10 percent
Disposal Method:	Transfer Station
Tons:	0.41
Cat Decode:	Not reported
Method Decode:	Not reported
Facility County:	San Diego

envid:	S113019816
Year:	2002
GEPAID:	CAH111000180
Contact:	DONNA SKINNER
Telephone:	6194925005
Mailing Name:	Not reported
Mailing Address:	CITY OF SAN DIEGO
Mailing City,St,Zip:	SAN DIEGO, CA 921231636
Gen County:	Not reported
TSD EPA ID:	CAT080025711
TSD County:	Not reported
Waste Category:	Waste oil and mixed oil
Disposal Method:	Transfer Station
Tons:	2.5
Cat Decode:	Not reported
Method Decode:	Not reported
Facility County:	San Diego

envid:	S113019816
Year:	1998
GEPAID:	CAH111000180
Contact:	CITY OF SAN DIEGO
Telephone:	0000000000
Mailing Name:	Not reported
Mailing Address:	CITY OF SAN DIEGO
Mailing City,St,Zip:	SAN DIEGO, CA 921231636
Gen County:	Not reported
TSD EPA ID:	CAD099452708
TSD County:	Not reported
Waste Category:	Waste oil and mixed oil
Disposal Method:	Recycler
Tons:	.5838
Cat Decode:	Not reported
Method Decode:	Not reported
Facility County:	San Diego

envid:	S113019816
Year:	1998
GEPAID:	CAH111000180
Contact:	CITY OF SAN DIEGO

SDCTY HOUSEHOLD HW COLLECTION (Continued) **S113019816**

Telephone:	0000000000
Mailing Name:	Not reported
Mailing Address:	CITY OF SAN DIEGO
Mailing City,St,Zip:	SAN DIEGO, CA 921231636
Gen County:	Not reported
TSD EPA ID:	CAD050806850
TSD County:	Not reported
Waste Category:	Not reported
Disposal Method:	Transfer Station
Tons:	.7500
Cat Decode:	Not reported
Method Decode:	Not reported
Facility County:	San Diego

Click this hyperlink while viewing on your computer to access
23 additional CA_HAZNET: record(s) in the EDR Site Report.

A7 **VIA LA JOLLA HOA** **HAZNET** **S112989419**
SSE **3050 VIA ALICANTE UNIT A** **N/A**
< 1/8 **LA JOLLA, CA 92037**
0.019 mi.
102 ft. **Site 3 of 11 in cluster A**

Relative: **Lower**
Actual: **216 ft.**

HAZNET:

envid:	S112989419
Year:	2011
GEPAID:	CAC002670760
Contact:	CINDY GIRDES
Telephone:	8584523632
Mailing Name:	Not reported
Mailing Address:	3050 VIA ALICANTE UNIT A
Mailing City,St,Zip:	LA JOLLA, CA 920372439
Gen County:	Not reported
TSD EPA ID:	CAD009007626
TSD County:	Not reported
Waste Category:	Asbestos containing waste
Disposal Method:	Landfill Or Surface Impoundment That Will Be Closed As Landfill(To Include On-Site Treatment And/Or Stabilization)
Tons:	0.4
Cat Decode:	Not reported
Method Decode:	Not reported
Facility County:	San Diego

B8 **COOPER, JANE S. TRUST** **HAZNET** **S118909004**
NNW **8951 CAMINITO FRESCO** **N/A**
< 1/8 **LA JOLLA, CA 92037**
0.032 mi.
167 ft. **Site 2 of 3 in cluster B**

Relative: **Higher**
Actual: **320 ft.**

HAZNET:

envid:	S118909004
Year:	2015
GEPAID:	CAC002799995
Contact:	JANE COOPER
Telephone:	6192516570
Mailing Name:	Not reported

COOPER, JANE S. TRUST (Continued) **S118909004**

Mailing Address: 8951 CAMINITO FRESCO
Mailing City,St,Zip: LA JOLLA, CA 92037
Gen County: San Diego
TSD EPA ID: AZC950823111
TSD County: 99
Waste Category: Asbestos containing waste
Disposal Method: Landfill Or Surface Impoundment That Will Be Closed As Landfill(To Include On-Site Treatment And/Or Stabilization)
Tons: 0.46
Cat Decode: Not reported
Method Decode: Not reported
Facility County: San Diego

C9 **SUSAN CLOWERS** **HAZNET** **S112994213**
NNW **8727 CAMINITO SUENO** **N/A**
< 1/8 **LA JOLLA, CA 92037**
0.035 mi.
185 ft. **Site 2 of 2 in cluster C**

Relative: **Higher**
Actual: **334 ft.**

HAZNET:
envid: S112994213
Year: 2011
GEPAID: CAC002676940
Contact: SUSAN CLOWERS
Telephone: 8582325508
Mailing Name: Not reported
Mailing Address: 8727 CAMINITO SUENO
Mailing City,St,Zip: LA JOLLA, CA 920371604
Gen County: Not reported
TSD EPA ID: AZC950823111
TSD County: Not reported
Waste Category: Asbestos containing waste
Disposal Method: Landfill Or Surface Impoundment That Will Be Closed As Landfill(To Include On-Site Treatment And/Or Stabilization)
Tons: 0.8
Cat Decode: Not reported
Method Decode: Not reported
Facility County: San Diego

envid: S112994213
Year: 2011
GEPAID: CAC002676940
Contact: SUSAN CLOWERS
Telephone: 8582325508
Mailing Name: Not reported
Mailing Address: 8727 CAMINITO SUENO
Mailing City,St,Zip: LA JOLLA, CA 920371604
Gen County: Not reported
TSD EPA ID: AZC950823111
TSD County: Not reported
Waste Category: Asbestos containing waste
Disposal Method: Landfill Or Surface Impoundment That Will Be Closed As Landfill(To Include On-Site Treatment And/Or Stabilization)
Tons: 0.8
Cat Decode: Not reported
Method Decode: Not reported
Facility County: San Diego

E10
SSW
< 1/8
0.049 mi.
257 ft.

THOMAS HEMMEN
8459 SUGARMAN DR
LA JOLLA, CA 92037

Site 1 of 3 in cluster E

HAZNET **S117285865**
N/A

Relative:
Higher

Actual:
339 ft.

HAZNET:

envid:	S117285865
Year:	2013
GEPAID:	CAC002721320
Contact:	THOMAS HEMMEN
Telephone:	6198847005
Mailing Name:	Not reported
Mailing Address:	8459 SUGARMAN DR
Mailing City,St,Zip:	LA JOLLA, CA 920372226
Gen County:	San Diego
TSD EPA ID:	AZC950823111
TSD County:	99
Waste Category:	Not reported
Disposal Method:	Landfill Or Surface Impoundment That Will Be Closed As Landfill(To Include On-Site Treatment And/Or Stabilization)
Tons:	0.4
Cat Decode:	Not reported
Method Decode:	Not reported
Facility County:	Not reported

D11
North
< 1/8
0.049 mi.
258 ft.

UNIVERSITY OF CALIFORNIASAN D
PHYSICAL PLANT SERVICES Q-32
LA JOLLA, CA 92093

Site 3 of 6 in cluster D

HIST UST **U001572524**
N/A

Relative:
Higher

Actual:
335 ft.

HIST UST:

File Number:	0002F51F
URL:	http://geotracker.waterboards.ca.gov/ustpdfs/pdf/0002F51F.pdf
Region:	STATE
Facility ID:	00000003362
Facility Type:	Other
Other Type:	STEAM PLANT
Contact Name:	J.P. GAVIN
Telephone:	6194524710
Owner Name:	UNIVERSITY OF CALIFORNIA, REGE
Owner Address:	2200 UNIVERSITY AVENUE
Owner City,St,Zip:	BERKELEY, CA 94720
Total Tanks:	0014
Tank Num:	001
Container Num:	#3
Year Installed:	1973
Tank Capacity:	00025000
Tank Used for:	PRODUCT
Type of Fuel:	DIESEL
Container Construction Thickness:	3/8
Leak Detection:	Stock Inventor
Tank Num:	002
Container Num:	ORT
Year Installed:	Not reported
Tank Capacity:	00003000
Tank Used for:	PRODUCT

UNIVERSITY OF CALIFORNIASAN D (Continued) **U001572524**

Type of Fuel:	DIESEL
Container Construction Thickness:	Not reported
Leak Detection:	Stock Inventor
Tank Num:	003
Container Num:	#2
Year Installed:	1961
Tank Capacity:	00022238
Tank Used for:	PRODUCT
Type of Fuel:	DIESEL
Container Construction Thickness:	Not reported
Leak Detection:	Stock Inventor
Tank Num:	004
Container Num:	LAB 2 TANK
Year Installed:	1956
Tank Capacity:	00007000
Tank Used for:	PRODUCT
Type of Fuel:	DIESEL
Container Construction Thickness:	Not reported
Leak Detection:	Stock Inventor
Tank Num:	005
Container Num:	#1
Year Installed:	1961
Tank Capacity:	00025124
Tank Used for:	PRODUCT
Type of Fuel:	DIESEL
Container Construction Thickness:	Not reported
Leak Detection:	Stock Inventor
Tank Num:	006
Container Num:	#5
Year Installed:	1973
Tank Capacity:	00025000
Tank Used for:	PRODUCT
Type of Fuel:	DIESEL
Container Construction Thickness:	3/8
Leak Detection:	Stock Inventor
Tank Num:	007
Container Num:	#6
Year Installed:	1973
Tank Capacity:	00025000
Tank Used for:	PRODUCT
Type of Fuel:	DIESEL
Container Construction Thickness:	3/8
Leak Detection:	Stock Inventor
Tank Num:	008
Container Num:	CUP #7
Year Installed:	1978
Tank Capacity:	00100000
Tank Used for:	PRODUCT
Type of Fuel:	DIESEL
Container Construction Thickness:	12
Leak Detection:	Stock Inventor

UNIVERSITY OF CALIFORNIASAN D (Continued) **U001572524**

Tank Num:	009
Container Num:	#4
Year Installed:	1973
Tank Capacity:	00025000
Tank Used for:	PRODUCT
Type of Fuel:	DIESEL
Container Construction Thickness:	3/8
Leak Detection:	Stock Inventor

Tank Num:	010
Container Num:	38 DIESEL
Year Installed:	1976
Tank Capacity:	00000550
Tank Used for:	PRODUCT
Type of Fuel:	DIESEL
Container Construction Thickness:	Not reported
Leak Detection:	Stock Inventor

Tank Num:	011
Container Num:	6330 TANK
Year Installed:	1956
Tank Capacity:	00001000
Tank Used for:	PRODUCT
Type of Fuel:	DIESEL
Container Construction Thickness:	Not reported
Leak Detection:	Stock Inventor

Tank Num:	012
Container Num:	T-3 TOWER
Year Installed:	1961
Tank Capacity:	00100000
Tank Used for:	PRODUCT
Type of Fuel:	Not reported
Container Construction Thickness:	12
Leak Detection:	Visual

Tank Num:	013
Container Num:	T-1 TOWER
Year Installed:	1961
Tank Capacity:	00100000
Tank Used for:	PRODUCT
Type of Fuel:	Not reported
Container Construction Thickness:	12
Leak Detection:	Visual

Tank Num:	014
Container Num:	MAIN TOWER
Year Installed:	1971
Tank Capacity:	00300000
Tank Used for:	PRODUCT
Type of Fuel:	Not reported
Container Construction Thickness:	12
Leak Detection:	Visual

Click here for Geo Tracker PDF:

D12
North
< 1/8
0.049 mi.
258 ft.

Relative:
Higher

Actual:
335 ft.

UNIVERSITY OF CALIFORNIA SAN
BLDG 605 WARREN CAMPUS Q-033
LA JOLLA, CA 92093

Site 4 of 6 in cluster D

HIST UST **U001572523**
N/A

HIST UST:

File Number:	0002F522
URL:	http://geotracker.waterboards.ca.gov/ustpdfs/pdf/0002F522.pdf
Region:	STATE
Facility ID:	00000009230
Facility Type:	Gas Station
Other Type:	Not reported
Contact Name:	LLOYD ELLIS
Telephone:	6194524223
Owner Name:	UNIVERSITY OF CALIFORNIA, REGE
Owner Address:	2200 UNIVERSITY AVENUE
Owner City,St,Zip:	BERKELEY, CA 94720
Total Tanks:	0006
Tank Num:	001
Container Num:	1
Year Installed:	Not reported
Tank Capacity:	00010000
Tank Used for:	PRODUCT
Type of Fuel:	UNLEADED
Container Construction Thickness:	Not reported
Leak Detection:	Stock Inventor, Pressure Test
Tank Num:	002
Container Num:	2
Year Installed:	Not reported
Tank Capacity:	00010000
Tank Used for:	PRODUCT
Type of Fuel:	UNLEADED
Container Construction Thickness:	Not reported
Leak Detection:	Stock Inventor, Pressure Test
Tank Num:	003
Container Num:	3
Year Installed:	Not reported
Tank Capacity:	00008000
Tank Used for:	PRODUCT
Type of Fuel:	REGULAR
Container Construction Thickness:	Not reported
Leak Detection:	Stock Inventor, Pressure Test
Tank Num:	004
Container Num:	4
Year Installed:	Not reported
Tank Capacity:	00002000
Tank Used for:	PRODUCT
Type of Fuel:	DIESEL
Container Construction Thickness:	Not reported
Leak Detection:	Stock Inventor, Pressure Test
Tank Num:	005
Container Num:	5
Year Installed:	Not reported

UNIVERSITY OF CALIFORNIA SAN (Continued) **U001572523**

Tank Capacity:	00000300
Tank Used for:	WASTE
Type of Fuel:	WASTE OIL
Container Construction Thickness:	Not reported
Leak Detection:	Stock Inventor, Pressure Test
Tank Num:	006
Container Num:	6
Year Installed:	Not reported
Tank Capacity:	00001000
Tank Used for:	Not reported
Type of Fuel:	Not reported
Container Construction Thickness:	Not reported
Leak Detection:	Stock Inventor, Pressure Test

Click here for Geo Tracker PDF:

A13 **VILLA LA JOLLA CONDOS** **HAZNET** **S118229402**
ENE **8503 VILLA LA JOLLA DR APT F** **N/A**
< 1/8 **LA JOLLA, CA 92037**
0.050 mi.
264 ft. **Site 4 of 11 in cluster A**

Relative: **Higher**
Actual: **246 ft.**

HAZNET:

envid:	S118229402
Year:	2015
GEPAID:	CAC002797025
Contact:	CINDY GIRDES
Telephone:	8585589573
Mailing Name:	Not reported
Mailing Address:	9110 JUDICIAL DR.
Mailing City,St,Zip:	SAN DIEGO, CA 92122
Gen County:	San Diego
TSD EPA ID:	CAD009007626
TSD County:	Los Angeles
Waste Category:	Asbestos containing waste
Disposal Method:	Landfill Or Surface Impoundment That Will Be Closed As Landfill(To Include On-Site Treatment And/Or Stabilization)
Tons:	2.3
Cat Decode:	Not reported
Method Decode:	Not reported
Facility County:	San Diego
envid:	S118229402
Year:	2014
GEPAID:	CAC002797025
Contact:	CINDY GIRDES
Telephone:	8585589573
Mailing Name:	Not reported
Mailing Address:	9110 JUDICIAL DR.
Mailing City,St,Zip:	SAN DIEGO, CA 92122
Gen County:	San Diego
TSD EPA ID:	CAD009007626
TSD County:	Los Angeles
Waste Category:	Asbestos containing waste
Disposal Method:	Landfill Or Surface Impoundment That Will Be Closed As Landfill(To Include On-Site Treatment And/Or Stabilization)
Tons:	1.84

VILLA LA JOLLA CONDOS (Continued) **S118229402**

Cat Decode: Not reported
Method Decode: Not reported
Facility County: San Diego

A14 **VIA LA JOLLA CONDOS** **HAZNET** **S118203917**
NE **8528A VILLA LA JOLLA DR** **N/A**
< 1/8 **LA JOLLA, CA 92037**
0.051 mi.
269 ft. **Site 5 of 11 in cluster A**

Relative:
Higher

Actual:
241 ft.

HAZNET:
envid: S118203917
Year: 2014
GEPAID: CAC002763248
Contact: CINDY GERDES
Telephone: 8585589573
Mailing Name: Not reported
Mailing Address: 9110 JUDICIAL DR.
Mailing City,St,Zip: SAN DIEGO, CA 92122
Gen County: San Diego
TSD EPA ID: CAD009007626
TSD County: Los Angeles
Waste Category: Asbestos containing waste
Disposal Method: Landfill Or Surface Impoundment That Will Be Closed As Landfill(To Include On-Site Treatment And/Or Stabilization)
Tons: 0.4
Cat Decode: Not reported
Method Decode: Not reported
Facility County: San Diego

F15 **MANI, MAJID** **HAZNET** **S121003734**
SSW **8335 SUGARMAN DR** **N/A**
< 1/8 **LA JOLLA, CA 92037**
0.055 mi.
289 ft. **Site 1 of 4 in cluster F**

Relative:
Higher

Actual:
346 ft.

HAZNET:
envid: S121003734
Year: 2016
GEPAID: CAC002867858
Contact: MANI, MAJID
Telephone: 7607910018
Mailing Name: Not reported
Mailing Address: 8736 GLENWICK LN
Mailing City,St,Zip: LA JOLLA, CA 92037
Gen County: San Diego
TSD EPA ID: NVT330010000
TSD County: 99
Waste Category: Other organic solids
Disposal Method: Landfill Or Surface Impoundment That Will Be Closed As Landfill(To Include On-Site Treatment And/Or Stabilization)
Tons: 0.0115
Cat Decode: Other organic solids
Method Decode: Landfill Or Surface Impoundment That Will Be Closed As Landfill(To Include On-Site Treatment And/Or Stabilization)
Facility County: San Diego

A16
NE
< 1/8
0.058 mi.
305 ft.

PETCO STORE #2155 — **HAZNET** — **S118233837**
8555 VILLA LA JOLLA DR # 203 — **N/A**
LA JOLLA, CA 92037

Site 6 of 11 in cluster A

Relative:
Higher

Actual:
249 ft.

HAZNET:

envid:	S118233837
Year:	2016
GEPAID:	CAL000388288
Contact:	AMY EBERSOLE-MARTINEZ
Telephone:	8587615359
Mailing Name:	Not reported
Mailing Address:	654 RICHLAND HILLS
Mailing City,St,Zip:	SAN ANTONIO, TX 78245
Gen County:	San Diego
TSD EPA ID:	CAD008364432
TSD County:	Los Angeles
Waste Category:	Not reported
Disposal Method:	Storage, Bulking, And/Or Transfer Off Site--No Treatment/Reovery (H010-H129) Or (H131-H135)
Tons:	0.001
Cat Decode:	Not reported
Method Decode:	Storage, Bulking, And/Or Transfer Off Site--No Treatment/Reovery (H010-H129) Or (H131-H135)
Facility County:	San Diego

envid:	S118233837
Year:	2016
GEPAID:	CAL000388288
Contact:	AMY EBERSOLE-MARTINEZ
Telephone:	8587615359
Mailing Name:	Not reported
Mailing Address:	654 RICHLAND HILLS
Mailing City,St,Zip:	SAN ANTONIO, TX 78245
Gen County:	San Diego
TSD EPA ID:	CAD008364432
TSD County:	Los Angeles
Waste Category:	Other inorganic solid waste
Disposal Method:	Storage, Bulking, And/Or Transfer Off Site--No Treatment/Reovery (H010-H129) Or (H131-H135)
Tons:	0.0045
Cat Decode:	Other inorganic solid waste
Method Decode:	Storage, Bulking, And/Or Transfer Off Site--No Treatment/Reovery (H010-H129) Or (H131-H135)
Facility County:	San Diego

envid:	S118233837
Year:	2016
GEPAID:	CAL000388288
Contact:	AMY EBERSOLE-MARTINEZ
Telephone:	8587615359
Mailing Name:	Not reported
Mailing Address:	654 RICHLAND HILLS
Mailing City,St,Zip:	SAN ANTONIO, TX 78245
Gen County:	San Diego
TSD EPA ID:	CAD008364432
TSD County:	Los Angeles
Waste Category:	Other organic solids

PETCO STORE #2155 (Continued) **S118233837**

Disposal Method:	Storage, Bulking, And/Or Transfer Off Site--No Treatment/Reovery (H010-H129) Or (H131-H135)
Tons:	0.003
Cat Decode:	Other organic solids
Method Decode:	Storage, Bulking, And/Or Transfer Off Site--No Treatment/Reovery (H010-H129) Or (H131-H135)
Facility County:	San Diego

envid:	S118233837
Year:	2016
GEPAID:	CAL000388288
Contact:	AMY EBERSOLE-MARTINEZ
Telephone:	8587615359
Mailing Name:	Not reported
Mailing Address:	654 RICHLAND HILLS
Mailing City,St,Zip:	SAN ANTONIO, TX 78245
Gen County:	San Diego
TSD EPA ID:	CAD008364432
TSD County:	Los Angeles
Waste Category:	Off-specification, aged or surplus organics
Disposal Method:	Storage, Bulking, And/Or Transfer Off Site--No Treatment/Reovery (H010-H129) Or (H131-H135)
Tons:	0.031
Cat Decode:	Off-specification, aged or surplus organics
Method Decode:	Storage, Bulking, And/Or Transfer Off Site--No Treatment/Reovery (H010-H129) Or (H131-H135)
Facility County:	San Diego

envid:	S118233837
Year:	2015
GEPAID:	CAL000388288
Contact:	AMY EBERSOLE-MARTINEZ
Telephone:	8587615359
Mailing Name:	Not reported
Mailing Address:	654 RICHLAND HILLS
Mailing City,St,Zip:	SAN ANTONIO, TX 78245
Gen County:	San Diego
TSD EPA ID:	CAD008364432
TSD County:	Los Angeles
Waste Category:	Other organic solids
Disposal Method:	Storage, Bulking, And/Or Transfer Off Site--No Treatment/Reovery (H010-H129) Or (H131-H135)
Tons:	0.0005
Cat Decode:	Not reported
Method Decode:	Not reported
Facility County:	San Diego

Click this hyperlink while viewing on your computer to access
6 additional CA_HAZNET: record(s) in the EDR Site Report.

A17 **VILLA LA JOLLA CONDOS** **HAZNET** **S118203918**
SE **8529 VILLA LA JOLLA DR APT B** **N/A**
< 1/8 **LA JOLLA, CA 92037**
0.062 mi.
330 ft. **Site 7 of 11 in cluster A**

Relative: HAZNET:
Higher

Actual: envid: S118203918
259 ft. Year: 2014
GEPAID: CAC002763249
Contact: CINDY GERDES
Telephone: 8585589573
Mailing Name: Not reported
Mailing Address: 9110 JUDICIAL DR.
Mailing City,St,Zip: SAN DIEGO, CA 92122
Gen County: San Diego
TSD EPA ID: CAD009007626
TSD County: Los Angeles
Waste Category: Asbestos containing waste
Disposal Method: Landfill Or Surface Impoundment That Will Be Closed As Landfill(To Include On-Site Treatment And/Or Stabilization)
Tons: 0.8
Cat Decode: Not reported
Method Decode: Not reported
Facility County: San Diego

A18 **MIDDLETON, KARIANNE** **HAZNET** **S118928599**
SE **8537 VILLA LA JOLLA DR APT D** **N/A**
< 1/8 **LA JOLLA, CA 92037**
0.062 mi.
330 ft. **Site 8 of 11 in cluster A**

Relative: HAZNET:
Higher

Actual: envid: S118928599
259 ft. Year: 2015
GEPAID: CAC002829333
Contact: MIDDLETON, KARIANNE
Telephone: 7604092864
Mailing Name: Not reported
Mailing Address: 8537 VILLA LA JOLLA DR APT D
Mailing City,St,Zip: LA JOLLA, CA 920372329
Gen County: San Diego
TSD EPA ID: AZC950823111
TSD County: 99
Waste Category: Asbestos containing waste
Disposal Method: Landfill Or Surface Impoundment That Will Be Closed As Landfill(To Include On-Site Treatment And/Or Stabilization)
Tons: 0.23
Cat Decode: Not reported
Method Decode: Not reported
Facility County: San Diego

19
South
< 1/8
0.064 mi.
339 ft.

8000 GILMAN DR
8000 GILMAN CT
LA JOLLA, CA 92037

CIWQS **S121617759**
N/A

Relative:
Lower

Actual:
169 ft.

CIWQS:

Agency:	La Jolla Serenallc
Agency Address:	12626 High Bluff Dr Ste 100, San Diego, CA 92130
Place/Project Type:	Construction - Residential
SIC/NAICS:	Not reported
Region:	9
Program:	CONSTW
Regulatory Measure Status:	Terminated
Regulatory Measure Type:	Storm water construction
Order Number:	99-08DW
WDID:	9 37C306140
NPDES Number:	CAS000002
Adoption Date:	Not reported
Effective Date:	07/31/1996
Termination Date:	02/24/2000
Expiration/Review Date:	Not reported
Design Flow:	Not reported
Major/Minor:	Not reported
Complexity:	Not reported
TTWQ:	Not reported
Enforcement Actions within 5 years:	0
Violations within 5 years:	0
Latitude:	Not reported
Longitude:	Not reported

B20
NNW
< 1/8
0.065 mi.
345 ft.

WESTBROOK ARLO & AUDRIE C
8859 CAMINITO PRIMAVERA
LA JOLLA, CA 92037

HAZNET **S118909255**
N/A

Site 3 of 3 in cluster B

Relative:
Higher

Actual:
389 ft.

HAZNET:

envid:	S118909255
Year:	2015
GEPAID:	CAC002800336
Contact:	AUDRIE WESTBROOK
Telephone:	8583373111
Mailing Name:	Not reported
Mailing Address:	8859 CAMINITO PRIMAVERA
Mailing City,St,Zip:	LA JOLLA, CA 92037
Gen County:	San Diego
TSD EPA ID:	AZC950823111
TSD County:	99
Waste Category:	Asbestos containing waste
Disposal Method:	Landfill Or Surface Impoundment That Will Be Closed As Landfill(To Include On-Site Treatment And/Or Stabilization)
Tons:	0.23
Cat Decode:	Not reported
Method Decode:	Not reported
Facility County:	San Diego

F21
SSW
< 1/8
0.069 mi.
366 ft.

8305 SUGARMAN DR
SAN DIEGO, CA 92123

Site 2 of 4 in cluster F

CHMIRS **S106399657**
N/A

Relative:
Higher

Actual:
352 ft.

CHMIRS:

OES Incident Number:	3-3564
OES notification:	07/15/2003
OES Date:	Not reported
OES Time:	Not reported
Date Completed:	**Not reported**
Property Use:	Not reported
Agency Id Number:	Not reported
Agency Incident Number:	Not reported
Time Notified:	Not reported
Time Completed:	Not reported
Surrounding Area:	Not reported
Estimated Temperature:	Not reported
Property Management:	Not reported
More Than Two Substances Involved?:	Not reported
Resp Agncy Personel # Of Decontaminated:	Not reported
Responding Agency Personel # Of Injuries:	Not reported
Responding Agency Personel # Of Fatalities:	Not reported
Others Number Of Decontaminated:	Not reported
Others Number Of Injuries:	Not reported
Others Number Of Fatalities:	Not reported
Vehicle Make/year:	Not reported
Vehicle License Number:	Not reported
Vehicle State:	Not reported
Vehicle Id Number:	Not reported
CA DOT PUC/ICC Number:	Not reported
Company Name:	Not reported
Reporting Officer Name/ID:	Not reported
Report Date:	Not reported
Facility Telephone:	Not reported
Waterway Involved:	No
Waterway:	Not reported
Spill Site:	Not reported
Cleanup By:	Reporting Party
Containment:	Not reported
What Happened:	Not reported
Type:	Not reported
Measure:	Not reported
Other:	Not reported
Date/Time:	Not reported
Year:	2003
Agency:	City of San Diego
Incident Date:	7/15/200312:00:00 AM
Admin Agency:	San Diego County Health Services Dept.
Amount:	Not reported
Contained:	Yes
Site Type:	Road
E Date:	Not reported
Substance:	Sewage
Gallons:	305
Unknown:	0
Substance #2:	Not reported
Substance #3:	Not reported

(Continued) **S106399657**

Evacuations:	0
Number of Injuries:	0
Number of Fatalities:	0
#1 Pipeline:	Not reported
#2 Pipeline:	Not reported
#3 Pipeline:	Not reported
#1 Vessel >= 300 Tons:	Not reported
#2 Vessel >= 300 Tons:	Not reported
#3 Vessel >= 300 Tons:	Not reported
Evacs:	Not reported
Injuries:	Not reported
Fatals:	Not reported
Comments:	Not reported
Description:	Substance was released due to roots in main.

F22 **CHMIRS** **S109040866**
SSW **8303 SUGARMAN DR** **N/A**
< 1/8 **SAN DIEGO, CA 92123**
0.069 mi.
366 ft. **Site 3 of 4 in cluster F**

Relative: CHMIRS:
Higher

OES Incident Number:	7-0478
OES notification:	01/22/2007
OES Date:	Not reported
OES Time:	Not reported
Date Completed:	**Not reported**
Property Use:	Not reported
Agency Id Number:	Not reported
Agency Incident Number:	Not reported
Time Notified:	Not reported
Time Completed:	Not reported
Surrounding Area:	Not reported
Estimated Temperature:	Not reported
Property Management:	Not reported
More Than Two Substances Involved?:	Not reported
Resp Agncy Personel # Of Decontaminated:	Not reported
Responding Agency Personel # Of Injuries:	Not reported
Responding Agency Personel # Of Fatalities:	Not reported
Others Number Of Decontaminated:	Not reported
Others Number Of Injuries:	Not reported
Others Number Of Fatalities:	Not reported
Vehicle Make/year:	Not reported
Vehicle License Number:	Not reported
Vehicle State:	Not reported
Vehicle Id Number:	Not reported
CA DOT PUC/ICC Number:	Not reported
Company Name:	Not reported
Reporting Officer Name/ID:	Not reported
Report Date:	Not reported
Facility Telephone:	Not reported
Waterway Involved:	Not reported
Waterway:	Not reported
Spill Site:	Not reported
Cleanup By:	Reporting Party
Containment:	Not reported
What Happened:	Not reported
Type:	Not reported

(Continued) **S109040866**

Measure:	Not reported
Other:	Not reported
Date/Time:	Not reported
Year:	2007
Agency:	City of San Diego
Incident Date:	1/22/2007 12:00:00 AM
Admin Agency:	San Diego County Health Services Dept.
Amount:	Not reported
Contained:	Yes
Site Type:	Residence
E Date:	Not reported
Substance:	Sewage
Gallons:	97
Unknown:	0
Substance #2:	Not reported
Substance #3:	Not reported
Evacuations:	0
Number of Injuries:	0
Number of Fatalities:	0
#1 Pipeline:	Not reported
#2 Pipeline:	Not reported
#3 Pipeline:	Not reported
#1 Vessel >= 300 Tons:	Not reported
#2 Vessel >= 300 Tons:	Not reported
#3 Vessel >= 300 Tons:	Not reported
Evacs:	Not reported
Injuries:	Not reported
Fatals:	Not reported
Comments:	Not reported
Description:	Substance was released due to root blockage in the city main.

A23 **VILLA LA JOLLA CONDOS** **HAZNET** **S118220234**
SE **3128 VIA ALICANTE UNIT T** **N/A**
< 1/8 **LA JOLLA, CA 92037**
0.072 mi.
378 ft. **Site 9 of 11 in cluster A**

Relative: **Higher**
Actual: **233 ft.**

HAZNET:

envid:	S118220234
Year:	2014
GEPAID:	CAC002783305
Contact:	CINDY GIRDES
Telephone:	8585589573
Mailing Name:	Not reported
Mailing Address:	9110 JUDICIAL DR.
Mailing City,St,Zip:	SAN DIEGO, CA 92122
Gen County:	San Diego
TSD EPA ID:	CAD009007626
TSD County:	Los Angeles
Waste Category:	Asbestos containing waste
Disposal Method:	Landfill Or Surface Impoundment That Will Be Closed As Landfill(To Include On-Site Treatment And/Or Stabilization)
Tons:	5.73
Cat Decode:	Not reported
Method Decode:	Not reported
Facility County:	San Diego

A24
SE
< 1/8
0.072 mi.
378 ft.

VILLA LA JOLLA CONDOS
3110 VIA ALICANTE UNIT A
LA JOLLA, CA 92037

Site 10 of 11 in cluster A

Relative: Higher
Actual: 233 ft.

HAZNET **S118929884** **N/A**

HAZNET:

envid:	S118929884
Year:	2015
GEPAID:	CAC002831226
Contact:	CINDY GIRDES
Telephone:	8584523632
Mailing Name:	Not reported
Mailing Address:	9110 JUDICIAL DR
Mailing City,St,Zip:	SAN DIEGO, CA 921226711
Gen County:	San Diego
TSD EPA ID:	CAD009007626
TSD County:	Los Angeles
Waste Category:	Asbestos containing waste
Disposal Method:	Landfill Or Surface Impoundment That Will Be Closed As Landfill(To Include On-Site Treatment And/Or Stabilization)
Tons:	0.46
Cat Decode:	Not reported
Method Decode:	Not reported
Facility County:	San Diego

A25
SE
< 1/8
0.072 mi.
378 ft.

VIA LA JOLLA CONDOS
3128 VIA ALICANTE UNIT M
LA JOLLA, CA 92037

Site 11 of 11 in cluster A

Relative: Higher
Actual: 233 ft.

HAZNET **S118911198** **N/A**

HAZNET:

envid:	S118911198
Year:	2015
GEPAID:	CAC002803291
Contact:	CINDY GIRDES
Telephone:	8585589573
Mailing Name:	Not reported
Mailing Address:	9110 JUDICIAL DR.
Mailing City,St,Zip:	SAN DIEGO, CA 92122
Gen County:	San Diego
TSD EPA ID:	CAD009007626
TSD County:	Los Angeles
Waste Category:	Asbestos containing waste
Disposal Method:	Landfill Or Surface Impoundment That Will Be Closed As Landfill(To Include On-Site Treatment And/Or Stabilization)
Tons:	5.52
Cat Decode:	Not reported
Method Decode:	Not reported
Facility County:	San Diego

E26 **OCEAN BEACH PEOPLES ORGANIC FOOD CO-OP** **HAZNET** **S112947740**
SSW **8412 SUGARMAN DR** **N/A**
< 1/8 **LA JOLLA, CA 92037**
0.080 mi.
424 ft. **Site 2 of 3 in cluster E**

Relative: HAZNET:
Higher

Actual:
361 ft.

envid:	S112947740
Year:	2005
GEPAID:	CAC002594073
Contact:	DEREK CASADY
Telephone:	8584570246
Mailing Name:	Not reported
Mailing Address:	8412 SUGARMAN DR
Mailing City,St,Zip:	LA JOLLA, CA 92037
Gen County:	Not reported
TSD EPA ID:	CAT080013352
TSD County:	Not reported
Waste Category:	Unspecified solvent mixture
Disposal Method:	Recycler
Tons:	0.14
Cat Decode:	Not reported
Method Decode:	Not reported
Facility County:	San Diego

F27 **LAURA ABBOTT** **HAZNET** **S121005891**
SSW **8298 SUGARMAN DR.** **N/A**
< 1/8 **LA JOLLA, CA 92037**
0.091 mi.
481 ft. **Site 4 of 4 in cluster F**

Relative: HAZNET:
Higher

Actual:
366 ft.

envid:	S121005891
Year:	2016
GEPAID:	CAC002871253
Contact:	LAURA ABBOTT
Telephone:	8583496745
Mailing Name:	Not reported
Mailing Address:	8298 SUGARMAN DR.
Mailing City,St,Zip:	LA JOLLA, CA 92037
Gen County:	San Diego
TSD EPA ID:	AZC950823111
TSD County:	99
Waste Category:	Asbestos containing waste
Disposal Method:	Landfill Or Surface Impoundment That Will Be Closed As Landfill(To Include On-Site Treatment And/Or Stabilization)
Tons:	0.46
Cat Decode:	Asbestos containing waste
Method Decode:	Landfill Or Surface Impoundment That Will Be Closed As Landfill(To Include On-Site Treatment And/Or Stabilization)
Facility County:	San Diego

D28 **PECORARO INC** **HAZNET** **S113460087**
North **9700 GILMAN DR** **N/A**
< 1/8 **LA JOLLA, CA 92093**
0.097 mi.
512 ft. **Site 5 of 6 in cluster D**

Relative: HAZNET:
Higher
envid: S113460087
Actual: Year: 2010
342 ft. GEPAID: CAC002653180
Contact: JACK PECARARO
Telephone: 6192361730
Mailing Name: Not reported
Mailing Address: 501 W BROADWAY
Mailing City,St,Zip: SAN DIEGO, CA 921013562
Gen County: Not reported
TSD EPA ID: CAD008252405
TSD County: Not reported
Waste Category: Off-specification, aged or surplus organics
Disposal Method: Fuel Blending Prior To Energy Recovery At Another Site
Tons: 0.0825
Cat Decode: Not reported
Method Decode: Not reported
Facility County: San Diego

G29 **SOUTHPOINTE HOA** **HAZNET** **S113789060**
South **8286 VIA MALLORCA** **N/A**
< 1/8 **LA JOLLA, CA 92037**
0.100 mi.
528 ft. **Site 1 of 5 in cluster G**

Relative: HAZNET:
Higher
envid: S113789060
Actual: Year: 2012
320 ft. GEPAID: CAC002706001
Contact: Southpointe HOA
Telephone: 6192916300
Mailing Name: Not reported
Mailing Address: 1331 Morena Blvd Ste 200
Mailing City,St,Zip: San Diego, CA 92110
Gen County: San Diego
TSD EPA ID: CAD982444481
TSD County: San Bernardino
Waste Category: Not reported
Disposal Method: Storage, Bulking, And/Or Transfer Off Site--No Treatment/Reovery (H010-H129) Or (H131-H135)
Tons: 0.417
Cat Decode: Not reported
Method Decode: Not reported
Facility County: San Diego

H30
SE
< 1/8
0.100 mi.
528 ft.

3150 VIA ALICANTE
SAN DIEGO, CA 92037

Site 1 of 11 in cluster H

CHMIRS **S116779943**
N/A

Relative:
Higher

Actual:
240 ft.

CHMIRS:

OES Incident Number:	4-3522
OES notification:	06/22/2014
OES Date:	Not reported
OES Time:	Not reported
Date Completed:	**Not reported**
Property Use:	Not reported
Agency Id Number:	Not reported
Agency Incident Number:	Not reported
Time Notified:	Not reported
Time Completed:	Not reported
Surrounding Area:	Not reported
Estimated Temperature:	Not reported
Property Management:	Not reported
More Than Two Substances Involved?:	Not reported
Resp Agncy Personel # Of Decontaminated:	Not reported
Responding Agency Personel # Of Injuries:	Not reported
Responding Agency Personel # Of Fatalities:	Not reported
Others Number Of Decontaminated:	Not reported
Others Number Of Injuries:	Not reported
Others Number Of Fatalities:	Not reported
Vehicle Make/year:	Not reported
Vehicle License Number:	Not reported
Vehicle State:	Not reported
Vehicle Id Number:	Not reported
CA DOT PUC/ICC Number:	Not reported
Company Name:	Not reported
Reporting Officer Name/ID:	Not reported
Report Date:	Not reported
Facility Telephone:	Not reported
Waterway Involved:	Yes
Waterway:	Rose Canyon Creek
Spill Site:	Road
Cleanup By:	No
Containment:	Not reported
What Happened:	Not reported
Type:	Not reported
Measure:	Not reported
Other:	Not reported
Type:	SEWAGE
Measure:	Gal(s)
Other:	Not reported
Date/Time:	1012
Year:	2014
Agency:	City of San Diego PUD
Incident Date:	6/22/2014
Admin Agency:	Not reported
Amount:	Not reported
Contained:	Yes
Site Type:	Rose Canyon Creek
E Date:	Not reported
Substance:	Sewage
Quantity Released:	1500

(Continued) **S116779943**

Unknown:	Not reported
Substance #2:	Not reported
Substance #3:	Not reported
Evacuations:	Not reported
Number of Injuries:	Not reported
Number of Fatalities:	Not reported
#1 Pipeline:	No
#2 Pipeline:	No
#3 Pipeline:	No
#1 Vessel >= 300 Tons:	No
#2 Vessel >= 300 Tons:	No
#3 Vessel >= 300 Tons:	No
Evacs:	No
Injuries:	Blockage
Fatals:	No
Comments:	Not reported
Description:	Heavy roots in an undocumented private manhole caused this incident.

G31 **TOM WICZYNSKI** **HAZNET** **S121010649**
South **8257 VIA MALLORCA** **N/A**
< 1/8 **LA JOLLA, CA 92037**
0.104 mi.
547 ft. **Site 2 of 5 in cluster G**

Relative: **Higher**

Actual: **341 ft.**

HAZNET:

envid:	S121010649
Year:	2016
GEPAID:	CAC002878757
Contact:	TOM WICZYNSKI
Telephone:	7143052768
Mailing Name:	Not reported
Mailing Address:	8257 VIA MALLORCA
Mailing City,St,Zip:	LA JOLLA, CA 92037
Gen County:	San Diego
TSD EPA ID:	AZC950823111
TSD County:	99
Waste Category:	Asbestos containing waste
Disposal Method:	Landfill Or Surface Impoundment That Will Be Closed As Landfill(To Include On-Site Treatment And/Or Stabilization)
Tons:	0.46
Cat Decode:	Asbestos containing waste
Method Decode:	Landfill Or Surface Impoundment That Will Be Closed As Landfill(To Include On-Site Treatment And/Or Stabilization)
Facility County:	San Diego

D32 **OSLER PARKING STRUCTURE** **CIWQS** **S120711012**
North **N/A**
< 1/8 **OSLER LANE, CA 92093**
0.107 mi.
566 ft. **Site 6 of 6 in cluster D**

Relative: **Higher**

Actual: **313 ft.**

CIWQS:

Agency:	UCSD
Agency Address:	9500 Gilman Drive Mc0074, San Diego, CA 92093-0074
Place/Project Type:	Dredge/Fill Site

OSLER PARKING STRUCTURE (Continued) **S120711012**

SIC/NAICS:	Not reported
Region:	9
Program:	CERFILLEXC
Regulatory Measure Status:	Active
Regulatory Measure Type:	401 Certification
Order Number:	R9-2016-0184
WDID:	9 000003087
NPDES Number:	Not reported
Adoption Date:	04/26/2017
Effective Date:	04/26/2017
Termination Date:	Not reported
Expiration/Review Date:	04/26/2022
Design Flow:	Not reported
Major/Minor:	Not reported
Complexity:	Not reported
TTWQ:	Not reported
Enforcement Actions within 5 years:	0
Violations within 5 years:	0
Latitude:	32.873087
Longitude:	-117.237116

I33 **VILLA LA JOLLA CONDOS** **HAZNET** **S121000541**
ENE **8571 VILLA LA JOLLA DR APT J** **N/A**
< 1/8 **LA JOLLA, CA 92037**
0.113 mi.
599 ft. **Site 1 of 12 in cluster I**

Relative:
Higher

Actual:
310 ft.

HAZNET:

envid:	S121000541
Year:	2016
GEPAID:	CAC002862793
Contact:	CINDY GERDES
Telephone:	8585589573
Mailing Name:	Not reported
Mailing Address:	9110 JUDICIAL DR
Mailing City,St,Zip:	SAN DIEGO, CA 921226711
Gen County:	San Diego
TSD EPA ID:	AZC950823111
TSD County:	99
Waste Category:	Asbestos containing waste
Disposal Method:	Landfill Or Surface Impoundment That Will Be Closed As Landfill(To Include On-Site Treatment And/Or Stabilization)
Tons:	1.38
Cat Decode:	Asbestos containing waste
Method Decode:	Landfill Or Surface Impoundment That Will Be Closed As Landfill(To Include On-Site Treatment And/Or Stabilization)
Facility County:	San Diego

envid:	S121000541
Year:	2016
GEPAID:	CAC002862793
Contact:	CINDY GERDES
Telephone:	8585589573
Mailing Name:	Not reported
Mailing Address:	9110 JUDICIAL DR
Mailing City,St,Zip:	SAN DIEGO, CA 921226711
Gen County:	San Diego
TSD EPA ID:	CAD009007626

VILLA LA JOLLA CONDOS (Continued) **S121000541**

TSD County:	Los Angeles
Waste Category:	Asbestos containing waste
Disposal Method:	Landfill Or Surface Impoundment That Will Be Closed As Landfill(To Include On-Site Treatment And/Or Stabilization)
Tons:	0.46
Cat Decode:	Asbestos containing waste
Method Decode:	Landfill Or Surface Impoundment That Will Be Closed As Landfill(To Include On-Site Treatment And/Or Stabilization)
Facility County:	San Diego

I34 **MARY WANG** **HAZNET** **S113778375**
ENE **8561 VILLA LA JOLLA DR** **N/A**
< 1/8 **LA JOLLA, CA 92037**
0.113 mi.
599 ft. **Site 2 of 12 in cluster I**

Relative: **Higher**
Actual: **310 ft.**

HAZNET:

envid:	S113778375
Year:	2012
GEPAID:	CAC002691907
Contact:	MARY WANG
Telephone:	6263297431
Mailing Name:	Not reported
Mailing Address:	8561 VILLA LA JOLLA DR
Mailing City,St,Zip:	LA JOLLA, CA 92037
Gen County:	San Diego
TSD EPA ID:	AZC950823111
TSD County:	99
Waste Category:	Not reported
Disposal Method:	Landfill Or Surface Impoundment That Will Be Closed As Landfill(To Include On-Site Treatment And/Or Stabilization)
Tons:	0.4
Cat Decode:	Not reported
Method Decode:	Not reported
Facility County:	San Diego

I35 **PHUC HA** **HAZNET** **S118935881**
ENE **8561 VILLA LA JOLLA DR.** **N/A**
< 1/8 **LA JOLLA, CA 92037**
0.113 mi.
599 ft. **Site 3 of 12 in cluster I**

Relative: **Higher**
Actual: **310 ft.**

HAZNET:

envid:	S118935881
Year:	2015
GEPAID:	CAC002840795
Contact:	PHUC HA
Telephone:	6197233690
Mailing Name:	Not reported
Mailing Address:	8561 VILLA LA JOLLA DR APT A
Mailing City,St,Zip:	LA JOLLA, CA 920372341
Gen County:	San Diego
TSD EPA ID:	CAD009007626
TSD County:	Los Angeles
Waste Category:	Asbestos containing waste
Disposal Method:	Landfill Or Surface Impoundment That Will Be Closed As Landfill(To

PHUC HA (Continued) **S118935881**

Include On-Site Treatment And/Or Stabilization)
Tons: 0.23
Cat Decode: Not reported
Method Decode: Not reported
Facility County: San Diego

I36 **TIM ELLIS** **HAZNET** **S117296852**
East **8680 VIA MALLORCA APT D** **N/A**
< 1/8 **LA JOLLA, CA 92037**
0.122 mi.
642 ft. **Site 4 of 12 in cluster I**

Relative: HAZNET:
Higher
envid: S117296852
Actual: Year: 2013
336 ft. GEPAID: CAC002737645
Contact: TIM ELLIS
Telephone: 8589227055
Mailing Name: Not reported
Mailing Address: 8680 VIA MALLORCA APT D
Mailing City,St,Zip: LA JOLLA, CA 920372576
Gen County: San Diego
TSD EPA ID: CAD009007626
TSD County: Los Angeles
Waste Category: Not reported
Disposal Method: Landfill Or Surface Impoundment That Will Be Closed As Landfill(To Include On-Site Treatment And/Or Stabilization)
Tons: 0.4
Cat Decode: Not reported
Method Decode: Not reported
Facility County: Not reported

---

37 **MORGAN-BARRINGTON, ELIZABETH** **HAZNET** **S118202282**
NW **8898 LA JOLLA SCENIC DR N** **N/A**
1/8-1/4 **LA JOLLA, CA 92037**
0.126 mi.
663 ft.

Relative: HAZNET:
Higher
envid: S118202282
Actual: Year: 2014
405 ft. GEPAID: CAC002761220
Contact: MORGAN-BARRINGTON, ELIZABETH
Telephone: 6198571774
Mailing Name: Not reported
Mailing Address: 370 SAN ELIJO ST.
Mailing City,St,Zip: SAN DIEGO, CA 92106
Gen County: San Diego
TSD EPA ID: AZC950823111
TSD County: 99
Waste Category: Asbestos containing waste
Disposal Method: Landfill Or Surface Impoundment That Will Be Closed As Landfill(To Include On-Site Treatment And/Or Stabilization)
Tons: 0.4
Cat Decode: Not reported
Method Decode: Not reported

MORGAN-BARRINGTON, ELIZABETH (Continued) **S118202282**

Facility County: San Diego

G38 **HILL, ROBERT** **HAZNET** **S118929774**
South **3260 CAMINITO AMECA** **N/A**
1/8-1/4 **LA JOLLA, CA 92037**
0.128 mi.
678 ft. **Site 3 of 5 in cluster G**

Relative: HAZNET:
Higher
envid: S118929774
Actual: Year: 2015
338 ft. GEPAID: CAC002831061
Contact: HILL, ROBERT
Telephone: 8584596363
Mailing Name: Not reported
Mailing Address: 3260 CAMINITO AMECA
Mailing City,St,Zip: LA JOLLA, CA 92037
Gen County: San Diego
TSD EPA ID: AZC950823111
TSD County: 99
Waste Category: Asbestos containing waste
Disposal Method: Landfill Or Surface Impoundment That Will Be Closed As Landfill(To Include On-Site Treatment And/Or Stabilization)
Tons: 0.46
Cat Decode: Not reported
Method Decode: Not reported
Facility County: San Diego

G39 **JENNIFER VICKERMAN** **HAZNET** **S112991729**
South **3218 CAMINITO AMECA** **N/A**
1/8-1/4 **LA JOLLA, CA 92037**
0.128 mi.
678 ft. **Site 4 of 5 in cluster G**

Relative: HAZNET:
Higher
envid: S112991729
Actual: Year: 2011
338 ft. GEPAID: CAC002673741
Contact: JENNIFER VICKERMAN
Telephone: 8585872573
Mailing Name: Not reported
Mailing Address: 3218 CAMINITO AMECA
Mailing City,St,Zip: LA JOLLA, CA 920372901
Gen County: Not reported
TSD EPA ID: AZC950823111
TSD County: Not reported
Waste Category: Asbestos containing waste
Disposal Method: Landfill Or Surface Impoundment That Will Be Closed As Landfill(To Include On-Site Treatment And/Or Stabilization)
Tons: 0.4
Cat Decode: Not reported
Method Decode: Not reported
Facility County: San Diego

envid: S112991729
Year: 2011

JENNIFER VICKERMAN (Continued) **S112991729**

GEPAID: CAC002673741
Contact: JENNIFER VICKERMAN
Telephone: 8585872573
Mailing Name: Not reported
Mailing Address: 3218 CAMINITO AMECA
Mailing City,St,Zip: LA JOLLA, CA 920372901
Gen County: Not reported
TSD EPA ID: CAD009007626
TSD County: Not reported
Waste Category: Asbestos containing waste
Disposal Method: Landfill Or Surface Impoundment That Will Be Closed As Landfill(To Include On-Site Treatment And/Or Stabilization)
Tons: 0.4
Cat Decode: Not reported
Method Decode: Not reported
Facility County: San Diego

envid: S112991729
Year: 2011
GEPAID: CAC002673741
Contact: JENNIFER VICKERMAN
Telephone: 8585872573
Mailing Name: Not reported
Mailing Address: 3218 CAMINITO AMECA
Mailing City,St,Zip: LA JOLLA, CA 920372901
Gen County: Not reported
TSD EPA ID: CAD009007626
TSD County: Not reported
Waste Category: Asbestos containing waste
Disposal Method: Landfill Or Surface Impoundment That Will Be Closed As Landfill(To Include On-Site Treatment And/Or Stabilization)
Tons: 0.4
Cat Decode: Not reported
Method Decode: Not reported
Facility County: San Diego

envid: S112991729
Year: 2011
GEPAID: CAC002673741
Contact: JENNIFER VICKERMAN
Telephone: 8585872573
Mailing Name: Not reported
Mailing Address: 3218 CAMINITO AMECA
Mailing City,St,Zip: LA JOLLA, CA 920372901
Gen County: Not reported
TSD EPA ID: AZC950823111
TSD County: Not reported
Waste Category: Asbestos containing waste
Disposal Method: Landfill Or Surface Impoundment That Will Be Closed As Landfill(To Include On-Site Treatment And/Or Stabilization)
Tons: 0.4
Cat Decode: Not reported
Method Decode: Not reported
Facility County: San Diego

G40
South
1/8-1/4
0.128 mi.
678 ft.

BADIE BEHNAM
3224 CAMINITO AMECA
LA JOLLA, CA 92037

Site 5 of 5 in cluster G

HAZNET **S113780400**
N/A

Relative:
Higher

Actual:
338 ft.

HAZNET:

envid:	S113780400
Year:	2012
GEPAID:	CAC002694464
Contact:	BADIE BEHNAM
Telephone:	6263724194
Mailing Name:	Not reported
Mailing Address:	2027 TONDOLEA LN
Mailing City,St,Zip:	LA CANADA, CA 91011
Gen County:	San Diego
TSD EPA ID:	CAD009007626
TSD County:	Los Angeles
Waste Category:	Not reported
Disposal Method:	Landfill Or Surface Impoundment That Will Be Closed As Landfill(To Include On-Site Treatment And/Or Stabilization)
Tons:	0.4
Cat Decode:	Not reported
Method Decode:	Not reported
Facility County:	San Diego

H41
SE
1/8-1/4
0.131 mi.
694 ft.

MARY SHEKELTON
3162 VIA ALICANTE UNIT A
LA JOLLA, CA 92037

Site 2 of 11 in cluster H

HAZNET **S112976037**
N/A

Relative:
Higher

Actual:
261 ft.

HAZNET:

envid:	S112976037
Year:	2009
GEPAID:	CAC002639451
Contact:	MARY SHEKELTON
Telephone:	6198886102
Mailing Name:	Not reported
Mailing Address:	530 8TH ST
Mailing City,St,Zip:	RAMONA, CA 920652316
Gen County:	Not reported
TSD EPA ID:	AZC950823111
TSD County:	Not reported
Waste Category:	Asbestos containing waste
Disposal Method:	Landfill Or Surface Impoundment That Will Be Closed As Landfill(To Include On-Site Treatment And/Or Stabilization)
Tons:	0.8
Cat Decode:	Not reported
Method Decode:	Not reported
Facility County:	San Diego

J42
SSW
1/8-1/4
0.131 mi.
694 ft.

MILLER, KENNETH
8251 LA JOLLA SCENIC DR N
LA JOLLA, CA 92037

Site 1 of 3 in cluster J

HAZNET **S118923447**
N/A

Relative:
Higher

Actual:
393 ft.

HAZNET:

envid:	S118923447
Year:	2015
GEPAID:	CAC002821711
Contact:	MILLER, KENNETH
Telephone:	8584818292
Mailing Name:	Not reported
Mailing Address:	8251 LA JOLLA SCENIC DR N
Mailing City,St,Zip:	LA JOLLA, CA 920372218
Gen County:	San Diego
TSD EPA ID:	AZC950823111
TSD County:	99
Waste Category:	Asbestos containing waste
Disposal Method:	Landfill Or Surface Impoundment That Will Be Closed As Landfill(To Include On-Site Treatment And/Or Stabilization)
Tons:	0.46
Cat Decode:	Not reported
Method Decode:	Not reported
Facility County:	San Diego

I43
ENE
1/8-1/4
0.132 mi.
696 ft.

SHENOUDA, JASMIN
8672 VIA MALLORCA APT G
LA JOLLA, CA 92037

Site 5 of 12 in cluster I

HAZNET **S118932208**
N/A

Relative:
Higher

Actual:
324 ft.

HAZNET:

envid:	S118932208
Year:	2015
GEPAID:	CAC002834705
Contact:	SHENOUDA, JASMIN
Telephone:	6614284402
Mailing Name:	Not reported
Mailing Address:	8672 VIA MALLORCA APT G
Mailing City,St,Zip:	LA JOLLA, CA 92037
Gen County:	San Diego
TSD EPA ID:	CAD981382732
TSD County:	Alameda
Waste Category:	Asbestos containing waste
Disposal Method:	Landfill Or Surface Impoundment That Will Be Closed As Landfill(To Include On-Site Treatment And/Or Stabilization)
Tons:	0.23
Cat Decode:	Not reported
Method Decode:	Not reported
Facility County:	San Diego

envid:	S118932208
Year:	2015
GEPAID:	CAC002834705
Contact:	SHENOUDA, JASMIN
Telephone:	6614284402
Mailing Name:	Not reported
Mailing Address:	8672 VIA MALLORCA APT G
Mailing City,St,Zip:	LA JOLLA, CA 92037

SHENOUDA, JASMIN (Continued) **S118932208**

Gen County:	San Diego
TSD EPA ID:	AZC950823111
TSD County:	99
Waste Category:	Asbestos containing waste
Disposal Method:	Landfill Or Surface Impoundment That Will Be Closed As Landfill(To Include On-Site Treatment And/Or Stabilization)
Tons:	0.46
Cat Decode:	Not reported
Method Decode:	Not reported
Facility County:	San Diego

I44 **HIRSCHER, DANIEL J** **HAZNET** **S118929832**
ENE **8672 VIA MALLORCA APT E** **N/A**
1/8-1/4 **LA JOLLA, CA 92037**
0.132 mi.
696 ft. **Site 6 of 12 in cluster I**

Relative: **Higher**
Actual: **324 ft.**

HAZNET:

envid:	S118929832
Year:	2015
GEPAID:	CAC002831144
Contact:	DAN HIRSCHER
Telephone:	9196384726
Mailing Name:	Not reported
Mailing Address:	2204 SALTREE PL
Mailing City,St,Zip:	RALEIGH, NC 276148630
Gen County:	San Diego
TSD EPA ID:	AZC950823111
TSD County:	99
Waste Category:	Asbestos containing waste
Disposal Method:	Landfill Or Surface Impoundment That Will Be Closed As Landfill(To Include On-Site Treatment And/Or Stabilization)
Tons:	1.61
Cat Decode:	Not reported
Method Decode:	Not reported
Facility County:	San Diego

H45 **CHMIRS** **S110982550**
SE **3151 VIA ALICANTE** **N/A**
1/8-1/4 **SAN DIEGO, CA 92037**
0.132 mi.
698 ft. **Site 3 of 11 in cluster H**

Relative: **Higher**
Actual: **261 ft.**

CHMIRS:

OES Incident Number:	10-6812
OES notification:	11/12/2010
OES Date:	Not reported
OES Time:	Not reported
Date Completed:	**Not reported**
Property Use:	Not reported
Agency Id Number:	Not reported
Agency Incident Number:	Not reported
Time Notified:	Not reported
Time Completed:	Not reported
Surrounding Area:	Not reported
Estimated Temperature:	Not reported

(Continued) **S110982550**

Property Management:	Not reported
More Than Two Substances Involved?:	Not reported
Resp Agncy Personel # Of Decontaminated:	Not reported
Responding Agency Personel # Of Injuries:	Not reported
Responding Agency Personel # Of Fatalities:	Not reported
Others Number Of Decontaminated:	Not reported
Others Number Of Injuries:	Not reported
Others Number Of Fatalities:	Not reported
Vehicle Make/year:	Not reported
Vehicle License Number:	Not reported
Vehicle State:	Not reported
Vehicle Id Number:	Not reported
CA DOT PUC/ICC Number:	Not reported
Company Name:	Not reported
Reporting Officer Name/ID:	Not reported
Report Date:	Not reported
Facility Telephone:	Not reported
Waterway Involved:	Yes
Waterway:	storm drain
Spill Site:	Residence
Cleanup By:	Reporting Party
Containment:	Not reported
What Happened:	Not reported
Type:	Not reported
Measure:	Gal(s)
Other:	Not reported
Date/Time:	951
Year:	2010
Agency:	City of San Diego
Incident Date:	11/11/2010
Admin Agency:	San Diego County Health Services Department
Amount:	Not reported
Contained:	Yes
Site Type:	storm drain
E Date:	Not reported
Substance:	Sewage
Quantity Released:	375
Unknown:	Not reported
Substance #2:	Not reported
Substance #3:	Not reported
Evacuations:	Not reported
Number of Injuries:	Not reported
Number of Fatalities:	Not reported
#1 Pipeline:	Not reported
#2 Pipeline:	Not reported
#3 Pipeline:	Not reported
#1 Vessel >= 300 Tons:	Not reported
#2 Vessel >= 300 Tons:	Not reported
#3 Vessel >= 300 Tons:	Not reported
Evacs:	Not reported
Injuries:	Not reported
Fatals:	Not reported
Comments:	Not reported
Description:	A root blockage in a private sewer main line caused the release. The release in the street was cleaned-up, but the portion which flowed into the storm drain soaked into the dirt and was

(Continued) **S110982550**

unrecoverable.

K46 **VIA LA JOLLA CONDOS** **HAZNET** **S118211278**
NNE **8660B VILLA LA JOLLA DR** **N/A**
1/8-1/4 **LA JOLLA, CA 92037**
0.135 mi.
713 ft. **Site 1 of 7 in cluster K**

Relative:
Higher

Actual:
330 ft.

HAZNET:

envid:	S118211278
Year:	2014
GEPAID:	CAC002772233
Contact:	GARDEN COMMUNITIES
Telephone:	8585587573
Mailing Name:	Not reported
Mailing Address:	9110 JUDICIAL DR.
Mailing City,St,Zip:	SAN DIEGO, CA 92122
Gen County:	San Diego
TSD EPA ID:	CAD009007626
TSD County:	Los Angeles
Waste Category:	Asbestos containing waste
Disposal Method:	Landfill Or Surface Impoundment That Will Be Closed As Landfill(To Include On-Site Treatment And/Or Stabilization)
Tons:	3.2
Cat Decode:	Not reported
Method Decode:	Not reported
Facility County:	San Diego

K47 **VIA LA JOLLA CONDOS** **HAZNET** **S117290622**
NNE **8666 VILLA LA JOLLA DR.** **N/A**
1/8-1/4 **LA JOLLA, CA 92037**
0.135 mi.
713 ft. **Site 2 of 7 in cluster K**

Relative:
Higher

Actual:
330 ft.

HAZNET:

envid:	S117290622
Year:	2013
GEPAID:	CAC002728091
Contact:	JASON MANIPON
Telephone:	8584523632
Mailing Name:	Not reported
Mailing Address:	9110 JUDICIAL DR.
Mailing City,St,Zip:	SAN DIEGO, CA 92122
Gen County:	San Diego
TSD EPA ID:	CAD009007626
TSD County:	Los Angeles
Waste Category:	Not reported
Disposal Method:	Landfill Or Surface Impoundment That Will Be Closed As Landfill(To Include On-Site Treatment And/Or Stabilization)
Tons:	0.4
Cat Decode:	Not reported
Method Decode:	Not reported
Facility County:	Not reported

K48 **FESTA, VINCENT** **HAZNET** **S121003930**
NNE **8660 VILLA LA JOLLA DR UNIT 4** **N/A**
1/8-1/4 **LA JOLLA, CA 92037**
0.135 mi.
713 ft. **Site 3 of 7 in cluster K**

Relative:
Higher

Actual:
330 ft.

HAZNET:

envid:	S121003930
Year:	2016
GEPAID:	CAC002868176
Contact:	FESTA, VINCENT
Telephone:	8583424441
Mailing Name:	Not reported
Mailing Address:	8660 VILLA LA JOLLA DR UNIT 4
Mailing City,St,Zip:	LA JOLLA, CA 92037
Gen County:	San Diego
TSD EPA ID:	NVT330010000
TSD County:	99
Waste Category:	Other organic solids
Disposal Method:	Landfill Or Surface Impoundment That Will Be Closed As Landfill(To Include On-Site Treatment And/Or Stabilization)
Tons:	0.0125
Cat Decode:	Other organic solids
Method Decode:	Landfill Or Surface Impoundment That Will Be Closed As Landfill(To Include On-Site Treatment And/Or Stabilization)
Facility County:	San Diego

K49 **VILLA LA JOLLA CONDOS** **HAZNET** **S118210273**
NNE **8660A VILLA LA JOLLA DR** **N/A**
1/8-1/4 **LA JOLLA, CA 92037**
0.135 mi.
713 ft. **Site 4 of 7 in cluster K**

Relative:
Higher

Actual:
330 ft.

HAZNET:

envid:	S118210273
Year:	2014
GEPAID:	CAC002771002
Contact:	VILLA LA JOLLA CONDOS
Telephone:	8582733401
Mailing Name:	Not reported
Mailing Address:	8660A VILLA LA JOLLA DR
Mailing City,St,Zip:	LA JOLLA, CA 920372353
Gen County:	San Diego
TSD EPA ID:	CAD009007626
TSD County:	Los Angeles
Waste Category:	Asbestos containing waste
Disposal Method:	Landfill Or Surface Impoundment That Will Be Closed As Landfill(To Include On-Site Treatment And/Or Stabilization)
Tons:	0.4
Cat Decode:	Not reported
Method Decode:	Not reported
Facility County:	San Diego

E50
SW
1/8-1/4
0.137 mi.
723 ft.

MIKE & KAREN ARON
8435 LA JOLLA SCENIC DR
SAN DIEGO, CA 92037

Site 3 of 3 in cluster E

HAZNET **S112993003**
N/A

Relative:
Higher

Actual:
410 ft.

HAZNET:

envid:	S112993003
Year:	2011
GEPAID:	CAC002675381
Contact:	MIKE & KAREN ARON
Telephone:	8588484113
Mailing Name:	Not reported
Mailing Address:	8227 CAMINITO MARITIMO
Mailing City,St,Zip:	LA JOLLA, CA 92037
Gen County:	Not reported
TSD EPA ID:	CAD028409019
TSD County:	Not reported
Waste Category:	Other inorganic solid waste
Disposal Method:	Storage, Bulking, And/Or Transfer Off Site--No Treatment/Reovery (H010-H129) Or (H131-H135)
Tons:	0.0725
Cat Decode:	Not reported
Method Decode:	Not reported
Facility County:	San Diego

envid:	S112993003
Year:	2011
GEPAID:	CAC002675381
Contact:	MIKE & KAREN ARON
Telephone:	8588484113
Mailing Name:	Not reported
Mailing Address:	8227 CAMINITO MARITIMO
Mailing City,St,Zip:	LA JOLLA, CA 92037
Gen County:	Not reported
TSD EPA ID:	AZC950823111
TSD County:	Not reported
Waste Category:	Asbestos containing waste
Disposal Method:	Landfill Or Surface Impoundment That Will Be Closed As Landfill(To Include On-Site Treatment And/Or Stabilization)
Tons:	0.4
Cat Decode:	Not reported
Method Decode:	Not reported
Facility County:	San Diego

envid:	S112993003
Year:	2011
GEPAID:	CAC002675381
Contact:	MIKE & KAREN ARON
Telephone:	8588484113
Mailing Name:	Not reported
Mailing Address:	8227 CAMINITO MARITIMO
Mailing City,St,Zip:	LA JOLLA, CA 92037
Gen County:	Not reported
TSD EPA ID:	AZC950823111
TSD County:	Not reported
Waste Category:	Asbestos containing waste
Disposal Method:	Landfill Or Surface Impoundment That Will Be Closed As Landfill(To Include On-Site Treatment And/Or Stabilization)

MIKE & KAREN ARON (Continued) **S112993003**

Tons:	0.4
Cat Decode:	Not reported
Method Decode:	Not reported
Facility County:	San Diego
envid:	S112993003
Year:	2011
GEPAID:	CAC002675381
Contact:	MIKE & KAREN ARON
Telephone:	8588484113
Mailing Name:	Not reported
Mailing Address:	8227 CAMINITO MARITIMO
Mailing City,St,Zip:	LA JOLLA, CA 92037
Gen County:	Not reported
TSD EPA ID:	CAD028409019
TSD County:	Not reported
Waste Category:	Other inorganic solid waste
Disposal Method:	Storage, Bulking, And/Or Transfer Off Site--No Treatment/Reovery (H010-H129) Or (H131-H135)
Tons:	0.0725
Cat Decode:	Not reported
Method Decode:	Not reported
Facility County:	San Diego

L51 **UCSD CENTRAL RESEARCH SUPPORT FACILITY** **NPDES S112242133**
North **OSLER LANE AND PHARMACY LANE** **CIWQS N/A**
1/8-1/4 **LA JOLLA, CA 92161**
0.139 mi.
734 ft. **Site 1 of 3 in cluster L**

Relative: **Higher**

Actual: **316 ft.**

NPDES:

Npdes Number:	Not reported
Facility Status:	Not reported
Agency Id:	Not reported
Region:	9
Regulatory Measure Id:	429042
Order No:	Not reported
Regulatory Measure Type:	Construction
Place Id:	Not reported
WDID:	9 37C364130
Program Type:	Not reported
Adoption Date Of Regulatory Measure:	Not reported
Effective Date Of Regulatory Measure:	Not reported
Expiration Date Of Regulatory Measure:	Not reported
Termination Date Of Regulatory Measure:	07/17/2015
Discharge Name:	Not reported
Discharge Address:	Not reported
Discharge City:	Not reported
Discharge State:	Not reported
Discharge Zip:	Not reported
RECEIVED DATE:	07/19/2012
PROCESSED DATE:	07/20/2012
STATUS CODE NAME:	Terminated
STATUS DATE:	07/17/2015
PLACE SIZE:	1.2
PLACE SIZE UNIT:	Acres
FACILITY CONTACT NAME:	Walter Cameron
FACILITY CONTACT TITLE:	UCSD Inspector

UCSD CENTRAL RESEARCH SUPPORT FACILITY (Continued) **S112242133**

FACILITY CONTACT PHONE:	858-518-4409
FACILITY CONTACT PHONE EXT:	Not reported
FACILITY CONTACT EMAIL:	wcameron@ucsd.edu
OPERATOR NAME:	University of California San Diego
OPERATOR ADDRESS:	9500 Gilman Dr Mail Code 0916
OPERATOR CITY:	La Jolla
OPERATOR STATE:	California
OPERATOR ZIP:	92093
OPERATOR CONTACT NAME:	Anka Fabian
OPERATOR CONTACT TITLE:	Not reported
OPERATOR CONTACT PHONE:	858-534-3813
OPERATOR CONTACT PHONE EXT:	Not reported
OPERATOR CONTACT EMAIL:	anfabian@ucsd.edu
OPERATOR TYPE:	Other
DEVELOPER NAME:	Kitchell Contractor Inc
DEVELOPER ADDRESS:	853 Camino del Mar
DEVELOPER CITY:	Del Mar
DEVELOPER STATE:	California
DEVELOPER ZIP:	92014
DEVELOPER CONTACT NAME:	Mike Zarley
DEVELOPER CONTACT TITLE:	Field Manager
CONSTYPE LINEAR UTILITY IND:	N
EMERGENCY PHONE NO:	858-518-4409
EMERGENCY PHONE EXT:	Not reported
CONSTYPE ABOVE GROUND IND:	N
CONSTYPE BELOW GROUND IND:	N
CONSTYPE CABLE LINE IND:	N
CONSTYPE COMM LINE IND:	N
CONSTYPE COMMERTIAL IND:	N
CONSTYPE ELECTRICAL LINE IND:	N
CONSTYPE GAS LINE IND:	N
CONSTYPE INDUSTRIAL IND:	N
CONSTYPE OTHER DESRIPTION:	Educational Office Building
CONSTYPE OTHER IND:	Y
CONSTYPE RECONS IND:	N
CONSTYPE RESIDENTIAL IND:	N
CONSTYPE TRANSPORT IND:	N
CONSTYPE UTILITY DESCRIPTION:	Not reported
CONSTYPE UTILITY IND:	N
CONSTYPE WATER SEWER IND:	N
DIR DISCHARGE USWATER IND:	N
RECEIVING WATER NAME:	Rose Canyon
CERTIFIER NAME:	Anka Fabian
CERTIFIER TITLE:	Not reported
CERTIFICATION DATE:	19-JUL-12
PRIMARY SIC:	Not reported
SECONDARY SIC:	Not reported
TERTIARY SIC:	Not reported

Npdes Number:	CAS000002
Facility Status:	Terminated
Agency Id:	0
Region:	9
Regulatory Measure Id:	429042
Order No:	2009-0009-DWQ
Regulatory Measure Type:	Enrollee
Place Id:	Not reported

UCSD CENTRAL RESEARCH SUPPORT FACILITY (Continued) **S112242133**

WDID:	9 37C364130
Program Type:	Construction
Adoption Date Of Regulatory Measure:	Not reported
Effective Date Of Regulatory Measure:	07/20/2012
Expiration Date Of Regulatory Measure:	Not reported
Termination Date Of Regulatory Measure:	07/17/2015
Discharge Name:	University of California San Diego
Discharge Address:	9500 Gilman Dr Mail Code 0916
Discharge City:	La Jolla
Discharge State:	California
Discharge Zip:	92093
RECEIVED DATE:	Not reported
PROCESSED DATE:	Not reported
STATUS CODE NAME:	Not reported
STATUS DATE:	Not reported
PLACE SIZE:	Not reported
PLACE SIZE UNIT:	Not reported
FACILITY CONTACT NAME:	Not reported
FACILITY CONTACT TITLE:	Not reported
FACILITY CONTACT PHONE:	Not reported
FACILITY CONTACT PHONE EXT:	Not reported
FACILITY CONTACT EMAIL:	Not reported
OPERATOR NAME:	Not reported
OPERATOR ADDRESS:	Not reported
OPERATOR CITY:	Not reported
OPERATOR STATE:	Not reported
OPERATOR ZIP:	Not reported
OPERATOR CONTACT NAME:	Not reported
OPERATOR CONTACT TITLE:	Not reported
OPERATOR CONTACT PHONE:	Not reported
OPERATOR CONTACT PHONE EXT:	Not reported
OPERATOR CONTACT EMAIL:	Not reported
OPERATOR TYPE:	Not reported
DEVELOPER NAME:	Not reported
DEVELOPER ADDRESS:	Not reported
DEVELOPER CITY:	Not reported
DEVELOPER STATE:	Not reported
DEVELOPER ZIP:	Not reported
DEVELOPER CONTACT NAME:	Not reported
DEVELOPER CONTACT TITLE:	Not reported
CONSTYPE LINEAR UTILITY IND:	Not reported
EMERGENCY PHONE NO:	Not reported
EMERGENCY PHONE EXT:	Not reported
CONSTYPE ABOVE GROUND IND:	Not reported
CONSTYPE BELOW GROUND IND:	Not reported
CONSTYPE CABLE LINE IND:	Not reported
CONSTYPE COMM LINE IND:	Not reported
CONSTYPE COMMERTIAL IND:	Not reported
CONSTYPE ELECTRICAL LINE IND:	Not reported
CONSTYPE GAS LINE IND:	Not reported
CONSTYPE INDUSTRIAL IND:	Not reported
CONSTYPE OTHER DESRIPTION:	Not reported
CONSTYPE OTHER IND:	Not reported
CONSTYPE RECONS IND:	Not reported
CONSTYPE RESIDENTIAL IND:	Not reported
CONSTYPE TRANSPORT IND:	Not reported
CONSTYPE UTILITY DESCRIPTION:	Not reported

UCSD CENTRAL RESEARCH SUPPORT FACILITY (Continued) **S112242133**

CONSTYPE UTILITY IND:	Not reported
CONSTYPE WATER SEWER IND:	Not reported
DIR DISCHARGE USWATER IND:	Not reported
RECEIVING WATER NAME:	Not reported
CERTIFIER NAME:	Not reported
CERTIFIER TITLE:	Not reported
CERTIFICATION DATE:	Not reported
PRIMARY SIC:	Not reported
SECONDARY SIC:	Not reported
TERTIARY SIC:	Not reported

CIWQS:

Agency:	University of California San Diego
Agency Address:	9500 Gilman Dr Mail Code 0916, La Jolla, CA 92093
Place/Project Type:	Construction - Other: Educational Office Building
SIC/NAICS:	Not reported
Region:	9
Program:	CONSTW
Regulatory Measure Status:	Terminated
Regulatory Measure Type:	Storm water construction
Order Number:	2009-0009-DWQ
WDID:	9 37C364130
NPDES Number:	CAS000002
Adoption Date:	Not reported
Effective Date:	07/20/2012
Termination Date:	07/17/2015
Expiration/Review Date:	Not reported
Design Flow:	Not reported
Major/Minor:	Not reported
Complexity:	Not reported
TTWQ:	Not reported
Enforcement Actions within 5 years:	0
Violations within 5 years:	0
Latitude:	32.873307
Longitude:	-117.236416

52
SSW
1/8-1/4
0.143 mi.
754 ft.

APCO INVESTMENT CORPORATION **EDR Hist Auto** **1021586544**
8015 LA JOLLA SCENIC DR N **N/A**
LA JOLLA, CA 92037

Relative:
Higher

Actual:
410 ft.

EDR Hist Auto

Year:	Name:	Type:
2001	APCO INVESTMENT CORPORATION	Gasoline Service Stations
2002	APCO INVESTMENT CORPORATION	Gasoline Service Stations
2003	APCO INVESTMENT CORPORATION	Gasoline Service Stations
2004	APCO INVESTMENT CORPORATION	Gasoline Service Stations
2005	APCO INVESTMENT CORPORATION	Gasoline Service Stations
2006	APCO INVESTMENT CORPORATION	Gasoline Service Stations
2007	APCO INVESTMENT CORPORATION	Gasoline Service Stations
2008	APCO INVESTMENT CORPORATION	Gasoline Service Stations
2009	APCO INVESTMENT CORPORATION	Gasoline Service Stations
2010	APCO INVESTMENT CORPORATION	Gasoline Service Stations
2011	APCO INVESTMENT CORPORATION	Gasoline Service Stations
2012	APCO INVESTMENT CORPORATION	Gasoline Service Stations

APCO INVESTMENT CORPORATION (Continued) **1021586544**

2013	APCO INVESTMENT CORPORATION	Gasoline Service Stations
2014	APCO INVESTMENT CORPORATION	Gasoline Service Stations

I53 **1X MAY CENTERS INC** **HAZNET** **S112839071**
ENE **8683 VIA MALLORCA** **N/A**
1/8-1/4 **LA JOLLA, CA 92037**
0.146 mi.
773 ft. **Site 7 of 12 in cluster I**

Relative: **Higher**
Actual: **327 ft.**

HAZNET:

envid:	S112839071
Year:	1993
GEPAID:	CAC000698984
Contact:	MAY CENTERS INC
Telephone:	0000000000
Mailing Name:	Not reported
Mailing Address:	Not reported
Mailing City,St,Zip:	LA JOLLA, CA 920370000
Gen County:	Not reported
TSD EPA ID:	CAD009007626
TSD County:	Not reported
Waste Category:	Asbestos containing waste
Disposal Method:	Disposal, Land Fill
Tons:	1.2641
Cat Decode:	Not reported
Method Decode:	Not reported
Facility County:	San Bernardino

K54 **CHRISTOPHER BICKFORD** **HAZNET** **S117292673**
NE **8656 VILLA LA JOLLA DR UNIT 6** **N/A**
1/8-1/4 **LA JOLLA, CA 92037**
0.149 mi.
789 ft. **Site 5 of 7 in cluster K**

Relative: **Higher**
Actual: **339 ft.**

HAZNET:

envid:	S117292673
Year:	2013
GEPAID:	CAC002731606
Contact:	CHRISTOPHER BICKFORD
Telephone:	8584547171
Mailing Name:	Not reported
Mailing Address:	6515 LA JOLLA BLVD STE A
Mailing City,St,Zip:	LA JOLLA, CA 920376066
Gen County:	San Diego
TSD EPA ID:	CAD028409019
TSD County:	Los Angeles
Waste Category:	Not reported
Disposal Method:	Storage, Bulking, And/Or Transfer Off Site--No Treatment/Reovery (H010-H129) Or (H131-H135)
Tons:	0.00967
Cat Decode:	Not reported
Method Decode:	Not reported
Facility County:	Not reported

I55 **VILLA LA JOLLA CONDOS** **HAZNET** **S120992552**
East **8604 VIA MALLORCA APT H** **N/A**
1/8-1/4 **LA JOLLA, CA 92037**
0.150 mi.
793 ft. **Site 8 of 12 in cluster I**

Relative: **Higher**
Actual: **346 ft.**

HAZNET:

envid:	S120992552
Year:	2016
GEPAID:	CAC002850419
Contact:	CINDY GIRDES
Telephone:	8585589573
Mailing Name:	Not reported
Mailing Address:	9110 JUDICIAL DR
Mailing City,St,Zip:	SAN DIEGO, CA 921226711
Gen County:	San Diego
TSD EPA ID:	CAD009007626
TSD County:	Los Angeles
Waste Category:	Asbestos containing waste
Disposal Method:	Landfill Or Surface Impoundment That Will Be Closed As Landfill(To Include On-Site Treatment And/Or Stabilization)
Tons:	1.38
Cat Decode:	Asbestos containing waste
Method Decode:	Landfill Or Surface Impoundment That Will Be Closed As Landfill(To Include On-Site Treatment And/Or Stabilization)
Facility County:	San Diego

envid:	S120992552
Year:	2016
GEPAID:	CAC002850419
Contact:	CINDY GIRDES
Telephone:	8585589573
Mailing Name:	Not reported
Mailing Address:	9110 JUDICIAL DR
Mailing City,St,Zip:	SAN DIEGO, CA 921226711
Gen County:	San Diego
TSD EPA ID:	AZC950823111
TSD County:	99
Waste Category:	Asbestos containing waste
Disposal Method:	Landfill Or Surface Impoundment That Will Be Closed As Landfill(To Include On-Site Treatment And/Or Stabilization)
Tons:	0.23
Cat Decode:	Asbestos containing waste
Method Decode:	Landfill Or Surface Impoundment That Will Be Closed As Landfill(To Include On-Site Treatment And/Or Stabilization)
Facility County:	San Diego

I56 **BARBARA CARPENTAR** **HAZNET** **S112985874**
East **8628 VIA MALLORCA APT D** **N/A**
1/8-1/4 **LA JOLLA, CA 92037**
0.150 mi.
793 ft. **Site 9 of 12 in cluster I**

Relative: **Higher**
Actual: **346 ft.**

HAZNET:

envid:	S112985874
Year:	2011
GEPAID:	CAC002666214
Contact:	BARBARA CARPENTAR
Telephone:	8586380288
Mailing Name:	Not reported

BARBARA CARPENTAR (Continued) **S112985874**

Mailing Address:	8628 VIA MALLORCA APT D
Mailing City,St,Zip:	LA JOLLA, CA 920372543
Gen County:	Not reported
TSD EPA ID:	CAD009007626
TSD County:	Not reported
Waste Category:	Asbestos containing waste
Disposal Method:	Landfill Or Surface Impoundment That Will Be Closed As Landfill(To Include On-Site Treatment And/Or Stabilization)
Tons:	0.4
Cat Decode:	Not reported
Method Decode:	Not reported
Facility County:	San Diego

I57 **VIA LA JOLLA CONDOS** **HAZNET** **S112986364**
East **8604 VIA MALLORCA APT J** **N/A**
1/8-1/4 **LA JOLLA, CA 92037**
0.150 mi.
793 ft. **Site 10 of 12 in cluster I**

Relative: **Higher**
Actual: **346 ft.**

HAZNET:

envid:	S112986364
Year:	2011
GEPAID:	CAC002666822
Contact:	CINDY GIRDES
Telephone:	8585589573
Mailing Name:	Not reported
Mailing Address:	8530 COSTA VERDE BLVD
Mailing City,St,Zip:	LA JOLLA, CA 92037
Gen County:	Not reported
TSD EPA ID:	CAD009007626
TSD County:	Not reported
Waste Category:	Asbestos containing waste
Disposal Method:	Landfill Or Surface Impoundment That Will Be Closed As Landfill(To Include On-Site Treatment And/Or Stabilization)
Tons:	0.4
Cat Decode:	Not reported
Method Decode:	Not reported
Facility County:	San Diego

M58 **RICHARD B BIALICK DDS** **San Diego Co. HMMD** **S106071839**
North **8950 VILLA LA JOLLA DR** **N/A**
1/8-1/4 **LA JOLLA, CA 92037**
0.152 mi.
801 ft. **Site 1 of 79 in cluster M**

Relative: **Higher**
Actual: **261 ft.**

HMMD SAN DIEGO:

Permit Number:	201860
Business Type:	6HK10
EPA Id Number:	Not reported
APN:	344-240-02-00
Last HMMD Inspection:	02/10/2010
Facility Telephone:	858-453-0050
Permit Status:	OPEN
Permit Expiration:	09/30/2013
Date Last Updated:	11/02/2012
Facility Owner:	RICHARD B BIALICK

RICHARD B BIALICK DDS (Continued) **S106071839**

Facility Mailing Address:	8950 VILLA LA JOLLA DR #B220
Facility Mailing City:	LA JOLLA
Facility Mailing State:	CA
Facility Mailing Zip:	92037
UST Owner:	Not reported
Handle Regulated Hazmat:	Not reported
Own Or Operate UST:	Not reported
Subject To APSA:	Not reported
Generate Haz Waste:	Not reported
Treat Haz Waste:	Not reported
Generate Medical Waste:	Not reported

Inventory Active Permits (SQG Medical):

Permit Number:	201860
Update Date:	11/02/2012
Case Number:	Not reported
Name:	WASTE 901 INFECTIOUS WASTE, GENERAL
Other Information:	MEDICAL WASTE - SHARPS
Material Waste:	Waste
Hazardous Categories 1:	Not reported
Hazardous Categories 2:	Not reported

Permit Number:	201860
Update Date:	11/02/2012
Case Number:	Not reported
Name:	WASTE 541 PHOTOCHEM/PHOTOPROC WASTE
Other Information:	PHOTO PROCESSING WASTE
Material Waste:	Waste
Hazardous Categories 1:	Not reported
Hazardous Categories 2:	Not reported

Violations Active Permits:

Permit Number:	201860
Update Date:	11/02/2012
Inspection Date:	06/15/2006
Violation Code:	6HV4441
Violation:	ILLEGAL DISPOSAL OF PHOTO/HAZWASTE
Violation Citation:	Illegal disposal of photoprocessing/ hazardous waste to the sewer, trash, etc. 25189.5
Activity:	ACTIVE

Permit Number:	201860
Business Type:	6HK10
EPA Id Number:	Not reported
APN:	344-240-02-00
Last HMMD Inspection:	02/10/2010
Facility Telephone:	858-453-0050
Permit Status:	OPEN
Permit Expiration:	09/30/2013
Date Last Updated:	11/02/2012
Facility Owner:	RICHARD B BIALICK
Facility Mailing Address:	8950 VILLA LA JOLLA DR #B220
Facility Mailing City:	LA JOLLA
Facility Mailing State:	CA
Facility Mailing Zip:	92037
UST Owner:	Not reported

RICHARD B BIALICK DDS (Continued) **S106071839**

Handle Regulated Hazmat: Not reported
Own Or Operate UST: Not reported
Subject To APSA: Not reported
Generate Haz Waste: Y
Treat Haz Waste: Not reported
Generate Medical Waste: Y

Inventory Active Permits (SQG Medical):
Permit Number: 201860
Update Date: 11/02/2012
Case Number: Not reported
Name: WASTE 901 INFECTIOUS WASTE, GENERAL
Other Information: MEDICAL WASTE - SHARPS
Material Waste: Waste
Hazardous Categories 1: Not reported
Hazardous Categories 2: Not reported

Permit Number: 201860
Update Date: 11/02/2012
Case Number: Not reported
Name: WASTE 541 PHOTOCHEM/PHOTOPROC WASTE
Other Information: PHOTO PROCESSING WASTE
Material Waste: Waste
Hazardous Categories 1: Not reported
Hazardous Categories 2: Not reported

Violations Active Permits:
Permit Number: 201860
Update Date: 11/02/2012
Inspection Date: 06/15/2006
Violation Code: 6HV4441
Violation: ILLEGAL DISPOSAL OF PHOTO/HAZWASTE
Violation Citation: Illegal disposal of photoprocessing/ hazardous waste to the sewer, trash, etc. 25189.5
Activity: ACTIVE

M59 **JOHN K. MAXWELL LAC** **San Diego Co. HMMD** **S106069207**
North **8950 VILLA LA JOLLA DR** **N/A**
1/8-1/4 **LA JOLLA, CA 92037**
0.152 mi.
801 ft. **Site 2 of 79 in cluster M**

Relative:
Higher

Actual:
261 ft.

HMMD SAN DIEGO:
Permit Number: 154643
Business Type: 6HK10
EPA Id Number: Not reported
APN: 344-280-08-00
Last HMMD Inspection: 03/03/2000
Facility Telephone: 858-453-5781
Permit Status: INAC
Permit Expiration: 06/30/2002
Date Last Updated: 11/02/2012
Facility Owner: JOHN K. MAXWELL LAC
Facility Mailing Address: 933 VALE TERRACE #C
Facility Mailing City: VISTA
Facility Mailing State: CA
Facility Mailing Zip: 92084-

JOHN K. MAXWELL LAC (Continued) **S106069207**

UST Owner:	Not reported
Handle Regulated Hazmat:	Not reported
Own Or Operate UST:	Not reported
Subject To APSA:	Not reported
Generate Haz Waste:	Not reported
Treat Haz Waste:	Not reported
Generate Medical Waste:	Not reported

M60 **WEISS MEDICAL GROUP** **San Diego Co. HMMD** **S106068194**
North **8950 VILLA LA JOLLA DR** **N/A**
1/8-1/4 **LA JOLLA, CA 92037**
0.152 mi.
801 ft. **Site 3 of 79 in cluster M**

Relative:
Higher

Actual:
261 ft.

HMMD SAN DIEGO:

Permit Number:	153205
Business Type:	6HK10
EPA Id Number:	Not reported
APN:	344-280-08-00
Last HMMD Inspection:	06/27/2000
Facility Telephone:	858-450-1700
Permit Status:	INAC
Permit Expiration:	08/31/2003
Date Last Updated:	11/02/2012
Facility Owner:	WEISS MEDICAL GROUP
Facility Mailing Address:	8950 VILLA LA JOLLA DR 1162
Facility Mailing City:	LA JOLLA
Facility Mailing State:	CA
Facility Mailing Zip:	92037-
UST Owner:	Not reported
Handle Regulated Hazmat:	Not reported
Own Or Operate UST:	Not reported
Subject To APSA:	Not reported
Generate Haz Waste:	Not reported
Treat Haz Waste:	Not reported
Generate Medical Waste:	Not reported

M61 **LENNON GOINS DDS** **San Diego Co. HMMD** **S106066702**
North **8950 VILLA LA JOLLA DR** **N/A**
1/8-1/4 **LA JOLLA, CA 92037**
0.152 mi.
801 ft. **Site 4 of 79 in cluster M**

Relative:
Higher

Actual:
261 ft.

HMMD SAN DIEGO:

Permit Number:	150965
Business Type:	6HK10
EPA Id Number:	CAL000126096
APN:	344-280-08-00
Last HMMD Inspection:	10/08/2003
Facility Telephone:	858-457-3610
Permit Status:	INAC
Permit Expiration:	02/28/2005
Date Last Updated:	11/02/2012
Facility Owner:	LENNON GOINS DDS
Facility Mailing Address:	8950 VILLA LA JOLLA DR B124
Facility Mailing City:	LA JOLLA

LENNON GOINS DDS (Continued) **S106066702**

Facility Mailing State:	CA
Facility Mailing Zip:	92037-1705
UST Owner:	Not reported
Handle Regulated Hazmat:	Not reported
Own Or Operate UST:	Not reported
Subject To APSA:	Not reported
Generate Haz Waste:	Y
Treat Haz Waste:	Not reported
Generate Medical Waste:	Not reported

M62 **ALEX PETERSON MD** **San Diego Co. HMMD** **S106066503**
North **8950 VILLA LA JOLLA DR** **N/A**
1/8-1/4 **LA JOLLA, CA 92037**
0.152 mi.
801 ft. **Site 5 of 79 in cluster M**

Relative: **Higher**
Actual: **261 ft.**

HMMD SAN DIEGO:

Permit Number:	152906
Business Type:	6HK12
EPA Id Number:	Not reported
APN:	344-280-08-00
Last HMMD Inspection:	07/26/2005
Facility Telephone:	858-522-8842
Permit Status:	INAC
Permit Expiration:	04/30/2006
Date Last Updated:	11/02/2012
Facility Owner:	ALEX PETERSON MD
Facility Mailing Address:	8950 VILLA LA JOLLA DR B101
Facility Mailing City:	LA JOLLA
Facility Mailing State:	CA
Facility Mailing Zip:	92037-
UST Owner:	Not reported
Handle Regulated Hazmat:	Not reported
Own Or Operate UST:	Not reported
Subject To APSA:	Not reported
Generate Haz Waste:	Not reported
Treat Haz Waste:	Not reported
Generate Medical Waste:	Not reported

Permit Number:	150677
Business Type:	6HK12
EPA Id Number:	Not reported
APN:	344-280-08-00
Last HMMD Inspection:	01/23/1998
Facility Telephone:	858-552-8842
Permit Status:	INAC
Permit Expiration:	01/23/1998
Date Last Updated:	11/02/2012
Facility Owner:	ALEX PETERSON MD
Facility Mailing Address:	8950 VILLA LA JOLLA DR 1162
Facility Mailing City:	LA JOLLA
Facility Mailing State:	CA
Facility Mailing Zip:	92037-1705
UST Owner:	Not reported
Handle Regulated Hazmat:	Not reported
Own Or Operate UST:	Not reported
Subject To APSA:	Not reported
Generate Haz Waste:	Not reported

ALEX PETERSON MD (Continued) **S106066503**

Treat Haz Waste: Not reported
Generate Medical Waste: Not reported

M63 **BRONNER HANDWERGER N.D.A.P.C.** **San Diego Co. HMMD** **S108211605**
North **8950 VILLA LA JOLLA DR** **N/A**
1/8-1/4 **LA JOLLA, CA 92037**
0.152 mi.
801 ft. **Site 6 of 79 in cluster M**

Relative:
Higher

Actual:
261 ft.

HMMD SAN DIEGO:
Permit Number: 215672
Business Type: 6HK67
EPA Id Number: Not reported
APN: 344-280-08-00
Last HMMD Inspection: 10/26/2011
Facility Telephone: 858-622-5830
Permit Status: OPEN
Permit Expiration: 04/30/2013
Date Last Updated: 11/02/2012
Facility Owner: WILLIAM S CAIN
Facility Mailing Address: 4459 NABAL DR
Facility Mailing City: LA MESA
Facility Mailing State: CA
Facility Mailing Zip: 91941
UST Owner: Not reported
Handle Regulated Hazmat: Y
Own Or Operate UST: Not reported
Subject To APSA: Not reported
Generate Haz Waste: Y
Treat Haz Waste: Not reported
Generate Medical Waste: Not reported

Inventory Active Permits (not SQG Medical):
Permit Number: 215672
Update Date: 11/02/2012
Case Number: 000016-00-0
Name: AIR, COMPRESSED GAS
Other Information: Not reported
Material Waste: Material
Hazardous Categories 1: PRESSURE RELEASE
Hazardous Categories 2: Not reported

Permit Number: 215672
Update Date: 11/02/2012
Case Number: 124-38-9
Name: CARBON DIOXIDE
Other Information: Not reported
Material Waste: Material
Hazardous Categories 1: PRESSURE RELEASE
Hazardous Categories 2: Not reported

Permit Number: 215672
Update Date: 11/02/2012
Case Number: Not reported
Name: CARCINOGENS &/OR REPRODUCTIVE TOXINS
Other Information: BELOW STATE DISCLOSURE AMTS ARE/MAY BE ON SITE
Material Waste: Not reported
Hazardous Categories 1: Not reported

BRONNER HANDWERGER N.D.A.P.C. (Continued) **S108211605**

Hazardous Categories 2: Not reported

Permit Number: 215672
Update Date: 11/02/2012
Case Number: 7740-59-7
Name: HELIUM, HE, COMPRESSED GAS
Other Information: Not reported
Material Waste: Material
Hazardous Categories 1: PRESSURE RELEASE
Hazardous Categories 2: Not reported

Permit Number: 215672
Update Date: 11/02/2012
Case Number: 1333-74-0
Name: HYDROGEN , H2, COMPRESSED GAS.
Other Information: Not reported
Material Waste: Material
Hazardous Categories 1: FIRE
Hazardous Categories 2: PRESSURE RELEASE

Permit Number: 215672
Update Date: 11/02/2012
Case Number: 7727-37-9
Name: NITROGEN, N, 99%, COMPRESSED GAS
Other Information: Not reported
Material Waste: Material
Hazardous Categories 1: PRESSURE RELEASE
Hazardous Categories 2: Not reported

Permit Number: 215672
Update Date: 11/02/2012
Case Number: 7782-44-7
Name: OXYGEN GAS
Other Information: Not reported
Material Waste: Material
Hazardous Categories 1: FIRE
Hazardous Categories 2: PRESSURE RELEASE

Permit Number: 215672
Update Date: 11/02/2012
Case Number: Not reported
Name: WASTE 551 LABORATORY WASTE CHEMICALS
Other Information: LAB WASTES
Material Waste: Waste
Hazardous Categories 1: Not reported
Hazardous Categories 2: Not reported

Violations Active Permits:
Permit Number: 215672
Update Date: 11/02/2012
Inspection Date: 10/26/2011
Violation Code: 6HV1008
Violation: NO ANNUAL CARC/REPRO TOXIN LIST TO HMD
Violation Citation: Annual carcinogen and reproductive toxin list not submitted to HMD. 68.1113(c)
Activity: ACTIVE

BRONNER HANDWERGER N.D.A.P.C. (Continued) **S108211605**

Permit Number:	215672
Update Date:	11/02/2012
Inspection Date:	10/26/2011
Violation Code:	6HV0132
Violation:	EPA ID NUMBER NOT OBTAINED/MAINTAINED
Violation Citation:	Generator of hazardous waste has not obtained/maintained an EPA identification number. CCR 66262.12(a)
Activity:	ACTIVE

Permit Number:	215322
Business Type:	6HK10
EPA Id Number:	Not reported
APN:	344-250-04-00
Last HMMD Inspection:	10/26/2011
Facility Telephone:	858-450-7120
Permit Status:	OPEN
Permit Expiration:	03/31/2013
Date Last Updated:	11/02/2012
Facility Owner:	BRONNER HANDWERGER, N.D.A.P.C.
Facility Mailing Address:	8950 VILLA LA JOLLA DR #A107
Facility Mailing City:	LA JOLLA
Facility Mailing State:	CA
Facility Mailing Zip:	92037
UST Owner:	Not reported
Handle Regulated Hazmat:	Not reported
Own Or Operate UST:	Not reported
Subject To APSA:	Not reported
Generate Haz Waste:	Not reported
Treat Haz Waste:	Not reported
Generate Medical Waste:	Y

Inventory Active Permits (SQG Medical):

Permit Number:	215322
Update Date:	11/02/2012
Case Number:	Not reported
Name:	WASTE 902 INFECTIOUS WASTE, SHARPS
Other Information:	SHARPS
Material Waste:	Waste
Hazardous Categories 1:	Not reported
Hazardous Categories 2:	Not reported

Permit Number:	215672
Business Type:	6HK67
EPA Id Number:	Not reported
APN:	344-280-08-00
Last HMMD Inspection:	10/26/2011
Facility Telephone:	858-622-5830
Permit Status:	OPEN
Permit Expiration:	04/30/2013
Date Last Updated:	11/02/2012
Facility Owner:	WILLIAM S CAIN
Facility Mailing Address:	4459 NABAL DR
Facility Mailing City:	LA MESA
Facility Mailing State:	CA
Facility Mailing Zip:	91941
UST Owner:	Not reported

BRONNER HANDWERGER N.D.A.P.C. (Continued) **S108211605**

Handle Regulated Hazmat: Y
Own Or Operate UST: Not reported
Subject To APSA: Not reported
Generate Haz Waste: Y
Treat Haz Waste: Not reported
Generate Medical Waste: Not reported

Inventory Active Permits (not SQG Medical):
Permit Number: 215672
Update Date: 11/02/2012
Case Number: 000016-00-0
Name: AIR, COMPRESSED GAS
Other Information: Not reported
Material Waste: Material
Hazardous Categories 1: PRESSURE RELEASE
Hazardous Categories 2: Not reported

Permit Number: 215672
Update Date: 11/02/2012
Case Number: 124-38-9
Name: CARBON DIOXIDE
Other Information: Not reported
Material Waste: Material
Hazardous Categories 1: PRESSURE RELEASE
Hazardous Categories 2: Not reported

Permit Number: 215672
Update Date: 11/02/2012
Case Number: Not reported
Name: CARCINOGENS &/OR REPRODUCTIVE TOXINS
Other Information: BELOW STATE DISCLOSURE AMTS ARE/MAY BE ON SITE
Material Waste: Not reported
Hazardous Categories 1: Not reported
Hazardous Categories 2: Not reported

Permit Number: 215672
Update Date: 11/02/2012
Case Number: 7740-59-7
Name: HELIUM, HE, COMPRESSED GAS
Other Information: Not reported
Material Waste: Material
Hazardous Categories 1: PRESSURE RELEASE
Hazardous Categories 2: Not reported

Permit Number: 215672
Update Date: 11/02/2012
Case Number: 1333-74-0
Name: HYDROGEN , H2, COMPRESSED GAS.
Other Information: Not reported
Material Waste: Material
Hazardous Categories 1: FIRE
Hazardous Categories 2: PRESSURE RELEASE

Permit Number: 215672
Update Date: 11/02/2012
Case Number: 7727-37-9
Name: NITROGEN, N, 99%, COMPRESSED GAS
Other Information: Not reported

BRONNER HANDWERGER N.D.A.P.C. (Continued) **S108211605**

Material Waste: Material
Hazardous Categories 1: PRESSURE RELEASE
Hazardous Categories 2: Not reported

Permit Number: 215672
Update Date: 11/02/2012
Case Number: 7782-44-7
Name: OXYGEN GAS
Other Information: Not reported
Material Waste: Material
Hazardous Categories 1: FIRE
Hazardous Categories 2: PRESSURE RELEASE

Permit Number: 215672
Update Date: 11/02/2012
Case Number: Not reported
Name: WASTE 551 LABORATORY WASTE CHEMICALS
Other Information: LAB WASTES
Material Waste: Waste
Hazardous Categories 1: Not reported
Hazardous Categories 2: Not reported

Violations Active Permits:
Permit Number: 215672
Update Date: 11/02/2012
Inspection Date: 10/26/2011
Violation Code: 6HV1008
Violation: NO ANNUAL CARC/REPRO TOXIN LIST TO HMD
Violation Citation: Annual carcinogen and reproductive toxin list not submitted to HMD. 68.1113(c)
Activity: ACTIVE

Permit Number: 215672
Update Date: 11/02/2012
Inspection Date: 10/26/2011
Violation Code: 6HV0132
Violation: EPA ID NUMBER NOT OBTAINED/MAINTAINED
Violation Citation: Generator of hazardous waste has not obtained/maintained an EPA identification number. CCR 66262.12(a)
Activity: ACTIVE

Permit Number: 215322
Business Type: 6HK10
EPA Id Number: Not reported
APN: 344-250-04-00
Last HMMD Inspection: 10/26/2011
Facility Telephone: 858-450-7120
Permit Status: OPEN
Permit Expiration: 03/31/2013
Date Last Updated: 11/02/2012
Facility Owner: BRONNER HANDWERGER, N.D.A.P.C.
Facility Mailing Address: 8950 VILLA LA JOLLA DR #A107
Facility Mailing City: LA JOLLA
Facility Mailing State: CA
Facility Mailing Zip: 92037
UST Owner: Not reported

BRONNER HANDWERGER N.D.A.P.C. (Continued) **S108211605**

Handle Regulated Hazmat: Not reported
Own Or Operate UST: Not reported
Subject To APSA: Not reported
Generate Haz Waste: Not reported
Treat Haz Waste: Not reported
Generate Medical Waste: Y

Inventory Active Permits (SQG Medical):
Permit Number: 215322
Update Date: 11/02/2012
Case Number: Not reported
Name: WASTE 902 INFECTIOUS WASTE, SHARPS
Other Information: SHARPS
Material Waste: Waste
Hazardous Categories 1: Not reported
Hazardous Categories 2: Not reported

M64 **LONGEVITY CLINIC OF LA JOLLA** **San Diego Co. HMMD** **S106068899**
North **8950 VILLA LA JOLLA DR** **N/A**
1/8-1/4 **LA JOLLA, CA 92037**
0.152 mi.
801 ft. **Site 7 of 79 in cluster M**

Relative:
Higher

Actual:
261 ft.

HMMD SAN DIEGO:
Permit Number: 154193
Business Type: 6HK10
EPA Id Number: Not reported
APN: 344-280-08-00
Last HMMD Inspection: 07/09/2001
Facility Telephone: 858-550-1999
Permit Status: INAC
Permit Expiration: 02/28/2003
Date Last Updated: 11/02/2012
Facility Owner: MICHAEL LEEMAN, MD
Facility Mailing Address: 8950 VILLA LA JOLLA B101
Facility Mailing City: LA JOLLA
Facility Mailing State: CA
Facility Mailing Zip: 92037
UST Owner: Not reported
Handle Regulated Hazmat: Not reported
Own Or Operate UST: Not reported
Subject To APSA: Not reported
Generate Haz Waste: Not reported
Treat Haz Waste: Not reported
Generate Medical Waste: Not reported

M65 **ROBERT C KIM DDS** **SAN DIEGO CO. SAM** **S103675336**
North **8950 VILLA LA JOLLA DR** **CPS-SLIC** **N/A**
1/8-1/4 **LA JOLLA, CA 92037** **San Diego Co. HMMD**
0.152 mi.
801 ft. **Site 8 of 79 in cluster M**

Relative:
Higher

Actual:
261 ft.

SAN DIEGO CO. SAM:

Case Number:	H23205-001
Agency:	DEH Site Assessment & Mitigation
Funding:	**Private - VAP**
Facility Type:	Soils Only
Facility Status:	Closed Case
Date:	6/28/1990
Date Began:	6/28/1990

CPS-SLIC:

Region:	STATE
Facility Status:	**Completed - Case Closed**
Status Date:	06/28/1990
Global Id:	T0608186089
Lead Agency:	SAN DIEGO COUNTY LOP
Lead Agency Case Number:	H23205-001
Latitude:	32.87045
Longitude:	-117.234292
Case Type:	Cleanup Program Site
Case Worker:	Not reported
Local Agency:	Not reported
RB Case Number:	Not reported
File Location:	Local Agency
Potential Media Affected:	Not reported
Potential Contaminants of Concern:	Not reported
Site History:	Not reported

Click here to access the California GeoTracker records for this facility:

HMMD SAN DIEGO:

Permit Number:	207081
Business Type:	6HK10
EPA Id Number:	CAL000309214
APN:	344-280-08-00
Last HMMD Inspection:	02/10/2010
Facility Telephone:	858-452-2800
Permit Status:	OPEN
Permit Expiration:	11/30/2012
Date Last Updated:	11/02/2012
Facility Owner:	JAMES PASTOR, DDS, MS, APC
Facility Mailing Address:	8950 VILLA LA JOLLA DR #A207
Facility Mailing City:	LA JOLLA
Facility Mailing State:	CA
Facility Mailing Zip:	92037
UST Owner:	Not reported
Handle Regulated Hazmat:	Not reported
Own Or Operate UST:	Not reported
Subject To APSA:	Not reported
Generate Haz Waste:	Y
Treat Haz Waste:	Not reported
Generate Medical Waste:	Y

ROBERT C KIM DDS (Continued) **S103675336**

Inventory Active Permits (SQG Medical):

Permit Number:	207081
Update Date:	11/02/2012
Case Number:	Not reported
Name:	WASTE 902 INFECTIOUS WASTE, SHARPS
Other Information:	ISOLYSER FOR SHARPS
Material Waste:	Waste
Hazardous Categories 1:	Not reported
Hazardous Categories 2:	Not reported

Permit Number:	207081
Update Date:	11/02/2012
Case Number:	Not reported
Name:	WASTE 541 PHOTOCHEM/PHOTOPROC WASTE
Other Information:	X-RAY FIXER
Material Waste:	Waste
Hazardous Categories 1:	Not reported
Hazardous Categories 2:	Not reported

Permit Number:	207081
Update Date:	11/02/2012
Case Number:	Not reported
Name:	WASTE 212 OXYGENATED SOLVENTS
Other Information:	ETHANOL FROM HARVEY CHEMICLAVE
Material Waste:	Waste
Hazardous Categories 1:	Not reported
Hazardous Categories 2:	Not reported

Permit Number:	210276
Business Type:	6HK10
EPA Id Number:	Not reported
APN:	344-250-04-00
Last HMMD Inspection:	01/27/2009
Facility Telephone:	858-452-2275
Permit Status:	INAC
Permit Expiration:	05/31/2009
Date Last Updated:	11/02/2012
Facility Owner:	RAYLENE J SANCHEZ
Facility Mailing Address:	221 WILLOWSPRING DR NORTH
Facility Mailing City:	ENCINITAS
Facility Mailing State:	CA
Facility Mailing Zip:	92024
UST Owner:	Not reported
Handle Regulated Hazmat:	Not reported
Own Or Operate UST:	Not reported
Subject To APSA:	Not reported
Generate Haz Waste:	Not reported
Treat Haz Waste:	Not reported
Generate Medical Waste:	Not reported

Permit Number:	203443
Business Type:	6HK10
EPA Id Number:	Not reported
APN:	344-280-08-00
Last HMMD Inspection:	10/04/2007
Facility Telephone:	858-457-1190

ROBERT C KIM DDS (Continued) **S103675336**

Permit Status:	INAC
Permit Expiration:	08/31/2010
Date Last Updated:	11/02/2012
Facility Owner:	MARIA ROYBAL, DDS, APC
Facility Mailing Address:	8950 VILLA LA JOLLA DR #C210
Facility Mailing City:	LA JOLLA
Facility Mailing State:	CA
Facility Mailing Zip:	92037
UST Owner:	Not reported
Handle Regulated Hazmat:	Not reported
Own Or Operate UST:	Not reported
Subject To APSA:	Not reported
Generate Haz Waste:	Not reported
Treat Haz Waste:	Not reported
Generate Medical Waste:	Not reported

Violations Inactive Permits:

Permit Number:	203443
Update Date:	11/02/2012
Inspection Date:	10/04/2007
Violation Code:	6HV4306
Violation:	FULL SHARPS STORED > 30 DAYS AT >0C
Violation Citation:	Storage time exceeded for full sharps container(s), stored greater than 30 days at greater than 0C room temperatures. 118285(c)
Activity:	Inactive Permit

Permit Number:	203443
Business Type:	6HK10
EPA Id Number:	Not reported
APN:	344-280-08-00
Last HMMD Inspection:	10/04/2007
Facility Telephone:	858-457-1190
Permit Status:	INAC
Permit Expiration:	08/31/2010
Date Last Updated:	11/02/2012
Facility Owner:	MARIA ROYBAL, DDS, APC
Facility Mailing Address:	8950 VILLA LA JOLLA DR #C210
Facility Mailing City:	LA JOLLA
Facility Mailing State:	CA
Facility Mailing Zip:	92037
UST Owner:	Not reported
Handle Regulated Hazmat:	Not reported
Own Or Operate UST:	Not reported
Subject To APSA:	Not reported
Generate Haz Waste:	Not reported
Treat Haz Waste:	Not reported
Generate Medical Waste:	Not reported

Violations Inactive Permits:

Permit Number:	203443
Update Date:	11/02/2012
Inspection Date:	10/04/2007
Violation Code:	6HV4306
Violation:	FULL SHARPS STORED > 30 DAYS AT >0C
Violation Citation:	Storage time exceeded for full sharps container(s), stored greater than 30 days at greater than 0C room temperatures. 118285(c)
Activity:	Inactive Permit

ROBERT C KIM DDS (Continued) **S103675336**

Permit Number:	201888
Business Type:	6HK10
EPA Id Number:	Not reported
APN:	344-250-04-00
Last HMMD Inspection:	10/04/2007
Facility Telephone:	858-450-5902
Permit Status:	INAC
Permit Expiration:	05/31/2011
Date Last Updated:	11/02/2012
Facility Owner:	D. MICHAELS
Facility Mailing Address:	8950 VILLA LA JOLLA DR #A126
Facility Mailing City:	SAN DIEGO
Facility Mailing State:	CA
Facility Mailing Zip:	92037
UST Owner:	Not reported
Handle Regulated Hazmat:	Not reported
Own Or Operate UST:	Not reported
Subject To APSA:	Not reported
Generate Haz Waste:	Not reported
Treat Haz Waste:	Not reported
Generate Medical Waste:	Not reported

Permit Number:	201888
Business Type:	6HK10
EPA Id Number:	Not reported
APN:	344-250-04-00
Last HMMD Inspection:	10/04/2007
Facility Telephone:	858-450-5902
Permit Status:	INAC
Permit Expiration:	05/31/2011
Date Last Updated:	11/02/2012
Facility Owner:	D. MICHAELS
Facility Mailing Address:	8950 VILLA LA JOLLA DR #A126
Facility Mailing City:	SAN DIEGO
Facility Mailing State:	CA
Facility Mailing Zip:	92037
UST Owner:	Not reported
Handle Regulated Hazmat:	Not reported
Own Or Operate UST:	Not reported
Subject To APSA:	Not reported
Generate Haz Waste:	Not reported
Treat Haz Waste:	Not reported
Generate Medical Waste:	Not reported

Permit Number:	203032
Business Type:	6HK10
EPA Id Number:	Not reported
APN:	344-280-08-00
Last HMMD Inspection:	05/06/2004
Facility Telephone:	858-362-0294
Permit Status:	INAC
Permit Expiration:	09/30/2004
Date Last Updated:	11/02/2012
Facility Owner:	ACUPUNCTURE ASSOCIATES, INC
Facility Mailing Address:	8950 VILLA LA JOLLA DR #C112
Facility Mailing City:	LA JOLLA
Facility Mailing State:	CA

ROBERT C KIM DDS (Continued) **S103675336**

Facility Mailing Zip:	92037
UST Owner:	Not reported
Handle Regulated Hazmat:	Not reported
Own Or Operate UST:	Not reported
Subject To APSA:	Not reported
Generate Haz Waste:	Not reported
Treat Haz Waste:	Not reported
Generate Medical Waste:	Not reported

Permit Number:	203032
Business Type:	6HK10
EPA Id Number:	Not reported
APN:	344-280-08-00
Last HMMD Inspection:	05/06/2004
Facility Telephone:	858-362-0294
Permit Status:	INAC
Permit Expiration:	09/30/2004
Date Last Updated:	11/02/2012
Facility Owner:	ACUPUNCTURE ASSOCIATES, INC
Facility Mailing Address:	8950 VILLA LA JOLLA DR #C112
Facility Mailing City:	LA JOLLA
Facility Mailing State:	CA
Facility Mailing Zip:	92037
UST Owner:	Not reported
Handle Regulated Hazmat:	Not reported
Own Or Operate UST:	Not reported
Subject To APSA:	Not reported
Generate Haz Waste:	Not reported
Treat Haz Waste:	Not reported
Generate Medical Waste:	Not reported

Permit Number:	206236
Business Type:	6HK15
EPA Id Number:	Not reported
APN:	344-240-02-00
Last HMMD Inspection:	12/14/2005
Facility Telephone:	858-452-4227
Permit Status:	INAC
Permit Expiration:	04/30/2008
Date Last Updated:	11/02/2012
Facility Owner:	SCOTT SEILER, DC
Facility Mailing Address:	8950 VILLA LA JOLLA DR #B117
Facility Mailing City:	LA JOLLA
Facility Mailing State:	CA
Facility Mailing Zip:	92037
UST Owner:	Not reported
Handle Regulated Hazmat:	Not reported
Own Or Operate UST:	Not reported
Subject To APSA:	Not reported
Generate Haz Waste:	Y
Treat Haz Waste:	Not reported
Generate Medical Waste:	Not reported

Permit Number:	206862
Business Type:	6HK10
EPA Id Number:	Not reported
APN:	344-240-02-00

ROBERT C KIM DDS (Continued) **S103675336**

Last HMMD Inspection:	11/16/2009
Facility Telephone:	858-457-0283
Permit Status:	INAC
Permit Expiration:	11/30/2009
Date Last Updated:	11/02/2012
Facility Owner:	DR. WALTER TATSUNO
Facility Mailing Address:	8950 LA JOLLA VILLAGE DR #B101
Facility Mailing City:	LA JOLLA
Facility Mailing State:	CA
Facility Mailing Zip:	92037
UST Owner:	Not reported
Handle Regulated Hazmat:	Not reported
Own Or Operate UST:	Not reported
Subject To APSA:	Not reported
Generate Haz Waste:	Not reported
Treat Haz Waste:	Not reported
Generate Medical Waste:	Not reported

Violations Inactive Permits:

Permit Number:	206862
Update Date:	11/02/2012
Inspection Date:	11/16/2009
Violation Code:	6HV4303
Violation:	SQG:NO MED WASTE DISPOSAL RECORDS
Violation Citation:	Generator did not retain on file disposal receipts and/or tracking documents for waste shipped offsite for at least 2 years (SQG). 117945(b)
Activity:	Inactive Permit

Permit Number:	205587
Business Type:	6HK15
EPA Id Number:	Not reported
APN:	344-240-02-00
Last HMMD Inspection:	02/21/2006
Facility Telephone:	858-457-3700
Permit Status:	INAC
Permit Expiration:	10/31/2007
Date Last Updated:	11/02/2012
Facility Owner:	LAWRENCE TAIN, D.C, INC
Facility Mailing Address:	8950 VILLA LA JOLLA BL #C115
Facility Mailing City:	LA JOLLA
Facility Mailing State:	CA
Facility Mailing Zip:	92037
UST Owner:	Not reported
Handle Regulated Hazmat:	Not reported
Own Or Operate UST:	Not reported
Subject To APSA:	Not reported
Generate Haz Waste:	Y
Treat Haz Waste:	Not reported
Generate Medical Waste:	Not reported

Permit Number:	204008
Business Type:	6HK10
EPA Id Number:	Not reported
APN:	344-240-02-00
Last HMMD Inspection:	09/01/2004
Facility Telephone:	858-642-0744

ROBERT C KIM DDS (Continued) **S103675336**

Permit Status:	INAC
Permit Expiration:	12/31/2008
Date Last Updated:	11/02/2012
Facility Owner:	AMY HERRERA
Facility Mailing Address:	8950 VILLA LA JOLLA DR, #A109
Facility Mailing City:	LA JOLLA
Facility Mailing State:	CA
Facility Mailing Zip:	92037
UST Owner:	Not reported
Handle Regulated Hazmat:	Not reported
Own Or Operate UST:	Not reported
Subject To APSA:	Not reported
Generate Haz Waste:	Not reported
Treat Haz Waste:	Not reported
Generate Medical Waste:	Not reported

Permit Number:	207862
Business Type:	6HK10
EPA Id Number:	Not reported
APN:	344-280-08-00
Last HMMD Inspection:	03/21/2007
Facility Telephone:	858-534-5012
Permit Status:	INAC
Permit Expiration:	07/31/2008
Date Last Updated:	11/02/2012
Facility Owner:	MURRAY STEIN MD
Facility Mailing Address:	8950 VILLA LA JOLLA DR #B218
Facility Mailing City:	LA JOLLA
Facility Mailing State:	CA
Facility Mailing Zip:	92037
UST Owner:	Not reported
Handle Regulated Hazmat:	Not reported
Own Or Operate UST:	Not reported
Subject To APSA:	Not reported
Generate Haz Waste:	Y
Treat Haz Waste:	Not reported
Generate Medical Waste:	Not reported

Permit Number:	203489
Business Type:	6HK15
EPA Id Number:	Not reported
APN:	344-240-02-00
Last HMMD Inspection:	01/03/2005
Facility Telephone:	858-452-4227
Permit Status:	CHNG
Permit Expiration:	09/30/2005
Date Last Updated:	11/02/2012
Facility Owner:	DR SCOTT FINLEY, DC
Facility Mailing Address:	8950 VILLA LA JOLLA DR #B117
Facility Mailing City:	LA JOLLA
Facility Mailing State:	CA
Facility Mailing Zip:	92037
UST Owner:	Not reported
Handle Regulated Hazmat:	Not reported
Own Or Operate UST:	Not reported
Subject To APSA:	Not reported
Generate Haz Waste:	Y

ROBERT C KIM DDS (Continued) **S103675336**

Treat Haz Waste: Not reported
Generate Medical Waste: Not reported

Permit Number: 205761
Business Type: 6HK10
EPA Id Number: Not reported
APN: 344-280-08-00
Last HMMD Inspection: 01/27/2009
Facility Telephone: 858-457-3610
Permit Status: OPEN
Permit Expiration: 11/30/2012
Date Last Updated: 11/02/2012
Facility Owner: ROBERT C. KIM, DDS
Facility Mailing Address: 8950 VILLA LA JOLLA DR #B124
Facility Mailing City: LA JOLLA
Facility Mailing State: CA
Facility Mailing Zip: 92037
UST Owner: Not reported
Handle Regulated Hazmat: Not reported
Own Or Operate UST: Not reported
Subject To APSA: Not reported
Generate Haz Waste: N
Treat Haz Waste: Not reported
Generate Medical Waste: Y

Inventory Active Permits (SQG Medical):
Permit Number: 205761
Update Date: 11/02/2012
Case Number: Not reported
Name: WASTE 902 INFECTIOUS WASTE, SHARPS
Other Information: ISOLYZER
Material Waste: Waste
Hazardous Categories 1: Not reported
Hazardous Categories 2: Not reported

Permit Number: 207081
Business Type: 6HK10
EPA Id Number: CAL000309214
APN: 344-280-08-00
Last HMMD Inspection: 02/10/2010
Facility Telephone: 858-452-2800
Permit Status: OPEN
Permit Expiration: 11/30/2012
Date Last Updated: 11/02/2012
Facility Owner: JAMES PASTOR, DDS, MS, APC
Facility Mailing Address: 8950 VILLA LA JOLLA DR #A207
Facility Mailing City: LA JOLLA
Facility Mailing State: CA
Facility Mailing Zip: 92037
UST Owner: Not reported
Handle Regulated Hazmat: Not reported
Own Or Operate UST: Not reported
Subject To APSA: Not reported
Generate Haz Waste: N
Treat Haz Waste: Not reported
Generate Medical Waste: Y

ROBERT C KIM DDS (Continued) **S103675336**

Inventory Active Permits (SQG Medical):

Permit Number:	207081
Update Date:	11/02/2012
Case Number:	Not reported
Name:	WASTE 902 INFECTIOUS WASTE, SHARPS
Other Information:	ISOLYSER FOR SHARPS
Material Waste:	Waste
Hazardous Categories 1:	Not reported
Hazardous Categories 2:	Not reported

Permit Number:	207081
Update Date:	11/02/2012
Case Number:	Not reported
Name:	WASTE 541 PHOTOCHEM/PHOTOPROC WASTE
Other Information:	X-RAY FIXER
Material Waste:	Waste
Hazardous Categories 1:	Not reported
Hazardous Categories 2:	Not reported

Permit Number:	207081
Update Date:	11/02/2012
Case Number:	Not reported
Name:	WASTE 212 OXYGENATED SOLVENTS
Other Information:	ETHANOL FROM HARVEY CHEMICLAVE
Material Waste:	Waste
Hazardous Categories 1:	Not reported
Hazardous Categories 2:	Not reported

Permit Number:	211486
Business Type:	6HK10
EPA Id Number:	Not reported
APN:	344-280-08-00
Last HMMD Inspection:	05/11/2010
Facility Telephone:	858-457-1190
Permit Status:	OPEN
Permit Expiration:	08/31/2013
Date Last Updated:	11/02/2012
Facility Owner:	JAMES M STROTHER, DDS
Facility Mailing Address:	8950 VILLA LA JOLLA DR #C210
Facility Mailing City:	LA JOLLA
Facility Mailing State:	CA
Facility Mailing Zip:	92037
UST Owner:	Not reported
Handle Regulated Hazmat:	Not reported
Own Or Operate UST:	Not reported
Subject To APSA:	Not reported
Generate Haz Waste:	Not reported
Treat Haz Waste:	Not reported
Generate Medical Waste:	Not reported

Inventory Active Permits (SQG Medical):

Permit Number:	211486
Update Date:	11/02/2012
Case Number:	Not reported
Name:	WASTE 541 PHOTOCHEM/PHOTOPROC WASTE
Other Information:	FIXER/DEVELOPER

ROBERT C KIM DDS (Continued) **S103675336**

Material Waste: Waste
Hazardous Categories 1: Not reported
Hazardous Categories 2: Not reported

Permit Number: 211486
Update Date: 11/02/2012
Case Number: Not reported
Name: WASTE 902 INFECTIOUS WASTE, SHARPS
Other Information: SHARPS
Material Waste: Waste
Hazardous Categories 1: Not reported
Hazardous Categories 2: Not reported

Permit Number: 211486
Business Type: 6HK10
EPA Id Number: Not reported
APN: 344-280-08-00
Last HMMD Inspection: 05/11/2010
Facility Telephone: 858-457-1190
Permit Status: OPEN
Permit Expiration: 08/31/2013
Date Last Updated: 11/02/2012
Facility Owner: JAMES M STROTHER, DDS
Facility Mailing Address: 8950 VILLA LA JOLLA DR #C210
Facility Mailing City: LA JOLLA
Facility Mailing State: CA
Facility Mailing Zip: 92037
UST Owner: Not reported
Handle Regulated Hazmat: Not reported
Own Or Operate UST: Not reported
Subject To APSA: Not reported
Generate Haz Waste: Not reported
Treat Haz Waste: Not reported
Generate Medical Waste: Y

Inventory Active Permits (SQG Medical):
Permit Number: 211486
Update Date: 11/02/2012
Case Number: Not reported
Name: WASTE 541 PHOTOCHEM/PHOTOPROC WASTE
Other Information: FIXER/DEVELOPER
Material Waste: Waste
Hazardous Categories 1: Not reported
Hazardous Categories 2: Not reported

Permit Number: 211486
Update Date: 11/02/2012
Case Number: Not reported
Name: WASTE 902 INFECTIOUS WASTE, SHARPS
Other Information: SHARPS
Material Waste: Waste
Hazardous Categories 1: Not reported
Hazardous Categories 2: Not reported

Permit Number: 123205
Business Type: Not reported

ROBERT C KIM DDS (Continued) **S103675336**

EPA Id Number:	Not reported
APN:	344-250-04-00
Last HMMD Inspection:	Not reported
Facility Telephone:	858-488-9378
Permit Status:	INAC
Permit Expiration:	Not reported
Date Last Updated:	11/02/2012
Facility Owner:	THE ALEXANDER CO
Facility Mailing Address:	8989 RIO SAN DIEGO DR #360
Facility Mailing City:	SAN DIEGO
Facility Mailing State:	CA
Facility Mailing Zip:	92108-1646
UST Owner:	Not reported
Handle Regulated Hazmat:	Not reported
Own Or Operate UST:	Not reported
Subject To APSA:	Not reported
Generate Haz Waste:	Not reported
Treat Haz Waste:	Not reported
Generate Medical Waste:	Not reported

Permit Number:	205761
Business Type:	6HK10
EPA Id Number:	Not reported
APN:	344-280-08-00
Last HMMD Inspection:	01/27/2009
Facility Telephone:	858-457-3610
Permit Status:	OPEN
Permit Expiration:	11/30/2012
Date Last Updated:	11/02/2012
Facility Owner:	ROBERT C. KIM, DDS
Facility Mailing Address:	8950 VILLA LA JOLLA DR #B124
Facility Mailing City:	LA JOLLA
Facility Mailing State:	CA
Facility Mailing Zip:	92037
UST Owner:	Not reported
Handle Regulated Hazmat:	Not reported
Own Or Operate UST:	Not reported
Subject To APSA:	Not reported
Generate Haz Waste:	Y
Treat Haz Waste:	Not reported
Generate Medical Waste:	Y

Inventory Active Permits (SQG Medical):

Permit Number:	205761
Update Date:	11/02/2012
Case Number:	Not reported
Name:	WASTE 902 INFECTIOUS WASTE, SHARPS
Other Information:	ISOLYZER
Material Waste:	Waste
Hazardous Categories 1:	Not reported
Hazardous Categories 2:	Not reported

Permit Number:	207081
Business Type:	6HK10
EPA Id Number:	CAL000309214
APN:	344-280-08-00
Last HMMD Inspection:	02/10/2010

ROBERT C KIM DDS (Continued) **S103675336**

Facility Telephone:	858-452-2800
Permit Status:	OPEN
Permit Expiration:	11/30/2012
Date Last Updated:	11/02/2012
Facility Owner:	JAMES PASTOR, DDS, MS, APC
Facility Mailing Address:	8950 VILLA LA JOLLA DR #A207
Facility Mailing City:	LA JOLLA
Facility Mailing State:	CA
Facility Mailing Zip:	92037
UST Owner:	Not reported
Handle Regulated Hazmat:	Not reported
Own Or Operate UST:	Not reported
Subject To APSA:	Not reported
Generate Haz Waste:	N
Treat Haz Waste:	Not reported
Generate Medical Waste:	Y

Inventory Active Permits (SQG Medical):

Permit Number:	207081
Update Date:	11/02/2012
Case Number:	Not reported
Name:	WASTE 902 INFECTIOUS WASTE, SHARPS
Other Information:	ISOLYSER FOR SHARPS
Material Waste:	Waste
Hazardous Categories 1:	Not reported
Hazardous Categories 2:	Not reported

Permit Number:	207081
Update Date:	11/02/2012
Case Number:	Not reported
Name:	WASTE 541 PHOTOCHEM/PHOTOPROC WASTE
Other Information:	X-RAY FIXER
Material Waste:	Waste
Hazardous Categories 1:	Not reported
Hazardous Categories 2:	Not reported

Permit Number:	207081
Update Date:	11/02/2012
Case Number:	Not reported
Name:	WASTE 212 OXYGENATED SOLVENTS
Other Information:	ETHANOL FROM HARVEY CHEMICLAVE
Material Waste:	Waste
Hazardous Categories 1:	Not reported
Hazardous Categories 2:	Not reported

Permit Number:	Not reported
Business Type:	Not reported
EPA Id Number:	Not reported
APN:	Not reported
Last HMMD Inspection:	Not reported
Facility Telephone:	858-457-3610
Permit Status:	Permit Renewed
Permit Expiration:	Not reported
Date Last Updated:	11/29/2017
Facility Owner:	Not reported
Facility Mailing Address:	8950 VILLA LA JOLLA DR #B124, LA JOLLA, CA 92037
Facility Mailing City:	Not reported

ROBERT C KIM DDS (Continued) **S103675336**

Facility Mailing State: Not reported
Facility Mailing Zip: Not reported
UST Owner: N
Handle Regulated Hazmat: Not reported
Own Or Operate UST: Not reported
Subject To APSA: Not reported
Generate Haz Waste: N
Treat Haz Waste: N
Generate Medical Waste: Not reported

Waste and Materials:
Record ID: DEH2005-HUPFP-205761
Permit Status: Permit Renewed
Active Permit: Y
Child Record Id: DEH2015-HWAST-0065060
Trade Secret: N
Hazardous Material Type: Not reported
Last Updated: 2017-11-29T02:34:21.000
Chemical Name: WASTE 902 INFECTIOUS WASTE, SHARPS
Common Name: ISOLYZER
Case Number: Not reported

Permit Number: Not reported
Business Type: Not reported
EPA Id Number: CAL000309214
APN: Not reported
Last HMMD Inspection: Not reported
Facility Telephone: 858-452-2800
Permit Status: Permit Renewed
Permit Expiration: Not reported
Date Last Updated: 01/30/2018
Facility Owner: Not reported
Facility Mailing Address: 8950 Villa La Jolla Dr Ste A207, La Jolla, CA 92037
Facility Mailing City: Not reported
Facility Mailing State: Not reported
Facility Mailing Zip: Not reported
UST Owner: N
Handle Regulated Hazmat: Not reported
Own Or Operate UST: Not reported
Subject To APSA: Not reported
Generate Haz Waste: N
Treat Haz Waste: N
Generate Medical Waste: Not reported

Waste and Materials:
Record ID: DEH2006-HUPFP-207081
Permit Status: Permit Renewed
Active Permit: Y
Child Record Id: DEH2016-HWAST-0104136
Trade Secret: N
Hazardous Material Type: Not reported
Last Updated: 2017-02-14T02:30:40.000
Chemical Name: WASTE 902 INFECTIOUS WASTE, SHARPS
Common Name: SHARPS
Case Number: Not reported

ROBERT C KIM DDS (Continued) **S103675336**

Permit Number: 204405
Business Type: 6HK10
EPA Id Number: Not reported
APN: 344-240-02-00
Last HMMD Inspection: 07/10/2012
Facility Telephone: 858-202-0322
Permit Status: OPEN
Permit Expiration: 05/31/2013
Date Last Updated: 11/02/2012
Facility Owner: ROYA NIKZAD
Facility Mailing Address: 8950 VILLA LA JOLLA DR #C117
Facility Mailing City: LA JOLLA
Facility Mailing State: CA
Facility Mailing Zip: 92037
UST Owner: Not reported
Handle Regulated Hazmat: Not reported
Own Or Operate UST: Not reported
Subject To APSA: Not reported
Generate Haz Waste: Not reported
Treat Haz Waste: Not reported
Generate Medical Waste: Y

Inventory Active Permits (SQG Medical):
Permit Number: 204405
Update Date: 11/02/2012
Case Number: Not reported
Name: WASTE 902 INFECTIOUS WASTE, SHARPS
Other Information: STERICYCLE MAIL BACK
Material Waste: Waste
Hazardous Categories 1: Not reported
Hazardous Categories 2: Not reported

Permit Number: 210271
Business Type: 6HK10
EPA Id Number: Not reported
APN: 344-250-04-00
Last HMMD Inspection: 07/10/2012
Facility Telephone: 858-534-9745
Permit Status: OPEN
Permit Expiration: 06/30/2013
Date Last Updated: 11/02/2012
Facility Owner: UNIVERSITY OF CALIFORNIA REGENTS
Facility Mailing Address: 9500 GILMAN DR # 0089
Facility Mailing City: LA JOLLA
Facility Mailing State: CA
Facility Mailing Zip: 92093
UST Owner: Not reported
Handle Regulated Hazmat: Not reported
Own Or Operate UST: Not reported
Subject To APSA: Not reported
Generate Haz Waste: Not reported
Treat Haz Waste: Not reported
Generate Medical Waste: Y

Inventory Active Permits (SQG Medical):
Permit Number: 210271
Update Date: 11/02/2012

ROBERT C KIM DDS (Continued) **S103675336**

Case Number:	Not reported
Name:	WASTE 902 INFECTIOUS WASTE, SHARPS
Other Information:	SHARPS
Material Waste:	Waste
Hazardous Categories 1:	Not reported
Hazardous Categories 2:	Not reported
Permit Number:	210271
Update Date:	11/02/2012
Case Number:	Not reported
Name:	WASTE 901 INFECTIOUS WASTE, GENERAL
Other Information:	LABORATORY SPECIMES
Material Waste:	Waste
Hazardous Categories 1:	Not reported
Hazardous Categories 2:	Not reported
Permit Number:	210271
Update Date:	11/02/2012
Case Number:	Not reported
Name:	WASTE 311 PHARMACEUTICAL WASTE
Other Information:	NON-RCRA HAZARDOUS WASTE
Material Waste:	Waste
Hazardous Categories 1:	Not reported
Hazardous Categories 2:	Not reported

Violations Active Permits:

Permit Number:	210271
Update Date:	11/02/2012
Inspection Date:	07/10/2012
Violation Code:	6HV4422
Violation:	PHARM WASTE NOT PROPERLY LABELED
Violation Citation:	Generator did not properly label container holding pharmaceutical waste with the words -incineration only- or other approved markings on the lid and side. 118275(g)
Activity:	ACTIVE
Permit Number:	211486
Business Type:	6HK10
EPA Id Number:	Not reported
APN:	344-280-08-00
Last HMMD Inspection:	05/11/2010
Facility Telephone:	858-457-1190
Permit Status:	OPEN
Permit Expiration:	08/31/2013
Date Last Updated:	11/02/2012
Facility Owner:	JAMES M STROTHER, DDS
Facility Mailing Address:	8950 VILLA LA JOLLA DR #C210
Facility Mailing City:	LA JOLLA
Facility Mailing State:	CA
Facility Mailing Zip:	92037
UST Owner:	Not reported
Handle Regulated Hazmat:	Not reported
Own Or Operate UST:	Not reported
Subject To APSA:	Not reported
Generate Haz Waste:	Not reported
Treat Haz Waste:	Not reported

ROBERT C KIM DDS (Continued) **S103675336**

Generate Medical Waste: Y

Inventory Active Permits (SQG Medical):
Permit Number: 211486
Update Date: 11/02/2012
Case Number: Not reported
Name: WASTE 541 PHOTOCHEM/PHOTOPROC WASTE
Other Information: FIXER/DEVELOPER
Material Waste: Waste
Hazardous Categories 1: Not reported
Hazardous Categories 2: Not reported

Permit Number: 211486
Update Date: 11/02/2012
Case Number: Not reported
Name: WASTE 902 INFECTIOUS WASTE, SHARPS
Other Information: SHARPS
Material Waste: Waste
Hazardous Categories 1: Not reported
Hazardous Categories 2: Not reported

Permit Number: 216201
Business Type: 6HK10
EPA Id Number: Not reported
APN: 344-240-02-00
Last HMMD Inspection: 04/06/2012
Facility Telephone: 858-246-1302
Permit Status: OPEN
Permit Expiration: 07/31/2013
Date Last Updated: 11/02/2012
Facility Owner: UNIVERSITY OF CALIFORNIA REGENTS
Facility Mailing Address: 8950 VILLA LA JOLLA DR #C126
Facility Mailing City: La Jolla
Facility Mailing State: CA
Facility Mailing Zip: 92037
UST Owner: Not reported
Handle Regulated Hazmat: Not reported
Own Or Operate UST: Not reported
Subject To APSA: Not reported
Generate Haz Waste: Not reported
Treat Haz Waste: Not reported
Generate Medical Waste: Y

Inventory Active Permits (SQG Medical):
Permit Number: 216201
Update Date: 11/02/2012
Case Number: Not reported
Name: WASTE 311 PHARMACEUTICAL WASTE
Other Information: NON-RCRA
Material Waste: Waste
Hazardous Categories 1: Not reported
Hazardous Categories 2: Not reported

Permit Number: 216201
Update Date: 11/02/2012
Case Number: Not reported
Name: WASTE 902 INFECTIOUS WASTE, SHARPS

ROBERT C KIM DDS (Continued) **S103675336**

Other Information:	SHARPS
Material Waste:	Waste
Hazardous Categories 1:	Not reported
Hazardous Categories 2:	Not reported

M66 **RICK K YAMADA DDS** **San Diego Co. HMMD** **S106066398**
North **8950 VILLA LA JOLLA DR** **N/A**
1/8-1/4 **LA JOLLA, CA 92037**
0.152 mi.
801 ft. **Site 9 of 79 in cluster M**

Relative:
Higher

Actual:
261 ft.

HMMD SAN DIEGO:

Permit Number:	150523
Business Type:	6HK10
EPA Id Number:	CAL000143082
APN:	344-280-08-00
Last HMMD Inspection:	11/16/2009
Facility Telephone:	858-452-8606
Permit Status:	OPEN
Permit Expiration:	12/31/2012
Date Last Updated:	11/02/2012
Facility Owner:	RICK K YAMADA DDS
Facility Mailing Address:	8950 VILLA LA JOLLA DR #A128
Facility Mailing City:	LA JOLLA
Facility Mailing State:	CA
Facility Mailing Zip:	92037-1705
UST Owner:	Not reported
Handle Regulated Hazmat:	Not reported
Own Or Operate UST:	Not reported
Subject To APSA:	Not reported
Generate Haz Waste:	Y
Treat Haz Waste:	Not reported
Generate Medical Waste:	Y

Inventory Active Permits (SQG Medical):

Permit Number:	150523
Update Date:	11/02/2012
Case Number:	Not reported
Name:	WASTE 901 INFECTIOUS WASTE, GENERAL
Other Information:	*
Material Waste:	Waste
Hazardous Categories 1:	Not reported
Hazardous Categories 2:	Not reported

Permit Number:	150523
Update Date:	11/02/2012
Case Number:	Not reported
Name:	WASTE 902 INFECTIOUS WASTE, SHARPS
Other Information:	*
Material Waste:	Waste
Hazardous Categories 1:	Not reported
Hazardous Categories 2:	Not reported

Permit Number:	150523
Update Date:	11/02/2012
Case Number:	Not reported
Name:	WASTE 541 PHOTOCHEM/PHOTOPROC WASTE

RICK K YAMADA DDS (Continued) **S106066398**

Other Information: SILVER RECOVERY UNIT-FTS
Material Waste: Waste
Hazardous Categories 1: Not reported
Hazardous Categories 2: Not reported

M67 **JOSEPH F WALTER MD** **San Diego Co. HMMD** **S106066544**
North **8950 VILLA LA JOLLA DR** **N/A**
1/8-1/4 **LA JOLLA, CA 92037**
0.152 mi.
801 ft. **Site 10 of 79 in cluster M**

Relative: HMMD SAN DIEGO:
Higher
Permit Number: 150724
Actual: Business Type: 6HK10
261 ft. EPA Id Number: Not reported
APN: 344-280-08-00
Last HMMD Inspection: 03/27/1998
Facility Telephone: 858-452-3244
Permit Status: INAC
Permit Expiration: 03/27/1998
Date Last Updated: 11/02/2012
Facility Owner: JOSEPH F WALTER MD
Facility Mailing Address: 8950 VILLA LA JOLLA DR 1240
Facility Mailing City: LA JOLLA
Facility Mailing State: CA
Facility Mailing Zip: 92037-1705
UST Owner: Not reported
Handle Regulated Hazmat: Not reported
Own Or Operate UST: Not reported
Subject To APSA: Not reported
Generate Haz Waste: Not reported
Treat Haz Waste: Not reported
Generate Medical Waste: Not reported

M68 **V NICHOLAS GALLUZZI MD INC** **San Diego Co. HMMD** **S106066393**
North **8950 VILLA LA JOLLA DR** **N/A**
1/8-1/4 **LA JOLLA, CA 92037**
0.152 mi.
801 ft. **Site 11 of 79 in cluster M**

Relative: HMMD SAN DIEGO:
Higher
Permit Number: 150513
Actual: Business Type: 6HK10
261 ft. EPA Id Number: Not reported
APN: 344-280-08-00
Last HMMD Inspection: 06/10/1993
Facility Telephone: 858-457-5904
Permit Status: INAC
Permit Expiration: 06/10/1993
Date Last Updated: 11/02/2012
Facility Owner: V NICHOLAS GALLUZZI MD
Facility Mailing Address: 8950 VILLA LA JOLLA DRIVE 2105
Facility Mailing City: LA JOLLA
Facility Mailing State: CA
Facility Mailing Zip: 92037-1705

V NICHOLAS GALLUZZI MD INC (Continued) **S106066393**

UST Owner:	Not reported
Handle Regulated Hazmat:	Not reported
Own Or Operate UST:	Not reported
Subject To APSA:	Not reported
Generate Haz Waste:	Not reported
Treat Haz Waste:	Not reported
Generate Medical Waste:	Not reported

M69 **HEAD, NECK, & SPINE CENTER** **San Diego Co. HMMD** **S106066015**
North **8950 VILLA LA JOLLA DR** **N/A**
1/8-1/4 **LA JOLLA, CA 92037**
0.152 mi.
801 ft. **Site 12 of 79 in cluster M**

Relative: HMMD SAN DIEGO:
Higher

Permit Number:	139505
Business Type:	6HK15
EPA Id Number:	Not reported
APN:	344-240-02-00
Last HMMD Inspection:	09/05/2003
Facility Telephone:	858-558-3111
Permit Status:	INAC
Permit Expiration:	05/31/2004
Date Last Updated:	11/02/2012
Facility Owner:	GLENN C. NUSBAUM, DC
Facility Mailing Address:	8950 VILLA LA JOLLA DR B212
Facility Mailing City:	LA JOLLA
Facility Mailing State:	CA
Facility Mailing Zip:	92037
UST Owner:	Not reported
Handle Regulated Hazmat:	Not reported
Own Or Operate UST:	Not reported
Subject To APSA:	Not reported
Generate Haz Waste:	Y
Treat Haz Waste:	Not reported
Generate Medical Waste:	Not reported

Actual:
261 ft.

M70 **UCSD ALZHEIMER'S DISEASE RES** **San Diego Co. HMMD** **S106068303**
North **8950 VILLA LA JOLLA DR** **N/A**
1/8-1/4 **LA JOLLA, CA 92037**
0.152 mi.
801 ft. **Site 13 of 79 in cluster M**

Relative: HMMD SAN DIEGO:
Higher

Permit Number:	153373
Business Type:	6HK10
EPA Id Number:	Not reported
APN:	344-280-08-00
Last HMMD Inspection:	11/13/2003
Facility Telephone:	858-622-5800
Permit Status:	INAC
Permit Expiration:	04/30/2004
Date Last Updated:	11/02/2012
Facility Owner:	UCSD
Facility Mailing Address:	9500 GILMAN DR
Facility Mailing City:	LA JOLLA

Actual:
261 ft.

UCSD ALZHEIMER'S DISEASE RES (Continued) **S106068303**

Facility Mailing State:	CA
Facility Mailing Zip:	92093-0948
UST Owner:	Not reported
Handle Regulated Hazmat:	Not reported
Own Or Operate UST:	Not reported
Subject To APSA:	Not reported
Generate Haz Waste:	Not reported
Treat Haz Waste:	Not reported
Generate Medical Waste:	Not reported

M71 **UCSD DEPT OF SURGERY** **San Diego Co. HMMD** **S106068406**
North **8950 VILLA LA JOLLA DR** **N/A**
1/8-1/4 **LA JOLLA, CA 92037**
0.152 mi.
801 ft. **Site 14 of 79 in cluster M**

Relative: **Higher**
Actual: **261 ft.**

HMMD SAN DIEGO:

Permit Number:	153530
Business Type:	6HK10
EPA Id Number:	Not reported
APN:	344-280-08-00
Last HMMD Inspection:	Not reported
Facility Telephone:	619-622-5830
Permit Status:	INAC
Permit Expiration:	09/30/1995
Date Last Updated:	11/02/2012
Facility Owner:	UNIVERSITY OF CALIFORNIA
Facility Mailing Address:	9500 GILMAN DR
Facility Mailing City:	LA JOLLA
Facility Mailing State:	CA
Facility Mailing Zip:	92093-0920
UST Owner:	Not reported
Handle Regulated Hazmat:	Not reported
Own Or Operate UST:	Not reported
Subject To APSA:	Not reported
Generate Haz Waste:	Not reported
Treat Haz Waste:	Not reported
Generate Medical Waste:	Not reported

M72 **UCSD-NAT'L STUDY--NUTRI/HEALTH** **San Diego Co. HMMD** **S106068872**
North **8950 VILLA LA JOLLA DR** **N/A**
1/8-1/4 **LA JOLLA, CA 92037**
0.152 mi.
801 ft. **Site 15 of 79 in cluster M**

Relative: **Higher**
Actual: **261 ft.**

HMMD SAN DIEGO:

Permit Number:	154153
Business Type:	6HK10
EPA Id Number:	Not reported
APN:	344-280-08-00
Last HMMD Inspection:	Not reported
Facility Telephone:	Not reported
Permit Status:	INAC
Permit Expiration:	01/31/2002
Date Last Updated:	11/02/2012
Facility Owner:	Not reported

UCSD-NAT'L STUDY--NUTRI/HEALTH (Continued) **S106068872**

Facility Mailing Address:	Not reported
Facility Mailing City:	Not reported
Facility Mailing State:	Not reported
Facility Mailing Zip:	Not reported
UST Owner:	Not reported
Handle Regulated Hazmat:	Not reported
Own Or Operate UST:	Not reported
Subject To APSA:	Not reported
Generate Haz Waste:	Not reported
Treat Haz Waste:	Not reported
Generate Medical Waste:	Not reported

M73 **BARBARA J KABES DDS MS** **San Diego Co. HMMD** **S106066588**
North **8950 VILLA LA JOLLA DR** **N/A**
1/8-1/4 **LA JOLLA, CA 92037**
0.152 mi.
801 ft. **Site 16 of 79 in cluster M**

Relative: HMMD SAN DIEGO:
Higher

Permit Number:	150792
Business Type:	6HK10
EPA Id Number:	CAL000173996
APN:	344-280-08-00
Last HMMD Inspection:	07/01/2003
Facility Telephone:	858-452-2800
Permit Status:	INAC
Permit Expiration:	01/31/2007
Date Last Updated:	11/02/2012
Facility Owner:	BARBARA J KABES DDS MS
Facility Mailing Address:	8950 VILLA LA JOLLA DR 2150
Facility Mailing City:	LA JOLLA
Facility Mailing State:	CA
Facility Mailing Zip:	92037-1705
UST Owner:	Not reported
Handle Regulated Hazmat:	Not reported
Own Or Operate UST:	Not reported
Subject To APSA:	Not reported
Generate Haz Waste:	Y
Treat Haz Waste:	Not reported
Generate Medical Waste:	Not reported

Actual:
261 ft.

Permit Number:	150792
Business Type:	6HK10
EPA Id Number:	CAL000173996
APN:	344-280-08-00
Last HMMD Inspection:	07/01/2003
Facility Telephone:	858-452-2800
Permit Status:	INAC
Permit Expiration:	01/31/2007
Date Last Updated:	11/02/2012
Facility Owner:	BARBARA J KABES DDS MS
Facility Mailing Address:	8950 VILLA LA JOLLA DR 2150
Facility Mailing City:	LA JOLLA
Facility Mailing State:	CA
Facility Mailing Zip:	92037-1705
UST Owner:	Not reported
Handle Regulated Hazmat:	Not reported
Own Or Operate UST:	Not reported

BARBARA J KABES DDS MS (Continued) **S106066588**

Subject To APSA: Not reported
Generate Haz Waste: Y
Treat Haz Waste: Not reported
Generate Medical Waste: Not reported

Permit Number: 150792
Business Type: 6HK10
EPA Id Number: CAL000173996
APN: 344-280-08-00
Last HMMD Inspection: 07/01/2003
Facility Telephone: 858-452-2800
Permit Status: INAC
Permit Expiration: 01/31/2007
Date Last Updated: 11/02/2012
Facility Owner: BARBARA J KABES DDS MS
Facility Mailing Address: 8950 VILLA LA JOLLA DR 2150
Facility Mailing City: LA JOLLA
Facility Mailing State: CA
Facility Mailing Zip: 92037-1705
UST Owner: Not reported
Handle Regulated Hazmat: Not reported
Own Or Operate UST: Not reported
Subject To APSA: Not reported
Generate Haz Waste: Y
Treat Haz Waste: Not reported
Generate Medical Waste: Not reported

M74 **THOMAS H LANGE DDS INC** **San Diego Co. HMMD** **S106066683**
North **8950 VILLA LA JOLLA DR** **N/A**
1/8-1/4 **LA JOLLA, CA 92037**
0.152 mi.
801 ft. **Site 17 of 79 in cluster M**

Relative:
Higher

Actual:
261 ft.

HMMD SAN DIEGO:
Permit Number: 150937
Business Type: 6HK10
EPA Id Number: Not reported
APN: 344-280-08-00
Last HMMD Inspection: 01/27/2009
Facility Telephone: 858-452-5520
Permit Status: OPEN
Permit Expiration: 02/28/2013
Date Last Updated: 11/02/2012
Facility Owner: THOMAS N LANGE DDS
Facility Mailing Address: 8950 VILLA LA JOLLA DR #A-105
Facility Mailing City: LA JOLLA
Facility Mailing State: CA
Facility Mailing Zip: 92037
UST Owner: Not reported
Handle Regulated Hazmat: Not reported
Own Or Operate UST: Not reported
Subject To APSA: Not reported
Generate Haz Waste: Y
Treat Haz Waste: Not reported
Generate Medical Waste: Y

Inventory Active Permits (SQG Medical):
Permit Number: 150937

THOMAS H LANGE DDS INC (Continued) **S106066683**

Update Date:	11/02/2012
Case Number:	Not reported
Name:	WASTE 902 INFECTIOUS WASTE, SHARPS
Other Information:	ISOLYSER
Material Waste:	Waste
Hazardous Categories 1:	Not reported
Hazardous Categories 2:	Not reported

M75 **LIFE FITTNESS & WEIGHT MGMT** **San Diego Co. HMMD** **S106068584**
North **8950 VILLA LA JOLLA DR** **N/A**
1/8-1/4 **LA JOLLA, CA 92037**
0.152 mi.
801 ft. **Site 18 of 79 in cluster M**

Relative: **Higher**
Actual: **261 ft.**

HMMD SAN DIEGO:

Permit Number:	153763
Business Type:	6HK10
EPA Id Number:	Not reported
APN:	344-280-08-00
Last HMMD Inspection:	05/20/1996
Facility Telephone:	858-455-5903
Permit Status:	INAC
Permit Expiration:	07/31/1996
Date Last Updated:	11/02/2012
Facility Owner:	ALBERT P GIANNINI JR MD
Facility Mailing Address:	8950 VILLA LA JOLLA DR 2143
Facility Mailing City:	LA JOLLA
Facility Mailing State:	CA
Facility Mailing Zip:	92037-
UST Owner:	Not reported
Handle Regulated Hazmat:	Not reported
Own Or Operate UST:	Not reported
Subject To APSA:	Not reported
Generate Haz Waste:	Not reported
Treat Haz Waste:	Not reported
Generate Medical Waste:	Not reported

M76 **ACUPUNCTURE ASSOSIATES, INC** **San Diego Co. HMMD** **S106070969**
North **8950 VILLA LA JOLLA DR** **N/A**
1/8-1/4 **SAN DIEGO, CA 92037**
0.152 mi.
801 ft. **Site 19 of 79 in cluster M**

Relative: **Higher**
Actual: **261 ft.**

HMMD SAN DIEGO:

Permit Number:	200880
Business Type:	6HK10
EPA Id Number:	Not reported
APN:	344-280-08-00
Last HMMD Inspection:	10/17/2002
Facility Telephone:	858-362-0294
Permit Status:	INAC
Permit Expiration:	01/31/2004
Date Last Updated:	11/02/2012
Facility Owner:	KIMBERLY H DAVIS & DANIEL E SPERLING
Facility Mailing Address:	8950 VILLA LA JOLLA #C106

ACUPUNCTURE ASSOSIATES, INC (Continued) **S106070969**

Facility Mailing City:	SAN DIEGO
Facility Mailing State:	CA
Facility Mailing Zip:	92037
UST Owner:	Not reported
Handle Regulated Hazmat:	Not reported
Own Or Operate UST:	Not reported
Subject To APSA:	Not reported
Generate Haz Waste:	Not reported
Treat Haz Waste:	Not reported
Generate Medical Waste:	Not reported

Permit Number:	200880
Business Type:	6HK10
EPA Id Number:	Not reported
APN:	344-280-08-00
Last HMMD Inspection:	10/17/2002
Facility Telephone:	858-362-0294
Permit Status:	INAC
Permit Expiration:	01/31/2004
Date Last Updated:	11/02/2012
Facility Owner:	KIMBERLY H DAVIS & DANIEL E SPERLING
Facility Mailing Address:	8950 VILLA LA JOLLA #C106
Facility Mailing City:	SAN DIEGO
Facility Mailing State:	CA
Facility Mailing Zip:	92037
UST Owner:	Not reported
Handle Regulated Hazmat:	Not reported
Own Or Operate UST:	Not reported
Subject To APSA:	Not reported
Generate Haz Waste:	Y
Treat Haz Waste:	Not reported
Generate Medical Waste:	Not reported

M77 **UCSD SCHOOL OF MEDICINE C105** **San Diego Co. HMMD** **S106072454**
North **8950 VILLA LA JOLLA DR** **N/A**
1/8-1/4 **LA JOLLA, CA 92037**
0.152 mi.
801 ft. **Site 20 of 79 in cluster M**

Relative: HMMD SAN DIEGO:
Higher

Permit Number:	202523
Business Type:	6HK10
EPA Id Number:	CAL000124524
APN:	344-240-02-00
Last HMMD Inspection:	09/26/2003
Facility Telephone:	858-622-1731
Permit Status:	CHNG
Permit Expiration:	09/30/2004
Date Last Updated:	11/02/2012
Facility Owner:	UNIVERSITY OF CLAIFORNIA, REGENTS
Facility Mailing Address:	EH&S 9500 GILMAN DR #0920
Facility Mailing City:	LA JOLLA
Facility Mailing State:	CA
Facility Mailing Zip:	92093
UST Owner:	Not reported
Handle Regulated Hazmat:	Not reported
Own Or Operate UST:	Not reported
Subject To APSA:	Not reported

Actual:
261 ft.

UCSD SCHOOL OF MEDICINE C105 (Continued) **S106072454**

Generate Haz Waste:	Not reported
Treat Haz Waste:	Not reported
Generate Medical Waste:	Not reported
Permit Number:	202523
Business Type:	6HK10
EPA Id Number:	CAL000124524
APN:	344-240-02-00
Last HMMD Inspection:	09/26/2003
Facility Telephone:	858-622-1731
Permit Status:	CHNG
Permit Expiration:	09/30/2004
Date Last Updated:	11/02/2012
Facility Owner:	UNIVERSITY OF CLAIFORNIA, REGENTS
Facility Mailing Address:	EH&S 9500 GILMAN DR #0920
Facility Mailing City:	LA JOLLA
Facility Mailing State:	CA
Facility Mailing Zip:	92093
UST Owner:	Not reported
Handle Regulated Hazmat:	Not reported
Own Or Operate UST:	Not reported
Subject To APSA:	Not reported
Generate Haz Waste:	Not reported
Treat Haz Waste:	Not reported
Generate Medical Waste:	Not reported

M78 **RONALD PETERSON DDS** **San Diego Co. HMMD** **S106066706**
North **8950 VILLA LA JOLLA DR** **N/A**
1/8-1/4 **LA JOLLA, CA 92037**
0.152 mi.
801 ft. **Site 21 of 79 in cluster M**

Relative: **Higher**
Actual: **261 ft.**

HMMD SAN DIEGO:

Permit Number:	150970
Business Type:	6HK10
EPA Id Number:	Not reported
APN:	344-280-08-00
Last HMMD Inspection:	06/13/2000
Facility Telephone:	858-455-9614
Permit Status:	INAC
Permit Expiration:	02/28/2003
Date Last Updated:	11/02/2012
Facility Owner:	RONALD PETERSON DDS
Facility Mailing Address:	8950 VILLA LA JOLLA DR 1105
Facility Mailing City:	LA JOLLA
Facility Mailing State:	CA
Facility Mailing Zip:	92037-1705
UST Owner:	Not reported
Handle Regulated Hazmat:	Not reported
Own Or Operate UST:	Not reported
Subject To APSA:	Not reported
Generate Haz Waste:	Y
Treat Haz Waste:	Not reported
Generate Medical Waste:	Not reported

M79 **ACUPUNCTURE CENTER OF LA JOLLA** **San Diego Co. HMMD** **S106069117**
North **8950 VILLA LA JOLLA DR** **N/A**
1/8-1/4 **LA JOLLA, CA 92037**
0.152 mi.
801 ft. **Site 22 of 79 in cluster M**

Relative:
Higher

Actual:
261 ft.

HMMD SAN DIEGO:

Permit Number:	154512
Business Type:	6HK10
EPA Id Number:	Not reported
APN:	344-280-08-00
Last HMMD Inspection:	01/27/2009
Facility Telephone:	858-450-0620
Permit Status:	OPEN
Permit Expiration:	08/31/2013
Date Last Updated:	11/02/2012
Facility Owner:	DONNA L. KEEFE LAC
Facility Mailing Address:	8950 VILLA LA JOLLA DR # B129
Facility Mailing City:	LA JOLLA
Facility Mailing State:	CA
Facility Mailing Zip:	92037-
UST Owner:	Not reported
Handle Regulated Hazmat:	Not reported
Own Or Operate UST:	Not reported
Subject To APSA:	Not reported
Generate Haz Waste:	Not reported
Treat Haz Waste:	Not reported
Generate Medical Waste:	Y

Inventory Active Permits (SQG Medical):

Permit Number:	154512
Update Date:	11/02/2012
Case Number:	Not reported
Name:	WASTE 902 INFECTIOUS WASTE, SHARPS
Other Information:	ACUPUNCTURE NEEDLES
Material Waste:	Waste
Hazardous Categories 1:	Not reported
Hazardous Categories 2:	Not reported

M80 **ERIKA NOVAK LAC** **San Diego Co. HMMD** **S106069118**
North **8950 VILLA LA JOLLA DR** **N/A**
1/8-1/4 **LA JOLLA, CA 92037**
0.152 mi.
801 ft. **Site 23 of 79 in cluster M**

Relative:
Higher

Actual:
261 ft.

HMMD SAN DIEGO:

Permit Number:	154513
Business Type:	6HK10
EPA Id Number:	Not reported
APN:	344-280-08-00
Last HMMD Inspection:	01/21/2000
Facility Telephone:	858-450-0196
Permit Status:	INAC
Permit Expiration:	08/31/2000
Date Last Updated:	11/02/2012
Facility Owner:	ERIKA NOVAK LAC
Facility Mailing Address:	8950 VILLA LA JOLLA DR 1111
Facility Mailing City:	LA JOLLA
Facility Mailing State:	CA

ERIKA NOVAK LAC (Continued) **S106069118**

Facility Mailing Zip:	92037-
UST Owner:	Not reported
Handle Regulated Hazmat:	Not reported
Own Or Operate UST:	Not reported
Subject To APSA:	Not reported
Generate Haz Waste:	Not reported
Treat Haz Waste:	Not reported
Generate Medical Waste:	Not reported

M81 **UCSD PSYCHIATRIC RESEARCH PROG** **San Diego Co. HMMD** **S106069093**
North **8950 VILLA LA JOLLA DR** **N/A**
1/8-1/4 **LA JOLLA, CA 92037**
0.152 mi.
801 ft. **Site 24 of 79 in cluster M**

Relative: HMMD SAN DIEGO:
Higher

Permit Number:	154475
Business Type:	6HK10
EPA Id Number:	Not reported
APN:	344-280-08-00
Last HMMD Inspection:	11/13/2003
Facility Telephone:	858-535-4786
Permit Status:	INAC
Permit Expiration:	06/30/2004
Date Last Updated:	11/02/2012
Facility Owner:	UCSD
Facility Mailing Address:	8950 VILLA LA JOLLA DR #A203
Facility Mailing City:	LA JOLLA
Facility Mailing State:	CA
Facility Mailing Zip:	92037-
UST Owner:	Not reported
Handle Regulated Hazmat:	Not reported
Own Or Operate UST:	Not reported
Subject To APSA:	Not reported
Generate Haz Waste:	Not reported
Treat Haz Waste:	Not reported
Generate Medical Waste:	Not reported

Actual:
261 ft.

M82 **BODYSLIM WEIGHT LOSS MGMT** **San Diego Co. HMMD** **S106068797**
North **8950 VILLA LA JOLLA DR** **N/A**
1/8-1/4 **LA JOLLA, CA 92037**
0.152 mi.
801 ft. **Site 25 of 79 in cluster M**

Relative: HMMD SAN DIEGO:
Higher

Permit Number:	154045
Business Type:	6HK10
EPA Id Number:	Not reported
APN:	344-280-08-00
Last HMMD Inspection:	08/05/1998
Facility Telephone:	858-554-0994
Permit Status:	INAC
Permit Expiration:	08/05/1998
Date Last Updated:	11/02/2012
Facility Owner:	ALBERT P. GIANNINI JR, MD INC
Facility Mailing Address:	8950 VILLA LA JOLLA DR 2144

Actual:
261 ft.

BODYSLIM WEIGHT LOSS MGMT (Continued) **S106068797**

Facility Mailing City:	LA JOLLA
Facility Mailing State:	CA
Facility Mailing Zip:	92037-
UST Owner:	Not reported
Handle Regulated Hazmat:	Not reported
Own Or Operate UST:	Not reported
Subject To APSA:	Not reported
Generate Haz Waste:	Not reported
Treat Haz Waste:	Not reported
Generate Medical Waste:	Not reported

M83 **LA JOLLA VILLAGE DENTAL OFFICE** **San Diego Co. HMMD** **S106072020**
North **8950 VILLA LA JOLLA DR** **N/A**
1/8-1/4 **SAN DIEGO, CA 92037**
0.152 mi.
801 ft. **Site 26 of 79 in cluster M**

Relative: HMMD SAN DIEGO:
Higher

Permit Number:	202066
Business Type:	6HK10
EPA Id Number:	Not reported
APN:	344-250-04-00
Last HMMD Inspection:	Not reported
Facility Telephone:	858-558-3490
Permit Status:	INAC
Permit Expiration:	06/30/2004
Date Last Updated:	11/02/2012
Facility Owner:	FERRAH MAGHSOUDY
Facility Mailing Address:	8950 VILLA LA JOLLA DR #B207
Facility Mailing City:	LA JOLLA
Facility Mailing State:	CA
Facility Mailing Zip:	92037
UST Owner:	Not reported
Handle Regulated Hazmat:	Not reported
Own Or Operate UST:	Not reported
Subject To APSA:	Not reported
Generate Haz Waste:	Not reported
Treat Haz Waste:	Not reported
Generate Medical Waste:	Not reported

Actual:
261 ft.

Permit Number:	202066
Business Type:	6HK10
EPA Id Number:	Not reported
APN:	344-250-04-00
Last HMMD Inspection:	Not reported
Facility Telephone:	858-558-3490
Permit Status:	INAC
Permit Expiration:	06/30/2004
Date Last Updated:	11/02/2012
Facility Owner:	FERRAH MAGHSOUDY
Facility Mailing Address:	8950 VILLA LA JOLLA DR #B207
Facility Mailing City:	LA JOLLA
Facility Mailing State:	CA
Facility Mailing Zip:	92037
UST Owner:	Not reported
Handle Regulated Hazmat:	Not reported
Own Or Operate UST:	Not reported
Subject To APSA:	Not reported

LA JOLLA VILLAGE DENTAL OFFICE (Continued) **S106072020**

Generate Haz Waste:	Y
Treat Haz Waste:	Not reported
Generate Medical Waste:	Not reported

M84 **LA JOLLA VILLAGE DENTAL OFFICE** **San Diego Co. HMMD** **S106067577**
North **8950 VILLA LA JOLLA DR** **N/A**
1/8-1/4 **LA JOLLA, CA 92037**
0.152 mi.
801 ft. **Site 27 of 79 in cluster M**

Relative: HMMD SAN DIEGO:
Higher

Permit Number:	152266
Business Type:	6HK10
EPA Id Number:	Not reported
APN:	344-280-08-00
Last HMMD Inspection:	07/01/2003
Facility Telephone:	858-558-3490
Permit Status:	CHNG
Permit Expiration:	06/30/2003
Date Last Updated:	11/02/2012
Facility Owner:	JAMES E SANFORD
Facility Mailing Address:	8950 VILLA LA JOLLA DR 2103
Facility Mailing City:	LA JOLLA
Facility Mailing State:	CA
Facility Mailing Zip:	92037-
UST Owner:	Not reported
Handle Regulated Hazmat:	Not reported
Own Or Operate UST:	Not reported
Subject To APSA:	Not reported
Generate Haz Waste:	Y
Treat Haz Waste:	Not reported
Generate Medical Waste:	Not reported

Actual:
261 ft.

M85 **UCSD PSYCHOPHARMACOLOGY** **San Diego Co. HMMD** **S106067975**
North **8950 VILLA LA JOLLA DR** **N/A**
1/8-1/4 **LA JOLLA, CA 92037**
0.152 mi.
801 ft. **Site 28 of 79 in cluster M**

Relative: HMMD SAN DIEGO:
Higher

Permit Number:	152869
Business Type:	6HK10
EPA Id Number:	Not reported
APN:	344-280-08-00
Last HMMD Inspection:	08/04/2006
Facility Telephone:	858-622-6160
Permit Status:	INAC
Permit Expiration:	09/30/2006
Date Last Updated:	11/02/2012
Facility Owner:	UCSD PSYCHIATRY
Facility Mailing Address:	8950 VILLA LA JOLLA DR # C207
Facility Mailing City:	LA JOLLA
Facility Mailing State:	CA
Facility Mailing Zip:	92037-
UST Owner:	Not reported
Handle Regulated Hazmat:	Not reported

Actual:
261 ft.

UCSD PSYCHOPHARMACOLOGY (Continued) **S106067975**

Own Or Operate UST: Not reported
Subject To APSA: Not reported
Generate Haz Waste: Not reported
Treat Haz Waste: Not reported
Generate Medical Waste: Not reported

Violations Inactive Permits:
Permit Number: 152869
Update Date: 11/02/2012
Inspection Date: 07/01/2003
Violation Code: 6HV4204
Violation: WARNING SIGN NOT POSTED
Violation Citation: MW designated accumulation area not posted with an approved and legible biohazardous waste "warning sign" in English and Spanish. 118310
Activity: Inactive Permit

M86 **ADVANCED ALLERCY MANAGEMENT** **San Diego Co. HMMD** **S106067039**
North **8950 VILLA LA JOLLA DR** **N/A**
1/8-1/4 **LA JOLLA, CA 92037**
0.152 mi.
801 ft. **Site 29 of 79 in cluster M**

Relative: **Higher**
Actual: **261 ft.**

HMMD SAN DIEGO:
Permit Number: 151431
Business Type: 6HK10
EPA Id Number: Not reported
APN: 344-280-08-00
Last HMMD Inspection: 03/21/1996
Facility Telephone: 858-453-3590
Permit Status: INAC
Permit Expiration: 03/21/1996
Date Last Updated: 11/02/2012
Facility Owner: HAMBURGER ROBERT N M D
Facility Mailing Address: 8950 VILLA LA JOLLA DRIVE 1225
Facility Mailing City: LA JOLLA
Facility Mailing State: CA
Facility Mailing Zip: 92037-1705
UST Owner: Not reported
Handle Regulated Hazmat: Not reported
Own Or Operate UST: Not reported
Subject To APSA: Not reported
Generate Haz Waste: Not reported
Treat Haz Waste: Not reported
Generate Medical Waste: Not reported

M87 **MARIE ECS ALEJANDRINO DMD** **San Diego Co. HMMD** **S106066646**
North **8950 VILLA LA JOLLA DR** **N/A**
1/8-1/4 **LA JOLLA, CA 92037**
0.152 mi.
801 ft. **Site 30 of 79 in cluster M**

Relative:
Higher

Actual:
261 ft.

HMMD SAN DIEGO:

Permit Number:	150881
Business Type:	6HK10
EPA Id Number:	Not reported
APN:	344-280-08-00
Last HMMD Inspection:	01/21/2003
Facility Telephone:	858-457-1190
Permit Status:	INAC
Permit Expiration:	02/29/2004
Date Last Updated:	11/02/2012
Facility Owner:	MARIE ECS ALEJANDRINO DMD
Facility Mailing Address:	8950 VILL LA JOLLA DRIVE 2242
Facility Mailing City:	LA JOLLA
Facility Mailing State:	CA
Facility Mailing Zip:	92037-
UST Owner:	Not reported
Handle Regulated Hazmat:	Not reported
Own Or Operate UST:	Not reported
Subject To APSA:	Not reported
Generate Haz Waste:	Y
Treat Haz Waste:	Not reported
Generate Medical Waste:	Not reported

M88 **CHARLES A MOSS MD PC** **San Diego Co. HMMD** **S106066460**
North **8950 VILLA LA JOLLA DR** **N/A**
1/8-1/4 **LA JOLLA, CA 92037**
0.152 mi.
801 ft. **Site 31 of 79 in cluster M**

Relative:
Higher

Actual:
261 ft.

HMMD SAN DIEGO:

Permit Number:	150605
Business Type:	6HK10
EPA Id Number:	Not reported
APN:	344-280-08-00
Last HMMD Inspection:	11/16/2009
Facility Telephone:	858-457-1314
Permit Status:	OPEN
Permit Expiration:	12/31/2012
Date Last Updated:	11/02/2012
Facility Owner:	CHARLES A MOSS MD PC
Facility Mailing Address:	8950 VILLA LA JOLLA DR #A217
Facility Mailing City:	LA JOLLA
Facility Mailing State:	CA
Facility Mailing Zip:	92037-1705
UST Owner:	Not reported
Handle Regulated Hazmat:	Not reported
Own Or Operate UST:	Not reported
Subject To APSA:	Not reported
Generate Haz Waste:	Not reported
Treat Haz Waste:	Not reported
Generate Medical Waste:	Y

Inventory Active Permits (SQG Medical):

Permit Number:	150605

CHARLES A MOSS MD PC (Continued) **S106066460**

Update Date:	11/02/2012
Case Number:	Not reported
Name:	WASTE 902 INFECTIOUS WASTE, SHARPS
Other Information:	ALLERGY SHARPS
Material Waste:	Waste
Hazardous Categories 1:	Not reported
Hazardous Categories 2:	Not reported

M89 **UCSD WOMAN'S HEALTH INITIATIVE** **San Diego Co. HMMD** **S106067940**
North **8950 VILLA LA JOLLA DR** **N/A**
1/8-1/4 **LA JOLLA, CA 92037**
0.152 mi.
801 ft. **Site 32 of 79 in cluster M**

Relative: **Higher**
Actual: **261 ft.**

HMMD SAN DIEGO:

Permit Number:	152823
Business Type:	6HK10
EPA Id Number:	Not reported
APN:	344-280-08-00
Last HMMD Inspection:	11/03/2003
Facility Telephone:	858-622-5770
Permit Status:	INAC
Permit Expiration:	06/30/2004
Date Last Updated:	11/02/2012
Facility Owner:	Not reported
Facility Mailing Address:	8950 VILLA LA JOLLA DR 2232
Facility Mailing City:	LA JOLLA
Facility Mailing State:	CA
Facility Mailing Zip:	92037
UST Owner:	Not reported
Handle Regulated Hazmat:	Not reported
Own Or Operate UST:	Not reported
Subject To APSA:	Not reported
Generate Haz Waste:	Not reported
Treat Haz Waste:	Not reported
Generate Medical Waste:	Not reported

M90 **LA JOLLA VILLAGE DENTAL OFFICE** **San Diego Co. HMMD** **S106071917**
North **8950 VILLA LA JOLLA DR** **N/A**
1/8-1/4 **LA JOLLA, CA 92037**
0.152 mi.
801 ft. **Site 33 of 79 in cluster M**

Relative: **Higher**
Actual: **261 ft.**

HMMD SAN DIEGO:

Permit Number:	201948
Business Type:	6HK10
EPA Id Number:	Not reported
APN:	344-280-08-00
Last HMMD Inspection:	05/11/2011
Facility Telephone:	858-558-3490
Permit Status:	EXPR
Permit Expiration:	06/30/2012
Date Last Updated:	11/02/2012
Facility Owner:	FERRAH MAGHSOUDY
Facility Mailing Address:	8950 VILLA LA JOLLA DR #B207

LA JOLLA VILLAGE DENTAL OFFICE (Continued) **S106071917**

Facility Mailing City:	LA JOLLA
Facility Mailing State:	CA
Facility Mailing Zip:	92037
UST Owner:	Not reported
Handle Regulated Hazmat:	Not reported
Own Or Operate UST:	Not reported
Subject To APSA:	Not reported
Generate Haz Waste:	Not reported
Treat Haz Waste:	Not reported
Generate Medical Waste:	Not reported

Inventory Active Permits (SQG Medical):

Permit Number:	201948
Update Date:	11/02/2012
Case Number:	Not reported
Name:	WASTE 902 INFECTIOUS WASTE, SHARPS
Other Information:	ISOLYSER
Material Waste:	Waste
Hazardous Categories 1:	Not reported
Hazardous Categories 2:	Not reported

Permit Number:	201948
Business Type:	6HK10
EPA Id Number:	Not reported
APN:	344-280-08-00
Last HMMD Inspection:	05/11/2011
Facility Telephone:	858-558-3490
Permit Status:	EXPR
Permit Expiration:	06/30/2012
Date Last Updated:	11/02/2012
Facility Owner:	FERRAH MAGHSOUDY
Facility Mailing Address:	8950 VILLA LA JOLLA DR #B207
Facility Mailing City:	LA JOLLA
Facility Mailing State:	CA
Facility Mailing Zip:	92037
UST Owner:	Not reported
Handle Regulated Hazmat:	Not reported
Own Or Operate UST:	Not reported
Subject To APSA:	Not reported
Generate Haz Waste:	Y
Treat Haz Waste:	Not reported
Generate Medical Waste:	Y

Inventory Active Permits (SQG Medical):

Permit Number:	201948
Update Date:	11/02/2012
Case Number:	Not reported
Name:	WASTE 902 INFECTIOUS WASTE, SHARPS
Other Information:	ISOLYSER
Material Waste:	Waste
Hazardous Categories 1:	Not reported
Hazardous Categories 2:	Not reported

Permit Number:	201948
Business Type:	6HK10
EPA Id Number:	Not reported

LA JOLLA VILLAGE DENTAL OFFICE (Continued) **S106071917**

APN:	344-280-08-00
Last HMMD Inspection:	05/11/2011
Facility Telephone:	858-558-3490
Permit Status:	EXPR
Permit Expiration:	06/30/2012
Date Last Updated:	11/02/2012
Facility Owner:	FERRAH MAGHSOUDY
Facility Mailing Address:	8950 VILLA LA JOLLA DR #B207
Facility Mailing City:	LA JOLLA
Facility Mailing State:	CA
Facility Mailing Zip:	92037
UST Owner:	Not reported
Handle Regulated Hazmat:	Not reported
Own Or Operate UST:	Not reported
Subject To APSA:	Not reported
Generate Haz Waste:	N
Treat Haz Waste:	Not reported
Generate Medical Waste:	Y

Inventory Active Permits (SQG Medical):

Permit Number:	201948
Update Date:	11/02/2012
Case Number:	Not reported
Name:	WASTE 902 INFECTIOUS WASTE, SHARPS
Other Information:	ISOLYSER
Material Waste:	Waste
Hazardous Categories 1:	Not reported
Hazardous Categories 2:	Not reported

M91 **LA JOLLA DENTAL GROUP** **San Diego Co. HMMD** **S106072019**
North **8950 VILLA LA JOLLA DR** **N/A**
1/8-1/4 **SAN DIEGO, CA 92037**
0.152 mi.
801 ft. **Site 34 of 79 in cluster M**

Relative:
Higher

Actual:
261 ft.

HMMD SAN DIEGO:

Permit Number:	202065
Business Type:	6HK10
EPA Id Number:	CAL000304715
APN:	344-280-08-00
Last HMMD Inspection:	11/16/2009
Facility Telephone:	858-455-9614
Permit Status:	OPEN
Permit Expiration:	11/30/2012
Date Last Updated:	11/02/2012
Facility Owner:	MCKAJIAN-FARAJI, B.D. BIHAFARD, E KHALIH
Facility Mailing Address:	PO BOX 675628
Facility Mailing City:	RANCHO STA FE
Facility Mailing State:	CA
Facility Mailing Zip:	92067
UST Owner:	Not reported
Handle Regulated Hazmat:	Not reported
Own Or Operate UST:	Not reported
Subject To APSA:	Not reported
Generate Haz Waste:	Y
Treat Haz Waste:	Not reported
Generate Medical Waste:	Y

LA JOLLA DENTAL GROUP (Continued) **S106072019**

Inventory Active Permits (SQG Medical):

Permit Number:	202065
Update Date:	11/02/2012
Case Number:	Not reported
Name:	WASTE 902 INFECTIOUS WASTE, SHARPS
Other Information:	SHARPS
Material Waste:	Waste
Hazardous Categories 1:	Not reported
Hazardous Categories 2:	Not reported

Permit Number:	202065
Update Date:	11/02/2012
Case Number:	Not reported
Name:	WASTE 541 PHOTOCHEM/PHOTOPROC WASTE
Other Information:	WASTE PHOTO FIXER
Material Waste:	Waste
Hazardous Categories 1:	Not reported
Hazardous Categories 2:	Not reported

Violations Active Permits:

Permit Number:	202065
Update Date:	11/02/2012
Inspection Date:	08/04/2006
Violation Code:	6HV0301
Violation:	HAZWASTE:UNAUTHORIZED DISPOSAL
Violation Citation:	Disposal or causing the disposal of hazardous waste to an unauthorized point (ground, storm drain, sewer system, trash, or air). HSC 25189.5(a) or 25189(d)
Activity:	ACTIVE

Permit Number:	202065
Update Date:	11/02/2012
Inspection Date:	08/04/2006
Violation Code:	6HV0227
Violation:	HAZWASTE TANK/CONTAINER W/O LABEL/DATE
Violation Citation:	Failed to properly label/date hazardous waste container &/or tank. 66262.34(f)
Activity:	ACTIVE

Permit Number:	202065
Update Date:	11/02/2012
Inspection Date:	07/01/2003
Violation Code:	6HV4201
Violation:	NO UPF PERMIT FOR MEDICAL WASTE
Violation Citation:	A Unified Program Facility Permit has not been obtained for the generation of medical waste. 117705, 68.905
Activity:	ACTIVE

Permit Number:	202065
Update Date:	11/02/2012
Inspection Date:	07/01/2003
Violation Code:	6HV4209
Violation:	NO GENERATOR'S INFO ON RED BAGS/SHARPS
Violation Citation:	Red bags, sharps containers not labeled with generator's name, address, and phone number. 68.1205
Activity:	ACTIVE

LA JOLLA DENTAL GROUP (Continued) **S106072019**

Permit Number:	202065
Business Type:	6HK10
EPA Id Number:	CAL000304715
APN:	344-280-08-00
Last HMMD Inspection:	11/16/2009
Facility Telephone:	858-455-9614
Permit Status:	OPEN
Permit Expiration:	11/30/2012
Date Last Updated:	11/02/2012
Facility Owner:	MCKAJIAN-FARAJI, B.D. BIHAFARD, E KHALIH
Facility Mailing Address:	PO BOX 675628
Facility Mailing City:	RANCHO STA FE
Facility Mailing State:	CA
Facility Mailing Zip:	92067
UST Owner:	Not reported
Handle Regulated Hazmat:	Not reported
Own Or Operate UST:	Not reported
Subject To APSA:	Not reported
Generate Haz Waste:	Y
Treat Haz Waste:	Not reported
Generate Medical Waste:	Y

Inventory Active Permits (SQG Medical):

Permit Number:	202065
Update Date:	11/02/2012
Case Number:	Not reported
Name:	WASTE 902 INFECTIOUS WASTE, SHARPS
Other Information:	SHARPS
Material Waste:	Waste
Hazardous Categories 1:	Not reported
Hazardous Categories 2:	Not reported

Permit Number:	202065
Update Date:	11/02/2012
Case Number:	Not reported
Name:	WASTE 541 PHOTOCHEM/PHOTOPROC WASTE
Other Information:	WASTE PHOTO FIXER
Material Waste:	Waste
Hazardous Categories 1:	Not reported
Hazardous Categories 2:	Not reported

Violations Active Permits:

Permit Number:	202065
Update Date:	11/02/2012
Inspection Date:	08/04/2006
Violation Code:	6HV0301
Violation:	HAZWASTE:UNAUTHORIZED DISPOSAL
Violation Citation:	Disposal or causing the disposal of hazardous waste to an unauthorized point (ground, storm drain, sewer system, trash, or air). HSC 25189.5(a) or 25189(d)
Activity:	ACTIVE

Permit Number:	202065
Update Date:	11/02/2012
Inspection Date:	08/04/2006
Violation Code:	6HV0227
Violation:	HAZWASTE TANK/CONTAINER W/O LABEL/DATE

LA JOLLA DENTAL GROUP (Continued) **S106072019**

Violation Citation:	Failed to properly label/date hazardous waste container &/or tank. 66262.34(f)
Activity:	ACTIVE
Permit Number:	202065
Update Date:	11/02/2012
Inspection Date:	07/01/2003
Violation Code:	6HV4201
Violation:	NO UPF PERMIT FOR MEDICAL WASTE
Violation Citation:	A Unified Program Facility Permit has not been obtained for the generation of medical waste. 117705, 68.905
Activity:	ACTIVE
Permit Number:	202065
Update Date:	11/02/2012
Inspection Date:	07/01/2003
Violation Code:	6HV4209
Violation:	NO GENERATOR'S INFO ON RED BAGS/SHARPS
Violation Citation:	Red bags, sharps containers not labeled with generator's name, address, and phone number. 68.1205
Activity:	ACTIVE
Permit Number:	202065
Business Type:	6HK10
EPA Id Number:	CAL000304715
APN:	344-280-08-00
Last HMMD Inspection:	11/16/2009
Facility Telephone:	858-455-9614
Permit Status:	OPEN
Permit Expiration:	11/30/2012
Date Last Updated:	11/02/2012
Facility Owner:	MCKAJIAN-FARAJI, B.D. BIHAFARD, E KHALIH
Facility Mailing Address:	PO BOX 675628
Facility Mailing City:	RANCHO STA FE
Facility Mailing State:	CA
Facility Mailing Zip:	92067
UST Owner:	Not reported
Handle Regulated Hazmat:	Not reported
Own Or Operate UST:	Not reported
Subject To APSA:	Not reported
Generate Haz Waste:	Not reported
Treat Haz Waste:	Not reported
Generate Medical Waste:	Not reported

Inventory Active Permits (SQG Medical):

Permit Number:	202065
Update Date:	11/02/2012
Case Number:	Not reported
Name:	WASTE 902 INFECTIOUS WASTE, SHARPS
Other Information:	SHARPS
Material Waste:	Waste
Hazardous Categories 1:	Not reported
Hazardous Categories 2:	Not reported
Permit Number:	202065
Update Date:	11/02/2012
Case Number:	Not reported

LA JOLLA DENTAL GROUP (Continued) **S106072019**

Name:	WASTE 541 PHOTOCHEM/PHOTOPROC WASTE
Other Information:	WASTE PHOTO FIXER
Material Waste:	Waste
Hazardous Categories 1:	Not reported
Hazardous Categories 2:	Not reported

Violations Active Permits:

Permit Number:	202065
Update Date:	11/02/2012
Inspection Date:	08/04/2006
Violation Code:	6HV0301
Violation:	HAZWASTE:UNAUTHORIZED DISPOSAL
Violation Citation:	Disposal or causing the disposal of hazardous waste to an unauthorized point (ground, storm drain, sewer system, trash, or air). HSC 25189.5(a) or 25189(d)
Activity:	ACTIVE

Permit Number:	202065
Update Date:	11/02/2012
Inspection Date:	08/04/2006
Violation Code:	6HV0227
Violation:	HAZWASTE TANK/CONTAINER W/O LABEL/DATE
Violation Citation:	Failed to properly label/date hazardous waste container &/or tank. 66262.34(f)
Activity:	ACTIVE

Permit Number:	202065
Update Date:	11/02/2012
Inspection Date:	07/01/2003
Violation Code:	6HV4201
Violation:	NO UPF PERMIT FOR MEDICAL WASTE
Violation Citation:	A Unified Program Facility Permit has not been obtained for the generation of medical waste. 117705, 68.905
Activity:	ACTIVE

Permit Number:	202065
Update Date:	11/02/2012
Inspection Date:	07/01/2003
Violation Code:	6HV4209
Violation:	NO GENERATOR'S INFO ON RED BAGS/SHARPS
Violation Citation:	Red bags, sharps containers not labeled with generator's name, address, and phone number. 68.1205
Activity:	ACTIVE

M92 **R PETERSON & J PETERSON DDS'** **San Diego Co. HMMD** **S106066315**
North **8950 VILLA LA JOLLA DR** **N/A**
1/8-1/4 **LA JOLLA, CA 92037**
0.152 mi.
801 ft. **Site 35 of 79 in cluster M**

Relative: HMMD SAN DIEGO:
Higher

Permit Number:	150407
Business Type:	Not reported
EPA Id Number:	Not reported
APN:	344-280-08-00
Last HMMD Inspection:	Not reported

Actual:
261 ft.

R PETERSON & J PETERSON DDS' (Continued) **S106066315**

Facility Telephone:	619-455-9614
Permit Status:	INAC
Permit Expiration:	12/31/2002
Date Last Updated:	11/02/2012
Facility Owner:	R PETERSON & J PETERSON DDS'
Facility Mailing Address:	8950 VILLA LA JOLLA DR #1105
Facility Mailing City:	LA JOLLA
Facility Mailing State:	CA
Facility Mailing Zip:	92037-1705
UST Owner:	Not reported
Handle Regulated Hazmat:	Not reported
Own Or Operate UST:	Not reported
Subject To APSA:	Not reported
Generate Haz Waste:	Not reported
Treat Haz Waste:	Not reported
Generate Medical Waste:	Not reported

M93 **LA JOLLA VILLAGE ACUPUNCTURE** **San Diego Co. HMMD** **S106069116**
North **8950 VILLA LA JOLLA DR** **N/A**
1/8-1/4 **LA JOLLA, CA 92037**
0.152 mi.
801 ft. **Site 36 of 79 in cluster M**

Relative: HMMD SAN DIEGO:
Higher

Permit Number:	154511
Business Type:	6HK10
EPA Id Number:	Not reported
APN:	344-280-08-00
Last HMMD Inspection:	07/26/2005
Facility Telephone:	858-558-1204
Permit Status:	INAC
Permit Expiration:	08/31/2009
Date Last Updated:	11/02/2012
Facility Owner:	MARTHA ODEGAARD OMD LAC
Facility Mailing Address:	8950 VILLA LA JOLLA DR #C126
Facility Mailing City:	LA JOLLA
Facility Mailing State:	CA
Facility Mailing Zip:	92037-
UST Owner:	Not reported
Handle Regulated Hazmat:	Not reported
Own Or Operate UST:	Not reported
Subject To APSA:	Not reported
Generate Haz Waste:	Not reported
Treat Haz Waste:	Not reported
Generate Medical Waste:	Not reported

Actual:
261 ft.

M94 **BOSLEY MEDICAL INSTITUTE** **San Diego Co. HMMD** **S106068137**
North **8950 VILLA LA JOLLA DR** **N/A**
1/8-1/4 **LA JOLLA, CA 92037**
0.152 mi.
801 ft. **Site 37 of 79 in cluster M**

Relative: HMMD SAN DIEGO:
Higher

Permit Number:	153123
Business Type:	6HK10
EPA Id Number:	Not reported

Actual:
261 ft.

BOSLEY MEDICAL INSTITUTE (Continued) **S106068137**

APN:	344-280-08-00
Last HMMD Inspection:	09/05/1997
Facility Telephone:	858-450-3232
Permit Status:	INAC
Permit Expiration:	09/05/1997
Date Last Updated:	11/02/2012
Facility Owner:	BOSLEY MEDICAL INSTITUTE
Facility Mailing Address:	8950 VILLA LA JOLLA DR 1170
Facility Mailing City:	LA JOLLA
Facility Mailing State:	CA
Facility Mailing Zip:	92037-
UST Owner:	Not reported
Handle Regulated Hazmat:	Not reported
Own Or Operate UST:	Not reported
Subject To APSA:	Not reported
Generate Haz Waste:	Not reported
Treat Haz Waste:	Not reported
Generate Medical Waste:	Not reported

M95 **UCSD SCHOOL OF MEDICINE B122** **San Diego Co. HMMD** **S106072455**
North **8950 VILLA LA JOLLA DR** **N/A**
1/8-1/4 **LA JOLLA, CA 92037**
0.152 mi.
801 ft. **Site 38 of 79 in cluster M**

Relative:
Higher

Actual:
261 ft.

HMMD SAN DIEGO:

Permit Number:	202524
Business Type:	6HK10
EPA Id Number:	Not reported
APN:	344-240-02-00
Last HMMD Inspection:	11/13/2003
Facility Telephone:	858-534-1065
Permit Status:	INAC
Permit Expiration:	01/31/2004
Date Last Updated:	11/02/2012
Facility Owner:	UNIVERSITY OF CALIFORNIA, SAN DIEGO
Facility Mailing Address:	9500 GILMAN DR 0920
Facility Mailing City:	LA JOLLA
Facility Mailing State:	CA
Facility Mailing Zip:	92037
UST Owner:	Not reported
Handle Regulated Hazmat:	Not reported
Own Or Operate UST:	Not reported
Subject To APSA:	Not reported
Generate Haz Waste:	Not reported
Treat Haz Waste:	Not reported
Generate Medical Waste:	Not reported

Permit Number:	202524
Business Type:	6HK10
EPA Id Number:	Not reported
APN:	344-240-02-00
Last HMMD Inspection:	11/13/2003
Facility Telephone:	858-534-1065
Permit Status:	INAC
Permit Expiration:	01/31/2004
Date Last Updated:	11/02/2012
Facility Owner:	UNIVERSITY OF CALIFORNIA, SAN DIEGO

UCSD SCHOOL OF MEDICINE B122 (Continued) **S106072455**

Facility Mailing Address:	9500 GILMAN DR 0920
Facility Mailing City:	LA JOLLA
Facility Mailing State:	CA
Facility Mailing Zip:	92037
UST Owner:	Not reported
Handle Regulated Hazmat:	Not reported
Own Or Operate UST:	Not reported
Subject To APSA:	Not reported
Generate Haz Waste:	Y
Treat Haz Waste:	Not reported
Generate Medical Waste:	Not reported

M96 **CYNTHIA A ROBERTSON MD** **San Diego Co. HMMD** **S106069251**
North **8950 VILLA LA JOLLA DR** **N/A**
1/8-1/4 **SAN DIEGO, CA 92037**
0.152 mi.
801 ft. **Site 39 of 79 in cluster M**

Relative: HMMD SAN DIEGO:
Higher

Permit Number:	154708
Business Type:	6HK10
EPA Id Number:	Not reported
APN:	344-280-08-00
Last HMMD Inspection:	09/27/2000
Facility Telephone:	858-450-7120
Permit Status:	INAC
Permit Expiration:	11/30/2002
Date Last Updated:	11/02/2012
Facility Owner:	CYNTHIA A ROBERTSON MD
Facility Mailing Address:	8950 VILLA LA JOLLA DR 1172
Facility Mailing City:	SAN DIEGO
Facility Mailing State:	CA
Facility Mailing Zip:	92037-
UST Owner:	Not reported
Handle Regulated Hazmat:	Not reported
Own Or Operate UST:	Not reported
Subject To APSA:	Not reported
Generate Haz Waste:	Not reported
Treat Haz Waste:	Not reported
Generate Medical Waste:	Not reported

Actual:
261 ft.

M97 **CHEMOSENSORY PERCEPTION LAB** **San Diego Co. HMMD** **S106064643**
North **8950 VILLA LA JOLLA DR** **N/A**
1/8-1/4 **LA JOLLA, CA 92037**
0.152 mi.
801 ft. **Site 40 of 79 in cluster M**

Relative: HMMD SAN DIEGO:
Higher

Permit Number:	135647
Business Type:	6HK67P
EPA Id Number:	CAL000124524
APN:	344-280-08-00
Last HMMD Inspection:	06/20/2008
Facility Telephone:	858-622-5830
Permit Status:	INAC
Permit Expiration:	03/31/2012

Actual:
261 ft.

CHEMOSENSORY PERCEPTION LAB (Continued) **S106064643**

Date Last Updated:	11/02/2012
Facility Owner:	UCSD
Facility Mailing Address:	9500 GILMAN DR
Facility Mailing City:	LA JOLLA
Facility Mailing State:	CA
Facility Mailing Zip:	92093-0920
UST Owner:	Not reported
Handle Regulated Hazmat:	Y
Own Or Operate UST:	Not reported
Subject To APSA:	Not reported
Generate Haz Waste:	Y
Treat Haz Waste:	Not reported
Generate Medical Waste:	Not reported

M98 **JOHN G ROWE MD INC** **San Diego Co. HMMD** **S106066492**
North **8950 VILLA LA JOLLA DR** **N/A**
1/8-1/4 **LA JOLLA, CA 92037**
0.152 mi.
801 ft. **Site 41 of 79 in cluster M**

Relative: HMMD SAN DIEGO:
Higher

Permit Number:	150658
Business Type:	6HK10
EPA Id Number:	Not reported
APN:	344-280-08-00
Last HMMD Inspection:	02/02/2000
Facility Telephone:	858-625-4141
Permit Status:	INAC
Permit Expiration:	03/31/2003
Date Last Updated:	11/02/2012
Facility Owner:	JOHN G ROWE MD INC
Facility Mailing Address:	8950 VILLA LA JOLLA DR, STE.# C106
Facility Mailing City:	LA JOLLA
Facility Mailing State:	CA
Facility Mailing Zip:	92037-1705
UST Owner:	Not reported
Handle Regulated Hazmat:	Not reported
Own Or Operate UST:	Not reported
Subject To APSA:	Not reported
Generate Haz Waste:	Y
Treat Haz Waste:	Not reported
Generate Medical Waste:	Not reported

Actual:
261 ft.

---

99 **KYO CERA AMERICA INC** **HAZNET** **S113775741**
SSW **8130 LA JOLLA SCENIC DR N** **N/A**
1/8-1/4 **LA JOLLA, CA 92037**
0.154 mi.
813 ft.

Relative: HAZNET:
Higher

envid:	S113775741
Year:	2012
GEPAID:	CAC002688705
Contact:	RONI PIGEON
Telephone:	8584492576
Mailing Name:	Not reported

Actual:
405 ft.

KYO CERA AMERICA INC (Continued) **S113775741**

Mailing Address:	8611 BALBOA AVE
Mailing City,St,Zip:	SAN DIEGO, CA 92123
Gen County:	San Diego
TSD EPA ID:	CAD097030993
TSD County:	Los Angeles
Waste Category:	Not reported
Disposal Method:	Storage, Bulking, And/Or Transfer Off Site--No Treatment/Reovery (H010-H129) Or (H131-H135)
Tons:	0.46
Cat Decode:	Not reported
Method Decode:	Not reported
Facility County:	San Diego
envid:	S113775741
Year:	2012
GEPAID:	CAC002688705
Contact:	RONI PIGEON
Telephone:	8584492576
Mailing Name:	Not reported
Mailing Address:	8611 BALBOA AVE
Mailing City,St,Zip:	SAN DIEGO, CA 92123
Gen County:	San Diego
TSD EPA ID:	CAD009007626
TSD County:	Los Angeles
Waste Category:	Not reported
Disposal Method:	Landfill Or Surface Impoundment That Will Be Closed As Landfill(To Include On-Site Treatment And/Or Stabilization)
Tons:	8
Cat Decode:	Not reported
Method Decode:	Not reported
Facility County:	San Diego

H100 **VILLA LA JOLLA CONDOMINIUM** **HAZNET** **S118920681**
ESE **8560 VIA MALLORCA** **N/A**
1/8-1/4 **LA JOLLA, CA 92037**
0.157 mi.
827 ft. **Site 4 of 11 in cluster H**

Relative: HAZNET:
Higher

envid:	S118920681
Year:	2015
GEPAID:	CAC002817539
Contact:	CINDY GIRDES
Telephone:	8585589573
Mailing Name:	Not reported
Mailing Address:	9110 JUDICIAL DR
Mailing City,St,Zip:	SAN DIEGO, CA 921226711
Gen County:	San Diego
TSD EPA ID:	CAD009007626
TSD County:	Los Angeles
Waste Category:	Asbestos containing waste
Disposal Method:	Landfill Or Surface Impoundment That Will Be Closed As Landfill(To Include On-Site Treatment And/Or Stabilization)
Tons:	2.53
Cat Decode:	Not reported
Method Decode:	Not reported
Facility County:	San Diego

Actual:
324 ft.

H101 **RALF TAUTENHAHN** **HAZNET** **S117302433**
ESE **8536 VIA MALLORCA UNIT B** **N/A**
1/8-1/4 **LA JOLLA, CA 92037**
0.157 mi.
827 ft. **Site 5 of 11 in cluster H**

Relative: **Higher**
Actual: **324 ft.**

HAZNET:

envid:	S117302433
Year:	2013
GEPAID:	CAC002745979
Contact:	RALF TAUTENHAHN
Telephone:	8585314208
Mailing Name:	Not reported
Mailing Address:	8536 VIA MALLORCA UNIT B
Mailing City,St,Zip:	LA JOLLA, CA 920372520
Gen County:	San Diego
TSD EPA ID:	CAD009007626
TSD County:	Los Angeles
Waste Category:	Not reported
Disposal Method:	Landfill Or Surface Impoundment That Will Be Closed As Landfill(To Include On-Site Treatment And/Or Stabilization)
Tons:	0.4
Cat Decode:	Not reported
Method Decode:	Not reported
Facility County:	Not reported

N102 **REVELLE SWITCH STATION** **NPDES** **S119086990**
NNW **SCHOLAR DRIVE SOUTH WEST OF GILMAN DR** **CIWQS** **N/A**
1/8-1/4 **SAN DIEGO, CA 92037**
0.157 mi.
831 ft. **Site 1 of 3 in cluster N**

Relative: **Higher**
Actual: **364 ft.**

NPDES:

Npdes Number:	CAS000002
Facility Status:	Active
Agency Id:	0
Region:	9
Regulatory Measure Id:	472832
Order No:	2009-0009-DWQ
Regulatory Measure Type:	Enrollee
Place Id:	Not reported
WDID:	9 37C376332
Program Type:	Construction
Adoption Date Of Regulatory Measure:	Not reported
Effective Date Of Regulatory Measure:	05/24/2016
Expiration Date Of Regulatory Measure:	Not reported
Termination Date Of Regulatory Measure:	Not reported
Discharge Name:	University of California San Diego
Discharge Address:	10280 N Torrey Pines Rd
Discharge City:	La Jolla
Discharge State:	California
Discharge Zip:	92093
RECEIVED DATE:	Not reported
PROCESSED DATE:	Not reported
STATUS CODE NAME:	Not reported
STATUS DATE:	Not reported
PLACE SIZE:	Not reported
PLACE SIZE UNIT:	Not reported
FACILITY CONTACT NAME:	Not reported
FACILITY CONTACT TITLE:	Not reported

REVELLE SWITCH STATION (Continued) **S119086990**

FACILITY CONTACT PHONE:	Not reported
FACILITY CONTACT PHONE EXT:	Not reported
FACILITY CONTACT EMAIL:	Not reported
OPERATOR NAME:	Not reported
OPERATOR ADDRESS:	Not reported
OPERATOR CITY:	Not reported
OPERATOR STATE:	Not reported
OPERATOR ZIP:	Not reported
OPERATOR CONTACT NAME:	Not reported
OPERATOR CONTACT TITLE:	Not reported
OPERATOR CONTACT PHONE:	Not reported
OPERATOR CONTACT PHONE EXT:	Not reported
OPERATOR CONTACT EMAIL:	Not reported
OPERATOR TYPE:	Not reported
DEVELOPER NAME:	Not reported
DEVELOPER ADDRESS:	Not reported
DEVELOPER CITY:	Not reported
DEVELOPER STATE:	Not reported
DEVELOPER ZIP:	Not reported
DEVELOPER CONTACT NAME:	Not reported
DEVELOPER CONTACT TITLE:	Not reported
CONSTYPE LINEAR UTILITY IND:	Not reported
EMERGENCY PHONE NO:	Not reported
EMERGENCY PHONE EXT:	Not reported
CONSTYPE ABOVE GROUND IND:	Not reported
CONSTYPE BELOW GROUND IND:	Not reported
CONSTYPE CABLE LINE IND:	Not reported
CONSTYPE COMM LINE IND:	Not reported
CONSTYPE COMMERTIAL IND:	Not reported
CONSTYPE ELECTRICAL LINE IND:	Not reported
CONSTYPE GAS LINE IND:	Not reported
CONSTYPE INDUSTRIAL IND:	Not reported
CONSTYPE OTHER DESRIPTION:	Not reported
CONSTYPE OTHER IND:	Not reported
CONSTYPE RECONS IND:	Not reported
CONSTYPE RESIDENTIAL IND:	Not reported
CONSTYPE TRANSPORT IND:	Not reported
CONSTYPE UTILITY DESCRIPTION:	Not reported
CONSTYPE UTILITY IND:	Not reported
CONSTYPE WATER SEWER IND:	Not reported
DIR DISCHARGE USWATER IND:	Not reported
RECEIVING WATER NAME:	Not reported
CERTIFIER NAME:	Not reported
CERTIFIER TITLE:	Not reported
CERTIFICATION DATE:	Not reported
PRIMARY SIC:	Not reported
SECONDARY SIC:	Not reported
TERTIARY SIC:	Not reported
Npdes Number:	Not reported
Facility Status:	Not reported
Agency Id:	Not reported
Region:	9
Regulatory Measure Id:	472832
Order No:	Not reported
Regulatory Measure Type:	Construction
Place Id:	Not reported

REVELLE SWITCH STATION (Continued) **S119086990**

WDID:	9 37C376332
Program Type:	Not reported
Adoption Date Of Regulatory Measure:	Not reported
Effective Date Of Regulatory Measure:	Not reported
Expiration Date Of Regulatory Measure:	Not reported
Termination Date Of Regulatory Measure:	Not reported
Discharge Name:	Not reported
Discharge Address:	Not reported
Discharge City:	Not reported
Discharge State:	Not reported
Discharge Zip:	Not reported
RECEIVED DATE:	05/20/2016
PROCESSED DATE:	05/24/2016
STATUS CODE NAME:	Active
STATUS DATE:	05/24/2016
PLACE SIZE:	1.27
PLACE SIZE UNIT:	Acres
FACILITY CONTACT NAME:	Eric Wolff
FACILITY CONTACT TITLE:	Not reported
FACILITY CONTACT PHONE:	858-534-8622
FACILITY CONTACT PHONE EXT:	Not reported
FACILITY CONTACT EMAIL:	ewolff@ucsd.edu
OPERATOR NAME:	University of California San Diego
OPERATOR ADDRESS:	10280 N Torrey Pines Rd
OPERATOR CITY:	La Jolla
OPERATOR STATE:	California
OPERATOR ZIP:	92093
OPERATOR CONTACT NAME:	Eric Wolff
OPERATOR CONTACT TITLE:	Not reported
OPERATOR CONTACT PHONE:	858-534-8622
OPERATOR CONTACT PHONE EXT:	Not reported
OPERATOR CONTACT EMAIL:	ekobayashi@ucsd.edu
OPERATOR TYPE:	State Agency
DEVELOPER NAME:	The Ryan Company Inc
DEVELOPER ADDRESS:	15 Commerce Way
DEVELOPER CITY:	Norton
DEVELOPER STATE:	California
DEVELOPER ZIP:	02766
DEVELOPER CONTACT NAME:	Cory Thompson
DEVELOPER CONTACT TITLE:	Project manager
CONSTYPE LINEAR UTILITY IND:	Y
EMERGENCY PHONE NO:	Not reported
EMERGENCY PHONE EXT:	Not reported
CONSTYPE ABOVE GROUND IND:	N
CONSTYPE BELOW GROUND IND:	Y
CONSTYPE CABLE LINE IND:	N
CONSTYPE COMM LINE IND:	N
CONSTYPE COMMERTIAL IND:	N
CONSTYPE ELECTRICAL LINE IND:	Y
CONSTYPE GAS LINE IND:	N
CONSTYPE INDUSTRIAL IND:	N
CONSTYPE OTHER DESRIPTION:	Not reported
CONSTYPE OTHER IND:	N
CONSTYPE RECONS IND:	N
CONSTYPE RESIDENTIAL IND:	N
CONSTYPE TRANSPORT IND:	N
CONSTYPE UTILITY DESCRIPTION:	Not reported

REVELLE SWITCH STATION (Continued) **S119086990**

CONSTYPE UTILITY IND:	N
CONSTYPE WATER SEWER IND:	N
DIR DISCHARGE USWATER IND:	N
RECEIVING WATER NAME:	Mission Bay at Rose Creek mouth
CERTIFIER NAME:	William King
CERTIFIER TITLE:	Director of Engineering Services
CERTIFICATION DATE:	25-MAY-16
PRIMARY SIC:	Not reported
SECONDARY SIC:	Not reported
TERTIARY SIC:	Not reported

CIWQS:

Agency:	University of California San Diego
Agency Address:	10280 N Torrey Pines Rd, La Jolla, CA 92093
Place/Project Type:	Construction - Below Ground, Electrical
SIC/NAICS:	Not reported
Region:	9
Program:	CONSTW
Regulatory Measure Status:	Active
Regulatory Measure Type:	Storm water construction
Order Number:	2009-0009-DWQ
WDID:	9 37C376332
NPDES Number:	CAS000002
Adoption Date:	Not reported
Effective Date:	05/24/2016
Termination Date:	Not reported
Expiration/Review Date:	Not reported
Design Flow:	Not reported
Major/Minor:	Not reported
Complexity:	Not reported
TTWQ:	Not reported
Enforcement Actions within 5 years:	0
Violations within 5 years:	0
Latitude:	32.873828
Longitude:	-117.238622

H103 **VIA MALLORCA CONDOS** **HAZNET** **S112996549**
SE **8520 VIA MALLORCA UNIT G** **N/A**
1/8-1/4 **LA JOLLA, CA 92037**
0.158 mi.
832 ft. **Site 6 of 11 in cluster H**

Relative:
Higher

Actual:
274 ft.

HAZNET:

envid:	S112996549
Year:	2011
GEPAID:	CAC002679898
Contact:	CINDY GIRDES
Telephone:	8585589573
Mailing Name:	Not reported
Mailing Address:	8530 COSTA VERDE BLVD
Mailing City,St,Zip:	LA JOLLA, CA 92037
Gen County:	Not reported
TSD EPA ID:	CAD009007626
TSD County:	Not reported
Waste Category:	Asbestos containing waste
Disposal Method:	Landfill Or Surface Impoundment That Will Be Closed As Landfill(To Include On-Site Treatment And/Or Stabilization)

VIA MALLORCA CONDOS (Continued) **S112996549**

Tons: 0.4
Cat Decode: Not reported
Method Decode: Not reported
Facility County: San Diego

I104 **AT&T CORP. - M260** **San Diego Co. HMMD** **S120714606**
NE **8585 VILLA LA JOLLA DR** **N/A**
1/8-1/4 **LA JOLLA, CA 92037**
0.159 mi.
840 ft. **Site 11 of 12 in cluster I**

Relative:
Higher

Actual:
334 ft.

HMMD SAN DIEGO:

Permit Number:	Not reported
Business Type:	Not reported
EPA Id Number:	Not reported
APN:	Not reported
Last HMMD Inspection:	Not reported
Facility Telephone:	(858) 221-3455
Permit Status:	Permit Renewed
Permit Expiration:	Not reported
Date Last Updated:	08/19/2017
Facility Owner:	Not reported
Facility Mailing Address:	5001 Executive Pkwy, RM 4W200I, San Ramon, CA 94583
Facility Mailing City:	Not reported
Facility Mailing State:	Not reported
Facility Mailing Zip:	Not reported
UST Owner:	N
Handle Regulated Hazmat:	Not reported
Own Or Operate UST:	Not reported
Subject To APSA:	Not reported
Generate Haz Waste:	N
Treat Haz Waste:	N
Generate Medical Waste:	Not reported

Waste and Materials:

Record ID:	DEH2016-HUPFP-003239
Permit Status:	Permit Renewed
Active Permit:	Y
Child Record Id:	DEH2017-HCHEM-0129326
Trade Secret:	N
Hazardous Material Type:	Mixture
Last Updated:	2017-08-19T00:53:23.000
Chemical Name:	Not reported
Common Name:	Lead Acid Batteries
Case Number:	Not reported

H105 **VILLA LA JOLLA CONDOS** **HAZNET** **S112877871**
ESE **8540 VIA MALLORCA** **N/A**
1/8-1/4 **LA JOLLA, CA 92037**
0.160 mi.
843 ft. **Site 7 of 11 in cluster H**

Relative:
Higher

Actual:
325 ft.

HAZNET:

envid:	S112877871
Year:	2013
GEPAID:	CAC002747135
Contact:	CINDY GERDES
Telephone:	8585642342
Mailing Name:	Not reported
Mailing Address:	9110 JUDICIAL DR.
Mailing City,St,Zip:	SAN DIEGO, CA 92122
Gen County:	San Diego
TSD EPA ID:	CAD009007626
TSD County:	Los Angeles
Waste Category:	Not reported
Disposal Method:	Landfill Or Surface Impoundment That Will Be Closed As Landfill(To Include On-Site Treatment And/Or Stabilization)
Tons:	3.2
Cat Decode:	Not reported
Method Decode:	Not reported
Facility County:	Not reported

envid:	S112877871
Year:	2013
GEPAID:	CAC002723133
Contact:	GARDEN COMMUNITIES
Telephone:	8585642342
Mailing Name:	Not reported
Mailing Address:	9110 JUDICIAL DR OFC
Mailing City,St,Zip:	SAN DIEGO, CA 921226712
Gen County:	San Diego
TSD EPA ID:	CAD009007626
TSD County:	Los Angeles
Waste Category:	Not reported
Disposal Method:	Landfill Or Surface Impoundment That Will Be Closed As Landfill(To Include On-Site Treatment And/Or Stabilization)
Tons:	7.6
Cat Decode:	Not reported
Method Decode:	Not reported
Facility County:	Not reported

envid:	S112877871
Year:	1997
GEPAID:	CAC001250704
Contact:	VILLA LA JOLLA CONDO ASSO
Telephone:	0000000000
Mailing Name:	Not reported
Mailing Address:	8540 VIA MALLORCA DR
Mailing City,St,Zip:	LA JOLLA, CA 920370000
Gen County:	Not reported
TSD EPA ID:	CAD009007626
TSD County:	Not reported
Waste Category:	Asbestos containing waste
Disposal Method:	Disposal, Land Fill
Tons:	67.4240

VILLA LA JOLLA CONDOS (Continued) **S112877871**

Cat Decode: Not reported
Method Decode: Not reported
Facility County: San Diego

O106 **DEREK HOFFMAN** **HAZNET** **S118206127**
SSE **8443 VIA MALLORCA UNIT 68** **N/A**
1/8-1/4 **LA JOLLA, CA 92037**
0.162 mi.
854 ft. **Site 1 of 8 in cluster O**

Relative: HAZNET:
Higher
envid: S118206127
Actual: Year: 2014
327 ft. GEPAID: CAC002765945
Contact: DEREK HOFMANN
Telephone: 8583679877
Mailing Name: Not reported
Mailing Address: 8443 VIA MALLORCA UNIT 68
Mailing City,St,Zip: LA JOLLA, CA 920372620
Gen County: San Diego
TSD EPA ID: AZC950823111
TSD County: 99
Waste Category: Asbestos containing waste
Disposal Method: Landfill Or Surface Impoundment That Will Be Closed As Landfill(To Include On-Site Treatment And/Or Stabilization)
Tons: 0.4
Cat Decode: Not reported
Method Decode: Not reported
Facility County: San Diego

O107 **DANIEL SUE** **HAZNET** **S112996429**
SSE **8433 VIA MALLORCA UNIT 95** **N/A**
1/8-1/4 **LA JOLLA, CA 92037**
0.162 mi.
854 ft. **Site 2 of 8 in cluster O**

Relative: HAZNET:
Higher
envid: S112996429
Actual: Year: 2011
327 ft. GEPAID: CAC002679747
Contact: DANIEL SUE
Telephone: 8585688244
Mailing Name: Not reported
Mailing Address: 8433 VIA MALLORCA UNIT 95
Mailing City,St,Zip: LA JOLLA, CA 920372610
Gen County: Not reported
TSD EPA ID: AZC950823111
TSD County: Not reported
Waste Category: Asbestos containing waste
Disposal Method: Landfill Or Surface Impoundment That Will Be Closed As Landfill(To Include On-Site Treatment And/Or Stabilization)
Tons: 2
Cat Decode: Not reported
Method Decode: Not reported
Facility County: San Diego

DANIEL SUE (Continued) **S112996429**

envid: S112996429
Year: 2011
GEPAID: CAC002679747
Contact: DANIEL SUE
Telephone: 8585688244
Mailing Name: Not reported
Mailing Address: 8433 VIA MALLORCA UNIT 95
Mailing City,St,Zip: LA JOLLA, CA 920372610
Gen County: Not reported
TSD EPA ID: AZC950823111
TSD County: Not reported
Waste Category: Asbestos containing waste
Disposal Method: Landfill Or Surface Impoundment That Will Be Closed As Landfill(To Include On-Site Treatment And/Or Stabilization)
Tons: 2
Cat Decode: Not reported
Method Decode: Not reported
Facility County: San Diego

O108 **MICHAEL GERBER** **HAZNET** **S112991340**
SSE **8431 VIA MALLORCA** **N/A**
1/8-1/4 **LA JOLLA, CA 92037**
0.162 mi.
854 ft. **Site 3 of 8 in cluster O**

Relative: **Higher**
Actual: **327 ft.**

HAZNET:
envid: S112991340
Year: 2011
GEPAID: CAC002673242
Contact: MICHAEL GERBER
Telephone: 7603454726
Mailing Name: Not reported
Mailing Address: 8431 VIA MALLORCA
Mailing City,St,Zip: LA JOLLA, CA 920372609
Gen County: Not reported
TSD EPA ID: AZC950823111
TSD County: Not reported
Waste Category: Asbestos containing waste
Disposal Method: Landfill Or Surface Impoundment That Will Be Closed As Landfill(To Include On-Site Treatment And/Or Stabilization)
Tons: 0.8
Cat Decode: Not reported
Method Decode: Not reported
Facility County: San Diego

envid: S112991340
Year: 2011
GEPAID: CAC002673242
Contact: MICHAEL GERBER
Telephone: 7603454726
Mailing Name: Not reported
Mailing Address: 8431 VIA MALLORCA
Mailing City,St,Zip: LA JOLLA, CA 920372609
Gen County: Not reported
TSD EPA ID: AZC950823111
TSD County: Not reported
Waste Category: Asbestos containing waste
Disposal Method: Landfill Or Surface Impoundment That Will Be Closed As Landfill(To

MICHAEL GERBER (Continued) **S112991340**

Include On-Site Treatment And/Or Stabilization)
Tons: 0.8
Cat Decode: Not reported
Method Decode: Not reported
Facility County: San Diego

O109 **KATHY CREELY** **HAZNET** **S117289264**
SSE **8427 VIA MALLORCA UNIT 116** **N/A**
1/8-1/4 **LA JOLLA, CA 92037**
0.162 mi.
854 ft. **Site 4 of 8 in cluster O**

Relative: HAZNET:
Higher
envid: S117289264
Actual: Year: 2013
327 ft. GEPAID: CAC002726230
Contact: KATHY CREELY
Telephone: 8585359577
Mailing Name: Not reported
Mailing Address: 8427 VIA MALLORCA UNIT 116
Mailing City,St,Zip: LA JOLLA, CA 920372605
Gen County: San Diego
TSD EPA ID: CAD009007626
TSD County: Los Angeles
Waste Category: Not reported
Disposal Method: Landfill Or Surface Impoundment That Will Be Closed As Landfill(To Include On-Site Treatment And/Or Stabilization)
Tons: 0.4
Cat Decode: Not reported
Method Decode: Not reported
Facility County: Not reported

K110 **PHAP VU** **HAZNET** **S118215918**
NNE **8740 VILLA LA JOLLA DR.** **N/A**
1/8-1/4 **LA JOLLA, CA 92037**
0.165 mi.
872 ft. **Site 6 of 7 in cluster K**

Relative: HAZNET:
Higher
envid: S118215918
Actual: Year: 2014
353 ft. GEPAID: CAC002777920
Contact: PHAP VU
Telephone: 8584319966
Mailing Name: Not reported
Mailing Address: 8740 VILLA LA JOLLA DR UNIT 21
Mailing City,St,Zip: LA JOLLA, CA 920371935
Gen County: San Diego
TSD EPA ID: CAD009007626
TSD County: Los Angeles
Waste Category: Asbestos containing waste
Disposal Method: Landfill Or Surface Impoundment That Will Be Closed As Landfill(To Include On-Site Treatment And/Or Stabilization)
Tons: 0.4
Cat Decode: Not reported
Method Decode: Not reported

PHAP VU (Continued) **S118215918**

Facility County: San Diego

H111 **HERBERT CHIU** **HAZNET** **S112862268**
ESE **8560-F VIA MALLORCA** **N/A**
1/8-1/4 **LA JOLLA, CA 92037**
0.170 mi.
895 ft. **Site 8 of 11 in cluster H**

Relative: HAZNET:
Higher
envid: S112862268
Actual: Year: 1994
306 ft. GEPAID: CAC001038664
Contact: HERBERT CHIU
Telephone: 0000000000
Mailing Name: Not reported
Mailing Address: 5040 VIA CINTA
Mailing City,St,Zip: SAN DIEGO, CA 921220000
Gen County: Not reported
TSD EPA ID: IRC957100891
TSD County: Not reported
Waste Category: Asbestos containing waste
Disposal Method: Disposal, Land Fill
Tons: .5899
Cat Decode: Not reported
Method Decode: Not reported
Facility County: San Diego

K112 **SMITH'S FOOD & DRUG CENTERS INC** **HAZNET** **S113063618**
NE **8677 VILLA LA JOLLA DR** **N/A**
1/8-1/4 **SAN DIEGO, CA 92037**
0.172 mi.
906 ft. **Site 7 of 7 in cluster K**

Relative: HAZNET:
Higher
envid: S113063618
Actual: Year: 1996
341 ft. GEPAID: CAL000111913
Contact: SMITH'S FOOD AND DRUG CENTERS
Telephone: 8004448081
Mailing Name: Not reported
Mailing Address: PO BOX 30550
Mailing City,St,Zip: SALT LAKE CITY, UT 841300000
Gen County: Not reported
TSD EPA ID: CAL000121946
TSD County: Not reported
Waste Category: Photochemicals/photoprocessing waste
Disposal Method: Recycler
Tons: .0300
Cat Decode: Not reported
Method Decode: Not reported
Facility County: San Diego

envid: S113063618
Year: 1995
GEPAID: CAL000111913
Contact: SMITH'S FOOD AND DRUG CENTERS

SMITH'S FOOD & DRUG CENTERS INC (Continued) **S113063618**

Telephone:	8004448081
Mailing Name:	Not reported
Mailing Address:	PO BOX 30550
Mailing City,St,Zip:	SALT LAKE CITY, UT 841300000
Gen County:	Not reported
TSD EPA ID:	CAL000121946
TSD County:	Not reported
Waste Category:	Photochemicals/photoprocessing waste
Disposal Method:	Recycler
Tons:	.0200
Cat Decode:	Not reported
Method Decode:	Not reported
Facility County:	San Diego

envid:	S113063618
Year:	1995
GEPAID:	CAL000111913
Contact:	SMITH'S FOOD AND DRUG CENTERS
Telephone:	8004448081
Mailing Name:	Not reported
Mailing Address:	PO BOX 30550
Mailing City,St,Zip:	SALT LAKE CITY, UT 841300000
Gen County:	Not reported
TSD EPA ID:	NMD097970065
TSD County:	Not reported
Waste Category:	Metal sludge (Alkaline solution (pH >= 12.5) with metals)
Disposal Method:	Not reported
Tons:	.0175
Cat Decode:	Not reported
Method Decode:	Not reported
Facility County:	San Diego

O113 **AHMED KAMAL & RACHEL** **HAZNET** **S118933425**
SSE **3250 CAMINITO EASTBLUFF UNIT 87** **N/A**
1/8-1/4 **LA JOLLA, CA 92037**
0.175 mi.
922 ft. **Site 5 of 8 in cluster O**

Relative: **Higher**
Actual: **340 ft.**

HAZNET:

envid:	S118933425
Year:	2015
GEPAID:	CAC002836535
Contact:	RACHEL AHMED
Telephone:	9284465251
Mailing Name:	Not reported
Mailing Address:	3027 W 12TH PL
Mailing City,St,Zip:	YUMA, AZ 853644269
Gen County:	San Diego
TSD EPA ID:	AZC950823111
TSD County:	99
Waste Category:	Asbestos containing waste
Disposal Method:	Landfill Or Surface Impoundment That Will Be Closed As Landfill(To Include On-Site Treatment And/Or Stabilization)
Tons:	0.23
Cat Decode:	Not reported
Method Decode:	Not reported
Facility County:	San Diego

O114 **SARA SALONER** **HAZNET** **S112996955**
SSE **3210 CAMINITO EASTBLUFF UNIT 60** **N/A**
1/8-1/4 **LA JOLLA, CA 92037**
0.175 mi.
922 ft. **Site 6 of 8 in cluster O**

Relative:
Higher

Actual:
340 ft.

HAZNET:

envid:	S112996955
Year:	2011
GEPAID:	CAC002680421
Contact:	SARA SALONER
Telephone:	8588647195
Mailing Name:	Not reported
Mailing Address:	3210 CAMINITO EASTBLUFF UNIT 60
Mailing City,St,Zip:	LA JOLLA, CA 920372890
Gen County:	Not reported
TSD EPA ID:	AZC950823111
TSD County:	Not reported
Waste Category:	Asbestos containing waste
Disposal Method:	Landfill Or Surface Impoundment That Will Be Closed As Landfill(To Include On-Site Treatment And/Or Stabilization)
Tons:	0.4
Cat Decode:	Not reported
Method Decode:	Not reported
Facility County:	San Diego

envid:	S112996955
Year:	2011
GEPAID:	CAC002680421
Contact:	SARA SALONER
Telephone:	8588647195
Mailing Name:	Not reported
Mailing Address:	3210 CAMINITO EASTBLUFF UNIT 60
Mailing City,St,Zip:	LA JOLLA, CA 920372890
Gen County:	Not reported
TSD EPA ID:	AZC950823111
TSD County:	Not reported
Waste Category:	Asbestos containing waste
Disposal Method:	Landfill Or Surface Impoundment That Will Be Closed As Landfill(To Include On-Site Treatment And/Or Stabilization)
Tons:	0.4
Cat Decode:	Not reported
Method Decode:	Not reported
Facility County:	San Diego

N115 **UCSD TELEMEDICINE BUILDING & PRIME HEQ FACILITY** **CIWQS** **S121686905**
North **OLSER LN** **N/A**
1/8-1/4 **SAN DIEGO, CA 92037**
0.178 mi.
938 ft. **Site 2 of 3 in cluster N**

Relative:
Higher

Actual:
359 ft.

CIWQS:

Agency:	UC San Diego Facilities Design & Construction
Agency Address:	9500 Gilman Dr #0916, La Jolla, CA 92093
Place/Project Type:	Construction
SIC/NAICS:	Not reported
Region:	9
Program:	CONSTW
Regulatory Measure Status:	Terminated
Regulatory Measure Type:	Storm water construction

UCSD TELEMEDICINE BUILDING & PRIME HEQ FACILITY (Continued) **S121686905**

Order Number:	2009-0009-DWQ
WDID:	9 37C354355
NPDES Number:	CAS000002
Adoption Date:	Not reported
Effective Date:	01/09/2009
Termination Date:	11/10/2011
Expiration/Review Date:	Not reported
Design Flow:	Not reported
Major/Minor:	Not reported
Complexity:	Not reported
TTWQ:	Not reported
Enforcement Actions within 5 years:	0
Violations within 5 years:	0
Latitude:	32.874201
Longitude:	-117.238162

P116 **RUTH PRESKITT** **HAZNET** **S112994871**
WNW **8705 LA JOLLA SCENIC DR N** **N/A**
1/8-1/4 **LA JOLLA, CA 92037**
0.178 mi.
939 ft. **Site 1 of 2 in cluster P**

Relative: **Higher**

Actual: **357 ft.**

HAZNET:

envid:	S112994871
Year:	2011
GEPAID:	CAC002677753
Contact:	RUTH PRESKITT
Telephone:	8584530342
Mailing Name:	Not reported
Mailing Address:	8705 LA JOLLA SCENIC DR N
Mailing City,St,Zip:	LA JOLLA, CA 920371610
Gen County:	Not reported
TSD EPA ID:	AZC950823111
TSD County:	Not reported
Waste Category:	Asbestos containing waste
Disposal Method:	Landfill Or Surface Impoundment That Will Be Closed As Landfill(To Include On-Site Treatment And/Or Stabilization)
Tons:	0.4
Cat Decode:	Not reported
Method Decode:	Not reported
Facility County:	San Diego

envid:	S112994871
Year:	2011
GEPAID:	CAC002677753
Contact:	RUTH PRESKITT
Telephone:	8584530342
Mailing Name:	Not reported
Mailing Address:	8705 LA JOLLA SCENIC DR N
Mailing City,St,Zip:	LA JOLLA, CA 920371610
Gen County:	Not reported
TSD EPA ID:	AZC950823111
TSD County:	Not reported
Waste Category:	Asbestos containing waste
Disposal Method:	Landfill Or Surface Impoundment That Will Be Closed As Landfill(To Include On-Site Treatment And/Or Stabilization)
Tons:	0.4
Cat Decode:	Not reported

RUTH PRESKITT (Continued) **S112994871**

Method Decode: Not reported
Facility County: San Diego

117
South
1/8-1/4
0.180 mi.
948 ft.

ASTUNO, JAMES **HAZNET** **S121006728**
7825 BELLAKAREN PL **N/A**
LA JOLLA, CA 92037

Relative:
Higher

Actual:
251 ft.

HAZNET:
envid: S121006728
Year: 2016
GEPAID: CAC002872579
Contact: ASTUNO, JAMES
Telephone: 8582428969
Mailing Name: Not reported
Mailing Address: 7825 BELLAKAREN PL
Mailing City,St,Zip: LA JOLLA, CA 92037
Gen County: San Diego
TSD EPA ID: AZC950823111
TSD County: 99
Waste Category: Asbestos containing waste
Disposal Method: Landfill Or Surface Impoundment That Will Be Closed As Landfill(To Include On-Site Treatment And/Or Stabilization)
Tons: 0.23
Cat Decode: Asbestos containing waste
Method Decode: Landfill Or Surface Impoundment That Will Be Closed As Landfill(To Include On-Site Treatment And/Or Stabilization)
Facility County: San Diego

O118
SSE
1/8-1/4
0.180 mi.
949 ft.

RACHEL AHMED **HAZNET** **S112974522**
3250 CAMINITO E BLF UNIT 87 **N/A**
LA JOLLA, CA 92037

Site 7 of 8 in cluster O

Relative:
Higher

Actual:
339 ft.

HAZNET:
envid: S112974522
Year: 2008
GEPAID: CAC002637099
Contact: RACHEL AHMED
Telephone: 9284465251
Mailing Name: Not reported
Mailing Address: 3027 W 12TH PL
Mailing City,St,Zip: YUMA, AZ 853644269
Gen County: Not reported
TSD EPA ID: AZC950823111
TSD County: Not reported
Waste Category: Asbestos containing waste
Disposal Method: Landfill Or Surface Impoundment That Will Be Closed As Landfill(To Include On-Site Treatment And/Or Stabilization)
Tons: 0.4
Cat Decode: Not reported
Method Decode: Not reported
Facility County: San Diego

H119 **VIA LA JOLLA** **HAZNET** **S113792629**
SE **8525K VIA MALLORCA #8503-D** **N/A**
1/8-1/4 **LA JOLLA, CA 92037**
0.182 mi.
962 ft. **Site 9 of 11 in cluster H**

Relative:
Higher

Actual:
316 ft.

HAZNET:

envid:	S113792629
Year:	2012
GEPAID:	CAC002711114
Contact:	ENV MGR
Telephone:	8585589573
Mailing Name:	Not reported
Mailing Address:	8530 COSTA VERDE BLVD
Mailing City,St,Zip:	LA JOLLA, CA 92037
Gen County:	San Diego
TSD EPA ID:	CAD009007626
TSD County:	Los Angeles
Waste Category:	Not reported
Disposal Method:	Landfill Or Surface Impoundment That Will Be Closed As Landfill(To Include On-Site Treatment And/Or Stabilization)
Tons:	4.4
Cat Decode:	Not reported
Method Decode:	Not reported
Facility County:	San Diego

H120 **CHARLOTTE ZINN** **HAZNET** **S120992616**
SE **8519 VIA MALLORCA** **N/A**
1/8-1/4 **LA JOLLA, CA 92037**
0.182 mi.
962 ft. **Site 10 of 11 in cluster H**

Relative:
Higher

Actual:
316 ft.

HAZNET:

envid:	S120992616
Year:	2016
GEPAID:	CAC002850531
Contact:	CHARLOTTE ZINN
Telephone:	8584551411
Mailing Name:	Not reported
Mailing Address:	8519 VIA MALLORCA
Mailing City,St,Zip:	LA JOLLA, CA 92037
Gen County:	San Diego
TSD EPA ID:	CAD009007626
TSD County:	Los Angeles
Waste Category:	Asbestos containing waste
Disposal Method:	Landfill Or Surface Impoundment That Will Be Closed As Landfill(To Include On-Site Treatment And/Or Stabilization)
Tons:	0.23
Cat Decode:	Asbestos containing waste
Method Decode:	Landfill Or Surface Impoundment That Will Be Closed As Landfill(To Include On-Site Treatment And/Or Stabilization)
Facility County:	San Diego

L121 **OSLER PARKING LOT** **NPDES** **S118470108**
North **GILMAN DRIVE AND OSLER LANE** **CIWQS** **N/A**
1/8-1/4 **SAN DIEGO, CA 92093**
0.183 mi.
964 ft. **Site 2 of 3 in cluster L**

Relative: **Higher**

Actual: **355 ft.**

NPDES:

Npdes Number:	Not reported
Facility Status:	Not reported
Agency Id:	Not reported
Region:	9
Regulatory Measure Id:	467778
Order No:	Not reported
Regulatory Measure Type:	Construction
Place Id:	Not reported
WDID:	9 37C374921
Program Type:	Not reported
Adoption Date Of Regulatory Measure:	Not reported
Effective Date Of Regulatory Measure:	Not reported
Expiration Date Of Regulatory Measure:	Not reported
Termination Date Of Regulatory Measure:	09/22/2016
Discharge Name:	Not reported
Discharge Address:	Not reported
Discharge City:	Not reported
Discharge State:	Not reported
Discharge Zip:	Not reported
RECEIVED DATE:	12/16/2015
PROCESSED DATE:	12/17/2015
STATUS CODE NAME:	Terminated
STATUS DATE:	09/22/2016
PLACE SIZE:	2
PLACE SIZE UNIT:	Acres
FACILITY CONTACT NAME:	Brian Jennette
FACILITY CONTACT TITLE:	Project Manager
FACILITY CONTACT PHONE:	858-537-0774
FACILITY CONTACT PHONE EXT:	202
FACILITY CONTACT EMAIL:	bjennette@newestco.com
OPERATOR NAME:	University of California San Diego
OPERATOR ADDRESS:	10280 N Torrey Pines Rd
OPERATOR CITY:	La Jolla
OPERATOR STATE:	California
OPERATOR ZIP:	92093
OPERATOR CONTACT NAME:	Eric Wolff
OPERATOR CONTACT TITLE:	Director of Engineering
OPERATOR CONTACT PHONE:	858-534-8622
OPERATOR CONTACT PHONE EXT:	Not reported
OPERATOR CONTACT EMAIL:	ewolff@ucsd.edu
OPERATOR TYPE:	State Agency
DEVELOPER NAME:	NEWest Construction Company
DEVELOPER ADDRESS:	9235 Trade Place Suite A
DEVELOPER CITY:	San Diego
DEVELOPER STATE:	California
DEVELOPER ZIP:	92126
DEVELOPER CONTACT NAME:	Brian Jennette
DEVELOPER CONTACT TITLE:	Project Manager
CONSTYPE LINEAR UTILITY IND:	N
EMERGENCY PHONE NO:	Not reported
EMERGENCY PHONE EXT:	Not reported
CONSTYPE ABOVE GROUND IND:	N

OSLER PARKING LOT (Continued) **S118470108**

CONSTYPE BELOW GROUND IND:	N
CONSTYPE CABLE LINE IND:	N
CONSTYPE COMM LINE IND:	N
CONSTYPE COMMERTIAL IND:	N
CONSTYPE ELECTRICAL LINE IND:	N
CONSTYPE GAS LINE IND:	N
CONSTYPE INDUSTRIAL IND:	N
CONSTYPE OTHER DESRIPTION:	Not reported
CONSTYPE OTHER IND:	N
CONSTYPE RECONS IND:	N
CONSTYPE RESIDENTIAL IND:	N
CONSTYPE TRANSPORT IND:	Y
CONSTYPE UTILITY DESCRIPTION:	Parking Lot
CONSTYPE UTILITY IND:	N
CONSTYPE WATER SEWER IND:	N
DIR DISCHARGE USWATER IND:	N
RECEIVING WATER NAME:	Rose Creek, Pacific Ocean
CERTIFIER NAME:	William King
CERTIFIER TITLE:	Director of Engineering Services
CERTIFICATION DATE:	25-MAY-16
PRIMARY SIC:	Not reported
SECONDARY SIC:	Not reported
TERTIARY SIC:	Not reported
Npdes Number:	CAS000002
Facility Status:	Terminated
Agency Id:	0
Region:	9
Regulatory Measure Id:	467778
Order No:	2009-0009-DWQ
Regulatory Measure Type:	Enrollee
Place Id:	Not reported
WDID:	9 37C374921
Program Type:	Construction
Adoption Date Of Regulatory Measure:	Not reported
Effective Date Of Regulatory Measure:	12/17/2015
Expiration Date Of Regulatory Measure:	Not reported
Termination Date Of Regulatory Measure:	09/22/2016
Discharge Name:	University of California San Diego
Discharge Address:	10280 N Torrey Pines Rd
Discharge City:	La Jolla
Discharge State:	California
Discharge Zip:	92093
RECEIVED DATE:	Not reported
PROCESSED DATE:	Not reported
STATUS CODE NAME:	Not reported
STATUS DATE:	Not reported
PLACE SIZE:	Not reported
PLACE SIZE UNIT:	Not reported
FACILITY CONTACT NAME:	Not reported
FACILITY CONTACT TITLE:	Not reported
FACILITY CONTACT PHONE:	Not reported
FACILITY CONTACT PHONE EXT:	Not reported
FACILITY CONTACT EMAIL:	Not reported
OPERATOR NAME:	Not reported
OPERATOR ADDRESS:	Not reported
OPERATOR CITY:	Not reported

OSLER PARKING LOT (Continued) **S118470108**

OPERATOR STATE:	Not reported
OPERATOR ZIP:	Not reported
OPERATOR CONTACT NAME:	Not reported
OPERATOR CONTACT TITLE:	Not reported
OPERATOR CONTACT PHONE:	Not reported
OPERATOR CONTACT PHONE EXT:	Not reported
OPERATOR CONTACT EMAIL:	Not reported
OPERATOR TYPE:	Not reported
DEVELOPER NAME:	Not reported
DEVELOPER ADDRESS:	Not reported
DEVELOPER CITY:	Not reported
DEVELOPER STATE:	Not reported
DEVELOPER ZIP:	Not reported
DEVELOPER CONTACT NAME:	Not reported
DEVELOPER CONTACT TITLE:	Not reported
CONSTYPE LINEAR UTILITY IND:	Not reported
EMERGENCY PHONE NO:	Not reported
EMERGENCY PHONE EXT:	Not reported
CONSTYPE ABOVE GROUND IND:	Not reported
CONSTYPE BELOW GROUND IND:	Not reported
CONSTYPE CABLE LINE IND:	Not reported
CONSTYPE COMM LINE IND:	Not reported
CONSTYPE COMMERTIAL IND:	Not reported
CONSTYPE ELECTRICAL LINE IND:	Not reported
CONSTYPE GAS LINE IND:	Not reported
CONSTYPE INDUSTRIAL IND:	Not reported
CONSTYPE OTHER DESRIPTION:	Not reported
CONSTYPE OTHER IND:	Not reported
CONSTYPE RECONS IND:	Not reported
CONSTYPE RESIDENTIAL IND:	Not reported
CONSTYPE TRANSPORT IND:	Not reported
CONSTYPE UTILITY DESCRIPTION:	Not reported
CONSTYPE UTILITY IND:	Not reported
CONSTYPE WATER SEWER IND:	Not reported
DIR DISCHARGE USWATER IND:	Not reported
RECEIVING WATER NAME:	Not reported
CERTIFIER NAME:	Not reported
CERTIFIER TITLE:	Not reported
CERTIFICATION DATE:	Not reported
PRIMARY SIC:	Not reported
SECONDARY SIC:	Not reported
TERTIARY SIC:	Not reported

CIWQS:

Agency:	University of California San Diego
Agency Address:	10280 N Torrey Pines Rd, La Jolla, CA 92093
Place/Project Type:	Construction - Transportation
SIC/NAICS:	Not reported
Region:	9
Program:	CONSTW
Regulatory Measure Status:	Terminated
Regulatory Measure Type:	Storm water construction
Order Number:	2009-0009-DWQ
WDID:	9 37C374921
NPDES Number:	CAS000002
Adoption Date:	Not reported
Effective Date:	12/17/2015

OSLER PARKING LOT (Continued) **S118470108**

Termination Date:	09/22/2016
Expiration/Review Date:	Not reported
Design Flow:	Not reported
Major/Minor:	Not reported
Complexity:	Not reported
TTWQ:	Not reported
Enforcement Actions within 5 years:	0
Violations within 5 years:	0
Latitude:	32.87428
Longitude:	-117.23794

L122 **OSLER PARKING STRUCTURE** **NPDES S121023402**
North **NE OF OSLER LANE & GILMAN DRIVE** **CIWQS N/A**
1/8-1/4 **LA JOLLA, CA 92093**
0.183 mi.
964 ft. **Site 3 of 3 in cluster L**

Relative: NPDES:
Higher

Actual: Npdes Number:	CAS000002
355 ft. Facility Status:	Active
Agency Id:	0
Region:	9
Regulatory Measure Id:	487285
Order No:	2009-0009-DWQ
Regulatory Measure Type:	Enrollee
Place Id:	Not reported
WDID:	9 37C380124
Program Type:	Construction
Adoption Date Of Regulatory Measure:	Not reported
Effective Date Of Regulatory Measure:	06/12/2017
Expiration Date Of Regulatory Measure:	Not reported
Termination Date Of Regulatory Measure:	Not reported
Discharge Name:	University of California San Diego
Discharge Address:	10280 N Torrey Pines Rd
Discharge City:	La Jolla
Discharge State:	California
Discharge Zip:	92093
RECEIVED DATE:	Not reported
PROCESSED DATE:	Not reported
STATUS CODE NAME:	Not reported
STATUS DATE:	Not reported
PLACE SIZE:	Not reported
PLACE SIZE UNIT:	Not reported
FACILITY CONTACT NAME:	Not reported
FACILITY CONTACT TITLE:	Not reported
FACILITY CONTACT PHONE:	Not reported
FACILITY CONTACT PHONE EXT:	Not reported
FACILITY CONTACT EMAIL:	Not reported
OPERATOR NAME:	Not reported
OPERATOR ADDRESS:	Not reported
OPERATOR CITY:	Not reported
OPERATOR STATE:	Not reported
OPERATOR ZIP:	Not reported
OPERATOR CONTACT NAME:	Not reported
OPERATOR CONTACT TITLE:	Not reported
OPERATOR CONTACT PHONE:	Not reported
OPERATOR CONTACT PHONE EXT:	Not reported
OPERATOR CONTACT EMAIL:	Not reported

OSLER PARKING STRUCTURE (Continued) **S121023402**

OPERATOR TYPE:	Not reported
DEVELOPER NAME:	Not reported
DEVELOPER ADDRESS:	Not reported
DEVELOPER CITY:	Not reported
DEVELOPER STATE:	Not reported
DEVELOPER ZIP:	Not reported
DEVELOPER CONTACT NAME:	Not reported
DEVELOPER CONTACT TITLE:	Not reported
CONSTYPE LINEAR UTILITY IND:	Not reported
EMERGENCY PHONE NO:	Not reported
EMERGENCY PHONE EXT:	Not reported
CONSTYPE ABOVE GROUND IND:	Not reported
CONSTYPE BELOW GROUND IND:	Not reported
CONSTYPE CABLE LINE IND:	Not reported
CONSTYPE COMM LINE IND:	Not reported
CONSTYPE COMMERTIAL IND:	Not reported
CONSTYPE ELECTRICAL LINE IND:	Not reported
CONSTYPE GAS LINE IND:	Not reported
CONSTYPE INDUSTRIAL IND:	Not reported
CONSTYPE OTHER DESRIPTION:	Not reported
CONSTYPE OTHER IND:	Not reported
CONSTYPE RECONS IND:	Not reported
CONSTYPE RESIDENTIAL IND:	Not reported
CONSTYPE TRANSPORT IND:	Not reported
CONSTYPE UTILITY DESCRIPTION:	Not reported
CONSTYPE UTILITY IND:	Not reported
CONSTYPE WATER SEWER IND:	Not reported
DIR DISCHARGE USWATER IND:	Not reported
RECEIVING WATER NAME:	Not reported
CERTIFIER NAME:	Not reported
CERTIFIER TITLE:	Not reported
CERTIFICATION DATE:	Not reported
PRIMARY SIC:	Not reported
SECONDARY SIC:	Not reported
TERTIARY SIC:	Not reported
Npdes Number:	Not reported
Facility Status:	Not reported
Agency Id:	Not reported
Region:	9
Regulatory Measure Id:	487285
Order No:	Not reported
Regulatory Measure Type:	Construction
Place Id:	Not reported
WDID:	9 37C380124
Program Type:	Not reported
Adoption Date Of Regulatory Measure:	Not reported
Effective Date Of Regulatory Measure:	Not reported
Expiration Date Of Regulatory Measure:	Not reported
Termination Date Of Regulatory Measure:	Not reported
Discharge Name:	Not reported
Discharge Address:	Not reported
Discharge City:	Not reported
Discharge State:	Not reported
Discharge Zip:	Not reported
RECEIVED DATE:	06/07/2017
PROCESSED DATE:	06/12/2017

OSLER PARKING STRUCTURE (Continued) **S121023402**

STATUS CODE NAME:	Active
STATUS DATE:	06/12/2017
PLACE SIZE:	5.9
PLACE SIZE UNIT:	Acres
FACILITY CONTACT NAME:	Ray Lehman
FACILITY CONTACT TITLE:	Senior Project Manager
FACILITY CONTACT PHONE:	858-422-8630
FACILITY CONTACT PHONE EXT:	Not reported
FACILITY CONTACT EMAIL:	rlehman@swinerton.com
OPERATOR NAME:	University of California San Diego
OPERATOR ADDRESS:	10280 N Torrey Pines Rd
OPERATOR CITY:	La Jolla
OPERATOR STATE:	California
OPERATOR ZIP:	92093
OPERATOR CONTACT NAME:	William King
OPERATOR CONTACT TITLE:	AVC
OPERATOR CONTACT PHONE:	858-822-3719
OPERATOR CONTACT PHONE EXT:	Not reported
OPERATOR CONTACT EMAIL:	wjking@ucsd.edu
OPERATOR TYPE:	State Agency
DEVELOPER NAME:	University of California San Diego
DEVELOPER ADDRESS:	10280 N Torrey Pines Rd
DEVELOPER CITY:	La Jolla
DEVELOPER STATE:	California
DEVELOPER ZIP:	92093
DEVELOPER CONTACT NAME:	Ray Lehman
DEVELOPER CONTACT TITLE:	Senior Project Manager
CONSTYPE LINEAR UTILITY IND:	N
EMERGENCY PHONE NO:	Not reported
EMERGENCY PHONE EXT:	Not reported
CONSTYPE ABOVE GROUND IND:	N
CONSTYPE BELOW GROUND IND:	N
CONSTYPE CABLE LINE IND:	N
CONSTYPE COMM LINE IND:	N
CONSTYPE COMMERTIAL IND:	N
CONSTYPE ELECTRICAL LINE IND:	N
CONSTYPE GAS LINE IND:	N
CONSTYPE INDUSTRIAL IND:	N
CONSTYPE OTHER DESRIPTION:	Instittution
CONSTYPE OTHER IND:	Y
CONSTYPE RECONS IND:	N
CONSTYPE RESIDENTIAL IND:	N
CONSTYPE TRANSPORT IND:	N
CONSTYPE UTILITY DESCRIPTION:	Not reported
CONSTYPE UTILITY IND:	N
CONSTYPE WATER SEWER IND:	N
DIR DISCHARGE USWATER IND:	N
RECEIVING WATER NAME:	Mission Bay
CERTIFIER NAME:	Eric Wolff
CERTIFIER TITLE:	Director of Engineering Services
CERTIFICATION DATE:	07-JUN-17
PRIMARY SIC:	Not reported
SECONDARY SIC:	Not reported
TERTIARY SIC:	Not reported

CIWQS:

Agency:	University of California San Diego

OSLER PARKING STRUCTURE (Continued) **S121023402**

Agency Address:	10280 N Torrey Pines Rd, La Jolla, CA 92093
Place/Project Type:	Construction - Other: Instittution
SIC/NAICS:	Not reported
Region:	9
Program:	CONSTW
Regulatory Measure Status:	Active
Regulatory Measure Type:	Storm water construction
Order Number:	2009-0009-DWQ
WDID:	9 37C380124
NPDES Number:	CAS000002
Adoption Date:	Not reported
Effective Date:	06/12/2017
Termination Date:	Not reported
Expiration/Review Date:	Not reported
Design Flow:	Not reported
Major/Minor:	Not reported
Complexity:	Not reported
TTWQ:	Not reported
Enforcement Actions within 5 years:	0
Violations within 5 years:	0
Latitude:	32.87428
Longitude:	-117.23794

Q123 **HARRY FEINSTEIN** **HAZNET** **S113773104**
SW **8471 CLIFFRIDGE LN** **N/A**
1/8-1/4 **LA JOLLA, CA 92037**
0.191 mi.
1010 ft. **Site 1 of 2 in cluster Q**

Relative: **Higher**
Actual: **406 ft.**

HAZNET:

envid:	S113773104
Year:	2012
GEPAID:	CAC002685405
Contact:	HARRY FEINSTEIN
Telephone:	8587522421
Mailing Name:	Not reported
Mailing Address:	8471 CLIFFRIDGE LN
Mailing City,St,Zip:	LA JOLLA, CA 920372119
Gen County:	San Diego
TSD EPA ID:	AZC950823111
TSD County:	99
Waste Category:	Not reported
Disposal Method:	Landfill Or Surface Impoundment That Will Be Closed As Landfill(To Include On-Site Treatment And/Or Stabilization)
Tons:	0.8
Cat Decode:	Not reported
Method Decode:	Not reported
Facility County:	San Diego

Q124
SW
1/8-1/4
0.191 mi.
1010 ft.

HARRY FEINSTEIN
8471 CLIFFRIDGE LN
LA JOLLA, CA 92037

HAZNET **S112989645**
N/A

Site 2 of 2 in cluster Q

Relative:
Higher

Actual:
406 ft.

HAZNET:

envid:	S112989645
Year:	2011
GEPAID:	CAC002671069
Contact:	HARRY FEINSTEIN
Telephone:	8587522421
Mailing Name:	Not reported
Mailing Address:	8471 CLIFFRIDGE LN
Mailing City,St,Zip:	LA JOLLA, CA 920372119
Gen County:	Not reported
TSD EPA ID:	AZC950823111
TSD County:	Not reported
Waste Category:	Asbestos containing waste
Disposal Method:	Landfill Or Surface Impoundment That Will Be Closed As Landfill(To Include On-Site Treatment And/Or Stabilization)
Tons:	1.6
Cat Decode:	Not reported
Method Decode:	Not reported
Facility County:	San Diego

envid:	S112989645
Year:	2011
GEPAID:	CAC002671069
Contact:	HARRY FEINSTEIN
Telephone:	8587522421
Mailing Name:	Not reported
Mailing Address:	8471 CLIFFRIDGE LN
Mailing City,St,Zip:	LA JOLLA, CA 920372119
Gen County:	Not reported
TSD EPA ID:	AZC950823111
TSD County:	Not reported
Waste Category:	Asbestos containing waste
Disposal Method:	Landfill Or Surface Impoundment That Will Be Closed As Landfill(To Include On-Site Treatment And/Or Stabilization)
Tons:	1.6
Cat Decode:	Not reported
Method Decode:	Not reported
Facility County:	San Diego

O125
SSE
1/8-1/4
0.192 mi.
1012 ft.

3264 CAMINITO EASTBLUFF
SAN DIEGO, CA 92122

CHMIRS **S105653104**
N/A

Site 8 of 8 in cluster O

Relative:
Higher

Actual:
337 ft.

CHMIRS:

OES Incident Number:	8-5580
OES notification:	12/16/1998
OES Date:	Not reported
OES Time:	Not reported
Date Completed:	**Not reported**
Property Use:	Not reported
Agency Id Number:	Not reported
Agency Incident Number:	Not reported

(Continued) **S105653104**

Time Notified:	Not reported
Time Completed:	Not reported
Surrounding Area:	Not reported
Estimated Temperature:	Not reported
Property Management:	Not reported
More Than Two Substances Involved?:	Not reported
Resp Agncy Personel # Of Decontaminated:	Not reported
Responding Agency Personel # Of Injuries:	Not reported
Responding Agency Personel # Of Fatalities:	Not reported
Others Number Of Decontaminated:	Not reported
Others Number Of Injuries:	Not reported
Others Number Of Fatalities:	Not reported
Vehicle Make/year:	Not reported
Vehicle License Number:	Not reported
Vehicle State:	Not reported
Vehicle Id Number:	Not reported
CA DOT PUC/ICC Number:	Not reported
Company Name:	Not reported
Reporting Officer Name/ID:	Not reported
Report Date:	Not reported
Facility Telephone:	Not reported
Waterway Involved:	No
Waterway:	Not reported
Spill Site:	Not reported
Cleanup By:	Reporting Party
Containment:	Not reported
What Happened:	Not reported
Type:	Not reported
Measure:	Not reported
Other:	Not reported
Date/Time:	Not reported
Year:	1998
Agency:	City of San Diego
Incident Date:	12/16/199812:00:00 AM
Admin Agency:	San Diego County Health Services Dept.
Amount:	Not reported
Contained:	Yes
Site Type:	Residence
E Date:	Not reported
Substance:	raw sewage
Gallons:	56.5
Unknown:	0
Substance #2:	Not reported
Substance #3:	Not reported
Evacuations:	0
Number of Injuries:	0
Number of Fatalities:	0
#1 Pipeline:	Not reported
#2 Pipeline:	Not reported
#3 Pipeline:	Not reported
#1 Vessel >= 300 Tons:	Not reported
#2 Vessel >= 300 Tons:	Not reported
#3 Vessel >= 300 Tons:	Not reported
Evacs:	Not reported
Injuries:	Not reported
Fatals:	Not reported
Comments:	Not reported

(Continued) **S105653104**

Description: line blockage

I126 **8595 VIA MALLORCA** **CIWQS** **S121617908**
East **8595 VIA MALLORCA** **N/A**
1/8-1/4 **LA JOLLA, CA 92037**
0.195 mi.
1030 ft. **Site 12 of 12 in cluster I**

Relative: CIWQS:
Higher

Actual: Agency: Cape La Jolla Gardens Inc
344 ft. Agency Address: 7770 Regents Rd Ste 113, San Diego, CA 92122
Place/Project Type: Construction - Residential
SIC/NAICS: Not reported
Region: 9
Program: CONSTW
Regulatory Measure Status: Terminated
Regulatory Measure Type: Storm water construction
Order Number: 99-08DW
WDID: 9 37C302816
NPDES Number: CAS000002
Adoption Date: Not reported
Effective Date: 10/25/1993
Termination Date: 09/19/1996
Expiration/Review Date: Not reported
Design Flow: Not reported
Major/Minor: Not reported
Complexity: Not reported
TTWQ: Not reported
Enforcement Actions within 5 years: 0
Violations within 5 years: 0
Latitude: Not reported
Longitude: Not reported

H127 **TIM PODRAZA** **HAZNET** **S113791084**
SE **3203 VIA ALICANTE UNIT 3** **N/A**
1/8-1/4 **LA JOLLA, CA 92037**
0.195 mi.
1030 ft. **Site 11 of 11 in cluster H**

Relative: HAZNET:
Higher

Actual: envid: S113791084
277 ft. Year: 2013
GEPAID: CAC002739960
Contact: TIM PODRAZA
Telephone: 6195071449
Mailing Name: Not reported
Mailing Address: 12060 RUE DES AMIS
Mailing City,St,Zip: SAN DIEGO, CA 921312354
Gen County: San Diego
TSD EPA ID: CAD009007626
TSD County: Los Angeles
Waste Category: Not reported
Disposal Method: Landfill Or Surface Impoundment That Will Be Closed As Landfill(To Include On-Site Treatment And/Or Stabilization)
Tons: 0.4
Cat Decode: Not reported

TIM PODRAZA (Continued) **S113791084**

Method Decode:	Not reported
Facility County:	Not reported
envid:	S113791084
Year:	2012
GEPAID:	CAC002709145
Contact:	TIM PODRAZA
Telephone:	8588223422
Mailing Name:	Not reported
Mailing Address:	12060 RUE DES AMIS
Mailing City,St,Zip:	SAN DIEGO, CA 92131
Gen County:	San Diego
TSD EPA ID:	CAD009007626
TSD County:	Los Angeles
Waste Category:	Not reported
Disposal Method:	Landfill Or Surface Impoundment That Will Be Closed As Landfill(To Include On-Site Treatment And/Or Stabilization)
Tons:	0.4
Cat Decode:	Not reported
Method Decode:	Not reported
Facility County:	San Diego

R128 **MATUSOV,PETER** **HAZNET** **S118202269**
SW **8317 CAMINITO HELECHO** **N/A**
1/8-1/4 **LA JOLLA, CA 92037**
0.196 mi.
1036 ft. **Site 1 of 2 in cluster R**

Relative: **Higher**

Actual: **404 ft.**

HAZNET:

envid:	S118202269
Year:	2014
GEPAID:	CAC002761207
Contact:	PETER MATUSOV
Telephone:	6195564349
Mailing Name:	Not reported
Mailing Address:	8317 CAMINITO HELECHO
Mailing City,St,Zip:	LA JOLLA, CA 92037
Gen County:	San Diego
TSD EPA ID:	AZC950823111
TSD County:	99
Waste Category:	Asbestos containing waste
Disposal Method:	Landfill Or Surface Impoundment That Will Be Closed As Landfill(To Include On-Site Treatment And/Or Stabilization)
Tons:	2
Cat Decode:	Not reported
Method Decode:	Not reported
Facility County:	San Diego

129
SSE
1/8-1/4
0.198 mi.
1043 ft.

CARL HAGEE
3302 CAMINITO GANDARA
LA JOLLA, CA 92037

HAZNET **S112987649**
N/A

Relative:
Higher

Actual:
303 ft.

HAZNET:

envid:	S112987649
Year:	2011
GEPAID:	CAC002668474
Contact:	CARL HAGEE
Telephone:	8584557225
Mailing Name:	Not reported
Mailing Address:	3302 CAMINITO GANDARA
Mailing City,St,Zip:	LA JOLLA, CA 920372905
Gen County:	Not reported
TSD EPA ID:	AZC950823111
TSD County:	Not reported
Waste Category:	Asbestos containing waste
Disposal Method:	Landfill Or Surface Impoundment That Will Be Closed As Landfill(To Include On-Site Treatment And/Or Stabilization)
Tons:	2
Cat Decode:	Not reported
Method Decode:	Not reported
Facility County:	San Diego

envid:	S112987649
Year:	2011
GEPAID:	CAC002668474
Contact:	CARL HAGEE
Telephone:	8584557225
Mailing Name:	Not reported
Mailing Address:	3302 CAMINITO GANDARA
Mailing City,St,Zip:	LA JOLLA, CA 920372905
Gen County:	Not reported
TSD EPA ID:	AZC950823111
TSD County:	Not reported
Waste Category:	Asbestos containing waste
Disposal Method:	Landfill Or Surface Impoundment That Will Be Closed As Landfill(To Include On-Site Treatment And/Or Stabilization)
Tons:	2
Cat Decode:	Not reported
Method Decode:	Not reported
Facility County:	San Diego

S130
NNE
1/8-1/4
0.205 mi.
1084 ft.

3176 MORNING WAY
SAN DIEGO, CA 92122

Site 1 of 15 in cluster S

CHMIRS **S105664375**
N/A

Relative:
Higher

Actual:
347 ft.

CHMIRS:

OES Incident Number:	0-5570
OES notification:	11/28/2000
OES Date:	Not reported
OES Time:	Not reported
Date Completed:	**Not reported**
Property Use:	Not reported
Agency Id Number:	Not reported
Agency Incident Number:	Not reported

(Continued) **S105664375**

Time Notified:	Not reported
Time Completed:	Not reported
Surrounding Area:	Not reported
Estimated Temperature:	Not reported
Property Management:	Not reported
More Than Two Substances Involved?:	Not reported
Resp Agncy Personel # Of Decontaminated:	Not reported
Responding Agency Personel # Of Injuries:	Not reported
Responding Agency Personel # Of Fatalities:	Not reported
Others Number Of Decontaminated:	Not reported
Others Number Of Injuries:	Not reported
Others Number Of Fatalities:	Not reported
Vehicle Make/year:	Not reported
Vehicle License Number:	Not reported
Vehicle State:	Not reported
Vehicle Id Number:	Not reported
CA DOT PUC/ICC Number:	Not reported
Company Name:	Not reported
Reporting Officer Name/ID:	Not reported
Report Date:	Not reported
Facility Telephone:	Not reported
Waterway Involved:	No
Waterway:	Not reported
Spill Site:	Not reported
Cleanup By:	Reporting Party
Containment:	Not reported
What Happened:	Not reported
Type:	Not reported
Measure:	Not reported
Other:	Not reported
Date/Time:	Not reported
Year:	2000
Agency:	City of San Diego
Incident Date:	11/28/200012:00:00 AM
Admin Agency:	San Diego County Health Services Dept.
Amount:	Not reported
Contained:	Yes
Site Type:	Residence
E Date:	Not reported
Substance:	raw sewage
Gallons:	25
Unknown:	0
Substance #2:	Not reported
Substance #3:	Not reported
Evacuations:	0
Number of Injuries:	0
Number of Fatalities:	0
#1 Pipeline:	Not reported
#2 Pipeline:	Not reported
#3 Pipeline:	Not reported
#1 Vessel >= 300 Tons:	Not reported
#2 Vessel >= 300 Tons:	Not reported
#3 Vessel >= 300 Tons:	Not reported
Evacs:	Not reported
Injuries:	Not reported
Fatals:	Not reported
Comments:	Not reported

(Continued) **S105664375**

Description: line blockage

J131 **Notify 65** **S100178167**
SSW **8200 POTTERY CANYON ROAD** **N/A**
1/8-1/4 **SAN DIEGO, CA**
0.210 mi.
1107 ft. **Site 2 of 3 in cluster J**

Relative: **Higher**

Actual: **378 ft.**

NOTIFY 65:

Date Reported:	Not reported
Staff Initials:	Not reported
Board File Number:	Not reported
Facility Type:	Not reported
Discharge Date:	Not reported
Issue Date:	Not reported
Incident Description:	Not reported

M132 **UC SAN DIEGO** **HAZNET** **S113070270**
NNE **8950 VILLA LA JOLLA DRIVE** **N/A**
1/8-1/4 **LA JOLLA, CA 92093**
0.213 mi.
1123 ft. **Site 42 of 79 in cluster M**

Relative: **Higher**

Actual: **267 ft.**

HAZNET:

envid:	S113070270
Year:	2011
GEPAID:	CAL000124524
Contact:	R MEIDL/EH&S SPECIALIST
Telephone:	8585833265
Mailing Name:	Not reported
Mailing Address:	9500 GILMAN DR
Mailing City,St,Zip:	LA JOLLA, CA 920930958
Gen County:	Not reported
TSD EPA ID:	UTD981552177
TSD County:	Not reported
Waste Category:	Laboratory waste chemicals
Disposal Method:	Incineration--Thermal Destruction Other Than Use As A Fuel
Tons:	0.02
Cat Decode:	Not reported
Method Decode:	Not reported
Facility County:	San Diego

envid:	S113070270
Year:	2011
GEPAID:	CAL000124524
Contact:	R MEIDL/EH&S SPECIALIST
Telephone:	8585833265
Mailing Name:	Not reported
Mailing Address:	9500 GILMAN DR
Mailing City,St,Zip:	LA JOLLA, CA 920930958
Gen County:	Not reported
TSD EPA ID:	UTD981552177
TSD County:	Not reported
Waste Category:	Laboratory waste chemicals
Disposal Method:	Incineration--Thermal Destruction Other Than Use As A Fuel
Tons:	0.02

UC SAN DIEGO (Continued) **S113070270**

Cat Decode: Not reported
Method Decode: Not reported
Facility County: San Diego

envid: S113070270
Year: 2010
GEPAID: CAL000124524
Contact: RICHARD SNOW
Telephone: 8585349984
Mailing Name: Not reported
Mailing Address: 9500 GILMAN DR
Mailing City,St,Zip: LA JOLLA, CA 920930958
Gen County: Not reported
TSD EPA ID: UTD981552177
TSD County: Not reported
Waste Category: Laboratory waste chemicals
Disposal Method: Incineration--Thermal Destruction Other Than Use As A Fuel
Tons: 0.0045
Cat Decode: Not reported
Method Decode: Not reported
Facility County: San Diego

envid: S113070270
Year: 2010
GEPAID: CAL000124524
Contact: RICHARD SNOW
Telephone: 8585349984
Mailing Name: Not reported
Mailing Address: 9500 GILMAN DR
Mailing City,St,Zip: LA JOLLA, CA 920930958
Gen County: Not reported
TSD EPA ID: UTD981552177
TSD County: Not reported
Waste Category: Oxygenated solvents (acetone, butanol, ethyl acetate, etc.)
Disposal Method: Incineration--Thermal Destruction Other Than Use As A Fuel
Tons: 0.01
Cat Decode: Not reported
Method Decode: Not reported
Facility County: San Diego

envid: S113070270
Year: 2010
GEPAID: CAL000124524
Contact: RICHARD SNOW
Telephone: 8585349984
Mailing Name: Not reported
Mailing Address: 9500 GILMAN DR
Mailing City,St,Zip: LA JOLLA, CA 920930958
Gen County: Not reported
TSD EPA ID: UTD981552177
TSD County: Not reported
Waste Category: Oxygenated solvents (acetone, butanol, ethyl acetate, etc.)
Disposal Method: Incineration--Thermal Destruction Other Than Use As A Fuel
Tons: 0.01
Cat Decode: Not reported
Method Decode: Not reported
Facility County: San Diego

UC SAN DIEGO (Continued) **S113070270**

Click this hyperlink while viewing on your computer to access
41 additional CA_HAZNET: record(s) in the EDR Site Report.

M133 **ALLERGY & ACUPUNCTURE CENTER** **San Diego Co. HMMD** **S119097007**
NNE **8950 VILLA LA JOLLA DR C117** **N/A**
1/8-1/4 **LA JOLLA, CA 92037**
0.213 mi.
1123 ft. **Site 43 of 79 in cluster M**

Relative: **Higher**
Actual: **267 ft.**

HMMD SAN DIEGO:

Permit Number:	Not reported
Business Type:	Not reported
EPA Id Number:	Not reported
APN:	Not reported
Last HMMD Inspection:	Not reported
Facility Telephone:	858-202-0322
Permit Status:	Permit Renewed
Permit Expiration:	Not reported
Date Last Updated:	04/22/2017
Facility Owner:	Not reported
Facility Mailing Address:	8950 VILLA LA JOLLA DR #C117, LA JOLLA, CA 92037
Facility Mailing City:	Not reported
Facility Mailing State:	Not reported
Facility Mailing Zip:	Not reported
UST Owner:	N
Handle Regulated Hazmat:	Not reported
Own Or Operate UST:	Not reported
Subject To APSA:	Not reported
Generate Haz Waste:	N
Treat Haz Waste:	N
Generate Medical Waste:	Not reported

Waste and Materials:

Record ID:	DEH2004-HUPFP-204405
Permit Status:	Permit Renewed
Active Permit:	Y
Child Record Id:	DEH2016-HWAST-0086939
Trade Secret:	N
Hazardous Material Type:	Not reported
Last Updated:	2017-04-22T02:33:16.000
Chemical Name:	WASTE 902 INFECTIOUS WASTE, SHARPS
Common Name:	STERICYCLE MAIL BACK
Case Number:	Not reported

M134 **UCSD-CHEMOSENSORY LAB** **RCRA-LQG** **1014950434**
NNE **8950 VILLA LA JOLLA** **CAL000124524**
1/8-1/4 **LA JOLLA, CA 92037**
0.213 mi.
1123 ft. **Site 44 of 79 in cluster M**

Relative: **Higher**
Actual: **267 ft.**

RCRA-LQG:

Date form received by agency:	05/16/2012
Facility name:	UCSD-CHEMOSENSORY LAB
Facility address:	8950 VILLA LA JOLLA LA JOLLA, CA 92037
EPA ID:	CAL000124524

UCSD-CHEMOSENSORY LAB (Continued) **1014950434**

Mailing address:	VILLA LA JOLLA LA JOLLA, CA 92037
Contact:	RICHARD P SNOW
Contact address:	GILMAN DRIVE LA JOLLA, CA 92093-0958
Contact country:	US
Contact telephone:	858-534-9984
Contact email:	RSNOW@UCSD.EDU
EPA Region:	09
Classification:	Large Quantity Generator
Description:	Handler: generates 1,000 kg or more of hazardous waste during any calendar month; or generates more than 1 kg of acutely hazardous waste during any calendar month; or generates more than 100 kg of any residue or contaminated soil, waste or other debris resulting from the cleanup of a spill, into or on any land or water, of acutely hazardous waste during any calendar month; or generates 1 kg or less of acutely hazardous waste during any calendar month, and accumulates more than 1 kg of acutely hazardous waste at any time; or generates 100 kg or less of any residue or contaminated soil, waste or other debris resulting from the cleanup of a spill, into or on any land or water, of acutely hazardous waste during any calendar month, and accumulates more than 100 kg of that material at any time

Owner/Operator Summary:

Owner/operator name:	UC REGENTS
Owner/operator address:	GILMAN DRIVE LA JOLLA, CA 92093
Owner/operator country:	Not reported
Owner/operator telephone:	858-534-9984
Owner/operator email:	Not reported
Owner/operator fax:	Not reported
Owner/operator extension:	Not reported
Legal status:	Private
Owner/Operator Type:	Owner
Owner/Op start date:	01/01/2000
Owner/Op end date:	Not reported

Owner/operator name:	UCSD
Owner/operator address:	VILLA LA JOLLA LA JOLLA, CA 92037
Owner/operator country:	Not reported
Owner/operator telephone:	858-534-9984
Owner/operator email:	Not reported
Owner/operator fax:	Not reported
Owner/operator extension:	Not reported
Legal status:	Private
Owner/Operator Type:	Operator
Owner/Op start date:	01/01/2000
Owner/Op end date:	Not reported

Handler Activities Summary:

U.S. importer of hazardous waste:	No
Mixed waste (haz. and radioactive):	No
Recycler of hazardous waste:	No
Transporter of hazardous waste:	No
Treater, storer or disposer of HW:	No

UCSD-CHEMOSENSORY LAB (Continued) **1014950434**

Underground injection activity: No
On-site burner exemption: No
Furnace exemption: No
Used oil fuel burner: No
Used oil processor: No
User oil refiner: No
Used oil fuel marketer to burner: No
Used oil Specification marketer: No
Used oil transfer facility: No
Used oil transporter: No

. Waste code: D001
. Waste name: IGNITABLE WASTE

. Waste code: D002
. Waste name: CORROSIVE WASTE

. Waste code: D007
. Waste name: CHROMIUM

. Waste code: D009
. Waste name: MERCURY

. Waste code: D022
. Waste name: CHLOROFORM

. Waste code: F003
. Waste name: THE FOLLOWING SPENT NONHALOGENATED SOLVENTS: XYLENE, ACETONE, ETHYL ACETATE, ETHYL BENZENE, ETHYL ETHER, METHYL ISOBUTYL KETONE, N-BUTYL ALCOHOL, CYCLOHEXANONE, AND METHANOL; ALL SPENT SOLVENT MIXTURES/BLENDS CONTAINING, BEFORE USE, ONLY THE ABOVE SPENT NONHALOGENATED SOLVENTS; AND ALL SPENT SOLVENT MIXTURES/BLENDS CONTAINING, BEFORE USE, ONE OR MORE OF THE ABOVE NONHALOGENATED SOLVENTS, AND A TOTAL OF TEN PERCENT OR MORE (BY VOLUME) OF ONE OR MORE OF THOSE SOLVENTS LISTED IN F001, F002, F004, AND F005; AND STILL BOTTOMS FROM THE RECOVERY OF THESE SPENT SOLVENTS AND SPENT SOLVENT MIXTURES.

. Waste code: F005
. Waste name: THE FOLLOWING SPENT NONHALOGENATED SOLVENTS: TOLUENE, METHYL ETHYL KETONE, CARBON DISULFIDE, ISOBUTANOL, PYRIDINE, BENZENE, 2-ETHOXYETHANOL, AND 2-NITROPROPANE; ALL SPENT SOLVENT MIXTURES/BLENDS CONTAINING, BEFORE USE, A TOTAL OF TEN PERCENT OR MORE (BY VOLUME) OF ONE OR MORE OF THE ABOVE NONHALOGENATED SOLVENTS OR THOSE SOLVENTS LISTED IN F001, F002, OR F004; AND STILL BOTTOMS FROM THE RECOVERY OF THESE SPENT SOLVENTS AND SPENT SOLVENT MIXTURES.

. Waste code: P003
. Waste name: 2-PROPENAL (OR) ACROLEIN

. Waste code: P105
. Waste name: SODIUM AZIDE

Violation Status: No violations found

M135 **RONALD E & JOYCE A PETERSON DDS** **HAZNET** **S113095106**
NNE **8950 VILLA LA JOLLA STE 1105** **N/A**
1/8-1/4 **LA JOLLA, CA 92037**
0.213 mi.
1123 ft. **Site 45 of 79 in cluster M**

Relative: HAZNET:
Higher

Actual: envid: S113095106
267 ft. Year: 1999
GEPAID: CAL000179620
Contact: DR'S RONALD & JOYCE PETERSON
Telephone: 0000000000
Mailing Name: Not reported
Mailing Address: 8950 VILLA LA JOLLA STE 1105
Mailing City,St,Zip: LA JOLLA, CA 920370000
Gen County: Not reported
TSD EPA ID: CAD044429835
TSD County: Not reported
Waste Category: Aqueous solution with total organic residues 10 percent or more
Disposal Method: Disposal, Other
Tons: .0834
Cat Decode: Not reported
Method Decode: Not reported
Facility County: San Diego

M136 **LA JOLLA DENTAL GROUP** **HAZNET** **S113141645**
NNE **8950 VILLA LA JOLLA DR STE B120** **N/A**
1/8-1/4 **LA JOLLA, CA 92037**
0.213 mi.
1123 ft. **Site 46 of 79 in cluster M**

Relative: HAZNET:
Higher

Actual: envid: S113141645
267 ft. Year: 2006
GEPAID: CAL000304715
Contact: RAMON MONCADA
Telephone: 8584559614
Mailing Name: Not reported
Mailing Address: 8950 VILLA LA JOLLA DR STE B120
Mailing City,St,Zip: LA JOLLA, CA 920371705
Gen County: Not reported
TSD EPA ID: CAD008302903
TSD County: Not reported
Waste Category: Other inorganic solid waste
Disposal Method: Storage, Bulking, And/Or Transfer Off Site--No Treatment/Reovery (H010-H129) Or (H131-H135)
Tons: 0
Cat Decode: Not reported
Method Decode: Not reported
Facility County: San Diego

envid: S113141645
Year: 2006
GEPAID: CAL000304715
Contact: RAMON MONCADA
Telephone: 8584559614
Mailing Name: Not reported
Mailing Address: 8950 VILLA LA JOLLA DR STE B120
Mailing City,St,Zip: LA JOLLA, CA 920371705
Gen County: Not reported

LA JOLLA DENTAL GROUP (Continued) **S113141645**

TSD EPA ID: CAD008302903
TSD County: Not reported
Waste Category: Other inorganic solid waste
Disposal Method: Transfer Station
Tons: 0
Cat Decode: Not reported
Method Decode: Not reported
Facility County: San Diego

M137 **RICHARD B BIALICK DDS** **FINDS** **1023302417**
NNE **8950 VILLA LA JOLLA DR** **N/A**
1/8-1/4 **LA JOLLA, CA 92037**
0.213 mi.
1123 ft. **Site 47 of 79 in cluster M**

Relative: Higher

Actual: 267 ft.

FINDS:

Registry ID: 110065946285

Environmental Interest/Information System
STATE MASTER

Click this hyperlink while viewing on your computer to access additional FINDS: detail in the EDR Site Report.

M138 **LA JOLLA VILL PROFESSIONA CTR** **FINDS** **1023276977**
NNE **8950 VILLA LA JOLLA DR** **N/A**
1/8-1/4 **LA JOLLA, CA 92037**
0.213 mi.
1123 ft. **Site 48 of 79 in cluster M**

Relative: Higher

Actual: 267 ft.

FINDS:

Registry ID: 110065673578

Environmental Interest/Information System
STATE MASTER

Click this hyperlink while viewing on your computer to access additional FINDS: detail in the EDR Site Report.

M139 **THOMAS H LANGE DDS INC** **FINDS** **1023287178**
NNE **8950 VILLA LA JOLLA DR** **N/A**
1/8-1/4 **LA JOLLA, CA 92037**
0.213 mi.
1123 ft. **Site 49 of 79 in cluster M**

Relative: Higher

Actual: 267 ft.

FINDS:

Registry ID: 110065783316

Environmental Interest/Information System
STATE MASTER

THOMAS H LANGE DDS INC (Continued) **1023287178**

Click this hyperlink while viewing on your computer to access additional FINDS: detail in the EDR Site Report.

M140 **RICK K YAMADA DDS** **San Diego Co. HMMD** **S119096551**
NNE **8950 VILLA LA JOLLA DR A128** **N/A**
1/8-1/4 **LA JOLLA, CA 92037**
0.213 mi.
1123 ft. **Site 50 of 79 in cluster M**

Relative:
Higher

Actual:
267 ft.

HMMD SAN DIEGO:

Permit Number:	Not reported
Business Type:	Not reported
EPA Id Number:	CAL000143082
APN:	Not reported
Last HMMD Inspection:	Not reported
Facility Telephone:	858-452-8606
Permit Status:	Permit Renewed
Permit Expiration:	Not reported
Date Last Updated:	12/12/2017
Facility Owner:	Not reported
Facility Mailing Address:	8950 VILLA LA JOLLA DR #A128, LA JOLLA, CA 92037-1705
Facility Mailing City:	Not reported
Facility Mailing State:	Not reported
Facility Mailing Zip:	Not reported
UST Owner:	N
Handle Regulated Hazmat:	Not reported
Own Or Operate UST:	Not reported
Subject To APSA:	Not reported
Generate Haz Waste:	N
Treat Haz Waste:	N
Generate Medical Waste:	Not reported

Waste and Materials:

Record ID:	DEH2002-HUPFP-150523
Permit Status:	Permit Renewed
Active Permit:	Y
Child Record Id:	DEH2015-HWAST-0059091
Trade Secret:	N
Hazardous Material Type:	Not reported
Last Updated:	2017-12-12T02:32:40.000
Chemical Name:	WASTE 901 INFECTIOUS WASTE, GENERAL
Common Name:	WASTE 901 INFECTIOUS WASTE, GENERAL
Case Number:	Not reported
Record ID:	DEH2002-HUPFP-150523
Permit Status:	Permit Renewed
Active Permit:	Y
Child Record Id:	DEH2015-HWAST-0059092
Trade Secret:	N
Hazardous Material Type:	Not reported
Last Updated:	2017-12-12T02:32:40.000
Chemical Name:	WASTE 902 INFECTIOUS WASTE, SHARPS
Common Name:	WASTE 902 INFECTIOUS WASTE, SHARPS
Case Number:	Not reported
Record ID:	DEH2002-HUPFP-150523
Permit Status:	Permit Renewed

RICK K YAMADA DDS (Continued) **S119096551**

Active Permit:	Y
Child Record Id:	DEH2015-HWAST-0059093
Trade Secret:	N
Hazardous Material Type:	Not reported
Last Updated:	2017-12-12T02:32:40.000
Chemical Name:	PHARMACEUTICAL WASTE
Common Name:	PHARMACEUTICAL WASTE
Case Number:	Not reported

M141 **DONNER CREEK MOBILE HOME** **EDR Hist Auto** **1020851111**
NNE **8950 VILLA LA JOLLA DR** **N/A**
1/8-1/4 **LA JOLLA, CA 92037**
0.213 mi.
1123 ft. **Site 51 of 79 in cluster M**

Relative: EDR Hist Auto
Higher

Actual: **267 ft.**

Year:	Name:	Type:
1991	DONNER CREEK MOBILE HOME	Gasoline Service Stations
1992	DONNER CREEK MOBILE HOME	Gasoline Service Stations
1993	DONNER CREEK MOBILE HOME	Gasoline Service Stations

M142 **UCSD LA JOLLA PROFESSIONAL CENTER** **FINDS** **1023292896**
NNE **8950 VILLA LA JOLLA DR** **N/A**
1/8-1/4 **LA JOLLA, CA 92037**
0.213 mi.
1123 ft. **Site 52 of 79 in cluster M**

Relative: FINDS:
Higher

Actual: **267 ft.**

Registry ID: 110065844885

Environmental Interest/Information System
STATE MASTER

Click this hyperlink while viewing on your computer to access additional FINDS: detail in the EDR Site Report.

M143 **UCSD LA JOLLA PROFESSIONAL CENTER** **San Diego Co. HMMD** **S119097426**
NNE **8950 VILLA LA JOLLA DR A202** **N/A**
1/8-1/4 **LA JOLLA, CA 92037**
0.213 mi.
1123 ft. **Site 53 of 79 in cluster M**

Relative: HMMD SAN DIEGO:
Higher

Actual: **267 ft.**

Permit Number:	Not reported
Business Type:	Not reported
EPA Id Number:	Not reported
APN:	Not reported
Last HMMD Inspection:	Not reported
Facility Telephone:	(858) 534-3660
Permit Status:	Permit Renewed
Permit Expiration:	Not reported

UCSD LA JOLLA PROFESSIONAL CENTER (Continued) **S119097426**

Date Last Updated: 06/21/2017
Facility Owner: Not reported
Facility Mailing Address: 9500 GILMAN DR # 0089, LA JOLLA, CA 92093-0089
Facility Mailing City: Not reported
Facility Mailing State: Not reported
Facility Mailing Zip: Not reported
UST Owner: N
Handle Regulated Hazmat: Not reported
Own Or Operate UST: Not reported
Subject To APSA: Not reported
Generate Haz Waste: N
Treat Haz Waste: N
Generate Medical Waste: Not reported

Waste and Materials:

Record ID: DEH2009-HUPFP-210271
Permit Status: Permit Renewed
Active Permit: Y
Child Record Id: DEH2016-HWAST-0086836
Trade Secret: N
Hazardous Material Type: Not reported
Last Updated: 2017-06-21T02:34:09.000
Chemical Name: Not reported
Common Name: WASTE 902 INFECTIOUS WASTE, SHARPS
Case Number: Not reported

Record ID: DEH2009-HUPFP-210271
Permit Status: Permit Renewed
Active Permit: Y
Child Record Id: DEH2016-HWAST-0086837
Trade Secret: N
Hazardous Material Type: Not reported
Last Updated: 2017-06-21T02:34:09.000
Chemical Name: WASTE 311 PHARMACEUTICAL WASTE
Common Name: NON-RCRA PHARMACEUTICAL WASTE
Case Number: Not reported

Record ID: DEH2009-HUPFP-210271
Permit Status: Permit Renewed
Active Permit: Y
Child Record Id: DEH2016-HWAST-0086838
Trade Secret: N
Hazardous Material Type: Not reported
Last Updated: 2017-06-21T02:34:09.000
Chemical Name: Not reported
Common Name: WASTE 901 INFECTIOUS WASTE, GENERAL
Case Number: Not reported

M144 **BARBARA KAVES, DDS** **HAZNET** **S113091525**
NNE **8950 VILLA LA JOLLA DR, #2150** **N/A**
1/8-1/4 **LA JOLLA, CA 92037**
0.213 mi.
1123 ft. **Site 54 of 79 in cluster M**

Relative: **Higher**
Actual: **267 ft.**

HAZNET:

envid:	S113091525
Year:	1998
GEPAID:	CAL000173996
Contact:	BARBARA KAVES
Telephone:	0000000000
Mailing Name:	Not reported
Mailing Address:	8950 VILLA LA JOLLA DR STE 2150
Mailing City,St,Zip:	LA JOLLA, CA 920371709
Gen County:	Not reported
TSD EPA ID:	CAT000613976
TSD County:	Not reported
Waste Category:	Photochemicals/photoprocessing waste
Disposal Method:	Transfer Station
Tons:	.0416
Cat Decode:	Not reported
Method Decode:	Not reported
Facility County:	San Diego

envid:	S113091525
Year:	1997
GEPAID:	CAL000173996
Contact:	BARBARA KAVES
Telephone:	0000000000
Mailing Name:	Not reported
Mailing Address:	8950 VILLA LA JOLLA DR STE 2150
Mailing City,St,Zip:	LA JOLLA, CA 920371709
Gen County:	Not reported
TSD EPA ID:	CAT000613976
TSD County:	Not reported
Waste Category:	Photochemicals/photoprocessing waste
Disposal Method:	Transfer Station
Tons:	.0025
Cat Decode:	Not reported
Method Decode:	Not reported
Facility County:	San Diego

M145 **LA JOLLA VILLAGE DENTAL OFFICE** **San Diego Co. HMMD** **S119096936**
NNE **8950 VILLA LA JOLLA DR B207** **N/A**
1/8-1/4 **LA JOLLA, CA 92037**
0.213 mi.
1123 ft. **Site 55 of 79 in cluster M**

Relative: **Higher**
Actual: **267 ft.**

HMMD SAN DIEGO:

Permit Number:	Not reported
Business Type:	Not reported
EPA Id Number:	Not reported
APN:	Not reported
Last HMMD Inspection:	Not reported
Facility Telephone:	858-558-3490
Permit Status:	Permit Renewed
Permit Expiration:	Not reported
Date Last Updated:	07/04/2017
Facility Owner:	Not reported

LA JOLLA VILLAGE DENTAL OFFICE (Continued) **S119096936**

Facility Mailing Address:	8950 VILLA LA JOLLA DR #B207, LA JOLLA, CA 92037
Facility Mailing City:	Not reported
Facility Mailing State:	Not reported
Facility Mailing Zip:	Not reported
UST Owner:	N
Handle Regulated Hazmat:	Not reported
Own Or Operate UST:	Not reported
Subject To APSA:	Not reported
Generate Haz Waste:	N
Treat Haz Waste:	N
Generate Medical Waste:	Not reported

Inspection Violation:

Record ID:	DEH2003-HUPFP-201948
Permit Status:	Permit Renewed
Active Permit:	Y
Facility Id Number:	37-000-201948
Program Element:	Medical Waste
Inspection Type:	Routine
Inspection Number:	4100139
Return To Compliance Date:	2016-06-22T00:00:00.000
Nov:	Yes
Violation Classification:	Class I
Underground Storage Tank Id:	Not reported
Container/Tank Id:	Not reported
Last Update:	2017-07-04T00:00:00.000
Inspection Date:	2016-04-20T14:33:00.000
Violation Code:	HMD4201 UPF Permit not obtained. HSC 117705; SDCC 68.905, 68.1202

Waste and Materials:

Record ID:	DEH2003-HUPFP-201948
Permit Status:	Permit Renewed
Active Permit:	Y
Child Record Id:	DEH2016-HWAST-0104156
Trade Secret:	N
Hazardous Material Type:	Not reported
Last Updated:	2017-07-04T02:32:05.000
Chemical Name:	WASTE 902 INFECTIOUS WASTE, SHARPS
Common Name:	ISOLYSER
Case Number:	Not reported

M146 **LA JOLLA VILLAGE PRO. CENTER** **RGA LUST** **S114641788**
NNE **8950 VILLA LA JOLLA DR** **N/A**
1/8-1/4 **LA JOLLA, CA**
0.213 mi.
1123 ft. **Site 56 of 79 in cluster M**

Relative:
Higher

Actual:
267 ft.

RGA LUST:

2003	LA JOLLA VILLAGE PRO. CENTER	8950 VILLA LA JOLLA DR

M147 **UCSD-CHEMOSENSORY LAB** **FINDS** **1015878124**
NNE **8950 VILLA LA JOLLA** **ECHO** **N/A**
1/8-1/4 **LA JOLLA, CA 92037**
0.213 mi.
1123 ft. **Site 57 of 79 in cluster M**

Relative: Higher

Actual: 267 ft.

FINDS:

Registry ID: 110046229755

Environmental Interest/Information System

RCRAInfo is a national information system that supports the Resource Conservation and Recovery Act (RCRA) program through the tracking of events and activities related to facilities that generate, transport, and treat, store, or dispose of hazardous waste. RCRAInfo allows RCRA program staff to track the notification, permit, compliance, and corrective action activities required under RCRA.

HAZARDOUS WASTE BIENNIAL REPORTER

Click this hyperlink while viewing on your computer to access additional FINDS: detail in the EDR Site Report.

ECHO:

Envid:	1015878124
Registry ID:	110046229755
DFR URL:	http://echo.epa.gov/detailed-facility-report?fid=110046229755

M148 **RICHARD B BIALICK DDS** **San Diego Co. HMMD** **S119096933**
NNE **8950 VILLA LA JOLLA DR B220** **N/A**
1/8-1/4 **LA JOLLA, CA 92037**
0.213 mi.
1123 ft. **Site 58 of 79 in cluster M**

Relative: Higher

Actual: 267 ft.

HMMD SAN DIEGO:

Permit Number:	Not reported
Business Type:	Not reported
EPA Id Number:	Not reported
APN:	Not reported
Last HMMD Inspection:	Not reported
Facility Telephone:	858-453-0050
Permit Status:	Permit Renewed
Permit Expiration:	Not reported
Date Last Updated:	09/07/2017
Facility Owner:	Not reported
Facility Mailing Address:	8950 VILLA LA JOLLA DR #B220, LA JOLLA, CA 92037
Facility Mailing City:	Not reported
Facility Mailing State:	Not reported
Facility Mailing Zip:	Not reported
UST Owner:	N
Handle Regulated Hazmat:	Not reported
Own Or Operate UST:	Not reported
Subject To APSA:	Not reported
Generate Haz Waste:	N
Treat Haz Waste:	N
Generate Medical Waste:	Not reported

Waste and Materials:

Record ID:	DEH2003-HUPFP-201860

RICHARD B BIALICK DDS (Continued) **S119096933**

Permit Status:	Permit Renewed
Active Permit:	Y
Child Record Id:	DEH2015-HWAST-0059094
Trade Secret:	N
Hazardous Material Type:	Not reported
Last Updated:	2017-09-07T02:32:30.000
Chemical Name:	WASTE 901 INFECTIOUS WASTE, GENERAL
Common Name:	MEDICAL WASTE - SHARPS
Case Number:	Not reported

M149
NNE
1/8-1/4
0.213 mi.
1123 ft.

BRONNER HANDWERGER N.D.A.P.C. **FINDS** **1023207399**
8950 VILLA LA JOLLA DR STE A107 **N/A**
LA JOLLA, CA 92037

Site 59 of 79 in cluster M

Relative: Higher

Actual: 267 ft.

FINDS:

Registry ID: 110064925960

Environmental Interest/Information System
STATE MASTER

Click this hyperlink while viewing on your computer to access additional FINDS: detail in the EDR Site Report.

M150
NNE
1/8-1/4
0.213 mi.
1123 ft.

GLENN C. NUSBAUM, D.C., A.P.C. **HAZNET** **S113063476**
8950 VILLA LA JOLLA DR **N/A**
LA JOLLA, CA 92037

Site 60 of 79 in cluster M

Relative: Higher

Actual: 267 ft.

HAZNET:

envid:	S113063476
Year:	1999
GEPAID:	CAL000111717
Contact:	GLENN C NUSBAUM DC
Telephone:	0000000000
Mailing Name:	Not reported
Mailing Address:	8950 VILLA LA JOLLA DR STE 2105
Mailing City,St,Zip:	LA JOLLA, CA 920370000
Gen County:	Not reported
TSD EPA ID:	CAD981402522
TSD County:	Not reported
Waste Category:	Photochemicals/photoprocessing waste
Disposal Method:	Recycler
Tons:	.0625
Cat Decode:	Not reported
Method Decode:	Not reported
Facility County:	San Diego

envid:	S113063476
Year:	1998
GEPAID:	CAL000111717

GLENN C. NUSBAUM, D.C., A.P.C. (Continued) **S113063476**

Contact: GLENN C NUSBAUM DC
Telephone: 0000000000
Mailing Name: Not reported
Mailing Address: 8950 VILLA LA JOLLA DR STE 2105
Mailing City,St,Zip: LA JOLLA, CA 920370000
Gen County: Not reported
TSD EPA ID: CAD981402522
TSD County: Not reported
Waste Category: Photochemicals/photoprocessing waste
Disposal Method: Recycler
Tons: .1250
Cat Decode: Not reported
Method Decode: Not reported
Facility County: San Diego

envid: S113063476
Year: 1997
GEPAID: CAL000111717
Contact: GLENN C NUSBAUM DC
Telephone: 0000000000
Mailing Name: Not reported
Mailing Address: 8950 VILLA LA JOLLA DR STE 2105
Mailing City,St,Zip: LA JOLLA, CA 920370000
Gen County: Not reported
TSD EPA ID: CAD981402522
TSD County: Not reported
Waste Category: Photochemicals/photoprocessing waste
Disposal Method: Recycler
Tons: .0833
Cat Decode: Not reported
Method Decode: Not reported
Facility County: San Diego

envid: S113063476
Year: 1995
GEPAID: CAL000111717
Contact: GLENN C NUSBAUM DC
Telephone: 0000000000
Mailing Name: Not reported
Mailing Address: 8950 VILLA LA JOLLA DR STE 2105
Mailing City,St,Zip: LA JOLLA, CA 920370000
Gen County: Not reported
TSD EPA ID: CAD981402522
TSD County: Not reported
Waste Category: Photochemicals/photoprocessing waste
Disposal Method: Recycler
Tons: .0208
Cat Decode: Not reported
Method Decode: Not reported
Facility County: San Diego

envid: S113063476
Year: 1995
GEPAID: CAL000111717
Contact: GLENN C NUSBAUM DC
Telephone: 0000000000
Mailing Name: Not reported

GLENN C. NUSBAUM, D.C., A.P.C. (Continued) **S113063476**

Mailing Address: 8950 VILLA LA JOLLA DR STE 2105
Mailing City,St,Zip: LA JOLLA, CA 920370000
Gen County: Not reported
TSD EPA ID: CAL920973155
TSD County: Not reported
Waste Category: Photochemicals/photoprocessing waste
Disposal Method: Recycler
Tons: .0416
Cat Decode: Not reported
Method Decode: Not reported
Facility County: San Diego

Click this hyperlink while viewing on your computer to access
1 additional CA_HAZNET: record(s) in the EDR Site Report.

M151 **LA JOLLA VILL PROFESSIONA CTR** **RGA LUST** **S114641786**
NNE **8950 VILLA LA JOLLA DR** **N/A**
1/8-1/4 **LA JOLLA, CA**
0.213 mi.
1123 ft. **Site 61 of 79 in cluster M**

Relative: **Higher**
Actual: **267 ft.**

RGA LUST:

2007	LA JOLLA VILL PROFESSIONA CTR	8950 VILLA LA JOLLA DR
2006	LA JOLLA VILL PROFESSIONA CTR	8950 VILLA LA JOLLA DR
2005	LA JOLLA VILL PROFESSIONA CTR	8950 VILLA LA JOLLA DR

M152 **ACUPUNCTURE CENTER OF LA JOLLA** **FINDS** **1023291527**
NNE **8950 VILLA LA JOLLA DR** **N/A**
1/8-1/4 **LA JOLLA, CA 92037**
0.213 mi.
1123 ft. **Site 62 of 79 in cluster M**

Relative: **Higher**
Actual: **267 ft.**

FINDS:

Registry ID: 110065830435

Environmental Interest/Information System
STATE MASTER

Click this hyperlink while viewing on your computer to access
additional FINDS: detail in the EDR Site Report.

M153 **ACUPUNCTURE CENTER OF LA JOLLA** **San Diego Co. HMMD** **S119096637**
NNE **8950 VILLA LA JOLLA DR B129** **N/A**
1/8-1/4 **LA JOLLA, CA 92037**
0.213 mi.
1123 ft. **Site 63 of 79 in cluster M**

Relative: **Higher**
Actual: **267 ft.**

HMMD SAN DIEGO:
Permit Number: Not reported
Business Type: Not reported
EPA Id Number: Not reported
APN: Not reported
Last HMMD Inspection: Not reported

ACUPUNCTURE CENTER OF LA JOLLA (Continued) **S119096637**

Facility Telephone:	858-450-0620
Permit Status:	Permit Renewed
Permit Expiration:	Not reported
Date Last Updated:	08/19/2017
Facility Owner:	Not reported
Facility Mailing Address:	8950 VILLA LA JOLLA DR # B129, LA JOLLA, CA 92037
Facility Mailing City:	Not reported
Facility Mailing State:	Not reported
Facility Mailing Zip:	Not reported
UST Owner:	N
Handle Regulated Hazmat:	Not reported
Own Or Operate UST:	Not reported
Subject To APSA:	Not reported
Generate Haz Waste:	N
Treat Haz Waste:	N
Generate Medical Waste:	Not reported

Waste and Materials:

Record ID:	DEH2002-HUPFP-154512
Permit Status:	Permit Renewed
Active Permit:	Y
Child Record Id:	DEH2014-HWAST-0024173
Trade Secret:	N
Hazardous Material Type:	Not reported
Last Updated:	2017-08-19T02:32:26.000
Chemical Name:	WASTE 902 INFECTIOUS WASTE, SHARPS
Common Name:	ACUPUNCTURE NEEDLES
Case Number:	Not reported

M154 **CHARLES A MOSS MD PC** **FINDS** **1023294936**
NNE **8950 VILLA LA JOLLA DR STE A217** **N/A**
1/8-1/4 **LA JOLLA, CA 92037**
0.213 mi.
1123 ft. **Site 64 of 79 in cluster M**

Relative: Higher

Actual: 267 ft.

FINDS:

Registry ID: 110065866478

Environmental Interest/Information System
STATE MASTER

Click this hyperlink while viewing on your computer to access additional FINDS: detail in the EDR Site Report.

M155 **CHARLES A MOSS MD PC** **San Diego Co. HMMD** **S119096552**
NNE **8950 VILLA LA JOLLA DR A217** **N/A**
1/8-1/4 **LA JOLLA, CA 92037**
0.213 mi.
1123 ft. **Site 65 of 79 in cluster M**

Relative:
Higher

Actual:
267 ft.

HMMD SAN DIEGO:

Permit Number:	Not reported
Business Type:	Not reported
EPA Id Number:	Not reported
APN:	Not reported
Last HMMD Inspection:	Not reported
Facility Telephone:	858-457-1314
Permit Status:	Permit Renewed
Permit Expiration:	Not reported
Date Last Updated:	12/20/2017
Facility Owner:	Not reported
Facility Mailing Address:	8950 VILLA LA JOLLA DR A217, LA JOLLA, CA 92037-1705
Facility Mailing City:	Not reported
Facility Mailing State:	Not reported
Facility Mailing Zip:	Not reported
UST Owner:	N
Handle Regulated Hazmat:	Not reported
Own Or Operate UST:	Not reported
Subject To APSA:	Not reported
Generate Haz Waste:	N
Treat Haz Waste:	N
Generate Medical Waste:	Not reported

Waste and Materials:

Record ID:	DEH2002-HUPFP-150605
Permit Status:	Permit Renewed
Active Permit:	Y
Child Record Id:	DEH2015-HWAST-0059105
Trade Secret:	N
Hazardous Material Type:	Not reported
Last Updated:	2017-12-20T02:31:53.000
Chemical Name:	Sharps Medical Waste
Common Name:	Sharps Medical Waste
Case Number:	Not reported

Record ID:	DEH2002-HUPFP-150605
Permit Status:	Permit Renewed
Active Permit:	Y
Child Record Id:	DEH2015-HWAST-0059106
Trade Secret:	N
Hazardous Material Type:	Not reported
Last Updated:	2017-12-20T02:31:53.000
Chemical Name:	pharm. waste
Common Name:	pharm. waste
Case Number:	Not reported

M156
NNE
1/8-1/4
0.213 mi.
1123 ft.

LA JOLLA VILLA PROFESIONAL CENTER
8950 VILLA LA JOLLA DR
LA JOLLA, CA 92037

Site 66 of 79 in cluster M

HAZNET **S112939634**
N/A

Relative:
Higher

Actual:
267 ft.

HAZNET:

envid:	S112939634
Year:	2006
GEPAID:	CAC002580793
Contact:	NESTOR GIMENO
Telephone:	8584501595
Mailing Name:	Not reported
Mailing Address:	8950 VILLA LA JOLLA DR STE B107
Mailing City,St,Zip:	LA JOLLA, CA 920371714
Gen County:	Not reported
TSD EPA ID:	CAD980884183
TSD County:	Not reported
Waste Category:	Off-specification, aged or surplus organics
Disposal Method:	Storage, Bulking, And/Or Transfer Off Site--No Treatment/Reovery (H010-H129) Or (H131-H135)
Tons:	0.4
Cat Decode:	Not reported
Method Decode:	Not reported
Facility County:	San Diego

envid:	S112939634
Year:	2006
GEPAID:	CAC002580793
Contact:	NESTOR GIMENO
Telephone:	8584501595
Mailing Name:	Not reported
Mailing Address:	8950 VILLA LA JOLLA DR STE B107
Mailing City,St,Zip:	LA JOLLA, CA 920371714
Gen County:	Not reported
TSD EPA ID:	CAD980884183
TSD County:	Not reported
Waste Category:	Waste oil and mixed oil
Disposal Method:	Storage, Bulking, And/Or Transfer Off Site--No Treatment/Reovery (H010-H129) Or (H131-H135)
Tons:	0.08
Cat Decode:	Not reported
Method Decode:	Not reported
Facility County:	San Diego

envid:	S112939634
Year:	2006
GEPAID:	CAC002580793
Contact:	NESTOR GIMENO
Telephone:	8584501595
Mailing Name:	Not reported
Mailing Address:	8950 VILLA LA JOLLA DR STE B107
Mailing City,St,Zip:	LA JOLLA, CA 920371714
Gen County:	Not reported
TSD EPA ID:	CAD980884183
TSD County:	Not reported
Waste Category:	Off-specification, aged or surplus organics
Disposal Method:	Storage, Bulking, And/Or Transfer Off Site--No Treatment/Reovery (H010-H129) Or (H131-H135)

LA JOLLA VILLA PROFESIONAL CENTER (Continued) **S112939634**

Tons:	0.05
Cat Decode:	Not reported
Method Decode:	Not reported
Facility County:	San Diego
envid:	S112939634
Year:	2006
GEPAID:	CAC002580793
Contact:	NESTOR GIMENO
Telephone:	8584501595
Mailing Name:	Not reported
Mailing Address:	8950 VILLA LA JOLLA DR STE B107
Mailing City,St,Zip:	LA JOLLA, CA 920371714
Gen County:	Not reported
TSD EPA ID:	CAD980884183
TSD County:	Not reported
Waste Category:	Off-specification, aged or surplus organics
Disposal Method:	Storage, Bulking, And/Or Transfer Off Site--No Treatment/Reovery (H010-H129) Or (H131-H135)
Tons:	0.12
Cat Decode:	Not reported
Method Decode:	Not reported
Facility County:	San Diego
envid:	S112939634
Year:	2006
GEPAID:	CAC002580793
Contact:	NESTOR GIMENO
Telephone:	8584501595
Mailing Name:	Not reported
Mailing Address:	8950 VILLA LA JOLLA DR STE B107
Mailing City,St,Zip:	LA JOLLA, CA 920371714
Gen County:	Not reported
TSD EPA ID:	CAD980884183
TSD County:	Not reported
Waste Category:	Off-specification, aged or surplus organics
Disposal Method:	Storage, Bulking, And/Or Transfer Off Site--No Treatment/Reovery (H010-H129) Or (H131-H135)
Tons:	0.12
Cat Decode:	Not reported
Method Decode:	Not reported
Facility County:	San Diego

Click this hyperlink while viewing on your computer to access
2 additional CA_HAZNET: record(s) in the EDR Site Report.

M157 **LA JOLLA DENTAL GROUP** **FINDS** **1023326868**
NNE **8950 VILLA LA JOLLA DR STE B120** **N/A**
1/8-1/4 **LA JOLLA, CA 92037**
0.213 mi.
1123 ft. **Site 67 of 79 in cluster M**

Relative: Higher

Actual: 267 ft.

FINDS:

Registry ID: 110066211316

Environmental Interest/Information System
STATE MASTER

LA JOLLA DENTAL GROUP (Continued) **1023326868**

Click this hyperlink while viewing on your computer to access additional FINDS: detail in the EDR Site Report.

M158 **CHEMOSENSORY PERCEPTION LAB** **FINDS** **1023253507**
NNE **8950 VILLA LA JOLLA DR** **N/A**
1/8-1/4 **LA JOLLA, CA 92037**
0.213 mi.
1123 ft. **Site 68 of 79 in cluster M**

Relative: Higher

Actual: 267 ft.

FINDS:

Registry ID: 110065423483

Environmental Interest/Information System
STATE MASTER

Click this hyperlink while viewing on your computer to access additional FINDS: detail in the EDR Site Report.

M159 **LA JOLLA DENTAL GROUP** **San Diego Co. HMMD** **S119096940**
NNE **8950 VILLA LA JOLLA DR B120** **N/A**
1/8-1/4 **LA JOLLA, CA 92037**
0.213 mi.
1123 ft. **Site 69 of 79 in cluster M**

Relative: Higher

Actual: 267 ft.

HMMD SAN DIEGO:

Permit Number:	Not reported
Business Type:	Not reported
EPA Id Number:	CAL000304715
APN:	Not reported
Last HMMD Inspection:	Not reported
Facility Telephone:	858-455-9614
Permit Status:	Permit Renewed
Permit Expiration:	Not reported
Date Last Updated:	10/21/2017
Facility Owner:	Not reported
Facility Mailing Address:	8950 Villa La Jolla Dr., Suite B120, La Jolla, CA 92037
Facility Mailing City:	Not reported
Facility Mailing State:	Not reported
Facility Mailing Zip:	Not reported
UST Owner:	N
Handle Regulated Hazmat:	Not reported
Own Or Operate UST:	Not reported
Subject To APSA:	Not reported
Generate Haz Waste:	N
Treat Haz Waste:	N
Generate Medical Waste:	Not reported

Waste and Materials:

Record ID:	DEH2003-HUPFP-202065
Permit Status:	Permit Renewed
Active Permit:	Y
Child Record Id:	DEH2014-HWAST-0016747
Trade Secret:	N
Hazardous Material Type:	Not reported

LA JOLLA DENTAL GROUP (Continued) **S119096940**

Last Updated:	2017-10-21T02:33:14.000
Chemical Name:	Sharps medical waste
Common Name:	Sharps medical waste
Case Number:	Not reported

M160 **LA JOLLA VILLA PROFESSIONAL CENTER** **HAZNET** **S112957009**
NNE **8950 VILLA LA JOLLA DR STE B107** **N/A**
1/8-1/4 **LA JOLLA, CA 92037**
0.213 mi.
1123 ft. **Site 70 of 79 in cluster M**

Relative: **Higher**

Actual: **267 ft.**

HAZNET:

envid:	S112957009
Year:	2006
GEPAID:	CAC002609411
Contact:	PAUL CHAMBERS
Telephone:	7606960267
Mailing Name:	Not reported
Mailing Address:	8950 VILLA LA JOLLA DR STE B107
Mailing City,St,Zip:	LA JOLLA, CA 920371704
Gen County:	Not reported
TSD EPA ID:	CAD980884183
TSD County:	Not reported
Waste Category:	Liquids with pH <= 2
Disposal Method:	Storage, Bulking, And/Or Transfer Off Site--No Treatment/Reovery (H010-H129) Or (H131-H135)
Tons:	0.04
Cat Decode:	Not reported
Method Decode:	Not reported
Facility County:	San Diego

envid:	S112957009
Year:	2006
GEPAID:	CAC002609411
Contact:	PAUL CHAMBERS
Telephone:	7606960267
Mailing Name:	Not reported
Mailing Address:	8950 VILLA LA JOLLA DR STE B107
Mailing City,St,Zip:	LA JOLLA, CA 920371704
Gen County:	Not reported
TSD EPA ID:	CAD980884183
TSD County:	Not reported
Waste Category:	Pesticides and other waste associated with pesticide production
Disposal Method:	Storage, Bulking, And/Or Transfer Off Site--No Treatment/Reovery (H010-H129) Or (H131-H135)
Tons:	0.05
Cat Decode:	Not reported
Method Decode:	Not reported
Facility County:	San Diego

envid:	S112957009
Year:	2006
GEPAID:	CAC002609411
Contact:	PAUL CHAMBERS
Telephone:	7606960267
Mailing Name:	Not reported
Mailing Address:	8950 VILLA LA JOLLA DR STE B107

LA JOLLA VILLA PROFESSIONAL CENTER (Continued) **S112957009**

Mailing City,St,Zip:	LA JOLLA, CA 920371704
Gen County:	Not reported
TSD EPA ID:	CAD980884183
TSD County:	Not reported
Waste Category:	Off-specification, aged or surplus inorganics
Disposal Method:	Storage, Bulking, And/Or Transfer Off Site--No Treatment/Reovery (H010-H129) Or (H131-H135)
Tons:	0.1
Cat Decode:	Not reported
Method Decode:	Not reported
Facility County:	San Diego
envid:	S112957009
Year:	2006
GEPAID:	CAC002609411
Contact:	PAUL CHAMBERS
Telephone:	7606960267
Mailing Name:	Not reported
Mailing Address:	8950 VILLA LA JOLLA DR STE B107
Mailing City,St,Zip:	LA JOLLA, CA 920371704
Gen County:	Not reported
TSD EPA ID:	CAD980884183
TSD County:	Not reported
Waste Category:	Alkaline solution without metals pH >= 12.5
Disposal Method:	Storage, Bulking, And/Or Transfer Off Site--No Treatment/Reovery (H010-H129) Or (H131-H135)
Tons:	0.02
Cat Decode:	Not reported
Method Decode:	Not reported
Facility County:	San Diego

M161 **BRONNER HANDWERGER N.D.A.P.C.** **San Diego Co. HMMD** **S119097695**
NNE **8950 VILLA LA JOLLA DR A107** **N/A**
1/8-1/4 **LA JOLLA, CA 92037**
0.213 mi.
1123 ft. **Site 71 of 79 in cluster M**

Relative:
Higher

Actual:
267 ft.

HMMD SAN DIEGO:

Permit Number:	Not reported
Business Type:	Not reported
EPA Id Number:	Not reported
APN:	Not reported
Last HMMD Inspection:	Not reported
Facility Telephone:	8582545433
Permit Status:	Permit Renewed
Permit Expiration:	Not reported
Date Last Updated:	03/13/2017
Facility Owner:	Not reported
Facility Mailing Address:	8950 VILLA LA JOLLA DR SUITE #A107, LA JOLLA, CA 92037
Facility Mailing City:	Not reported
Facility Mailing State:	Not reported
Facility Mailing Zip:	Not reported
UST Owner:	N
Handle Regulated Hazmat:	Not reported
Own Or Operate UST:	Not reported
Subject To APSA:	Not reported
Generate Haz Waste:	N
Treat Haz Waste:	N

BRONNER HANDWERGER N.D.A.P.C. (Continued) **S119097695**

Generate Medical Waste: Not reported

Waste and Materials:
Record ID: DEH2011-HUPFP-215322
Permit Status: Permit Renewed
Active Permit: Y
Child Record Id: DEH2015-HWAST-0039505
Trade Secret: N
Hazardous Material Type: Not reported
Last Updated: 2017-03-13T03:30:34.000
Chemical Name: WASTE 902 INFECTIOUS WASTE, SHARPS
Common Name: SHARPS
Case Number: Not reported

M162 **LA JOLLA DENTAL** **San Diego Co. HMMD** **S119097519**
NNE **8950 VILLA LA JOLLA DR C210** **N/A**
1/8-1/4 **LA JOLLA, CA 92037**
0.213 mi.
1123 ft. **Site 72 of 79 in cluster M**

Relative:
Higher

Actual:
267 ft.

HMMD SAN DIEGO:
Permit Number: Not reported
Business Type: Not reported
EPA Id Number: Not reported
APN: Not reported
Last HMMD Inspection: Not reported
Facility Telephone: 858-457-1190
Permit Status: Permit Renewed
Permit Expiration: Not reported
Date Last Updated: 07/28/2017
Facility Owner: Not reported
Facility Mailing Address: 8950 VILLA LA JOLLA DR #C210, LA JOLLA, CA 92037
Facility Mailing City: Not reported
Facility Mailing State: Not reported
Facility Mailing Zip: Not reported
UST Owner: N
Handle Regulated Hazmat: Not reported
Own Or Operate UST: Not reported
Subject To APSA: Not reported
Generate Haz Waste: N
Treat Haz Waste: N
Generate Medical Waste: Not reported

Inspection Violation:
Record ID: DEH2009-HUPFP-211486
Permit Status: Permit Renewed
Active Permit: Y
Facility Id Number: 37-000-211486
Program Element: Medical Waste
Inspection Type: Routine
Inspection Number: 4350609
Return To Compliance Date: 2015-12-22T00:00:00.000
Nov: No
Violation Classification: Minor
Underground Storage Tank Id: Not reported
Container/Tank Id: Not reported
Last Update: 2017-07-28T00:00:00.000
Inspection Date: 2015-12-15T16:20:00.000

LA JOLLA DENTAL (Continued) **S119097519**

Violation Code: HMD4303 Did not retain on file disposal receipts, tracking/shipping documents for medical waste shipped offsite for 3 years. HSC 117945

Waste and Materials:
Record ID: DEH2009-HUPFP-211486
Permit Status: Permit Renewed
Active Permit: Y
Child Record Id: DEH2015-HWAST-0067334
Trade Secret: N
Hazardous Material Type: Not reported
Last Updated: 2017-07-28T02:34:49.000
Chemical Name: Sharps
Common Name: Sharps
Case Number: Not reported

M163 **MELISSA MINGER, DMD** **San Diego Co. HMMD** **S119096559**
NNE **8950 VILLA LA JOLLA DR A105** **N/A**
1/8-1/4 **LA JOLLA, CA 92037**
0.213 mi.
1123 ft. **Site 73 of 79 in cluster M**

Relative:
Higher

Actual:
267 ft.

HMMD SAN DIEGO:
Permit Number: Not reported
Business Type: Not reported
EPA Id Number: Not reported
APN: Not reported
Last HMMD Inspection: Not reported
Facility Telephone: 858-452-5520
Permit Status: Permit Renewed
Permit Expiration: Not reported
Date Last Updated: 02/02/2018
Facility Owner: Not reported
Facility Mailing Address: 8950 VILLA LA JOLLA DR #A-105, LA JOLLA, CA 92037
Facility Mailing City: Not reported
Facility Mailing State: Not reported
Facility Mailing Zip: Not reported
UST Owner: N
Handle Regulated Hazmat: Not reported
Own Or Operate UST: Not reported
Subject To APSA: Not reported
Generate Haz Waste: N
Treat Haz Waste: N
Generate Medical Waste: Not reported

Waste and Materials:
Record ID: DEH2002-HUPFP-150937
Permit Status: Permit Renewed
Active Permit: Y
Child Record Id: DEH2015-HWAST-0064883
Trade Secret: N
Hazardous Material Type: Not reported
Last Updated: 2017-02-24T02:33:41.000
Chemical Name: WASTE 902 INFECTIOUS WASTE, SHARPS
Common Name: ISOLYSER
Case Number: Not reported

M164
NNE
1/8-1/4
0.213 mi.
1123 ft.

JAMES PASTOR DDS, MS, APC
8950 VILLA LA JOLLA DR STE A207
LA JOLLA, CA 92037

Site 74 of 79 in cluster M

HAZNET **S113143587**
N/A

Relative:
Higher

Actual:
267 ft.

HAZNET:

envid:	S113143587
Year:	2016
GEPAID:	CAL000309214
Contact:	JAMES PASTOR
Telephone:	8583379107
Mailing Name:	Not reported
Mailing Address:	8950 VILLA LA JOLLA DR STE A207
Mailing City,St,Zip:	LA JOLLA, CA 920371718
Gen County:	San Diego
TSD EPA ID:	CAD008252405
TSD County:	Los Angeles
Waste Category:	Oxygenated solvents (acetone, butanol, ethyl acetate, etc.)
Disposal Method:	Fuel Blending Prior To Energy Recovery At Another Site
Tons:	0.0132
Cat Decode:	Oxygenated solvents (acetone, butanol, ethyl acetate, etc.)
Method Decode:	Fuel Blending Prior To Energy Recovery At Another Site
Facility County:	San Diego

envid:	S113143587
Year:	2015
GEPAID:	CAL000309214
Contact:	JAMES PASTOR
Telephone:	8583379107
Mailing Name:	Not reported
Mailing Address:	8950 VILLA LA JOLLA DR STE A207
Mailing City,St,Zip:	LA JOLLA, CA 920371718
Gen County:	San Diego
TSD EPA ID:	CAD008364432
TSD County:	Los Angeles
Waste Category:	Oxygenated solvents (acetone, butanol, ethyl acetate, etc.)
Disposal Method:	Fuel Blending Prior To Energy Recovery At Another Site
Tons:	0.0165
Cat Decode:	Not reported
Method Decode:	Not reported
Facility County:	San Diego

envid:	S113143587
Year:	2014
GEPAID:	CAL000309214
Contact:	JAMES PASTOR DDS
Telephone:	8584522800
Mailing Name:	Not reported
Mailing Address:	8950 VILLA LA JOLLA DR STE A207
Mailing City,St,Zip:	LA JOLLA, CA 920371718
Gen County:	San Diego
TSD EPA ID:	CAD008364432
TSD County:	Los Angeles
Waste Category:	Oxygenated solvents (acetone, butanol, ethyl acetate, etc.)
Disposal Method:	Fuel Blending Prior To Energy Recovery At Another Site
Tons:	0.0165
Cat Decode:	Not reported
Method Decode:	Not reported

JAMES PASTOR DDS, MS, APC (Continued) **S113143587**

Facility County: San Diego

envid: S113143587
Year: 2013
GEPAID: CAL000309214
Contact: JAMES PASTOR DDS
Telephone: 8584522800
Mailing Name: Not reported
Mailing Address: 8950 VILLA LA JOLLA DR STE A207
Mailing City,St,Zip: LA JOLLA, CA 920371718
Gen County: San Diego
TSD EPA ID: CAD008364432
TSD County: Los Angeles
Waste Category: Not reported
Disposal Method: Fuel Blending Prior To Energy Recovery At Another Site
Tons: 0.0165
Cat Decode: Not reported
Method Decode: Not reported
Facility County: Not reported

envid: S113143587
Year: 2012
GEPAID: CAL000309214
Contact: JAMES PASTOR DDS
Telephone: 8584522800
Mailing Name: Not reported
Mailing Address: 8950 VILLA LA JOLLA DR STE A207
Mailing City,St,Zip: LA JOLLA, CA 920371718
Gen County: San Diego
TSD EPA ID: CAD008364432
TSD County: Los Angeles
Waste Category: Not reported
Disposal Method: Fuel Blending Prior To Energy Recovery At Another Site
Tons: 0.0132
Cat Decode: Not reported
Method Decode: Not reported
Facility County: San Diego

Click this hyperlink while viewing on your computer to access
5 additional CA_HAZNET: record(s) in the EDR Site Report.

M165 **RICK K YAMADA DDS** **FINDS** **1023312660**
NNE **8950 VILLA LA JOLLA DR** **N/A**
1/8-1/4 **LA JOLLA, CA 92037**
0.213 mi.
1123 ft. **Site 75 of 79 in cluster M**

Relative: Higher

Actual: 267 ft.

FINDS:

Registry ID: 110066055985

Environmental Interest/Information System
STATE MASTER

Click this hyperlink while viewing on your computer to access
additional FINDS: detail in the EDR Site Report.

M166 **UCSD 8910 VILLA LA JOLLA DR** **San Diego Co. HMMD** **S119096357**
NNE **8910 VILLA LA JOLLA DR 200** **N/A**
1/8-1/4 **LA JOLLA, CA 92037**
0.216 mi.
1142 ft. **Site 76 of 79 in cluster M**

Relative:
Higher

Actual:
265 ft.

HMMD SAN DIEGO:

Permit Number:	Not reported
Business Type:	Not reported
EPA Id Number:	CAL000420829
APN:	Not reported
Last HMMD Inspection:	Not reported
Facility Telephone:	(858) 534-3660
Permit Status:	Permit Renewed
Permit Expiration:	Not reported
Date Last Updated:	01/09/2018
Facility Owner:	Not reported
Facility Mailing Address:	9300 Campus Point Drive, MC 7852, La Jolla, CA 92037-7852
Facility Mailing City:	Not reported
Facility Mailing State:	Not reported
Facility Mailing Zip:	Not reported
UST Owner:	N
Handle Regulated Hazmat:	Not reported
Own Or Operate UST:	Not reported
Subject To APSA:	Not reported
Generate Haz Waste:	Y
Treat Haz Waste:	N
Generate Medical Waste:	Not reported

Waste and Materials:

Record ID:	DEH2016-HUPFP-003046
Permit Status:	Permit Renewed
Active Permit:	Y
Child Record Id:	DEH2016-HWAST-0103641
Trade Secret:	N
Hazardous Material Type:	Not reported
Last Updated:	2018-01-09T02:31:12.000
Chemical Name:	Non-RCRA Pharmaceutical Waste
Common Name:	Non-RCRA Pharmaceutical Waste
Case Number:	Not reported

Record ID:	DEH2016-HUPFP-003046
Permit Status:	Permit Renewed
Active Permit:	Y
Child Record Id:	DEH2016-HWAST-0103642
Trade Secret:	N
Hazardous Material Type:	Not reported
Last Updated:	2018-01-09T02:31:12.000
Chemical Name:	Infectious Sharps Waste
Common Name:	Infectious Sharps Waste
Case Number:	Not reported

Record ID:	DEH2016-HUPFP-003046
Permit Status:	Permit Renewed
Active Permit:	Y
Child Record Id:	DEH2016-HWAST-0103643
Trade Secret:	N
Hazardous Material Type:	Not reported
Last Updated:	2018-01-09T02:31:12.000
Chemical Name:	RCRA Hazardous Waste - Silver Nitrate Sticks

UCSD 8910 VILLA LA JOLLA DR (Continued) **S119096357**

Common Name:	RCRA Hazardous Waste - Silver Nitrate Sticks
Case Number:	Not reported
Record ID:	DEH2016-HUPFP-003046
Permit Status:	Permit Renewed
Active Permit:	Y
Child Record Id:	DEH2016-HWAST-0103644
Trade Secret:	N
Hazardous Material Type:	Not reported
Last Updated:	2018-01-09T02:31:12.000
Chemical Name:	RCRA Hazardous Waste - Acetic Acid, 3-5%
Common Name:	RCRA Hazardous Waste - Acetic Acid, 3-5%
Case Number:	Not reported
Record ID:	DEH2016-HUPFP-003046
Permit Status:	Permit Renewed
Active Permit:	Y
Child Record Id:	DEH2016-HWAST-0103645
Trade Secret:	N
Hazardous Material Type:	Not reported
Last Updated:	2018-01-09T02:31:12.000
Chemical Name:	Red Bag Waste
Common Name:	Red Bag Waste
Case Number:	Not reported

N167 **UNIVERSITY OF CALIFORNIA SAN DIEGO** **FINDS** **1016791942**
NNW **N/A**
1/8-1/4 **SAN DIEGO (County), CA**
0.224 mi.
1185 ft. **Site 3 of 3 in cluster N**

Relative: FINDS:
Higher

Actual: Registry ID: 110058380489
382 ft.

Environmental Interest/Information System
US Emissions & Generation Resource Database (EGRID) contains data on emissions and resource mix for virtually every power plant and company that generates electricity in the United States.

Click this hyperlink while viewing on your computer to access additional FINDS: detail in the EDR Site Report.

---

168 **WOODLAND SOUTH** **HAZNET** **S113458709**
SSE **3252 VIA MARIN** **N/A**
1/8-1/4 **LA JOLLA, CA 92037**
0.228 mi.
1204 ft.

Relative: HAZNET:
Higher

Actual:
293 ft.

envid:	S113458709
Year:	2010
GEPAID:	CAC002650901
Contact:	SUSAN SHARP

WOODLAND SOUTH (Continued) **S113458709**

Telephone:	7606344700
Mailing Name:	Not reported
Mailing Address:	5966 LA PLACE CT STE 107
Mailing City,St,Zip:	CARLSBAD, CA 920088830
Gen County:	Not reported
TSD EPA ID:	AZC950823111
TSD County:	Not reported
Waste Category:	Asbestos containing waste
Disposal Method:	Landfill Or Surface Impoundment That Will Be Closed As Landfill(To Include On-Site Treatment And/Or Stabilization)
Tons:	0.8
Cat Decode:	Not reported
Method Decode:	Not reported
Facility County:	San Diego

S169 **CHMIRS** **S100276152**
NNE **8800 VILLA LA JOLLA DRIVE** **N/A**
1/8-1/4 **SAN DIEGO, CA 92031**
0.228 mi.
1205 ft. **Site 2 of 15 in cluster S**

Relative: **Higher**

Actual: **325 ft.**

CHMIRS:

OES Incident Number:	013923
OES notification:	Not reported
OES Date:	Not reported
OES Time:	Not reported
Date Completed:	**31-OCT-90**
Property Use:	400
Agency Id Number:	37140
Agency Incident Number:	UNKNOWN
Time Notified:	1537
Time Completed:	2137
Surrounding Area:	500
Estimated Temperature:	60
Property Management:	C
Special Studies 4:	B
More Than Two Substances Involved?:	N
Resp Agncy Personel # Of Decontaminated:	0
Responding Agency Personel # Of Injuries:	0
Responding Agency Personel # Of Fatalities:	0
Others Number Of Decontaminated:	0
Others Number Of Injuries:	0
Others Number Of Fatalities:	0
Vehicle Make/year:	WHITE FREIGHTLINER
Vehicle License Number:	1430371
Vehicle State:	CA
Vehicle Id Number:	Not reported
CA DOT PUC/ICC Number:	Not reported
Company Name:	EXACTA TRUCKINGS
Reporting Officer Name/ID:	WESLEY W. LEIGHTON
Report Date:	31-OCT-90
Facility Telephone:	619 533-4300
Waterway Involved:	Not reported
Waterway:	Not reported
Spill Site:	Not reported
Cleanup By:	Not reported
Containment:	Not reported
What Happened:	Not reported

(Continued) **S100276152**

Type:	Not reported
Measure:	Not reported
Other:	Not reported
Date/Time:	Not reported
Year:	88-92
Agency:	Not reported
Incident Date:	31-OCT-90
Admin Agency:	Not reported
Amount:	Not reported
Contained:	Not reported
Site Type:	Not reported
E Date:	14-JUN-91
Substance:	Not reported
Unknown:	Not reported
Substance #2:	Not reported
Substance #3:	Not reported
Evacuations:	Not reported
Number of Injuries:	Not reported
Number of Fatalities:	Not reported
#1 Pipeline:	Not reported
#2 Pipeline:	Not reported
#3 Pipeline:	Not reported
#1 Vessel >= 300 Tons:	Not reported
#2 Vessel >= 300 Tons:	Not reported
#3 Vessel >= 300 Tons:	Not reported
Evacs:	Not reported
Injuries:	Not reported
Fatals:	Not reported
Comments:	N
Description:	Not reported

T170 **THEATRE DISCTRICT LANDSCAPE IMPROVEMENTS** **NPDES S112832885**
NNW **REVELLE COLLEGE DRIVE AND SCHOLARS DRIVE SOUTH** **CIWQS N/A**
1/8-1/4 **LA JOLLA, CA 92093**
0.233 mi.
1230 ft. **Site 1 of 2 in cluster T**

Relative:
Higher

Actual:
417 ft.

NPDES:

Npdes Number:	Not reported
Facility Status:	Not reported
Agency Id:	Not reported
Region:	9
Regulatory Measure Id:	434160
Order No:	Not reported
Regulatory Measure Type:	Construction
Place Id:	Not reported
WDID:	9 37C365544
Program Type:	Not reported
Adoption Date Of Regulatory Measure:	Not reported
Effective Date Of Regulatory Measure:	Not reported
Expiration Date Of Regulatory Measure:	Not reported
Termination Date Of Regulatory Measure:	10/22/2013
Discharge Name:	Not reported
Discharge Address:	Not reported
Discharge City:	Not reported
Discharge State:	Not reported
Discharge Zip:	Not reported
RECEIVED DATE:	01/25/2013

THEATRE DISCTRICT LANDSCAPE IMPROVEMENTS (Continued) **S112832885**

PROCESSED DATE:	01/30/2013
STATUS CODE NAME:	Terminated
STATUS DATE:	02/03/2014
PLACE SIZE:	1.63
PLACE SIZE UNIT:	Acres
FACILITY CONTACT NAME:	Anka Fabian
FACILITY CONTACT TITLE:	Not reported
FACILITY CONTACT PHONE:	858-534-3813
FACILITY CONTACT PHONE EXT:	Not reported
FACILITY CONTACT EMAIL:	anfabian@ucsd.edu
OPERATOR NAME:	University of California San Diego
OPERATOR ADDRESS:	9500 Gilman Dr Mail Code 0916
OPERATOR CITY:	La Jolla
OPERATOR STATE:	California
OPERATOR ZIP:	92093
OPERATOR CONTACT NAME:	Anka Fabian
OPERATOR CONTACT TITLE:	Not reported
OPERATOR CONTACT PHONE:	858-534-3813
OPERATOR CONTACT PHONE EXT:	Not reported
OPERATOR CONTACT EMAIL:	anfabian@ucsd.edu
OPERATOR TYPE:	Other
DEVELOPER NAME:	Western Rim Constructors Inc
DEVELOPER ADDRESS:	912 S Andreasen Drive Suite 108
DEVELOPER CITY:	Escondido
DEVELOPER STATE:	California
DEVELOPER ZIP:	92029
DEVELOPER CONTACT NAME:	Ray Byrom
DEVELOPER CONTACT TITLE:	Not reported
CONSTYPE LINEAR UTILITY IND:	N
EMERGENCY PHONE NO:	Not reported
EMERGENCY PHONE EXT:	Not reported
CONSTYPE ABOVE GROUND IND:	N
CONSTYPE BELOW GROUND IND:	N
CONSTYPE CABLE LINE IND:	N
CONSTYPE COMM LINE IND:	N
CONSTYPE COMMERTIAL IND:	N
CONSTYPE ELECTRICAL LINE IND:	N
CONSTYPE GAS LINE IND:	N
CONSTYPE INDUSTRIAL IND:	N
CONSTYPE OTHER DESRIPTION:	Institution - landscape improvement
CONSTYPE OTHER IND:	Y
CONSTYPE RECONS IND:	N
CONSTYPE RESIDENTIAL IND:	N
CONSTYPE TRANSPORT IND:	N
CONSTYPE UTILITY DESCRIPTION:	Not reported
CONSTYPE UTILITY IND:	N
CONSTYPE WATER SEWER IND:	N
DIR DISCHARGE USWATER IND:	N
RECEIVING WATER NAME:	Pacific Ocean
CERTIFIER NAME:	Gary Matthews
CERTIFIER TITLE:	Not reported
CERTIFICATION DATE:	25-JAN-13
PRIMARY SIC:	Not reported
SECONDARY SIC:	Not reported
TERTIARY SIC:	Not reported

THEATRE DISCTRICT LANDSCAPE IMPROVEMENTS (Continued) **S112832885**

CIWQS:

Agency:	University of California San Diego
Agency Address:	9500 Gilman Dr Mail Code 0916, La Jolla, CA 92093
Place/Project Type:	Construction - Other: Institution - landscape improvement
SIC/NAICS:	Not reported
Region:	9
Program:	CONSTW
Regulatory Measure Status:	Terminated
Regulatory Measure Type:	Storm water construction
Order Number:	2009-0009-DWQ
WDID:	9 37C365544
NPDES Number:	CAS000002
Adoption Date:	Not reported
Effective Date:	01/30/2013
Termination Date:	10/22/2013
Expiration/Review Date:	Not reported
Design Flow:	Not reported
Major/Minor:	Not reported
Complexity:	Not reported
TTWQ:	Not reported
Enforcement Actions within 5 years:	0
Violations within 5 years:	0
Latitude:	32.871667
Longitude:	-117.241389

J171 **TORREY PINES CHRISTIAN CHURCH** **HAZNET** **S112873998**
SSW **8320 LA JOLLA SCENIC DR NORTH** **N/A**
1/8-1/4 **LA JOLLA, CA 92037**
0.233 mi.
1231 ft. **Site 3 of 3 in cluster J**

Relative: **Higher**

Actual: **377 ft.**

HAZNET:

envid:	S112873998
Year:	1996
GEPAID:	CAC001206040
Contact:	TORREY PINES CHRISTIAN CHURCH
Telephone:	0000000000
Mailing Name:	Not reported
Mailing Address:	8320 LA JOLLA SCENIC DR NORTH
Mailing City,St,Zip:	LA JOLLA, CA 920370000
Gen County:	Not reported
TSD EPA ID:	CAD009007626
TSD County:	Not reported
Waste Category:	Asbestos containing waste
Disposal Method:	Disposal, Land Fill
Tons:	.0842
Cat Decode:	Not reported
Method Decode:	Not reported
Facility County:	San Diego

U172 **ANN STIKO** **HAZNET** **S113789215**
SSE **2501 ANGELL AVE.** **N/A**
1/8-1/4 **SAN DIEGO, CA 92122**
0.236 mi.
1247 ft. **Site 1 of 2 in cluster U**

Relative: **Higher**
Actual: **281 ft.**

HAZNET:

envid:	S113789215
Year:	2012
GEPAID:	CAC002706279
Contact:	ANN STIKO
Telephone:	8583363837
Mailing Name:	Not reported
Mailing Address:	2501 ANGELL AVE.
Mailing City,St,Zip:	SAN DIEGO, CA 92122
Gen County:	San Diego
TSD EPA ID:	CAD009007626
TSD County:	Los Angeles
Waste Category:	Not reported
Disposal Method:	Landfill Or Surface Impoundment That Will Be Closed As Landfill(To Include On-Site Treatment And/Or Stabilization)
Tons:	0.8
Cat Decode:	Not reported
Method Decode:	Not reported
Facility County:	San Diego

U173 **CHMIRS** **S105670268**
SSE **2501 ANGELL AVE.** **N/A**
1/8-1/4 **SAN DIEGO, CA 92123**
0.236 mi.
1247 ft. **Site 2 of 2 in cluster U**

Relative: **Higher**
Actual: **281 ft.**

CHMIRS:

OES Incident Number:	1-6951
OES notification:	12/01/2001
OES Date:	Not reported
OES Time:	Not reported
Date Completed:	**Not reported**
Property Use:	Not reported
Agency Id Number:	Not reported
Agency Incident Number:	Not reported
Time Notified:	Not reported
Time Completed:	Not reported
Surrounding Area:	Not reported
Estimated Temperature:	Not reported
Property Management:	Not reported
More Than Two Substances Involved?:	Not reported
Resp Agncy Personel # Of Decontaminated:	Not reported
Responding Agency Personel # Of Injuries:	Not reported
Responding Agency Personel # Of Fatalities:	Not reported
Others Number Of Decontaminated:	Not reported
Others Number Of Injuries:	Not reported
Others Number Of Fatalities:	Not reported
Vehicle Make/year:	Not reported
Vehicle License Number:	Not reported
Vehicle State:	Not reported
Vehicle Id Number:	Not reported
CA DOT PUC/ICC Number:	Not reported
Company Name:	Not reported
Reporting Officer Name/ID:	Not reported

(Continued) **S105670268**

Report Date:	Not reported
Facility Telephone:	Not reported
Waterway Involved:	No
Waterway:	Not reported
Spill Site:	Not reported
Cleanup By:	Responsible Party
Containment:	Not reported
What Happened:	Not reported
Type:	Not reported
Measure:	Not reported
Other:	Not reported
Date/Time:	Not reported
Year:	2001
Agency:	City of San Diego
Incident Date:	12/1/200112:00:00 AM
Admin Agency:	San Diego County Health Services Dept.
Amount:	Not reported
Contained:	Yes
Site Type:	Road
E Date:	Not reported
Substance:	Sewage;;;
Gallons:	29
Unknown:	0.000000
Substance #2:	Not reported
Substance #3:	Not reported
Evacuations:	0
Number of Injuries:	0
Number of Fatalities:	0
#1 Pipeline:	Not reported
#2 Pipeline:	Not reported
#3 Pipeline:	Not reported
#1 Vessel >= 300 Tons:	Not reported
#2 Vessel >= 300 Tons:	Not reported
#3 Vessel >= 300 Tons:	Not reported
Evacs:	Not reported
Injuries:	Not reported
Fatals:	Not reported
Comments:	Not reported
Description:	Possibly due to a root blockage in the line.

S174 **MRS GOOCH'S NATURAL FOODS MARKET INC DBA WHOLE FOO** **HAZNET** **S121019325**
NNE **8825 VILLA LA JOLLA DR** **N/A**
1/8-1/4 **LA JOLLA, CA 92037**
0.241 mi.
1270 ft. **Site 3 of 15 in cluster S**

Relative: HAZNET:
Higher

envid:	S121019325
Year:	2016
GEPAID:	CAL000400001
Contact:	SP MAINTENANCE ATTN: PAULA CHAVEZ
Telephone:	8185018484
Mailing Name:	Not reported
Mailing Address:	207 GOODE AVE
Mailing City,St,Zip:	GLENDALE, CA 912031364
Gen County:	San Diego
TSD EPA ID:	CAD008364432
TSD County:	Los Angeles

Actual:
311 ft.

MRS GOOCH'S NATURAL FOODS MARKET INC DBA WHOLE FOODS MARKET (Continued) **S121019325**

Waste Category: Off-specification, aged or surplus inorganics
Disposal Method: Storage, Bulking, And/Or Transfer Off Site--No Treatment/Reovery (H010-H129) Or (H131-H135)
Tons: 0.0005
Cat Decode: Off-specification, aged or surplus inorganics
Method Decode: Storage, Bulking, And/Or Transfer Off Site--No Treatment/Reovery (H010-H129) Or (H131-H135)
Facility County: San Diego

envid: S121019325
Year: 2016
GEPAID: CAL000400001
Contact: SP MAINTENANCE ATTN: PAULA CHAVEZ
Telephone: 8185018484
Mailing Name: Not reported
Mailing Address: 207 GOODE AVE
Mailing City,St,Zip: GLENDALE, CA 912031364
Gen County: San Diego
TSD EPA ID: CAD008364432
TSD County: Los Angeles
Waste Category: Other inorganic solid waste
Disposal Method: Storage, Bulking, And/Or Transfer Off Site--No Treatment/Reovery (H010-H129) Or (H131-H135)
Tons: 0.006
Cat Decode: Other inorganic solid waste
Method Decode: Storage, Bulking, And/Or Transfer Off Site--No Treatment/Reovery (H010-H129) Or (H131-H135)
Facility County: San Diego

envid: S121019325
Year: 2016
GEPAID: CAL000400001
Contact: SP MAINTENANCE ATTN: PAULA CHAVEZ
Telephone: 8185018484
Mailing Name: Not reported
Mailing Address: 207 GOODE AVE
Mailing City,St,Zip: GLENDALE, CA 912031364
Gen County: San Diego
TSD EPA ID: CAD008364432
TSD County: Los Angeles
Waste Category: Off-specification, aged or surplus organics
Disposal Method: Storage, Bulking, And/Or Transfer Off Site--No Treatment/Reovery (H010-H129) Or (H131-H135)
Tons: 0.9295
Cat Decode: Off-specification, aged or surplus organics
Method Decode: Storage, Bulking, And/Or Transfer Off Site--No Treatment/Reovery (H010-H129) Or (H131-H135)
Facility County: San Diego

envid: S121019325
Year: 2016
GEPAID: CAL000400001
Contact: SP MAINTENANCE ATTN: PAULA CHAVEZ
Telephone: 8185018484
Mailing Name: Not reported
Mailing Address: 207 GOODE AVE
Mailing City,St,Zip: GLENDALE, CA 912031364

MRS GOOCH'S NATURAL FOODS MARKET INC DBA WHOLE FOODS MARKET (Continued) **S121019325**

Gen County:	San Diego
TSD EPA ID:	CAD008364432
TSD County:	Los Angeles
Waste Category:	Other organic solids
Disposal Method:	Storage, Bulking, And/Or Transfer Off Site--No Treatment/Reovery (H010-H129) Or (H131-H135)
Tons:	0.01
Cat Decode:	Other organic solids
Method Decode:	Storage, Bulking, And/Or Transfer Off Site--No Treatment/Reovery (H010-H129) Or (H131-H135)
Facility County:	San Diego
envid:	S121019325
Year:	2015
GEPAID:	CAL000400001
Contact:	SP MAINTENANCE
Telephone:	8185018484
Mailing Name:	Not reported
Mailing Address:	207 GOODE AVE
Mailing City,St,Zip:	GLENDALE, CA 912031364
Gen County:	San Diego
TSD EPA ID:	CAD008364432
TSD County:	Los Angeles
Waste Category:	Off-specification, aged or surplus organics
Disposal Method:	Storage, Bulking, And/Or Transfer Off Site--No Treatment/Reovery (H010-H129) Or (H131-H135)
Tons:	1.1065
Cat Decode:	Not reported
Method Decode:	Not reported
Facility County:	San Diego

Click this hyperlink while viewing on your computer to access
8 additional CA_HAZNET: record(s) in the EDR Site Report.

S175 **WHOLE FOODS MARKET #12** **San Diego Co. HMMD** **S119095814**
NNE **8825 VILLA LA JOLLA DR** **N/A**
1/8-1/4 **LA JOLLA, CA 92037**
0.241 mi.
1270 ft. **Site 4 of 15 in cluster S**

Relative: **Higher**

Actual: **311 ft.**

HMMD SAN DIEGO:

Permit Number:	Not reported
Business Type:	Not reported
EPA Id Number:	CAL000400001
APN:	Not reported
Last HMMD Inspection:	Not reported
Facility Telephone:	(818) 501-8484
Permit Status:	Permit Renewed
Permit Expiration:	Not reported
Date Last Updated:	03/28/2017
Facility Owner:	Not reported
Facility Mailing Address:	P.O.Box 684786, Austin, TX 78768
Facility Mailing City:	Not reported
Facility Mailing State:	Not reported
Facility Mailing Zip:	Not reported
UST Owner:	N
Handle Regulated Hazmat:	Not reported
Own Or Operate UST:	Not reported

WHOLE FOODS MARKET #12 (Continued) **S119095814**

Subject To APSA: Not reported
Generate Haz Waste: Y
Treat Haz Waste: N
Generate Medical Waste: Not reported

Waste and Materials:
Record ID: DEH2014-HUPFP-001296
Permit Status: Permit Renewed
Active Permit: Y
Child Record Id: DEH2017-HCHEM-0132284
Trade Secret: N
Hazardous Material Type: Mixture
Last Updated: 2017-03-28T02:34:39.000
Chemical Name: Not reported
Common Name: Cleaners - Corrosive - Acidic
Case Number: Not reported

Record ID: DEH2014-HUPFP-001296
Permit Status: Permit Renewed
Active Permit: Y
Child Record Id: DEH2017-HCHEM-0132285
Trade Secret: N
Hazardous Material Type: Mixture
Last Updated: 2017-03-28T02:34:39.000
Chemical Name: Not reported
Common Name: Cleaners - Corrosive - Alkaline
Case Number: Not reported

Record ID: DEH2014-HUPFP-001296
Permit Status: Permit Renewed
Active Permit: Y
Child Record Id: DEH2017-HCHEM-0132286
Trade Secret: N
Hazardous Material Type: Mixture
Last Updated: 2017-03-28T02:34:39.000
Chemical Name: 1,1,1,2-Tetrafluoroethane
Common Name: R-407A
Case Number: 811-97-2

Record ID: DEH2014-HUPFP-001296
Permit Status: Permit Renewed
Active Permit: Y
Child Record Id: DEH2017-HCHEM-0132287
Trade Secret: N
Hazardous Material Type: Pure
Last Updated: 2017-03-28T02:34:39.000
Chemical Name: Liquefied Petroleum Gas (lpg)
Common Name: Liquefied Petroleum Gas (lpg)
Case Number: 74-98-6

Record ID: DEH2014-HUPFP-001296
Permit Status: Permit Renewed
Active Permit: Y
Child Record Id: DEH2017-HCHEM-0132288
Trade Secret: N
Hazardous Material Type: Mixture
Last Updated: 2017-03-28T02:34:39.000
Chemical Name: Not reported

WHOLE FOODS MARKET #12 (Continued) **S119095814**

Common Name: Produce wash
Case Number: Not reported

Record ID: DEH2014-HUPFP-001296
Permit Status: Permit Renewed
Active Permit: Y
Child Record Id: DEH2017-HCHEM-0132289
Trade Secret: N
Hazardous Material Type: Mixture
Last Updated: 2017-03-28T02:34:39.000
Chemical Name: 1,1,1,2-Tetrafluoroethane
Common Name: R-407C
Case Number: 811-97-2

Record ID: DEH2014-HUPFP-001296
Permit Status: Permit Renewed
Active Permit: Y
Child Record Id: DEH2017-HWAST-0110664
Trade Secret: N
Hazardous Material Type: Not reported
Last Updated: 2017-03-28T02:34:39.000
Chemical Name: Not reported
Common Name: Hazardous Waste - Corrosive [Acid]
Case Number: Not reported

Record ID: DEH2014-HUPFP-001296
Permit Status: Permit Renewed
Active Permit: Y
Child Record Id: DEH2017-HWAST-0110665
Trade Secret: N
Hazardous Material Type: Not reported
Last Updated: 2017-03-28T02:34:39.000
Chemical Name: Not reported
Common Name: Hazardous Waste - Corrosive [Basic]
Case Number: Not reported

Record ID: DEH2014-HUPFP-001296
Permit Status: Permit Renewed
Active Permit: Y
Child Record Id: DEH2017-HWAST-0110666
Trade Secret: N
Hazardous Material Type: Not reported
Last Updated: 2017-03-28T02:34:39.000
Chemical Name: Not reported
Common Name: Hazardous Waste - Solid Toxics
Case Number: Not reported

Record ID: DEH2014-HUPFP-001296
Permit Status: Permit Renewed
Active Permit: Y
Child Record Id: DEH2017-HWAST-0110667
Trade Secret: N
Hazardous Material Type: Not reported
Last Updated: 2017-03-28T02:34:39.000
Chemical Name: Not reported
Common Name: CA Hazardous Waste - Toxic
Case Number: Not reported

WHOLE FOODS MARKET #12 (Continued) **S119095814**

Record ID:	DEH2014-HUPFP-001296
Permit Status:	Permit Renewed
Active Permit:	Y
Child Record Id:	DEH2017-HWAST-0110668
Trade Secret:	N
Hazardous Material Type:	Not reported
Last Updated:	2017-03-28T02:34:39.000
Chemical Name:	Not reported
Common Name:	Ignitable (D001) Waste
Case Number:	Not reported

Record ID:	DEH2014-HUPFP-001296
Permit Status:	Permit Renewed
Active Permit:	Y
Child Record Id:	DEH2017-HWAST-0110669
Trade Secret:	N
Hazardous Material Type:	Not reported
Last Updated:	2017-03-28T02:34:39.000
Chemical Name:	Not reported
Common Name:	CA Hazardous Waste - Toxic Solid
Case Number:	Not reported

Record ID:	DEH2014-HUPFP-001296
Permit Status:	Permit Renewed
Active Permit:	Y
Child Record Id:	DEH2017-HWAST-0110670
Trade Secret:	N
Hazardous Material Type:	Not reported
Last Updated:	2017-03-28T02:34:39.000
Chemical Name:	Not reported
Common Name:	Hazardous Waste - Toxic Liquids
Case Number:	Not reported

S176
NNE
1/8-1/4
0.241 mi.
1270 ft.

WHOLE FOODS MARKET #12
8825 VILLA LA JOLLA DRIVE
LA JOLLA, CA 92037

Site 5 of 15 in cluster S

FINDS **1023211475**
N/A

Relative: Higher

Actual: 311 ft.

FINDS:

Registry ID: 110064970223

Environmental Interest/Information System
STATE MASTER

Click this hyperlink while viewing on your computer to access additional FINDS: detail in the EDR Site Report.

S177 **AARON BROTHERS #0077** **HAZNET** **S118938485**
NNE **8827 VILLA LA JOLLA DR** **N/A**
1/8-1/4 **LA JOLLA, CA 92037**
0.241 mi.
1270 ft. **Site 6 of 15 in cluster S**

Relative:
Higher

Actual:
311 ft.

HAZNET:

envid:	S118938485
Year:	2016
GEPAID:	CAL000407160
Contact:	RYAN DRAPER
Telephone:	9724095786
Mailing Name:	Not reported
Mailing Address:	8083 BENT BRANCH DR
Mailing City,St,Zip:	IRVING, TX 75063
Gen County:	San Diego
TSD EPA ID:	CAD008364432
TSD County:	Los Angeles
Waste Category:	Off-specification, aged or surplus organics
Disposal Method:	Storage, Bulking, And/Or Transfer Off Site--No Treatment/Reovery (H010-H129) Or (H131-H135)
Tons:	0.0035
Cat Decode:	Off-specification, aged or surplus organics
Method Decode:	Storage, Bulking, And/Or Transfer Off Site--No Treatment/Reovery (H010-H129) Or (H131-H135)
Facility County:	San Diego

envid:	S118938485
Year:	2016
GEPAID:	CAL000407160
Contact:	RYAN DRAPER
Telephone:	9724095786
Mailing Name:	Not reported
Mailing Address:	8083 BENT BRANCH DR
Mailing City,St,Zip:	IRVING, TX 75063
Gen County:	San Diego
TSD EPA ID:	CAD008364432
TSD County:	Los Angeles
Waste Category:	Not reported
Disposal Method:	Storage, Bulking, And/Or Transfer Off Site--No Treatment/Reovery (H010-H129) Or (H131-H135)
Tons:	0.0005
Cat Decode:	Not reported
Method Decode:	Storage, Bulking, And/Or Transfer Off Site--No Treatment/Reovery (H010-H129) Or (H131-H135)
Facility County:	San Diego

envid:	S118938485
Year:	2016
GEPAID:	CAL000407160
Contact:	RYAN DRAPER
Telephone:	9724095786
Mailing Name:	Not reported
Mailing Address:	8083 BENT BRANCH DR
Mailing City,St,Zip:	IRVING, TX 75063
Gen County:	San Diego
TSD EPA ID:	CAD008364432
TSD County:	Los Angeles
Waste Category:	Unspecified solvent mixture

AARON BROTHERS #0077 (Continued) **S118938485**

Disposal Method:	Storage, Bulking, And/Or Transfer Off Site--No Treatment/Reovery (H010-H129) Or (H131-H135)
Tons:	0.001
Cat Decode:	Unspecified solvent mixture
Method Decode:	Storage, Bulking, And/Or Transfer Off Site--No Treatment/Reovery (H010-H129) Or (H131-H135)
Facility County:	San Diego
envid:	S118938485
Year:	2015
GEPAID:	CAL000407160
Contact:	RYAN DRAPER
Telephone:	9724095786
Mailing Name:	Not reported
Mailing Address:	8001 RIDGEPOINT DR.
Mailing City,St,Zip:	IRVING, TX 75063
Gen County:	San Diego
TSD EPA ID:	CAD008364432
TSD County:	Los Angeles
Waste Category:	Oxygenated solvents (acetone, butanol, ethyl acetate, etc.)
Disposal Method:	Storage, Bulking, And/Or Transfer Off Site--No Treatment/Reovery (H010-H129) Or (H131-H135)
Tons:	0.002
Cat Decode:	Not reported
Method Decode:	Not reported
Facility County:	San Diego

S178 **PETCO #2155** **FINDS** **1023244604**
NNE **8843 VILLA LA JOLLA DR** **N/A**
1/8-1/4 **LA JOLLA, CA 92037**
0.242 mi.
1276 ft. **Site 7 of 15 in cluster S**

Relative: FINDS:
Higher

Actual: Registry ID: 110065328069
306 ft.

Environmental Interest/Information System
STATE MASTER

Click this hyperlink while viewing on your computer to access additional FINDS: detail in the EDR Site Report.

S179 **PETCO #2155** **San Diego Co. HMMD** **S119095655**
NNE **8843 VILLA LA JOLLA DR** **N/A**
1/8-1/4 **LA JOLLA, CA 92037**
0.242 mi.
1276 ft. **Site 8 of 15 in cluster S**

Relative: HMMD SAN DIEGO:
Higher

Permit Number:	Not reported
Business Type:	Not reported
EPA Id Number:	CAL000388288
APN:	Not reported
Last HMMD Inspection:	Not reported

Actual:
306 ft.

PETCO #2155 (Continued) **S119095655**

Facility Telephone: 858-457-2036
Permit Status: Permit Renewed
Permit Expiration: Not reported
Date Last Updated: 01/30/2018
Facility Owner: Not reported
Facility Mailing Address: 654 Richland Hills Drive, San Antonio, TX 78245
Facility Mailing City: Not reported
Facility Mailing State: Not reported
Facility Mailing Zip: Not reported
UST Owner: N
Handle Regulated Hazmat: Not reported
Own Or Operate UST: Not reported
Subject To APSA: Not reported
Generate Haz Waste: Y
Treat Haz Waste: N
Generate Medical Waste: Not reported

Waste and Materials:
Record ID: DEH2014-HUPFP-000682
Permit Status: Permit Renewed
Active Permit: Y
Child Record Id: DEH2017-HWAST-0104925
Trade Secret: N
Hazardous Material Type: Not reported
Last Updated: 2017-12-29T02:32:12.000
Chemical Name: Waste Aerosols
Common Name: Waste Aerosols
Case Number: Not reported

Record ID: DEH2014-HUPFP-000682
Permit Status: Permit Renewed
Active Permit: Y
Child Record Id: DEH2017-HWAST-0104926
Trade Secret: N
Hazardous Material Type: Not reported
Last Updated: 2017-12-29T02:32:12.000
Chemical Name: Waste Flammable Liquids
Common Name: Waste Flammable Liquids
Case Number: Not reported

Record ID: DEH2014-HUPFP-000682
Permit Status: Permit Renewed
Active Permit: Y
Child Record Id: DEH2017-HWAST-0104927
Trade Secret: N
Hazardous Material Type: Not reported
Last Updated: 2017-12-29T02:32:12.000
Chemical Name: Waste Corrosives, Liquids: Acidic
Common Name: Waste Corrosive Liquids: Acidic
Case Number: Not reported

Record ID: DEH2014-HUPFP-000682
Permit Status: Permit Renewed
Active Permit: Y
Child Record Id: DEH2017-HWAST-0104928
Trade Secret: N
Hazardous Material Type: Not reported
Last Updated: 2017-12-29T02:32:12.000

PETCO #2155 (Continued) **S119095655**

Chemical Name: Waste Corrosives, Liquids; Alkaline
Common Name: Waste Corrosive Liquids: Alkaline
Case Number: Not reported

Record ID: DEH2014-HUPFP-000682
Permit Status: Permit Renewed
Active Permit: Y
Child Record Id: DEH2017-HWAST-0104929
Trade Secret: N
Hazardous Material Type: Not reported
Last Updated: 2017-12-29T02:32:12.000
Chemical Name: Waste Oxidizers, Liquids
Common Name: Waste Oxidizers, Liquids
Case Number: Not reported

Record ID: DEH2014-HUPFP-000682
Permit Status: Permit Renewed
Active Permit: Y
Child Record Id: DEH2017-HWAST-0104930
Trade Secret: N
Hazardous Material Type: Not reported
Last Updated: 2017-12-29T02:32:12.000
Chemical Name: Waste Toxics/Non-RCRA Hazardous Waste, Liquids
Common Name: Waste Soaps, Detergents, Cleaners, Misc. Veterinary Items, Liquids
Case Number: Not reported

Record ID: DEH2014-HUPFP-000682
Permit Status: Permit Renewed
Active Permit: Y
Child Record Id: DEH2017-HWAST-0104931
Trade Secret: N
Hazardous Material Type: Not reported
Last Updated: 2017-12-29T02:32:12.000
Chemical Name: Waste Toxics/Non-RCRA Hazardous Waste, Solids
Common Name: Waste Soaps, Detergents, Cleaners, Misc. Veterinary Items, Solids
Case Number: Not reported

Record ID: DEH2014-HUPFP-000682
Permit Status: Permit Renewed
Active Permit: Y
Child Record Id: DEH2017-HWAST-0104932
Trade Secret: N
Hazardous Material Type: Not reported
Last Updated: 2017-12-29T02:32:12.000
Chemical Name: Waste Pharmaceuticals
Common Name: Waste Pharmaceuticals
Case Number: Not reported

Record ID: DEH2014-HUPFP-000682
Permit Status: Permit Renewed
Active Permit: Y
Child Record Id: DEH2017-HWAST-0104933
Trade Secret: N
Hazardous Material Type: Not reported
Last Updated: 2017-12-29T02:32:12.000
Chemical Name: Infectious Waste, Sharps
Common Name: Sharps

PETCO #2155 (Continued) **S119095655**

Case Number: Not reported

S180 **RUBIO'S RESTAURANTS INC. STORE 25** **FINDS** **1023352023**
NNE **8855 VILLA LA JOLLA DRIVENA SUITE 404-06** **N/A**
1/8-1/4 **LA JOLLA, CA 92037**
0.242 mi.
1278 ft. **Site 9 of 15 in cluster S**

Relative: FINDS:
Higher

Actual: Registry ID: 110066484628
305 ft.

Environmental Interest/Information System
STATE MASTER

Click this hyperlink while viewing on your computer to access additional FINDS: detail in the EDR Site Report.

S181 **ALECTA REAL ESTATE USA, LLC** **HAZNET** **S121003871**
NNE **8861 VILLA LA JOLLA DR** **N/A**
1/8-1/4 **LA JOLLA, CA 92037**
0.242 mi.
1280 ft. **Site 10 of 15 in cluster S**

Relative: HAZNET:
Higher

Actual: envid: S121003871
304 ft. Year: 2016
GEPAID: CAC002868079
Contact: JENNIFER M LAGACE
Telephone: 8585463000
Mailing Name: Not reported
Mailing Address: 1 EMBARCADERO CTR STE 2350
Mailing City,St,Zip: SAN FRANCISCO, CA 941113710
Gen County: San Diego
TSD EPA ID: AZC950823111
TSD County: 99
Waste Category: Asbestos containing waste
Disposal Method: Landfill Or Surface Impoundment That Will Be Closed As Landfill(To Include On-Site Treatment And/Or Stabilization)
Tons: 0.92
Cat Decode: Asbestos containing waste
Method Decode: Landfill Or Surface Impoundment That Will Be Closed As Landfill(To Include On-Site Treatment And/Or Stabilization)
Facility County: San Diego

R182
SW
1/8-1/4
0.243 mi.
1285 ft.

8373 CLIFFRIDGE LN.
SAN DIEGO, CA 92037

Site 2 of 2 in cluster R

CHMIRS **S100275152**
N/A

Relative:
Higher

Actual:
387 ft.

CHMIRS:

OES Incident Number:	908352
OES notification:	Not reported
OES Date:	Not reported
OES Time:	Not reported
Date Completed:	**16-OCT-89**
Property Use:	962
Agency Id Number:	37140
Agency Incident Number:	19604
Time Notified:	1131
Time Completed:	1225
Surrounding Area:	400
Estimated Temperature:	65
Property Management:	C
More Than Two Substances Involved?:	N
Resp Agncy Personel # Of Decontaminated:	0
Responding Agency Personel # Of Injuries:	0
Responding Agency Personel # Of Fatalities:	0
Others Number Of Decontaminated:	0
Others Number Of Injuries:	0
Others Number Of Fatalities:	0
Vehicle Make/year:	Not reported
Vehicle License Number:	Not reported
Vehicle State:	Not reported
Vehicle Id Number:	Not reported
CA DOT PUC/ICC Number:	Not reported
Company Name:	Not reported
Reporting Officer Name/ID:	JERRY GRAY #1306
Report Date:	16-OCT-89
Facility Telephone:	619 236-7773
Waterway Involved:	Not reported
Waterway:	Not reported
Spill Site:	Not reported
Cleanup By:	Not reported
Containment:	Not reported
What Happened:	Not reported
Type:	Not reported
Measure:	Not reported
Other:	Not reported
Date/Time:	Not reported
Year:	88-92
Agency:	Not reported
Incident Date:	16-OCT-89
Admin Agency:	Not reported
Amount:	Not reported
Contained:	Not reported
Site Type:	Not reported
E Date:	22-MAY-90
Substance:	Not reported
Unknown:	Not reported
Substance #2:	Not reported
Substance #3:	Not reported
Evacuations:	Not reported

(Continued) **S100275152**

Number of Injuries:	Not reported
Number of Fatalities:	Not reported
#1 Pipeline:	Not reported
#2 Pipeline:	Not reported
#3 Pipeline:	Not reported
#1 Vessel >= 300 Tons:	Not reported
#2 Vessel >= 300 Tons:	Not reported
#3 Vessel >= 300 Tons:	Not reported
Evacs:	Not reported
Injuries:	Not reported
Fatals:	Not reported
Comments:	Not reported
Description:	Not reported

P183 **FRANCESCO GRILLI** **HAZNET** **S112995645**
WNW **8686 NOTTINGHAM PL** **N/A**
1/8-1/4 **LA JOLLA, CA 92037**
0.244 mi.
1289 ft. **Site 2 of 2 in cluster P**

Relative: **Higher**
Actual: **400 ft.**

HAZNET:

envid:	S112995645
Year:	2011
GEPAID:	CAC002678747
Contact:	FRANCESCO GRILLI
Telephone:	8585879414
Mailing Name:	Not reported
Mailing Address:	8686 NOTTINGHAM PL
Mailing City,St,Zip:	LA JOLLA, CA 92037
Gen County:	Not reported
TSD EPA ID:	AZC950823111
TSD County:	Not reported
Waste Category:	Asbestos containing waste
Disposal Method:	Landfill Or Surface Impoundment That Will Be Closed As Landfill(To Include On-Site Treatment And/Or Stabilization)
Tons:	0.8
Cat Decode:	Not reported
Method Decode:	Not reported
Facility County:	San Diego

envid:	S112995645
Year:	2011
GEPAID:	CAC002678747
Contact:	FRANCESCO GRILLI
Telephone:	8585879414
Mailing Name:	Not reported
Mailing Address:	8686 NOTTINGHAM PL
Mailing City,St,Zip:	LA JOLLA, CA 92037
Gen County:	Not reported
TSD EPA ID:	AZC950823111
TSD County:	Not reported
Waste Category:	Asbestos containing waste
Disposal Method:	Landfill Or Surface Impoundment That Will Be Closed As Landfill(To Include On-Site Treatment And/Or Stabilization)
Tons:	0.8
Cat Decode:	Not reported
Method Decode:	Not reported
Facility County:	San Diego

S184 **ALECTA REAL ESTATE USA, LLC** **HAZNET** **S118928525**
NNE **8801 VILLA LA JOLLA DR # 8879** **N/A**
1/8-1/4 **LA JOLLA, CA 92037**
0.247 mi.
1303 ft. **Site 11 of 15 in cluster S**

Relative: **Higher**
Actual: **330 ft.**

HAZNET:

envid:	S118928525
Year:	2015
GEPAID:	CAC002829237
Contact:	MICHELLE MONTZ
Telephone:	4153216100
Mailing Name:	Not reported
Mailing Address:	1 EMBARCADERO CTR, STE 2350
Mailing City,St,Zip:	SAN FRANCISCO, CA 94111
Gen County:	San Diego
TSD EPA ID:	AZC950823111
TSD County:	99
Waste Category:	Asbestos containing waste
Disposal Method:	Landfill Or Surface Impoundment That Will Be Closed As Landfill(To Include On-Site Treatment And/Or Stabilization)
Tons:	0.92
Cat Decode:	Not reported
Method Decode:	Not reported
Facility County:	San Diego

S185 **THE SHOPS AT LA JOLLA VILLAGE** **CIWQS** **S120035859**
NNE **8801/8879 VILLA LA JOLLA DRIVE** **N/A**
1/8-1/4 **SAN DIEGO, CA 92037**
0.247 mi.
1303 ft. **Site 12 of 15 in cluster S**

Relative: **Higher**
Actual: **330 ft.**

CIWQS:

Agency:	BPP Lower Grocery Retail Reit Inc
Agency Address:	17140 Bernardo Center Dr Suite 900, San Diego, CA 92128
Place/Project Type:	Construction - Commercial
SIC/NAICS:	Not reported
Region:	9
Program:	CONSTW
Regulatory Measure Status:	Terminated
Regulatory Measure Type:	Storm water construction
Order Number:	2009-0009-DWQ
WDID:	9 37C378923
NPDES Number:	CAS000002
Adoption Date:	Not reported
Effective Date:	02/10/2017
Termination Date:	07/05/2017
Expiration/Review Date:	Not reported
Design Flow:	Not reported
Major/Minor:	Not reported
Complexity:	Not reported
TTWQ:	Not reported
Enforcement Actions within 5 years:	0
Violations within 5 years:	0
Latitude:	32.86889
Longitude:	-117.2319

S186 **THE SHOPS AT LA JOLLA VILLAGE** **NPDES** **S121023962**
NNE **8801/8879 VILLA LA JOLLA DRIVE** **N/A**
1/8-1/4 **SAN DIEGO, CA 92037**
0.247 mi.
1303 ft. **Site 13 of 15 in cluster S**

Relative:
Higher

Actual:
330 ft.

NPDES:

Npdes Number:	CAS000002
Facility Status:	Terminated
Agency Id:	0
Region:	9
Regulatory Measure Id:	483331
Order No:	2009-0009-DWQ
Regulatory Measure Type:	Enrollee
Place Id:	Not reported
WDID:	9 37C378923
Program Type:	Construction
Adoption Date Of Regulatory Measure:	Not reported
Effective Date Of Regulatory Measure:	02/10/2017
Expiration Date Of Regulatory Measure:	Not reported
Termination Date Of Regulatory Measure:	07/05/2017
Discharge Name:	BPP Lower Grocery Retail Reit Inc
Discharge Address:	17140 Bernardo Center Dr
Discharge City:	San Diego
Discharge State:	California
Discharge Zip:	92128
RECEIVED DATE:	Not reported
PROCESSED DATE:	Not reported
STATUS CODE NAME:	Not reported
STATUS DATE:	Not reported
PLACE SIZE:	Not reported
PLACE SIZE UNIT:	Not reported
FACILITY CONTACT NAME:	Not reported
FACILITY CONTACT TITLE:	Not reported
FACILITY CONTACT PHONE:	Not reported
FACILITY CONTACT PHONE EXT:	Not reported
FACILITY CONTACT EMAIL:	Not reported
OPERATOR NAME:	Not reported
OPERATOR ADDRESS:	Not reported
OPERATOR CITY:	Not reported
OPERATOR STATE:	Not reported
OPERATOR ZIP:	Not reported
OPERATOR CONTACT NAME:	Not reported
OPERATOR CONTACT TITLE:	Not reported
OPERATOR CONTACT PHONE:	Not reported
OPERATOR CONTACT PHONE EXT:	Not reported
OPERATOR CONTACT EMAIL:	Not reported
OPERATOR TYPE:	Not reported
DEVELOPER NAME:	Not reported
DEVELOPER ADDRESS:	Not reported
DEVELOPER CITY:	Not reported
DEVELOPER STATE:	Not reported
DEVELOPER ZIP:	Not reported
DEVELOPER CONTACT NAME:	Not reported
DEVELOPER CONTACT TITLE:	Not reported
CONSTYPE LINEAR UTILITY IND:	Not reported
EMERGENCY PHONE NO:	Not reported
EMERGENCY PHONE EXT:	Not reported
CONSTYPE ABOVE GROUND IND:	Not reported

THE SHOPS AT LA JOLLA VILLAGE (Continued) **S121023962**

CONSTYPE BELOW GROUND IND:	Not reported
CONSTYPE CABLE LINE IND:	Not reported
CONSTYPE COMM LINE IND:	Not reported
CONSTYPE COMMERTIAL IND:	Not reported
CONSTYPE ELECTRICAL LINE IND:	Not reported
CONSTYPE GAS LINE IND:	Not reported
CONSTYPE INDUSTRIAL IND:	Not reported
CONSTYPE OTHER DESRIPTION:	Not reported
CONSTYPE OTHER IND:	Not reported
CONSTYPE RECONS IND:	Not reported
CONSTYPE RESIDENTIAL IND:	Not reported
CONSTYPE TRANSPORT IND:	Not reported
CONSTYPE UTILITY DESCRIPTION:	Not reported
CONSTYPE UTILITY IND:	Not reported
CONSTYPE WATER SEWER IND:	Not reported
DIR DISCHARGE USWATER IND:	Not reported
RECEIVING WATER NAME:	Not reported
CERTIFIER NAME:	Not reported
CERTIFIER TITLE:	Not reported
CERTIFICATION DATE:	Not reported
PRIMARY SIC:	Not reported
SECONDARY SIC:	Not reported
TERTIARY SIC:	Not reported
Npdes Number:	Not reported
Facility Status:	Not reported
Agency Id:	Not reported
Region:	9
Regulatory Measure Id:	483331
Order No:	Not reported
Regulatory Measure Type:	Construction
Place Id:	Not reported
WDID:	9 37C378923
Program Type:	Not reported
Adoption Date Of Regulatory Measure:	Not reported
Effective Date Of Regulatory Measure:	Not reported
Expiration Date Of Regulatory Measure:	Not reported
Termination Date Of Regulatory Measure:	07/05/2017
Discharge Name:	Not reported
Discharge Address:	Not reported
Discharge City:	Not reported
Discharge State:	Not reported
Discharge Zip:	Not reported
RECEIVED DATE:	02/08/2017
PROCESSED DATE:	02/10/2017
STATUS CODE NAME:	Terminated
STATUS DATE:	07/05/2017
PLACE SIZE:	15.4
PLACE SIZE UNIT:	Acres
FACILITY CONTACT NAME:	Ted Anderson
FACILITY CONTACT TITLE:	Regional Property Manager
FACILITY CONTACT PHONE:	858-613-1800
FACILITY CONTACT PHONE EXT:	307
FACILITY CONTACT EMAIL:	tanderson@shopcore.com
OPERATOR NAME:	BPP Lower Grocery Retail Reit Inc
OPERATOR ADDRESS:	17140 Bernardo Center Dr
OPERATOR CITY:	San Diego

THE SHOPS AT LA JOLLA VILLAGE (Continued) **S121023962**

OPERATOR STATE:	California
OPERATOR ZIP:	92128
OPERATOR CONTACT NAME:	Ted Anderson
OPERATOR CONTACT TITLE:	Regional Property Manager
OPERATOR CONTACT PHONE:	858-613-1800
OPERATOR CONTACT PHONE EXT:	307
OPERATOR CONTACT EMAIL:	tanderson@shopcore.com
OPERATOR TYPE:	Private Business
DEVELOPER NAME:	BPP Lower Grocery Retail Reit Inc
DEVELOPER ADDRESS:	17140 Bernardo Center Dr
DEVELOPER CITY:	San Diego
DEVELOPER STATE:	California
DEVELOPER ZIP:	92128
DEVELOPER CONTACT NAME:	Ted Anderson
DEVELOPER CONTACT TITLE:	Regional Property Manager
CONSTYPE LINEAR UTILITY IND:	N
EMERGENCY PHONE NO:	Not reported
EMERGENCY PHONE EXT:	Not reported
CONSTYPE ABOVE GROUND IND:	N
CONSTYPE BELOW GROUND IND:	N
CONSTYPE CABLE LINE IND:	N
CONSTYPE COMM LINE IND:	N
CONSTYPE COMMERTIAL IND:	Y
CONSTYPE ELECTRICAL LINE IND:	N
CONSTYPE GAS LINE IND:	N
CONSTYPE INDUSTRIAL IND:	N
CONSTYPE OTHER DESRIPTION:	Not reported
CONSTYPE OTHER IND:	N
CONSTYPE RECONS IND:	N
CONSTYPE RESIDENTIAL IND:	N
CONSTYPE TRANSPORT IND:	N
CONSTYPE UTILITY DESCRIPTION:	Not reported
CONSTYPE UTILITY IND:	N
CONSTYPE WATER SEWER IND:	N
DIR DISCHARGE USWATER IND:	N
RECEIVING WATER NAME:	Rose Canyon Creek
CERTIFIER NAME:	Ted Anderson
CERTIFIER TITLE:	Regional Property Manager
CERTIFICATION DATE:	08-FEB-17
PRIMARY SIC:	Not reported
SECONDARY SIC:	Not reported
TERTIARY SIC:	Not reported

M187 **UCSD MEDICAL GROUP VILLA LA JOLLA** **San Diego Co. HMMD** **S110498591**
NNE **8939 VILLA LA JOLLA DR** **N/A**
1/8-1/4 **SAN DIEGO, CA 92037**
0.247 mi.
1303 ft. **Site 77 of 79 in cluster M**

Relative:
Higher

Actual:
253 ft.

HMMD SAN DIEGO:

Permit Number:	209421
Business Type:	6HK10
EPA Id Number:	Not reported
APN:	344-240-02-00
Last HMMD Inspection:	10/26/2011
Facility Telephone:	858-657-8300
Permit Status:	OPEN
Permit Expiration:	10/31/2013

UCSD MEDICAL GROUP VILLA LA JOLLA (Continued) **S110498591**

Date Last Updated: 11/02/2012
Facility Owner: UNIVERSITY OF CALIFORNIA REGENTS
Facility Mailing Address: 8939 VILLA LA JOLLA DR
Facility Mailing City: SAN DIEGO
Facility Mailing State: CA
Facility Mailing Zip: 92037
UST Owner: Not reported
Handle Regulated Hazmat: Not reported
Own Or Operate UST: Not reported
Subject To APSA: Not reported
Generate Haz Waste: Y
Treat Haz Waste: Not reported
Generate Medical Waste: Y

Inventory Active Permits (SQG Medical):
Permit Number: 209421
Update Date: 11/02/2012
Case Number: Not reported
Name: WASTE 902 INFECTIOUS WASTE, SHARPS
Other Information: SHARPS
Material Waste: Waste
Hazardous Categories 1: Not reported
Hazardous Categories 2: Not reported

Permit Number: 209421
Update Date: 11/02/2012
Case Number: Not reported
Name: WASTE 311 PHARMACEUTICAL WASTE
Other Information: PHARMACEUTICAL WASTE
Material Waste: Waste
Hazardous Categories 1: Not reported
Hazardous Categories 2: Not reported

Permit Number: 209421
Business Type: 6HK10
EPA Id Number: Not reported
APN: 344-240-02-00
Last HMMD Inspection: 10/26/2011
Facility Telephone: 858-657-8300
Permit Status: OPEN
Permit Expiration: 10/31/2013
Date Last Updated: 11/02/2012
Facility Owner: UNIVERSITY OF CALIFORNIA REGENTS
Facility Mailing Address: 8939 VILLA LA JOLLA DR
Facility Mailing City: SAN DIEGO
Facility Mailing State: CA
Facility Mailing Zip: 92037
UST Owner: Not reported
Handle Regulated Hazmat: Not reported
Own Or Operate UST: Not reported
Subject To APSA: Not reported
Generate Haz Waste: N
Treat Haz Waste: Not reported
Generate Medical Waste: Y

Inventory Active Permits (SQG Medical):
Permit Number: 209421

UCSD MEDICAL GROUP VILLA LA JOLLA (Continued) **S110498591**

Update Date:	11/02/2012
Case Number:	Not reported
Name:	WASTE 902 INFECTIOUS WASTE, SHARPS
Other Information:	SHARPS
Material Waste:	Waste
Hazardous Categories 1:	Not reported
Hazardous Categories 2:	Not reported
Permit Number:	209421
Update Date:	11/02/2012
Case Number:	Not reported
Name:	WASTE 311 PHARMACEUTICAL WASTE
Other Information:	PHARMACEUTICAL WASTE
Material Waste:	Waste
Hazardous Categories 1:	Not reported
Hazardous Categories 2:	Not reported

M188 **UCSD MEDICAL GROUP VILLA LA JOLLA** **FINDS** **1023374187**
NNE **8939 VILLA LA JOLLA DR** **N/A**
1/8-1/4 **LA JOLLA, CA 92037**
0.247 mi.
1303 ft. **Site 78 of 79 in cluster M**

Relative: Higher

Actual: 253 ft.

FINDS:

Registry ID: 110066721943

Environmental Interest/Information System
STATE MASTER

Click this hyperlink while viewing on your computer to access additional FINDS: detail in the EDR Site Report.

M189 **UCSD MEDICAL GROUP VILLA LA JOLLA** **San Diego Co. HMMD** **S119097304**
NNE **8939 VILLA LA JOLLA DR** **HAZNET** **N/A**
1/8-1/4 **LA JOLLA, CA 92037**
0.247 mi.
1303 ft. **Site 79 of 79 in cluster M**

Relative: Higher

Actual: 253 ft.

HMMD SAN DIEGO:

Permit Number:	Not reported
Business Type:	Not reported
EPA Id Number:	CAL000387100
APN:	Not reported
Last HMMD Inspection:	Not reported
Facility Telephone:	858-657-8000
Permit Status:	Permit Renewed
Permit Expiration:	Not reported
Date Last Updated:	09/29/2017
Facility Owner:	Not reported
Facility Mailing Address:	9300 Campus Point Drive, MC 7852, La Jolla, CA 92037-7852
Facility Mailing City:	Not reported
Facility Mailing State:	Not reported
Facility Mailing Zip:	Not reported

UCSD MEDICAL GROUP VILLA LA JOLLA (Continued) **S119097304**

UST Owner: N
Handle Regulated Hazmat: Not reported
Own Or Operate UST: Not reported
Subject To APSA: Not reported
Generate Haz Waste: Y
Treat Haz Waste: N
Generate Medical Waste: Not reported

Waste and Materials:
Record ID: DEH2008-HUPFP-209421
Permit Status: Permit Renewed
Active Permit: Y
Child Record Id: DEH2016-HWAST-0087077
Trade Secret: N
Hazardous Material Type: Not reported
Last Updated: 2017-09-29T02:33:40.000
Chemical Name: WASTE 902 INFECTIOUS WASTE, SHARPS
Common Name: WASTE 902 INFECTIOUS WASTE, SHARPS
Case Number: Not reported

Record ID: DEH2008-HUPFP-209421
Permit Status: Permit Renewed
Active Permit: Y
Child Record Id: DEH2016-HWAST-0087078
Trade Secret: N
Hazardous Material Type: Not reported
Last Updated: 2017-09-29T02:33:40.000
Chemical Name: WASTE 311 NON-RCRA PHARMACEUTICAL WASTE
Common Name: WASTE 311 NON-RCRA PHARMACEUTICAL WASTE
Case Number: Not reported

Record ID: DEH2008-HUPFP-209421
Permit Status: Permit Renewed
Active Permit: Y
Child Record Id: DEH2016-HWAST-0087079
Trade Secret: N
Hazardous Material Type: Not reported
Last Updated: 2017-09-29T02:33:40.000
Chemical Name: WASTE 901 INFECTIOUS WASTE, GENERAL
Common Name: WASTE 901 INFECTIOUS WASTE, GENERAL
Case Number: Not reported

Record ID: DEH2008-HUPFP-209421
Permit Status: Permit Renewed
Active Permit: Y
Child Record Id: DEH2016-HWAST-0087080
Trade Secret: N
Hazardous Material Type: Not reported
Last Updated: 2017-09-29T02:33:40.000
Chemical Name: RCRA PHARMACEUTICAL WASTE
Common Name: RCRA PHARMACEUTICAL WASTE
Case Number: Not reported

Record ID: DEH2008-HUPFP-209421
Permit Status: Permit Renewed
Active Permit: Y
Child Record Id: DEH2016-HWAST-0087081
Trade Secret: N

UCSD MEDICAL GROUP VILLA LA JOLLA (Continued) **S119097304**

Hazardous Material Type: Not reported
Last Updated: 2017-09-29T02:33:40.000
Chemical Name: RCRA WASTE AEROSOL
Common Name: RCRA WASTE AEROSOL
Case Number: Not reported

Record ID: DEH2008-HUPFP-209421
Permit Status: Permit Renewed
Active Permit: Y
Child Record Id: DEH2016-HWAST-0087082
Trade Secret: N
Hazardous Material Type: Not reported
Last Updated: 2017-09-29T02:33:40.000
Chemical Name: RCRA WASTE OXIDIZER
Common Name: RCRA WASTE OXIDIZER
Case Number: Not reported

HAZNET:
envid: S119097304
Year: 2016
GEPAID: CAL000387100
Contact: RICHARD SNOW
Telephone: 8585349984
Mailing Name: Not reported
Mailing Address: 9500 GILMAN DR
Mailing City,St,Zip: LA JOLLA, CA 92093
Gen County: San Diego
TSD EPA ID: CAD008364432
TSD County: Los Angeles
Waste Category: Pharmaceutical waste
Disposal Method: Storage, Bulking, And/Or Transfer Off Site--No Treatment/Reovery (H010-H129) Or (H131-H135)
Tons: 0.001
Cat Decode: Pharmaceutical waste
Method Decode: Storage, Bulking, And/Or Transfer Off Site--No Treatment/Reovery (H010-H129) Or (H131-H135)
Facility County: San Diego

envid: S119097304
Year: 2016
GEPAID: CAL000387100
Contact: RICHARD SNOW
Telephone: 8585349984
Mailing Name: Not reported
Mailing Address: 9500 GILMAN DR
Mailing City,St,Zip: LA JOLLA, CA 92093
Gen County: San Diego
TSD EPA ID: CAD008364432
TSD County: Los Angeles
Waste Category: Other inorganic solid waste
Disposal Method: Storage, Bulking, And/Or Transfer Off Site--No Treatment/Reovery (H010-H129) Or (H131-H135)
Tons: 0.001
Cat Decode: Other inorganic solid waste
Method Decode: Storage, Bulking, And/Or Transfer Off Site--No Treatment/Reovery (H010-H129) Or (H131-H135)

UCSD MEDICAL GROUP VILLA LA JOLLA (Continued) **S119097304**

Facility County: San Diego

envid: S119097304
Year: 2016
GEPAID: CAL000387100
Contact: RICHARD SNOW
Telephone: 8585349984
Mailing Name: Not reported
Mailing Address: 9500 GILMAN DR
Mailing City,St,Zip: LA JOLLA, CA 92093
Gen County: San Diego
TSD EPA ID: CAD008364432
TSD County: Los Angeles
Waste Category: Off-specification, aged or surplus organics
Disposal Method: Storage, Bulking, And/Or Transfer Off Site--No Treatment/Reovery (H010-H129) Or (H131-H135)
Tons: 0.0025
Cat Decode: Off-specification, aged or surplus organics
Method Decode: Storage, Bulking, And/Or Transfer Off Site--No Treatment/Reovery (H010-H129) Or (H131-H135)
Facility County: San Diego

T190 **REVELLE COLLEGE HARDSCAPE RUNOFF IMPROVEMENTS** **NPDES S121184149**
NW **REVELLE COLLEGE DRIVE AND N. TORREY PINES ROAD** **CIWQS N/A**
1/8-1/4 **LA JOLLA, CA 92037**
0.249 mi.
1315 ft. **Site 2 of 2 in cluster T**

Relative: **Higher**
Actual: **410 ft.**

NPDES:
Npdes Number: CAS000002
Facility Status: Active
Agency Id: 0
Region: 9
Regulatory Measure Id: 492177
Order No: 2009-0009-DWQ
Regulatory Measure Type: Enrollee
Place Id: Not reported
WDID: 9 37C381508
Program Type: Construction
Adoption Date Of Regulatory Measure: Not reported
Effective Date Of Regulatory Measure: 10/23/2017
Expiration Date Of Regulatory Measure: Not reported
Termination Date Of Regulatory Measure: Not reported
Discharge Name: University of California San Diego
Discharge Address: 10280 N Torrey Pines Rd
Discharge City: La Jolla
Discharge State: California
Discharge Zip: 92093
RECEIVED DATE: Not reported
PROCESSED DATE: Not reported
STATUS CODE NAME: Not reported
STATUS DATE: Not reported
PLACE SIZE: Not reported
PLACE SIZE UNIT: Not reported
FACILITY CONTACT NAME: Not reported
FACILITY CONTACT TITLE: Not reported
FACILITY CONTACT PHONE: Not reported
FACILITY CONTACT PHONE EXT: Not reported

REVELLE COLLEGE HARDSCAPE RUNOFF IMPROVEMENTS (Continued) **S121184149**

FACILITY CONTACT EMAIL:	Not reported
OPERATOR NAME:	Not reported
OPERATOR ADDRESS:	Not reported
OPERATOR CITY:	Not reported
OPERATOR STATE:	Not reported
OPERATOR ZIP:	Not reported
OPERATOR CONTACT NAME:	Not reported
OPERATOR CONTACT TITLE:	Not reported
OPERATOR CONTACT PHONE:	Not reported
OPERATOR CONTACT PHONE EXT:	Not reported
OPERATOR CONTACT EMAIL:	Not reported
OPERATOR TYPE:	Not reported
DEVELOPER NAME:	Not reported
DEVELOPER ADDRESS:	Not reported
DEVELOPER CITY:	Not reported
DEVELOPER STATE:	Not reported
DEVELOPER ZIP:	Not reported
DEVELOPER CONTACT NAME:	Not reported
DEVELOPER CONTACT TITLE:	Not reported
CONSTYPE LINEAR UTILITY IND:	Not reported
EMERGENCY PHONE NO:	Not reported
EMERGENCY PHONE EXT:	Not reported
CONSTYPE ABOVE GROUND IND:	Not reported
CONSTYPE BELOW GROUND IND:	Not reported
CONSTYPE CABLE LINE IND:	Not reported
CONSTYPE COMM LINE IND:	Not reported
CONSTYPE COMMERTIAL IND:	Not reported
CONSTYPE ELECTRICAL LINE IND:	Not reported
CONSTYPE GAS LINE IND:	Not reported
CONSTYPE INDUSTRIAL IND:	Not reported
CONSTYPE OTHER DESRIPTION:	Not reported
CONSTYPE OTHER IND:	Not reported
CONSTYPE RECONS IND:	Not reported
CONSTYPE RESIDENTIAL IND:	Not reported
CONSTYPE TRANSPORT IND:	Not reported
CONSTYPE UTILITY DESCRIPTION:	Not reported
CONSTYPE UTILITY IND:	Not reported
CONSTYPE WATER SEWER IND:	Not reported
DIR DISCHARGE USWATER IND:	Not reported
RECEIVING WATER NAME:	Not reported
CERTIFIER NAME:	Not reported
CERTIFIER TITLE:	Not reported
CERTIFICATION DATE:	Not reported
PRIMARY SIC:	Not reported
SECONDARY SIC:	Not reported
TERTIARY SIC:	Not reported

CIWQS:

Agency:	University of California San Diego
Agency Address:	10280 N Torrey Pines Rd, La Jolla, CA 92093
Place/Project Type:	Construction - Other: Storm Water Quality Improvement Project
SIC/NAICS:	Not reported
Region:	9
Program:	CONSTW
Regulatory Measure Status:	Active
Regulatory Measure Type:	Storm water construction
Order Number:	2009-0009-DWQ

REVELLE COLLEGE HARDSCAPE RUNOFF IMPROVEMENTS (Continued) **S121184149**

WDID:	9 37C381508
NPDES Number:	CAS000002
Adoption Date:	Not reported
Effective Date:	10/23/2017
Termination Date:	Not reported
Expiration/Review Date:	Not reported
Design Flow:	Not reported
Major/Minor:	Not reported
Complexity:	Not reported
TTWQ:	Not reported
Enforcement Actions within 5 years:	0
Violations within 5 years:	0
Latitude:	32.87111
Longitude:	-117.2425

V191 **LEE AND FRIENDS, INC** **DRYCLEANERS** **S101102166**
ENE **8657 VILLA LA JOLLA DR STE 207** **N/A**
1/4-1/2 **LA JOLLA, CA 92037**
0.252 mi.
1332 ft. **Site 1 of 4 in cluster V**

Relative: **Higher**
Actual: **323 ft.**

DRYCLEANERS:

EPA Id:	CAL000175493
NAICS Code:	81232
NAICS Description:	Drycleaning and Laundry Services (except Coin-Operated)
SIC Code:	7211
SIC Description:	Power Laundries, Family and Commercial
Create Date:	01/07/1997
Facility Active:	No
Inactive Date:	06/30/2002
Facility Addr2:	Not reported
Owner Name:	PAT STOUFFER
Owner Address:	8657 VILLA LA JOLLA DR, #207
Owner Address 2:	Not reported
Owner Telephone:	8585511466
Contact Name:	PAT STOUFFER
Contact Address:	8657 VILLA LA JOLLA DR STE 207
Contact Address 2:	Not reported
Contact Telephone:	8585511466
Mailing Name:	Not reported
Mailing Address 1:	454 PEARL ST
Mailing Address 2:	Not reported
Mailing City:	LA JOLLA
Mailing State:	CA
Mailing Zip:	920370000
Owner Fax:	Not reported
Region Code:	4

EPA Id:	CAL000262414
NAICS Code:	81232
NAICS Description:	Drycleaning and Laundry Services (except Coin-Operated)
SIC Code:	7211
SIC Description:	Power Laundries, Family and Commercial
Create Date:	11/18/2002
Facility Active:	No
Inactive Date:	06/30/2005
Facility Addr2:	Not reported
Owner Name:	LEE AND FRIENDS, INC

LEE AND FRIENDS, INC (Continued) **S101102166**

Owner Address:	454 PEARL ST
Owner Address 2:	Not reported
Owner Telephone:	8585511466
Contact Name:	CHRISTOPHER LEE-PRESIDENT
Contact Address:	454 PEARL ST
Contact Address 2:	Not reported
Contact Telephone:	8585511466
Mailing Name:	Not reported
Mailing Address 1:	454 PEARL ST
Mailing Address 2:	Not reported
Mailing City:	LA JOLLA
Mailing State:	CA
Mailing Zip:	920370000
Owner Fax:	Not reported
Region Code:	4

S192 **SUNNY FRESH CLEANERS** **RCRA-SQG** **1000323604**
NNE **8849 VILLA LA JOLLA DR** **San Diego Co. HMMD** **CAD982010456**
1/4-1/2 **LA JOLLA, CA 92037** **FINDS**
0.256 mi. **ECHO**
1351 ft. **Site 14 of 15 in cluster S** **DRYCLEANERS**
EMI
Relative: Higher **HAZNET**

Actual: 350 ft.

RCRA-SQG:

Date form received by agency:	09/01/1996
Facility name:	SUNNY FRESH CLEANERS
Facility address:	8849 VILLA LA JOLLA DR LA JOLLA, CA 92037
EPA ID:	CAD982010456
Contact:	Not reported
Contact address:	Not reported Not reported
Contact country:	US
Contact telephone:	Not reported
Contact email:	Not reported
EPA Region:	09
Classification:	Small Small Quantity Generator
Description:	Handler: generates more than 100 and less than 1000 kg of hazardous waste during any calendar month and accumulates less than 6000 kg of hazardous waste at any time; or generates 100 kg or less of hazardous waste during any calendar month, and accumulates more than 1000 kg of hazardous waste at any time

Owner/Operator Summary:

Owner/operator name:	NOT REQUIRED
Owner/operator address:	NOT REQUIRED NOT REQUIRED, ME 99999
Owner/operator country:	Not reported
Owner/operator telephone:	415-555-1212
Owner/operator email:	Not reported
Owner/operator fax:	Not reported
Owner/operator extension:	Not reported
Legal status:	Private
Owner/Operator Type:	Operator
Owner/Op start date:	Not reported
Owner/Op end date:	Not reported

SUNNY FRESH CLEANERS (Continued) **1000323604**

Owner/operator name: KI HONG KIM
Owner/operator address: NOT REQUIRED
NOT REQUIRED, ME 99999
Owner/operator country: Not reported
Owner/operator telephone: 415-555-1212
Owner/operator email: Not reported
Owner/operator fax: Not reported
Owner/operator extension: Not reported
Legal status: Private
Owner/Operator Type: Owner
Owner/Op start date: Not reported
Owner/Op end date: Not reported

Handler Activities Summary:
U.S. importer of hazardous waste: No
Mixed waste (haz. and radioactive): No
Recycler of hazardous waste: No
Transporter of hazardous waste: No
Treater, storer or disposer of HW: No
Underground injection activity: No
On-site burner exemption: No
Furnace exemption: No
Used oil fuel burner: No
Used oil processor: No
User oil refiner: No
Used oil fuel marketer to burner: No
Used oil Specification marketer: No
Used oil transfer facility: No
Used oil transporter: No

Historical Generators:
Date form received by agency: 07/01/1987
Site name: SUNNY FRESH CLEANERS
Classification: Large Quantity Generator

Violation Status: No violations found

HMMD SAN DIEGO:
Permit Number: 112004
Business Type: 6HK53
EPA Id Number: CAD982010456
APN: 344-250-06-00
Last HMMD Inspection: 12/14/1992
Facility Telephone: Not reported
Permit Status: INAC
Permit Expiration: 01/31/1993
Date Last Updated: 11/02/2012
Facility Owner: Not reported
Facility Mailing Address: Not reported
Facility Mailing City: Not reported
Facility Mailing State: Not reported
Facility Mailing Zip: Not reported
UST Owner: Not reported
Handle Regulated Hazmat: Not reported
Own Or Operate UST: Not reported
Subject To APSA: Not reported
Generate Haz Waste: Y

SUNNY FRESH CLEANERS (Continued) **1000323604**

Treat Haz Waste:	Not reported
Generate Medical Waste:	Not reported
Permit Number:	134516
Business Type:	6HK53
EPA Id Number:	CAD982010456
APN:	344-250-06-00
Last HMMD Inspection:	06/14/2006
Facility Telephone:	858-455-0071
Permit Status:	INAC
Permit Expiration:	12/31/2006
Date Last Updated:	11/02/2012
Facility Owner:	KI HONG KIM
Facility Mailing Address:	8849 VILLA LA JOLLA DR #305
Facility Mailing City:	LA JOLLA
Facility Mailing State:	CA
Facility Mailing Zip:	92037-1965
UST Owner:	Not reported
Handle Regulated Hazmat:	Y
Own Or Operate UST:	Not reported
Subject To APSA:	Not reported
Generate Haz Waste:	Y
Treat Haz Waste:	Not reported
Generate Medical Waste:	Not reported

Violations Inactive Permits:

Permit Number:	134516
Update Date:	11/02/2012
Inspection Date:	06/14/2006
Violation Code:	6HV0138
Violation:	NO TSDF SIGNED MANIFEST ONSITE
Violation Citation:	Generator has not maintained the required signed copy of the hazardous waste manifest from the TSD facility on site for review. CCR 66262.40(a)
Activity:	Inactive Permit

FINDS:

Registry ID: 110002775462

Environmental Interest/Information System

California Hazardous Waste Tracking System - Datamart (HWTS-DATAMART) provides California with information on hazardous waste shipments for generators, transporters, and treatment, storage, and disposal facilities.

RCRAInfo is a national information system that supports the Resource Conservation and Recovery Act (RCRA) program through the tracking of events and activities related to facilities that generate, transport, and treat, store, or dispose of hazardous waste. RCRAInfo allows RCRA program staff to track the notification, permit, compliance, and corrective action activities required under RCRA.

HAZARDOUS AIR POLLUTANT MAJOR

SUNNY FRESH CLEANERS (Continued) **1000323604**

Click this hyperlink while viewing on your computer to access additional FINDS: detail in the EDR Site Report.

ECHO:

Envid:	1000323604
Registry ID:	110002775462
DFR URL:	http://echo.epa.gov/detailed-facility-report?fid=110002775462

DRYCLEANERS:

EPA Id:	CAD982010456
NAICS Code:	812331
NAICS Description:	Linen Supply
SIC Code:	7213
SIC Description:	Linen Supply
Create Date:	03/01/1988
Facility Active:	No
Inactive Date:	06/30/2009
Facility Addr2:	Not reported
Owner Name:	MOJGAN ENTERPRISES
Owner Address:	8849 VILLA LA JOLLA DR STE 305
Owner Address 2:	Not reported
Owner Telephone:	8584550071
Contact Name:	KYU HWANG/OWNER
Contact Address:	8849 VILLA LA JOLLA DR STE 305
Contact Address 2:	Not reported
Contact Telephone:	8584550071
Mailing Name:	Not reported
Mailing Address 1:	8849 VILLA LA JOLLA DR
Mailing Address 2:	Not reported
Mailing City:	LA JOLLA
Mailing State:	CA
Mailing Zip:	920371965
Owner Fax:	Not reported
Region Code:	4

EMI:

Year:	2000
County Code:	37
Air Basin:	SD
Facility ID:	5711
Air District Name:	SD
SIC Code:	7216
Air District Name:	SAN DIEGO COUNTY APCD
Community Health Air Pollution Info System:	Not reported
Consolidated Emission Reporting Rule:	Not reported
Total Organic Hydrocarbon Gases Tons/Yr:	0
Reactive Organic Gases Tons/Yr:	0
Carbon Monoxide Emissions Tons/Yr:	0
NOX - Oxides of Nitrogen Tons/Yr:	0
SOX - Oxides of Sulphur Tons/Yr:	0
Particulate Matter Tons/Yr:	0
Part. Matter 10 Micrometers and Smllr Tons/Yr:	0

Year:	2001
County Code:	37

SUNNY FRESH CLEANERS (Continued) **1000323604**

Air Basin:	SD
Facility ID:	5711
Air District Name:	SD
SIC Code:	7216
Air District Name:	SAN DIEGO COUNTY APCD
Community Health Air Pollution Info System:	Not reported
Consolidated Emission Reporting Rule:	Not reported
Total Organic Hydrocarbon Gases Tons/Yr:	0
Reactive Organic Gases Tons/Yr:	0
Carbon Monoxide Emissions Tons/Yr:	0
NOX - Oxides of Nitrogen Tons/Yr:	0
SOX - Oxides of Sulphur Tons/Yr:	0
Particulate Matter Tons/Yr:	0
Part. Matter 10 Micrometers and Smllr Tons/Yr:	0

Year:	2002
County Code:	37
Air Basin:	SD
Facility ID:	5711
Air District Name:	SD
SIC Code:	7216
Air District Name:	SAN DIEGO COUNTY APCD
Community Health Air Pollution Info System:	Not reported
Consolidated Emission Reporting Rule:	Not reported
Total Organic Hydrocarbon Gases Tons/Yr:	0
Reactive Organic Gases Tons/Yr:	0
Carbon Monoxide Emissions Tons/Yr:	0
NOX - Oxides of Nitrogen Tons/Yr:	0
SOX - Oxides of Sulphur Tons/Yr:	0
Particulate Matter Tons/Yr:	0
Part. Matter 10 Micrometers and Smllr Tons/Yr:	0

Year:	2003
County Code:	37
Air Basin:	SD
Facility ID:	5711
Air District Name:	SD
SIC Code:	7216
Air District Name:	SAN DIEGO COUNTY APCD
Community Health Air Pollution Info System:	Not reported
Consolidated Emission Reporting Rule:	Not reported
Total Organic Hydrocarbon Gases Tons/Yr:	0
Reactive Organic Gases Tons/Yr:	0
Carbon Monoxide Emissions Tons/Yr:	0
NOX - Oxides of Nitrogen Tons/Yr:	0
SOX - Oxides of Sulphur Tons/Yr:	0
Particulate Matter Tons/Yr:	0
Part. Matter 10 Micrometers and Smllr Tons/Yr:	0

Year:	2004
County Code:	37
Air Basin:	SD
Facility ID:	5711
Air District Name:	SD
SIC Code:	7216
Air District Name:	SAN DIEGO COUNTY APCD
Community Health Air Pollution Info System:	Not reported

SUNNY FRESH CLEANERS (Continued) **1000323604**

Consolidated Emission Reporting Rule:	Not reported
Total Organic Hydrocarbon Gases Tons/Yr:	0.231525
Reactive Organic Gases Tons/Yr:	0
Carbon Monoxide Emissions Tons/Yr:	0
NOX - Oxides of Nitrogen Tons/Yr:	0
SOX - Oxides of Sulphur Tons/Yr:	0
Particulate Matter Tons/Yr:	0
Part. Matter 10 Micrometers and Smllr Tons/Yr:	0

Year:	2005
County Code:	37
Air Basin:	SD
Facility ID:	5711
Air District Name:	SD
SIC Code:	7216
Air District Name:	SAN DIEGO COUNTY APCD
Community Health Air Pollution Info System:	Not reported
Consolidated Emission Reporting Rule:	Not reported
Total Organic Hydrocarbon Gases Tons/Yr:	0
Reactive Organic Gases Tons/Yr:	0
Carbon Monoxide Emissions Tons/Yr:	0
NOX - Oxides of Nitrogen Tons/Yr:	0
SOX - Oxides of Sulphur Tons/Yr:	0
Particulate Matter Tons/Yr:	0
Part. Matter 10 Micrometers and Smllr Tons/Yr:	0

Year:	2006
County Code:	37
Air Basin:	SD
Facility ID:	5711
Air District Name:	SD
SIC Code:	7216
Air District Name:	SAN DIEGO COUNTY APCD
Community Health Air Pollution Info System:	Not reported
Consolidated Emission Reporting Rule:	Not reported
Total Organic Hydrocarbon Gases Tons/Yr:	.231525
Reactive Organic Gases Tons/Yr:	.161743365
Carbon Monoxide Emissions Tons/Yr:	0
NOX - Oxides of Nitrogen Tons/Yr:	0
SOX - Oxides of Sulphur Tons/Yr:	0
Particulate Matter Tons/Yr:	0
Part. Matter 10 Micrometers and Smllr Tons/Yr:	0

HAZNET:

envid:	1000323604
Year:	2007
GEPAID:	CAD982010456
Contact:	KYU HWANG/OWNER
Telephone:	8584550071
Mailing Name:	Not reported
Mailing Address:	8849 VILLA LA JOLLA DR
Mailing City,St,Zip:	LA JOLLA, CA 920371965
Gen County:	Not reported
TSD EPA ID:	CAT000613893
TSD County:	Not reported
Waste Category:	Liquids with halogenated organic compounds >= 1,000 Mg./L
Disposal Method:	Storage, Bulking, And/Or Transfer Off Site--No Treatment/Reovery

SUNNY FRESH CLEANERS (Continued) **1000323604**

	(H010-H129) Or (H131-H135)
Tons:	0.34
Cat Decode:	Not reported
Method Decode:	Not reported
Facility County:	San Diego
envid:	1000323604
Year:	2006
GEPAID:	CAD982010456
Contact:	KYU HWANG/OWNER
Telephone:	8584550071
Mailing Name:	Not reported
Mailing Address:	8849 VILLA LA JOLLA DR
Mailing City,St,Zip:	LA JOLLA, CA 920371965
Gen County:	Not reported
TSD EPA ID:	CAT000613893
TSD County:	Not reported
Waste Category:	Liquids with halogenated organic compounds >= 1,000 Mg./L
Disposal Method:	Transfer Station
Tons:	0.37
Cat Decode:	Not reported
Method Decode:	Not reported
Facility County:	San Diego
envid:	1000323604
Year:	2006
GEPAID:	CAD982010456
Contact:	KYU HWANG/OWNER
Telephone:	8584550071
Mailing Name:	Not reported
Mailing Address:	8849 VILLA LA JOLLA DR
Mailing City,St,Zip:	LA JOLLA, CA 920371965
Gen County:	Not reported
TSD EPA ID:	CAT000613893
TSD County:	Not reported
Waste Category:	Liquids with halogenated organic compounds >= 1,000 Mg./L
Disposal Method:	Storage, Bulking, And/Or Transfer Off Site--No Treatment/Reovery (H010-H129) Or (H131-H135)
Tons:	0.39
Cat Decode:	Not reported
Method Decode:	Not reported
Facility County:	San Diego
envid:	1000323604
Year:	2005
GEPAID:	CAD982010456
Contact:	KYU HWANG/OWNER
Telephone:	8584550071
Mailing Name:	Not reported
Mailing Address:	8849 VILLA LA JOLLA DR
Mailing City,St,Zip:	LA JOLLA, CA 920371965
Gen County:	Not reported
TSD EPA ID:	NVR000076158
TSD County:	Not reported
Waste Category:	Halogenated solvents (chloroforms, methyl chloride, perchloroethylene, etc)
Disposal Method:	Recycler

SUNNY FRESH CLEANERS (Continued) **1000323604**

Tons: 0.22
Cat Decode: Not reported
Method Decode: Not reported
Facility County: San Diego

envid: 1000323604
Year: 2005
GEPAID: CAD982010456
Contact: KYU HWANG/OWNER
Telephone: 8584550071
Mailing Name: Not reported
Mailing Address: 8849 VILLA LA JOLLA DR
Mailing City,St,Zip: LA JOLLA, CA 920371965
Gen County: Not reported
TSD EPA ID: NVR000076158
TSD County: Not reported
Waste Category: Not reported
Disposal Method: Recycler
Tons: Not reported
Cat Decode: Not reported
Method Decode: Not reported
Facility County: San Diego

Click this hyperlink while viewing on your computer to access
15 additional CA_HAZNET: record(s) in the EDR Site Report.

S193 **CVS PHARMACY #9195** **RCRA-LQG** **1015740327**
NNE **8831 VILLA LA JOLLA DRIVE** **CAR000230185**
1/4-1/2 **LA JOLLA, CA 92037**
0.256 mi.
1351 ft. **Site 15 of 15 in cluster S**

Relative: **Higher**
Actual: **350 ft.**

RCRA-LQG:
Date form received by agency: 08/29/2016
Facility name: CVS PHARMACY #9195
Facility address: 8831 VILLA LA JOLLA DRIVE
LA JOLLA, CA 92037
EPA ID: CAR000230185
Mailing address: CVS DR
MAIL DROP 23062A
WOONSOCKET, RI 02895
Contact: NICOLE WILKINSON
Contact address: CVS DR MAIL CODE 2340
WOONSOCKET, RI 02895
Contact country: US
Contact telephone: 401-770-7132
Contact email: NICOLE.WILKINSON@CVSHEALTH.COM
EPA Region: 09
Classification: Large Quantity Generator
Description: Handler: generates 1,000 kg or more of hazardous waste during any calendar month; or generates more than 1 kg of acutely hazardous waste during any calendar month; or generates more than 100 kg of any residue or contaminated soil, waste or other debris resulting from the cleanup of a spill, into or on any land or water, of acutely hazardous waste during any calendar month; or generates 1 kg or less of acutely hazardous waste during any calendar month, and accumulates more than 1 kg of acutely hazardous waste at any time; or generates 100 kg or less of any residue or contaminated soil, waste or other debris resulting

CVS PHARMACY #9195 (Continued) **1015740327**

from the cleanup of a spill, into or on any land or water, of acutely hazardous waste during any calendar month, and accumulates more than 100 kg of that material at any time

Owner/Operator Summary:

Owner/operator name:	GARFIELD BEACH CVS, L.L.C.
Owner/operator address:	Not reported
	Not reported
Owner/operator country:	Not reported
Owner/operator telephone:	Not reported
Owner/operator email:	Not reported
Owner/operator fax:	Not reported
Owner/operator extension:	Not reported
Legal status:	Private
Owner/Operator Type:	Operator
Owner/Op start date:	06/02/2006
Owner/Op end date:	Not reported
Owner/operator name:	ALECTA REAL ESTATE USA LLC
Owner/operator address:	FOUR EMBARCADERO CENTER 25TH F
	SAN FRANCISCO, CA 94111
Owner/operator country:	US
Owner/operator telephone:	619-231-9606
Owner/operator email:	Not reported
Owner/operator fax:	Not reported
Owner/operator extension:	Not reported
Legal status:	Private
Owner/Operator Type:	Owner
Owner/Op start date:	08/19/2005
Owner/Op end date:	Not reported

Handler Activities Summary:

U.S. importer of hazardous waste:	No
Mixed waste (haz. and radioactive):	No
Recycler of hazardous waste:	No
Transporter of hazardous waste:	No
Treater, storer or disposer of HW:	No
Underground injection activity:	No
On-site burner exemption:	No
Furnace exemption:	No
Used oil fuel burner:	No
Used oil processor:	No
User oil refiner:	No
Used oil fuel marketer to burner:	No
Used oil Specification marketer:	No
Used oil transfer facility:	No
Used oil transporter:	No

. Waste code:	122
. Waste name:	Alkaline solution without metals (pH > 12.5)
. Waste code:	141
. Waste name:	Off-specification, aged, or surplus inorganics
. Waste code:	181
. Waste name:	Other inorganic solid waste

CVS PHARMACY #9195 (Continued) **1015740327**

. Waste code: 214
. Waste name: Unspecified solvent mixture

. Waste code: 311
. Waste name: Pharmaceutical waste

. Waste code: 331
. Waste name: Off-specification, aged, or surplus organics

. Waste code: 791
. Waste name: Liquids with pH < 2

. Waste code: D001
. Waste name: IGNITABLE WASTE

. Waste code: D002
. Waste name: CORROSIVE WASTE

. Waste code: D007
. Waste name: CHROMIUM

. Waste code: D009
. Waste name: MERCURY

. Waste code: D010
. Waste name: SELENIUM

. Waste code: D024
. Waste name: M-CRESOL

. Waste code: P001
. Waste name: 2H-1-BENZOPYRAN-2-ONE, 4-HYDROXY-3-(3-OXO-1-PHENYLBUTYL)-, & SALTS, WHEN PRESENT AT CONCENTRATIONS GREATER THAN 0.3% (OR) WARFARIN, & SALTS, WHEN PRESENT AT CONCENTRATIONS GREATER THAN 0.3%

. Waste code: P075
. Waste name: NICOTINE, & SALTS (OR) PYRIDINE, 3-(1-METHYL-2-PYRROLIDINYL)-,(S)-, & SALTS

. Waste code: U002
. Waste name: 2-PROPANONE (I) (OR) ACETONE (I)

. Waste code: U129
. Waste name: CYCLOHEXANE, 1,2,3,4,5,6-HEXACHLORO-, (1ALPHA, 2ALPHA, 3BETA, 4ALPHA, 5ALPHA, 6BETA)- (OR) LINDANE

. Waste code: U205
. Waste name: SELENIUM SULFIDE (OR) SELENIUM SULFIDE SES2 (R,T)

Historical Generators:
Date form received by agency: 03/01/2014
Site name: CVS PHARMACY #9195
Classification: Large Quantity Generator

. Waste code: 122
. Waste name: Alkaline solution without metals (pH > 12.5)

CVS PHARMACY #9195 (Continued) **1015740327**

. Waste code: 123
. Waste name: Unspecified alkaline solution

. Waste code: 131
. Waste name: Aqueous solution (2 < pH < 12.5) containing reactive anions (azide, bromate, chlorate, cyanide, fluoride, hypochlorite, nitrite, perchlorate, and sulfide anions)

. Waste code: 134
. Waste name: Aqueous solution with <10% total organic residues

. Waste code: 141
. Waste name: Off-specification, aged, or surplus inorganics

. Waste code: 181
. Waste name: Other inorganic solid waste

. Waste code: 214
. Waste name: Unspecified solvent mixture

. Waste code: 311
. Waste name: Pharmaceutical waste

. Waste code: 331
. Waste name: Off-specification, aged, or surplus organics

. Waste code: 352
. Waste name: Other organic solids

. Waste code: 541
. Waste name: Photochemicals / photo processing waste

. Waste code: 561
. Waste name: Detergent and soap

. Waste code: 791
. Waste name: Liquids with pH < 2

. Waste code: D001
. Waste name: IGNITABLE WASTE

. Waste code: D002
. Waste name: CORROSIVE WASTE

. Waste code: D004
. Waste name: ARSENIC

. Waste code: D005
. Waste name: BARIUM

. Waste code: D006
. Waste name: CADMIUM

. Waste code: D007
. Waste name: CHROMIUM

. Waste code: D008

CVS PHARMACY #9195 (Continued) **1015740327**

. Waste name: LEAD

. Waste code: D009
. Waste name: MERCURY

. Waste code: D010
. Waste name: SELENIUM

. Waste code: D011
. Waste name: SILVER

. Waste code: D016
. Waste name: 2,4-D (2,4-DICHLOROPHENOXYACETIC ACID)

. Waste code: D018
. Waste name: BENZENE

. Waste code: D024
. Waste name: M-CRESOL

. Waste code: D027
. Waste name: 1,4-DICHLOROBENZENE

. Waste code: D035
. Waste name: METHYL ETHYL KETONE

. Waste code: D039
. Waste name: TETRACHLOROETHYLENE

. Waste code: P001
. Waste name: 2H-1-BENZOPYRAN-2-ONE, 4-HYDROXY-3-(3-OXO-1-PHENYLBUTYL)-, & SALTS, WHEN PRESENT AT CONCENTRATIONS GREATER THAN 0.3% (OR) WARFARIN, & SALTS, WHEN PRESENT AT CONCENTRATIONS GREATER THAN 0.3%

. Waste code: P012
. Waste name: ARSENIC OXIDE AS2O3 (OR) ARSENIC TRIOXIDE

. Waste code: P075
. Waste name: NICOTINE, & SALTS (OR) PYRIDINE, 3-(1-METHYL-2-PYRROLIDINYL)-,(S)-, & SALTS

. Waste code: P081
. Waste name: 1,2,3-PROPANETRIOL, TRINITRATE (R) (OR) NITROGLYCERINE (R)

. Waste code: P188
. Waste name: BENZOIC ACID, 2-HYDROXY-, COMPD. WITH (3AS-CIS)-1,2,3,3A,8,8A-HEXAHYDRO-1,3A,8-TRIMETHYLPYRROLO[2,3-B]INDOL-5-YL METHYLCARBAMATE ESTER (1:1) (OR) PHYSOSTIGMINE SALICYLATE

. Waste code: U002
. Waste name: 2-PROPANONE (I) (OR) ACETONE (I)

. Waste code: U010
. Waste name: AZIRINO [2',3':3,4]PYRROLO[1,2-A]INDOLE-4,7-DIONE, 6-AMINO-8-[[(AMINOCARBONYL)OXY]METHYL]-1,1A,2,8,8A,8B-HEXAHYDRO-8A-METHOXY-5-METHYL-, [1AS-(1AALPHA, 8BETA, 8AALPHA, 8BALPHA)]- (OR) MITOMYCIN C

CVS PHARMACY #9195 (Continued) **1015740327**

. Waste code: U031
. Waste name: 1-BUTANOL (I) (OR) N-BUTYL ALCOHOL (I)

. Waste code: U034
. Waste name: ACETALDEHYDE, TRICHLORO- (OR) CHLORAL

. Waste code: U035
. Waste name: BENZENEBUTANOIC ACID, 4-[BIS(2-CHLOROETHYL)AMINO]- (OR) CHLORAMBUCIL

. Waste code: U044
. Waste name: CHLOROFORM (OR) METHANE, TRICHLORO-

. Waste code: U058
. Waste name: 2H-1,3,2-OXAZAPHOSPHORIN-2-AMINE, N,N-BIS(2-CHLOROETHYL)TETRAHYDRO-, 2-OXIDE (OR) CYCLOPHOSPHAMIDE

. Waste code: U059
. Waste name: 5,12-NAPHTHACENEDIONE, 8-ACETYL-10-[(3-AMINO-2,3,6-TRIDEOXY)-ALPHA-L-LYXO-HEXOPYRANOSYL)OXY]-7,8,9,10-TETRAHYDRO-6,8,11-TRIHYDROXY-1-METHOXY-, (8S-CIS)- (OR) DAUNOMYCIN

. Waste code: U070
. Waste name: BENZENE, 1,2-DICHLORO- (OR) O-DICHLOROBENZENE

. Waste code: U072
. Waste name: BENZENE, 1,4-DICHLORO- (OR) P-DICHLOROBENZENE

. Waste code: U089
. Waste name: DIETHYLSTILBESTEROL (OR) PHENOL, 4,4'-(1,2-DIETHYL-1,2-ETHENEDIYL)BIS, (E)-

. Waste code: U122
. Waste name: FORMALDEHYDE

. Waste code: U129
. Waste name: CYCLOHEXANE, 1,2,3,4,5,6-HEXACHLORO-, (1ALPHA, 2ALPHA, 3BETA, 4ALPHA, 5ALPHA, 6BETA)- (OR) LINDANE

. Waste code: U132
. Waste name: HEXACHLOROPHENE (OR) PHENOL, 2,2'-METHYLENEBIS[3,4,6-TRICHLORO-

. Waste code: U150
. Waste name: L-PHENYLALANINE, 4-[BIS(2-CHLOROETHYL)AMINO]- (OR) MELPHALAN

. Waste code: U151
. Waste name: MERCURY

. Waste code: U154
. Waste name: METHANOL (I) (OR) METHYL ALCOHOL (I)

. Waste code: U165
. Waste name: NAPHTHALENE

. Waste code: U188
. Waste name: PHENOL

CVS PHARMACY #9195 (Continued) **1015740327**

. Waste code: U200
. Waste name: RESERPINE (OR) YOHIMBAN-16-CARBOXYLIC ACID, 11,17-DIMETHOXY-18-[(3,4,5-TRIMETHOXYBENZOYL)OXY]-, METHYL ESTER, (3BETA, 16BETA, 17ALPHA, 18BETA, 20ALPHA)-

. Waste code: U201
. Waste name: 1,3-BENZENEDIOL (OR) RESORCINOL

. Waste code: U204
. Waste name: SELENIOUS ACID (OR) SELENIUM DIOXIDE

. Waste code: U205
. Waste name: SELENIUM SULFIDE (OR) SELENIUM SULFIDE SES2 (R,T)

. Waste code: U206
. Waste name: D-GLUCOSE, 2-DEOXY-2-[[(METHYLNITROSOAMINO)-CARBONYL]AMINO]- (OR) GLUCOPYRANOSE, 2-DEOXY-2-(3-METHYL-3-NITROSOUREIDO)-,D- (OR) STREPTOZOTOCIN

. Waste code: U210
. Waste name: ETHENE, TETRACHLORO- (OR) TETRACHLOROETHYLENE

. Waste code: U279
. Waste name: CARBARYL (OR) 1-NAPHTHALENOL, METHYLCARBAMATE

. Waste code: U411
. Waste name: PHENOL, 2-(1-METHYLETHOXY)-, METHYLCARBAMATE (OR) PROPOXUR

Date form received by agency: 09/04/2012
Site name: CVS PHARMACY NO 9195
Classification: Large Quantity Generator

. Waste code: D001
. Waste name: IGNITABLE WASTE

. Waste code: D002
. Waste name: CORROSIVE WASTE

. Waste code: P001
. Waste name: 2H-1-BENZOPYRAN-2-ONE, 4-HYDROXY-3-(3-OXO-1-PHENYLBUTYL)-, & SALTS, WHEN PRESENT AT CONCENTRATIONS GREATER THAN 0.3% (OR) WARFARIN, & SALTS, WHEN PRESENT AT CONCENTRATIONS GREATER THAN 0.3%

. Waste code: P042
. Waste name: 1,2-BENZENEDIOL, 4-[1-HYDROXY-2-(METHYLAMINO)ETHYL]-, (R)- (OR) EPINEPHRINE

. Waste code: P075
. Waste name: NICOTINE, & SALTS (OR) PYRIDINE, 3-(1-METHYL-2-PYRROLIDINYL)-,(S)-, & SALTS

. Waste code: P081
. Waste name: 1,2,3-PROPANETRIOL, TRINITRATE (R) (OR) NITROGLYCERINE (R)

Biennial Reports:

Last Biennial Reporting Year: 2017

CVS PHARMACY #9195 (Continued) **1015740327**

Annual Waste Handled:

Waste code:	D001
Waste name:	IGNITABLE HAZARDOUS WASTES ARE THOSE WASTES WHICH HAVE A FLASHPOINT OF LESS THAN 140 DEGREES FAHRENHEIT AS DETERMINED BY A PENSKY-MARTENS CLOSED CUP FLASH POINT TESTER. ANOTHER METHOD OF DETERMINING THE FLASH POINT OF A WASTE IS TO REVIEW THE MATERIAL SAFETY DATA SHEET, WHICH CAN BE OBTAINED FROM THE MANUFACTURER OR DISTRIBUTOR OF THE MATERIAL. LACQUER THINNER IS AN EXAMPLE OF A COMMONLY USED SOLVENT WHICH WOULD BE CONSIDERED AS IGNITABLE HAZARDOUS WASTE.
Amount (Lbs):	591
Waste code:	D002
Waste name:	A WASTE WHICH HAS A PH OF LESS THAN 2 OR GREATER THAN 12.5 IS CONSIDERED TO BE A CORROSIVE HAZARDOUS WASTE. SODIUM HYDROXIDE, A CAUSTIC SOLUTION WITH A HIGH PH, IS OFTEN USED BY INDUSTRIES TO CLEAN OR DEGREASE PARTS. HYDROCHLORIC ACID, A SOLUTION WITH A LOW PH, IS USED BY MANY INDUSTRIES TO CLEAN METAL PARTS PRIOR TO PAINTING. WHEN THESE CAUSTIC OR ACID SOLUTIONS BECOME CONTAMINATED AND MUST BE DISPOSED, THE WASTE WOULD BE A CORROSIVE HAZARDOUS WASTE.
Amount (Lbs):	65
Waste code:	D007
Waste name:	CHROMIUM
Amount (Lbs):	767
Waste code:	D009
Waste name:	MERCURY
Amount (Lbs):	1079
Waste code:	D010
Waste name:	SELENIUM
Amount (Lbs):	767
Waste code:	D024
Waste name:	M-CRESOL
Amount (Lbs):	1073
Waste code:	P001
Waste name:	2H-1-BENZOPYRAN-2-ONE, 4-HYDROXY-3-(3-OXO-1-PHENYLBUTYL)-, & SALTS, WHEN PRESENT AT CONCENTRATIONS GREATER THAN 0.3%
Amount (Lbs):	15
Waste code:	P075
Waste name:	NICOTINE, & SALTS
Amount (Lbs):	10
Waste code:	U002
Waste name:	ACETONE (I)
Amount (Lbs):	234
Waste code:	U129
Waste name:	CYCLOHEXANE, 1,2,3,4,5,6-HEXACHLORO-, (1ALPHA,2ALPHA,3BETA,4ALPHA,5ALPHA,6BETA)-
Amount (Lbs):	1073
Waste code:	U205
Waste name:	SELENIUM SULFIDE

CVS PHARMACY #9195 (Continued) **1015740327**

Amount (Lbs): 1073

Violation Status: No violations found

W194 **BATTERTON ROBERT V II & CO** **EDR Hist Auto** **1020195518**
NNE **3233 LA JOLLA VILLAGE DR** **N/A**
1/4-1/2 **LA JOLLA, CA 92037**
0.257 mi.
1356 ft. **Site 1 of 9 in cluster W**

Relative: EDR Hist Auto
Higher

Actual: **274 ft.**

Year:	Name:	Type:
1986	BATTERTON ROBERT V II & CO*	Gasoline Service Stations
1987	BATTERTON ROBERT V II & CO*	Gasoline Service Stations
1988	BATTERTON ROBERT V II & CO	Gasoline Service Stations
1989	BATTERTON ROBERT V II & CO	Gasoline Service Stations
1990	BATTERTON ROBERT V II & CO	Gasoline Service Stations
1991	BATTERTON ROBERT V II & CO	Gasoline Service Stations
1992	BATTERTON ROBERT V II & CO	Gasoline Service Stations
1993	BATTERTON ROBERT V II & CO	Gasoline Service Stations
1994	BATTERTON ROBERT V II & CO	Gasoline Service Stations, NEC
1994	BATTERTON ROBERT V II & CO	Gasoline Service Stations
1995	BATTERTON ROBERT V II & CO	Gasoline Service Stations, NEC
1995	BATTERTON ROBERT V II & CO	Gasoline Service Stations
1996	BATTERTON ROBERT V II & CO	Gasoline Service Stations, NEC
1997	BATTERTON ROBERT V II & CO	Gasoline Service Stations, NEC
1998	BATTERTON ROBERT V II & CO	Gasoline Service Stations, NEC
1999	BATTERTON ROBERT V II & CO	Gasoline Service Stations, NEC
2000	BATTERTON ROBERT V II & CO	Gasoline Service Stations, NEC
2001	BATTERTON ROBERT V II & CO	Gasoline Service Stations, NEC
2002	BATTERTON ROBERT V II & CO	Gasoline Service Stations, NEC
2003	BATTERTON ROBERT V II & CO	Gasoline Service Stations, NEC
2004	BATTERTON ROBERT V II & CO	Gasoline Service Stations, NEC
2005	BATTERTON ROBERT V II & CO	Gasoline Service Stations, NEC
2006	BATTERTON ROBERT V II & CO	Gasoline Service Stations, NEC
2007	ROBERT V BATTERTON II & CO	Gasoline Service Stations, NEC
2008	ROBERT V BATTERTON II & CO	Gasoline Service Stations, NEC
2009	ROBERT V BATTERTON II & CO	Gasoline Service Stations, NEC
2010	ROBERT V BATTERTON II & CO	Gasoline Service Stations, NEC
2011	ROBERT V BATTERTON II & CO	Gasoline Service Stations, NEC
2012	ROBERT V BATTERTON II & CO	Gasoline Service Stations, NEC
2013	ROBERT V BATTERTON II & CO	Gasoline Service Stations, NEC
2014	ROBERT V BATTERTON II & CO	Gasoline Service Stations, NEC

W195 **EXXON MOBIL OIL CORP #11686** **LUST** **S100728912**
NNE **3233 LA JOLLA VILLAGE DR** **SAN DIEGO CO. SAM** **N/A**
1/4-1/2 **LA JOLLA, CA 92037** **San Diego Co. HMMD**
0.257 mi. **SWEEPS UST**
1356 ft. **Site 2 of 9 in cluster W** **HAZNET**
HIST CORTESE

Relative: **SAN DIEGO CO LOP**
Higher

Actual: **274 ft.**

LUST:
Lead Agency: SAN DIEGO COUNTY LOP
Case Type: LUST Cleanup Site

EXXON MOBIL OIL CORP #11686 (Continued) **S100728912**

Geo Track:	http://geotracker.waterboards.ca.gov/profile_report.asp?global_id=T0608165104
Global Id:	T0608165104
Latitude:	32.87132441668
Longitude:	-117.233353257179
Status:	Completed - Case Closed
Status Date:	03/05/2014
Case Worker:	EM
RB Case Number:	Not reported
Local Agency:	SAN DIEGO COUNTY LOP
File Location:	Local Agency
Local Case Number:	H12902-002
Potential Media Affect:	Other Groundwater (uses other than drinking water)
Potential Contaminants of Concern:	Gasoline
Site History:	1/02 Conducted product line and fuel dispenser upgrades. Case opened. 2002 - 2012 Various assessment activities to define plume. 2013 CAP for natural attenuation approved.

LUST:

Global Id:	T0608165104
Contact Type:	Local Agency Caseworker
Contact Name:	EWAN MOFFAT
Organization Name:	SAN DIEGO COUNTY LOP
Address:	P.O. Box 129261
City:	San Diego
Email:	ewan.moffat@sdcounty.ca.gov
Phone Number:	Not reported

LUST:

Global Id:	T0608165104
Action Type:	RESPONSE
Date:	12/14/2009
Action:	CAP/RAP - Feasibility Study Report

Global Id:	T0608165104
Action Type:	RESPONSE
Date:	01/30/2010
Action:	Other Report / Document

Global Id:	T0608165104
Action Type:	ENFORCEMENT
Date:	06/10/2010
Action:	Technical Correspondence / Assistance / Other

Global Id:	T0608165104
Action Type:	RESPONSE
Date:	02/27/2012
Action:	Pilot Study/ Treatability Report - Regulator Responded

Global Id:	T0608165104
Action Type:	ENFORCEMENT
Date:	08/22/2013
Action:	Technical Correspondence / Assistance / Other

Global Id:	T0608165104
Action Type:	ENFORCEMENT
Date:	06/20/2013
Action:	Technical Correspondence / Assistance / Other

EXXON MOBIL OIL CORP #11686 (Continued) **S100728912**

Global Id: T0608165104
Action Type: REMEDIATION
Date: 04/18/2011
Action: In Situ Physical/Chemical Treatment (other than SVE)

Global Id: T0608165104
Action Type: REMEDIATION
Date: 04/18/2011
Action: Free Product Removal

Global Id: T0608165104
Action Type: RESPONSE
Date: 01/21/2013
Action: Monitoring Report - Semi-Annually

Global Id: T0608165104
Action Type: ENFORCEMENT
Date: 03/05/2014
Action: Closure/No Further Action Letter

Global Id: T0608165104
Action Type: Other
Date: 11/28/2001
Action: Leak Reported

Global Id: T0608165104
Action Type: ENFORCEMENT
Date: 04/25/2012
Action: Technical Correspondence / Assistance / Other

Global Id: T0608165104
Action Type: RESPONSE
Date: 01/31/2011
Action: Other Report / Document

Global Id: T0608165104
Action Type: RESPONSE
Date: 04/30/2011
Action: Monitoring Report - Semi-Annually

Global Id: T0608165104
Action Type: ENFORCEMENT
Date: 07/09/2009
Action: Letter - Notice

Global Id: T0608165104
Action Type: RESPONSE
Date: 04/23/2012
Action: Monitoring Report - Quarterly

Global Id: T0608165104
Action Type: RESPONSE
Date: 06/27/2012
Action: Monitoring Report - Quarterly

Global Id: T0608165104
Action Type: RESPONSE

EXXON MOBIL OIL CORP #11686 (Continued) **S100728912**

Date: 04/30/2010
Action: Other Report / Document

Global Id: T0608165104
Action Type: RESPONSE
Date: 07/30/2010
Action: Other Report / Document

Global Id: T0608165104
Action Type: Other
Date: 11/27/2001
Action: Leak Began

Global Id: T0608165104
Action Type: ENFORCEMENT
Date: 01/17/2013
Action: Technical Correspondence / Assistance / Other

Global Id: T0608165104
Action Type: ENFORCEMENT
Date: 07/31/2012
Action: Technical Correspondence / Assistance / Other

Global Id: T0608165104
Action Type: ENFORCEMENT
Date: 07/09/2013
Action: Technical Correspondence / Assistance / Other

Global Id: T0608165104
Action Type: ENFORCEMENT
Date: 08/21/2013
Action: Notice of Responsibility

Global Id: T0608165104
Action Type: Other
Date: 11/27/2001
Action: Leak Discovery

Global Id: T0608165104
Action Type: ENFORCEMENT
Date: 11/02/2010
Action: Technical Correspondence / Assistance / Other

Global Id: T0608165104
Action Type: ENFORCEMENT
Date: 12/17/2001
Action: Notice of Responsibility

Global Id: T0608165104
Action Type: RESPONSE
Date: 06/18/2012
Action: Pilot Study / Treatability Workplan - Regulator Responded

Global Id: T0608165104
Action Type: RESPONSE
Date: 09/16/2011
Action: Monitoring Report - Quarterly

EXXON MOBIL OIL CORP #11686 (Continued) **S100728912**

Global Id: T0608165104
Action Type: RESPONSE
Date: 07/14/2011
Action: Monitoring Report - Quarterly

Global Id: T0608165104
Action Type: ENFORCEMENT
Date: 05/21/2011
Action: Technical Correspondence / Assistance / Other

Global Id: T0608165104
Action Type: ENFORCEMENT
Date: 08/23/2013
Action: Technical Correspondence / Assistance / Other

Global Id: T0608165104
Action Type: ENFORCEMENT
Date: 07/22/2011
Action: Technical Correspondence / Assistance / Other

Global Id: T0608165104
Action Type: ENFORCEMENT
Date: 07/03/2013
Action: Technical Correspondence / Assistance / Other

Global Id: T0608165104
Action Type: RESPONSE
Date: 06/20/2011
Action: Pilot Study / Treatability Workplan - Regulator Responded

Global Id: T0608165104
Action Type: RESPONSE
Date: 06/06/2013
Action: Corrective Action Plan / Remedial Action Plan - Regulator Responded

Global Id: T0608165104
Action Type: RESPONSE
Date: 07/03/2013
Action: Corrective Action Plan / Remedial Action Plan - Addendum - Regulator Responded

Global Id: T0608165104
Action Type: RESPONSE
Date: 08/22/2013
Action: Public Participation Plan - Regulator Responded

Global Id: T0608165104
Action Type: RESPONSE
Date: 08/27/2013
Action: Public Participation Plan - Regulator Responded

Global Id: T0608165104
Action Type: ENFORCEMENT
Date: 09/27/2013
Action: Technical Correspondence / Assistance / Other

Global Id: T0608165104
Action Type: ENFORCEMENT

EXXON MOBIL OIL CORP #11686 (Continued) **S100728912**

Date: 10/19/2012
Action: Technical Correspondence / Assistance / Other

Global Id: T0608165104
Action Type: Other
Date: 11/27/2001
Action: Leak Stopped

Global Id: T0608165104
Action Type: ENFORCEMENT
Date: 08/04/2010
Action: Technical Correspondence / Assistance / Other

Global Id: T0608165104
Action Type: RESPONSE
Date: 07/30/2009
Action: Other Report / Document

Global Id: T0608165104
Action Type: RESPONSE
Date: 07/22/2010
Action: Soil and Water Investigation Workplan

Global Id: T0608165104
Action Type: RESPONSE
Date: 10/30/2010
Action: Monitoring Report - Semi-Annually

Global Id: T0608165104
Action Type: REMEDIATION
Date: 12/02/2010
Action: Pump & Treat (P&T) Groundwater

Global Id: T0608165104
Action Type: RESPONSE
Date: 01/03/2012
Action: Monitoring Report - Quarterly

LUST:
Global Id: T0608165104
Status: Open - Case Begin Date
Status Date: 11/27/2001

Global Id: T0608165104
Status: Open - Remediation
Status Date: 10/25/2002

Global Id: T0608165104
Status: Open - Verification Monitoring
Status Date: 05/23/2010

Global Id: T0608165104
Status: Open - Eligible for Closure
Status Date: 02/05/2014

Global Id: T0608165104
Status: Completed - Case Closed

EXXON MOBIL OIL CORP #11686 (Continued) **S100728912**

Status Date: 03/05/2014

Lead Agency: SAN DIEGO COUNTY LOP
Case Type: LUST Cleanup Site
Geo Track: http://geotracker.waterboards.ca.gov/profile_report.asp?global_id=T0607303034
Global Id: T0607303034
Latitude: 32.871699
Longitude: -117.2326185
Status: Completed - Case Closed
Status Date: 01/08/1988
Case Worker: KH
RB Case Number: 9UT782
Local Agency: SAN DIEGO COUNTY LOP
File Location: Local Agency
Local Case Number: H12902-001
Potential Media Affect: Soil
Potential Contaminants of Concern: Gasoline
Site History: Not reported

LUST:
Global Id: T0607303034
Contact Type: Local Agency Caseworker
Contact Name: KEVIN HEATON
Organization Name: SAN DIEGO COUNTY LOP
Address: P.O. Box 129261
City: San Diego
Email: kevin.heaton@sdcounty.ca.gov
Phone Number: Not reported

LUST:
Global Id: T0607303034
Action Type: Other
Date: 08/03/1987
Action: Leak Reported

Global Id: T0607303034
Action Type: Other
Date: 08/03/1987
Action: Leak Began

Global Id: T0607303034
Action Type: Other
Date: 08/03/1987
Action: Leak Discovery

LUST:
Global Id: T0607303034
Status: Open - Case Begin Date
Status Date: 08/03/1987

Global Id: T0607303034
Status: Completed - Case Closed
Status Date: 01/08/1988

EXXON MOBIL OIL CORP #11686 (Continued) **S100728912**

LUST REG 9:
Region: 9
Status: Case Closed
Case Number: 9UT782
Local Case: H12902-001
Substance: Gasoline
Qty Leaked: Not reported
Abate Method: Not reported
Local Agency: San Diego
How Found: Tank Closure
How Stopped: New Tank
Source: Unknown
Cause: Unknown
Lead Agency: Local Agency
Case Type: Soil only
Date Found: 07/24/1987
Date Stopped: 07/24/1987
Confirm Date: / /
Submit Workplan: Not reported
Prelim Assess: 08/12/1987
Desc Pollution: Not reported
Remed Plan: / /
Remed Action: 11/3/87
Began Monitor: Not reported
Release Date: 08/03/1987
Enforce Date: Not reported
Closed Date: 1/8/88
Enforce Type: Not reported
Pilot Program: LOP
Basin Number: 906.30
GW Depth: 25ft
Beneficial Use: Not reported
NPDES Number: Not reported
Priority: Low priority. Priority ranking can change over time.
File Dispn: File discarded, case closed
Interim Remedial Actions: Yes
Cleanup and Abatement order Number: Not reported
Waste Discharge Requirement Number: Not reported

SAN DIEGO CO. SAM:
Case Number: H12902-001
Agency: DEH Site Assessment & Mitigation
Funding: **LOP - State Fund**
Facility Type: Soils Only
Facility Status: Closed Case
Date: 1/8/1988
Date Began: 8/3/1987

Case Number: H12902-002
Agency: DEH Site Assessment & Mitigation
Funding: **LOP - State Fund**
Facility Type: GW With No Beneficial Use Designation
Facility Status: Remedial Investigation
Date: 5/5/2005
Date Began: 11/27/2001

EXXON MOBIL OIL CORP #11686 (Continued) **S100728912**

HMMD SAN DIEGO:

Permit Number:	112902
Business Type:	6HK28
EPA Id Number:	CAL000055764
APN:	344-240-01-00
Last HMMD Inspection:	09/26/2011
Facility Telephone:	858-453-8153
Permit Status:	OPEN
Permit Expiration:	06/30/2013
Date Last Updated:	11/02/2012
Facility Owner:	GILBARCO, INC
Facility Mailing Address:	7300 W FRIENDLY AVE
Facility Mailing City:	GREENSBORO
Facility Mailing State:	NC
Facility Mailing Zip:	27420-2087
UST Owner:	MOBIL OIL CORP
Handle Regulated Hazmat:	Y
Own Or Operate UST:	Y
Subject To APSA:	Not reported
Generate Haz Waste:	Y
Treat Haz Waste:	Not reported
Generate Medical Waste:	Not reported

Inventory Active Permits (not SQG Medical):

Permit Number:	112902
Update Date:	11/02/2012
Case Number:	Not reported
Name:	ALKALI
Other Information:	LEMON BEAD WAX
Material Waste:	Material
Hazardous Categories 1:	CHRONIC
Hazardous Categories 2:	Not reported

Permit Number:	112902
Update Date:	11/02/2012
Case Number:	68476-34-6
Name:	DIESEL
Other Information:	UNDERGROUND TANK 112902 T005
Material Waste:	Material
Hazardous Categories 1:	FIRE
Hazardous Categories 2:	Not reported

Permit Number:	112902
Update Date:	11/02/2012
Case Number:	Not reported
Name:	HIGH PRESSURE SOAP
Other Information:	Not reported
Material Waste:	Material
Hazardous Categories 1:	CHRONIC
Hazardous Categories 2:	Not reported

Permit Number:	112902
Update Date:	11/02/2012
Case Number:	8006-61-9
Name:	PREMIUM UNLEADED
Other Information:	UNDERGROUND TANK 112902 T004
Material Waste:	Material

EXXON MOBIL OIL CORP #11686 (Continued) **S100728912**

Hazardous Categories 1: FIRE
Hazardous Categories 2: Not reported

Permit Number: 112902
Update Date: 11/02/2012
Case Number: 8006-61-9
Name: REGULAR UNLEADED
Other Information: UNDERGROUND TANK 112902 T001
Material Waste: Material
Hazardous Categories 1: FIRE
Hazardous Categories 2: Not reported

Permit Number: 112902
Update Date: 11/02/2012
Case Number: 8006-61-9
Name: REGULAR UNLEADED
Other Information: UNDERGROUND TANK 112902 T002
Material Waste: Material
Hazardous Categories 1: FIRE
Hazardous Categories 2: Not reported

Permit Number: 112902
Update Date: 11/02/2012
Case Number: 8006-61-9
Name: REGULAR UNLEADED
Other Information: UNDERGROUND TANK 112902 T003
Material Waste: Material
Hazardous Categories 1: FIRE
Hazardous Categories 2: Not reported

Permit Number: 112902
Update Date: 11/02/2012
Case Number: Not reported
Name: WASTE 134 AQUEOUS SOL'N W/LESS 10% ORG
Other Information: WATER & FUEL
Material Waste: Waste
Hazardous Categories 1: Not reported
Hazardous Categories 2: Not reported

Permit Number: 112902
Update Date: 11/02/2012
Case Number: Not reported
Name: WASTE 352 ORGANIC SOLIDS (OTHER)
Other Information: FUEL FILTERS
Material Waste: Waste
Hazardous Categories 1: Not reported
Hazardous Categories 2: Not reported

Violations Active Permits:
Permit Number: 112902
Update Date: 11/02/2012
Inspection Date: 10/15/2009
Violation Code: 6HV3258
Violation: SENSORS NOT AT LOW POINT OR ADEQUATELY
Violation Citation: Sensors not placed adequately and/or at low point in sumps. 2641(a), 25291(a)(7)(C)
Activity: ACTIVE

EXXON MOBIL OIL CORP #11686 (Continued) **S100728912**

Permit Number:	112902
Update Date:	11/02/2012
Inspection Date:	10/15/2009
Violation Code:	6HV3258
Violation:	SENSORS NOT AT LOW POINT OR ADEQUATELY
Violation Citation:	Sensors not placed adequately and/or at low point in sumps. 2641(a), 25291(a)(7)(C)
Activity:	ACTIVE
Permit Number:	112902
Update Date:	11/02/2012
Inspection Date:	10/15/2009
Violation Code:	6HV3262
Violation:	SEC CONT PIPING DRAINAGE OBSTRUCTED
Violation Citation:	Secondary containment piping obstructed preventing drainage to sump. 2632
Activity:	ACTIVE
Permit Number:	112902
Update Date:	11/02/2012
Inspection Date:	11/06/2007
Violation Code:	6HV3262
Violation:	SEC CONT PIPING DRAINAGE OBSTRUCTED
Violation Citation:	Secondary containment piping obstructed preventing drainage to sump. 2632
Activity:	ACTIVE
Permit Number:	112902
Update Date:	11/02/2012
Inspection Date:	11/07/2005
Violation Code:	6HV3258
Violation:	SENSORS NOT AT LOW POINT OR ADEQUATELY
Violation Citation:	Sensors not placed adequately and/or at low point in sumps. 2641(a), 25291(a)(7)(C)
Activity:	ACTIVE
Permit Number:	112902
Update Date:	11/02/2012
Inspection Date:	10/17/2010
Violation Code:	6HV0138
Violation:	NO TSDF SIGNED MANIFEST ONSITE
Violation Citation:	Generator has not maintained the required signed copy of the hazardous waste manifest from the TSD facility on site for review. CCR 66262.40(a)
Activity:	ACTIVE
Permit Number:	112902
Update Date:	11/02/2012
Inspection Date:	10/24/2008
Violation Code:	6HV3257
Violation:	2NDRY CONTAINMENT NOT LIQUID FREE
Violation Citation:	Secondary containment system components not liquid free. 2631(d)(4)
Activity:	ACTIVE
Permit Number:	112902
Update Date:	11/02/2012
Inspection Date:	10/24/2008

EXXON MOBIL OIL CORP #11686 (Continued) **S100728912**

Violation Code:	6HV3258
Violation:	SENSORS NOT AT LOW POINT OR ADEQUATELY
Violation Citation:	Sensors not placed adequately and/or at low point in sumps. 2641(a), 25291(a)(7)(C)
Activity:	ACTIVE
Permit Number:	112902
Update Date:	11/02/2012
Inspection Date:	10/24/2008
Violation Code:	6HV3262
Violation:	SEC CONT PIPING DRAINAGE OBSTRUCTED
Violation Citation:	Secondary containment piping obstructed preventing drainage to sump. 2632
Activity:	ACTIVE
Permit Number:	112902
Update Date:	11/02/2012
Inspection Date:	10/24/2008
Violation Code:	6HV3262
Violation:	SEC CONT PIPING DRAINAGE OBSTRUCTED
Violation Citation:	Secondary containment piping obstructed preventing drainage to sump. 2632
Activity:	ACTIVE
Permit Number:	112902
Update Date:	11/02/2012
Inspection Date:	10/24/2008
Violation Code:	6HV3262
Violation:	SEC CONT PIPING DRAINAGE OBSTRUCTED
Violation Citation:	Secondary containment piping obstructed preventing drainage to sump. 2632
Activity:	ACTIVE
Permit Number:	112902
Update Date:	11/02/2012
Inspection Date:	10/24/2008
Violation Code:	6HV0135
Violation:	MANIFESTS/RECEIPTS FOR 3 YEARS NOT ONSIT
Violation Citation:	Hazardous waste manifests/receipts for 3 years are not maintained onsite to document proper disposal of hazardous waste. CCR 66262.40(a) & 25160.2(b)(3)
Activity:	ACTIVE
Permit Number:	112902
Update Date:	11/02/2012
Inspection Date:	10/24/2008
Violation Code:	6HV0227
Violation:	HAZWASTE TANK/CONTAINER W/O LABEL/DATE
Violation Citation:	Failed to properly label/date hazardous waste container &/or tank. 66262.34(f)
Activity:	ACTIVE
Permit Number:	112902
Update Date:	11/02/2012
Inspection Date:	09/26/2011
Violation Code:	6HV0138
Violation:	NO TSDF SIGNED MANIFEST ONSITE

EXXON MOBIL OIL CORP #11686 (Continued) **S100728912**

Violation Citation:	Generator has not maintained the required signed copy of the hazardous waste manifest from the TSD facility on site for review. CCR 66262.40(a)
Activity:	ACTIVE
Permit Number:	112902
Update Date:	11/02/2012
Inspection Date:	09/26/2011
Violation Code:	6HV3105
Violation:	NO CURRENT FINANCIAL RESPONSIBILITY
Violation Citation:	Current evidence of financial responsibility not available. 25292.2(a), 25299.33; 2809
Activity:	ACTIVE
Permit Number:	112902
Update Date:	11/02/2012
Inspection Date:	09/26/2011
Violation Code:	6HV3191
Violation:	NO D.O. CERT/NOTIFICATION/CHANGE
Violation Citation:	Designated Operator Notification/Change form not submitted and/or D.O. not ICC certified. 2715 (a)(b)
Activity:	ACTIVE
Permit Number:	112902
Update Date:	11/02/2012
Inspection Date:	09/26/2011
Violation Code:	6HV3192
Violation:	NO D.O INSPECTION/INCOMPL;NO REPORTS
Violation Citation:	Designated Operator monthly inspection not conducted or incomplete; or DO inspection reports not onsite 2715 (c)(d)(e)
Activity:	ACTIVE
Permit Number:	112902
Update Date:	11/02/2012
Inspection Date:	09/26/2011
Violation Code:	6HV3258
Violation:	SENSORS NOT AT LOW POINT OR ADEQUATELY
Violation Citation:	Sensors not placed adequately and/or at low point in sumps. 2641(a), 25291(a)(7)(C)
Activity:	ACTIVE
Permit Number:	112902
Update Date:	11/02/2012
Inspection Date:	09/26/2011
Violation Code:	6HV3258
Violation:	SENSORS NOT AT LOW POINT OR ADEQUATELY
Violation Citation:	Sensors not placed adequately and/or at low point in sumps. 2641(a), 25291(a)(7)(C)
Activity:	ACTIVE
Permit Number:	112902
Update Date:	11/02/2012
Inspection Date:	09/26/2011
Violation Code:	6HV3267
Violation:	DISP. CONTAINMENT NOT ADEQ. MONITORED
Violation Citation:	Dispenser containment not adequately monitored. 2636(f)(1) or (f)(5)(A)

EXXON MOBIL OIL CORP #11686 (Continued) **S100728912**

Activity:	ACTIVE
Permit Number:	112902
Update Date:	11/02/2012
Inspection Date:	09/26/2011
Violation Code:	6HV3267
Violation:	DISP. CONTAINMENT NOT ADEQ. MONITORED
Violation Citation:	Dispenser containment not adequately monitored. 2636(f)(1) or (f)(5)(A)
Activity:	ACTIVE
Permit Number:	112902
Update Date:	11/02/2012
Inspection Date:	09/26/2011
Violation Code:	6HV3267
Violation:	DISP. CONTAINMENT NOT ADEQ. MONITORED
Violation Citation:	Dispenser containment not adequately monitored. 2636(f)(1) or (f)(5)(A)
Activity:	ACTIVE
Permit Number:	112902
Update Date:	11/02/2012
Inspection Date:	09/26/2011
Violation Code:	6HV3267
Violation:	DISP. CONTAINMENT NOT ADEQ. MONITORED
Violation Citation:	Dispenser containment not adequately monitored. 2636(f)(1) or (f)(5)(A)
Activity:	ACTIVE
Permit Number:	112902
Update Date:	11/02/2012
Inspection Date:	09/26/2011
Violation Code:	6HV3267
Violation:	DISP. CONTAINMENT NOT ADEQ. MONITORED
Violation Citation:	Dispenser containment not adequately monitored. 2636(f)(1) or (f)(5)(A)
Activity:	ACTIVE
Permit Number:	112902
Update Date:	11/02/2012
Inspection Date:	11/18/2003
Violation Code:	6HV3262
Violation:	SEC CONT PIPING DRAINAGE OBSTRUCTED
Violation Citation:	Secondary containment piping obstructed preventing drainage to sump. 2632
Activity:	ACTIVE
Permit Number:	112902
Update Date:	11/02/2012
Inspection Date:	11/18/2003
Violation Code:	6HV3262
Violation:	SEC CONT PIPING DRAINAGE OBSTRUCTED
Violation Citation:	Secondary containment piping obstructed preventing drainage to sump. 2632
Activity:	ACTIVE

EXXON MOBIL OIL CORP #11686 (Continued) **S100728912**

UST:

UST Name:	UNDERGROUND TANK 112902 T001
Last Update:	2012-11-02 14:17:38
Permit Number:	112902
Tank Type:	DOUBLE WALL
Additional Id:	RT1630, RT3179/RT3907/RT4061/RT4362; RT5586
Capacity Gallons:	12000
UST Contents:	REGULAR UNLEADED
Other Content Info:	REGULAR UNLEADED
Reg Status:	ACTIVE
Remove Close Date:	Not reported
Year Installed:	1987-01-01 00:00:00
Pipe Type:	DOUBLE WALL
Delivery System:	PRESSURE
Monitor Code:	31A
UST Monitor Method:	DW TANK, DW PRESSURIZED PIPE W/ DRY TANK ANNULAR; POSITIVE SHUT-OFF & FAILSAFE, 3.0LLD; UDC W/ POSITIVE SHUT-OFF

UST Name:	UNDERGROUND TANK 112902 T002
Last Update:	2012-11-02 14:17:38
Permit Number:	112902
Tank Type:	DOUBLE WALL
Additional Id:	RT1630, RT3179/RT3907/RT4061/RT4362; RT5586
Capacity Gallons:	12000
UST Contents:	REGULAR UNLEADED
Other Content Info:	REGULAR UNLEADED (SYPHON)
Reg Status:	ACTIVE
Remove Close Date:	Not reported
Year Installed:	1987-01-01 00:00:00
Pipe Type:	DOUBLE WALL
Delivery System:	PRESSURE
Monitor Code:	31A
UST Monitor Method:	DW TANK, DW PRESSURIZED PIPE W/ DRY TANK ANNULAR; POSITIVE SHUT-OFF & FAILSAFE, 3.0LLD; UDC W/ POSITIVE SHUT-OFF

UST Name:	UNDERGROUND TANK 112902 T003
Last Update:	2012-11-02 14:17:38
Permit Number:	112902
Tank Type:	DOUBLE WALL
Additional Id:	RT1630, RT3179/RT3907/RT4061/RT4362; RT5586
Capacity Gallons:	12000
UST Contents:	REGULAR UNLEADED
Other Content Info:	REGULAR UNLEADED (MASTER)
Reg Status:	ACTIVE
Remove Close Date:	Not reported
Year Installed:	1987-01-01 00:00:00
Pipe Type:	DOUBLE WALL
Delivery System:	PRESSURE
Monitor Code:	31A
UST Monitor Method:	DW TANK, DW PRESSURIZED PIPE W/ DRY TANK ANNULAR; POSITIVE SHUT-OFF & FAILSAFE, 3.0LLD; UDC W/ POSITIVE SHUT-OFF

UST Name:	UNDERGROUND TANK 112902 T004
Last Update:	2012-11-02 14:17:38
Permit Number:	112902
Tank Type:	DOUBLE WALL
Additional Id:	RT1630, RT3179/RT4061/RT4362; RT5586

EXXON MOBIL OIL CORP #11686 (Continued) **S100728912**

Capacity Gallons:	12000
UST Contents:	PREMIUM UNLEADED
Other Content Info:	PREMIUM UNLEADED
Reg Status:	ACTIVE
Remove Close Date:	Not reported
Year Installed:	1987-01-01 00:00:00
Pipe Type:	DOUBLE WALL
Delivery System:	PRESSURE
Monitor Code:	31A
UST Monitor Method:	DW TANK, DW PRESSURIZED PIPE W/ DRY TANK ANNULAR; POSITIVE SHUT-OFF & FAILSAFE, 3.0LLD; UDC W/ POSITIVE SHUT-OFF

UST Name:	UNDERGROUND TANK 112902 T005
Last Update:	2012-11-02 14:17:38
Permit Number:	112902
Tank Type:	DOUBLE WALL
Additional Id:	RT1630/RT4061/RT4362; RT5586
Capacity Gallons:	10000
UST Contents:	DIESEL
Other Content Info:	DIESEL
Reg Status:	ACTIVE
Remove Close Date:	Not reported
Year Installed:	1987-01-01 00:00:00
Pipe Type:	DOUBLE WALL
Delivery System:	PRESSURE
Monitor Code:	31A
UST Monitor Method:	DW TANK, DW PRESSURIZED PIPE W/ DRY TANK ANNULAR; POSITIVE SHUT-OFF & FAILSAFE, 3.0LLD; UDC W/ POSITIVE SHUT-OFF

UST Name:	UNDERGROUND TANK 112902 T006
Last Update:	2012-11-02 14:17:38
Permit Number:	112902
Tank Type:	SINGLE WALL
Additional Id:	1
Capacity Gallons:	10000
UST Contents:	REGULAR UNLEADED
Other Content Info:	REGULAR UNLEADED
Reg Status:	REMOVED
Remove Close Date:	1986-11-08 00:00:00
Year Installed:	1981-01-01 00:00:00
Pipe Type:	Not reported
Delivery System:	Not reported
Monitor Code:	10
UST Monitor Method:	SW TANK DW PRESSURE PIPE W/POS SHUTOFF LLD W/DAILY RECONCILE OR WEEKLY GAUGE: TNK TEST ANN, PIPE TEST ANN 0.1 GAL/HR OR MO 0.2 GAL/HR

UST Name:	UNDERGROUND TANK 112902 T007
Last Update:	2012-11-02 14:17:38
Permit Number:	112902
Tank Type:	SINGLE WALL
Additional Id:	2
Capacity Gallons:	10000
UST Contents:	LEADED
Other Content Info:	LEADED
Reg Status:	REMOVED
Remove Close Date:	1986-11-08 00:00:00
Year Installed:	1980-01-01 00:00:00

EXXON MOBIL OIL CORP #11686 (Continued) **S100728912**

Pipe Type:	Not reported
Delivery System:	Not reported
Monitor Code:	10
UST Monitor Method:	SW TANK DW PRESSURE PIPE W/POS SHUTOFF LLD W/DAILY RECONCILE OR WEEKLY GAUGE: TNK TEST ANN, PIPE TEST ANN 0.1 GAL/HR OR MO 0.2 GAL/HR
UST Name:	UNDERGROUND TANK 112902 T008
Last Update:	2012-11-02 14:17:38
Permit Number:	112902
Tank Type:	SINGLE WALL
Additional Id:	3
Capacity Gallons:	10000
UST Contents:	PREMIUM UNLEADED
Other Content Info:	PREMIUM UNLEADED
Reg Status:	REMOVED
Remove Close Date:	1986-11-08 00:00:00
Year Installed:	1980-01-01 00:00:00
Pipe Type:	Not reported
Delivery System:	Not reported
Monitor Code:	10
UST Monitor Method:	SW TANK DW PRESSURE PIPE W/POS SHUTOFF LLD W/DAILY RECONCILE OR WEEKLY GAUGE: TNK TEST ANN, PIPE TEST ANN 0.1 GAL/HR OR MO 0.2 GAL/HR
UST Name:	UNDERGROUND TANK 112902 T009
Last Update:	2012-11-02 14:17:38
Permit Number:	112902
Tank Type:	SINGLE WALL
Additional Id:	4
Capacity Gallons:	280
UST Contents:	Not reported
Other Content Info:	WASTE OIL
Reg Status:	REMOVED
Remove Close Date:	1986-11-08 00:00:00
Year Installed:	1980-01-01 00:00:00
Pipe Type:	Not reported
Delivery System:	Not reported
Monitor Code:	07
UST Monitor Method:	SW TANK SW PRESSURE PIPE W/RESTRICTIVE LLD W/DAILY RECONCILIATION OR WEEKLY GAUGING: TANK AND PIPE TEST ANNUALLY
UST Name:	UNDERGROUND TANK 112902 T010
Last Update:	2012-11-02 14:17:38
Permit Number:	112902
Tank Type:	SINGLE WALL
Additional Id:	Not reported
Capacity Gallons:	10000
UST Contents:	REGULAR UNLEADED
Other Content Info:	REGULAR UNLEADED
Reg Status:	REMOVED
Remove Close Date:	1987-01-12 00:00:00
Year Installed:	1981-01-01 00:00:00
Pipe Type:	Not reported
Delivery System:	Not reported
Monitor Code:	90
UST Monitor Method:	NO MONITORING ALTERNATIVE SELECTED. VERIFY AND ENTER MONITORING ALTERNATIVE DURING INSPECTION.

EXXON MOBIL OIL CORP #11686 (Continued) **S100728912**

Permit Number:	112902
Business Type:	6HK28
EPA Id Number:	CAL000055764
APN:	344-240-01-00
Last HMMD Inspection:	09/26/2011
Facility Telephone:	858-453-8153
Permit Status:	OPEN
Permit Expiration:	06/30/2013
Date Last Updated:	11/02/2012
Facility Owner:	GILBARCO, INC
Facility Mailing Address:	7300 W FRIENDLY AVE
Facility Mailing City:	GREENSBORO
Facility Mailing State:	NC
Facility Mailing Zip:	27420-2087
UST Owner:	MOBIL OIL CORP
Handle Regulated Hazmat:	Y
Own Or Operate UST:	Y
Subject To APSA:	Not reported
Generate Haz Waste:	Y
Treat Haz Waste:	Not reported
Generate Medical Waste:	Not reported

Inventory Active Permits (not SQG Medical):

Permit Number:	112902
Update Date:	11/02/2012
Case Number:	Not reported
Name:	ALKALI
Other Information:	LEMON BEAD WAX
Material Waste:	Material
Hazardous Categories 1:	CHRONIC
Hazardous Categories 2:	Not reported

Permit Number:	112902
Update Date:	11/02/2012
Case Number:	68476-34-6
Name:	DIESEL
Other Information:	UNDERGROUND TANK 112902 T005
Material Waste:	Material
Hazardous Categories 1:	FIRE
Hazardous Categories 2:	Not reported

Permit Number:	112902
Update Date:	11/02/2012
Case Number:	Not reported
Name:	HIGH PRESSURE SOAP
Other Information:	Not reported
Material Waste:	Material
Hazardous Categories 1:	CHRONIC
Hazardous Categories 2:	Not reported

Permit Number:	112902
Update Date:	11/02/2012
Case Number:	8006-61-9
Name:	PREMIUM UNLEADED
Other Information:	UNDERGROUND TANK 112902 T004
Material Waste:	Material
Hazardous Categories 1:	FIRE
Hazardous Categories 2:	Not reported

EXXON MOBIL OIL CORP #11686 (Continued) **S100728912**

Permit Number:	112902
Update Date:	11/02/2012
Case Number:	8006-61-9
Name:	REGULAR UNLEADED
Other Information:	UNDERGROUND TANK 112902 T001
Material Waste:	Material
Hazardous Categories 1:	FIRE
Hazardous Categories 2:	Not reported

Permit Number:	112902
Update Date:	11/02/2012
Case Number:	8006-61-9
Name:	REGULAR UNLEADED
Other Information:	UNDERGROUND TANK 112902 T002
Material Waste:	Material
Hazardous Categories 1:	FIRE
Hazardous Categories 2:	Not reported

Permit Number:	112902
Update Date:	11/02/2012
Case Number:	8006-61-9
Name:	REGULAR UNLEADED
Other Information:	UNDERGROUND TANK 112902 T003
Material Waste:	Material
Hazardous Categories 1:	FIRE
Hazardous Categories 2:	Not reported

Permit Number:	112902
Update Date:	11/02/2012
Case Number:	Not reported
Name:	WASTE 134 AQUEOUS SOL'N W/LESS 10% ORG
Other Information:	WATER & FUEL
Material Waste:	Waste
Hazardous Categories 1:	Not reported
Hazardous Categories 2:	Not reported

Permit Number:	112902
Update Date:	11/02/2012
Case Number:	Not reported
Name:	WASTE 352 ORGANIC SOLIDS (OTHER)
Other Information:	FUEL FILTERS
Material Waste:	Waste
Hazardous Categories 1:	Not reported
Hazardous Categories 2:	Not reported

Violations Active Permits:

Permit Number:	112902
Update Date:	11/02/2012
Inspection Date:	10/15/2009
Violation Code:	6HV3258
Violation:	SENSORS NOT AT LOW POINT OR ADEQUATELY
Violation Citation:	Sensors not placed adequately and/or at low point in sumps. 2641(a), 25291(a)(7)(C)
Activity:	ACTIVE

Permit Number:	112902
Update Date:	11/02/2012

EXXON MOBIL OIL CORP #11686 (Continued) **S100728912**

Inspection Date:	10/15/2009
Violation Code:	6HV3258
Violation:	SENSORS NOT AT LOW POINT OR ADEQUATELY
Violation Citation:	Sensors not placed adequately and/or at low point in sumps. 2641(a), 25291(a)(7)(C)
Activity:	ACTIVE
Permit Number:	112902
Update Date:	11/02/2012
Inspection Date:	10/15/2009
Violation Code:	6HV3262
Violation:	SEC CONT PIPING DRAINAGE OBSTRUCTED
Violation Citation:	Secondary containment piping obstructed preventing drainage to sump. 2632
Activity:	ACTIVE
Permit Number:	112902
Update Date:	11/02/2012
Inspection Date:	11/06/2007
Violation Code:	6HV3262
Violation:	SEC CONT PIPING DRAINAGE OBSTRUCTED
Violation Citation:	Secondary containment piping obstructed preventing drainage to sump. 2632
Activity:	ACTIVE
Permit Number:	112902
Update Date:	11/02/2012
Inspection Date:	11/07/2005
Violation Code:	6HV3258
Violation:	SENSORS NOT AT LOW POINT OR ADEQUATELY
Violation Citation:	Sensors not placed adequately and/or at low point in sumps. 2641(a), 25291(a)(7)(C)
Activity:	ACTIVE
Permit Number:	112902
Update Date:	11/02/2012
Inspection Date:	10/17/2010
Violation Code:	6HV0138
Violation:	NO TSDF SIGNED MANIFEST ONSITE
Violation Citation:	Generator has not maintained the required signed copy of the hazardous waste manifest from the TSD facility on site for review. CCR 66262.40(a)
Activity:	ACTIVE
Permit Number:	112902
Update Date:	11/02/2012
Inspection Date:	10/24/2008
Violation Code:	6HV3257
Violation:	2NDRY CONTAINMENT NOT LIQUID FREE
Violation Citation:	Secondary containment system components not liquid free. 2631(d)(4)
Activity:	ACTIVE
Permit Number:	112902
Update Date:	11/02/2012
Inspection Date:	10/24/2008
Violation Code:	6HV3258
Violation:	SENSORS NOT AT LOW POINT OR ADEQUATELY

EXXON MOBIL OIL CORP #11686 (Continued) **S100728912**

Violation Citation:	Sensors not placed adequately and/or at low point in sumps. 2641(a), 25291(a)(7)(C)
Activity:	ACTIVE
Permit Number:	112902
Update Date:	11/02/2012
Inspection Date:	10/24/2008
Violation Code:	6HV3262
Violation:	SEC CONT PIPING DRAINAGE OBSTRUCTED
Violation Citation:	Secondary containment piping obstructed preventing drainage to sump. 2632
Activity:	ACTIVE
Permit Number:	112902
Update Date:	11/02/2012
Inspection Date:	10/24/2008
Violation Code:	6HV3262
Violation:	SEC CONT PIPING DRAINAGE OBSTRUCTED
Violation Citation:	Secondary containment piping obstructed preventing drainage to sump. 2632
Activity:	ACTIVE
Permit Number:	112902
Update Date:	11/02/2012
Inspection Date:	10/24/2008
Violation Code:	6HV3262
Violation:	SEC CONT PIPING DRAINAGE OBSTRUCTED
Violation Citation:	Secondary containment piping obstructed preventing drainage to sump. 2632
Activity:	ACTIVE
Permit Number:	112902
Update Date:	11/02/2012
Inspection Date:	10/24/2008
Violation Code:	6HV0135
Violation:	MANIFESTS/RECEIPTS FOR 3 YEARS NOT ONSIT
Violation Citation:	Hazardous waste manifests/receipts for 3 years are not maintained onsite to document proper disposal of hazardous waste. CCR 66262.40(a) & 25160.2(b)(3)
Activity:	ACTIVE
Permit Number:	112902
Update Date:	11/02/2012
Inspection Date:	10/24/2008
Violation Code:	6HV0227
Violation:	HAZWASTE TANK/CONTAINER W/O LABEL/DATE
Violation Citation:	Failed to properly label/date hazardous waste container &/or tank. 66262.34(f)
Activity:	ACTIVE
Permit Number:	112902
Update Date:	11/02/2012
Inspection Date:	09/26/2011
Violation Code:	6HV0138
Violation:	NO TSDF SIGNED MANIFEST ONSITE
Violation Citation:	Generator has not maintained the required signed copy of the hazardous waste manifest from the TSD facility on site for review. CCR

EXXON MOBIL OIL CORP #11686 (Continued) **S100728912**

	66262.40(a)
Activity:	ACTIVE
Permit Number:	112902
Update Date:	11/02/2012
Inspection Date:	09/26/2011
Violation Code:	6HV3105
Violation:	NO CURRENT FINANCIAL RESPONSIBILITY
Violation Citation:	Current evidence of financial responsibility not available. 25292.2(a), 25299.33; 2809
Activity:	ACTIVE
Permit Number:	112902
Update Date:	11/02/2012
Inspection Date:	09/26/2011
Violation Code:	6HV3191
Violation:	NO D.O. CERT/NOTIFICATION/CHANGE
Violation Citation:	Designated Operator Notification/Change form not submitted and/or D.O. not ICC certified. 2715 (a)(b)
Activity:	ACTIVE
Permit Number:	112902
Update Date:	11/02/2012
Inspection Date:	09/26/2011
Violation Code:	6HV3192
Violation:	NO D.O INSPECTION/INCOMPL;NO REPORTS
Violation Citation:	Designated Operator monthly inspection not conducted or incomplete; or DO inspection reports not onsite 2715 (c)(d)(e)
Activity:	ACTIVE
Permit Number:	112902
Update Date:	11/02/2012
Inspection Date:	09/26/2011
Violation Code:	6HV3258
Violation:	SENSORS NOT AT LOW POINT OR ADEQUATELY
Violation Citation:	Sensors not placed adequately and/or at low point in sumps. 2641(a), 25291(a)(7)(C)
Activity:	ACTIVE
Permit Number:	112902
Update Date:	11/02/2012
Inspection Date:	09/26/2011
Violation Code:	6HV3258
Violation:	SENSORS NOT AT LOW POINT OR ADEQUATELY
Violation Citation:	Sensors not placed adequately and/or at low point in sumps. 2641(a), 25291(a)(7)(C)
Activity:	ACTIVE
Permit Number:	112902
Update Date:	11/02/2012
Inspection Date:	09/26/2011
Violation Code:	6HV3267
Violation:	DISP. CONTAINMENT NOT ADEQ. MONITORED
Violation Citation:	Dispenser containment not adequately monitored. 2636(f)(1) or (f)(5)(A)
Activity:	ACTIVE

EXXON MOBIL OIL CORP #11686 (Continued) **S100728912**

Permit Number: 112902
Update Date: 11/02/2012
Inspection Date: 09/26/2011
Violation Code: 6HV3267
Violation: DISP. CONTAINMENT NOT ADEQ. MONITORED
Violation Citation: Dispenser containment not adequately monitored. 2636(f)(1) or (f)(5)(A)
Activity: ACTIVE

Permit Number: 112902
Update Date: 11/02/2012
Inspection Date: 09/26/2011
Violation Code: 6HV3267
Violation: DISP. CONTAINMENT NOT ADEQ. MONITORED
Violation Citation: Dispenser containment not adequately monitored. 2636(f)(1) or (f)(5)(A)
Activity: ACTIVE

Permit Number: 112902
Update Date: 11/02/2012
Inspection Date: 09/26/2011
Violation Code: 6HV3267
Violation: DISP. CONTAINMENT NOT ADEQ. MONITORED
Violation Citation: Dispenser containment not adequately monitored. 2636(f)(1) or (f)(5)(A)
Activity: ACTIVE

Permit Number: 112902
Update Date: 11/02/2012
Inspection Date: 09/26/2011
Violation Code: 6HV3267
Violation: DISP. CONTAINMENT NOT ADEQ. MONITORED
Violation Citation: Dispenser containment not adequately monitored. 2636(f)(1) or (f)(5)(A)
Activity: ACTIVE

Permit Number: 112902
Update Date: 11/02/2012
Inspection Date: 11/18/2003
Violation Code: 6HV3262
Violation: SEC CONT PIPING DRAINAGE OBSTRUCTED
Violation Citation: Secondary containment piping obstructed preventing drainage to sump. 2632
Activity: ACTIVE

Permit Number: 112902
Update Date: 11/02/2012
Inspection Date: 11/18/2003
Violation Code: 6HV3262
Violation: SEC CONT PIPING DRAINAGE OBSTRUCTED
Violation Citation: Secondary containment piping obstructed preventing drainage to sump. 2632
Activity: ACTIVE

UST:
UST Name: UNDERGROUND TANK 112902 T001
Last Update: 2012-11-02 14:17:38

EXXON MOBIL OIL CORP #11686 (Continued) **S100728912**

Permit Number:	112902
Tank Type:	DOUBLE WALL
Additional Id:	RT1630, RT3179/RT3907/RT4061/RT4362; RT5586
Capacity Gallons:	12000
UST Contents:	REGULAR UNLEADED
Other Content Info:	REGULAR UNLEADED
Reg Status:	ACTIVE
Remove Close Date:	Not reported
Year Installed:	1987-01-01 00:00:00
Pipe Type:	DOUBLE WALL
Delivery System:	PRESSURE
Monitor Code:	31A
UST Monitor Method:	DW TANK, DW PRESSURIZED PIPE W/ DRY TANK ANNULAR; POSITIVE SHUT-OFF & FAILSAFE, 3.0LLD; UDC W/ POSITIVE SHUT-OFF

UST Name:	UNDERGROUND TANK 112902 T002
Last Update:	2012-11-02 14:17:38
Permit Number:	112902
Tank Type:	DOUBLE WALL
Additional Id:	RT1630, RT3179/RT3907/RT4061/RT4362; RT5586
Capacity Gallons:	12000
UST Contents:	REGULAR UNLEADED
Other Content Info:	REGULAR UNLEADED (SYPHON)
Reg Status:	ACTIVE
Remove Close Date:	Not reported
Year Installed:	1987-01-01 00:00:00
Pipe Type:	DOUBLE WALL
Delivery System:	PRESSURE
Monitor Code:	31A
UST Monitor Method:	DW TANK, DW PRESSURIZED PIPE W/ DRY TANK ANNULAR; POSITIVE SHUT-OFF & FAILSAFE, 3.0LLD; UDC W/ POSITIVE SHUT-OFF

UST Name:	UNDERGROUND TANK 112902 T003
Last Update:	2012-11-02 14:17:38
Permit Number:	112902
Tank Type:	DOUBLE WALL
Additional Id:	RT1630, RT3179/RT3907/RT4061/RT4362; RT5586
Capacity Gallons:	12000
UST Contents:	REGULAR UNLEADED
Other Content Info:	REGULAR UNLEADED (MASTER)
Reg Status:	ACTIVE
Remove Close Date:	Not reported
Year Installed:	1987-01-01 00:00:00
Pipe Type:	DOUBLE WALL
Delivery System:	PRESSURE
Monitor Code:	31A
UST Monitor Method:	DW TANK, DW PRESSURIZED PIPE W/ DRY TANK ANNULAR; POSITIVE SHUT-OFF & FAILSAFE, 3.0LLD; UDC W/ POSITIVE SHUT-OFF

UST Name:	UNDERGROUND TANK 112902 T004
Last Update:	2012-11-02 14:17:38
Permit Number:	112902
Tank Type:	DOUBLE WALL
Additional Id:	RT1630, RT3179/RT4061/RT4362; RT5586
Capacity Gallons:	12000
UST Contents:	PREMIUM UNLEADED
Other Content Info:	PREMIUM UNLEADED

EXXON MOBIL OIL CORP #11686 (Continued) **S100728912**

Reg Status:	ACTIVE
Remove Close Date:	Not reported
Year Installed:	1987-01-01 00:00:00
Pipe Type:	DOUBLE WALL
Delivery System:	PRESSURE
Monitor Code:	31A
UST Monitor Method:	DW TANK, DW PRESSURIZED PIPE W/ DRY TANK ANNULAR; POSITIVE SHUT-OFF & FAILSAFE, 3.0LLD; UDC W/ POSITIVE SHUT-OFF
UST Name:	UNDERGROUND TANK 112902 T005
Last Update:	2012-11-02 14:17:38
Permit Number:	112902
Tank Type:	DOUBLE WALL
Additional Id:	RT1630/RT4061/RT4362; RT5586
Capacity Gallons:	10000
UST Contents:	DIESEL
Other Content Info:	DIESEL
Reg Status:	ACTIVE
Remove Close Date:	Not reported
Year Installed:	1987-01-01 00:00:00
Pipe Type:	DOUBLE WALL
Delivery System:	PRESSURE
Monitor Code:	31A
UST Monitor Method:	DW TANK, DW PRESSURIZED PIPE W/ DRY TANK ANNULAR; POSITIVE SHUT-OFF & FAILSAFE, 3.0LLD; UDC W/ POSITIVE SHUT-OFF
UST Name:	UNDERGROUND TANK 112902 T006
Last Update:	2012-11-02 14:17:38
Permit Number:	112902
Tank Type:	SINGLE WALL
Additional Id:	1
Capacity Gallons:	10000
UST Contents:	REGULAR UNLEADED
Other Content Info:	REGULAR UNLEADED
Reg Status:	REMOVED
Remove Close Date:	1986-11-08 00:00:00
Year Installed:	1981-01-01 00:00:00
Pipe Type:	Not reported
Delivery System:	Not reported
Monitor Code:	10
UST Monitor Method:	SW TANK DW PRESSURE PIPE W/POS SHUTOFF LLD W/DAILY RECONCILE OR WEEKLY GAUGE: TNK TEST ANN, PIPE TEST ANN 0.1 GAL/HR OR MO 0.2 GAL/HR
UST Name:	UNDERGROUND TANK 112902 T007
Last Update:	2012-11-02 14:17:38
Permit Number:	112902
Tank Type:	SINGLE WALL
Additional Id:	2
Capacity Gallons:	10000
UST Contents:	LEADED
Other Content Info:	LEADED
Reg Status:	REMOVED
Remove Close Date:	1986-11-08 00:00:00
Year Installed:	1980-01-01 00:00:00
Pipe Type:	Not reported
Delivery System:	Not reported
Monitor Code:	10

EXXON MOBIL OIL CORP #11686 (Continued) **S100728912**

UST Monitor Method:	SW TANK DW PRESSURE PIPE W/POS SHUTOFF LLD W/DAILY RECONCILE OR WEEKLY GAUGE: TNK TEST ANN, PIPE TEST ANN 0.1 GAL/HR OR MO 0.2 GAL/HR
UST Name:	UNDERGROUND TANK 112902 T008
Last Update:	2012-11-02 14:17:38
Permit Number:	112902
Tank Type:	SINGLE WALL
Additional Id:	3
Capacity Gallons:	10000
UST Contents:	PREMIUM UNLEADED
Other Content Info:	PREMIUM UNLEADED
Reg Status:	REMOVED
Remove Close Date:	1986-11-08 00:00:00
Year Installed:	1980-01-01 00:00:00
Pipe Type:	Not reported
Delivery System:	Not reported
Monitor Code:	10
UST Monitor Method:	SW TANK DW PRESSURE PIPE W/POS SHUTOFF LLD W/DAILY RECONCILE OR WEEKLY GAUGE: TNK TEST ANN, PIPE TEST ANN 0.1 GAL/HR OR MO 0.2 GAL/HR
UST Name:	UNDERGROUND TANK 112902 T009
Last Update:	2012-11-02 14:17:38
Permit Number:	112902
Tank Type:	SINGLE WALL
Additional Id:	4
Capacity Gallons:	280
UST Contents:	Not reported
Other Content Info:	WASTE OIL
Reg Status:	REMOVED
Remove Close Date:	1986-11-08 00:00:00
Year Installed:	1980-01-01 00:00:00
Pipe Type:	Not reported
Delivery System:	Not reported
Monitor Code:	07
UST Monitor Method:	SW TANK SW PRESSURE PIPE W/RESTRICTIVE LLD W/DAILY RECONCILIATION OR WEEKLY GAUGING: TANK AND PIPE TEST ANNUALLY
UST Name:	UNDERGROUND TANK 112902 T010
Last Update:	2012-11-02 14:17:38
Permit Number:	112902
Tank Type:	SINGLE WALL
Additional Id:	Not reported
Capacity Gallons:	10000
UST Contents:	REGULAR UNLEADED
Other Content Info:	REGULAR UNLEADED
Reg Status:	REMOVED
Remove Close Date:	1987-01-12 00:00:00
Year Installed:	1981-01-01 00:00:00
Pipe Type:	Not reported
Delivery System:	Not reported
Monitor Code:	90
UST Monitor Method:	NO MONITORING ALTERNATIVE SELECTED. VERIFY AND ENTER MONITORING ALTERNATIVE DURING INSPECTION.
Permit Number:	Not reported
Business Type:	Not reported

EXXON MOBIL OIL CORP #11686 (Continued) **S100728912**

EPA Id Number:	CAL000386638
APN:	Not reported
Last HMMD Inspection:	Not reported
Facility Telephone:	951.219.0836
Permit Status:	Permit Renewed
Permit Expiration:	Not reported
Date Last Updated:	01/26/2018
Facility Owner:	Not reported
Facility Mailing Address:	255 East Rincon, Suite # 100, Corona, CA 92879
Facility Mailing City:	Not reported
Facility Mailing State:	Not reported
Facility Mailing Zip:	Not reported
UST Owner:	Y
Handle Regulated Hazmat:	Not reported
Own Or Operate UST:	Not reported
Subject To APSA:	Not reported
Generate Haz Waste:	Y
Treat Haz Waste:	N
Generate Medical Waste:	Not reported

Inspection Violation:

Record ID:	DEH2002-HUPFP-112902
Permit Status:	Permit Renewed
Active Permit:	Y
Facility Id Number:	37-000-112902
Program Element:	Underground Storage Tank
Inspection Type:	Routine
Inspection Number:	5161120
Return To Compliance Date:	2015-10-06T00:00:00.000
Nov:	No
Violation Classification:	Not reported
Underground Storage Tank Id:	22181
Container/Tank Id:	Not reported
Last Update:	2018-01-26T03:42:28.000
Inspection Date:	2015-09-22T12:00:00.000
Violation Code:	2030008 Failure to maintain under dispenser containment, sumps, and/or other secondary containment in good condition and/or free of debris/liquid. HSC 25290.1, 25290.2, 25291

Record ID:	DEH2002-HUPFP-112902
Permit Status:	Permit Renewed
Active Permit:	Y
Facility Id Number:	37-000-112902
Program Element:	Underground Storage Tank
Inspection Type:	Routine
Inspection Number:	5125697
Return To Compliance Date:	2014-10-14T00:00:00.000
Nov:	No
Violation Classification:	Not reported
Underground Storage Tank Id:	22181
Container/Tank Id:	Not reported
Last Update:	2018-01-26T03:42:28.000
Inspection Date:	2014-09-25T15:42:00.000
Violation Code:	2030047 Failure to maintain secondary containment, as evidenced by failure of secondary containment testing.23 CCR 16 2662; HSC 6.7 25290.1(c)(2), 25290.2(c)(2), 25291(a), 25292(e)

Record ID:	DEH2002-HUPFP-112902

EXXON MOBIL OIL CORP #11686 (Continued) **S100728912**

Permit Status:	Permit Renewed
Active Permit:	Y
Facility Id Number:	37-000-112902
Program Element:	Underground Storage Tank
Inspection Type:	Routine
Inspection Number:	4108612
Return To Compliance Date:	2013-09-26T00:00:00.000
Nov:	No
Violation Classification:	Not reported
Underground Storage Tank Id:	22183
Container/Tank Id:	Not reported
Last Update:	2018-01-26T03:42:28.000
Inspection Date:	2013-09-26T17:20:00.000
Violation Code:	2060020 Failure to comply with one or more of the following: failure to install a spill bucket, have a functional drain valve or other method for the removal of liquid from the spill bucket/spill container, and/or be resistant to galvanic corrosion.

Record ID:	DEH2002-HUPFP-112902
Permit Status:	Permit Renewed
Active Permit:	Y
Facility Id Number:	37-000-112902
Program Element:	Hazardous Materials Release Response Plans
Inspection Type:	Routine
Inspection Number:	5495742
Return To Compliance Date:	2016-10-28T00:00:00.000
Nov:	No
Violation Classification:	Minor
Underground Storage Tank Id:	Not reported
Container/Tank Id:	Not reported
Last Update:	2018-01-26T03:42:28.000
Inspection Date:	2016-09-21T12:56:00.000
Violation Code:	1010008 HMBP not certified annually as complete and accurate in CERS. HSC 25508.2

UST DTL:

Record ID:	DEH2002-HUPFP-112902
Permit Status:	Permit Renewed
Active Permit:	Y
Facility Id Number:	37-000-112902
Facility Type (Ust Facility):	Motor Vehicle Fueling
Tank Owner Name:	Robert V. Batterton
Tankid:	22183
Tank Status:	Active
Date Ust Permanently Closed:	Not reported
Tank Use:	Motor Vehicle Fueling
Piping System Type:	Pressure
Last Updated:	2018-01-26T03:42:38.000
Tank Capacityin Gallons:	12000
Tank Contents:	Regular Unleaded
Type Of Tank:	Double Wall

Record ID:	DEH2002-HUPFP-112902
Permit Status:	Permit Renewed
Active Permit:	Y
Facility Id Number:	37-000-112902
Facility Type (Ust Facility):	Motor Vehicle Fueling

EXXON MOBIL OIL CORP #11686 (Continued) **S100728912**

Tank Owner Name:	Robert V. Batterton
Tankid:	22181
Tank Status:	Active
Date Ust Permanently Closed:	Not reported
Tank Use:	Motor Vehicle Fueling
Piping System Type:	Pressure
Last Updated:	2018-01-26T03:42:38.000
Tank Capacityin Gallons:	12000
Tank Contents:	Regular Unleaded
Type Of Tank:	Double Wall

Record ID:	DEH2002-HUPFP-112902
Permit Status:	Permit Renewed
Active Permit:	Y
Facility Id Number:	37-000-112902
Facility Type (Ust Facility):	Motor Vehicle Fueling
Tank Owner Name:	Robert V. Batterton
Tankid:	22182
Tank Status:	Active
Date Ust Permanently Closed:	Not reported
Tank Use:	Motor Vehicle Fueling
Piping System Type:	Pressure
Last Updated:	2018-01-26T03:42:38.000
Tank Capacityin Gallons:	12000
Tank Contents:	Regular Unleaded
Type Of Tank:	Double Wall

Record ID:	DEH2002-HUPFP-112902
Permit Status:	Permit Renewed
Active Permit:	Y
Facility Id Number:	37-000-112902
Facility Type (Ust Facility):	Motor Vehicle Fueling
Tank Owner Name:	Robert V. Batterton
Tankid:	22184
Tank Status:	Active
Date Ust Permanently Closed:	Not reported
Tank Use:	Motor Vehicle Fueling
Piping System Type:	Pressure
Last Updated:	2018-01-26T03:42:38.000
Tank Capacityin Gallons:	12000
Tank Contents:	Premium Unleaded
Type Of Tank:	Double Wall

Record ID:	DEH2002-HUPFP-112902
Permit Status:	Permit Renewed
Active Permit:	Y
Facility Id Number:	37-000-112902
Facility Type (Ust Facility):	Motor Vehicle Fueling
Tank Owner Name:	Robert V. Batterton
Tankid:	22185
Tank Status:	Active
Date Ust Permanently Closed:	Not reported
Tank Use:	Motor Vehicle Fueling
Piping System Type:	Pressure
Last Updated:	2018-01-26T03:42:38.000
Tank Capacityin Gallons:	10000
Tank Contents:	Diesel

EXXON MOBIL OIL CORP #11686 (Continued) **S100728912**

Type Of Tank: Double Wall

Waste and Materials:

Record ID: DEH2002-HUPFP-112902
Permit Status: Permit Renewed
Active Permit: Y
Child Record Id: DEH2017-HCHEM-0162023
Trade Secret: N
Hazardous Material Type: Mixture
Last Updated: 2017-12-08T11:27:20.000
Chemical Name: REGULAR UNLEADED
Common Name: UNDERGROUND TANK 112902 T003, 87 Prod. Secondary UST.
Case Number: 8006-61-9

Record ID: DEH2002-HUPFP-112902
Permit Status: Permit Renewed
Active Permit: Y
Child Record Id: DEH2017-HCHEM-0162024
Trade Secret: N
Hazardous Material Type: Mixture
Last Updated: 2017-12-08T11:27:20.000
Chemical Name: REGULAR UNLEADED
Common Name: UNDERGROUND TANK 112902 T002, 87 Prod. East Syphon UST.
Case Number: 8006-61-9

Record ID: DEH2002-HUPFP-112902
Permit Status: Permit Renewed
Active Permit: Y
Child Record Id: DEH2017-HCHEM-0162027
Trade Secret: N
Hazardous Material Type: Mixture
Last Updated: 2017-12-08T11:27:20.000
Chemical Name: PREMIUM UNLEADED
Common Name: UNDERGROUND TANK 112902 T004, 91 Prod. UST.
Case Number: 8006-61-9

Record ID: DEH2002-HUPFP-112902
Permit Status: Permit Renewed
Active Permit: Y
Child Record Id: DEH2017-HCHEM-0162028
Trade Secret: N
Hazardous Material Type: Mixture
Last Updated: 2017-12-08T11:27:20.000
Chemical Name: REGULAR UNLEADED
Common Name: UNDERGROUND TANK 112902 T001, 87 Prod. Main UST
Case Number: 8006-61-9

Record ID: DEH2002-HUPFP-112902
Permit Status: Permit Renewed
Active Permit: Y
Child Record Id: DEH2017-HCHEM-0162029
Trade Secret: N
Hazardous Material Type: Mixture
Last Updated: 2017-12-08T11:27:20.000
Chemical Name: HIGH PRESSURE SOAP
Common Name: HIGH PRESSURE SOAP
Case Number: Not reported

EXXON MOBIL OIL CORP #11686 (Continued) **S100728912**

Record ID:	DEH2002-HUPFP-112902
Permit Status:	Permit Renewed
Active Permit:	Y
Child Record Id:	DEH2017-HWAST-0137443
Trade Secret:	N
Hazardous Material Type:	Not reported
Last Updated:	2017-12-08T11:27:21.000
Chemical Name:	WASTE 352 ORGANIC SOLIDS (OTHER)
Common Name:	FUEL FILTERS
Case Number:	Not reported

Record ID:	DEH2002-HUPFP-112902
Permit Status:	Permit Renewed
Active Permit:	Y
Child Record Id:	DEH2017-HCHEM-0162025
Trade Secret:	N
Hazardous Material Type:	Mixture
Last Updated:	2017-12-08T11:27:20.000
Chemical Name:	ALKALI
Common Name:	LEMON BEAD WAX
Case Number:	Mixture

Record ID:	DEH2002-HUPFP-112902
Permit Status:	Permit Renewed
Active Permit:	Y
Child Record Id:	DEH2017-HCHEM-0162026
Trade Secret:	N
Hazardous Material Type:	Mixture
Last Updated:	2017-12-08T11:27:20.000
Chemical Name:	Hydrotreated Light Distillate
Common Name:	UNDERGROUND TANK 112902 T005, Diesel Prod. UST.
Case Number:	68476-34-6

Record ID:	DEH2002-HUPFP-112902
Permit Status:	Permit Renewed
Active Permit:	Y
Child Record Id:	DEH2017-HWAST-0137444
Trade Secret:	N
Hazardous Material Type:	Not reported
Last Updated:	2017-12-08T11:27:21.000
Chemical Name:	WASTE 134 AQUEOUS SOL'N W/LESS 10% ORG
Common Name:	WATER & FUEL
Case Number:	Not reported

Record ID:	DEH2002-HUPFP-112902
Permit Status:	Permit Renewed
Active Permit:	Y
Child Record Id:	DEH2015-HCHEM-0074118
Trade Secret:	N
Hazardous Material Type:	Mixture
Last Updated:	2017-08-03T01:37:40.000
Chemical Name:	REGULAR UNLEADED
Common Name:	UNDERGROUND TANK 112902 T003, 87 Prod. Secondary UST.
Case Number:	8006-61-9

Record ID:	DEH2002-HUPFP-112902
Permit Status:	Permit Renewed

EXXON MOBIL OIL CORP #11686 (Continued) **S100728912**

Active Permit: Y
Child Record Id: DEH2015-HCHEM-0074119
Trade Secret: N
Hazardous Material Type: Mixture
Last Updated: 2017-08-03T01:37:40.000
Chemical Name: REGULAR UNLEADED
Common Name: UNDERGROUND TANK 112902 T002, 87 Prod. East Syphon UST.
Case Number: 8006-61-9

Record ID: DEH2002-HUPFP-112902
Permit Status: Permit Renewed
Active Permit: Y
Child Record Id: DEH2015-HCHEM-0074120
Trade Secret: N
Hazardous Material Type: Mixture
Last Updated: 2017-08-03T01:37:40.000
Chemical Name: ALKALI
Common Name: LEMON BEAD WAX
Case Number: Mixture

Record ID: DEH2002-HUPFP-112902
Permit Status: Permit Renewed
Active Permit: Y
Child Record Id: DEH2015-HCHEM-0074121
Trade Secret: N
Hazardous Material Type: Mixture
Last Updated: 2017-08-03T01:37:40.000
Chemical Name: Hydrotreated Light Distillate
Common Name: UNDERGROUND TANK 112902 T005, Diesel Prod. UST.
Case Number: 68476-34-6

Record ID: DEH2002-HUPFP-112902
Permit Status: Permit Renewed
Active Permit: Y
Child Record Id: DEH2015-HCHEM-0074122
Trade Secret: N
Hazardous Material Type: Mixture
Last Updated: 2017-08-03T01:37:40.000
Chemical Name: PREMIUM UNLEADED
Common Name: UNDERGROUND TANK 112902 T004, 91 Prod. UST.
Case Number: 8006-61-9

Record ID: DEH2002-HUPFP-112902
Permit Status: Permit Renewed
Active Permit: Y
Child Record Id: DEH2015-HCHEM-0074123
Trade Secret: N
Hazardous Material Type: Mixture
Last Updated: 2017-08-03T01:37:40.000
Chemical Name: REGULAR UNLEADED
Common Name: UNDERGROUND TANK 112902 T001, 87 Prod. Main UST
Case Number: 8006-61-9

Record ID: DEH2002-HUPFP-112902
Permit Status: Permit Renewed
Active Permit: Y
Child Record Id: DEH2015-HCHEM-0074124

EXXON MOBIL OIL CORP #11686 (Continued) **S100728912**

Trade Secret: N
Hazardous Material Type: Mixture
Last Updated: 2017-08-03T01:37:40.000
Chemical Name: HIGH PRESSURE SOAP
Common Name: HIGH PRESSURE SOAP
Case Number: Not reported

Record ID: DEH2002-HUPFP-112902
Permit Status: Permit Renewed
Active Permit: Y
Child Record Id: DEH2015-HWAST-0057939
Trade Secret: N
Hazardous Material Type: Not reported
Last Updated: 2017-08-03T01:37:41.000
Chemical Name: WASTE 352 ORGANIC SOLIDS (OTHER)
Common Name: FUEL FILTERS
Case Number: Not reported

Record ID: DEH2002-HUPFP-112902
Permit Status: Permit Renewed
Active Permit: Y
Child Record Id: DEH2015-HWAST-0057940
Trade Secret: N
Hazardous Material Type: Not reported
Last Updated: 2017-08-03T01:37:41.000
Chemical Name: WASTE 134 AQUEOUS SOL'N W/LESS 10% ORG
Common Name: WATER & FUEL
Case Number: Not reported

Permit Number: 112902
Business Type: 6HK28
EPA Id Number: CAL000055764
APN: 344-240-01-00
Last HMMD Inspection: 09/26/2011
Facility Telephone: 858-453-8153
Permit Status: OPEN
Permit Expiration: 06/30/2013
Date Last Updated: 11/02/2012
Facility Owner: GILBARCO, INC
Facility Mailing Address: 7300 W FRIENDLY AVE
Facility Mailing City: GREENSBORO
Facility Mailing State: NC
Facility Mailing Zip: 27420-2087
UST Owner: MOBIL OIL CORP
Handle Regulated Hazmat: Y
Own Or Operate UST: Y
Subject To APSA: Not reported
Generate Haz Waste: Y
Treat Haz Waste: Not reported
Generate Medical Waste: Not reported

Inventory Active Permits (not SQG Medical):
Permit Number: 112902
Update Date: 11/02/2012
Case Number: Not reported
Name: ALKALI
Other Information: LEMON BEAD WAX

EXXON MOBIL OIL CORP #11686 (Continued) **S100728912**

Material Waste:	Material
Hazardous Categories 1:	CHRONIC
Hazardous Categories 2:	Not reported
Permit Number:	112902
Update Date:	11/02/2012
Case Number:	68476-34-6
Name:	DIESEL
Other Information:	UNDERGROUND TANK 112902 T005
Material Waste:	Material
Hazardous Categories 1:	FIRE
Hazardous Categories 2:	Not reported
Permit Number:	112902
Update Date:	11/02/2012
Case Number:	Not reported
Name:	HIGH PRESSURE SOAP
Other Information:	Not reported
Material Waste:	Material
Hazardous Categories 1:	CHRONIC
Hazardous Categories 2:	Not reported
Permit Number:	112902
Update Date:	11/02/2012
Case Number:	8006-61-9
Name:	PREMIUM UNLEADED
Other Information:	UNDERGROUND TANK 112902 T004
Material Waste:	Material
Hazardous Categories 1:	FIRE
Hazardous Categories 2:	Not reported
Permit Number:	112902
Update Date:	11/02/2012
Case Number:	8006-61-9
Name:	REGULAR UNLEADED
Other Information:	UNDERGROUND TANK 112902 T001
Material Waste:	Material
Hazardous Categories 1:	FIRE
Hazardous Categories 2:	Not reported
Permit Number:	112902
Update Date:	11/02/2012
Case Number:	8006-61-9
Name:	REGULAR UNLEADED
Other Information:	UNDERGROUND TANK 112902 T002
Material Waste:	Material
Hazardous Categories 1:	FIRE
Hazardous Categories 2:	Not reported
Permit Number:	112902
Update Date:	11/02/2012
Case Number:	8006-61-9
Name:	REGULAR UNLEADED
Other Information:	UNDERGROUND TANK 112902 T003
Material Waste:	Material
Hazardous Categories 1:	FIRE
Hazardous Categories 2:	Not reported

EXXON MOBIL OIL CORP #11686 (Continued) **S100728912**

Permit Number: 112902
Update Date: 11/02/2012
Case Number: Not reported
Name: WASTE 134 AQUEOUS SOL'N W/LESS 10% ORG
Other Information: WATER & FUEL
Material Waste: Waste
Hazardous Categories 1: Not reported
Hazardous Categories 2: Not reported

Permit Number: 112902
Update Date: 11/02/2012
Case Number: Not reported
Name: WASTE 352 ORGANIC SOLIDS (OTHER)
Other Information: FUEL FILTERS
Material Waste: Waste
Hazardous Categories 1: Not reported
Hazardous Categories 2: Not reported

Violations Active Permits:
Permit Number: 112902
Update Date: 11/02/2012
Inspection Date: 10/15/2009
Violation Code: 6HV3258
Violation: SENSORS NOT AT LOW POINT OR ADEQUATELY
Violation Citation: Sensors not placed adequately and/or at low point in sumps. 2641(a), 25291(a)(7)(C)
Activity: ACTIVE

Permit Number: 112902
Update Date: 11/02/2012
Inspection Date: 10/15/2009
Violation Code: 6HV3258
Violation: SENSORS NOT AT LOW POINT OR ADEQUATELY
Violation Citation: Sensors not placed adequately and/or at low point in sumps. 2641(a), 25291(a)(7)(C)
Activity: ACTIVE

Permit Number: 112902
Update Date: 11/02/2012
Inspection Date: 10/15/2009
Violation Code: 6HV3262
Violation: SEC CONT PIPING DRAINAGE OBSTRUCTED
Violation Citation: Secondary containment piping obstructed preventing drainage to sump. 2632
Activity: ACTIVE

Permit Number: 112902
Update Date: 11/02/2012
Inspection Date: 11/06/2007
Violation Code: 6HV3262
Violation: SEC CONT PIPING DRAINAGE OBSTRUCTED
Violation Citation: Secondary containment piping obstructed preventing drainage to sump. 2632
Activity: ACTIVE

Permit Number: 112902
Update Date: 11/02/2012

EXXON MOBIL OIL CORP #11686 (Continued) **S100728912**

Inspection Date:	11/07/2005
Violation Code:	6HV3258
Violation:	SENSORS NOT AT LOW POINT OR ADEQUATELY
Violation Citation:	Sensors not placed adequately and/or at low point in sumps. 2641(a), 25291(a)(7)(C)
Activity:	ACTIVE
Permit Number:	112902
Update Date:	11/02/2012
Inspection Date:	10/17/2010
Violation Code:	6HV0138
Violation:	NO TSDF SIGNED MANIFEST ONSITE
Violation Citation:	Generator has not maintained the required signed copy of the hazardous waste manifest from the TSD facility on site for review. CCR 66262.40(a)
Activity:	ACTIVE
Permit Number:	112902
Update Date:	11/02/2012
Inspection Date:	10/24/2008
Violation Code:	6HV3257
Violation:	2NDRY CONTAINMENT NOT LIQUID FREE
Violation Citation:	Secondary containment system components not liquid free. 2631(d)(4)
Activity:	ACTIVE
Permit Number:	112902
Update Date:	11/02/2012
Inspection Date:	10/24/2008
Violation Code:	6HV3258
Violation:	SENSORS NOT AT LOW POINT OR ADEQUATELY
Violation Citation:	Sensors not placed adequately and/or at low point in sumps. 2641(a), 25291(a)(7)(C)
Activity:	ACTIVE
Permit Number:	112902
Update Date:	11/02/2012
Inspection Date:	10/24/2008
Violation Code:	6HV3262
Violation:	SEC CONT PIPING DRAINAGE OBSTRUCTED
Violation Citation:	Secondary containment piping obstructed preventing drainage to sump. 2632
Activity:	ACTIVE
Permit Number:	112902
Update Date:	11/02/2012
Inspection Date:	10/24/2008
Violation Code:	6HV3262
Violation:	SEC CONT PIPING DRAINAGE OBSTRUCTED
Violation Citation:	Secondary containment piping obstructed preventing drainage to sump. 2632
Activity:	ACTIVE
Permit Number:	112902
Update Date:	11/02/2012
Inspection Date:	10/24/2008
Violation Code:	6HV3262
Violation:	SEC CONT PIPING DRAINAGE OBSTRUCTED

EXXON MOBIL OIL CORP #11686 (Continued) **S100728912**

Violation Citation:	Secondary containment piping obstructed preventing drainage to sump. 2632
Activity:	ACTIVE
Permit Number:	112902
Update Date:	11/02/2012
Inspection Date:	10/24/2008
Violation Code:	6HV0135
Violation:	MANIFESTS/RECEIPTS FOR 3 YEARS NOT ONSIT
Violation Citation:	Hazardous waste manifests/receipts for 3 years are not maintained onsite to document proper disposal of hazardous waste. CCR 66262.40(a) & 25160.2(b)(3)
Activity:	ACTIVE
Permit Number:	112902
Update Date:	11/02/2012
Inspection Date:	10/24/2008
Violation Code:	6HV0227
Violation:	HAZWASTE TANK/CONTAINER W/O LABEL/DATE
Violation Citation:	Failed to properly label/date hazardous waste container &/or tank. 66262.34(f)
Activity:	ACTIVE
Permit Number:	112902
Update Date:	11/02/2012
Inspection Date:	09/26/2011
Violation Code:	6HV0138
Violation:	NO TSDF SIGNED MANIFEST ONSITE
Violation Citation:	Generator has not maintained the required signed copy of the hazardous waste manifest from the TSD facility on site for review. CCR 66262.40(a)
Activity:	ACTIVE
Permit Number:	112902
Update Date:	11/02/2012
Inspection Date:	09/26/2011
Violation Code:	6HV3105
Violation:	NO CURRENT FINANCIAL RESPONSIBILITY
Violation Citation:	Current evidence of financial responsibility not available. 25292.2(a), 25299.33; 2809
Activity:	ACTIVE
Permit Number:	112902
Update Date:	11/02/2012
Inspection Date:	09/26/2011
Violation Code:	6HV3191
Violation:	NO D.O. CERT/NOTIFICATION/CHANGE
Violation Citation:	Designated Operator Notification/Change form not submitted and/or D.O. not ICC certified. 2715 (a)(b)
Activity:	ACTIVE
Permit Number:	112902
Update Date:	11/02/2012
Inspection Date:	09/26/2011
Violation Code:	6HV3192
Violation:	NO D.O INSPECTION/INCOMPL;NO REPORTS
Violation Citation:	Designated Operator monthly inspection not conducted or incomplete; or

EXXON MOBIL OIL CORP #11686 (Continued) **S100728912**

	DO inspection reports not onsite 2715 (c)(d)(e)
Activity:	ACTIVE
Permit Number:	112902
Update Date:	11/02/2012
Inspection Date:	09/26/2011
Violation Code:	6HV3258
Violation:	SENSORS NOT AT LOW POINT OR ADEQUATELY
Violation Citation:	Sensors not placed adequately and/or at low point in sumps. 2641(a), 25291(a)(7)(C)
Activity:	ACTIVE
Permit Number:	112902
Update Date:	11/02/2012
Inspection Date:	09/26/2011
Violation Code:	6HV3258
Violation:	SENSORS NOT AT LOW POINT OR ADEQUATELY
Violation Citation:	Sensors not placed adequately and/or at low point in sumps. 2641(a), 25291(a)(7)(C)
Activity:	ACTIVE
Permit Number:	112902
Update Date:	11/02/2012
Inspection Date:	09/26/2011
Violation Code:	6HV3267
Violation:	DISP. CONTAINMENT NOT ADEQ. MONITORED
Violation Citation:	Dispenser containment not adequately monitored. 2636(f)(1) or (f)(5)(A)
Activity:	ACTIVE
Permit Number:	112902
Update Date:	11/02/2012
Inspection Date:	09/26/2011
Violation Code:	6HV3267
Violation:	DISP. CONTAINMENT NOT ADEQ. MONITORED
Violation Citation:	Dispenser containment not adequately monitored. 2636(f)(1) or (f)(5)(A)
Activity:	ACTIVE
Permit Number:	112902
Update Date:	11/02/2012
Inspection Date:	09/26/2011
Violation Code:	6HV3267
Violation:	DISP. CONTAINMENT NOT ADEQ. MONITORED
Violation Citation:	Dispenser containment not adequately monitored. 2636(f)(1) or (f)(5)(A)
Activity:	ACTIVE
Permit Number:	112902
Update Date:	11/02/2012
Inspection Date:	09/26/2011
Violation Code:	6HV3267
Violation:	DISP. CONTAINMENT NOT ADEQ. MONITORED
Violation Citation:	Dispenser containment not adequately monitored. 2636(f)(1) or (f)(5)(A)
Activity:	ACTIVE

EXXON MOBIL OIL CORP #11686 (Continued) **S100728912**

Permit Number: 112902
Update Date: 11/02/2012
Inspection Date: 09/26/2011
Violation Code: 6HV3267
Violation: DISP. CONTAINMENT NOT ADEQ. MONITORED
Violation Citation: Dispenser containment not adequately monitored. 2636(f)(1) or (f)(5)(A)
Activity: ACTIVE

Permit Number: 112902
Update Date: 11/02/2012
Inspection Date: 11/18/2003
Violation Code: 6HV3262
Violation: SEC CONT PIPING DRAINAGE OBSTRUCTED
Violation Citation: Secondary containment piping obstructed preventing drainage to sump. 2632
Activity: ACTIVE

Permit Number: 112902
Update Date: 11/02/2012
Inspection Date: 11/18/2003
Violation Code: 6HV3262
Violation: SEC CONT PIPING DRAINAGE OBSTRUCTED
Violation Citation: Secondary containment piping obstructed preventing drainage to sump. 2632
Activity: ACTIVE

UST:
UST Name: UNDERGROUND TANK 112902 T001
Last Update: 2012-11-02 14:17:38
Permit Number: 112902
Tank Type: DOUBLE WALL
Additional Id: RT1630, RT3179/RT3907/RT4061/RT4362; RT5586
Capacity Gallons: 12000
UST Contents: REGULAR UNLEADED
Other Content Info: REGULAR UNLEADED
Reg Status: ACTIVE
Remove Close Date: Not reported
Year Installed: 1987-01-01 00:00:00
Pipe Type: DOUBLE WALL
Delivery System: PRESSURE
Monitor Code: 31A
UST Monitor Method: DW TANK, DW PRESSURIZED PIPE W/ DRY TANK ANNULAR; POSITIVE SHUT-OFF & FAILSAFE, 3.0LLD; UDC W/ POSITIVE SHUT-OFF

UST Name: UNDERGROUND TANK 112902 T002
Last Update: 2012-11-02 14:17:38
Permit Number: 112902
Tank Type: DOUBLE WALL
Additional Id: RT1630, RT3179/RT3907/RT4061/RT4362; RT5586
Capacity Gallons: 12000
UST Contents: REGULAR UNLEADED
Other Content Info: REGULAR UNLEADED (SYPHON)
Reg Status: ACTIVE
Remove Close Date: Not reported
Year Installed: 1987-01-01 00:00:00
Pipe Type: DOUBLE WALL

EXXON MOBIL OIL CORP #11686 (Continued) **S100728912**

Delivery System:	PRESSURE
Monitor Code:	31A
UST Monitor Method:	DW TANK, DW PRESSURIZED PIPE W/ DRY TANK ANNULAR; POSITIVE SHUT-OFF & FAILSAFE, 3.0LLD; UDC W/ POSITIVE SHUT-OFF
UST Name:	UNDERGROUND TANK 112902 T003
Last Update:	2012-11-02 14:17:38
Permit Number:	112902
Tank Type:	DOUBLE WALL
Additional Id:	RT1630, RT3179/RT3907/RT4061/RT4362; RT5586
Capacity Gallons:	12000
UST Contents:	REGULAR UNLEADED
Other Content Info:	REGULAR UNLEADED (MASTER)
Reg Status:	ACTIVE
Remove Close Date:	Not reported
Year Installed:	1987-01-01 00:00:00
Pipe Type:	DOUBLE WALL
Delivery System:	PRESSURE
Monitor Code:	31A
UST Monitor Method:	DW TANK, DW PRESSURIZED PIPE W/ DRY TANK ANNULAR; POSITIVE SHUT-OFF & FAILSAFE, 3.0LLD; UDC W/ POSITIVE SHUT-OFF
UST Name:	UNDERGROUND TANK 112902 T004
Last Update:	2012-11-02 14:17:38
Permit Number:	112902
Tank Type:	DOUBLE WALL
Additional Id:	RT1630, RT3179/RT4061/RT4362; RT5586
Capacity Gallons:	12000
UST Contents:	PREMIUM UNLEADED
Other Content Info:	PREMIUM UNLEADED
Reg Status:	ACTIVE
Remove Close Date:	Not reported
Year Installed:	1987-01-01 00:00:00
Pipe Type:	DOUBLE WALL
Delivery System:	PRESSURE
Monitor Code:	31A
UST Monitor Method:	DW TANK, DW PRESSURIZED PIPE W/ DRY TANK ANNULAR; POSITIVE SHUT-OFF & FAILSAFE, 3.0LLD; UDC W/ POSITIVE SHUT-OFF
UST Name:	UNDERGROUND TANK 112902 T005
Last Update:	2012-11-02 14:17:38
Permit Number:	112902
Tank Type:	DOUBLE WALL
Additional Id:	RT1630/RT4061/RT4362; RT5586
Capacity Gallons:	10000
UST Contents:	DIESEL
Other Content Info:	DIESEL
Reg Status:	ACTIVE
Remove Close Date:	Not reported
Year Installed:	1987-01-01 00:00:00
Pipe Type:	DOUBLE WALL
Delivery System:	PRESSURE
Monitor Code:	31A
UST Monitor Method:	DW TANK, DW PRESSURIZED PIPE W/ DRY TANK ANNULAR; POSITIVE SHUT-OFF & FAILSAFE, 3.0LLD; UDC W/ POSITIVE SHUT-OFF
UST Name:	UNDERGROUND TANK 112902 T006

EXXON MOBIL OIL CORP #11686 (Continued) **S100728912**

Last Update:	2012-11-02 14:17:38
Permit Number:	112902
Tank Type:	SINGLE WALL
Additional Id:	1
Capacity Gallons:	10000
UST Contents:	REGULAR UNLEADED
Other Content Info:	REGULAR UNLEADED
Reg Status:	REMOVED
Remove Close Date:	1986-11-08 00:00:00
Year Installed:	1981-01-01 00:00:00
Pipe Type:	Not reported
Delivery System:	Not reported
Monitor Code:	10
UST Monitor Method:	SW TANK DW PRESSURE PIPE W/POS SHUTOFF LLD W/DAILY RECONCILE OR WEEKLY GAUGE: TNK TEST ANN, PIPE TEST ANN 0.1 GAL/HR OR MO 0.2 GAL/HR

UST Name:	UNDERGROUND TANK 112902 T007
Last Update:	2012-11-02 14:17:38
Permit Number:	112902
Tank Type:	SINGLE WALL
Additional Id:	2
Capacity Gallons:	10000
UST Contents:	LEADED
Other Content Info:	LEADED
Reg Status:	REMOVED
Remove Close Date:	1986-11-08 00:00:00
Year Installed:	1980-01-01 00:00:00
Pipe Type:	Not reported
Delivery System:	Not reported
Monitor Code:	10
UST Monitor Method:	SW TANK DW PRESSURE PIPE W/POS SHUTOFF LLD W/DAILY RECONCILE OR WEEKLY GAUGE: TNK TEST ANN, PIPE TEST ANN 0.1 GAL/HR OR MO 0.2 GAL/HR

UST Name:	UNDERGROUND TANK 112902 T008
Last Update:	2012-11-02 14:17:38
Permit Number:	112902
Tank Type:	SINGLE WALL
Additional Id:	3
Capacity Gallons:	10000
UST Contents:	PREMIUM UNLEADED
Other Content Info:	PREMIUM UNLEADED
Reg Status:	REMOVED
Remove Close Date:	1986-11-08 00:00:00
Year Installed:	1980-01-01 00:00:00
Pipe Type:	Not reported
Delivery System:	Not reported
Monitor Code:	10
UST Monitor Method:	SW TANK DW PRESSURE PIPE W/POS SHUTOFF LLD W/DAILY RECONCILE OR WEEKLY GAUGE: TNK TEST ANN, PIPE TEST ANN 0.1 GAL/HR OR MO 0.2 GAL/HR

UST Name:	UNDERGROUND TANK 112902 T009
Last Update:	2012-11-02 14:17:38
Permit Number:	112902
Tank Type:	SINGLE WALL
Additional Id:	4
Capacity Gallons:	280
UST Contents:	Not reported

EXXON MOBIL OIL CORP #11686 (Continued) **S100728912**

Other Content Info:	WASTE OIL
Reg Status:	REMOVED
Remove Close Date:	1986-11-08 00:00:00
Year Installed:	1980-01-01 00:00:00
Pipe Type:	Not reported
Delivery System:	Not reported
Monitor Code:	07
UST Monitor Method:	SW TANK SW PRESSURE PIPE W/RESTRICTIVE LLD W/DAILY RECONCILIATION OR WEEKLY GAUGING: TANK AND PIPE TEST ANNUALLY
UST Name:	UNDERGROUND TANK 112902 T010
Last Update:	2012-11-02 14:17:38
Permit Number:	112902
Tank Type:	SINGLE WALL
Additional Id:	Not reported
Capacity Gallons:	10000
UST Contents:	REGULAR UNLEADED
Other Content Info:	REGULAR UNLEADED
Reg Status:	REMOVED
Remove Close Date:	1987-01-12 00:00:00
Year Installed:	1981-01-01 00:00:00
Pipe Type:	Not reported
Delivery System:	Not reported
Monitor Code:	90
UST Monitor Method:	NO MONITORING ALTERNATIVE SELECTED. VERIFY AND ENTER MONITORING ALTERNATIVE DURING INSPECTION.

SWEEPS UST:

Status:	Not reported
Comp Number:	12902
Number:	Not reported
Board Of Equalization:	44-000400
Referral Date:	Not reported
Action Date:	Not reported
Created Date:	Not reported
Owner Tank Id:	Not reported
SWRCB Tank Id:	37-000-012902-000006
Tank Status:	Not reported
Capacity:	10000
Active Date:	Not reported
Tank Use:	M.V. FUEL
STG:	PRODUCT
Content:	REG UNLEADED
Number Of Tanks:	5
Status:	Not reported
Comp Number:	12902
Number:	Not reported
Board Of Equalization:	44-000400
Referral Date:	Not reported
Action Date:	Not reported
Created Date:	Not reported
Owner Tank Id:	Not reported
SWRCB Tank Id:	37-000-012902-000007
Tank Status:	Not reported
Capacity:	10000

EXXON MOBIL OIL CORP #11686 (Continued) **S100728912**

Active Date:	Not reported
Tank Use:	M.V. FUEL
STG:	PRODUCT
Content:	LEADED
Number Of Tanks:	Not reported

Status:	Not reported
Comp Number:	12902
Number:	Not reported
Board Of Equalization:	44-000400
Referral Date:	Not reported
Action Date:	Not reported
Created Date:	Not reported
Owner Tank Id:	Not reported
SWRCB Tank Id:	37-000-012902-000008
Tank Status:	Not reported
Capacity:	10000
Active Date:	Not reported
Tank Use:	M.V. FUEL
STG:	PRODUCT
Content:	LEADED
Number Of Tanks:	Not reported

Status:	Not reported
Comp Number:	12902
Number:	Not reported
Board Of Equalization:	44-000400
Referral Date:	Not reported
Action Date:	Not reported
Created Date:	Not reported
Owner Tank Id:	Not reported
SWRCB Tank Id:	37-000-012902-000009
Tank Status:	Not reported
Capacity:	280
Active Date:	Not reported
Tank Use:	PETROLEUM
STG:	WASTE
Content:	Not reported
Number Of Tanks:	Not reported

Status:	Not reported
Comp Number:	12902
Number:	Not reported
Board Of Equalization:	44-000400
Referral Date:	Not reported
Action Date:	Not reported
Created Date:	Not reported
Owner Tank Id:	Not reported
SWRCB Tank Id:	37-000-012902-000010
Tank Status:	Not reported
Capacity:	10000
Active Date:	Not reported
Tank Use:	M.V. FUEL
STG:	PRODUCT
Content:	REG UNLEADED
Number Of Tanks:	Not reported

EXXON MOBIL OIL CORP #11686 (Continued) **S100728912**

Status: Active
Comp Number: 12902
Number: 9
Board Of Equalization: 44-000400
Referral Date: Not reported
Action Date: 06-26-92
Created Date: 02-29-88
Owner Tank Id: Not reported
SWRCB Tank Id: 37-000-012902-000001
Tank Status: A
Capacity: 12000
Active Date: Not reported
Tank Use: M.V. FUEL
STG: P
Content: REG UNLEADED
Number Of Tanks: 5

Status: Active
Comp Number: 12902
Number: 9
Board Of Equalization: 44-000400
Referral Date: Not reported
Action Date: 06-26-92
Created Date: 02-29-88
Owner Tank Id: Not reported
SWRCB Tank Id: 37-000-012902-000002
Tank Status: A
Capacity: 12000
Active Date: Not reported
Tank Use: M.V. FUEL
STG: P
Content: REG UNLEADED
Number Of Tanks: Not reported

Status: Active
Comp Number: 12902
Number: 9
Board Of Equalization: 44-000400
Referral Date: Not reported
Action Date: 06-26-92
Created Date: 02-29-88
Owner Tank Id: Not reported
SWRCB Tank Id: 37-000-012902-000003
Tank Status: A
Capacity: 12000
Active Date: Not reported
Tank Use: M.V. FUEL
STG: P
Content: LEADED
Number Of Tanks: Not reported

Status: Active
Comp Number: 12902
Number: 9
Board Of Equalization: 44-000400
Referral Date: Not reported
Action Date: 06-26-92

EXXON MOBIL OIL CORP #11686 (Continued) **S100728912**

Created Date: 02-29-88
Owner Tank Id: Not reported
SWRCB Tank Id: 37-000-012902-000004
Tank Status: A
Capacity: 12000
Active Date: Not reported
Tank Use: M.V. FUEL
STG: P
Content: LEADED
Number Of Tanks: Not reported

Status: Active
Comp Number: 12902
Number: 9
Board Of Equalization: 44-000400
Referral Date: Not reported
Action Date: 06-26-92
Created Date: 02-29-88
Owner Tank Id: Not reported
SWRCB Tank Id: 37-000-012902-000005
Tank Status: A
Capacity: 10000
Active Date: Not reported
Tank Use: M.V. FUEL
STG: P
Content: OTHER
Number Of Tanks: Not reported

HAZNET:
envid: S100728912
Year: 2016
GEPAID: CAL000386638
Contact: KRISTI HODGE
Telephone: 9512705153
Mailing Name: Not reported
Mailing Address: 255 E RINCON ST STE 100
Mailing City,St,Zip: CORONA, CA 928790000
Gen County: San Diego
TSD EPA ID: CAT080013352
TSD County: Los Angeles
Waste Category: Aqueous solution with total organic residues less than 10 percent
Disposal Method: Other Recovery Of Reclamation For Reuse Including Acid Regeneration, Organics Recovery Ect
Tons: 0.189
Cat Decode: Aqueous solution with total organic residues less than 10 percent
Method Decode: Other Recovery Of Reclamation For Reuse Including Acid Regeneration, Organics Recovery Ect
Facility County: San Diego

envid: S100728912
Year: 2016
GEPAID: CAL000386638
Contact: KRISTI HODGE
Telephone: 9512705153
Mailing Name: Not reported
Mailing Address: 255 E RINCON ST STE 100
Mailing City,St,Zip: CORONA, CA 928790000

EXXON MOBIL OIL CORP #11686 (Continued) **S100728912**

Gen County:	San Diego
TSD EPA ID:	NVT330010000
TSD County:	99
Waste Category:	Other organic solids
Disposal Method:	Landfill Or Surface Impoundment That Will Be Closed As Landfill(To Include On-Site Treatment And/Or Stabilization)
Tons:	0.03
Cat Decode:	Other organic solids
Method Decode:	Landfill Or Surface Impoundment That Will Be Closed As Landfill(To Include On-Site Treatment And/Or Stabilization)
Facility County:	San Diego
envid:	S100728912
Year:	2016
GEPAID:	CAL000401923
Contact:	RAND BATTERTON
Telephone:	8584538153
Mailing Name:	Not reported
Mailing Address:	3233 LA JOLLA VILLAGE DR
Mailing City,St,Zip:	LA JOLLA, CA 92037
Gen County:	San Diego
TSD EPA ID:	NVT330010000
TSD County:	99
Waste Category:	Other organic solids
Disposal Method:	Landfill Or Surface Impoundment That Will Be Closed As Landfill(To Include On-Site Treatment And/Or Stabilization)
Tons:	0.075
Cat Decode:	Other organic solids
Method Decode:	Landfill Or Surface Impoundment That Will Be Closed As Landfill(To Include On-Site Treatment And/Or Stabilization)
Facility County:	San Diego
envid:	S100728912
Year:	2015
GEPAID:	CAL000401923
Contact:	RAND BATTERTON
Telephone:	8584538153
Mailing Name:	Not reported
Mailing Address:	3233 LA JOLLA VILLAGE DR
Mailing City,St,Zip:	LA JOLLA, CA 92037
Gen County:	San Diego
TSD EPA ID:	NVT330010000
TSD County:	99
Waste Category:	Other organic solids
Disposal Method:	Landfill Or Surface Impoundment That Will Be Closed As Landfill(To Include On-Site Treatment And/Or Stabilization)
Tons:	0.12
Cat Decode:	Not reported
Method Decode:	Not reported
Facility County:	San Diego
envid:	S100728912
Year:	2014
GEPAID:	CAL000386638
Contact:	MADELYN MANJARREZ
Telephone:	9512705168
Mailing Name:	Not reported

EXXON MOBIL OIL CORP #11686 (Continued) **S100728912**

Mailing Address: 255 E RINCON ST STE 100
Mailing City,St,Zip: CORONA, CA 928790000
Gen County: San Diego
TSD EPA ID: NVT330010000
TSD County: 99
Waste Category: Other organic solids
Disposal Method: Landfill Or Surface Impoundment That Will Be Closed As Landfill(To Include On-Site Treatment And/Or Stabilization)
Tons: 0.025
Cat Decode: Not reported
Method Decode: Not reported
Facility County: San Diego

Click this hyperlink while viewing on your computer to access
4 additional CA_HAZNET: record(s) in the EDR Site Report.

HIST CORTESE:
Region: CORTESE
Facility County Code: 37
Reg By: LTNKA
Reg Id: 9UT782

SAN DIEGO CO LOP:
Record ID: DEH2001-LSAM-H12902-002
Record Status: Completed
Opened Date: 11/28/2001
Parcel Number: 344-240-01-00
Case Type: LOP - Local Oversight Program
Historical Name: EXXONMOBIL 18-GB5
SWRCB Global ID: T0608165104
Funding: S - LOP State Fund
Lead Agency: DEH/SAM
Lead Agency Date: 11/28/2001
Census Tract: 83.61
Community: La Jolla
Jurisdiction: SAN DIEGO
Watershed Basin Number: 906.4
Water Purveyor: SAN DIEGO
Fire Agency: SAN DIEGO
Thomas Bros Map Page Grid: 1228 A 3
Latitude: 32.8712012
Longitude: -117.2333282
X MapCoord: 6259745.308
Y MapCoord: 1898200.150

Record ID: DEH1987-LSAM-H12902-001
Record Status: Completed
Opened Date: 08/03/1987
Parcel Number: 344-240-01-00
Case Type: LOP - Local Oversight Program
Historical Name: MOBIL SERVICE STATION
SWRCB Global ID: T0607303034
Funding: S - LOP State Fund
Lead Agency: DEH/SAM
Lead Agency Date: 08/03/1987
Census Tract: 83.61

EXXON MOBIL OIL CORP #11686 (Continued) **S100728912**

Community:	La Jolla
Jurisdiction:	SAN DIEGO
Watershed Basin Number:	906.4
Water Purveyor:	SAN DIEGO
Fire Agency:	SAN DIEGO
Thomas Bros Map Page Grid:	1228 A 3
Latitude:	32.8712012
Longitude:	-117.2333282
X MapCoord:	6259745.308
Y MapCoord:	1898200.150

W196 **MOBIL** **RCRA-LQG** **1007200113**
NNE **3233 LA JOLLA VILLAGE ROAD** **FINDS** **CAL000055764**
1/4-1/2 **LA JOLLA, CA 92037**
0.257 mi.
1356 ft. **Site 3 of 9 in cluster W**

Relative:
Higher

Actual:
274 ft.

RCRA-LQG:

Date form received by agency:	02/28/2002
Facility name:	EXXONMOBIL OIL CORP.
Facility address:	3233 LA JOLLA VILLAGE RD LA JOLLA, CA 92037
EPA ID:	CAL000055764
Mailing address:	WEST BAYAUD AVE. LAKEWOOD, CO 80228
Contact:	JOHN HOOVER
Contact address:	Not reported Not reported
Contact country:	US
Contact telephone:	800-253-8054
Contact email:	Not reported
EPA Region:	09
Classification:	Large Quantity Generator
Description:	Handler: generates 1,000 kg or more of hazardous waste during any calendar month; or generates more than 1 kg of acutely hazardous waste during any calendar month; or generates more than 100 kg of any residue or contaminated soil, waste or other debris resulting from the cleanup of a spill, into or on any land or water, of acutely hazardous waste during any calendar month; or generates 1 kg or less of acutely hazardous waste during any calendar month, and accumulates more than 1 kg of acutely hazardous waste at any time; or generates 100 kg or less of any residue or contaminated soil, waste or other debris resulting from the cleanup of a spill, into or on any land or water, of acutely hazardous waste during any calendar month, and accumulates more than 100 kg of that material at any time

Owner/Operator Summary:

Owner/operator name:	EXXONMOBIL OIL CORP.
Owner/operator address:	Not reported Not reported
Owner/operator country:	US
Owner/operator telephone:	Not reported
Owner/operator email:	Not reported
Owner/operator fax:	Not reported
Owner/operator extension:	Not reported
Legal status:	Private
Owner/Operator Type:	Owner

MOBIL (Continued) **1007200113**

Owner/Op start date: 05/31/2002
Owner/Op end date: Not reported

Handler Activities Summary:
U.S. importer of hazardous waste: No
Mixed waste (haz. and radioactive): No
Recycler of hazardous waste: No
Transporter of hazardous waste: No
Treater, storer or disposer of HW: No
Underground injection activity: No
On-site burner exemption: No
Furnace exemption: No
Used oil fuel burner: No
Used oil processor: No
User oil refiner: No
Used oil fuel marketer to burner: No
Used oil Specification marketer: No
Used oil transfer facility: No
Used oil transporter: No

. Waste code: 181
. Waste name: Other inorganic solid waste

. Waste code: 223
. Waste name: Unspecified oil-containing waste

. Waste code: D001
. Waste name: IGNITABLE WASTE

. Waste code: D018
. Waste name: BENZENE

Violation Status: No violations found

FINDS:

Registry ID: 110017212826

Environmental Interest/Information System
HAZARDOUS AIR POLLUTANT MAJOR

HAZARDOUS WASTE BIENNIAL REPORTER

Click this hyperlink while viewing on your computer to access additional FINDS: detail in the EDR Site Report.

W197 **ROBERT V BATTERTON II** **HIST UST** **U001571743**
NNE **3233 LA JOLLA VILLAGE DR** **N/A**
1/4-1/2 **LA JOLLA, CA 92037**
0.257 mi.
1356 ft. **Site 4 of 9 in cluster W**

Relative: **Higher**
Actual: **274 ft.**

HIST UST:
File Number: 0002F05A
URL: http://geotracker.waterboards.ca.gov/ustpdfs/pdf/0002F05A.pdf
Region: STATE
Facility ID: 00000039459

ROBERT V BATTERTON II (Continued) **U001571743**

Facility Type:	Not reported
Other Type:	Not reported
Contact Name:	Not reported
Telephone:	6194538153
Owner Name:	MOBIL OIL CORPORATION
Owner Address:	612 S. FLOWER STREET
Owner City,St,Zip:	LOS ANGELES, CA 90017
Total Tanks:	0004
Tank Num:	001
Container Num:	1
Year Installed:	Not reported
Tank Capacity:	00010000
Tank Used for:	PRODUCT
Type of Fuel:	UNLEADED
Container Construction Thickness:	Not reported
Leak Detection:	Stock Inventor
Tank Num:	002
Container Num:	2
Year Installed:	Not reported
Tank Capacity:	00010000
Tank Used for:	PRODUCT
Type of Fuel:	REGULAR
Container Construction Thickness:	Not reported
Leak Detection:	Stock Inventor
Tank Num:	003
Container Num:	3
Year Installed:	Not reported
Tank Capacity:	00010000
Tank Used for:	PRODUCT
Type of Fuel:	PREMIUM
Container Construction Thickness:	Not reported
Leak Detection:	Stock Inventor
Tank Num:	004
Container Num:	4
Year Installed:	Not reported
Tank Capacity:	00000280
Tank Used for:	WASTE
Type of Fuel:	WASTE OIL
Container Construction Thickness:	Not reported
Leak Detection:	Stock Inventor

Click here for Geo Tracker PDF:

W198 **CIRCLE K STORES INC. SITE #2211240** **UST** **U004261953**
NNE **3233 LA JOLLA VILLAGE DR** **N/A**
1/4-1/2 **LA JOLLA, CA 92037**
0.257 mi.
1356 ft. **Site 5 of 9 in cluster W**

Relative: UST:
Higher

Facility ID:	37-000-112902
Permitting Agency:	San Diego County Department of Environmental Health
Latitude:	32.8712
Longitude:	-117.23333

Actual:
274 ft.

V199 **STOUFFERCO INC** **EDR Hist Cleaner** **1020096349**
NE **8657 VILLA LA JOLLA DR** **N/A**
1/4-1/2 **LA JOLLA, CA 92037**
0.261 mi.
1376 ft. **Site 2 of 4 in cluster V**

Relative: EDR Hist Cleaner
Higher

Actual: **339 ft.**

Year:	Name:	Type:
2001	STOUFFERCO INC	Drycleaning Plants, Except Rugs
2002	STOUFFERCO INC	Drycleaning Plants, Except Rugs
2003	PEARL STREET CLEANERS	Drycleaning Plants, Except Rugs
2003	STOUFFERCO INC	Drycleaning Plants, Except Rugs
2004	PEARL STREET CLEANERS	Drycleaning Plants, Except Rugs
2004	STOUFFERCO INC	Drycleaning Plants, Except Rugs
2005	PEARL STREET CLEANERS	Drycleaning Plants, Except Rugs
2005	STOUFFERCO INC	Drycleaning Plants, Except Rugs
2006	STOUFFERCO INC	Drycleaning Plants, Except Rugs
2006	PEARL STREET CLEANERS	Drycleaning Plants, Except Rugs
2007	PEARL STREET CLEANERS	Drycleaning Plants, Except Rugs
2007	STOUFFERCO INC	Drycleaning Plants, Except Rugs
2008	STOUFFERCO INC	Drycleaning Plants, Except Rugs
2008	PEARL STREET CLEANERS	Drycleaning Plants, Except Rugs
2009	STOUFFERCO INC	Drycleaning Plants, Except Rugs
2009	PEARL STREET CLEANERS	Drycleaning Plants, Except Rugs
2010	STOUFFERCO INC	Drycleaning Plants, Except Rugs
2010	PEARL STREET CLEANERS	Drycleaning Plants, Except Rugs
2011	STOUFFERCO INC	Drycleaning Plants, Except Rugs
2011	PEARL STREET CLEANERS	Drycleaning Plants, Except Rugs
2012	PEARL STREET CLEANERS	Drycleaning Plants, Except Rugs

V200 **RALPHS GROCERY COMPANY #108** **RCRA-LQG** **1018273734**
NE **8657 VILLA LA JOLLA DR** **CAR000259234**
1/4-1/2 **LA JOLLA, CA 92037**
0.261 mi.
1376 ft. **Site 3 of 4 in cluster V**

Relative: RCRA-LQG:
Higher

Actual: **339 ft.**

Date form received by agency:	02/12/2016
Facility name:	RALPHS GROCERY COMPANY #108
Facility address:	8657 VILLA LA JOLLA DR LA JOLLA, CA 92037
EPA ID:	CAR000259234
Mailing address:	W ARTESIA BLVD COMPTON, CA 90220
Contact:	SHERRIE WALTERS
Contact address:	W ARTESIA BLVD COMPTON, CA 90220
Contact country:	US
Contact telephone:	310-884-4016
Contact email:	SHERRIE.WALTERS@RALPHS.COM
EPA Region:	09
Classification:	Large Quantity Generator
Description:	Handler: generates 1,000 kg or more of hazardous waste during any calendar month; or generates more than 1 kg of acutely hazardous waste during any calendar month; or generates more than 100 kg of any residue or contaminated soil, waste or other debris resulting from the cleanup of a spill, into or on any land or water, of acutely hazardous waste during any calendar month; or generates 1 kg or less of acutely hazardous waste during any calendar month, and accumulates more than 1

RALPHS GROCERY COMPANY #108 (Continued) **1018273734**

kg of acutely hazardous waste at any time; or generates 100 kg or less of any residue or contaminated soil, waste or other debris resulting from the cleanup of a spill, into or on any land or water, of acutely hazardous waste during any calendar month, and accumulates more than 100 kg of that material at any time

Owner/Operator Summary:

Owner/operator name:	RALPHS GROCERY COMPANY
Owner/operator address:	Not reported
	Not reported
Owner/operator country:	US
Owner/operator telephone:	Not reported
Owner/operator email:	Not reported
Owner/operator fax:	Not reported
Owner/operator extension:	Not reported
Legal status:	Private
Owner/Operator Type:	Operator
Owner/Op start date:	05/02/1996
Owner/Op end date:	Not reported
Owner/operator name:	8650 VILLA LA JOLLA INC
Owner/operator address:	VILLA LA JOLLA STE 123
	LA JOLLA, CA 92037
Owner/operator country:	US
Owner/operator telephone:	858-455-7550
Owner/operator email:	Not reported
Owner/operator fax:	Not reported
Owner/operator extension:	Not reported
Legal status:	Private
Owner/Operator Type:	Owner
Owner/Op start date:	01/01/1998
Owner/Op end date:	Not reported

Handler Activities Summary:

U.S. importer of hazardous waste:	No
Mixed waste (haz. and radioactive):	No
Recycler of hazardous waste:	No
Transporter of hazardous waste:	No
Treater, storer or disposer of HW:	No
Underground injection activity:	No
On-site burner exemption:	No
Furnace exemption:	No
Used oil fuel burner:	No
Used oil processor:	No
User oil refiner:	No
Used oil fuel marketer to burner:	No
Used oil Specification marketer:	No
Used oil transfer facility:	No
Used oil transporter:	No

. Waste code:	122
. Waste name:	Alkaline solution without metals (pH > 12.5)
. Waste code:	214
. Waste name:	Unspecified solvent mixture

RALPHS GROCERY COMPANY #108 (Continued) **1018273734**

. Waste code: 311
. Waste name: Pharmaceutical waste

. Waste code: 331
. Waste name: Off-specification, aged, or surplus organics

. Waste code: D001
. Waste name: IGNITABLE WASTE

. Waste code: D005
. Waste name: BARIUM

. Waste code: D006
. Waste name: CADMIUM

. Waste code: D007
. Waste name: CHROMIUM

. Waste code: D035
. Waste name: METHYL ETHYL KETONE

. Waste code: P001
. Waste name: 2H-1-BENZOPYRAN-2-ONE, 4-HYDROXY-3-(3-OXO-1-PHENYLBUTYL)-, & SALTS, WHEN PRESENT AT CONCENTRATIONS GREATER THAN 0.3% (OR) WARFARIN, & SALTS, WHEN PRESENT AT CONCENTRATIONS GREATER THAN 0.3%

. Waste code: P075
. Waste name: NICOTINE, & SALTS (OR) PYRIDINE, 3-(1-METHYL-2-PYRROLIDINYL)-,(S)-, & SALTS

. Waste code: U002
. Waste name: 2-PROPANONE (I) (OR) ACETONE (I)

Violation Status: No violations found

V201 **RALPHS #108** **RCRA-LQG** **1019899337**
NE **8657 VILLA LA JOLLA DR** **FINDS** **CAL000273295**
1/4-1/2 **LA JOLLA, CA 92037** **ECHO**
0.261 mi.
1376 ft. **Site 4 of 4 in cluster V**

Relative: **Higher**
Actual: **339 ft.**

RCRA-LQG:
Date form received by agency: 06/14/2016
Facility name: RALPHS #108
Facility address: 8657 VILLA LA JOLLA DR
LA JOLLA, CA 92037
EPA ID: CAL000273295
Mailing address: W ARTESIA BLVD
COMPTON, CA 90220
Contact: SHERRIE WALTERS
Contact address: W ARTESIA BLVD
COMPTON, CA 90220
Contact country: US
Contact telephone: 310-884-4016
Contact email: SHERRIE.WALTERS@RALPHS.COM
EPA Region: 09
Classification: Large Quantity Generator
Description: Handler: generates 1,000 kg or more of hazardous waste during any calendar month; or generates more than 1 kg of acutely hazardous waste

RALPHS #108 (Continued) **1019899337**

during any calendar month; or generates more than 100 kg of any residue or contaminated soil, waste or other debris resulting from the cleanup of a spill, into or on any land or water, of acutely hazardous waste during any calendar month; or generates 1 kg or less of acutely hazardous waste during any calendar month, and accumulates more than 1 kg of acutely hazardous waste at any time; or generates 100 kg or less of any residue or contaminated soil, waste or other debris resulting from the cleanup of a spill, into or on any land or water, of acutely hazardous waste during any calendar month, and accumulates more than 100 kg of that material at any time

Owner/Operator Summary:

Owner/operator name:	RALPHS #108
Owner/operator address:	Not reported
	Not reported
Owner/operator country:	Not reported
Owner/operator telephone:	Not reported
Owner/operator email:	Not reported
Owner/operator fax:	Not reported
Owner/operator extension:	Not reported
Legal status:	Private
Owner/Operator Type:	Operator
Owner/Op start date:	05/02/1996
Owner/Op end date:	Not reported

Owner/operator name:	8650 VILLA LA JOLLA INC
Owner/operator address:	VILLA LA JOLLA DR. STE 123
	LA JOLLA, CA 92037
Owner/operator country:	US
Owner/operator telephone:	858-455-7550
Owner/operator email:	Not reported
Owner/operator fax:	Not reported
Owner/operator extension:	Not reported
Legal status:	Private
Owner/Operator Type:	Owner
Owner/Op start date:	01/01/1998
Owner/Op end date:	Not reported

Handler Activities Summary:

U.S. importer of hazardous waste:	No
Mixed waste (haz. and radioactive):	No
Recycler of hazardous waste:	No
Transporter of hazardous waste:	No
Treater, storer or disposer of HW:	No
Underground injection activity:	No
On-site burner exemption:	No
Furnace exemption:	No
Used oil fuel burner:	No
Used oil processor:	No
User oil refiner:	No
Used oil fuel marketer to burner:	No
Used oil Specification marketer:	No
Used oil transfer facility:	No
Used oil transporter:	No

. Waste code: 121

RALPHS #108 (Continued) **1019899337**

. Waste name: Alkaline solution (pH >12.5) with metals (antimony, arsenic, barium, beryllium, cadmium, chromium, cobalt, copper, lead, mercury, molybdenum, nickel, selenium, silver, thallium, vanadium, and zinc)

. Waste code: 122
. Waste name: Alkaline solution without metals (pH > 12.5)

. Waste code: 134
. Waste name: Aqueous solution with <10% total organic residues

. Waste code: 141
. Waste name: Off-specification, aged, or surplus inorganics

. Waste code: 181
. Waste name: Other inorganic solid waste

. Waste code: 221
. Waste name: Waste oil and mixed oil

. Waste code: 223
. Waste name: Unspecified oil-containing waste

. Waste code: 232
. Waste name: Pesticides and other waste associated with pesticide production

. Waste code: 281
. Waste name: Adhesives

. Waste code: 311
. Waste name: Pharmaceutical waste

. Waste code: 331
. Waste name: Off-specification, aged, or surplus organics

. Waste code: 352
. Waste name: Other organic solids

. Waste code: 512
. Waste name: Other empty containers 30 gallons or more

. Waste code: 513
. Waste name: Empty containers less than 30 gallons

. Waste code: 551
. Waste name: Laboratory waste chemicals

. Waste code: 561
. Waste name: Detergent and soap

. Waste code: 791
. Waste name: Liquids with pH < 2

. Waste code: 792
. Waste name: Liquids with pH < 2 with metals

. Waste code: D001
. Waste name: IGNITABLE WASTE

RALPHS #108 (Continued) **1019899337**

. Waste code: D002
. Waste name: CORROSIVE WASTE

. Waste code: D005
. Waste name: BARIUM

. Waste code: D006
. Waste name: CADMIUM

. Waste code: D007
. Waste name: CHROMIUM

. Waste code: D008
. Waste name: LEAD

. Waste code: D009
. Waste name: MERCURY

. Waste code: D010
. Waste name: SELENIUM

. Waste code: D011
. Waste name: SILVER

. Waste code: D016
. Waste name: 2,4-D (2,4-DICHLOROPHENOXYACETIC ACID)

. Waste code: D018
. Waste name: BENZENE

. Waste code: D022
. Waste name: CHLOROFORM

. Waste code: D024
. Waste name: M-CRESOL

. Waste code: D026
. Waste name: CRESOL

. Waste code: D035
. Waste name: METHYL ETHYL KETONE

. Waste code: F001
. Waste name: THE FOLLOWING SPENT HALOGENATED SOLVENTS USED IN DEGREASING: TETRACHLOROETHYLENE, TRICHLORETHYLENE, METHYLENE CHLORIDE, 1,1,1-TRICHLOROETHANE, CARBON TETRACHLORIDE AND CHLORINATED FLUOROCARBONS; ALL SPENT SOLVENT MIXTURES/BLENDS USED IN DEGREASING CONTAINING, BEFORE USE, A TOTAL OF TEN PERCENT OR MORE (BY VOLUME) OF ONE OR MORE OF THE ABOVE HALOGENATED SOLVENTS OR THOSE SOLVENTS LISTED IN F002, F004, AND F005; AND STILL BOTTOMS FROM THE RECOVERY OF THESE SPENT SOLVENTS AND SPENT SOLVENT MIXTURES.

. Waste code: P001
. Waste name: 2H-1-BENZOPYRAN-2-ONE, 4-HYDROXY-3-(3-OXO-1-PHENYLBUTYL)-, & SALTS, WHEN PRESENT AT CONCENTRATIONS GREATER THAN 0.3% (OR) WARFARIN, & SALTS, WHEN PRESENT AT CONCENTRATIONS GREATER THAN 0.3%

RALPHS #108 (Continued) **1019899337**

. Waste code: P075
. Waste name: NICOTINE, & SALTS (OR) PYRIDINE, 3-(1-METHYL-2-PYRROLIDINYL)-,(S)-, & SALTS

. Waste code: U002
. Waste name: 2-PROPANONE (I) (OR) ACETONE (I)

. Waste code: U010
. Waste name: AZIRINO [2',3':3,4]PYRROLO[1,2-A]INDOLE-4,7-DIONE, 6-AMINO-8-[[(AMINOCARBONYL)OXY]METHYL]-1,1A,2,8,8A,8B-HEXAHYDRO-8A-METHOXY-5-METHYL-, [1AS-(1AALPHA, 8BETA, 8AALPHA, 8BALPHA)]- (OR) MITOMYCIN C

. Waste code: U035
. Waste name: BENZENEBUTANOIC ACID, 4-[BIS(2-CHLOROETHYL)AMINO]- (OR) CHLORAMBUCIL

. Waste code: U044
. Waste name: CHLOROFORM (OR) METHANE, TRICHLORO-

. Waste code: U058
. Waste name: 2H-1,3,2-OXAZAPHOSPHORIN-2-AMINE, N,N-BIS(2-CHLOROETHYL)TETRAHYDRO-, 2-OXIDE (OR) CYCLOPHOSPHAMIDE

. Waste code: U059
. Waste name: 5,12-NAPHTHACENEDIONE, 8-ACETYL-10-[(3-AMINO-2,3,6-TRIDEOXY)-ALPHA-L-LYXO-HEXOPYRANOSYL)OXY]-7,8,9,10-TETRAHYDRO-6,8,11-TRIHYDROXY-1-METHOXY-, (8S-CIS)- (OR) DAUNOMYCIN

. Waste code: U089
. Waste name: DIETHYLSTILBESTEROL (OR) PHENOL, 4,4'-(1,2-DIETHYL-1,2-ETHENEDIYL)BIS, (E)-

. Waste code: U129
. Waste name: CYCLOHEXANE, 1,2,3,4,5,6-HEXACHLORO-, (1ALPHA, 2ALPHA, 3BETA, 4ALPHA, 5ALPHA, 6BETA)- (OR) LINDANE

. Waste code: U132
. Waste name: HEXACHLOROPHENE (OR) PHENOL, 2,2'-METHYLENEBIS[3,4,6-TRICHLORO-

. Waste code: U154
. Waste name: METHANOL (I) (OR) METHYL ALCOHOL (I)

. Waste code: U159
. Waste name: 2-BUTANONE (I,T) (OR) METHYL ETHYL KETONE (MEK) (I,T)

. Waste code: U205
. Waste name: SELENIUM SULFIDE (OR) SELENIUM SULFIDE SES2 (R,T)

. Waste code: U240
. Waste name: 2,4-D, SALTS & ESTERS (OR) ACETIC ACID, (2,4-DICHLOROPHENOXY)-, SALTS & ESTERS (OR) DICHLOROPHENOXYACETIC ACID 2,4-D

. Waste code: U249
. Waste name: ZINC PHOSPHIDE ZN3P2, WHEN PRESENT AT CONCENTRATIONS OF 10% OR LESS

. Waste code: U279

RALPHS #108 (Continued) **1019899337**

. Waste name: CARBARYL (OR) 1-NAPHTHALENOL, METHYLCARBAMATE

Biennial Reports:

Last Biennial Reporting Year: 2017

Annual Waste Handled:

Waste code: D001
Waste name: IGNITABLE HAZARDOUS WASTES ARE THOSE WASTES WHICH HAVE A FLASHPOINT OF LESS THAN 140 DEGREES FAHRENHEIT AS DETERMINED BY A PENSKY-MARTENS CLOSED CUP FLASH POINT TESTER. ANOTHER METHOD OF DETERMINING THE FLASH POINT OF A WASTE IS TO REVIEW THE MATERIAL SAFETY DATA SHEET, WHICH CAN BE OBTAINED FROM THE MANUFACTURER OR DISTRIBUTOR OF THE MATERIAL. LACQUER THINNER IS AN EXAMPLE OF A COMMONLY USED SOLVENT WHICH WOULD BE CONSIDERED AS IGNITABLE HAZARDOUS WASTE.
Amount (Lbs): 30

Waste code: D002
Waste name: A WASTE WHICH HAS A PH OF LESS THAN 2 OR GREATER THAN 12.5 IS CONSIDERED TO BE A CORROSIVE HAZARDOUS WASTE. SODIUM HYDROXIDE, A CAUSTIC SOLUTION WITH A HIGH PH, IS OFTEN USED BY INDUSTRIES TO CLEAN OR DEGREASE PARTS. HYDROCHLORIC ACID, A SOLUTION WITH A LOW PH, IS USED BY MANY INDUSTRIES TO CLEAN METAL PARTS PRIOR TO PAINTING. WHEN THESE CAUSTIC OR ACID SOLUTIONS BECOME CONTAMINATED AND MUST BE DISPOSED, THE WASTE WOULD BE A CORROSIVE HAZARDOUS WASTE.
Amount (Lbs): 33

Waste code: D005
Waste name: BARIUM
Amount (Lbs): 69

Waste code: D006
Waste name: CADMIUM
Amount (Lbs): 9

Waste code: D007
Waste name: CHROMIUM
Amount (Lbs): 59

Waste code: D008
Waste name: LEAD
Amount (Lbs): 59

Waste code: D009
Waste name: MERCURY
Amount (Lbs): 36

Waste code: D010
Waste name: SELENIUM
Amount (Lbs): 91

Waste code: D011
Waste name: SILVER
Amount (Lbs): 59

Waste code: D018
Waste name: BENZENE
Amount (Lbs): 15

RALPHS #108 (Continued) **1019899337**

Waste code: D024
Waste name: M-CRESOL
Amount (Lbs): 9

Waste code: D026
Waste name: CRESOL
Amount (Lbs): 9

Waste code: D035
Waste name: METHYL ETHYL KETONE
Amount (Lbs): 16

Waste code: P001
Waste name: 2H-1-BENZOPYRAN-2-ONE, 4-HYDROXY-3-(3-OXO-1-PHENYLBUTYL)-, & SALTS, WHEN PRESENT AT CONCENTRATIONS GREATER THAN 0.3%
Amount (Lbs): 3

Waste code: U002
Waste name: ACETONE (I)
Amount (Lbs): 15

Waste code: U154
Waste name: METHANOL (I)
Amount (Lbs): 6

Waste code: U159
Waste name: 2-BUTANONE (I,T)
Amount (Lbs): 6

Waste code: U205
Waste name: SELENIUM SULFIDE
Amount (Lbs): 82

Violation Status: No violations found

FINDS:

Registry ID: 110069631358

Environmental Interest/Information System
RCRAInfo is a national information system that supports the Resource Conservation and Recovery Act (RCRA) program through the tracking of events and activities related to facilities that generate, transport, and treat, store, or dispose of hazardous waste. RCRAInfo allows RCRA program staff to track the notification, permit, compliance, and corrective action activities required under RCRA.

Click this hyperlink while viewing on your computer to access additional FINDS: detail in the EDR Site Report.

ECHO:
Envid: 1019899337
Registry ID: 110069631358
DFR URL: http://echo.epa.gov/detailed-facility-report?fid=110069631358

W202
NNE
1/4-1/2
0.265 mi.
1398 ft.

LA JOLLA VILLAGE GULF SERVICE
3233 LA JOLLA VILLAGE DR
SAN DIEGO, CA

Site 6 of 9 in cluster W

EDR Hist Auto **1008999391**
N/A

Relative:
Higher

Actual:
268 ft.

EDR Hist Auto

Year:	Name:	Type:
1975	LA JOLLA VILLAGE GULF SERVICE	GASOLINE STATIONS
1980	LA JOLLA VILLAGE MOBIL SERV	GASOLINE STATIONS
1984	LA JOLLA VILLAGE MOBIL SERV	GASOLINE STATIONS

203
SE
1/4-1/2
0.278 mi.
1468 ft.

NOURI DISPOSER
3324 CAMINTO EAST BLUFF #161
LA JOLLA, CA 92037

RCRA-SQG **1000358106**
FINDS **CAD981427453**
ECHO

Relative:
Higher

Actual:
344 ft.

RCRA-SQG:

Date form received by agency:	09/01/1996
Facility name:	NOURI DISPOSER
Facility address:	3324 CAMINTO EAST BLUFF #161 LA JOLLA, CA 92037
EPA ID:	CAD981427453
Mailing address:	3324 CAMINITO EAST BLUFF #161 LA JOLLA, CA 92037
Contact:	Not reported
Contact address:	Not reported Not reported
Contact country:	US
Contact telephone:	Not reported
Contact email:	Not reported
EPA Region:	09
Classification:	Small Small Quantity Generator
Description:	Handler: generates more than 100 and less than 1000 kg of hazardous waste during any calendar month and accumulates less than 6000 kg of hazardous waste at any time; or generates 100 kg or less of hazardous waste during any calendar month, and accumulates more than 1000 kg of hazardous waste at any time

Owner/Operator Summary:

Owner/operator name:	NEHORAOFF JOHN
Owner/operator address:	NOT REQUIRED NOT REQUIRED, ME 99999
Owner/operator country:	Not reported
Owner/operator telephone:	415-555-1212
Owner/operator email:	Not reported
Owner/operator fax:	Not reported
Owner/operator extension:	Not reported
Legal status:	Private
Owner/Operator Type:	Owner
Owner/Op start date:	Not reported
Owner/Op end date:	Not reported
Owner/operator name:	NOT REQUIRED
Owner/operator address:	NOT REQUIRED NOT REQUIRED, ME 99999
Owner/operator country:	Not reported

NOURI DISPOSER (Continued) **1000358106**

Owner/operator telephone: 415-555-1212
Owner/operator email: Not reported
Owner/operator fax: Not reported
Owner/operator extension: Not reported
Legal status: Private
Owner/Operator Type: Operator
Owner/Op start date: Not reported
Owner/Op end date: Not reported

Handler Activities Summary:
U.S. importer of hazardous waste: No
Mixed waste (haz. and radioactive): No
Recycler of hazardous waste: No
Transporter of hazardous waste: No
Treater, storer or disposer of HW: No
Underground injection activity: No
On-site burner exemption: No
Furnace exemption: No
Used oil fuel burner: No
Used oil processor: No
User oil refiner: No
Used oil fuel marketer to burner: No
Used oil Specification marketer: No
Used oil transfer facility: No
Used oil transporter: No

Historical Generators:
Date form received by agency: 09/01/1996
Site name: NOURI DISPOSER
Classification: Small Quantity Generator

Date form received by agency: 07/31/1986
Site name: NOURI DISPOSER
Classification: Large Quantity Generator

Violation Status: No violations found

FINDS:

Registry ID: 110002701853

Environmental Interest/Information System
RCRAInfo is a national information system that supports the Resource Conservation and Recovery Act (RCRA) program through the tracking of events and activities related to facilities that generate, transport, and treat, store, or dispose of hazardous waste. RCRAInfo allows RCRA program staff to track the notification, permit, compliance, and corrective action activities required under RCRA.

Click this hyperlink while viewing on your computer to access additional FINDS: detail in the EDR Site Report.

ECHO:
Envid: 1000358106
Registry ID: 110002701853

NOURI DISPOSER (Continued) **1000358106**

DFR URL: http://echo.epa.gov/detailed-facility-report?fid=110002701853

W204 **CLEANING COMPANY THE** **EDR Hist Cleaner** **1019958000**
NNE **3211 HOLIDAY CT** **N/A**
1/4-1/2 **LA JOLLA, CA 92037**
0.278 mi.
1469 ft. **Site 7 of 9 in cluster W**

Relative: EDR Hist Cleaner
Higher

Actual: **257 ft.**

Year:	Name:	Type:
1987	CLEANING COMPANY THE*	Drycleaning Plants, Except Rugs
1988	CLEANING COMPANY THE	Drycleaning Plants, Except Rugs
1989	CLEANING COMPANY THE	Drycleaning Plants, Except Rugs
1990	CLEANING COMPANY THE	Drycleaning Plants, Except Rugs
1991	CLEANING COMPANY THE	Drycleaning Plants, Except Rugs
1992	CLEANING COMPANY THE	Drycleaning Plants, Except Rugs
1993	CLEANING COMPANY THE	Drycleaning Plants, Except Rugs
1994	CLEANING COMPANY THE	Drycleaning Plants, Except Rugs
1995	CLEANING COMPANY THE	Drycleaning Plants, Except Rugs
1996	CLEANING COMPANY THE	Drycleaning Plants, Except Rugs
1997	CLEANING COMPANY THE	Drycleaning Plants, Except Rugs
1998	CLEANING COMPANY THE	Drycleaning Plants, Except Rugs

W205 **VILLA NORTE CLEANERS** **EDR Hist Cleaner** **1009128221**
NNE **3211 HOLIDAY CT** **N/A**
1/4-1/2 **SAN DIEGO, CA**
0.280 mi.
1476 ft. **Site 8 of 9 in cluster W**

Relative: EDR Hist Cleaner
Higher

Actual: **259 ft.**

Year:	Name:	Type:
1980	VILLA NORTE CLEANERS	CLEANERS AND DYERS

W206 **LILLY RESEARCH LABORATORIES** **RCRA-SQG** **1000293504**
NNE **3252 HOLIDAY COURT - SUITE 101** **FINDS** **CAD981462559**
1/4-1/2 **LA JOLLA, CA 92037** **ECHO**
0.284 mi.
1498 ft. **Site 9 of 9 in cluster W**

Relative: RCRA-SQG:
Higher
Date form received by agency: 04/01/1986

Actual: **257 ft.**

Facility name:	LILLY RESEARCH LABORATORIES
Facility address:	3252 HOLIDAY COURT - SUITE 101 LA JOLLA, CA 92037
EPA ID:	CAD981462559
Mailing address:	HOLIDAY COURT - SUITE 101 LA JOLLA, CA 92037
Contact:	ENVIRONMENTAL MANAGER
Contact address:	3252 HOLIDAY COURT - SUITE 101 LA JOLLA, CA 92037
Contact country:	US
Contact telephone:	619-458-7901
Contact email:	Not reported

LILLY RESEARCH LABORATORIES (Continued) **1000293504**

EPA Region: 09
Classification: Small Small Quantity Generator
Description: Handler: generates more than 100 and less than 1000 kg of hazardous waste during any calendar month and accumulates less than 6000 kg of hazardous waste at any time; or generates 100 kg or less of hazardous waste during any calendar month, and accumulates more than 1000 kg of hazardous waste at any time

Owner/Operator Summary:
Owner/operator name: THE COURSON COMPANY
Owner/operator address: NOT REQUIRED
NOT REQUIRED, ME 99999
Owner/operator country: Not reported
Owner/operator telephone: 415-555-1212
Owner/operator email: Not reported
Owner/operator fax: Not reported
Owner/operator extension: Not reported
Legal status: Private
Owner/Operator Type: Owner
Owner/Op start date: Not reported
Owner/Op end date: Not reported

Owner/operator name: NOT REQUIRED
Owner/operator address: NOT REQUIRED
NOT REQUIRED, ME 99999
Owner/operator country: Not reported
Owner/operator telephone: 415-555-1212
Owner/operator email: Not reported
Owner/operator fax: Not reported
Owner/operator extension: Not reported
Legal status: Private
Owner/Operator Type: Operator
Owner/Op start date: Not reported
Owner/Op end date: Not reported

Handler Activities Summary:
U.S. importer of hazardous waste: No
Mixed waste (haz. and radioactive): No
Recycler of hazardous waste: No
Transporter of hazardous waste: No
Treater, storer or disposer of HW: No
Underground injection activity: No
On-site burner exemption: No
Furnace exemption: No
Used oil fuel burner: No
Used oil processor: No
User oil refiner: No
Used oil fuel marketer to burner: No
Used oil Specification marketer: No
Used oil transfer facility: No
Used oil transporter: No

Violation Status: No violations found

FINDS:

Registry ID: 110002715811

LILLY RESEARCH LABORATORIES (Continued) **1000293504**

Environmental Interest/Information System
RCRAInfo is a national information system that supports the Resource Conservation and Recovery Act (RCRA) program through the tracking of events and activities related to facilities that generate, transport, and treat, store, or dispose of hazardous waste. RCRAInfo allows RCRA program staff to track the notification, permit, compliance, and corrective action activities required under RCRA.

Click this hyperlink while viewing on your computer to access additional FINDS: detail in the EDR Site Report.

ECHO:
Envid: 1000293504
Registry ID: 110002715811
DFR URL: http://echo.epa.gov/detailed-facility-report?fid=110002715811

X207 **VETERANS ADMIN MEDICAL CENTER** **UST** **1008192106**
NNE **3350 LA JOLLA VILLAGE DR** **SWEEPS UST** **N/A**
1/4-1/2 **SAN DIEGO, CA 92161** **CHMIRS**
0.396 mi. **HIST FTTS**
2091 ft. **Site 1 of 3 in cluster X**

Relative: Higher
Actual: 344 ft.

UST:
Facility ID: H00508
Permitting Agency: SAN DIEGO COUNTY
Latitude: 32.8762948
Longitude: -117.2309304

Facility ID: 37-000-100508
Permitting Agency: San Diego County Department of Environmental Health
Latitude: 37.271881
Longitude: -119.270233

SWEEPS UST:
Status: Active
Comp Number: 508
Number: 9
Board Of Equalization: 44-004655
Referral Date: Not reported
Action Date: 06-26-92
Created Date: 02-29-88
Owner Tank Id: Not reported
SWRCB Tank Id: 37-000-000508-000001
Tank Status: A
Capacity: 100
Active Date: Not reported
Tank Use: UNKNOWN
STG: W
Content: Not reported
Number Of Tanks: 8

Status: Active
Comp Number: 508
Number: 9
Board Of Equalization: 44-004655
Referral Date: Not reported

VETERANS ADMIN MEDICAL CENTER (Continued) **1008192106**

Action Date: 06-26-92
Created Date: 02-29-88
Owner Tank Id: Not reported
SWRCB Tank Id: 37-000-000508-000004
Tank Status: A
Capacity: 10000
Active Date: Not reported
Tank Use: CHEMICAL
STG: P
Content: Not reported
Number Of Tanks: Not reported

Status: Active
Comp Number: 508
Number: 9
Board Of Equalization: 44-004655
Referral Date: Not reported
Action Date: 06-26-92
Created Date: 02-29-88
Owner Tank Id: Not reported
SWRCB Tank Id: 37-000-000508-000005
Tank Status: A
Capacity: 6500
Active Date: Not reported
Tank Use: CHEMICAL
STG: P
Content: Not reported
Number Of Tanks: Not reported

Status: Active
Comp Number: 508
Number: 9
Board Of Equalization: 44-004655
Referral Date: Not reported
Action Date: 06-26-92
Created Date: 02-29-88
Owner Tank Id: Not reported
SWRCB Tank Id: 37-000-000508-000006
Tank Status: A
Capacity: 6500
Active Date: Not reported
Tank Use: CHEMICAL
STG: P
Content: Not reported
Number Of Tanks: Not reported

Status: Active
Comp Number: 508
Number: 9
Board Of Equalization: 44-004655
Referral Date: Not reported
Action Date: 06-26-92
Created Date: 02-29-88
Owner Tank Id: Not reported
SWRCB Tank Id: 37-000-000508-000007
Tank Status: A
Capacity: 2000

VETERANS ADMIN MEDICAL CENTER (Continued) **1008192106**

Active Date: Not reported
Tank Use: M.V. FUEL
STG: P
Content: LEADED
Number Of Tanks: Not reported

Status: Active
Comp Number: 508
Number: 9
Board Of Equalization: 44-004655
Referral Date: Not reported
Action Date: 06-26-92
Created Date: 02-29-88
Owner Tank Id: Not reported
SWRCB Tank Id: 37-000-000508-000012
Tank Status: A
Capacity: 10000
Active Date: Not reported
Tank Use: M.V. FUEL
STG: P
Content: OTHER
Number Of Tanks: Not reported

Status: Active
Comp Number: 508
Number: 9
Board Of Equalization: 44-004655
Referral Date: Not reported
Action Date: 06-26-92
Created Date: 02-29-88
Owner Tank Id: Not reported
SWRCB Tank Id: 37-000-000508-000013
Tank Status: A
Capacity: 12000
Active Date: Not reported
Tank Use: M.V. FUEL
STG: P
Content: OTHER
Number Of Tanks: Not reported

Status: Active
Comp Number: 508
Number: 9
Board Of Equalization: 44-004655
Referral Date: Not reported
Action Date: 06-26-92
Created Date: 02-29-88
Owner Tank Id: Not reported
SWRCB Tank Id: 37-000-000508-000014
Tank Status: A
Capacity: 12000
Active Date: Not reported
Tank Use: M.V. FUEL
STG: P
Content: OTHER
Number Of Tanks: Not reported

VETERANS ADMIN MEDICAL CENTER (Continued) **1008192106**

Status: Not reported
Comp Number: 508
Number: Not reported
Board Of Equalization: 44-004655
Referral Date: Not reported
Action Date: Not reported
Created Date: Not reported
Owner Tank Id: Not reported
SWRCB Tank Id: 37-000-000508-000002
Tank Status: Not reported
Capacity: 10000
Active Date: Not reported
Tank Use: M.V. FUEL
STG: PRODUCT
Content: OTHER
Number Of Tanks: 6

Status: Not reported
Comp Number: 508
Number: Not reported
Board Of Equalization: 44-004655
Referral Date: Not reported
Action Date: Not reported
Created Date: Not reported
Owner Tank Id: Not reported
SWRCB Tank Id: 37-000-000508-000003
Tank Status: Not reported
Capacity: 1000
Active Date: Not reported
Tank Use: CHEMICAL
STG: PRODUCT
Content: Not reported
Number Of Tanks: Not reported

Status: Not reported
Comp Number: 508
Number: Not reported
Board Of Equalization: 44-004655
Referral Date: Not reported
Action Date: Not reported
Created Date: Not reported
Owner Tank Id: Not reported
SWRCB Tank Id: 37-000-000508-000008
Tank Status: Not reported
Capacity: 2000
Active Date: Not reported
Tank Use: CHEMICAL
STG: PRODUCT
Content: Not reported
Number Of Tanks: Not reported

Status: Not reported
Comp Number: 508
Number: Not reported
Board Of Equalization: 44-004655
Referral Date: Not reported
Action Date: Not reported

VETERANS ADMIN MEDICAL CENTER (Continued) **1008192106**

Created Date: Not reported
Owner Tank Id: Not reported
SWRCB Tank Id: 37-000-000508-000009
Tank Status: Not reported
Capacity: 20000
Active Date: Not reported
Tank Use: CHEMICAL
STG: PRODUCT
Content: Not reported
Number Of Tanks: Not reported

Status: Not reported
Comp Number: 508
Number: Not reported
Board Of Equalization: 44-004655
Referral Date: Not reported
Action Date: Not reported
Created Date: Not reported
Owner Tank Id: Not reported
SWRCB Tank Id: 37-000-000508-000010
Tank Status: Not reported
Capacity: 100
Active Date: Not reported
Tank Use: CHEMICAL
STG: WASTE
Content: Not reported
Number Of Tanks: Not reported

Status: Not reported
Comp Number: 508
Number: Not reported
Board Of Equalization: 44-004655
Referral Date: Not reported
Action Date: Not reported
Created Date: Not reported
Owner Tank Id: Not reported
SWRCB Tank Id: 37-000-000508-000011
Tank Status: Not reported
Capacity: 10000
Active Date: Not reported
Tank Use: M.V. FUEL
STG: PRODUCT
Content: OTHER
Number Of Tanks: Not reported

CHMIRS:
OES Incident Number: 12-1257
OES notification: 03/05/2012
OES Date: Not reported
OES Time: Not reported
Date Completed: Not reported
Property Use: Not reported
Agency Id Number: Not reported
Agency Incident Number: Not reported
Time Notified: Not reported
Time Completed: Not reported
Surrounding Area: Not reported

VETERANS ADMIN MEDICAL CENTER (Continued) **1008192106**

Estimated Temperature:	Not reported
Property Management:	Not reported
More Than Two Substances Involved?:	Not reported
Resp Agncy Personel # Of Decontaminated:	Not reported
Responding Agency Personel # Of Injuries:	Not reported
Responding Agency Personel # Of Fatalities:	Not reported
Others Number Of Decontaminated:	Not reported
Others Number Of Injuries:	Not reported
Others Number Of Fatalities:	Not reported
Vehicle Make/year:	Not reported
Vehicle License Number:	Not reported
Vehicle State:	Not reported
Vehicle Id Number:	Not reported
CA DOT PUC/ICC Number:	Not reported
Company Name:	Not reported
Reporting Officer Name/ID:	Not reported
Report Date:	Not reported
Facility Telephone:	Not reported
Waterway Involved:	No
Waterway:	Not reported
Spill Site:	Other
Cleanup By:	Responsible Party
Containment:	Not reported
What Happened:	Not reported
Type:	Not reported
Measure:	Gal(s)
Other:	Not reported
Date/Time:	745
Year:	2012
Agency:	San Diego VA Hospital
Incident Date:	3/5/2012
Admin Agency:	San Diego County Health Services Department
Amount:	Not reported
Contained:	Yes
Site Type:	Not reported
E Date:	Not reported
Substance:	Naturalite Hemodialysis solution
Quantity Released:	10
Unknown:	Not reported
Substance #2:	Not reported
Substance #3:	Not reported
Evacuations:	Not reported
Number of Injuries:	Not reported
Number of Fatalities:	Not reported
#1 Pipeline:	Not reported
#2 Pipeline:	Not reported
#3 Pipeline:	Not reported
#1 Vessel >= 300 Tons:	Not reported
#2 Vessel >= 300 Tons:	Not reported
#3 Vessel >= 300 Tons:	Not reported
Evacs:	Not reported
Injuries:	Not reported
Fatals:	Not reported
Comments:	Not reported
Description:	A 55-gallon drum was damaged in transit by a nail, causing the bottom of the drum to leak at the warehouse.

VETERANS ADMIN MEDICAL CENTER (Continued) **1008192106**

HIST FTTS INSP:
Inspection Number: 1988022204947 1
Region: 09
Inspection Date: Not reported
Inspector: CZAJKOWSKI
Violation occurred: Yes
Investigation Type: Section 6 PCB Federal Conducted
Investigation Reason: Neutral Scheme, Region
Legislation Code: TSCA
Facility Function: User

X208 **SAN DIEGO V.A. HEALTHCARE SYSTEM** **SEMS-ARCHIVE** **1007199053**
NNE **3350 LA JOLLA VILLAGE DR., (MC-0018) BLDG. 16** **PADS** **CAD980673198**
1/4-1/2 **SAN DIEGO, CA 92161**
0.396 mi.
2091 ft. **Site 2 of 3 in cluster X**

Relative:
Higher

Actual:
344 ft.

SEMS Archive:
Site ID: 900304
EPA ID: CAD980673198
Cong District: Not reported
FIPS Code: 6073
FF: Y
NPL: Not on the NPL
Non NPL Status: NFRAP-Site does not qualify for the NPL based on existing information

SEMS Archive Detail:
Region: 9
Site ID: 900304
EPA ID: CAD980673198
Site Name: SAN DIEGO V.A. HEALTHCARE SYSTEM
NPL: N
FF: Y
OU: 0
Action Code: DS
Action Name: DISCVRY
SEQ: 1
Start Date: 2015-03-23 00:00:00
Finish Date: 2015-03-23 00:00:00
Qual: Not reported
Current Action Lead: EPA Perf

Region: 9
Site ID: 900304
EPA ID: CAD980673198
Site Name: SAN DIEGO V.A. HEALTHCARE SYSTEM
NPL: N
FF: Y
OU: 0
Action Code: PA
Action Name: PA
SEQ: 1
Start Date: 2014-01-06 00:00:00
Finish Date: 2015-09-22 00:00:00
Qual: N
Current Action Lead: EPA Perf

SAN DIEGO V.A. HEALTHCARE SYSTEM (Continued) **1007199053**

PADS:

EPAID:	CAD980673198
Facility name:	SAN DIEGO VA HEALTHCARE SYSTEM
Facility Address:	3350 LAJOLLA VILLAGE DR SAN DIEGO, CA 92161
Facility country:	US
Generator:	Yes
Storer:	No
Transporter:	No
Disposer:	No
Research facility:	No
Smelter:	No
Facility owner name:	DEPARTMENT OF VETERANS AFFAIRS
Contact title:	GEMS COORDINATOR
Contact name:	JEAN PARKINSON
Contact tel:	858-642-1052
Contact extension:	Not reported
Mailing address:	3350 LAJOLLA VILLAGE DRIVE MAILCODE 0015 SAN DIEGO, CA 92161
Mailing country:	US
Cert. title:	GEMS COORDINATOR
Cert. name:	JEAN PARKINSON
Cert. date:	01/25/2010
Date received:	05/14/2010

X209 **VETERANS ADMINS. HOSPITAL** **San Diego Co. HMMD** **U001573380**
NNE **3350 LA JOLLA VILLAGE DR** **HIST UST** **N/A**
1/4-1/2 **SAN DIEGO, CA 92161** **CHMIRS**
0.396 mi. **EMI**
2091 ft. **Site 3 of 3 in cluster X**

Relative:
Higher

Actual:
344 ft.

HMMD SAN DIEGO:

Permit Number:	100508
Business Type:	6HK65
EPA Id Number:	CAD980673198
APN:	344-080-21-00
Last HMMD Inspection:	07/24/2012
Facility Telephone:	858-552-8585
Permit Status:	OPEN
Permit Expiration:	03/31/2013
Date Last Updated:	11/02/2012
Facility Owner:	VA SAN DIEGO HEALTH CARE SYSTEM
Facility Mailing Address:	3350 LA JOLLA VILLAGE DR
Facility Mailing City:	SAN DIEGO
Facility Mailing State:	CA
Facility Mailing Zip:	920137
UST Owner:	VA SAN DIEGO HEALTH CARE SYSTEM
Handle Regulated Hazmat:	Y
Own Or Operate UST:	Y
Subject To APSA:	Not reported
Generate Haz Waste:	Y
Treat Haz Waste:	N
Generate Medical Waste:	Not reported

Inventory Active Permits (not SQG Medical):

Permit Number:	100508
Update Date:	11/02/2012

VETERANS ADMINS. HOSPITAL (Continued) **U001573380**

Case Number:	74-86-2
Name:	ACETYLENE GAS
Other Information:	Not reported
Material Waste:	Material
Hazardous Categories 1:	FIRE
Hazardous Categories 2:	PRESSURE RELEASE
Permit Number:	100508
Update Date:	11/02/2012
Case Number:	Not reported
Name:	AIR, COMPRESSED
Other Information:	BUILDINGS 1, 2 & 18/ROOM 6123A,6136,6137
Material Waste:	Material
Hazardous Categories 1:	PRESSURE RELEASE
Hazardous Categories 2:	Not reported
Permit Number:	100508
Update Date:	11/02/2012
Case Number:	MIXTURE
Name:	AK-100 CAGE WASH & AK-200 DESCALER
Other Information:	DETERGENT & PHOSPHORIC ACID - 6TH FLOOR NORTH
Material Waste:	Material
Hazardous Categories 1:	FIRE
Hazardous Categories 2:	REACTIVE
Permit Number:	100508
Update Date:	11/02/2012
Case Number:	7440-37-1
Name:	ARGON, AR, 99%, COMPRESSED GAS
Other Information:	Not reported
Material Waste:	Material
Hazardous Categories 1:	PRESSURE RELEASE
Hazardous Categories 2:	Not reported
Permit Number:	100508
Update Date:	11/02/2012
Case Number:	124-38-9
Name:	CARBON DIOXIDE GAS
Other Information:	BLDG 9 -WAREHOUSE
Material Waste:	Material
Hazardous Categories 1:	PRESSURE RELEASE
Hazardous Categories 2:	Not reported
Permit Number:	100508
Update Date:	11/02/2012
Case Number:	124-38-9
Name:	CARBON DIOXIDE, 90%; HYDROGEN, 10% COMPRESSED GAS
Other Information:	Not reported
Material Waste:	Material
Hazardous Categories 1:	PRESSURE RELEASE
Hazardous Categories 2:	ACUTE
Permit Number:	100508
Update Date:	11/02/2012
Case Number:	Not reported
Name:	CARCINOGENS &/OR REPRODUCTIVE TOXINS
Other Information:	BELOW STATE DISCLOSURE AMTS ARE/MAY BE ON SITE

VETERANS ADMINS. HOSPITAL (Continued) **U001573380**

Material Waste: Not reported
Hazardous Categories 1: Not reported
Hazardous Categories 2: Not reported

Permit Number: 100508
Update Date: 11/02/2012
Case Number: Not reported
Name: DIESEL
Other Information: UNDERGROUND TANK 100508 T011 B1
Material Waste: Material
Hazardous Categories 1: FIRE
Hazardous Categories 2: Not reported

Permit Number: 100508
Update Date: 11/02/2012
Case Number: Not reported
Name: DIESEL
Other Information: UNDERGROUND TANK 100508 T012 B2
Material Waste: Material
Hazardous Categories 1: FIRE
Hazardous Categories 2: Not reported

Permit Number: 100508
Update Date: 11/02/2012
Case Number: Not reported
Name: DIESEL
Other Information: UNDERGROUND TANK 100508 T013 D3
Material Waste: Material
Hazardous Categories 1: FIRE
Hazardous Categories 2: Not reported

Permit Number: 100508
Update Date: 11/02/2012
Case Number: Not reported
Name: DIESEL
Other Information: UNDERGROUND TANK 100508 T014 D4
Material Waste: Material
Hazardous Categories 1: FIRE
Hazardous Categories 2: Not reported

Permit Number: 100508
Update Date: 11/02/2012
Case Number: 75-21-8
Name: ETHYLENE OXIDE (100%) IN 10 OUNCE CYLINDERS
Other Information: Not reported
Material Waste: Material
Hazardous Categories 1: CHRONIC
Hazardous Categories 2: EXTREMELY HAZARDOUS

Permit Number: 100508
Update Date: 11/02/2012
Case Number: 7440-59-7
Name: HELIUM, HE, 99%, COMPRESSED GAS:
Other Information: BLDG 9 - ROOM 1601, 5073
Material Waste: Material
Hazardous Categories 1: PRESSURE RELEASE
Hazardous Categories 2: Not reported

VETERANS ADMINS. HOSPITAL (Continued) **U001573380**

Permit Number:	100508
Update Date:	11/02/2012
Case Number:	1333-74-0
Name:	HYDROGEN
Other Information:	Not reported
Material Waste:	Material
Hazardous Categories 1:	PRESSURE RELEASE
Hazardous Categories 2:	Not reported

Permit Number:	100508
Update Date:	11/02/2012
Case Number:	MIXTURE
Name:	LEAD ACID BATTERIES
Other Information:	SULFURIC ACID
Material Waste:	Material
Hazardous Categories 1:	FIRE
Hazardous Categories 2:	Not reported

Permit Number:	100508
Update Date:	11/02/2012
Case Number:	74-82-8
Name:	METHANE
Other Information:	Not reported
Material Waste:	Material
Hazardous Categories 1:	FIRE
Hazardous Categories 2:	PRESSURE RELEASE

Permit Number:	100508
Update Date:	11/02/2012
Case Number:	Not reported
Name:	NATURALYTE
Other Information:	ELECTROLYTE & ACID SOLUTION
Material Waste:	Material
Hazardous Categories 1:	FIRE
Hazardous Categories 2:	Not reported

Permit Number:	100508
Update Date:	11/02/2012
Case Number:	7727-37-9
Name:	NITROGEN GAS
Other Information:	Not reported
Material Waste:	Material
Hazardous Categories 1:	FIRE
Hazardous Categories 2:	PRESSURE RELEASE

Permit Number:	100508
Update Date:	11/02/2012
Case Number:	7727-37-9
Name:	NITROGEN LIQUID
Other Information:	Not reported
Material Waste:	Material
Hazardous Categories 1:	PRESSURE RELEASE
Hazardous Categories 2:	CRYOGENIC

Permit Number:	100508
Update Date:	11/02/2012
Case Number:	7727-37-9

VETERANS ADMINS. HOSPITAL (Continued) **U001573380**

Name: NITROGEN,75%; OXYGEN,20%; CARBON DIOXIDE 5%
Other Information: COMPRESSED GAS
Material Waste: Material
Hazardous Categories 1: PRESSURE RELEASE
Hazardous Categories 2: Not reported

Permit Number: 100508
Update Date: 11/02/2012
Case Number: 10024-97-2
Name: NITROUS OXIDE,N20,99%, COMPRESSED GAS
Other Information: Not reported
Material Waste: Material
Hazardous Categories 1: PRESSURE RELEASE
Hazardous Categories 2: Not reported

Permit Number: 100508
Update Date: 11/02/2012
Case Number: 8002-05-9
Name: OIL, LUBRICATING : MOTOR HYDRAULIC
Other Information: Not reported
Material Waste: Material
Hazardous Categories 1: FIRE
Hazardous Categories 2: ACUTE

Permit Number: 100508
Update Date: 11/02/2012
Case Number: 7782-44-7
Name: OXYGEN, 02, 99%, COMPRESSED GAS:
Other Information: Not reported
Material Waste: Material
Hazardous Categories 1: PRESSURE RELEASE
Hazardous Categories 2: Not reported

Permit Number: 100508
Update Date: 11/02/2012
Case Number: 7782-44-7
Name: OXYGEN, 02, 99%, LIQUIFIED COMPRESSED GAS:
Other Information: Not reported
Material Waste: Material
Hazardous Categories 1: PRESSURE RELEASE
Hazardous Categories 2: Not reported

Permit Number: 100508
Update Date: 11/02/2012
Case Number: 26099-09-2
Name: POLYMALEIC ACID: AQUA SERV, COOLING TRT
Other Information: Not reported
Material Waste: Material
Hazardous Categories 1: REACTIVE
Hazardous Categories 2: Not reported

Permit Number: 100508
Update Date: 11/02/2012
Case Number: 74-98-6
Name: PROPANE
Other Information: Not reported
Material Waste: Material

VETERANS ADMINS. HOSPITAL (Continued) **U001573380**

Hazardous Categories 1:	PRESSURE RELEASE
Hazardous Categories 2:	Not reported
Permit Number:	100508
Update Date:	11/02/2012
Case Number:	Not reported
Name:	R-123 COOLANT
Other Information:	BLDG 2 - SELF CONTAINED INSIDE CHILLERS
Material Waste:	Material
Hazardous Categories 1:	REACTIVE
Hazardous Categories 2:	Not reported
Permit Number:	100508
Update Date:	11/02/2012
Case Number:	Not reported
Name:	ROCK SALT SLURRY BLDG 2
Other Information:	Not reported
Material Waste:	Material
Hazardous Categories 1:	FIRE
Hazardous Categories 2:	Not reported
Permit Number:	100508
Update Date:	11/02/2012
Case Number:	7664-93-9
Name:	SULFURIC ACID,H2SO4, 93%
Other Information:	Not reported
Material Waste:	Material
Hazardous Categories 1:	ACUTE
Hazardous Categories 2:	EXTREMELY HAZARDOUS
Permit Number:	100508
Update Date:	11/02/2012
Case Number:	Not reported
Name:	WASTE 122 ALKALINE SOL'N W/OUT METALS
Other Information:	MSRA WASTE- BLDG 16 GENXPERT CARTRIDGES
Material Waste:	Waste
Hazardous Categories 1:	Not reported
Hazardous Categories 2:	Not reported
Permit Number:	100508
Update Date:	11/02/2012
Case Number:	Not reported
Name:	WASTE 141 OFF-SPEC,AGED,SURPL INORGANICS
Other Information:	WASTE AEROSOLS
Material Waste:	Waste
Hazardous Categories 1:	Not reported
Hazardous Categories 2:	Not reported
Permit Number:	100508
Update Date:	11/02/2012
Case Number:	Not reported
Name:	WASTE 151 ASBESTOS CONTAINING WASTE
Other Information:	FRIABLE ASBESTOS
Material Waste:	Waste
Hazardous Categories 1:	Not reported
Hazardous Categories 2:	Not reported

VETERANS ADMINS. HOSPITAL (Continued) **U001573380**

Permit Number:	100508
Update Date:	11/02/2012
Case Number:	Not reported
Name:	WASTE 181 INORGANIC SOLID WASTE (OTHER)
Other Information:	BULK CHEMO & TRACE
Material Waste:	Waste
Hazardous Categories 1:	Not reported
Hazardous Categories 2:	Not reported

Permit Number:	100508
Update Date:	11/02/2012
Case Number:	Not reported
Name:	WASTE 181 INORGANIC SOLID WASTE (OTHER)
Other Information:	SPENT BATTERIES/ AMERICAN BATTERY
Material Waste:	Waste
Hazardous Categories 1:	Not reported
Hazardous Categories 2:	Not reported

Permit Number:	100508
Update Date:	11/02/2012
Case Number:	Not reported
Name:	WASTE 212 OXYGENATED SOLVENTS
Other Information:	CRYSTAL VIOLET WASTE -BLDG 16
Material Waste:	Waste
Hazardous Categories 1:	Not reported
Hazardous Categories 2:	Not reported

Permit Number:	100508
Update Date:	11/02/2012
Case Number:	Not reported
Name:	WASTE 214 UNSPEC SOLVENT MIXTURE
Other Information:	LAB AND PAINT SOLVENTS
Material Waste:	Waste
Hazardous Categories 1:	Not reported
Hazardous Categories 2:	Not reported

Permit Number:	100508
Update Date:	11/02/2012
Case Number:	Not reported
Name:	WASTE 221 WASTE OIL & MIXED OIL
Other Information:	Not reported
Material Waste:	Waste
Hazardous Categories 1:	Not reported
Hazardous Categories 2:	Not reported

Permit Number:	100508
Update Date:	11/02/2012
Case Number:	Not reported
Name:	WASTE 223 UNSPEC OIL CONTAINING WASTE
Other Information:	OILY ABSORBENT/RAGS
Material Waste:	Waste
Hazardous Categories 1:	Not reported
Hazardous Categories 2:	Not reported

Permit Number:	100508
Update Date:	11/02/2012
Case Number:	Not reported

VETERANS ADMINS. HOSPITAL (Continued) **U001573380**

Name: WASTE 261 POLYCHLORINATED BIPHENYLS
Other Information: PCB
Material Waste: Waste
Hazardous Categories 1: Not reported
Hazardous Categories 2: Not reported

Permit Number: 100508
Update Date: 11/02/2012
Case Number: Not reported
Name: WASTE 291 LATEX WASTE
Other Information: BLDG 16& ROOM B189
Material Waste: Waste
Hazardous Categories 1: Not reported
Hazardous Categories 2: Not reported

Permit Number: 100508
Update Date: 11/02/2012
Case Number: Not reported
Name: WASTE 311 PHARMACEUTICAL WASTE
Other Information: PHARMACEUTICAL WASTE
Material Waste: Waste
Hazardous Categories 1: Not reported
Hazardous Categories 2: Not reported

Permit Number: 100508
Update Date: 11/02/2012
Case Number: Not reported
Name: WASTE 541 PHOTOCHEM/PHOTOPROC WASTE
Other Information: PHOTO RECYCLING CO INC
Material Waste: Waste
Hazardous Categories 1: Not reported
Hazardous Categories 2: Not reported

Permit Number: 100508
Update Date: 11/02/2012
Case Number: Not reported
Name: WASTE 551 LABORATORY WASTE CHEMICALS
Other Information: CORROSIVE BASIC ORGANIC/INORGANIC
Material Waste: Waste
Hazardous Categories 1: Not reported
Hazardous Categories 2: Not reported

Permit Number: 100508
Update Date: 11/02/2012
Case Number: Not reported
Name: WASTE 551 LABORATORY WASTE CHEMICALS
Other Information: LIST ON FILE
Material Waste: Waste
Hazardous Categories 1: Not reported
Hazardous Categories 2: Not reported

Permit Number: 100508
Update Date: 11/02/2012
Case Number: Not reported
Name: WASTE 551 LABORATORY WASTE CHEMICALS*
Other Information: WASTE PARAFORMALDEHYDES, ETHIDUIM BROMIDE, DAB
Material Waste: Waste

VETERANS ADMINS. HOSPITAL (Continued) **U001573380**

Hazardous Categories 1: Not reported
Hazardous Categories 2: Not reported

Permit Number: 100508
Update Date: 11/02/2012
Case Number: Not reported
Name: WASTE 551 LABORATORY WASTE CHEMICALS*
Other Information: WASTE SODIUM AZIDE
Material Waste: Waste
Hazardous Categories 1: Not reported
Hazardous Categories 2: Not reported

Permit Number: 100508
Update Date: 11/02/2012
Case Number: Not reported
Name: WASTE 725 LIQUIDS W MERCURY - R
Other Information: WASTE MERCURY
Material Waste: Waste
Hazardous Categories 1: Not reported
Hazardous Categories 2: Not reported

Permit Number: 100508
Update Date: 11/02/2012
Case Number: Not reported
Name: WASTE 741 LIQ W HALOG ORG >OR= 1000MG/L
Other Information: VARIOUS TOXIC LIQUIDS & SOLID ORGANICS
Material Waste: Waste
Hazardous Categories 1: Not reported
Hazardous Categories 2: Not reported

Permit Number: 100508
Update Date: 11/02/2012
Case Number: Not reported
Name: WASTE 741 LIQ W HALOG ORG >OR= 1000MG/L
Other Information: WASTE FLAMMABLE LIQUIDS
Material Waste: Waste
Hazardous Categories 1: Not reported
Hazardous Categories 2: Not reported

Permit Number: 100508
Update Date: 11/02/2012
Case Number: Not reported
Name: WASTE 791 LIQUIDS WITH PH <OR= 2
Other Information: CORROSIVE ACIDIC ORGANIC/INORGANIC
Material Waste: Waste
Hazardous Categories 1: Not reported
Hazardous Categories 2: Not reported

Permit Number: 100508
Update Date: 11/02/2012
Case Number: Not reported
Name: WASTE 888 USED OIL FILTERS
Other Information: CO-GENERATION PLANT
Material Waste: Waste
Hazardous Categories 1: Not reported
Hazardous Categories 2: Not reported

VETERANS ADMINS. HOSPITAL (Continued) **U001573380**

Permit Number:	100508
Update Date:	11/02/2012
Case Number:	Not reported
Name:	WASTE 901 INFECTIOUS WASTE, GENERAL
Other Information:	RED BAG
Material Waste:	Waste
Hazardous Categories 1:	Not reported
Hazardous Categories 2:	Not reported

Permit Number:	100508
Update Date:	11/02/2012
Case Number:	Not reported
Name:	WASTE 902 INFECTIOUS WASTE, SHARPS
Other Information:	Not reported
Material Waste:	Waste
Hazardous Categories 1:	Not reported
Hazardous Categories 2:	Not reported

Permit Number:	100508
Update Date:	11/02/2012
Case Number:	Not reported
Name:	WASTE 903 INF WST,TISSUE/ANAT. REMAINS
Other Information:	MORGUE
Material Waste:	Waste
Hazardous Categories 1:	Not reported
Hazardous Categories 2:	Not reported

Violations Active Permits:

Permit Number:	100508
Update Date:	11/02/2012
Inspection Date:	05/15/2007
Violation Code:	6HV0201
Violation:	WASTE CONTAINER NOT CLOSED
Violation Citation:	Hazardous waste containers are not kept closed while in storage. CCR 66265.173(a)
Activity:	ACTIVE

Permit Number:	100508
Update Date:	11/02/2012
Inspection Date:	05/15/2007
Violation Code:	6HV0209
Violation:	WASTE ONSITE >90/180/270 DAYS
Violation Citation:	Hazardous waste is stored in excess of allowable time period (90 days) without a State permit or written variance. CCR 25201(a) & 66262.34(a)&(c)
Activity:	ACTIVE

Permit Number:	100508
Update Date:	11/02/2012
Inspection Date:	05/15/2007
Violation Code:	6HV0131
Violation:	UPF Permit NOT OBTAINED for HAZWASTE
Violation Citation:	A Unified Program Facility permit has not been obtained for the generation of hazardous waste. 68.905
Activity:	ACTIVE

Permit Number:	100508

VETERANS ADMINS. HOSPITAL (Continued) **U001573380**

Update Date:	11/02/2012
Inspection Date:	05/15/2007
Violation Code:	6HV0218
Violation:	FILTERS:FUEL/OIL NOT LABELED OR CLOSED
Violation Citation:	Failed to label &/or close drained used oil filters &/or used fuel filters. 25250.22 and 66266.130(c)(3)
Activity:	ACTIVE
Permit Number:	100508
Update Date:	11/02/2012
Inspection Date:	05/15/2007
Violation Code:	6HV0221
Violation:	DID NOT COMPLY W/SATELLITE REGS.
Violation Citation:	Failed to comply with satellite regulations. 66262.34(e)
Activity:	ACTIVE
Permit Number:	100508
Update Date:	11/02/2012
Inspection Date:	05/15/2007
Violation Code:	6HV4204
Violation:	WARNING SIGN NOT POSTED
Violation Citation:	MW designated accumulation area not posted with an approved and legible biohazardous waste "warning sign" in English and Spanish. 118310
Activity:	ACTIVE
Permit Number:	100508
Update Date:	11/02/2012
Inspection Date:	05/15/2007
Violation Code:	6HV4208
Violation:	SHARPS CONTAINER: NO TAPED SHUT
Violation Citation:	Full sharps container ready for disposal not taped closed or tightly-lidded to preclude loss of contents. 118285(b)
Activity:	ACTIVE
Permit Number:	100508
Update Date:	11/02/2012
Inspection Date:	05/15/2007
Violation Code:	6HV4209
Violation:	NO GENERATOR'S INFO ON RED BAGS/SHARPS
Violation Citation:	Red bags, sharps containers not labeled with generator's name, address, and phone number. 68.1205
Activity:	ACTIVE
Permit Number:	100508
Update Date:	11/02/2012
Inspection Date:	05/15/2007
Violation Code:	6HV4212
Violation:	RED BAGS NOT CONTAINERIZED
Violation Citation:	Did not containerize and place red bags in rigid, leak resistant, and covered containers or bins. 118280(b)
Activity:	ACTIVE
Permit Number:	100508
Update Date:	11/02/2012
Inspection Date:	05/15/2007
Violation Code:	6HV3255

VETERANS ADMINS. HOSPITAL (Continued) **U001573380**

Violation: SPILL CONTAIN. NOT DRY/IN GOOD CONDITION
Violation Citation: Spill container is not in good condition and/or liquid free. 2635(b)(1), 2636(a)(1)
Activity: ACTIVE

Permit Number: 100508
Update Date: 11/02/2012
Inspection Date: 05/15/2007
Violation Code: 6HV3257
Violation: 2NDRY CONTAINMENT NOT LIQUID FREE
Violation Citation: Secondary containment system components not liquid free. 2631(d)(4)
Activity: ACTIVE

Permit Number: 100508
Update Date: 11/02/2012
Inspection Date: 05/15/2007
Violation Code: 6HV3257
Violation: 2NDRY CONTAINMENT NOT LIQUID FREE
Violation Citation: Secondary containment system components not liquid free. 2631(d)(4)
Activity: ACTIVE

Permit Number: 100508
Update Date: 11/02/2012
Inspection Date: 05/15/2007
Violation Code: 6HV3257
Violation: 2NDRY CONTAINMENT NOT LIQUID FREE
Violation Citation: Secondary containment system components not liquid free. 2631(d)(4)
Activity: ACTIVE

Permit Number: 100508
Update Date: 11/02/2012
Inspection Date: 07/24/2012
Violation Code: 6HV0221
Violation: DID NOT COMPLY W/SATELLITE REGS.
Violation Citation: Failed to comply with satellite regulations. 66262.34(e)
Activity: ACTIVE

Permit Number: 100508
Update Date: 11/02/2012
Inspection Date: 07/24/2012
Violation Code: 6HV3192
Violation: NO D.O INSPECTION/INCOMPL;NO REPORTS
Violation Citation: Designated Operator monthly inspection not conducted or incomplete; or DO inspection reports not onsite 2715 (c)(d)(e)
Activity: ACTIVE

Permit Number: 100508
Update Date: 11/02/2012
Inspection Date: 07/24/2012
Violation Code: 6HV3255
Violation: SPILL CONTAIN. NOT DRY/IN GOOD CONDITION
Violation Citation: Spill container is not in good condition and/or liquid free. 2635(b)(1), 2636(a)(1)
Activity: ACTIVE

Permit Number: 100508
Update Date: 11/02/2012

VETERANS ADMINS. HOSPITAL (Continued) **U001573380**

Inspection Date:	07/24/2012
Violation Code:	6HV4214
Violation:	REUSEABLE CONTAINER UNSANITARY
Violation Citation:	Generator has not maintained reusable containers/bins for medical waste storage in a clean and sanitary manner. 118295 and 118305
Activity:	ACTIVE
Permit Number:	100508
Update Date:	11/02/2012
Inspection Date:	07/24/2012
Violation Code:	6HV4220
Violation:	MW INTERIM STORAGE NOT SECURED
Violation Citation:	MW interim storage area not properly secured. 118307
Activity:	ACTIVE
Permit Number:	100508
Update Date:	11/02/2012
Inspection Date:	10/12/2007
Violation Code:	6HV4259
Violation:	ILLEGAL DISPOSAL OF MED WASTE
Violation Citation:	Unlawful disposal of untreated medical waste to an unauthorized point. 118340
Activity:	ACTIVE
Permit Number:	100508
Update Date:	11/02/2012
Inspection Date:	10/12/2007
Violation Code:	6HV4202
Violation:	MED WASTE NO SEGREGATED AT POINT OF ORIG
Violation Citation:	Medical waste was not separated from other waste at the point of origin. 118275
Activity:	ACTIVE
Permit Number:	100508
Update Date:	11/02/2012
Inspection Date:	10/12/2007
Violation Code:	6HV4207
Violation:	SHARPS IMPROPERLY CONTAINED
Violation Citation:	Generator did not store sharps waste in approved and properly marked sharps container. 118285(a)(d)
Activity:	ACTIVE
Permit Number:	100508
Update Date:	11/02/2012
Inspection Date:	10/12/2007
Violation Code:	6HV4210
Violation:	MED WASTE NOT IN RED BAGS
Violation Citation:	Generator did not store medical waste in approved and properly marked red bags (non-sharps). 118275
Activity:	ACTIVE
Permit Number:	100508
Update Date:	11/02/2012
Inspection Date:	10/12/2007
Violation Code:	6HV4411
Violation:	PATH WASTE NOT SEGREGATED
Violation Citation:	Did not segregate pathology waste from other medical waste. 118275(f)

VETERANS ADMINS. HOSPITAL (Continued) **U001573380**

Activity:	ACTIVE
Permit Number:	100508
Update Date:	11/02/2012
Inspection Date:	10/12/2007
Violation Code:	6HV4413
Violation:	ILLEGAL DISPOSAL OF PATHOLOGY WASTE
Violation Citation:	Illegal disposal of pathology waste. 118340
Activity:	ACTIVE
Permit Number:	100508
Update Date:	11/02/2012
Inspection Date:	10/12/2007
Violation Code:	6HV4251
Violation:	IMPROPER TREATMENT OF MEDWASTE
Violation Citation:	Improper treatment of medical waste using an unapproved method or procedure. 118215
Activity:	ACTIVE
Permit Number:	100508
Update Date:	11/02/2012
Inspection Date:	10/12/2007
Violation Code:	6HV4260
Violation:	TRANSPORT: NO LQHE/REGISTRATION
Violation Citation:	Transportation of medical waste without State Hauler Registration or without a limited-quantity hauling exemption from County HMMD. 118025
Activity:	ACTIVE
Permit Number:	100508
Update Date:	11/02/2012
Inspection Date:	02/27/2008
Violation Code:	6HV4202
Violation:	MED WASTE NO SEGREGATED AT POINT OF ORIG
Violation Citation:	Medical waste was not separated from other waste at the point of origin. 118275
Activity:	ACTIVE
Permit Number:	100508
Update Date:	11/02/2012
Inspection Date:	02/27/2008
Violation Code:	6HV4210
Violation:	MED WASTE NOT IN RED BAGS
Violation Citation:	Generator did not store medical waste in approved and properly marked red bags (non-sharps). 118275
Activity:	ACTIVE
Permit Number:	100508
Update Date:	11/02/2012
Inspection Date:	02/27/2008
Violation Code:	6HV4251
Violation:	IMPROPER TREATMENT OF MEDWASTE
Violation Citation:	Improper treatment of medical waste using an unapproved method or procedure. 118215
Activity:	ACTIVE
Permit Number:	100508
Update Date:	11/02/2012

VETERANS ADMINS. HOSPITAL (Continued) **U001573380**

Inspection Date:	02/27/2008
Violation Code:	6HV4259
Violation:	ILLEGAL DISPOSAL OF MED WASTE
Violation Citation:	Unlawful disposal of untreated medical waste to an unauthorized point. 118340
Activity:	ACTIVE
Permit Number:	100508
Update Date:	11/02/2012
Inspection Date:	02/27/2008
Violation Code:	6HV4260
Violation:	TRANSPORT: NO LQHE/REGISTRATION
Violation Citation:	Transportation of medical waste without State Hauler Registration or without a limited-quantity hauling exemption from County HMMD. 118025
Activity:	ACTIVE
Permit Number:	100508
Update Date:	11/02/2012
Inspection Date:	02/27/2008
Violation Code:	6HV0304
Violation:	WASTE DETERMINATION NOT MADE
Violation Citation:	Generator of a waste has not determined if that waste is a hazardous waste as defined by law. CCR 66262.11 & 66260.200(c)
Activity:	ACTIVE
Permit Number:	100508
Update Date:	11/02/2012
Inspection Date:	10/12/2005
Violation Code:	6HV0133
Violation:	MANIFEST COPY NOT SENT TO DTSC
Violation Citation:	Generator of hazardous waste has not sent the appropriate copy of the manifest to DTSC/Cal-EPA. CCR 66262.23(a)(4)
Activity:	ACTIVE
Permit Number:	100508
Update Date:	11/02/2012
Inspection Date:	10/12/2005
Violation Code:	6HV0139
Violation:	NO BIENNIAL REPORT TO DTSC
Violation Citation:	Generator has not submitted the biennial report to CAL-EPA as required and maintained a copy on site for review. CCR 66262.40, 66262.41
Activity:	ACTIVE
Permit Number:	100508
Update Date:	11/02/2012
Inspection Date:	10/12/2005
Violation Code:	6HV0202
Violation:	WASTE CONTAINER W/O LABELS
Violation Citation:	Hazardous waste containers &/or tanks are missing labels, accumulation date and/or are improperly labeled. CCR 66262.34(a)(2); 66262.34(a)(3) & 66262.34(f)
Activity:	ACTIVE
Permit Number:	100508
Update Date:	11/02/2012
Inspection Date:	10/12/2005
Violation Code:	6HV0208

VETERANS ADMINS. HOSPITAL (Continued) **U001573380**

Violation:	STORAGE AREA: NO WEEKLY INSPECTION
Violation Citation:	Hazardous waste storage area is not being inspected weekly for deteriorated or leaking containers CCR 66265.174
Activity:	ACTIVE
Permit Number:	100508
Update Date:	11/02/2012
Inspection Date:	10/12/2005
Violation Code:	6HV1601
Violation:	HAZWASTE TANKS W/O P.E. ASSESSMENT
Violation Citation:	Failed to obtain a P.E. assessment for hazardous waste tank system. 66265.191(a) or 66265.192(a)
Activity:	ACTIVE
Permit Number:	100508
Update Date:	11/02/2012
Inspection Date:	10/12/2005
Violation Code:	6HV4204
Violation:	WARNING SIGN NOT POSTED
Violation Citation:	MW designated accumulation area not posted with an approved and legible biohazardous waste "warning sign" in English and Spanish. 118310
Activity:	ACTIVE
Permit Number:	100508
Update Date:	11/02/2012
Inspection Date:	10/12/2005
Violation Code:	6HV4210
Violation:	MED WASTE NOT IN RED BAGS
Violation Citation:	Generator did not store medical waste in approved and properly marked red bags (non-sharps). 118275
Activity:	ACTIVE
Permit Number:	100508
Update Date:	11/02/2012
Inspection Date:	10/12/2005
Violation Code:	6HV4254
Violation:	THERMOM: NO CALIBRATION RECORDS -3YRS
Violation Citation:	Generator did not maintain records of annual thermometer calibration checks onsite for at least the past 3 years. 118215(2)(B)
Activity:	ACTIVE
Permit Number:	100508
Update Date:	11/02/2012
Inspection Date:	10/12/2005
Violation Code:	6HV4351
Violation:	LQG:MWMP NOT SUBMITTED TO HMD
Violation Citation:	Medical Waste Management Plan has not been submitted to County HMD (Initial Submission/updates)(LQG). 117960, 117970
Activity:	ACTIVE
Permit Number:	100508
Update Date:	11/02/2012
Inspection Date:	10/12/2005
Violation Code:	6HV4353
Violation:	LQG:NO MW DISPOSAL RECORDS FOR 3 YRS
Violation Citation:	Generator did not retain on file disposal receipts and/or tracking

VETERANS ADMINS. HOSPITAL (Continued) **U001573380**

documents for waste shipped offsite for at least 3 years (LQG). 117975
Activity: ACTIVE

Permit Number: 100508
Update Date: 11/02/2012
Inspection Date: 10/12/2005
Violation Code: 6HV3104
Violation: FORMS A & B NOT AVAIL./SUBMITTED
Violation Citation: CUPA UST form(s) A and/or B not available/complete/submitted to HMD. 25286(a); 2711
Activity: ACTIVE

Permit Number: 100508
Update Date: 11/02/2012
Inspection Date: 10/12/2005
Violation Code: 6HV3107
Violation: MONITORING PROCEDURES NOT AVAIL/TO HMD
Violation Citation: Monitoring procedures not available/complete/submitted to HMD 2632(b)& (d), 2634(d), 2641(h), 2711(a)(9)
Activity: ACTIVE

Permit Number: 100508
Update Date: 11/02/2012
Inspection Date: 10/12/2005
Violation Code: 6HV3108
Violation: UST ER RESPONSE PLAN NOT COMPLETE/AVAIL
Violation Citation: Emergency Response Plan is not available/complete. 25289(b); 2632(b), 2634(e), 2641(h)
Activity: ACTIVE

Permit Number: 100508
Update Date: 11/02/2012
Inspection Date: 10/12/2005
Violation Code: 6HV3109
Violation: NO SCALED PLOT PLAN AVAIL/TO HMD
Violation Citation: Scaled Plot plan showing tank, piping & equipment location not available/complete/submitted to HMD. 2711(a)(8), 2632(d)(1) (C)
Activity: ACTIVE

Permit Number: 100508
Update Date: 11/02/2012
Inspection Date: 10/12/2005
Violation Code: 6HV3191
Violation: NO D.O. CERT/NOTIFICATION/CHANGE
Violation Citation: Designated Operator Notification/Change form not submitted and/or D.O. not ICC certified. 2715 (a)(b)
Activity: ACTIVE

Permit Number: 100508
Update Date: 11/02/2012
Inspection Date: 01/19/2010
Violation Code: 6HV0301
Violation: HAZWASTE:UNAUTHORIZED DISPOSAL
Violation Citation: Disposal or causing the disposal of hazardous waste to an unauthorized point (ground, storm drain, sewer system, trash, or air). HSC 25189.5(a) or 25189(d)
Activity: ACTIVE

VETERANS ADMINS. HOSPITAL (Continued) **U001573380**

Permit Number:	100508
Update Date:	11/02/2012
Inspection Date:	01/19/2010
Violation Code:	6HV1701
Violation:	UNAUTH. TREATMENT OF HAZARDOUS WASTE
Violation Citation:	Unauthorized treatment of hazardous waste.{All tiers 25201(a) Additionally, CESW/SQT: 25201.5; CEL: 25201.14; CA: 25200.3; PBR: 67450.1}
Activity:	ACTIVE
Permit Number:	100508
Update Date:	11/02/2012
Inspection Date:	05/25/2006
Violation Code:	6HV4422
Violation:	PHARM WASTE NOT PROPERLY LABELED
Violation Citation:	Generator did not properly label container holding pharmaceutical waste with the words -incineration only- or other approved markings on the lid and side. 118275(g)
Activity:	ACTIVE
Permit Number:	100508
Update Date:	11/02/2012
Inspection Date:	05/25/2006
Violation Code:	6HV4432
Violation:	ILLEGAL DISPOSAL OF PHARM WASTE
Violation Citation:	Illegal disposal of pharmaceutical waste to an unauthorized point. 118340 and 118222(b)
Activity:	ACTIVE
Permit Number:	100508
Update Date:	11/02/2012
Inspection Date:	05/25/2006
Violation Code:	6HV0228
Violation:	CONTAINER NOT KEPT CLOSED
Violation Citation:	Failed to keep container closed. CFR 265.173
Activity:	ACTIVE
Permit Number:	100508
Update Date:	11/02/2012
Inspection Date:	05/25/2006
Violation Code:	6HV0227
Violation:	HAZWASTE TANK/CONTAINER W/O LABEL/DATE
Violation Citation:	Failed to properly label/date hazardous waste container &/or tank. 66262.34(f)
Activity:	ACTIVE
Permit Number:	100508
Update Date:	11/02/2012
Inspection Date:	05/25/2006
Violation Code:	6HV0227
Violation:	HAZWASTE TANK/CONTAINER W/O LABEL/DATE
Violation Citation:	Failed to properly label/date hazardous waste container &/or tank. 66262.34(f)
Activity:	ACTIVE
Permit Number:	100508
Update Date:	11/02/2012

VETERANS ADMINS. HOSPITAL (Continued) **U001573380**

Inspection Date:	05/25/2006
Violation Code:	6HV0226
Violation:	HW NOT ACCUMULATED IN TANK/CONTAINER
Violation Citation:	Did not accumulate waste in container or tank. 66262.34 (d)(2)
Activity:	ACTIVE
Permit Number:	100508
Update Date:	11/02/2012
Inspection Date:	07/12/2010
Violation Code:	6HV0304
Violation:	WASTE DETERMINATION NOT MADE
Violation Citation:	Generator of a waste has not determined if that waste is a hazardous waste as defined by law. CCR 66262.11 & 66260.200(c)
Activity:	ACTIVE
Permit Number:	100508
Update Date:	11/02/2012
Inspection Date:	07/12/2010
Violation Code:	6HV0306
Violation:	ILLEGAL DISPOSAL OF LATEX PAINT
Violation Citation:	Disposed of latex paint illegally. 25217.1
Activity:	ACTIVE
Permit Number:	100508
Update Date:	11/02/2012
Inspection Date:	07/12/2010
Violation Code:	6HV0221
Violation:	DID NOT COMPLY W/SATELLITE REGS.
Violation Citation:	Failed to comply with satellite regulations. 66262.34(e)
Activity:	ACTIVE
Permit Number:	100508
Update Date:	11/02/2012
Inspection Date:	07/12/2010
Violation Code:	6HV1018
Violation:	INVENTORY INCOMPLETE/NOT AMENDED
Violation Citation:	Inventory not amended for 100% increase of hazardous material onsite or inventory is incomplete. 25509, 25510
Activity:	ACTIVE
Permit Number:	100508
Update Date:	11/02/2012
Inspection Date:	07/12/2010
Violation Code:	6HV4210
Violation:	MED WASTE NOT IN RED BAGS
Violation Citation:	Generator did not store medical waste in approved and properly marked red bags (non-sharps). 118275
Activity:	ACTIVE
Permit Number:	100508
Update Date:	11/02/2012
Inspection Date:	07/12/2010
Violation Code:	6HV4422
Violation:	PHARM WASTE NOT PROPERLY LABELED
Violation Citation:	Generator did not properly label container holding pharmaceutical waste with the words -incineration only- or other approved markings on the lid and side. 118275(g)

VETERANS ADMINS. HOSPITAL (Continued) **U001573380**

Activity:	ACTIVE
Permit Number:	100508
Update Date:	11/02/2012
Inspection Date:	07/12/2010
Violation Code:	6HV4219
Violation:	MW INTERIM STORAGE NOT POSTED
Violation Citation:	MW interim storage area not marked with warning sign or a biohazard symbol legible from 5 feet. 118307, 118310
Activity:	ACTIVE
Permit Number:	100508
Update Date:	11/02/2012
Inspection Date:	07/12/2010
Violation Code:	6HV4213
Violation:	NO LABEL: LIDS/SIDES OF CONTAINER
Violation Citation:	Did not label waste container/bin on the lid and side so as to be clearly visible. 118280(b)
Activity:	ACTIVE
Permit Number:	100508
Update Date:	11/02/2012
Inspection Date:	04/29/2009
Violation Code:	6HV1009
Violation:	HMBP: INADEQUATE SITE MAP
Violation Citation:	Business Plan does not have a site map which provides sufficient or complete information for emergency response agencies. HSC 25509(a)(5) & 25505(a)(2)
Activity:	ACTIVE
Permit Number:	100508
Update Date:	11/02/2012
Inspection Date:	04/29/2009
Violation Code:	6HV0301
Violation:	HAZWASTE:UNAUTHORIZED DISPOSAL
Violation Citation:	Disposal or causing the disposal of hazardous waste to an unauthorized point (ground, storm drain, sewer system, trash, or air). HSC 25189.5(a) or 25189(d)
Activity:	ACTIVE
Permit Number:	100508
Update Date:	11/02/2012
Inspection Date:	04/29/2009
Violation Code:	6HV0304
Violation:	WASTE DETERMINATION NOT MADE
Violation Citation:	Generator of a waste has not determined if that waste is a hazardous waste as defined by law. CCR 66262.11 & 66260.200(c)
Activity:	ACTIVE
Permit Number:	100508
Update Date:	11/02/2012
Inspection Date:	04/29/2009
Violation Code:	6HV0201
Violation:	WASTE CONTAINER NOT CLOSED
Violation Citation:	Hazardous waste containers are not kept closed while in storage. CCR 66265.173(a)
Activity:	ACTIVE

VETERANS ADMINS. HOSPITAL (Continued) **U001573380**

Permit Number:	100508
Update Date:	11/02/2012
Inspection Date:	04/29/2009
Violation Code:	6HV0202
Violation:	WASTE CONTAINER W/O LABELS
Violation Citation:	Hazardous waste containers &/or tanks are missing labels, accumulation date and/or are improperly labeled. CCR 66262.34(a)(2); 66262.34(a)(3) & 66262.34(f)
Activity:	ACTIVE
Permit Number:	100508
Update Date:	11/02/2012
Inspection Date:	04/29/2009
Violation Code:	6HV0205
Violation:	WASTE CONTAINER: POOR CONDITION
Violation Citation:	Failed to transfer hazardous waste from a container that leaked or was in poor condition to another container in good condition. CCR 66265.171
Activity:	ACTIVE
Permit Number:	100508
Update Date:	11/02/2012
Inspection Date:	04/29/2009
Violation Code:	6HV0209
Violation:	WASTE ONSITE >90/180/270 DAYS
Violation Citation:	Hazardous waste is stored in excess of allowable time period (90 days) without a State permit or written variance. CCR 25201(a) & 66262.34(a)&(c)
Activity:	ACTIVE
Permit Number:	100508
Update Date:	11/02/2012
Inspection Date:	04/29/2009
Violation Code:	6HV0401
Violation:	TRAINING RECORDS UNAVAILABLE
Violation Citation:	Personnel training records are not maintained to document compliance with requirements for current and former employees. CCR 66265.16(d)&(e)
Activity:	ACTIVE
Permit Number:	100508
Update Date:	11/02/2012
Inspection Date:	04/29/2009
Violation Code:	6HV0402
Violation:	TRAINING PROGRAM NOT ADEQUATE
Violation Citation:	Personnel training is not adequate to ensure compliance with hazardous waste regulations. CCR 66265.16(a)&(b)
Activity:	ACTIVE
Permit Number:	100508
Update Date:	11/02/2012
Inspection Date:	04/29/2009
Violation Code:	6HV4202
Violation:	MED WASTE NO SEGREGATED AT POINT OF ORIG
Violation Citation:	Medical waste was not separated from other waste at the point of origin. 118275
Activity:	ACTIVE

VETERANS ADMINS. HOSPITAL (Continued) **U001573380**

Permit Number:	100508
Update Date:	11/02/2012
Inspection Date:	04/29/2009
Violation Code:	6HV4206
Violation:	SPILL OF MED WASTE NOT CLEANED
Violation Citation:	Generator did not clean-up a leak or spill of medical waste in an approved manner. 118300
Activity:	ACTIVE
Permit Number:	100508
Update Date:	11/02/2012
Inspection Date:	04/29/2009
Violation Code:	6HV4209
Violation:	NO GENERATOR'S INFO ON RED BAGS/SHARPS
Violation Citation:	Red bags, sharps containers not labeled with generator's name, address, and phone number. 68.1205
Activity:	ACTIVE
Permit Number:	100508
Update Date:	11/02/2012
Inspection Date:	04/29/2009
Violation Code:	6HV4212
Violation:	RED BAGS NOT CONTAINERIZED
Violation Citation:	Did not containerize and place red bags in rigid, leak resistant, and covered containers or bins. 118280(b)
Activity:	ACTIVE
Permit Number:	100508
Update Date:	11/02/2012
Inspection Date:	04/29/2009
Violation Code:	6HV4421
Violation:	PHARM WASTE NOT SEGREGATED
Violation Citation:	Generator did not segregate pharmaceutical waste from other medical waste. 118275(g)
Activity:	ACTIVE
Permit Number:	100508
Update Date:	11/02/2012
Inspection Date:	07/20/2011
Violation Code:	6HV0207
Violation:	FIRE/EXPLOSION/RELEASE NOT MINIMIZED
Violation Citation:	Facility not maintained &/operated to minimize possibility of fire, explosion or release. CCR 66265.31
Activity:	ACTIVE
Permit Number:	100508
Update Date:	11/02/2012
Inspection Date:	07/20/2011
Violation Code:	6HV4212
Violation:	RED BAGS NOT CONTAINERIZED
Violation Citation:	Did not containerize and place red bags in rigid, leak resistant, and covered containers or bins. 118280(b)
Activity:	ACTIVE
Permit Number:	100508
Update Date:	11/02/2012
Inspection Date:	07/20/2011

VETERANS ADMINS. HOSPITAL (Continued) **U001573380**

Violation Code: 6HV4220
Violation: MW INTERIM STORAGE NOT SECURED
Violation Citation: MW interim storage area not properly secured. 118307
Activity: ACTIVE

Permit Number: 100508
Update Date: 11/02/2012
Inspection Date: 06/27/2008
Violation Code: 6HV3193
Violation: NO TRAINING/RECORD INCOMPLETE-NOT ONSITE
Violation Citation: Facility employee(s) are not trained, training records are incomplete, and/or not onsite. 2715(f)
Activity: ACTIVE

Permit Number: 100508
Update Date: 11/02/2012
Inspection Date: 09/30/2008
Violation Code: 6HV4202
Violation: MED WASTE NO SEGREGATED AT POINT OF ORIG
Violation Citation: Medical waste was not separated from other waste at the point of origin. 118275
Activity: ACTIVE

Permit Number: 100508
Update Date: 11/02/2012
Inspection Date: 09/30/2008
Violation Code: 6HV4207
Violation: SHARPS IMPROPERLY CONTAINED
Violation Citation: Generator did not store sharps waste in approved and properly marked sharps container. 118285(a)(d)
Activity: ACTIVE

Permit Number: 100508
Update Date: 11/02/2012
Inspection Date: 09/30/2008
Violation Code: 6HV4251
Violation: IMPROPER TREATMENT OF MEDWASTE
Violation Citation: Improper treatment of medical waste using an unapproved method or procedure. 118215
Activity: ACTIVE

Permit Number: 100508
Update Date: 11/02/2012
Inspection Date: 09/30/2008
Violation Code: 6HV4260
Violation: TRANSPORT: NO LQHE/REGISTRATION
Violation Citation: Transportation of medical waste without State Hauler Registration or without a limited-quantity hauling exemption from County HMMD. 118025
Activity: ACTIVE

Permit Number: 100508
Update Date: 11/02/2012
Inspection Date: 09/30/2008
Violation Code: 6HV4259
Violation: ILLEGAL DISPOSAL OF MED WASTE
Violation Citation: Unlawful disposal of untreated medical waste to an unauthorized point. 118340

VETERANS ADMINS. HOSPITAL (Continued) **U001573380**

Activity:	ACTIVE
Permit Number:	100508
Update Date:	11/02/2012
Inspection Date:	02/06/2004
Violation Code:	6HV0202
Violation:	WASTE CONTAINER W/O LABELS
Violation Citation:	Hazardous waste containers &/or tanks are missing labels, accumulation date and/or are improperly labeled. CCR 66262.34(a)(2); 66262.34(a)(3) & 66262.34(f)
Activity:	ACTIVE
Permit Number:	100508
Update Date:	11/02/2012
Inspection Date:	02/06/2004
Violation Code:	6HV0201
Violation:	WASTE CONTAINER NOT CLOSED
Violation Citation:	Hazardous waste containers are not kept closed while in storage. CCR 66265.173(a)
Activity:	ACTIVE
Permit Number:	100508
Update Date:	11/02/2012
Inspection Date:	02/06/2004
Violation Code:	6HV1006
Violation:	HMBP: INVENTORY INADEQUATE
Violation Citation:	Business Plan inventory does not list all hazardous materials on site in disclosable quantities. HSC 25504(a),25503.5
Activity:	ACTIVE
Permit Number:	100508
Update Date:	11/02/2012
Inspection Date:	02/06/2004
Violation Code:	6HV1008
Violation:	NO ANNUAL CARC/REPRO TOXIN LIST TO HMD
Violation Citation:	Annual carcinogen and reproductive toxin list not submitted to HMD. 68.1113(c)
Activity:	ACTIVE
Permit Number:	100508
Update Date:	11/02/2012
Inspection Date:	02/06/2004
Violation Code:	6HV4211
Violation:	RED BAGS NOT TIED OFF
Violation Citation:	Red bags not tied-off to prevent leakage or expulsion of contents during handling and storage. 118280(a)
Activity:	ACTIVE
Permit Number:	100508
Update Date:	11/02/2012
Inspection Date:	02/06/2004
Violation Code:	6HV4213
Violation:	NO LABEL: LIDS/SIDES OF CONTAINER
Violation Citation:	Did not label waste container/bin on the lid and side so as to be clearly visible. 118280(b)
Activity:	ACTIVE

VETERANS ADMINS. HOSPITAL (Continued) **U001573380**

Permit Number:	100508
Update Date:	11/02/2012
Inspection Date:	02/06/2004
Violation Code:	6HV4254
Violation:	THERMOM: NO CALIBRATION RECORDS -3YRS
Violation Citation:	Generator did not maintain records of annual thermometer calibration checks onsite for at least the past 3 years. 118215(2)(B)
Activity:	ACTIVE
Permit Number:	100508
Update Date:	11/02/2012
Inspection Date:	02/06/2004
Violation Code:	6HV3107
Violation:	MONITORING PROCEDURES NOT AVAIL/TO HMD
Violation Citation:	Monitoring procedures not available/complete/submitted to HMD 2632(b)& (d), 2634(d), 2641(h), 2711(a)(9)
Activity:	ACTIVE
Permit Number:	100508
Update Date:	11/02/2012
Inspection Date:	02/06/2004
Violation Code:	6HV3108
Violation:	UST ER RESPONSE PLAN NOT COMPLETE/AVAIL
Violation Citation:	Emergency Response Plan is not available/complete. 25289(b); 2632(b), 2634(e), 2641(h)
Activity:	ACTIVE
Permit Number:	100508
Update Date:	11/02/2012
Inspection Date:	02/06/2004
Violation Code:	6HV3109
Violation:	NO SCALED PLOT PLAN AVAIL/TO HMD
Violation Citation:	Scaled Plot plan showing tank, piping & equipment location not available/complete/submitted to HMD. 2711(a)(8), 2632(d)(1) (C)
Activity:	ACTIVE
Permit Number:	100508
Update Date:	11/02/2012
Inspection Date:	02/06/2004
Violation Code:	6HV3114
Violation:	2NDRY CONT TEST NOT DONE/SENT TO CUPA
Violation Citation:	Secondary containment testing not done at 6/36 months and/or not sent to CUPA within 30 days. 25284.1; 2637(a)&(e)
Activity:	ACTIVE
Permit Number:	100508
Update Date:	11/02/2012
Inspection Date:	02/06/2004
Violation Code:	6HV3154
Violation:	ENHANCED LEAK DETECT NOT PERFORMED
Violation Citation:	Enhanced leak detection not performed as required. 25292.4; 2640(e)
Activity:	ACTIVE
Permit Number:	100508
Update Date:	11/02/2012
Inspection Date:	02/06/2004
Violation Code:	6HV3251

VETERANS ADMINS. HOSPITAL (Continued) **U001573380**

Violation: MONITOR IN ALARM AT START OF INSPECTION
Violation Citation: Monitor in alarm at beginning of inspection. Alarm not investigated, recorded or reported. 2632 (c)(2)(B), 2650(e)(3)&(4), 2630(d)
Activity: ACTIVE

Permit Number: 100508
Update Date: 11/02/2012
Inspection Date: 02/06/2004
Violation Code: 6HV3254
Violation: UST SYSTEM W/O APPROVED OVERFILL PROTECT
Violation Citation: UST system does not have an approved overfill protection system. 2635(b)(2)
Activity: ACTIVE

Permit Number: 100508
Update Date: 11/02/2012
Inspection Date: 02/06/2004
Violation Code: 6HV3261
Violation: DISPENSER CONTAINMENT NOT DRY
Violation Citation: Dispenser containment not free of liquid. 2631(d)(4)
Activity: ACTIVE

Permit Number: 100508
Update Date: 11/02/2012
Inspection Date: 02/06/2004
Violation Code: 6HV3601
Violation: SWCSP:PIPE INTEG NOT TESTED EVERY 3 YEAR
Violation Citation: SINGLE WALLED CONVENTIONAL SUCTION PIPING: Piping integrity test not performed every 3 years. 2643(d)
Activity: ACTIVE

Permit Number: 100508
Update Date: 11/02/2012
Inspection Date: 02/06/2004
Violation Code: 6HV3602
Violation: SWCSP: NO DAILY MONITORING/RECORD
Violation Citation: SINGLE WALLED CONVENTIONAL SUCTION PIPING: Daily monitoring not performed and/or logged. 2643(d), App. II
Activity: ACTIVE

UST:
UST Name: UNDERGROUND TANK 100508 T001
Last Update: 2012-11-02 14:17:38
Permit Number: 100508
Tank Type: SINGLE WALL
Additional Id: T-8 OLD EMERGENCY CONTAINMENT TANK
Capacity Gallons: 100
UST Contents: Not reported
Other Content Info: OLD EMERGENCY CONTAINMENT TANK
Reg Status: EXEMPT
Remove Close Date: Not reported
Year Installed: 1970-01-01 00:00:00
Pipe Type: Not reported
Delivery System: Not reported
Monitor Code: Not reported
UST Monitor Method: Not reported

VETERANS ADMINS. HOSPITAL (Continued) **U001573380**

UST Name:	UNDERGROUND TANK 100508 T002
Last Update:	2012-11-02 14:17:38
Permit Number:	100508
Tank Type:	SINGLE WALL
Additional Id:	T-15
Capacity Gallons:	10000
UST Contents:	DIESEL
Other Content Info:	DIESEL
Reg Status:	REMOVED
Remove Close Date:	1991-01-18 00:00:00
Year Installed:	1970-01-01 00:00:00
Pipe Type:	Not reported
Delivery System:	Not reported
Monitor Code:	90
UST Monitor Method:	NO MONITORING ALTERNATIVE SELECTED. VERIFY AND ENTER MONITORING ALTERNATIVE DURING INSPECTION.

UST Name:	UNDERGROUND TANK 100508 T003
Last Update:	2012-11-02 14:17:38
Permit Number:	100508
Tank Type:	SINGLE WALL
Additional Id:	T-16
Capacity Gallons:	10000
UST Contents:	Not reported
Other Content Info:	SEE FILE FOR CONTENTS
Reg Status:	REMOVED
Remove Close Date:	1987-03-25 00:00:00
Year Installed:	1970-01-01 00:00:00
Pipe Type:	Not reported
Delivery System:	Not reported
Monitor Code:	90
UST Monitor Method:	NO MONITORING ALTERNATIVE SELECTED. VERIFY AND ENTER MONITORING ALTERNATIVE DURING INSPECTION.

UST Name:	UNDERGROUND TANK 100508 T004
Last Update:	2012-11-02 14:17:38
Permit Number:	100508
Tank Type:	SINGLE WALL
Additional Id:	T-17
Capacity Gallons:	10000
UST Contents:	Not reported
Other Content Info:	SEE FILE FOR CONTENTS
Reg Status:	REMOVED
Remove Close Date:	1987-03-25 00:00:00
Year Installed:	1970-01-01 00:00:00
Pipe Type:	Not reported
Delivery System:	Not reported
Monitor Code:	05
UST Monitor Method:	SW TANK DW PIPE W/ POS SHUTOFF-ALARM ON LLD W/ SIRS:SIR ANALY MONTHLY, TANK TEST BIENNIALLY, PIPE TEST ANN 0.1 G/HR OR MO 0.2 G/HR

UST Name:	UNDERGROUND TANK 100508 T005
Last Update:	2012-11-02 14:17:38
Permit Number:	100508
Tank Type:	SINGLE WALL
Additional Id:	T-18 BRINE TANK
Capacity Gallons:	6500

VETERANS ADMINS. HOSPITAL (Continued) **U001573380**

UST Contents:	Not reported
Other Content Info:	BRINE TANK
Reg Status:	EXEMPT
Remove Close Date:	Not reported
Year Installed:	1969-01-01 00:00:00
Pipe Type:	Not reported
Delivery System:	Not reported
Monitor Code:	99
UST Monitor Method:	OTHER - BLIND REMARK REQUIRED

UST Name:	UNDERGROUND TANK 100508 T006
Last Update:	2012-11-02 14:17:38
Permit Number:	100508
Tank Type:	SINGLE WALL
Additional Id:	T-19 BRINE TANK
Capacity Gallons:	6500
UST Contents:	Not reported
Other Content Info:	BRINE TANK
Reg Status:	EXEMPT
Remove Close Date:	Not reported
Year Installed:	1969-01-01 00:00:00
Pipe Type:	Not reported
Delivery System:	Not reported
Monitor Code:	99
UST Monitor Method:	OTHER - BLIND REMARK REQUIRED

UST Name:	UNDERGROUND TANK 100508 T007
Last Update:	2012-11-02 14:17:38
Permit Number:	100508
Tank Type:	SINGLE WALL
Additional Id:	T-20
Capacity Gallons:	2000
UST Contents:	LEADED
Other Content Info:	LEADED
Reg Status:	REMOVED
Remove Close Date:	1992-09-11 00:00:00
Year Installed:	1974-01-01 00:00:00
Pipe Type:	Not reported
Delivery System:	Not reported
Monitor Code:	05
UST Monitor Method:	SW TANK DW PIPE W/ POS SHUTOFF-ALARM ON LLD W/ SIRS:SIR ANALY MONTHLY, TANK TEST BIENNIALLY, PIPE TEST ANN 0.1 G/HR OR MO 0.2 G/HR

UST Name:	UNDERGROUND TANK 100508 T008
Last Update:	2012-11-02 14:17:38
Permit Number:	100508
Tank Type:	SINGLE WALL
Additional Id:	T-21
Capacity Gallons:	20000
UST Contents:	Not reported
Other Content Info:	SEE FILE FOR CONTENTS
Reg Status:	REMOVED
Remove Close Date:	1987-03-04 00:00:00
Year Installed:	1975-01-01 00:00:00
Pipe Type:	Not reported
Delivery System:	Not reported
Monitor Code:	90

VETERANS ADMINS. HOSPITAL (Continued) **U001573380**

UST Monitor Method:	NO MONITORING ALTERNATIVE SELECTED. VERIFY AND ENTER MONITORING ALTERNATIVE DURING INSPECTION.
UST Name:	UNDERGROUND TANK 100508 T009
Last Update:	2012-11-02 14:17:38
Permit Number:	100508
Tank Type:	SINGLE WALL
Additional Id:	T-22
Capacity Gallons:	20000
UST Contents:	Not reported
Other Content Info:	SEE FILE FOR CONTENTS
Reg Status:	REMOVED
Remove Close Date:	1987-03-04 00:00:00
Year Installed:	1975-01-01 00:00:00
Pipe Type:	Not reported
Delivery System:	Not reported
Monitor Code:	90
UST Monitor Method:	NO MONITORING ALTERNATIVE SELECTED. VERIFY AND ENTER MONITORING ALTERNATIVE DURING INSPECTION.
UST Name:	UNDERGROUND TANK 100508 T010
Last Update:	2012-11-02 14:17:38
Permit Number:	100508
Tank Type:	SINGLE WALL
Additional Id:	T-23
Capacity Gallons:	100
UST Contents:	Not reported
Other Content Info:	SEE FILE FOR CONTENTS
Reg Status:	REMOVED
Remove Close Date:	1986-11-06 00:00:00
Year Installed:	1983-01-01 00:00:00
Pipe Type:	Not reported
Delivery System:	Not reported
Monitor Code:	90
UST Monitor Method:	NO MONITORING ALTERNATIVE SELECTED. VERIFY AND ENTER MONITORING ALTERNATIVE DURING INSPECTION.
UST Name:	UNDERGROUND TANK 100508 T011
Last Update:	2012-11-02 14:17:38
Permit Number:	100508
Tank Type:	DOUBLE WALL
Additional Id:	11 B1/RT2987
Capacity Gallons:	12000
UST Contents:	DIESEL
Other Content Info:	DIESEL
Reg Status:	ACTIVE
Remove Close Date:	Not reported
Year Installed:	1986-12-01 00:00:00
Pipe Type:	DOUBLE WALL
Delivery System:	SUCTION
Monitor Code:	21
UST Monitor Method:	DW TANK DW SUCTION AND/ OR GRAVITY PIPING WITH INTERSTITIAL MONITORS: INTERSTITIAL.
UST Name:	UNDERGROUND TANK 100508 T012
Last Update:	2012-11-02 14:17:38
Permit Number:	100508

VETERANS ADMINS. HOSPITAL (Continued) **U001573380**

Tank Type:	DOUBLE WALL
Additional Id:	12 B2/RT2987
Capacity Gallons:	12000
UST Contents:	DIESEL
Other Content Info:	DIESEL
Reg Status:	ACTIVE
Remove Close Date:	Not reported
Year Installed:	1987-01-01 00:00:00
Pipe Type:	DOUBLE WALL
Delivery System:	SUCTION
Monitor Code:	21
UST Monitor Method:	DW TANK DW SUCTION AND/ OR GRAVITY PIPING WITH INTERSTITIAL MONITORS: INTERSTITIAL.

UST Name:	UNDERGROUND TANK 100508 T013
Last Update:	2012-11-02 14:17:38
Permit Number:	100508
Tank Type:	DOUBLE WALL
Additional Id:	13 D3/RT2987
Capacity Gallons:	10000
UST Contents:	DIESEL
Other Content Info:	DIESEL
Reg Status:	ACTIVE
Remove Close Date:	Not reported
Year Installed:	1987-01-01 00:00:00
Pipe Type:	DOUBLE WALL
Delivery System:	SUCTION
Monitor Code:	21
UST Monitor Method:	DW TANK DW SUCTION AND/ OR GRAVITY PIPING WITH INTERSTITIAL MONITORS: INTERSTITIAL.

UST Name:	UNDERGROUND TANK 100508 T014
Last Update:	2012-11-02 14:17:38
Permit Number:	100508
Tank Type:	DOUBLE WALL
Additional Id:	14 D4/RT297
Capacity Gallons:	10000
UST Contents:	DIESEL
Other Content Info:	DIESEL
Reg Status:	ACTIVE
Remove Close Date:	Not reported
Year Installed:	1987-01-01 00:00:00
Pipe Type:	DOUBLE WALL
Delivery System:	SUCTION
Monitor Code:	21
UST Monitor Method:	DW TANK DW SUCTION AND/ OR GRAVITY PIPING WITH INTERSTITIAL MONITORS: INTERSTITIAL.

UST Name:	UNDERGROUND TANK 100508 T015
Last Update:	2012-11-02 14:17:38
Permit Number:	100508
Tank Type:	DOUBLE WALL
Additional Id:	NT1664/AT5124
Capacity Gallons:	4000
UST Contents:	REGULAR UNLEADED
Other Content Info:	REGULAR UNLEADED
Reg Status:	REMOVED

VETERANS ADMINS. HOSPITAL (Continued) **U001573380**

Remove Close Date:	2004-12-29 00:00:00
Year Installed:	1993-01-01 00:00:00
Pipe Type:	DOUBLE WALL
Delivery System:	SUCTION
Monitor Code:	21
UST Monitor Method:	DW TANK DW SUCTION AND/ OR GRAVITY PIPING WITH INTERSTITIAL MONITORS: INTERSTITIAL.

Permit Number:	100508
Business Type:	6HK65
EPA Id Number:	CAD980673198
APN:	344-080-21-00
Last HMMD Inspection:	07/24/2012
Facility Telephone:	858-552-8585
Permit Status:	OPEN
Permit Expiration:	03/31/2013
Date Last Updated:	11/02/2012
Facility Owner:	VA SAN DIEGO HEALTH CARE SYSTEM
Facility Mailing Address:	3350 LA JOLLA VILLAGE DR
Facility Mailing City:	SAN DIEGO
Facility Mailing State:	CA
Facility Mailing Zip:	920137
UST Owner:	VA SAN DIEGO HEALTH CARE SYSTEM
Handle Regulated Hazmat:	Y
Own Or Operate UST:	Y
Subject To APSA:	Not reported
Generate Haz Waste:	Y
Treat Haz Waste:	N
Generate Medical Waste:	Not reported

Inventory Active Permits (not SQG Medical):

Permit Number:	100508
Update Date:	11/02/2012
Case Number:	74-86-2
Name:	ACETYLENE GAS
Other Information:	Not reported
Material Waste:	Material
Hazardous Categories 1:	FIRE
Hazardous Categories 2:	PRESSURE RELEASE

Permit Number:	100508
Update Date:	11/02/2012
Case Number:	Not reported
Name:	AIR, COMPRESSED
Other Information:	BUILDINGS 1, 2 & 18/ROOM 6123A,6136,6137
Material Waste:	Material
Hazardous Categories 1:	PRESSURE RELEASE
Hazardous Categories 2:	Not reported

Permit Number:	100508
Update Date:	11/02/2012
Case Number:	MIXTURE
Name:	AK-100 CAGE WASH & AK-200 DESCALER
Other Information:	DETERGENT & PHOSPHORIC ACID - 6TH FLOOR NORTH
Material Waste:	Material
Hazardous Categories 1:	FIRE
Hazardous Categories 2:	REACTIVE

VETERANS ADMINS. HOSPITAL (Continued) **U001573380**

Permit Number:	100508
Update Date:	11/02/2012
Case Number:	7440-37-1
Name:	ARGON, AR, 99%, COMPRESSED GAS
Other Information:	Not reported
Material Waste:	Material
Hazardous Categories 1:	PRESSURE RELEASE
Hazardous Categories 2:	Not reported

Permit Number:	100508
Update Date:	11/02/2012
Case Number:	124-38-9
Name:	CARBON DIOXIDE GAS
Other Information:	BLDG 9 -WAREHOUSE
Material Waste:	Material
Hazardous Categories 1:	PRESSURE RELEASE
Hazardous Categories 2:	Not reported

Permit Number:	100508
Update Date:	11/02/2012
Case Number:	124-38-9
Name:	CARBON DIOXIDE, 90%; HYDROGEN, 10% COMPRESSED GAS
Other Information:	Not reported
Material Waste:	Material
Hazardous Categories 1:	PRESSURE RELEASE
Hazardous Categories 2:	ACUTE

Permit Number:	100508
Update Date:	11/02/2012
Case Number:	Not reported
Name:	CARCINOGENS &/OR REPRODUCTIVE TOXINS
Other Information:	BELOW STATE DISCLOSURE AMTS ARE/MAY BE ON SITE
Material Waste:	Not reported
Hazardous Categories 1:	Not reported
Hazardous Categories 2:	Not reported

Permit Number:	100508
Update Date:	11/02/2012
Case Number:	Not reported
Name:	DIESEL
Other Information:	UNDERGROUND TANK 100508 T011 B1
Material Waste:	Material
Hazardous Categories 1:	FIRE
Hazardous Categories 2:	Not reported

Permit Number:	100508
Update Date:	11/02/2012
Case Number:	Not reported
Name:	DIESEL
Other Information:	UNDERGROUND TANK 100508 T012 B2
Material Waste:	Material
Hazardous Categories 1:	FIRE
Hazardous Categories 2:	Not reported

Permit Number:	100508
Update Date:	11/02/2012
Case Number:	Not reported

VETERANS ADMINS. HOSPITAL (Continued) **U001573380**

Name: DIESEL
Other Information: UNDERGROUND TANK 100508 T013 D3
Material Waste: Material
Hazardous Categories 1: FIRE
Hazardous Categories 2: Not reported

Permit Number: 100508
Update Date: 11/02/2012
Case Number: Not reported
Name: DIESEL
Other Information: UNDERGROUND TANK 100508 T014 D4
Material Waste: Material
Hazardous Categories 1: FIRE
Hazardous Categories 2: Not reported

Permit Number: 100508
Update Date: 11/02/2012
Case Number: 75-21-8
Name: ETHYLENE OXIDE (100%) IN 10 OUNCE CYLINDERS
Other Information: Not reported
Material Waste: Material
Hazardous Categories 1: CHRONIC
Hazardous Categories 2: EXTREMELY HAZARDOUS

Permit Number: 100508
Update Date: 11/02/2012
Case Number: 7440-59-7
Name: HELIUM, HE, 99%, COMPRESSED GAS:
Other Information: BLDG 9 - ROOM 1601, 5073
Material Waste: Material
Hazardous Categories 1: PRESSURE RELEASE
Hazardous Categories 2: Not reported

Permit Number: 100508
Update Date: 11/02/2012
Case Number: 1333-74-0
Name: HYDROGEN
Other Information: Not reported
Material Waste: Material
Hazardous Categories 1: PRESSURE RELEASE
Hazardous Categories 2: Not reported

Permit Number: 100508
Update Date: 11/02/2012
Case Number: MIXTURE
Name: LEAD ACID BATTERIES
Other Information: SULFURIC ACID
Material Waste: Material
Hazardous Categories 1: FIRE
Hazardous Categories 2: Not reported

Permit Number: 100508
Update Date: 11/02/2012
Case Number: 74-82-8
Name: METHANE
Other Information: Not reported
Material Waste: Material

VETERANS ADMINS. HOSPITAL (Continued) **U001573380**

Hazardous Categories 1: FIRE
Hazardous Categories 2: PRESSURE RELEASE

Permit Number: 100508
Update Date: 11/02/2012
Case Number: Not reported
Name: NATURALYTE
Other Information: ELECTROLYTE & ACID SOLUTION
Material Waste: Material
Hazardous Categories 1: FIRE
Hazardous Categories 2: Not reported

Permit Number: 100508
Update Date: 11/02/2012
Case Number: 7727-37-9
Name: NITROGEN GAS
Other Information: Not reported
Material Waste: Material
Hazardous Categories 1: FIRE
Hazardous Categories 2: PRESSURE RELEASE

Permit Number: 100508
Update Date: 11/02/2012
Case Number: 7727-37-9
Name: NITROGEN LIQUID
Other Information: Not reported
Material Waste: Material
Hazardous Categories 1: PRESSURE RELEASE
Hazardous Categories 2: CRYOGENIC

Permit Number: 100508
Update Date: 11/02/2012
Case Number: 7727-37-9
Name: NITROGEN,75%; OXYGEN,20%; CARBON DIOXIDE 5%
Other Information: COMPRESSED GAS
Material Waste: Material
Hazardous Categories 1: PRESSURE RELEASE
Hazardous Categories 2: Not reported

Permit Number: 100508
Update Date: 11/02/2012
Case Number: 10024-97-2
Name: NITROUS OXIDE,N20,99%, COMPRESSED GAS
Other Information: Not reported
Material Waste: Material
Hazardous Categories 1: PRESSURE RELEASE
Hazardous Categories 2: Not reported

Permit Number: 100508
Update Date: 11/02/2012
Case Number: 8002-05-9
Name: OIL, LUBRICATING : MOTOR HYDRAULIC
Other Information: Not reported
Material Waste: Material
Hazardous Categories 1: FIRE
Hazardous Categories 2: ACUTE

VETERANS ADMINS. HOSPITAL (Continued) **U001573380**

Permit Number:	100508
Update Date:	11/02/2012
Case Number:	7782-44-7
Name:	OXYGEN, 02, 99%, COMPRESSED GAS:
Other Information:	Not reported
Material Waste:	Material
Hazardous Categories 1:	PRESSURE RELEASE
Hazardous Categories 2:	Not reported

Permit Number:	100508
Update Date:	11/02/2012
Case Number:	7782-44-7
Name:	OXYGEN, 02, 99%, LIQUIFIED COMPRESSED GAS:
Other Information:	Not reported
Material Waste:	Material
Hazardous Categories 1:	PRESSURE RELEASE
Hazardous Categories 2:	Not reported

Permit Number:	100508
Update Date:	11/02/2012
Case Number:	26099-09-2
Name:	POLYMALEIC ACID: AQUA SERV, COOLING TRT
Other Information:	Not reported
Material Waste:	Material
Hazardous Categories 1:	REACTIVE
Hazardous Categories 2:	Not reported

Permit Number:	100508
Update Date:	11/02/2012
Case Number:	74-98-6
Name:	PROPANE
Other Information:	Not reported
Material Waste:	Material
Hazardous Categories 1:	PRESSURE RELEASE
Hazardous Categories 2:	Not reported

Permit Number:	100508
Update Date:	11/02/2012
Case Number:	Not reported
Name:	R-123 COOLANT
Other Information:	BLDG 2 - SELF CONTAINED INSIDE CHILLERS
Material Waste:	Material
Hazardous Categories 1:	REACTIVE
Hazardous Categories 2:	Not reported

Permit Number:	100508
Update Date:	11/02/2012
Case Number:	Not reported
Name:	ROCK SALT SLURRY BLDG 2
Other Information:	Not reported
Material Waste:	Material
Hazardous Categories 1:	FIRE
Hazardous Categories 2:	Not reported

Permit Number:	100508
Update Date:	11/02/2012
Case Number:	7664-93-9

VETERANS ADMINS. HOSPITAL (Continued) **U001573380**

Name:	SULFURIC ACID,H2SO4, 93%
Other Information:	Not reported
Material Waste:	Material
Hazardous Categories 1:	ACUTE
Hazardous Categories 2:	EXTREMELY HAZARDOUS
Permit Number:	100508
Update Date:	11/02/2012
Case Number:	Not reported
Name:	WASTE 122 ALKALINE SOL'N W/OUT METALS
Other Information:	MSRA WASTE- BLDG 16 GENXPERT CARTRIDGES
Material Waste:	Waste
Hazardous Categories 1:	Not reported
Hazardous Categories 2:	Not reported
Permit Number:	100508
Update Date:	11/02/2012
Case Number:	Not reported
Name:	WASTE 141 OFF-SPEC,AGED,SURPL INORGANICS
Other Information:	WASTE AEROSOLS
Material Waste:	Waste
Hazardous Categories 1:	Not reported
Hazardous Categories 2:	Not reported
Permit Number:	100508
Update Date:	11/02/2012
Case Number:	Not reported
Name:	WASTE 151 ASBESTOS CONTAINING WASTE
Other Information:	FRIABLE ASBESTOS
Material Waste:	Waste
Hazardous Categories 1:	Not reported
Hazardous Categories 2:	Not reported
Permit Number:	100508
Update Date:	11/02/2012
Case Number:	Not reported
Name:	WASTE 181 INORGANIC SOLID WASTE (OTHER)
Other Information:	BULK CHEMO & TRACE
Material Waste:	Waste
Hazardous Categories 1:	Not reported
Hazardous Categories 2:	Not reported
Permit Number:	100508
Update Date:	11/02/2012
Case Number:	Not reported
Name:	WASTE 181 INORGANIC SOLID WASTE (OTHER)
Other Information:	SPENT BATTERIES/ AMERICAN BATTERY
Material Waste:	Waste
Hazardous Categories 1:	Not reported
Hazardous Categories 2:	Not reported
Permit Number:	100508
Update Date:	11/02/2012
Case Number:	Not reported
Name:	WASTE 212 OXYGENATED SOLVENTS
Other Information:	CRYSTAL VIOLET WASTE -BLDG 16
Material Waste:	Waste

VETERANS ADMINS. HOSPITAL (Continued) **U001573380**

Hazardous Categories 1: Not reported
Hazardous Categories 2: Not reported

Permit Number: 100508
Update Date: 11/02/2012
Case Number: Not reported
Name: WASTE 214 UNSPEC SOLVENT MIXTURE
Other Information: LAB AND PAINT SOLVENTS
Material Waste: Waste
Hazardous Categories 1: Not reported
Hazardous Categories 2: Not reported

Permit Number: 100508
Update Date: 11/02/2012
Case Number: Not reported
Name: WASTE 221 WASTE OIL & MIXED OIL
Other Information: Not reported
Material Waste: Waste
Hazardous Categories 1: Not reported
Hazardous Categories 2: Not reported

Permit Number: 100508
Update Date: 11/02/2012
Case Number: Not reported
Name: WASTE 223 UNSPEC OIL CONTAINING WASTE
Other Information: OILY ABSORBENT/RAGS
Material Waste: Waste
Hazardous Categories 1: Not reported
Hazardous Categories 2: Not reported

Permit Number: 100508
Update Date: 11/02/2012
Case Number: Not reported
Name: WASTE 261 POLYCHLORINATED BIPHENYLS
Other Information: PCB
Material Waste: Waste
Hazardous Categories 1: Not reported
Hazardous Categories 2: Not reported

Permit Number: 100508
Update Date: 11/02/2012
Case Number: Not reported
Name: WASTE 291 LATEX WASTE
Other Information: BLDG 16& ROOM B189
Material Waste: Waste
Hazardous Categories 1: Not reported
Hazardous Categories 2: Not reported

Permit Number: 100508
Update Date: 11/02/2012
Case Number: Not reported
Name: WASTE 311 PHARMACEUTICAL WASTE
Other Information: PHARMACEUTICAL WASTE
Material Waste: Waste
Hazardous Categories 1: Not reported
Hazardous Categories 2: Not reported

VETERANS ADMINS. HOSPITAL (Continued) **U001573380**

Permit Number: 100508
Update Date: 11/02/2012
Case Number: Not reported
Name: WASTE 541 PHOTOCHEM/PHOTOPROC WASTE
Other Information: PHOTO RECYCLING CO INC
Material Waste: Waste
Hazardous Categories 1: Not reported
Hazardous Categories 2: Not reported

Permit Number: 100508
Update Date: 11/02/2012
Case Number: Not reported
Name: WASTE 551 LABORATORY WASTE CHEMICALS
Other Information: CORROSIVE BASIC ORGANIC/INORGANIC
Material Waste: Waste
Hazardous Categories 1: Not reported
Hazardous Categories 2: Not reported

Permit Number: 100508
Update Date: 11/02/2012
Case Number: Not reported
Name: WASTE 551 LABORATORY WASTE CHEMICALS
Other Information: LIST ON FILE
Material Waste: Waste
Hazardous Categories 1: Not reported
Hazardous Categories 2: Not reported

Permit Number: 100508
Update Date: 11/02/2012
Case Number: Not reported
Name: WASTE 551 LABORATORY WASTE CHEMICALS*
Other Information: WASTE PARAFORMALDEHYDES, ETHIDUIM BROMIDE, DAB
Material Waste: Waste
Hazardous Categories 1: Not reported
Hazardous Categories 2: Not reported

Permit Number: 100508
Update Date: 11/02/2012
Case Number: Not reported
Name: WASTE 551 LABORATORY WASTE CHEMICALS*
Other Information: WASTE SODIUM AZIDE
Material Waste: Waste
Hazardous Categories 1: Not reported
Hazardous Categories 2: Not reported

Permit Number: 100508
Update Date: 11/02/2012
Case Number: Not reported
Name: WASTE 725 LIQUIDS W MERCURY - R
Other Information: WASTE MERCURY
Material Waste: Waste
Hazardous Categories 1: Not reported
Hazardous Categories 2: Not reported

Permit Number: 100508
Update Date: 11/02/2012
Case Number: Not reported

VETERANS ADMINS. HOSPITAL (Continued) **U001573380**

Name:	WASTE 741 LIQ W HALOG ORG >OR= 1000MG/L
Other Information:	VARIOUS TOXIC LIQUIDS & SOLID ORGANICS
Material Waste:	Waste
Hazardous Categories 1:	Not reported
Hazardous Categories 2:	Not reported
Permit Number:	100508
Update Date:	11/02/2012
Case Number:	Not reported
Name:	WASTE 741 LIQ W HALOG ORG >OR= 1000MG/L
Other Information:	WASTE FLAMMABLE LIQUIDS
Material Waste:	Waste
Hazardous Categories 1:	Not reported
Hazardous Categories 2:	Not reported
Permit Number:	100508
Update Date:	11/02/2012
Case Number:	Not reported
Name:	WASTE 791 LIQUIDS WITH PH <OR= 2
Other Information:	CORROSIVE ACIDIC ORGANIC/INORGANIC
Material Waste:	Waste
Hazardous Categories 1:	Not reported
Hazardous Categories 2:	Not reported
Permit Number:	100508
Update Date:	11/02/2012
Case Number:	Not reported
Name:	WASTE 888 USED OIL FILTERS
Other Information:	CO-GENERATION PLANT
Material Waste:	Waste
Hazardous Categories 1:	Not reported
Hazardous Categories 2:	Not reported
Permit Number:	100508
Update Date:	11/02/2012
Case Number:	Not reported
Name:	WASTE 901 INFECTIOUS WASTE, GENERAL
Other Information:	RED BAG
Material Waste:	Waste
Hazardous Categories 1:	Not reported
Hazardous Categories 2:	Not reported
Permit Number:	100508
Update Date:	11/02/2012
Case Number:	Not reported
Name:	WASTE 902 INFECTIOUS WASTE, SHARPS
Other Information:	Not reported
Material Waste:	Waste
Hazardous Categories 1:	Not reported
Hazardous Categories 2:	Not reported
Permit Number:	100508
Update Date:	11/02/2012
Case Number:	Not reported
Name:	WASTE 903 INF WST,TISSUE/ANAT. REMAINS
Other Information:	MORGUE
Material Waste:	Waste

VETERANS ADMINS. HOSPITAL (Continued) **U001573380**

Hazardous Categories 1: Not reported
Hazardous Categories 2: Not reported

Violations Active Permits:

Permit Number: 100508
Update Date: 11/02/2012
Inspection Date: 05/15/2007
Violation Code: 6HV0201
Violation: WASTE CONTAINER NOT CLOSED
Violation Citation: Hazardous waste containers are not kept closed while in storage. CCR 66265.173(a)
Activity: ACTIVE

Permit Number: 100508
Update Date: 11/02/2012
Inspection Date: 05/15/2007
Violation Code: 6HV0209
Violation: WASTE ONSITE >90/180/270 DAYS
Violation Citation: Hazardous waste is stored in excess of allowable time period (90 days) without a State permit or written variance. CCR 25201(a) & 66262.34(a)&(c)
Activity: ACTIVE

Permit Number: 100508
Update Date: 11/02/2012
Inspection Date: 05/15/2007
Violation Code: 6HV0131
Violation: UPF Permit NOT OBTAINED for HAZWASTE
Violation Citation: A Unified Program Facility permit has not been obtained for the generation of hazardous waste. 68.905
Activity: ACTIVE

Permit Number: 100508
Update Date: 11/02/2012
Inspection Date: 05/15/2007
Violation Code: 6HV0218
Violation: FILTERS:FUEL/OIL NOT LABELED OR CLOSED
Violation Citation: Failed to label &/or close drained used oil filters &/or used fuel filters. 25250.22 and 66266.130(c)(3)
Activity: ACTIVE

Permit Number: 100508
Update Date: 11/02/2012
Inspection Date: 05/15/2007
Violation Code: 6HV0221
Violation: DID NOT COMPLY W/SATELLITE REGS.
Violation Citation: Failed to comply with satellite regulations. 66262.34(e)
Activity: ACTIVE

Permit Number: 100508
Update Date: 11/02/2012
Inspection Date: 05/15/2007
Violation Code: 6HV4204
Violation: WARNING SIGN NOT POSTED
Violation Citation: MW designated accumulation area not posted with an approved and legible biohazardous waste "warning sign" in English and Spanish. 118310

VETERANS ADMINS. HOSPITAL (Continued) **U001573380**

Activity:	ACTIVE
Permit Number:	100508
Update Date:	11/02/2012
Inspection Date:	05/15/2007
Violation Code:	6HV4208
Violation:	SHARPS CONTAINER: NO TAPED SHUT
Violation Citation:	Full sharps container ready for disposal not taped closed or tightly-lidded to preclude loss of contents. 118285(b)
Activity:	ACTIVE
Permit Number:	100508
Update Date:	11/02/2012
Inspection Date:	05/15/2007
Violation Code:	6HV4209
Violation:	NO GENERATOR'S INFO ON RED BAGS/SHARPS
Violation Citation:	Red bags, sharps containers not labeled with generator's name, address, and phone number. 68.1205
Activity:	ACTIVE
Permit Number:	100508
Update Date:	11/02/2012
Inspection Date:	05/15/2007
Violation Code:	6HV4212
Violation:	RED BAGS NOT CONTAINERIZED
Violation Citation:	Did not containerize and place red bags in rigid, leak resistant, and covered containers or bins. 118280(b)
Activity:	ACTIVE
Permit Number:	100508
Update Date:	11/02/2012
Inspection Date:	05/15/2007
Violation Code:	6HV3255
Violation:	SPILL CONTAIN. NOT DRY/IN GOOD CONDITION
Violation Citation:	Spill container is not in good condition and/or liquid free. 2635(b)(1), 2636(a)(1)
Activity:	ACTIVE
Permit Number:	100508
Update Date:	11/02/2012
Inspection Date:	05/15/2007
Violation Code:	6HV3257
Violation:	2NDRY CONTAINMENT NOT LIQUID FREE
Violation Citation:	Secondary containment system components not liquid free. 2631(d)(4)
Activity:	ACTIVE
Permit Number:	100508
Update Date:	11/02/2012
Inspection Date:	05/15/2007
Violation Code:	6HV3257
Violation:	2NDRY CONTAINMENT NOT LIQUID FREE
Violation Citation:	Secondary containment system components not liquid free. 2631(d)(4)
Activity:	ACTIVE
Permit Number:	100508
Update Date:	11/02/2012
Inspection Date:	05/15/2007

VETERANS ADMINS. HOSPITAL (Continued) **U001573380**

Violation Code:	6HV3257
Violation:	2NDRY CONTAINMENT NOT LIQUID FREE
Violation Citation:	Secondary containment system components not liquid free. 2631(d)(4)
Activity:	ACTIVE
Permit Number:	100508
Update Date:	11/02/2012
Inspection Date:	07/24/2012
Violation Code:	6HV0221
Violation:	DID NOT COMPLY W/SATELLITE REGS.
Violation Citation:	Failed to comply with satellite regulations. 66262.34(e)
Activity:	ACTIVE
Permit Number:	100508
Update Date:	11/02/2012
Inspection Date:	07/24/2012
Violation Code:	6HV3192
Violation:	NO D.O INSPECTION/INCOMPL;NO REPORTS
Violation Citation:	Designated Operator monthly inspection not conducted or incomplete; or DO inspection reports not onsite 2715 (c)(d)(e)
Activity:	ACTIVE
Permit Number:	100508
Update Date:	11/02/2012
Inspection Date:	07/24/2012
Violation Code:	6HV3255
Violation:	SPILL CONTAIN. NOT DRY/IN GOOD CONDITION
Violation Citation:	Spill container is not in good condition and/or liquid free. 2635(b)(1), 2636(a)(1)
Activity:	ACTIVE
Permit Number:	100508
Update Date:	11/02/2012
Inspection Date:	07/24/2012
Violation Code:	6HV4214
Violation:	REUSEABLE CONTAINER UNSANITARY
Violation Citation:	Generator has not maintained reusable containers/bins for medical waste storage in a clean and sanitary manner. 118295 and 118305
Activity:	ACTIVE
Permit Number:	100508
Update Date:	11/02/2012
Inspection Date:	07/24/2012
Violation Code:	6HV4220
Violation:	MW INTERIM STORAGE NOT SECURED
Violation Citation:	MW interim storage area not properly secured. 118307
Activity:	ACTIVE
Permit Number:	100508
Update Date:	11/02/2012
Inspection Date:	10/12/2007
Violation Code:	6HV4259
Violation:	ILLEGAL DISPOSAL OF MED WASTE
Violation Citation:	Unlawful disposal of untreated medical waste to an unauthorized point. 118340
Activity:	ACTIVE

VETERANS ADMINS. HOSPITAL (Continued) **U001573380**

Permit Number:	100508
Update Date:	11/02/2012
Inspection Date:	10/12/2007
Violation Code:	6HV4202
Violation:	MED WASTE NO SEGREGATED AT POINT OF ORIG
Violation Citation:	Medical waste was not separated from other waste at the point of origin. 118275
Activity:	ACTIVE

Permit Number:	100508
Update Date:	11/02/2012
Inspection Date:	10/12/2007
Violation Code:	6HV4207
Violation:	SHARPS IMPROPERLY CONTAINED
Violation Citation:	Generator did not store sharps waste in approved and properly marked sharps container. 118285(a)(d)
Activity:	ACTIVE

Permit Number:	100508
Update Date:	11/02/2012
Inspection Date:	10/12/2007
Violation Code:	6HV4210
Violation:	MED WASTE NOT IN RED BAGS
Violation Citation:	Generator did not store medical waste in approved and properly marked red bags (non-sharps). 118275
Activity:	ACTIVE

Permit Number:	100508
Update Date:	11/02/2012
Inspection Date:	10/12/2007
Violation Code:	6HV4411
Violation:	PATH WASTE NOT SEGREGATED
Violation Citation:	Did not segregate pathology waste from other medical waste. 118275(f)
Activity:	ACTIVE

Permit Number:	100508
Update Date:	11/02/2012
Inspection Date:	10/12/2007
Violation Code:	6HV4413
Violation:	ILLEGAL DISPOSAL OF PATHOLOGY WASTE
Violation Citation:	Illegal disposal of pathology waste. 118340
Activity:	ACTIVE

Permit Number:	100508
Update Date:	11/02/2012
Inspection Date:	10/12/2007
Violation Code:	6HV4251
Violation:	IMPROPER TREATMENT OF MEDWASTE
Violation Citation:	Improper treatment of medical waste using an unapproved method or procedure. 118215
Activity:	ACTIVE

Permit Number:	100508
Update Date:	11/02/2012
Inspection Date:	10/12/2007
Violation Code:	6HV4260
Violation:	TRANSPORT: NO LQHE/REGISTRATION

VETERANS ADMINS. HOSPITAL (Continued) **U001573380**

Violation Citation:	Transportation of medical waste without State Hauler Registration or without a limited-quantity hauling exemption from County HMMD. 118025
Activity:	ACTIVE
Permit Number:	100508
Update Date:	11/02/2012
Inspection Date:	02/27/2008
Violation Code:	6HV4202
Violation:	MED WASTE NO SEGREGATED AT POINT OF ORIG
Violation Citation:	Medical waste was not separated from other waste at the point of origin. 118275
Activity:	ACTIVE
Permit Number:	100508
Update Date:	11/02/2012
Inspection Date:	02/27/2008
Violation Code:	6HV4210
Violation:	MED WASTE NOT IN RED BAGS
Violation Citation:	Generator did not store medical waste in approved and properly marked red bags (non-sharps). 118275
Activity:	ACTIVE
Permit Number:	100508
Update Date:	11/02/2012
Inspection Date:	02/27/2008
Violation Code:	6HV4251
Violation:	IMPROPER TREATMENT OF MEDWASTE
Violation Citation:	Improper treatment of medical waste using an unapproved method or procedure. 118215
Activity:	ACTIVE
Permit Number:	100508
Update Date:	11/02/2012
Inspection Date:	02/27/2008
Violation Code:	6HV4259
Violation:	ILLEGAL DISPOSAL OF MED WASTE
Violation Citation:	Unlawful disposal of untreated medical waste to an unauthorized point. 118340
Activity:	ACTIVE
Permit Number:	100508
Update Date:	11/02/2012
Inspection Date:	02/27/2008
Violation Code:	6HV4260
Violation:	TRANSPORT: NO LQHE/REGISTRATION
Violation Citation:	Transportation of medical waste without State Hauler Registration or without a limited-quantity hauling exemption from County HMMD. 118025
Activity:	ACTIVE
Permit Number:	100508
Update Date:	11/02/2012
Inspection Date:	02/27/2008
Violation Code:	6HV0304
Violation:	WASTE DETERMINATION NOT MADE
Violation Citation:	Generator of a waste has not determined if that waste is a hazardous waste as defined by law. CCR 66262.11 & 66260.200(c)
Activity:	ACTIVE

VETERANS ADMINS. HOSPITAL (Continued) **U001573380**

Permit Number:	100508
Update Date:	11/02/2012
Inspection Date:	10/12/2005
Violation Code:	6HV0133
Violation:	MANIFEST COPY NOT SENT TO DTSC
Violation Citation:	Generator of hazardous waste has not sent the appropriate copy of the manifest to DTSC/Cal-EPA. CCR 66262.23(a)(4)
Activity:	ACTIVE
Permit Number:	100508
Update Date:	11/02/2012
Inspection Date:	10/12/2005
Violation Code:	6HV0139
Violation:	NO BIENNIAL REPORT TO DTSC
Violation Citation:	Generator has not submitted the biennial report to CAL-EPA as required and maintained a copy on site for review. CCR 66262.40, 66262.41
Activity:	ACTIVE
Permit Number:	100508
Update Date:	11/02/2012
Inspection Date:	10/12/2005
Violation Code:	6HV0202
Violation:	WASTE CONTAINER W/O LABELS
Violation Citation:	Hazardous waste containers &/or tanks are missing labels, accumulation date and/or are improperly labeled. CCR 66262.34(a)(2); 66262.34(a)(3) & 66262.34(f)
Activity:	ACTIVE
Permit Number:	100508
Update Date:	11/02/2012
Inspection Date:	10/12/2005
Violation Code:	6HV0208
Violation:	STORAGE AREA: NO WEEKLY INSPECTION
Violation Citation:	Hazardous waste storage area is not being inspected weekly for deteriorated or leaking containers CCR 66265.174
Activity:	ACTIVE
Permit Number:	100508
Update Date:	11/02/2012
Inspection Date:	10/12/2005
Violation Code:	6HV1601
Violation:	HAZWASTE TANKS W/O P.E. ASSESSMENT
Violation Citation:	Failed to obtain a P.E. assessment for hazardous waste tank system. 66265.191(a) or 66265.192(a)
Activity:	ACTIVE
Permit Number:	100508
Update Date:	11/02/2012
Inspection Date:	10/12/2005
Violation Code:	6HV4204
Violation:	WARNING SIGN NOT POSTED
Violation Citation:	MW designated accumulation area not posted with an approved and legible biohazardous waste "warning sign" in English and Spanish. 118310
Activity:	ACTIVE
Permit Number:	100508

VETERANS ADMINS. HOSPITAL (Continued) **U001573380**

Update Date:	11/02/2012
Inspection Date:	10/12/2005
Violation Code:	6HV4210
Violation:	MED WASTE NOT IN RED BAGS
Violation Citation:	Generator did not store medical waste in approved and properly marked red bags (non-sharps). 118275
Activity:	ACTIVE
Permit Number:	100508
Update Date:	11/02/2012
Inspection Date:	10/12/2005
Violation Code:	6HV4254
Violation:	THERMOM: NO CALIBRATION RECORDS -3YRS
Violation Citation:	Generator did not maintain records of annual thermometer calibration checks onsite for at least the past 3 years. 118215(2)(B)
Activity:	ACTIVE
Permit Number:	100508
Update Date:	11/02/2012
Inspection Date:	10/12/2005
Violation Code:	6HV4351
Violation:	LQG:MWMP NOT SUBMITTED TO HMD
Violation Citation:	Medical Waste Management Plan has not been submitted to County HMD (Initial Submission/updates)(LQG). 117960, 117970
Activity:	ACTIVE
Permit Number:	100508
Update Date:	11/02/2012
Inspection Date:	10/12/2005
Violation Code:	6HV4353
Violation:	LQG:NO MW DISPOSAL RECORDS FOR 3 YRS
Violation Citation:	Generator did not retain on file disposal receipts and/or tracking documents for waste shipped offsite for at least 3 years (LQG). 117975
Activity:	ACTIVE
Permit Number:	100508
Update Date:	11/02/2012
Inspection Date:	10/12/2005
Violation Code:	6HV3104
Violation:	FORMS A & B NOT AVAIL./SUBMITTED
Violation Citation:	CUPA UST form(s) A and/or B not available/complete/submitted to HMD. 25286(a); 2711
Activity:	ACTIVE
Permit Number:	100508
Update Date:	11/02/2012
Inspection Date:	10/12/2005
Violation Code:	6HV3107
Violation:	MONITORING PROCEDURES NOT AVAIL/TO HMD
Violation Citation:	Monitoring procedures not available/complete/submitted to HMD 2632(b)& (d), 2634(d), 2641(h), 2711(a)(9)
Activity:	ACTIVE
Permit Number:	100508
Update Date:	11/02/2012
Inspection Date:	10/12/2005
Violation Code:	6HV3108

VETERANS ADMINS. HOSPITAL (Continued) **U001573380**

Violation:	UST ER RESPONSE PLAN NOT COMPLETE/AVAIL
Violation Citation:	Emergency Response Plan is not available/complete. 25289(b); 2632(b), 2634(e), 2641(h)
Activity:	ACTIVE
Permit Number:	100508
Update Date:	11/02/2012
Inspection Date:	10/12/2005
Violation Code:	6HV3109
Violation:	NO SCALED PLOT PLAN AVAIL/TO HMD
Violation Citation:	Scaled Plot plan showing tank, piping & equipment location not available/complete/submitted to HMD. 2711(a)(8), 2632(d)(1) (C)
Activity:	ACTIVE
Permit Number:	100508
Update Date:	11/02/2012
Inspection Date:	10/12/2005
Violation Code:	6HV3191
Violation:	NO D.O. CERT/NOTIFICATION/CHANGE
Violation Citation:	Designated Operator Notification/Change form not submitted and/or D.O. not ICC certified. 2715 (a)(b)
Activity:	ACTIVE
Permit Number:	100508
Update Date:	11/02/2012
Inspection Date:	01/19/2010
Violation Code:	6HV0301
Violation:	HAZWASTE:UNAUTHORIZED DISPOSAL
Violation Citation:	Disposal or causing the disposal of hazardous waste to an unauthorized point (ground, storm drain, sewer system, trash, or air). HSC 25189.5(a) or 25189(d)
Activity:	ACTIVE
Permit Number:	100508
Update Date:	11/02/2012
Inspection Date:	01/19/2010
Violation Code:	6HV1701
Violation:	UNAUTH. TREATMENT OF HAZARDOUS WASTE
Violation Citation:	Unauthorized treatment of hazardous waste.{All tiers 25201(a) Additionally, CESW/SQT: 25201.5; CEL: 25201.14; CA: 25200.3; PBR: 67450.1}
Activity:	ACTIVE
Permit Number:	100508
Update Date:	11/02/2012
Inspection Date:	05/25/2006
Violation Code:	6HV4422
Violation:	PHARM WASTE NOT PROPERLY LABELED
Violation Citation:	Generator did not properly label container holding pharmaceutical waste with the words -incineration only- or other approved markings on the lid and side. 118275(g)
Activity:	ACTIVE
Permit Number:	100508
Update Date:	11/02/2012
Inspection Date:	05/25/2006
Violation Code:	6HV4432

VETERANS ADMINS. HOSPITAL (Continued) **U001573380**

Violation:	ILLEGAL DISPOSAL OF PHARM WASTE
Violation Citation:	Illegal disposal of pharmaceutical waste to an unauthorized point. 118340 and 118222(b)
Activity:	ACTIVE
Permit Number:	100508
Update Date:	11/02/2012
Inspection Date:	05/25/2006
Violation Code:	6HV0228
Violation:	CONTAINER NOT KEPT CLOSED
Violation Citation:	Failed to keep container closed. CFR 265.173
Activity:	ACTIVE
Permit Number:	100508
Update Date:	11/02/2012
Inspection Date:	05/25/2006
Violation Code:	6HV0227
Violation:	HAZWASTE TANK/CONTAINER W/O LABEL/DATE
Violation Citation:	Failed to properly label/date hazardous waste container &/or tank. 66262.34(f)
Activity:	ACTIVE
Permit Number:	100508
Update Date:	11/02/2012
Inspection Date:	05/25/2006
Violation Code:	6HV0227
Violation:	HAZWASTE TANK/CONTAINER W/O LABEL/DATE
Violation Citation:	Failed to properly label/date hazardous waste container &/or tank. 66262.34(f)
Activity:	ACTIVE
Permit Number:	100508
Update Date:	11/02/2012
Inspection Date:	05/25/2006
Violation Code:	6HV0226
Violation:	HW NOT ACCUMULATED IN TANK/CONTAINER
Violation Citation:	Did not accumulate waste in container or tank. 66262.34 (d)(2)
Activity:	ACTIVE
Permit Number:	100508
Update Date:	11/02/2012
Inspection Date:	07/12/2010
Violation Code:	6HV0304
Violation:	WASTE DETERMINATION NOT MADE
Violation Citation:	Generator of a waste has not determined if that waste is a hazardous waste as defined by law. CCR 66262.11 & 66260.200(c)
Activity:	ACTIVE
Permit Number:	100508
Update Date:	11/02/2012
Inspection Date:	07/12/2010
Violation Code:	6HV0306
Violation:	ILLEGAL DISPOSAL OF LATEX PAINT
Violation Citation:	Disposed of latex paint illegally. 25217.1
Activity:	ACTIVE
Permit Number:	100508

VETERANS ADMINS. HOSPITAL (Continued) **U001573380**

Update Date:	11/02/2012
Inspection Date:	07/12/2010
Violation Code:	6HV0221
Violation:	DID NOT COMPLY W/SATELLITE REGS.
Violation Citation:	Failed to comply with satellite regulations. 66262.34(e)
Activity:	ACTIVE
Permit Number:	100508
Update Date:	11/02/2012
Inspection Date:	07/12/2010
Violation Code:	6HV1018
Violation:	INVENTORY INCOMPLETE/NOT AMENDED
Violation Citation:	Inventory not amended for 100% increase of hazardous material onsite or inventory is incomplete. 25509, 25510
Activity:	ACTIVE
Permit Number:	100508
Update Date:	11/02/2012
Inspection Date:	07/12/2010
Violation Code:	6HV4210
Violation:	MED WASTE NOT IN RED BAGS
Violation Citation:	Generator did not store medical waste in approved and properly marked red bags (non-sharps). 118275
Activity:	ACTIVE
Permit Number:	100508
Update Date:	11/02/2012
Inspection Date:	07/12/2010
Violation Code:	6HV4422
Violation:	PHARM WASTE NOT PROPERLY LABELED
Violation Citation:	Generator did not properly label container holding pharmaceutical waste with the words -incineration only- or other approved markings on the lid and side. 118275(g)
Activity:	ACTIVE
Permit Number:	100508
Update Date:	11/02/2012
Inspection Date:	07/12/2010
Violation Code:	6HV4219
Violation:	MW INTERIM STORAGE NOT POSTED
Violation Citation:	MW interim storage area not marked with warning sign or a biohazard symbol legible from 5 feet. 118307, 118310
Activity:	ACTIVE
Permit Number:	100508
Update Date:	11/02/2012
Inspection Date:	07/12/2010
Violation Code:	6HV4213
Violation:	NO LABEL: LIDS/SIDES OF CONTAINER
Violation Citation:	Did not label waste container/bin on the lid and side so as to be clearly visible. 118280(b)
Activity:	ACTIVE
Permit Number:	100508
Update Date:	11/02/2012
Inspection Date:	04/29/2009
Violation Code:	6HV1009

VETERANS ADMINS. HOSPITAL (Continued) **U001573380**

Violation: HMBP: INADEQUATE SITE MAP
Violation Citation: Business Plan does not have a site map which provides sufficient or complete information for emergency response agencies. HSC 25509(a)(5) & 25505(a)(2)
Activity: ACTIVE

Permit Number: 100508
Update Date: 11/02/2012
Inspection Date: 04/29/2009
Violation Code: 6HV0301
Violation: HAZWASTE:UNAUTHORIZED DISPOSAL
Violation Citation: Disposal or causing the disposal of hazardous waste to an unauthorized point (ground, storm drain, sewer system, trash, or air). HSC 25189.5(a) or 25189(d)
Activity: ACTIVE

Permit Number: 100508
Update Date: 11/02/2012
Inspection Date: 04/29/2009
Violation Code: 6HV0304
Violation: WASTE DETERMINATION NOT MADE
Violation Citation: Generator of a waste has not determined if that waste is a hazardous waste as defined by law. CCR 66262.11 & 66260.200(c)
Activity: ACTIVE

Permit Number: 100508
Update Date: 11/02/2012
Inspection Date: 04/29/2009
Violation Code: 6HV0201
Violation: WASTE CONTAINER NOT CLOSED
Violation Citation: Hazardous waste containers are not kept closed while in storage. CCR 66265.173(a)
Activity: ACTIVE

Permit Number: 100508
Update Date: 11/02/2012
Inspection Date: 04/29/2009
Violation Code: 6HV0202
Violation: WASTE CONTAINER W/O LABELS
Violation Citation: Hazardous waste containers &/or tanks are missing labels, accumulation date and/or are improperly labeled. CCR 66262.34(a)(2); 66262.34(a)(3) & 66262.34(f)
Activity: ACTIVE

Permit Number: 100508
Update Date: 11/02/2012
Inspection Date: 04/29/2009
Violation Code: 6HV0205
Violation: WASTE CONTAINER: POOR CONDITION
Violation Citation: Failed to transfer hazardous waste from a container that leaked or was in poor condition to another container in good condition. CCR 66265.171
Activity: ACTIVE

Permit Number: 100508
Update Date: 11/02/2012
Inspection Date: 04/29/2009

VETERANS ADMINS. HOSPITAL (Continued) **U001573380**

Violation Code:	6HV0209
Violation:	WASTE ONSITE >90/180/270 DAYS
Violation Citation:	Hazardous waste is stored in excess of allowable time period (90 days) without a State permit or written variance. CCR 25201(a) & 66262.34(a)&(c)
Activity:	ACTIVE
Permit Number:	100508
Update Date:	11/02/2012
Inspection Date:	04/29/2009
Violation Code:	6HV0401
Violation:	TRAINING RECORDS UNAVAILABLE
Violation Citation:	Personnel training records are not maintained to document compliance with requirements for current and former employees. CCR 66265.16(d)&(e)
Activity:	ACTIVE
Permit Number:	100508
Update Date:	11/02/2012
Inspection Date:	04/29/2009
Violation Code:	6HV0402
Violation:	TRAINING PROGRAM NOT ADEQUATE
Violation Citation:	Personnel training is not adequate to ensure compliance with hazardous waste regulations. CCR 66265.16(a)&(b)
Activity:	ACTIVE
Permit Number:	100508
Update Date:	11/02/2012
Inspection Date:	04/29/2009
Violation Code:	6HV4202
Violation:	MED WASTE NO SEGREGATED AT POINT OF ORIG
Violation Citation:	Medical waste was not separated from other waste at the point of origin. 118275
Activity:	ACTIVE
Permit Number:	100508
Update Date:	11/02/2012
Inspection Date:	04/29/2009
Violation Code:	6HV4206
Violation:	SPILL OF MED WASTE NOT CLEANED
Violation Citation:	Generator did not clean-up a leak or spill of medical waste in an approved manner. 118300
Activity:	ACTIVE
Permit Number:	100508
Update Date:	11/02/2012
Inspection Date:	04/29/2009
Violation Code:	6HV4209
Violation:	NO GENERATOR'S INFO ON RED BAGS/SHARPS
Violation Citation:	Red bags, sharps containers not labeled with generator's name, address, and phone number. 68.1205
Activity:	ACTIVE
Permit Number:	100508
Update Date:	11/02/2012
Inspection Date:	04/29/2009
Violation Code:	6HV4212

VETERANS ADMINS. HOSPITAL (Continued) **U001573380**

Violation:	RED BAGS NOT CONTAINERIZED
Violation Citation:	Did not containerize and place red bags in rigid, leak resistant, and covered containers or bins. 118280(b)
Activity:	ACTIVE
Permit Number:	100508
Update Date:	11/02/2012
Inspection Date:	04/29/2009
Violation Code:	6HV4421
Violation:	PHARM WASTE NOT SEGREGATED
Violation Citation:	Generator did not segregate pharmaceutical waste from other medical waste. 118275(g)
Activity:	ACTIVE
Permit Number:	100508
Update Date:	11/02/2012
Inspection Date:	07/20/2011
Violation Code:	6HV0207
Violation:	FIRE/EXPLOSION/RELEASE NOT MINIMIZED
Violation Citation:	Facility not maintained &/operated to minimize possibility of fire, explosion or release. CCR 66265.31
Activity:	ACTIVE
Permit Number:	100508
Update Date:	11/02/2012
Inspection Date:	07/20/2011
Violation Code:	6HV4212
Violation:	RED BAGS NOT CONTAINERIZED
Violation Citation:	Did not containerize and place red bags in rigid, leak resistant, and covered containers or bins. 118280(b)
Activity:	ACTIVE
Permit Number:	100508
Update Date:	11/02/2012
Inspection Date:	07/20/2011
Violation Code:	6HV4220
Violation:	MW INTERIM STORAGE NOT SECURED
Violation Citation:	MW interim storage area not properly secured. 118307
Activity:	ACTIVE
Permit Number:	100508
Update Date:	11/02/2012
Inspection Date:	06/27/2008
Violation Code:	6HV3193
Violation:	NO TRAINING/RECORD INCOMPLETE-NOT ONSITE
Violation Citation:	Facility employee(s) are not trained, training records are incomplete, and/or not onsite. 2715(f)
Activity:	ACTIVE
Permit Number:	100508
Update Date:	11/02/2012
Inspection Date:	09/30/2008
Violation Code:	6HV4202
Violation:	MED WASTE NO SEGREGATED AT POINT OF ORIG
Violation Citation:	Medical waste was not separated from other waste at the point of origin. 118275
Activity:	ACTIVE

VETERANS ADMINS. HOSPITAL (Continued) **U001573380**

Permit Number:	100508
Update Date:	11/02/2012
Inspection Date:	09/30/2008
Violation Code:	6HV4207
Violation:	SHARPS IMPROPERLY CONTAINED
Violation Citation:	Generator did not store sharps waste in approved and properly marked sharps container. 118285(a)(d)
Activity:	ACTIVE
Permit Number:	100508
Update Date:	11/02/2012
Inspection Date:	09/30/2008
Violation Code:	6HV4251
Violation:	IMPROPER TREATMENT OF MEDWASTE
Violation Citation:	Improper treatment of medical waste using an unapproved method or procedure. 118215
Activity:	ACTIVE
Permit Number:	100508
Update Date:	11/02/2012
Inspection Date:	09/30/2008
Violation Code:	6HV4260
Violation:	TRANSPORT: NO LQHE/REGISTRATION
Violation Citation:	Transportation of medical waste without State Hauler Registration or without a limited-quantity hauling exemption from County HMMD. 118025
Activity:	ACTIVE
Permit Number:	100508
Update Date:	11/02/2012
Inspection Date:	09/30/2008
Violation Code:	6HV4259
Violation:	ILLEGAL DISPOSAL OF MED WASTE
Violation Citation:	Unlawful disposal of untreated medical waste to an unauthorized point. 118340
Activity:	ACTIVE
Permit Number:	100508
Update Date:	11/02/2012
Inspection Date:	02/06/2004
Violation Code:	6HV0202
Violation:	WASTE CONTAINER W/O LABELS
Violation Citation:	Hazardous waste containers &/or tanks are missing labels, accumulation date and/or are improperly labeled. CCR 66262.34(a)(2); 66262.34(a)(3) & 66262.34(f)
Activity:	ACTIVE
Permit Number:	100508
Update Date:	11/02/2012
Inspection Date:	02/06/2004
Violation Code:	6HV0201
Violation:	WASTE CONTAINER NOT CLOSED
Violation Citation:	Hazardous waste containers are not kept closed while in storage. CCR 66265.173(a)
Activity:	ACTIVE
Permit Number:	100508
Update Date:	11/02/2012

VETERANS ADMINS. HOSPITAL (Continued) **U001573380**

Inspection Date:	02/06/2004
Violation Code:	6HV1006
Violation:	HMBP: INVENTORY INADEQUATE
Violation Citation:	Business Plan inventory does not list all hazardous materials on site in disclosable quantities. HSC 25504(a),25503.5
Activity:	ACTIVE
Permit Number:	100508
Update Date:	11/02/2012
Inspection Date:	02/06/2004
Violation Code:	6HV1008
Violation:	NO ANNUAL CARC/REPRO TOXIN LIST TO HMD
Violation Citation:	Annual carcinogen and reproductive toxin list not submitted to HMD. 68.1113(c)
Activity:	ACTIVE
Permit Number:	100508
Update Date:	11/02/2012
Inspection Date:	02/06/2004
Violation Code:	6HV4211
Violation:	RED BAGS NOT TIED OFF
Violation Citation:	Red bags not tied-off to prevent leakage or expulsion of contents during handling and storage. 118280(a)
Activity:	ACTIVE
Permit Number:	100508
Update Date:	11/02/2012
Inspection Date:	02/06/2004
Violation Code:	6HV4213
Violation:	NO LABEL: LIDS/SIDES OF CONTAINER
Violation Citation:	Did not label waste container/bin on the lid and side so as to be clearly visible. 118280(b)
Activity:	ACTIVE
Permit Number:	100508
Update Date:	11/02/2012
Inspection Date:	02/06/2004
Violation Code:	6HV4254
Violation:	THERMOM: NO CALIBRATION RECORDS -3YRS
Violation Citation:	Generator did not maintain records of annual thermometer calibration checks onsite for at least the past 3 years. 118215(2)(B)
Activity:	ACTIVE
Permit Number:	100508
Update Date:	11/02/2012
Inspection Date:	02/06/2004
Violation Code:	6HV3107
Violation:	MONITORING PROCEDURES NOT AVAIL/TO HMD
Violation Citation:	Monitoring procedures not available/complete/submitted to HMD 2632(b)& (d), 2634(d), 2641(h), 2711(a)(9)
Activity:	ACTIVE
Permit Number:	100508
Update Date:	11/02/2012
Inspection Date:	02/06/2004
Violation Code:	6HV3108
Violation:	UST ER RESPONSE PLAN NOT COMPLETE/AVAIL

VETERANS ADMINS. HOSPITAL (Continued) **U001573380**

Violation Citation:	Emergency Response Plan is not available/complete. 25289(b); 2632(b), 2634(e), 2641(h)
Activity:	ACTIVE
Permit Number:	100508
Update Date:	11/02/2012
Inspection Date:	02/06/2004
Violation Code:	6HV3109
Violation:	NO SCALED PLOT PLAN AVAIL/TO HMD
Violation Citation:	Scaled Plot plan showing tank, piping & equipment location not available/complete/submitted to HMD. 2711(a)(8), 2632(d)(1) (C)
Activity:	ACTIVE
Permit Number:	100508
Update Date:	11/02/2012
Inspection Date:	02/06/2004
Violation Code:	6HV3114
Violation:	2NDRY CONT TEST NOT DONE/SENT TO CUPA
Violation Citation:	Secondary containment testing not done at 6/36 months and/or not sent to CUPA within 30 days. 25284.1; 2637(a)&(e)
Activity:	ACTIVE
Permit Number:	100508
Update Date:	11/02/2012
Inspection Date:	02/06/2004
Violation Code:	6HV3154
Violation:	ENHANCED LEAK DETECT NOT PERFORMED
Violation Citation:	Enhanced leak detection not performed as required. 25292.4; 2640(e)
Activity:	ACTIVE
Permit Number:	100508
Update Date:	11/02/2012
Inspection Date:	02/06/2004
Violation Code:	6HV3251
Violation:	MONITOR IN ALARM AT START OF INSPECTION
Violation Citation:	Monitor in alarm at beginning of inspection. Alarm not investigated, recorded or reported. 2632 (c)(2)(B), 2650(e)(3)&(4), 2630(d)
Activity:	ACTIVE
Permit Number:	100508
Update Date:	11/02/2012
Inspection Date:	02/06/2004
Violation Code:	6HV3254
Violation:	UST SYSTEM W/O APPROVED OVERFILL PROTECT
Violation Citation:	UST system does not have an approved overfill protection system. 2635(b)(2)
Activity:	ACTIVE
Permit Number:	100508
Update Date:	11/02/2012
Inspection Date:	02/06/2004
Violation Code:	6HV3261
Violation:	DISPENSER CONTAINMENT NOT DRY
Violation Citation:	Dispenser containment not free of liquid. 2631(d)(4)
Activity:	ACTIVE
Permit Number:	100508

VETERANS ADMINS. HOSPITAL (Continued) **U001573380**

Update Date: 11/02/2012
Inspection Date: 02/06/2004
Violation Code: 6HV3601
Violation: SWCSP:PIPE INTEG NOT TESTED EVERY 3 YEAR
Violation Citation: SINGLE WALLED CONVENTIONAL SUCTION PIPING: Piping integrity test not performed every 3 years. 2643(d)
Activity: ACTIVE

Permit Number: 100508
Update Date: 11/02/2012
Inspection Date: 02/06/2004
Violation Code: 6HV3602
Violation: SWCSP: NO DAILY MONITORING/RECORD
Violation Citation: SINGLE WALLED CONVENTIONAL SUCTION PIPING: Daily monitoring not performed and/or logged. 2643(d), App. II
Activity: ACTIVE

UST:
UST Name: UNDERGROUND TANK 100508 T001
Last Update: 2012-11-02 14:17:38
Permit Number: 100508
Tank Type: SINGLE WALL
Additional Id: T-8 OLD EMERGENCY CONTAINMENT TANK
Capacity Gallons: 100
UST Contents: Not reported
Other Content Info: OLD EMERGENCY CONTAINMENT TANK
Reg Status: EXEMPT
Remove Close Date: Not reported
Year Installed: 1970-01-01 00:00:00
Pipe Type: Not reported
Delivery System: Not reported
Monitor Code: Not reported
UST Monitor Method: Not reported

UST Name: UNDERGROUND TANK 100508 T002
Last Update: 2012-11-02 14:17:38
Permit Number: 100508
Tank Type: SINGLE WALL
Additional Id: T-15
Capacity Gallons: 10000
UST Contents: DIESEL
Other Content Info: DIESEL
Reg Status: REMOVED
Remove Close Date: 1991-01-18 00:00:00
Year Installed: 1970-01-01 00:00:00
Pipe Type: Not reported
Delivery System: Not reported
Monitor Code: 90
UST Monitor Method: NO MONITORING ALTERNATIVE SELECTED. VERIFY AND ENTER MONITORING ALTERNATIVE DURING INSPECTION.

UST Name: UNDERGROUND TANK 100508 T003
Last Update: 2012-11-02 14:17:38
Permit Number: 100508
Tank Type: SINGLE WALL
Additional Id: T-16
Capacity Gallons: 10000

VETERANS ADMINS. HOSPITAL (Continued) **U001573380**

UST Contents:	Not reported
Other Content Info:	SEE FILE FOR CONTENTS
Reg Status:	REMOVED
Remove Close Date:	1987-03-25 00:00:00
Year Installed:	1970-01-01 00:00:00
Pipe Type:	Not reported
Delivery System:	Not reported
Monitor Code:	90
UST Monitor Method:	NO MONITORING ALTERNATIVE SELECTED. VERIFY AND ENTER MONITORING ALTERNATIVE DURING INSPECTION.
UST Name:	UNDERGROUND TANK 100508 T004
Last Update:	2012-11-02 14:17:38
Permit Number:	100508
Tank Type:	SINGLE WALL
Additional Id:	T-17
Capacity Gallons:	10000
UST Contents:	Not reported
Other Content Info:	SEE FILE FOR CONTENTS
Reg Status:	REMOVED
Remove Close Date:	1987-03-25 00:00:00
Year Installed:	1970-01-01 00:00:00
Pipe Type:	Not reported
Delivery System:	Not reported
Monitor Code:	05
UST Monitor Method:	SW TANK DW PIPE W/ POS SHUTOFF-ALARM ON LLD W/ SIRS:SIR ANALY MONTHLY, TANK TEST BIENNIALLY, PIPE TEST ANN 0.1 G/HR OR MO 0.2 G/HR
UST Name:	UNDERGROUND TANK 100508 T005
Last Update:	2012-11-02 14:17:38
Permit Number:	100508
Tank Type:	SINGLE WALL
Additional Id:	T-18 BRINE TANK
Capacity Gallons:	6500
UST Contents:	Not reported
Other Content Info:	BRINE TANK
Reg Status:	EXEMPT
Remove Close Date:	Not reported
Year Installed:	1969-01-01 00:00:00
Pipe Type:	Not reported
Delivery System:	Not reported
Monitor Code:	99
UST Monitor Method:	OTHER - BLIND REMARK REQUIRED
UST Name:	UNDERGROUND TANK 100508 T006
Last Update:	2012-11-02 14:17:38
Permit Number:	100508
Tank Type:	SINGLE WALL
Additional Id:	T-19 BRINE TANK
Capacity Gallons:	6500
UST Contents:	Not reported
Other Content Info:	BRINE TANK
Reg Status:	EXEMPT
Remove Close Date:	Not reported
Year Installed:	1969-01-01 00:00:00
Pipe Type:	Not reported
Delivery System:	Not reported

VETERANS ADMINS. HOSPITAL (Continued) **U001573380**

Monitor Code:	99
UST Monitor Method:	OTHER - BLIND REMARK REQUIRED
UST Name:	UNDERGROUND TANK 100508 T007
Last Update:	2012-11-02 14:17:38
Permit Number:	100508
Tank Type:	SINGLE WALL
Additional Id:	T-20
Capacity Gallons:	2000
UST Contents:	LEADED
Other Content Info:	LEADED
Reg Status:	REMOVED
Remove Close Date:	1992-09-11 00:00:00
Year Installed:	1974-01-01 00:00:00
Pipe Type:	Not reported
Delivery System:	Not reported
Monitor Code:	05
UST Monitor Method:	SW TANK DW PIPE W/ POS SHUTOFF-ALARM ON LLD W/ SIRS:SIR ANALY MONTHLY, TANK TEST BIENNIALLY, PIPE TEST ANN 0.1 G/HR OR MO 0.2 G/HR
UST Name:	UNDERGROUND TANK 100508 T008
Last Update:	2012-11-02 14:17:38
Permit Number:	100508
Tank Type:	SINGLE WALL
Additional Id:	T-21
Capacity Gallons:	20000
UST Contents:	Not reported
Other Content Info:	SEE FILE FOR CONTENTS
Reg Status:	REMOVED
Remove Close Date:	1987-03-04 00:00:00
Year Installed:	1975-01-01 00:00:00
Pipe Type:	Not reported
Delivery System:	Not reported
Monitor Code:	90
UST Monitor Method:	NO MONITORING ALTERNATIVE SELECTED. VERIFY AND ENTER MONITORING ALTERNATIVE DURING INSPECTION.
UST Name:	UNDERGROUND TANK 100508 T009
Last Update:	2012-11-02 14:17:38
Permit Number:	100508
Tank Type:	SINGLE WALL
Additional Id:	T-22
Capacity Gallons:	20000
UST Contents:	Not reported
Other Content Info:	SEE FILE FOR CONTENTS
Reg Status:	REMOVED
Remove Close Date:	1987-03-04 00:00:00
Year Installed:	1975-01-01 00:00:00
Pipe Type:	Not reported
Delivery System:	Not reported
Monitor Code:	90
UST Monitor Method:	NO MONITORING ALTERNATIVE SELECTED. VERIFY AND ENTER MONITORING ALTERNATIVE DURING INSPECTION.
UST Name:	UNDERGROUND TANK 100508 T010
Last Update:	2012-11-02 14:17:38
Permit Number:	100508

VETERANS ADMINS. HOSPITAL (Continued) **U001573380**

Tank Type:	SINGLE WALL
Additional Id:	T-23
Capacity Gallons:	100
UST Contents:	Not reported
Other Content Info:	SEE FILE FOR CONTENTS
Reg Status:	REMOVED
Remove Close Date:	1986-11-06 00:00:00
Year Installed:	1983-01-01 00:00:00
Pipe Type:	Not reported
Delivery System:	Not reported
Monitor Code:	90
UST Monitor Method:	NO MONITORING ALTERNATIVE SELECTED. VERIFY AND ENTER MONITORING ALTERNATIVE DURING INSPECTION.

UST Name:	UNDERGROUND TANK 100508 T011
Last Update:	2012-11-02 14:17:38
Permit Number:	100508
Tank Type:	DOUBLE WALL
Additional Id:	11 B1/RT2987
Capacity Gallons:	12000
UST Contents:	DIESEL
Other Content Info:	DIESEL
Reg Status:	ACTIVE
Remove Close Date:	Not reported
Year Installed:	1986-12-01 00:00:00
Pipe Type:	DOUBLE WALL
Delivery System:	SUCTION
Monitor Code:	21
UST Monitor Method:	DW TANK DW SUCTION AND/ OR GRAVITY PIPING WITH INTERSTITIAL MONITORS: INTERSTITIAL.

UST Name:	UNDERGROUND TANK 100508 T012
Last Update:	2012-11-02 14:17:38
Permit Number:	100508
Tank Type:	DOUBLE WALL
Additional Id:	12 B2/RT2987
Capacity Gallons:	12000
UST Contents:	DIESEL
Other Content Info:	DIESEL
Reg Status:	ACTIVE
Remove Close Date:	Not reported
Year Installed:	1987-01-01 00:00:00
Pipe Type:	DOUBLE WALL
Delivery System:	SUCTION
Monitor Code:	21
UST Monitor Method:	DW TANK DW SUCTION AND/ OR GRAVITY PIPING WITH INTERSTITIAL MONITORS: INTERSTITIAL.

UST Name:	UNDERGROUND TANK 100508 T013
Last Update:	2012-11-02 14:17:38
Permit Number:	100508
Tank Type:	DOUBLE WALL
Additional Id:	13 D3/RT2987
Capacity Gallons:	10000
UST Contents:	DIESEL
Other Content Info:	DIESEL
Reg Status:	ACTIVE

VETERANS ADMINS. HOSPITAL (Continued) **U001573380**

Remove Close Date:	Not reported
Year Installed:	1987-01-01 00:00:00
Pipe Type:	DOUBLE WALL
Delivery System:	SUCTION
Monitor Code:	21
UST Monitor Method:	DW TANK DW SUCTION AND/ OR GRAVITY PIPING WITH INTERSTITIAL MONITORS: INTERSTITIAL.
UST Name:	UNDERGROUND TANK 100508 T014
Last Update:	2012-11-02 14:17:38
Permit Number:	100508
Tank Type:	DOUBLE WALL
Additional Id:	14 D4/RT297
Capacity Gallons:	10000
UST Contents:	DIESEL
Other Content Info:	DIESEL
Reg Status:	ACTIVE
Remove Close Date:	Not reported
Year Installed:	1987-01-01 00:00:00
Pipe Type:	DOUBLE WALL
Delivery System:	SUCTION
Monitor Code:	21
UST Monitor Method:	DW TANK DW SUCTION AND/ OR GRAVITY PIPING WITH INTERSTITIAL MONITORS: INTERSTITIAL.
UST Name:	UNDERGROUND TANK 100508 T015
Last Update:	2012-11-02 14:17:38
Permit Number:	100508
Tank Type:	DOUBLE WALL
Additional Id:	NT1664/AT5124
Capacity Gallons:	4000
UST Contents:	REGULAR UNLEADED
Other Content Info:	REGULAR UNLEADED
Reg Status:	REMOVED
Remove Close Date:	2004-12-29 00:00:00
Year Installed:	1993-01-01 00:00:00
Pipe Type:	DOUBLE WALL
Delivery System:	SUCTION
Monitor Code:	21
UST Monitor Method:	DW TANK DW SUCTION AND/ OR GRAVITY PIPING WITH INTERSTITIAL MONITORS: INTERSTITIAL.
Permit Number:	Not reported
Business Type:	Not reported
EPA Id Number:	CAD980673198
APN:	Not reported
Last HMMD Inspection:	Not reported
Facility Telephone:	858-552-8585
Permit Status:	Permit Renewed
Permit Expiration:	Not reported
Date Last Updated:	08/03/2017
Facility Owner:	Not reported
Facility Mailing Address:	3350 LA JOLLA VILLAGE DR. , SAN DIEGO, CA 92161
Facility Mailing City:	Not reported
Facility Mailing State:	Not reported
Facility Mailing Zip:	Not reported

VETERANS ADMINS. HOSPITAL (Continued) **U001573380**

UST Owner: Y
Handle Regulated Hazmat: Not reported
Own Or Operate UST: Not reported
Subject To APSA: Not reported
Generate Haz Waste: Y
Treat Haz Waste: N
Generate Medical Waste: Not reported

Inspection Violation:
Record ID: DEH2002-HUPFP-100508
Permit Status: Permit Renewed
Active Permit: Y
Facility Id Number: 37-000-100508
Program Element: Medical Waste
Inspection Type: Routine
Inspection Number: 4092014
Return To Compliance Date: 2013-08-15T00:00:00.000
Nov: No
Violation Classification: Minor
Underground Storage Tank Id: Not reported
Container/Tank Id: Not reported
Last Update: 2017-08-03T02:02:20.000
Inspection Date: 2013-07-24T14:04:00.000
Violation Code: 4214 Reusable containers/bins for MW storage not kept clean/sanitary. 118295, 118305

Record ID: DEH2002-HUPFP-100508
Permit Status: Permit Renewed
Active Permit: Y
Facility Id Number: 37-000-100508
Program Element: Medical Waste
Inspection Type: Routine
Inspection Number: 5460965
Return To Compliance Date: 2016-08-19T00:00:00.000
Nov: No
Violation Classification: Class II
Underground Storage Tank Id: Not reported
Container/Tank Id: Not reported
Last Update: 2017-08-03T02:02:20.000
Inspection Date: 2016-07-22T07:31:00.000
Violation Code: HMD4259 Disposal of untreated MW to an unauthorized point. HSC 118340

Record ID: DEH2002-HUPFP-100508
Permit Status: Permit Renewed
Active Permit: Y
Facility Id Number: 37-000-100508
Program Element: Medical Waste
Inspection Type: Routine
Inspection Number: 5460965
Return To Compliance Date: 2016-08-19T00:00:00.000
Nov: No
Violation Classification: Class II
Underground Storage Tank Id: Not reported
Container/Tank Id: Not reported
Last Update: 2017-08-03T02:02:20.000
Inspection Date: 2016-07-22T07:31:00.000
Violation Code: HMD4422 Pharm waste not labeled "Incineration Only or HIGH HEAT" on the lid and the sides. HSC 118275(a)(6)

VETERANS ADMINS. HOSPITAL (Continued) **U001573380**

Record ID:	DEH2002-HUPFP-100508
Permit Status:	Permit Renewed
Active Permit:	Y
Facility Id Number:	37-000-100508
Program Element:	Medical Waste
Inspection Type:	Routine
Inspection Number:	5685480
Return To Compliance Date:	Not reported
Nov:	No
Violation Classification:	Class II
Underground Storage Tank Id:	Not reported
Container/Tank Id:	Not reported
Last Update:	2017-08-03T02:02:20.000
Inspection Date:	2017-07-17T13:08:51.000
Violation Code:	HMD4402 Trace Chemo waste container not labeled "Chemotherapy Waste" or "CHEMO" on the lid and the sides. HSC 118275(a)(4)

Record ID:	DEH2002-HUPFP-100508
Permit Status:	Permit Renewed
Active Permit:	Y
Facility Id Number:	37-000-100508
Program Element:	Hazardous Waste Generator
Inspection Type:	Routine
Inspection Number:	4092014
Return To Compliance Date:	2013-08-15T00:00:00.000
Nov:	No
Violation Classification:	Minor
Underground Storage Tank Id:	Not reported
Container/Tank Id:	Not reported
Last Update:	2017-08-03T02:02:20.000
Inspection Date:	2013-07-24T14:04:00.000
Violation Code:	HMD0209 Accumulated hazardous waste more than 90 days. 25201(a) and 66262.34(a)&(c).

Record ID:	DEH2002-HUPFP-100508
Permit Status:	Permit Renewed
Active Permit:	Y
Facility Id Number:	37-000-100508
Program Element:	Hazardous Waste Generator
Inspection Type:	Routine
Inspection Number:	5460965
Return To Compliance Date:	2016-07-27T00:00:00.000
Nov:	No
Violation Classification:	Minor
Underground Storage Tank Id:	Not reported
Container/Tank Id:	Not reported
Last Update:	2017-08-03T02:02:20.000
Inspection Date:	2016-07-22T07:31:00.000
Violation Code:	3130004 Accumulated hazardous waste more than 90 days without a DTSC storage permit. HSC 25201(a); 22 CCR 66262.34(a) and (c)

Record ID:	DEH2002-HUPFP-100508
Permit Status:	Permit Renewed
Active Permit:	Y
Facility Id Number:	37-000-100508
Program Element:	Hazardous Waste Generator
Inspection Type:	Routine

VETERANS ADMINS. HOSPITAL (Continued) **U001573380**

Inspection Number:	5685480
Return To Compliance Date:	Not reported
Nov:	No
Violation Classification:	Class II
Underground Storage Tank Id:	Not reported
Container/Tank Id:	Not reported
Last Update:	2017-08-03T02:02:20.000
Inspection Date:	2017-07-17T13:08:51.000
Violation Code:	HMD0413 Contingency plan content is missing information and/or listing of required actions or descriptions. 22 CCR 66265.52

Record ID:	DEH2002-HUPFP-100508
Permit Status:	Permit Renewed
Active Permit:	Y
Facility Id Number:	37-000-100508
Program Element:	Hazardous Waste Generator
Inspection Type:	Routine
Inspection Number:	5685480
Return To Compliance Date:	Not reported
Nov:	No
Violation Classification:	Class II
Underground Storage Tank Id:	Not reported
Container/Tank Id:	Not reported
Last Update:	2017-08-03T02:02:20.000
Inspection Date:	2017-07-17T13:08:51.000
Violation Code:	3110012 Failed to maintain onsite a copy of the Contingency Plan and all its revisions and submit a copy to the local emergency agencies that may be called upon to provide emergency services. 22 CCR 66265.53

Record ID:	DEH2002-HUPFP-100508
Permit Status:	Permit Renewed
Active Permit:	Y
Facility Id Number:	37-000-100508
Program Element:	Hazardous Materials Release Response Plans
Inspection Type:	Routine
Inspection Number:	5141332
Return To Compliance Date:	2015-09-03T00:00:00.000
Nov:	No
Violation Classification:	Class II
Underground Storage Tank Id:	Not reported
Container/Tank Id:	Not reported
Last Update:	2017-08-03T02:02:20.000
Inspection Date:	2015-07-23T00:00:00.000
Violation Code:	HMD1008 Annual carcinogen/reproductive toxin list not submitted. SDCC 68.1113(c)

Record ID:	DEH2002-HUPFP-100508
Permit Status:	Permit Renewed
Active Permit:	Y
Facility Id Number:	37-000-100508
Program Element:	Hazardous Materials Release Response Plans
Inspection Type:	Routine
Inspection Number:	5141332
Return To Compliance Date:	2015-09-03T00:00:00.000
Nov:	No
Violation Classification:	Class II
Underground Storage Tank Id:	Not reported

VETERANS ADMINS. HOSPITAL (Continued) **U001573380**

Container/Tank Id: Not reported
Last Update: 2017-08-03T02:02:20.000
Inspection Date: 2015-07-23T00:00:00.000
Violation Code: 1010007 HMBP not updated to reflect substantial change to the handler's operations. HSC 25508.1(f)

Record ID: DEH2002-HUPFP-100508
Permit Status: Permit Renewed
Active Permit: Y
Facility Id Number: 37-000-100508
Program Element: Hazardous Materials Release Response Plans
Inspection Type: Routine
Inspection Number: 5460965
Return To Compliance Date: 2016-09-19T00:00:00.000
Nov: No
Violation Classification: Minor
Underground Storage Tank Id: Not reported
Container/Tank Id: Not reported
Last Update: 2017-08-03T02:02:20.000
Inspection Date: 2016-07-22T07:31:00.000
Violation Code: 1010005 Site map not submitted in CERS or not sufficient. HSC 25505(a)(2) and 25508(a)(1)(A)

Record ID: DEH2002-HUPFP-100508
Permit Status: Permit Renewed
Active Permit: Y
Facility Id Number: 37-000-100508
Program Element: Hazardous Materials Release Response Plans
Inspection Type: Routine
Inspection Number: 5685480
Return To Compliance Date: Not reported
Nov: No
Violation Classification: Class II
Underground Storage Tank Id: Not reported
Container/Tank Id: Not reported
Last Update: 2017-08-03T02:02:20.000
Inspection Date: 2017-07-17T13:08:51.000
Violation Code: 1010008 HMBP not certified annually as complete and accurate in CERS. HSC 25508(a)(1)(A), 25508.2, 19 CCR 2654(b)

Record ID: DEH2002-HUPFP-100508
Permit Status: Permit Renewed
Active Permit: Y
Facility Id Number: 37-000-100508
Program Element: Hazardous Materials Release Response Plans
Inspection Type: Routine
Inspection Number: 5685480
Return To Compliance Date: Not reported
Nov: No
Violation Classification: Class II
Underground Storage Tank Id: Not reported
Container/Tank Id: Not reported
Last Update: 2017-08-03T02:02:20.000
Inspection Date: 2017-07-17T13:08:51.000
Violation Code: 1010005 Site map not submitted in CERS or not sufficient. HSC 25505(a)(2); 25508(a)(1)(A); 25508.1(f); 19 CCR 2652(a)(3)

VETERANS ADMINS. HOSPITAL (Continued) **U001573380**

Record ID:	DEH2002-HUPFP-100508
Permit Status:	Permit Renewed
Active Permit:	Y
Facility Id Number:	37-000-100508
Program Element:	Hazardous Materials Release Response Plans
Inspection Type:	Routine
Inspection Number:	5685480
Return To Compliance Date:	Not reported
Nov:	No
Violation Classification:	Class II
Underground Storage Tank Id:	Not reported
Container/Tank Id:	Not reported
Last Update:	2017-08-03T02:02:20.000
Inspection Date:	2017-07-17T13:08:51.000
Violation Code:	1010004 Chemical inventory incomplete or not submitted in CERS. HSC 25505(a)(1); 25507(a); 25508(a)(1)(A); 25508.1(a-b); 19 CCR 2654 (a) or (d)

UST DTL:

Record ID:	DEH2002-HUPFP-100508
Permit Status:	Permit Renewed
Active Permit:	Y
Facility Id Number:	37-000-100508
Facility Type (Ust Facility):	Other
Tank Owner Name:	VA San Diego Healthcare System
Tankid:	15750
Tank Status:	Active
Date Ust Permanently Closed:	Not reported
Tank Use:	Emergency Generator Fuel
Piping System Type:	23 CCR +e-?2636(a)(3) Suction
Last Updated:	2017-08-03T02:02:35.000
Tank Capacityin Gallons:	12000
Tank Contents:	Diesel
Type Of Tank:	Double Wall

Record ID:	DEH2002-HUPFP-100508
Permit Status:	Permit Renewed
Active Permit:	Y
Facility Id Number:	37-000-100508
Facility Type (Ust Facility):	Other
Tank Owner Name:	VA San Diego Healthcare System
Tankid:	15753
Tank Status:	Active
Date Ust Permanently Closed:	Not reported
Tank Use:	Emergency Generator Fuel
Piping System Type:	23 CCR +e-?2636(a)(3) Suction
Last Updated:	2017-08-03T02:02:35.000
Tank Capacityin Gallons:	10000
Tank Contents:	Diesel
Type Of Tank:	Double Wall

Record ID:	DEH2002-HUPFP-100508
Permit Status:	Permit Renewed
Active Permit:	Y
Facility Id Number:	37-000-100508
Facility Type (Ust Facility):	Other
Tank Owner Name:	VA San Diego Healthcare System

VETERANS ADMINS. HOSPITAL (Continued) **U001573380**

Tankid:	15751
Tank Status:	Active
Date Ust Permanently Closed:	Not reported
Tank Use:	Emergency Generator Fuel
Piping System Type:	23 CCR +e-?2636(a)(3) Suction
Last Updated:	2017-08-03T02:02:35.000
Tank Capacityin Gallons:	12000
Tank Contents:	Diesel
Type Of Tank:	Double Wall

Record ID:	DEH2002-HUPFP-100508
Permit Status:	Permit Renewed
Active Permit:	Y
Facility Id Number:	37-000-100508
Facility Type (Ust Facility):	Other
Tank Owner Name:	VA San Diego Healthcare System
Tankid:	15752
Tank Status:	Active
Date Ust Permanently Closed:	Not reported
Tank Use:	Emergency Generator Fuel
Piping System Type:	23 CCR +e-?2636(a)(3) Suction
Last Updated:	2017-08-03T02:02:35.000
Tank Capacityin Gallons:	10000
Tank Contents:	Diesel
Type Of Tank:	Double Wall

Waste and Materials:

Record ID:	DEH2002-HUPFP-100508
Permit Status:	Permit Renewed
Active Permit:	Y
Child Record Id:	DEH2015-HCHEM-0079772
Trade Secret:	N
Hazardous Material Type:	Pure
Last Updated:	2017-08-03T02:02:29.000
Chemical Name:	OXYGEN, 02, 99%, COMPRESSED GAS:
Common Name:	OXYGEN, 02, 99%, COMPRESSED GAS:
Case Number:	7782-44-7

Record ID:	DEH2002-HUPFP-100508
Permit Status:	Permit Renewed
Active Permit:	Y
Child Record Id:	DEH2015-HCHEM-0079773
Trade Secret:	N
Hazardous Material Type:	Pure
Last Updated:	2017-08-03T02:02:29.000
Chemical Name:	HELIUM, HE, 99%, COMPRESSED GAS:
Common Name:	HELIUM
Case Number:	7440-59-7

Record ID:	DEH2002-HUPFP-100508
Permit Status:	Permit Renewed
Active Permit:	Y
Child Record Id:	DEH2015-HCHEM-0079774
Trade Secret:	N
Hazardous Material Type:	Mixture
Last Updated:	2017-08-03T02:02:29.000
Chemical Name:	NITROUS OXIDE,N20,99%, COMPRESSED GAS

VETERANS ADMINS. HOSPITAL (Continued) **U001573380**

Common Name: NITROUS OXIDE,N20,99%, COMPRESSED GAS
Case Number: 10024-97-2

Record ID: DEH2002-HUPFP-100508
Permit Status: Permit Renewed
Active Permit: Y
Child Record Id: DEH2015-HCHEM-0079775
Trade Secret: N
Hazardous Material Type: Mixture
Last Updated: 2017-08-03T02:02:29.000
Chemical Name: CARBON DIOXIDE, 90%; HYDROGEN, 10% COMPRESSED GAS
Common Name: CARBON DIOXIDE, 90%; HYDROGEN, 10% COMPRESSED GAS
Case Number: 124-38-9

Record ID: DEH2002-HUPFP-100508
Permit Status: Permit Renewed
Active Permit: Y
Child Record Id: DEH2015-HCHEM-0079776
Trade Secret: N
Hazardous Material Type: Mixture
Last Updated: 2017-08-03T02:02:29.000
Chemical Name: ROCK SALT SLURRY BLDG 2
Common Name: KCL BRINE SOLUTION
Case Number: 7447-40-7

Record ID: DEH2002-HUPFP-100508
Permit Status: Permit Renewed
Active Permit: Y
Child Record Id: DEH2015-HCHEM-0079777
Trade Secret: N
Hazardous Material Type: Pure
Last Updated: 2017-08-03T02:02:29.000
Chemical Name: CARCINOGENS &/OR REPRODUCTIVE TOXINS
Common Name: BELOW STATE DISCLOSURE AMTS ARE/MAY BE ON SITE
Case Number: Not reported

Record ID: DEH2002-HUPFP-100508
Permit Status: Permit Renewed
Active Permit: Y
Child Record Id: DEH2015-HCHEM-0079778
Trade Secret: N
Hazardous Material Type: Pure
Last Updated: 2017-08-03T02:02:29.000
Chemical Name: NITROGEN GAS
Common Name: NITROGEN GAS
Case Number: 7727-37-9

Record ID: DEH2002-HUPFP-100508
Permit Status: Permit Renewed
Active Permit: Y
Child Record Id: DEH2015-HCHEM-0079779
Trade Secret: N
Hazardous Material Type: Mixture
Last Updated: 2017-08-03T02:02:29.000
Chemical Name: ELECTROLYTE AND ACETIC ACID SOLUTION
Common Name: NATURALYTE
Case Number: 64-19-7

VETERANS ADMINS. HOSPITAL (Continued) **U001573380**

Record ID:	DEH2002-HUPFP-100508
Permit Status:	Permit Renewed
Active Permit:	Y
Child Record Id:	DEH2015-HCHEM-0079780
Trade Secret:	N
Hazardous Material Type:	Pure
Last Updated:	2017-08-03T02:02:29.000
Chemical Name:	PROPANE
Common Name:	PROPANE
Case Number:	74-98-6

Record ID:	DEH2002-HUPFP-100508
Permit Status:	Permit Renewed
Active Permit:	Y
Child Record Id:	DEH2015-HCHEM-0079781
Trade Secret:	N
Hazardous Material Type:	Mixture
Last Updated:	2017-08-03T02:02:29.000
Chemical Name:	POLYMALEIC ACID: AQUA SERV, COOLING TRT
Common Name:	POLYMALEIC ACID: AQUA SERV, COOLING TRT
Case Number:	26099-09-2

Record ID:	DEH2002-HUPFP-100508
Permit Status:	Permit Renewed
Active Permit:	Y
Child Record Id:	DEH2015-HCHEM-0079782
Trade Secret:	N
Hazardous Material Type:	Pure
Last Updated:	2017-08-03T02:02:29.000
Chemical Name:	ETHYLENE OXIDE (100%) IN 10 OUNCE CYLINDERS
Common Name:	ETHYLENE OXIDE (100%) IN 10 OUNCE CYLINDERS
Case Number:	75-21-8

Record ID:	DEH2002-HUPFP-100508
Permit Status:	Permit Renewed
Active Permit:	Y
Child Record Id:	DEH2015-HCHEM-0079783
Trade Secret:	N
Hazardous Material Type:	Pure
Last Updated:	2017-08-03T02:02:29.000
Chemical Name:	OXYGEN, 02, 99%, LIQUIFIED COMPRESSED GAS:
Common Name:	OXYGEN, 02, 99%, LIQUIFIED COMPRESSED GAS:
Case Number:	7782-44-7

Record ID:	DEH2002-HUPFP-100508
Permit Status:	Permit Renewed
Active Permit:	Y
Child Record Id:	DEH2015-HCHEM-0079784
Trade Secret:	N
Hazardous Material Type:	Mixture
Last Updated:	2017-08-03T02:02:29.000
Chemical Name:	R-123 COOLANT
Common Name:	CHILLERS COOLANT R-123
Case Number:	306-83-2

Record ID:	DEH2002-HUPFP-100508
Permit Status:	Permit Renewed

VETERANS ADMINS. HOSPITAL (Continued) **U001573380**

Active Permit: Y
Child Record Id: DEH2015-HCHEM-0079785
Trade Secret: N
Hazardous Material Type: Pure
Last Updated: 2017-08-03T02:02:29.000
Chemical Name: OIL, LUBRICATING : MOTOR HYDRAULIC
Common Name: OIL, LUBRICATING : MOTOR HYDRAULIC
Case Number: 8002-05-9

Record ID: DEH2002-HUPFP-100508
Permit Status: Permit Renewed
Active Permit: Y
Child Record Id: DEH2015-HCHEM-0079786
Trade Secret: N
Hazardous Material Type: Pure
Last Updated: 2017-08-03T02:02:29.000
Chemical Name: HYDROGEN
Common Name: HYDROGEN
Case Number: 1333-74-0

Record ID: DEH2002-HUPFP-100508
Permit Status: Permit Renewed
Active Permit: Y
Child Record Id: DEH2015-HCHEM-0079787
Trade Secret: N
Hazardous Material Type: Pure
Last Updated: 2017-08-03T02:02:29.000
Chemical Name: DIESEL
Common Name: UST TANK #15750 - DIESEL
Case Number: 68476-34-6

Record ID: DEH2002-HUPFP-100508
Permit Status: Permit Renewed
Active Permit: Y
Child Record Id: DEH2015-HCHEM-0079788
Trade Secret: N
Hazardous Material Type: Pure
Last Updated: 2017-08-03T02:02:29.000
Chemical Name: NITROGEN LIQUID, CRYOGENIC
Common Name: NITROGEN LIQUID
Case Number: 7727-37-9

Record ID: DEH2002-HUPFP-100508
Permit Status: Permit Renewed
Active Permit: Y
Child Record Id: DEH2015-HCHEM-0079789
Trade Secret: N
Hazardous Material Type: Pure
Last Updated: 2017-08-03T02:02:29.000
Chemical Name: CARBON DIOXIDE
Common Name: CARBON DIOXIDE COMPRESSED GAS
Case Number: 124-38-9

Record ID: DEH2002-HUPFP-100508
Permit Status: Permit Renewed
Active Permit: Y
Child Record Id: DEH2015-HCHEM-0079790

VETERANS ADMINS. HOSPITAL (Continued) **U001573380**

Trade Secret:	N
Hazardous Material Type:	Mixture
Last Updated:	2017-08-03T02:02:29.000
Chemical Name:	Potassium Hydroxide 10-45%
Common Name:	BOILER TREATMENT
Case Number:	1310-58-3
Record ID:	DEH2002-HUPFP-100508
Permit Status:	Permit Renewed
Active Permit:	Y
Child Record Id:	DEH2015-HCHEM-0079791
Trade Secret:	N
Hazardous Material Type:	Mixture
Last Updated:	2017-08-03T02:02:29.000
Chemical Name:	ACRYLIC PAINT
Common Name:	INTERIOR/EXTERIOR ACRYLIC PAINT
Case Number:	25067-01-0
Record ID:	DEH2002-HUPFP-100508
Permit Status:	Permit Renewed
Active Permit:	Y
Child Record Id:	DEH2015-HCHEM-0079792
Trade Secret:	N
Hazardous Material Type:	Pure
Last Updated:	2017-08-03T02:02:29.000
Chemical Name:	ISOPROPYL ALCOHOL
Common Name:	ISOPROPYL ALCOHOL
Case Number:	67-63-0
Record ID:	DEH2002-HUPFP-100508
Permit Status:	Permit Renewed
Active Permit:	Y
Child Record Id:	DEH2015-HCHEM-0079793
Trade Secret:	N
Hazardous Material Type:	Pure
Last Updated:	2017-08-03T02:02:29.000
Chemical Name:	LIQUID OXYGEN
Common Name:	LIQUID OXYGEN
Case Number:	7782-44-7
Record ID:	DEH2002-HUPFP-100508
Permit Status:	Permit Renewed
Active Permit:	Y
Child Record Id:	DEH2015-HCHEM-0079794
Trade Secret:	N
Hazardous Material Type:	Pure
Last Updated:	2017-08-03T02:02:29.000
Chemical Name:	LUBE OIL
Common Name:	LUBE OIL
Case Number:	8042-47-5
Record ID:	DEH2002-HUPFP-100508
Permit Status:	Permit Renewed
Active Permit:	Y
Child Record Id:	DEH2015-HCHEM-0079795
Trade Secret:	N
Hazardous Material Type:	Pure

VETERANS ADMINS. HOSPITAL (Continued) **U001573380**

Last Updated: 2017-08-03T02:02:29.000
Chemical Name: COMPRESSOR OIL
Common Name: COMPRESSOR OIL
Case Number: 64742-52-5

Record ID: DEH2002-HUPFP-100508
Permit Status: Permit Renewed
Active Permit: Y
Child Record Id: DEH2015-HCHEM-0079796
Trade Secret: N
Hazardous Material Type: Mixture
Last Updated: 2017-08-03T02:02:29.000
Chemical Name: OXYGEN AND NITROGEN
Common Name: MEDICAL GAS
Case Number: 7727-37-9

Record ID: DEH2002-HUPFP-100508
Permit Status: Permit Renewed
Active Permit: Y
Child Record Id: DEH2015-HCHEM-0079797
Trade Secret: N
Hazardous Material Type: Pure
Last Updated: 2017-08-03T02:02:29.000
Chemical Name: Sodium Chloride
Common Name: MORTON WATER SOFTENER
Case Number: 7647-14-5

Record ID: DEH2002-HUPFP-100508
Permit Status: Permit Renewed
Active Permit: Y
Child Record Id: DEH2015-HCHEM-0079798
Trade Secret: N
Hazardous Material Type: Mixture
Last Updated: 2017-08-03T02:02:29.000
Chemical Name: ORGANOPOLYSILOXANE MIXTURE
Common Name: R-1348
Case Number: 70131-67-8

Record ID: DEH2002-HUPFP-100508
Permit Status: Permit Renewed
Active Permit: Y
Child Record Id: DEH2015-HCHEM-0079799
Trade Secret: N
Hazardous Material Type: Pure
Last Updated: 2017-08-03T02:02:29.000
Chemical Name: 2,2,dichlor-1,1,1-trifluoroethane
Common Name: REFRIGERANT R-123
Case Number: 306-83-2

Record ID: DEH2002-HUPFP-100508
Permit Status: Permit Renewed
Active Permit: Y
Child Record Id: DEH2015-HCHEM-0079800
Trade Secret: N
Hazardous Material Type: Pure
Last Updated: 2017-08-03T02:02:29.000
Chemical Name: Diesel Fuel No. 2

VETERANS ADMINS. HOSPITAL (Continued) **U001573380**

Common Name: UST TANK # 15751 - DIESEL
Case Number: 68476-34-6

Record ID: DEH2002-HUPFP-100508
Permit Status: Permit Renewed
Active Permit: Y
Child Record Id: DEH2015-HCHEM-0079801
Trade Secret: N
Hazardous Material Type: Pure
Last Updated: 2017-08-03T02:02:29.000
Chemical Name: Diesel Fuel No. 2
Common Name: UST TANK # 15752 - DIESEL
Case Number: 68476-34-6

Record ID: DEH2002-HUPFP-100508
Permit Status: Permit Renewed
Active Permit: Y
Child Record Id: DEH2015-HCHEM-0079802
Trade Secret: N
Hazardous Material Type: Pure
Last Updated: 2017-08-03T02:02:29.000
Chemical Name: Diesel Fuel No. 2
Common Name: UST TANK #15753 - DIESEL
Case Number: 68476-34-6

Record ID: DEH2002-HUPFP-100508
Permit Status: Permit Renewed
Active Permit: Y
Child Record Id: DEH2015-HWAST-0062795
Trade Secret: N
Hazardous Material Type: Not reported
Last Updated: 2017-08-03T02:02:32.000
Chemical Name: WASTE 551 LABORATORY WASTE CHEMICALS
Common Name: LIST ON FILE
Case Number: Not reported

Record ID: DEH2002-HUPFP-100508
Permit Status: Permit Renewed
Active Permit: Y
Child Record Id: DEH2015-HCHEM-0079803
Trade Secret: N
Hazardous Material Type: Pure
Last Updated: 2017-08-03T02:02:29.000
Chemical Name: Diesel Fuel No. 2
Common Name: EMERGENCY GENERATORS - DIESEL
Case Number: 68476-34-6

Record ID: DEH2002-HUPFP-100508
Permit Status: Permit Renewed
Active Permit: Y
Child Record Id: DEH2015-HCHEM-0079804
Trade Secret: N
Hazardous Material Type: Pure
Last Updated: 2017-08-03T02:02:29.000
Chemical Name: Diesel Fuel No. 2
Common Name: VMRF BLDG. 13 EMERGENCY GENERATOR
Case Number: 68476-34-6

VETERANS ADMINS. HOSPITAL (Continued) **U001573380**

Record ID:	DEH2002-HUPFP-100508
Permit Status:	Permit Renewed
Active Permit:	Y
Child Record Id:	DEH2015-HCHEM-0079805
Trade Secret:	N
Hazardous Material Type:	Mixture
Last Updated:	2017-08-03T02:02:29.000
Chemical Name:	AK-100 CAGE WASH
Common Name:	AK -100 CAGE WASH DETERGENT
Case Number:	1310-58-3

Record ID:	DEH2002-HUPFP-100508
Permit Status:	Permit Renewed
Active Permit:	Y
Child Record Id:	DEH2015-HCHEM-0079806
Trade Secret:	N
Hazardous Material Type:	Mixture
Last Updated:	2017-08-03T02:02:29.000
Chemical Name:	AK-200 DESCALER
Common Name:	AK-200 DESCALER
Case Number:	7664-38-2

Record ID:	DEH2002-HUPFP-100508
Permit Status:	Permit Renewed
Active Permit:	Y
Child Record Id:	DEH2015-HCHEM-0079807
Trade Secret:	N
Hazardous Material Type:	Mixture
Last Updated:	2017-08-03T02:02:29.000
Chemical Name:	SODIUM HYPOCHLORITE
Common Name:	BLEACH
Case Number:	7681-52-9

Record ID:	DEH2002-HUPFP-100508
Permit Status:	Permit Renewed
Active Permit:	Y
Child Record Id:	DEH2015-HCHEM-0079808
Trade Secret:	N
Hazardous Material Type:	Pure
Last Updated:	2017-08-03T02:02:29.000
Chemical Name:	Propane
Common Name:	Liquefied Petroleum Gas (lpg)
Case Number:	74-98-6

Record ID:	DEH2002-HUPFP-100508
Permit Status:	Permit Renewed
Active Permit:	Y
Child Record Id:	DEH2015-HCHEM-0079809
Trade Secret:	N
Hazardous Material Type:	Pure
Last Updated:	2017-08-03T02:02:29.000
Chemical Name:	Acetylene
Common Name:	Acetylene
Case Number:	74-86-2

Record ID:	DEH2002-HUPFP-100508
Permit Status:	Permit Renewed

VETERANS ADMINS. HOSPITAL (Continued) **U001573380**

Active Permit:	Y
Child Record Id:	DEH2015-HCHEM-0079810
Trade Secret:	N
Hazardous Material Type:	Pure
Last Updated:	2017-08-03T02:02:29.000
Chemical Name:	Ethanol
Common Name:	Ethyl Alcohol
Case Number:	64-17-5
Record ID:	DEH2002-HUPFP-100508
Permit Status:	Permit Renewed
Active Permit:	Y
Child Record Id:	DEH2015-HCHEM-0079811
Trade Secret:	N
Hazardous Material Type:	Pure
Last Updated:	2017-08-03T02:02:29.000
Chemical Name:	Methane
Common Name:	Methane
Case Number:	74-82-8
Record ID:	DEH2002-HUPFP-100508
Permit Status:	Permit Renewed
Active Permit:	Y
Child Record Id:	DEH2015-HCHEM-0079812
Trade Secret:	N
Hazardous Material Type:	Pure
Last Updated:	2017-08-03T02:02:29.000
Chemical Name:	Argon, mixed with oxygen
Common Name:	PURE ARGON
Case Number:	70355-98-5
Record ID:	DEH2002-HUPFP-100508
Permit Status:	Permit Renewed
Active Permit:	Y
Child Record Id:	DEH2015-HWAST-0062790
Trade Secret:	N
Hazardous Material Type:	Not reported
Last Updated:	2017-08-03T02:02:32.000
Chemical Name:	BLOOD OR BODY FLUIDS
Common Name:	BLOOD OR BODY FLUIDS
Case Number:	Not reported
Record ID:	DEH2002-HUPFP-100508
Permit Status:	Permit Renewed
Active Permit:	Y
Child Record Id:	DEH2015-HWAST-0062791
Trade Secret:	N
Hazardous Material Type:	Not reported
Last Updated:	2017-08-03T02:02:32.000
Chemical Name:	WASTE 214 UNSPEC SOLVENT MIXTURE
Common Name:	WASTE LAB AND PAINT SOLVENTS
Case Number:	Not reported
Record ID:	DEH2002-HUPFP-100508
Permit Status:	Permit Renewed
Active Permit:	Y
Child Record Id:	DEH2015-HWAST-0062792

VETERANS ADMINS. HOSPITAL (Continued) **U001573380**

Trade Secret: N
Hazardous Material Type: Not reported
Last Updated: 2017-08-03T02:02:32.000
Chemical Name: CALIFORNIA-REGULATED SHARPS
Common Name: CALIFORNIA-REGULATED SHARPS
Case Number: Not reported

Record ID: DEH2002-HUPFP-100508
Permit Status: Permit Renewed
Active Permit: Y
Child Record Id: DEH2015-HWAST-0062793
Trade Secret: N
Hazardous Material Type: Not reported
Last Updated: 2017-08-03T02:02:32.000
Chemical Name: WASTE 151 ASBESTOS CONTAINING WASTE
Common Name: WASTE FRIABLE ASBESTOS
Case Number: Not reported

Record ID: DEH2002-HUPFP-100508
Permit Status: Permit Renewed
Active Permit: Y
Child Record Id: DEH2015-HWAST-0062794
Trade Secret: N
Hazardous Material Type: Not reported
Last Updated: 2017-08-03T02:02:32.000
Chemical Name: WASTE 141 OFF-SPEC,AGED,SURPL INORGANICS
Common Name: WASTE AEROSOLS
Case Number: Not reported

Record ID: DEH2002-HUPFP-100508
Permit Status: Permit Renewed
Active Permit: Y
Child Record Id: DEH2015-HWAST-0062796
Trade Secret: N
Hazardous Material Type: Not reported
Last Updated: 2017-08-03T02:02:32.000
Chemical Name: WASTE 223 UNSPEC OIL CONTAINING WASTE
Common Name: OILY ABSORBENT/RAGS
Case Number: Not reported

Record ID: DEH2002-HUPFP-100508
Permit Status: Permit Renewed
Active Permit: Y
Child Record Id: DEH2015-HWAST-0062797
Trade Secret: N
Hazardous Material Type: Not reported
Last Updated: 2017-08-03T02:02:32.000
Chemical Name: WASTE 541 PHOTOCHEM/PHOTOPROC WASTE
Common Name: WASTE PHOTOCHEM DEVELOPER
Case Number: Not reported

Record ID: DEH2002-HUPFP-100508
Permit Status: Permit Renewed
Active Permit: Y
Child Record Id: DEH2015-HWAST-0062798
Trade Secret: N
Hazardous Material Type: Not reported

VETERANS ADMINS. HOSPITAL (Continued) **U001573380**

Last Updated: 2017-08-03T02:02:32.000
Chemical Name: WASTE 122 ALKALINE SOL'N W/OUT METALS
Common Name: WASTE MSRA - GENXPERT CARTRIDGES
Case Number: Not reported

Record ID: DEH2002-HUPFP-100508
Permit Status: Permit Renewed
Active Permit: Y
Child Record Id: DEH2015-HWAST-0062799
Trade Secret: N
Hazardous Material Type: Not reported
Last Updated: 2017-08-03T02:02:32.000
Chemical Name: WASTE 903 INF WST,TISSUE/ANAT. REMAINS/SURGICAL SPECIMENS
Common Name: 903 PATHOLOGY WASTE
Case Number: Not reported

Record ID: DEH2002-HUPFP-100508
Permit Status: Permit Renewed
Active Permit: Y
Child Record Id: DEH2015-HWAST-0062800
Trade Secret: N
Hazardous Material Type: Not reported
Last Updated: 2017-08-03T02:02:32.000
Chemical Name: WASTE CONTAMINATED WITH CHEMOTHERAPEUTIC AGENTS
Common Name: WASTE CONTAMINATED WITH CHEMOTHERAPEUTIC AGENTS - BULK
Case Number: Not reported

Record ID: DEH2002-HUPFP-100508
Permit Status: Permit Renewed
Active Permit: Y
Child Record Id: DEH2015-HWAST-0062801
Trade Secret: N
Hazardous Material Type: Not reported
Last Updated: 2017-08-03T02:02:32.000
Chemical Name: WASTE 741 LIQ W HALOG ORG >OR= 1000MG/L
Common Name: WASTE FLAMMABLE LIQUIDS
Case Number: Not reported

Record ID: DEH2002-HUPFP-100508
Permit Status: Permit Renewed
Active Permit: Y
Child Record Id: DEH2015-HWAST-0062802
Trade Secret: N
Hazardous Material Type: Not reported
Last Updated: 2017-08-03T02:02:32.000
Chemical Name: WASTE 551 LABORATORY WASTE CHEMICALS
Common Name: WASTE LIQUID CORROSIVES INORGANIC
Case Number: Not reported

Record ID: DEH2002-HUPFP-100508
Permit Status: Permit Renewed
Active Permit: Y
Child Record Id: DEH2015-HWAST-0062803
Trade Secret: N
Hazardous Material Type: Not reported
Last Updated: 2017-08-03T02:02:32.000
Chemical Name: RCRA PHARMACEUTICAL WASTE

VETERANS ADMINS. HOSPITAL (Continued) **U001573380**

Common Name: 311 - RCRA PHARMACEUTICAL WASTE
Case Number: Not reported

Record ID: DEH2002-HUPFP-100508
Permit Status: Permit Renewed
Active Permit: Y
Child Record Id: DEH2015-HWAST-0062804
Trade Secret: N
Hazardous Material Type: Not reported
Last Updated: 2017-08-03T02:02:32.000
Chemical Name: WASTE 551 LABORATORY WASTE CHEMICALS*
Common Name: WASTE SODIUM FLOURIDE
Case Number: Not reported

Record ID: DEH2002-HUPFP-100508
Permit Status: Permit Renewed
Active Permit: Y
Child Record Id: DEH2015-HWAST-0062805
Trade Secret: N
Hazardous Material Type: Not reported
Last Updated: 2017-08-03T02:02:32.000
Chemical Name: WASTE 791 LIQUIDS WITH PH <OR= 2
Common Name: WASTE CORROSIVE ACIDIC ORGANIC LIQUID
Case Number: Not reported

Record ID: DEH2002-HUPFP-100508
Permit Status: Permit Renewed
Active Permit: Y
Child Record Id: DEH2015-HWAST-0062806
Trade Secret: N
Hazardous Material Type: Not reported
Last Updated: 2017-08-03T02:02:32.000
Chemical Name: WASTE 221 WASTE OIL & MIXED OIL
Common Name: WASTE OIL & MIXED OIL - AST
Case Number: Not reported

Record ID: DEH2002-HUPFP-100508
Permit Status: Permit Renewed
Active Permit: Y
Child Record Id: DEH2015-HWAST-0062807
Trade Secret: N
Hazardous Material Type: Not reported
Last Updated: 2017-08-03T02:02:32.000
Chemical Name: WASTE 261 POLYCHLORINATED BIPHENYLS
Common Name: WASTE PCB BALLASTS
Case Number: Not reported

Record ID: DEH2002-HUPFP-100508
Permit Status: Permit Renewed
Active Permit: Y
Child Record Id: DEH2015-HWAST-0062808
Trade Secret: N
Hazardous Material Type: Not reported
Last Updated: 2017-08-03T02:02:32.000
Chemical Name: WASTE 551 LABORATORY WASTE CHEMICALS*
Common Name: WASTE PARAFORMALDEHYDES, ETHIDUIM BROMIDE, DAB
Case Number: Not reported

VETERANS ADMINS. HOSPITAL (Continued) **U001573380**

Record ID:	DEH2002-HUPFP-100508
Permit Status:	Permit Renewed
Active Permit:	Y
Child Record Id:	DEH2015-HWAST-0062809
Trade Secret:	N
Hazardous Material Type:	Not reported
Last Updated:	2017-08-03T02:02:32.000
Chemical Name:	Formaldehyde
Common Name:	WASTE FORMALIN/FORMALDEHYDE
Case Number:	Not reported

Record ID:	DEH2002-HUPFP-100508
Permit Status:	Permit Renewed
Active Permit:	Y
Child Record Id:	DEH2015-HWAST-0062810
Trade Secret:	N
Hazardous Material Type:	Not reported
Last Updated:	2017-08-03T02:02:32.000
Chemical Name:	HOME GENERATED SHARPS INFECTIOUS
Common Name:	HOME GENERATED SHARPS - KIOSK
Case Number:	Not reported

Record ID:	DEH2002-HUPFP-100508
Permit Status:	Permit Renewed
Active Permit:	Y
Child Record Id:	DEH2015-HWAST-0062811
Trade Secret:	N
Hazardous Material Type:	Not reported
Last Updated:	2017-08-03T02:02:32.000
Chemical Name:	LABORATORY BIOHAZARDOUS WASTE
Common Name:	LABORATORY WASTE
Case Number:	Not reported

Record ID:	DEH2002-HUPFP-100508
Permit Status:	Permit Renewed
Active Permit:	Y
Child Record Id:	DEH2015-HWAST-0062812
Trade Secret:	N
Hazardous Material Type:	Not reported
Last Updated:	2017-08-03T02:02:32.000
Chemical Name:	LIQUID OR SEMI-LIQUID BIOHAZARDOUS LABORATORY WASTE
Common Name:	LIQUID OR SEMI-LIQUID BIOHAZARDOUS LABORATORY WASTE
Case Number:	Not reported

Record ID:	DEH2002-HUPFP-100508
Permit Status:	Permit Renewed
Active Permit:	Y
Child Record Id:	DEH2015-HWAST-0062813
Trade Secret:	N
Hazardous Material Type:	Not reported
Last Updated:	2017-08-03T02:02:32.000
Chemical Name:	BIOHAZARDOUS CONTAMINATED ANIMALS
Common Name:	BIOHAZARDOUS CONTAMINATED ANIMALS
Case Number:	Not reported

Record ID:	DEH2002-HUPFP-100508
Permit Status:	Permit Renewed

VETERANS ADMINS. HOSPITAL (Continued) **U001573380**

Active Permit:	Y
Child Record Id:	DEH2015-HWAST-0062814
Trade Secret:	N
Hazardous Material Type:	Not reported
Last Updated:	2017-08-03T02:02:32.000
Chemical Name:	CALIFORNIA-REGULATED PHARMACEUTICAL WASTE - EMS
Common Name:	CALIFORNIA-REGULATED PHARMACEUTICAL WASTE - EMS
Case Number:	Not reported
Record ID:	DEH2002-HUPFP-100508
Permit Status:	Permit Renewed
Active Permit:	Y
Child Record Id:	DEH2015-HWAST-0062815
Trade Secret:	N
Hazardous Material Type:	Not reported
Last Updated:	2017-08-03T02:02:32.000
Chemical Name:	WASTE PAINT BOOTH FILTERS
Common Name:	WASTE PAINT BOOTH FILTERS
Case Number:	Not reported
Record ID:	DEH2002-HUPFP-100508
Permit Status:	Permit Renewed
Active Permit:	Y
Child Record Id:	DEH2015-HWAST-0062816
Trade Secret:	N
Hazardous Material Type:	Not reported
Last Updated:	2017-08-03T02:02:32.000
Chemical Name:	WASTE BATTERIES - ALKALINE
Common Name:	WASTE BATTERIES - ALKALINE
Case Number:	Not reported
Record ID:	DEH2002-HUPFP-100508
Permit Status:	Permit Renewed
Active Permit:	Y
Child Record Id:	DEH2015-HWAST-0062817
Trade Secret:	N
Hazardous Material Type:	Not reported
Last Updated:	2017-08-03T02:02:32.000
Chemical Name:	FLAMMABLE LIQUID TOXIC
Common Name:	FLAMMABLE LIQUID TOXIC
Case Number:	Not reported
Record ID:	DEH2002-HUPFP-100508
Permit Status:	Permit Renewed
Active Permit:	Y
Child Record Id:	DEH2015-HWAST-0062818
Trade Secret:	N
Hazardous Material Type:	Not reported
Last Updated:	2017-08-03T02:02:32.000
Chemical Name:	HAZARDOUS WASTE CAUSTIC
Common Name:	SODA LIME ABSORBENT BEADS
Case Number:	Not reported
Record ID:	DEH2002-HUPFP-100508
Permit Status:	Permit Renewed
Active Permit:	Y
Child Record Id:	DEH2015-HWAST-0062819

VETERANS ADMINS. HOSPITAL (Continued) **U001573380**

Trade Secret: N
Hazardous Material Type: Not reported
Last Updated: 2017-08-03T02:02:32.000
Chemical Name: MERCURY WASTE
Common Name: WASTE MERCURY SOLIDS
Case Number: Not reported

Record ID: DEH2002-HUPFP-100508
Permit Status: Permit Renewed
Active Permit: Y
Child Record Id: DEH2015-HWAST-0062820
Trade Secret: N
Hazardous Material Type: Not reported
Last Updated: 2017-08-03T02:02:32.000
Chemical Name: SODIUM HYDROXIDE WASTE
Common Name: SODIUM HYDROXIDE WASTE
Case Number: Not reported

Record ID: DEH2002-HUPFP-100508
Permit Status: Permit Renewed
Active Permit: Y
Child Record Id: DEH2015-HWAST-0062821
Trade Secret: N
Hazardous Material Type: Not reported
Last Updated: 2017-08-03T02:02:32.000
Chemical Name: WASTE FLAMMABLE LIQUID - LAB PACK
Common Name: WASTE FLAMMABLE LIQUID
Case Number: Not reported

Record ID: DEH2002-HUPFP-100508
Permit Status: Permit Renewed
Active Permit: Y
Child Record Id: DEH2015-HWAST-0062822
Trade Secret: N
Hazardous Material Type: Not reported
Last Updated: 2017-08-03T02:02:32.000
Chemical Name: WASTE TOXIC LIQUIDS - LAB PACK
Common Name: WASTE TOXIC LIQUIDS - LAB PACK
Case Number: Not reported

Record ID: DEH2002-HUPFP-100508
Permit Status: Permit Renewed
Active Permit: Y
Child Record Id: DEH2015-HWAST-0062823
Trade Secret: N
Hazardous Material Type: Not reported
Last Updated: 2017-08-03T02:02:32.000
Chemical Name: WASTE LIQUIDS REACTIVE
Common Name: WASTE LIQUIDS REACTIVE
Case Number: Not reported

Record ID: DEH2002-HUPFP-100508
Permit Status: Permit Renewed
Active Permit: Y
Child Record Id: DEH2015-HWAST-0062824
Trade Secret: N
Hazardous Material Type: Not reported

VETERANS ADMINS. HOSPITAL (Continued) **U001573380**

Last Updated: 2017-08-03T02:02:32.000
Chemical Name: WASTE SOLID CORROSIVES - LAB PACK
Common Name: WASTE SOLID CORROSIVES - LAB PACK
Case Number: Not reported

Record ID: DEH2002-HUPFP-100508
Permit Status: Permit Renewed
Active Permit: Y
Child Record Id: DEH2015-HWAST-0062825
Trade Secret: N
Hazardous Material Type: Not reported
Last Updated: 2017-08-03T02:02:32.000
Chemical Name: WASTE SOLID TOXICS
Common Name: WASTE SOLID TOXICS - LAB PACK
Case Number: Not reported

Record ID: DEH2002-HUPFP-100508
Permit Status: Permit Renewed
Active Permit: Y
Child Record Id: DEH2015-HWAST-0062826
Trade Secret: N
Hazardous Material Type: Not reported
Last Updated: 2017-08-03T02:02:32.000
Chemical Name: WASTE FLAMMABLE SOLID
Common Name: WASTE FLAMMABLE SOLID - LAB PACK
Case Number: Not reported

Record ID: DEH2002-HUPFP-100508
Permit Status: Permit Renewed
Active Permit: Y
Child Record Id: DEH2015-HWAST-0062827
Trade Secret: N
Hazardous Material Type: Not reported
Last Updated: 2017-08-03T02:02:32.000
Chemical Name: WASTE SOLID REACTIVE
Common Name: WASTE SOLID REACTIVE - LAB PACK
Case Number: Not reported

Permit Number: 100508
Business Type: 6HK65
EPA Id Number: CAD980673198
APN: 344-080-21-00
Last HMMD Inspection: 07/24/2012
Facility Telephone: 858-552-8585
Permit Status: OPEN
Permit Expiration: 03/31/2013
Date Last Updated: 11/02/2012
Facility Owner: VA SAN DIEGO HEALTH CARE SYSTEM
Facility Mailing Address: 3350 LA JOLLA VILLAGE DR
Facility Mailing City: SAN DIEGO
Facility Mailing State: CA
Facility Mailing Zip: 920137
UST Owner: VA SAN DIEGO HEALTH CARE SYSTEM
Handle Regulated Hazmat: Y
Own Or Operate UST: Y
Subject To APSA: Not reported

VETERANS ADMINS. HOSPITAL (Continued) **U001573380**

Generate Haz Waste: Y
Treat Haz Waste: N
Generate Medical Waste: Not reported

Inventory Active Permits (not SQG Medical):
Permit Number: 100508
Update Date: 11/02/2012
Case Number: 74-86-2
Name: ACETYLENE GAS
Other Information: Not reported
Material Waste: Material
Hazardous Categories 1: FIRE
Hazardous Categories 2: PRESSURE RELEASE

Permit Number: 100508
Update Date: 11/02/2012
Case Number: Not reported
Name: AIR, COMPRESSED
Other Information: BUILDINGS 1, 2 & 18/ROOM 6123A,6136,6137
Material Waste: Material
Hazardous Categories 1: PRESSURE RELEASE
Hazardous Categories 2: Not reported

Permit Number: 100508
Update Date: 11/02/2012
Case Number: MIXTURE
Name: AK-100 CAGE WASH & AK-200 DESCALER
Other Information: DETERGENT & PHOSPHORIC ACID - 6TH FLOOR NORTH
Material Waste: Material
Hazardous Categories 1: FIRE
Hazardous Categories 2: REACTIVE

Permit Number: 100508
Update Date: 11/02/2012
Case Number: 7440-37-1
Name: ARGON, AR, 99%, COMPRESSED GAS
Other Information: Not reported
Material Waste: Material
Hazardous Categories 1: PRESSURE RELEASE
Hazardous Categories 2: Not reported

Permit Number: 100508
Update Date: 11/02/2012
Case Number: 124-38-9
Name: CARBON DIOXIDE GAS
Other Information: BLDG 9 -WAREHOUSE
Material Waste: Material
Hazardous Categories 1: PRESSURE RELEASE
Hazardous Categories 2: Not reported

Permit Number: 100508
Update Date: 11/02/2012
Case Number: 124-38-9
Name: CARBON DIOXIDE, 90%; HYDROGEN, 10% COMPRESSED GAS
Other Information: Not reported
Material Waste: Material
Hazardous Categories 1: PRESSURE RELEASE
Hazardous Categories 2: ACUTE

VETERANS ADMINS. HOSPITAL (Continued) **U001573380**

Permit Number:	100508
Update Date:	11/02/2012
Case Number:	Not reported
Name:	CARCINOGENS &/OR REPRODUCTIVE TOXINS
Other Information:	BELOW STATE DISCLOSURE AMTS ARE/MAY BE ON SITE
Material Waste:	Not reported
Hazardous Categories 1:	Not reported
Hazardous Categories 2:	Not reported

Permit Number:	100508
Update Date:	11/02/2012
Case Number:	Not reported
Name:	DIESEL
Other Information:	UNDERGROUND TANK 100508 T011 B1
Material Waste:	Material
Hazardous Categories 1:	FIRE
Hazardous Categories 2:	Not reported

Permit Number:	100508
Update Date:	11/02/2012
Case Number:	Not reported
Name:	DIESEL
Other Information:	UNDERGROUND TANK 100508 T012 B2
Material Waste:	Material
Hazardous Categories 1:	FIRE
Hazardous Categories 2:	Not reported

Permit Number:	100508
Update Date:	11/02/2012
Case Number:	Not reported
Name:	DIESEL
Other Information:	UNDERGROUND TANK 100508 T013 D3
Material Waste:	Material
Hazardous Categories 1:	FIRE
Hazardous Categories 2:	Not reported

Permit Number:	100508
Update Date:	11/02/2012
Case Number:	Not reported
Name:	DIESEL
Other Information:	UNDERGROUND TANK 100508 T014 D4
Material Waste:	Material
Hazardous Categories 1:	FIRE
Hazardous Categories 2:	Not reported

Permit Number:	100508
Update Date:	11/02/2012
Case Number:	75-21-8
Name:	ETHYLENE OXIDE (100%) IN 10 OUNCE CYLINDERS
Other Information:	Not reported
Material Waste:	Material
Hazardous Categories 1:	CHRONIC
Hazardous Categories 2:	EXTREMELY HAZARDOUS

Permit Number:	100508
Update Date:	11/02/2012
Case Number:	7440-59-7

VETERANS ADMINS. HOSPITAL (Continued) **U001573380**

Name:	HELIUM, HE, 99%, COMPRESSED GAS:
Other Information:	BLDG 9 - ROOM 1601, 5073
Material Waste:	Material
Hazardous Categories 1:	PRESSURE RELEASE
Hazardous Categories 2:	Not reported
Permit Number:	100508
Update Date:	11/02/2012
Case Number:	1333-74-0
Name:	HYDROGEN
Other Information:	Not reported
Material Waste:	Material
Hazardous Categories 1:	PRESSURE RELEASE
Hazardous Categories 2:	Not reported
Permit Number:	100508
Update Date:	11/02/2012
Case Number:	MIXTURE
Name:	LEAD ACID BATTERIES
Other Information:	SULFURIC ACID
Material Waste:	Material
Hazardous Categories 1:	FIRE
Hazardous Categories 2:	Not reported
Permit Number:	100508
Update Date:	11/02/2012
Case Number:	74-82-8
Name:	METHANE
Other Information:	Not reported
Material Waste:	Material
Hazardous Categories 1:	FIRE
Hazardous Categories 2:	PRESSURE RELEASE
Permit Number:	100508
Update Date:	11/02/2012
Case Number:	Not reported
Name:	NATURALYTE
Other Information:	ELECTROLYTE & ACID SOLUTION
Material Waste:	Material
Hazardous Categories 1:	FIRE
Hazardous Categories 2:	Not reported
Permit Number:	100508
Update Date:	11/02/2012
Case Number:	7727-37-9
Name:	NITROGEN GAS
Other Information:	Not reported
Material Waste:	Material
Hazardous Categories 1:	FIRE
Hazardous Categories 2:	PRESSURE RELEASE
Permit Number:	100508
Update Date:	11/02/2012
Case Number:	7727-37-9
Name:	NITROGEN LIQUID
Other Information:	Not reported
Material Waste:	Material

VETERANS ADMINS. HOSPITAL (Continued) **U001573380**

Hazardous Categories 1: PRESSURE RELEASE
Hazardous Categories 2: CRYOGENIC

Permit Number: 100508
Update Date: 11/02/2012
Case Number: 7727-37-9
Name: NITROGEN,75%; OXYGEN,20%; CARBON DIOXIDE 5%
Other Information: COMPRESSED GAS
Material Waste: Material
Hazardous Categories 1: PRESSURE RELEASE
Hazardous Categories 2: Not reported

Permit Number: 100508
Update Date: 11/02/2012
Case Number: 10024-97-2
Name: NITROUS OXIDE,N20,99%, COMPRESSED GAS
Other Information: Not reported
Material Waste: Material
Hazardous Categories 1: PRESSURE RELEASE
Hazardous Categories 2: Not reported

Permit Number: 100508
Update Date: 11/02/2012
Case Number: 8002-05-9
Name: OIL, LUBRICATING : MOTOR HYDRAULIC
Other Information: Not reported
Material Waste: Material
Hazardous Categories 1: FIRE
Hazardous Categories 2: ACUTE

Permit Number: 100508
Update Date: 11/02/2012
Case Number: 7782-44-7
Name: OXYGEN, 02, 99%, COMPRESSED GAS:
Other Information: Not reported
Material Waste: Material
Hazardous Categories 1: PRESSURE RELEASE
Hazardous Categories 2: Not reported

Permit Number: 100508
Update Date: 11/02/2012
Case Number: 7782-44-7
Name: OXYGEN, 02, 99%, LIQUIFIED COMPRESSED GAS:
Other Information: Not reported
Material Waste: Material
Hazardous Categories 1: PRESSURE RELEASE
Hazardous Categories 2: Not reported

Permit Number: 100508
Update Date: 11/02/2012
Case Number: 26099-09-2
Name: POLYMALEIC ACID: AQUA SERV, COOLING TRT
Other Information: Not reported
Material Waste: Material
Hazardous Categories 1: REACTIVE
Hazardous Categories 2: Not reported

VETERANS ADMINS. HOSPITAL (Continued) **U001573380**

Permit Number:	100508
Update Date:	11/02/2012
Case Number:	74-98-6
Name:	PROPANE
Other Information:	Not reported
Material Waste:	Material
Hazardous Categories 1:	PRESSURE RELEASE
Hazardous Categories 2:	Not reported

Permit Number:	100508
Update Date:	11/02/2012
Case Number:	Not reported
Name:	R-123 COOLANT
Other Information:	BLDG 2 - SELF CONTAINED INSIDE CHILLERS
Material Waste:	Material
Hazardous Categories 1:	REACTIVE
Hazardous Categories 2:	Not reported

Permit Number:	100508
Update Date:	11/02/2012
Case Number:	Not reported
Name:	ROCK SALT SLURRY BLDG 2
Other Information:	Not reported
Material Waste:	Material
Hazardous Categories 1:	FIRE
Hazardous Categories 2:	Not reported

Permit Number:	100508
Update Date:	11/02/2012
Case Number:	7664-93-9
Name:	SULFURIC ACID,H2SO4, 93%
Other Information:	Not reported
Material Waste:	Material
Hazardous Categories 1:	ACUTE
Hazardous Categories 2:	EXTREMELY HAZARDOUS

Permit Number:	100508
Update Date:	11/02/2012
Case Number:	Not reported
Name:	WASTE 122 ALKALINE SOL'N W/OUT METALS
Other Information:	MSRA WASTE- BLDG 16 GENXPERT CARTRIDGES
Material Waste:	Waste
Hazardous Categories 1:	Not reported
Hazardous Categories 2:	Not reported

Permit Number:	100508
Update Date:	11/02/2012
Case Number:	Not reported
Name:	WASTE 141 OFF-SPEC,AGED,SURPL INORGANICS
Other Information:	WASTE AEROSOLS
Material Waste:	Waste
Hazardous Categories 1:	Not reported
Hazardous Categories 2:	Not reported

Permit Number:	100508
Update Date:	11/02/2012
Case Number:	Not reported

VETERANS ADMINS. HOSPITAL (Continued) **U001573380**

Name:	WASTE 151 ASBESTOS CONTAINING WASTE
Other Information:	FRIABLE ASBESTOS
Material Waste:	Waste
Hazardous Categories 1:	Not reported
Hazardous Categories 2:	Not reported
Permit Number:	100508
Update Date:	11/02/2012
Case Number:	Not reported
Name:	WASTE 181 INORGANIC SOLID WASTE (OTHER)
Other Information:	BULK CHEMO & TRACE
Material Waste:	Waste
Hazardous Categories 1:	Not reported
Hazardous Categories 2:	Not reported
Permit Number:	100508
Update Date:	11/02/2012
Case Number:	Not reported
Name:	WASTE 181 INORGANIC SOLID WASTE (OTHER)
Other Information:	SPENT BATTERIES/ AMERICAN BATTERY
Material Waste:	Waste
Hazardous Categories 1:	Not reported
Hazardous Categories 2:	Not reported
Permit Number:	100508
Update Date:	11/02/2012
Case Number:	Not reported
Name:	WASTE 212 OXYGENATED SOLVENTS
Other Information:	CRYSTAL VIOLET WASTE -BLDG 16
Material Waste:	Waste
Hazardous Categories 1:	Not reported
Hazardous Categories 2:	Not reported
Permit Number:	100508
Update Date:	11/02/2012
Case Number:	Not reported
Name:	WASTE 214 UNSPEC SOLVENT MIXTURE
Other Information:	LAB AND PAINT SOLVENTS
Material Waste:	Waste
Hazardous Categories 1:	Not reported
Hazardous Categories 2:	Not reported
Permit Number:	100508
Update Date:	11/02/2012
Case Number:	Not reported
Name:	WASTE 221 WASTE OIL & MIXED OIL
Other Information:	Not reported
Material Waste:	Waste
Hazardous Categories 1:	Not reported
Hazardous Categories 2:	Not reported
Permit Number:	100508
Update Date:	11/02/2012
Case Number:	Not reported
Name:	WASTE 223 UNSPEC OIL CONTAINING WASTE
Other Information:	OILY ABSORBENT/RAGS
Material Waste:	Waste

VETERANS ADMINS. HOSPITAL (Continued) **U001573380**

Hazardous Categories 1: Not reported
Hazardous Categories 2: Not reported

Permit Number: 100508
Update Date: 11/02/2012
Case Number: Not reported
Name: WASTE 261 POLYCHLORINATED BIPHENYLS
Other Information: PCB
Material Waste: Waste
Hazardous Categories 1: Not reported
Hazardous Categories 2: Not reported

Permit Number: 100508
Update Date: 11/02/2012
Case Number: Not reported
Name: WASTE 291 LATEX WASTE
Other Information: BLDG 16& ROOM B189
Material Waste: Waste
Hazardous Categories 1: Not reported
Hazardous Categories 2: Not reported

Permit Number: 100508
Update Date: 11/02/2012
Case Number: Not reported
Name: WASTE 311 PHARMACEUTICAL WASTE
Other Information: PHARMACEUTICAL WASTE
Material Waste: Waste
Hazardous Categories 1: Not reported
Hazardous Categories 2: Not reported

Permit Number: 100508
Update Date: 11/02/2012
Case Number: Not reported
Name: WASTE 541 PHOTOCHEM/PHOTOPROC WASTE
Other Information: PHOTO RECYCLING CO INC
Material Waste: Waste
Hazardous Categories 1: Not reported
Hazardous Categories 2: Not reported

Permit Number: 100508
Update Date: 11/02/2012
Case Number: Not reported
Name: WASTE 551 LABORATORY WASTE CHEMICALS
Other Information: CORROSIVE BASIC ORGANIC/INORGANIC
Material Waste: Waste
Hazardous Categories 1: Not reported
Hazardous Categories 2: Not reported

Permit Number: 100508
Update Date: 11/02/2012
Case Number: Not reported
Name: WASTE 551 LABORATORY WASTE CHEMICALS
Other Information: LIST ON FILE
Material Waste: Waste
Hazardous Categories 1: Not reported
Hazardous Categories 2: Not reported

VETERANS ADMINS. HOSPITAL (Continued) **U001573380**

Permit Number:	100508
Update Date:	11/02/2012
Case Number:	Not reported
Name:	WASTE 551 LABORATORY WASTE CHEMICALS*
Other Information:	WASTE PARAFORMALDEHYDES, ETHIDUIM BROMIDE, DAB
Material Waste:	Waste
Hazardous Categories 1:	Not reported
Hazardous Categories 2:	Not reported

Permit Number:	100508
Update Date:	11/02/2012
Case Number:	Not reported
Name:	WASTE 551 LABORATORY WASTE CHEMICALS*
Other Information:	WASTE SODIUM AZIDE
Material Waste:	Waste
Hazardous Categories 1:	Not reported
Hazardous Categories 2:	Not reported

Permit Number:	100508
Update Date:	11/02/2012
Case Number:	Not reported
Name:	WASTE 725 LIQUIDS W MERCURY - R
Other Information:	WASTE MERCURY
Material Waste:	Waste
Hazardous Categories 1:	Not reported
Hazardous Categories 2:	Not reported

Permit Number:	100508
Update Date:	11/02/2012
Case Number:	Not reported
Name:	WASTE 741 LIQ W HALOG ORG >OR= 1000MG/L
Other Information:	VARIOUS TOXIC LIQUIDS & SOLID ORGANICS
Material Waste:	Waste
Hazardous Categories 1:	Not reported
Hazardous Categories 2:	Not reported

Permit Number:	100508
Update Date:	11/02/2012
Case Number:	Not reported
Name:	WASTE 741 LIQ W HALOG ORG >OR= 1000MG/L
Other Information:	WASTE FLAMMABLE LIQUIDS
Material Waste:	Waste
Hazardous Categories 1:	Not reported
Hazardous Categories 2:	Not reported

Permit Number:	100508
Update Date:	11/02/2012
Case Number:	Not reported
Name:	WASTE 791 LIQUIDS WITH PH <OR= 2
Other Information:	CORROSIVE ACIDIC ORGANIC/INORGANIC
Material Waste:	Waste
Hazardous Categories 1:	Not reported
Hazardous Categories 2:	Not reported

Permit Number:	100508
Update Date:	11/02/2012
Case Number:	Not reported

VETERANS ADMINS. HOSPITAL (Continued) **U001573380**

Name: WASTE 888 USED OIL FILTERS
Other Information: CO-GENERATION PLANT
Material Waste: Waste
Hazardous Categories 1: Not reported
Hazardous Categories 2: Not reported

Permit Number: 100508
Update Date: 11/02/2012
Case Number: Not reported
Name: WASTE 901 INFECTIOUS WASTE, GENERAL
Other Information: RED BAG
Material Waste: Waste
Hazardous Categories 1: Not reported
Hazardous Categories 2: Not reported

Permit Number: 100508
Update Date: 11/02/2012
Case Number: Not reported
Name: WASTE 902 INFECTIOUS WASTE, SHARPS
Other Information: Not reported
Material Waste: Waste
Hazardous Categories 1: Not reported
Hazardous Categories 2: Not reported

Permit Number: 100508
Update Date: 11/02/2012
Case Number: Not reported
Name: WASTE 903 INF WST,TISSUE/ANAT. REMAINS
Other Information: MORGUE
Material Waste: Waste
Hazardous Categories 1: Not reported
Hazardous Categories 2: Not reported

Violations Active Permits:
Permit Number: 100508
Update Date: 11/02/2012
Inspection Date: 05/15/2007
Violation Code: 6HV0201
Violation: WASTE CONTAINER NOT CLOSED
Violation Citation: Hazardous waste containers are not kept closed while in storage. CCR 66265.173(a)
Activity: ACTIVE

Permit Number: 100508
Update Date: 11/02/2012
Inspection Date: 05/15/2007
Violation Code: 6HV0209
Violation: WASTE ONSITE >90/180/270 DAYS
Violation Citation: Hazardous waste is stored in excess of allowable time period (90 days) without a State permit or written variance. CCR 25201(a) & 66262.34(a)&(c)
Activity: ACTIVE

Permit Number: 100508
Update Date: 11/02/2012
Inspection Date: 05/15/2007
Violation Code: 6HV0131

VETERANS ADMINS. HOSPITAL (Continued) **U001573380**

Violation:	UPF Permit NOT OBTAINED for HAZWASTE
Violation Citation:	A Unified Program Facility permit has not been obtained for the generation of hazardous waste. 68.905
Activity:	ACTIVE
Permit Number:	100508
Update Date:	11/02/2012
Inspection Date:	05/15/2007
Violation Code:	6HV0218
Violation:	FILTERS:FUEL/OIL NOT LABELED OR CLOSED
Violation Citation:	Failed to label &/or close drained used oil filters &/or used fuel filters. 25250.22 and 66266.130(c)(3)
Activity:	ACTIVE
Permit Number:	100508
Update Date:	11/02/2012
Inspection Date:	05/15/2007
Violation Code:	6HV0221
Violation:	DID NOT COMPLY W/SATELLITE REGS.
Violation Citation:	Failed to comply with satellite regulations. 66262.34(e)
Activity:	ACTIVE
Permit Number:	100508
Update Date:	11/02/2012
Inspection Date:	05/15/2007
Violation Code:	6HV4204
Violation:	WARNING SIGN NOT POSTED
Violation Citation:	MW designated accumulation area not posted with an approved and legible biohazardous waste "warning sign" in English and Spanish. 118310
Activity:	ACTIVE
Permit Number:	100508
Update Date:	11/02/2012
Inspection Date:	05/15/2007
Violation Code:	6HV4208
Violation:	SHARPS CONTAINER: NO TAPED SHUT
Violation Citation:	Full sharps container ready for disposal not taped closed or tightly-lidded to preclude loss of contents. 118285(b)
Activity:	ACTIVE
Permit Number:	100508
Update Date:	11/02/2012
Inspection Date:	05/15/2007
Violation Code:	6HV4209
Violation:	NO GENERATOR'S INFO ON RED BAGS/SHARPS
Violation Citation:	Red bags, sharps containers not labeled with generator's name, address, and phone number. 68.1205
Activity:	ACTIVE
Permit Number:	100508
Update Date:	11/02/2012
Inspection Date:	05/15/2007
Violation Code:	6HV4212
Violation:	RED BAGS NOT CONTAINERIZED
Violation Citation:	Did not containerize and place red bags in rigid, leak resistant, and covered containers or bins. 118280(b)

VETERANS ADMINS. HOSPITAL (Continued) **U001573380**

Activity:	ACTIVE
Permit Number:	100508
Update Date:	11/02/2012
Inspection Date:	05/15/2007
Violation Code:	6HV3255
Violation:	SPILL CONTAIN. NOT DRY/IN GOOD CONDITION
Violation Citation:	Spill container is not in good condition and/or liquid free. 2635(b)(1), 2636(a)(1)
Activity:	ACTIVE
Permit Number:	100508
Update Date:	11/02/2012
Inspection Date:	05/15/2007
Violation Code:	6HV3257
Violation:	2NDRY CONTAINMENT NOT LIQUID FREE
Violation Citation:	Secondary containment system components not liquid free. 2631(d)(4)
Activity:	ACTIVE
Permit Number:	100508
Update Date:	11/02/2012
Inspection Date:	05/15/2007
Violation Code:	6HV3257
Violation:	2NDRY CONTAINMENT NOT LIQUID FREE
Violation Citation:	Secondary containment system components not liquid free. 2631(d)(4)
Activity:	ACTIVE
Permit Number:	100508
Update Date:	11/02/2012
Inspection Date:	05/15/2007
Violation Code:	6HV3257
Violation:	2NDRY CONTAINMENT NOT LIQUID FREE
Violation Citation:	Secondary containment system components not liquid free. 2631(d)(4)
Activity:	ACTIVE
Permit Number:	100508
Update Date:	11/02/2012
Inspection Date:	07/24/2012
Violation Code:	6HV0221
Violation:	DID NOT COMPLY W/SATELLITE REGS.
Violation Citation:	Failed to comply with satellite regulations. 66262.34(e)
Activity:	ACTIVE
Permit Number:	100508
Update Date:	11/02/2012
Inspection Date:	07/24/2012
Violation Code:	6HV3192
Violation:	NO D.O INSPECTION/INCOMPL;NO REPORTS
Violation Citation:	Designated Operator monthly inspection not conducted or incomplete; or DO inspection reports not onsite 2715 (c)(d)(e)
Activity:	ACTIVE
Permit Number:	100508
Update Date:	11/02/2012
Inspection Date:	07/24/2012
Violation Code:	6HV3255
Violation:	SPILL CONTAIN. NOT DRY/IN GOOD CONDITION

VETERANS ADMINS. HOSPITAL (Continued) **U001573380**

Violation Citation:	Spill container is not in good condition and/or liquid free. 2635(b)(1), 2636(a)(1)
Activity:	ACTIVE
Permit Number:	100508
Update Date:	11/02/2012
Inspection Date:	07/24/2012
Violation Code:	6HV4214
Violation:	REUSEABLE CONTAINER UNSANITARY
Violation Citation:	Generator has not maintained reusable containers/bins for medical waste storage in a clean and sanitary manner. 118295 and 118305
Activity:	ACTIVE
Permit Number:	100508
Update Date:	11/02/2012
Inspection Date:	07/24/2012
Violation Code:	6HV4220
Violation:	MW INTERIM STORAGE NOT SECURED
Violation Citation:	MW interim storage area not properly secured. 118307
Activity:	ACTIVE
Permit Number:	100508
Update Date:	11/02/2012
Inspection Date:	10/12/2007
Violation Code:	6HV4259
Violation:	ILLEGAL DISPOSAL OF MED WASTE
Violation Citation:	Unlawful disposal of untreated medical waste to an unauthorized point. 118340
Activity:	ACTIVE
Permit Number:	100508
Update Date:	11/02/2012
Inspection Date:	10/12/2007
Violation Code:	6HV4202
Violation:	MED WASTE NO SEGREGATED AT POINT OF ORIG
Violation Citation:	Medical waste was not separated from other waste at the point of origin. 118275
Activity:	ACTIVE
Permit Number:	100508
Update Date:	11/02/2012
Inspection Date:	10/12/2007
Violation Code:	6HV4207
Violation:	SHARPS IMPROPERLY CONTAINED
Violation Citation:	Generator did not store sharps waste in approved and properly marked sharps container. 118285(a)(d)
Activity:	ACTIVE
Permit Number:	100508
Update Date:	11/02/2012
Inspection Date:	10/12/2007
Violation Code:	6HV4210
Violation:	MED WASTE NOT IN RED BAGS
Violation Citation:	Generator did not store medical waste in approved and properly marked red bags (non-sharps). 118275
Activity:	ACTIVE

VETERANS ADMINS. HOSPITAL (Continued) **U001573380**

Permit Number:	100508
Update Date:	11/02/2012
Inspection Date:	10/12/2007
Violation Code:	6HV4411
Violation:	PATH WASTE NOT SEGREGATED
Violation Citation:	Did not segregate pathology waste from other medical waste. 118275(f)
Activity:	ACTIVE

Permit Number:	100508
Update Date:	11/02/2012
Inspection Date:	10/12/2007
Violation Code:	6HV4413
Violation:	ILLEGAL DISPOSAL OF PATHOLOGY WASTE
Violation Citation:	Illegal disposal of pathology waste. 118340
Activity:	ACTIVE

Permit Number:	100508
Update Date:	11/02/2012
Inspection Date:	10/12/2007
Violation Code:	6HV4251
Violation:	IMPROPER TREATMENT OF MEDWASTE
Violation Citation:	Improper treatment of medical waste using an unapproved method or procedure. 118215
Activity:	ACTIVE

Permit Number:	100508
Update Date:	11/02/2012
Inspection Date:	10/12/2007
Violation Code:	6HV4260
Violation:	TRANSPORT: NO LQHE/REGISTRATION
Violation Citation:	Transportation of medical waste without State Hauler Registration or without a limited-quantity hauling exemption from County HMMD. 118025
Activity:	ACTIVE

Permit Number:	100508
Update Date:	11/02/2012
Inspection Date:	02/27/2008
Violation Code:	6HV4202
Violation:	MED WASTE NO SEGREGATED AT POINT OF ORIG
Violation Citation:	Medical waste was not separated from other waste at the point of origin. 118275
Activity:	ACTIVE

Permit Number:	100508
Update Date:	11/02/2012
Inspection Date:	02/27/2008
Violation Code:	6HV4210
Violation:	MED WASTE NOT IN RED BAGS
Violation Citation:	Generator did not store medical waste in approved and properly marked red bags (non-sharps). 118275
Activity:	ACTIVE

Permit Number:	100508
Update Date:	11/02/2012
Inspection Date:	02/27/2008
Violation Code:	6HV4251
Violation:	IMPROPER TREATMENT OF MEDWASTE

VETERANS ADMINS. HOSPITAL (Continued) **U001573380**

Violation Citation:	Improper treatment of medical waste using an unapproved method or procedure. 118215
Activity:	ACTIVE
Permit Number:	100508
Update Date:	11/02/2012
Inspection Date:	02/27/2008
Violation Code:	6HV4259
Violation:	ILLEGAL DISPOSAL OF MED WASTE
Violation Citation:	Unlawful disposal of untreated medical waste to an unauthorized point. 118340
Activity:	ACTIVE
Permit Number:	100508
Update Date:	11/02/2012
Inspection Date:	02/27/2008
Violation Code:	6HV4260
Violation:	TRANSPORT: NO LQHE/REGISTRATION
Violation Citation:	Transportation of medical waste without State Hauler Registration or without a limited-quantity hauling exemption from County HMMD. 118025
Activity:	ACTIVE
Permit Number:	100508
Update Date:	11/02/2012
Inspection Date:	02/27/2008
Violation Code:	6HV0304
Violation:	WASTE DETERMINATION NOT MADE
Violation Citation:	Generator of a waste has not determined if that waste is a hazardous waste as defined by law. CCR 66262.11 & 66260.200(c)
Activity:	ACTIVE
Permit Number:	100508
Update Date:	11/02/2012
Inspection Date:	10/12/2005
Violation Code:	6HV0133
Violation:	MANIFEST COPY NOT SENT TO DTSC
Violation Citation:	Generator of hazardous waste has not sent the appropriate copy of the manifest to DTSC/Cal-EPA. CCR 66262.23(a)(4)
Activity:	ACTIVE
Permit Number:	100508
Update Date:	11/02/2012
Inspection Date:	10/12/2005
Violation Code:	6HV0139
Violation:	NO BIENNIAL REPORT TO DTSC
Violation Citation:	Generator has not submitted the biennial report to CAL-EPA as required and maintained a copy on site for review. CCR 66262.40, 66262.41
Activity:	ACTIVE
Permit Number:	100508
Update Date:	11/02/2012
Inspection Date:	10/12/2005
Violation Code:	6HV0202
Violation:	WASTE CONTAINER W/O LABELS
Violation Citation:	Hazardous waste containers &/or tanks are missing labels, accumulation date and/or are improperly labeled. CCR 66262.34(a)(2); 66262.34(a)(3) & 66262.34(f)

VETERANS ADMINS. HOSPITAL (Continued) **U001573380**

Activity:	ACTIVE
Permit Number:	100508
Update Date:	11/02/2012
Inspection Date:	10/12/2005
Violation Code:	6HV0208
Violation:	STORAGE AREA: NO WEEKLY INSPECTION
Violation Citation:	Hazardous waste storage area is not being inspected weekly for deteriorated or leaking containers CCR 66265.174
Activity:	ACTIVE
Permit Number:	100508
Update Date:	11/02/2012
Inspection Date:	10/12/2005
Violation Code:	6HV1601
Violation:	HAZWASTE TANKS W/O P.E. ASSESSMENT
Violation Citation:	Failed to obtain a P.E. assessment for hazardous waste tank system. 66265.191(a) or 66265.192(a)
Activity:	ACTIVE
Permit Number:	100508
Update Date:	11/02/2012
Inspection Date:	10/12/2005
Violation Code:	6HV4204
Violation:	WARNING SIGN NOT POSTED
Violation Citation:	MW designated accumulation area not posted with an approved and legible biohazardous waste "warning sign" in English and Spanish. 118310
Activity:	ACTIVE
Permit Number:	100508
Update Date:	11/02/2012
Inspection Date:	10/12/2005
Violation Code:	6HV4210
Violation:	MED WASTE NOT IN RED BAGS
Violation Citation:	Generator did not store medical waste in approved and properly marked red bags (non-sharps). 118275
Activity:	ACTIVE
Permit Number:	100508
Update Date:	11/02/2012
Inspection Date:	10/12/2005
Violation Code:	6HV4254
Violation:	THERMOM: NO CALIBRATION RECORDS -3YRS
Violation Citation:	Generator did not maintain records of annual thermometer calibration checks onsite for at least the past 3 years. 118215(2)(B)
Activity:	ACTIVE
Permit Number:	100508
Update Date:	11/02/2012
Inspection Date:	10/12/2005
Violation Code:	6HV4351
Violation:	LQG:MWMP NOT SUBMITTED TO HMD
Violation Citation:	Medical Waste Management Plan has not been submitted to County HMD (Initial Submission/updates)(LQG). 117960, 117970
Activity:	ACTIVE

VETERANS ADMINS. HOSPITAL (Continued) **U001573380**

Permit Number:	100508
Update Date:	11/02/2012
Inspection Date:	10/12/2005
Violation Code:	6HV4353
Violation:	LQG:NO MW DISPOSAL RECORDS FOR 3 YRS
Violation Citation:	Generator did not retain on file disposal receipts and/or tracking documents for waste shipped offsite for at least 3 years (LQG). 117975
Activity:	ACTIVE
Permit Number:	100508
Update Date:	11/02/2012
Inspection Date:	10/12/2005
Violation Code:	6HV3104
Violation:	FORMS A & B NOT AVAIL./SUBMITTED
Violation Citation:	CUPA UST form(s) A and/or B not available/complete/submitted to HMD. 25286(a); 2711
Activity:	ACTIVE
Permit Number:	100508
Update Date:	11/02/2012
Inspection Date:	10/12/2005
Violation Code:	6HV3107
Violation:	MONITORING PROCEDURES NOT AVAIL/TO HMD
Violation Citation:	Monitoring procedures not available/complete/submitted to HMD 2632(b)& (d), 2634(d), 2641(h), 2711(a)(9)
Activity:	ACTIVE
Permit Number:	100508
Update Date:	11/02/2012
Inspection Date:	10/12/2005
Violation Code:	6HV3108
Violation:	UST ER RESPONSE PLAN NOT COMPLETE/AVAIL
Violation Citation:	Emergency Response Plan is not available/complete. 25289(b); 2632(b), 2634(e), 2641(h)
Activity:	ACTIVE
Permit Number:	100508
Update Date:	11/02/2012
Inspection Date:	10/12/2005
Violation Code:	6HV3109
Violation:	NO SCALED PLOT PLAN AVAIL/TO HMD
Violation Citation:	Scaled Plot plan showing tank, piping & equipment location not available/complete/submitted to HMD. 2711(a)(8), 2632(d)(1) (C)
Activity:	ACTIVE
Permit Number:	100508
Update Date:	11/02/2012
Inspection Date:	10/12/2005
Violation Code:	6HV3191
Violation:	NO D.O. CERT/NOTIFICATION/CHANGE
Violation Citation:	Designated Operator Notification/Change form not submitted and/or D.O. not ICC certified. 2715 (a)(b)
Activity:	ACTIVE
Permit Number:	100508
Update Date:	11/02/2012
Inspection Date:	01/19/2010

VETERANS ADMINS. HOSPITAL (Continued) **U001573380**

Violation Code:	6HV0301
Violation:	HAZWASTE:UNAUTHORIZED DISPOSAL
Violation Citation:	Disposal or causing the disposal of hazardous waste to an unauthorized point (ground, storm drain, sewer system, trash, or air). HSC 25189.5(a) or 25189(d)
Activity:	ACTIVE
Permit Number:	100508
Update Date:	11/02/2012
Inspection Date:	01/19/2010
Violation Code:	6HV1701
Violation:	UNAUTH. TREATMENT OF HAZARDOUS WASTE
Violation Citation:	Unauthorized treatment of hazardous waste.{All tiers 25201(a) Additionally, CESW/SQT: 25201.5; CEL: 25201.14; CA: 25200.3; PBR: 67450.1}
Activity:	ACTIVE
Permit Number:	100508
Update Date:	11/02/2012
Inspection Date:	05/25/2006
Violation Code:	6HV4422
Violation:	PHARM WASTE NOT PROPERLY LABELED
Violation Citation:	Generator did not properly label container holding pharmaceutical waste with the words -incineration only- or other approved markings on the lid and side. 118275(g)
Activity:	ACTIVE
Permit Number:	100508
Update Date:	11/02/2012
Inspection Date:	05/25/2006
Violation Code:	6HV4432
Violation:	ILLEGAL DISPOSAL OF PHARM WASTE
Violation Citation:	Illegal disposal of pharmaceutical waste to an unauthorized point. 118340 and 118222(b)
Activity:	ACTIVE
Permit Number:	100508
Update Date:	11/02/2012
Inspection Date:	05/25/2006
Violation Code:	6HV0228
Violation:	CONTAINER NOT KEPT CLOSED
Violation Citation:	Failed to keep container closed. CFR 265.173
Activity:	ACTIVE
Permit Number:	100508
Update Date:	11/02/2012
Inspection Date:	05/25/2006
Violation Code:	6HV0227
Violation:	HAZWASTE TANK/CONTAINER W/O LABEL/DATE
Violation Citation:	Failed to properly label/date hazardous waste container &/or tank. 66262.34(f)
Activity:	ACTIVE
Permit Number:	100508
Update Date:	11/02/2012
Inspection Date:	05/25/2006
Violation Code:	6HV0227

VETERANS ADMINS. HOSPITAL (Continued) **U001573380**

Violation:	HAZWASTE TANK/CONTAINER W/O LABEL/DATE
Violation Citation:	Failed to properly label/date hazardous waste container &/or tank. 66262.34(f)
Activity:	ACTIVE
Permit Number:	100508
Update Date:	11/02/2012
Inspection Date:	05/25/2006
Violation Code:	6HV0226
Violation:	HW NOT ACCUMULATED IN TANK/CONTAINER
Violation Citation:	Did not accumulate waste in container or tank. 66262.34 (d)(2)
Activity:	ACTIVE
Permit Number:	100508
Update Date:	11/02/2012
Inspection Date:	07/12/2010
Violation Code:	6HV0304
Violation:	WASTE DETERMINATION NOT MADE
Violation Citation:	Generator of a waste has not determined if that waste is a hazardous waste as defined by law. CCR 66262.11 & 66260.200(c)
Activity:	ACTIVE
Permit Number:	100508
Update Date:	11/02/2012
Inspection Date:	07/12/2010
Violation Code:	6HV0306
Violation:	ILLEGAL DISPOSAL OF LATEX PAINT
Violation Citation:	Disposed of latex paint illegally. 25217.1
Activity:	ACTIVE
Permit Number:	100508
Update Date:	11/02/2012
Inspection Date:	07/12/2010
Violation Code:	6HV0221
Violation:	DID NOT COMPLY W/SATELLITE REGS.
Violation Citation:	Failed to comply with satellite regulations. 66262.34(e)
Activity:	ACTIVE
Permit Number:	100508
Update Date:	11/02/2012
Inspection Date:	07/12/2010
Violation Code:	6HV1018
Violation:	INVENTORY INCOMPLETE/NOT AMENDED
Violation Citation:	Inventory not amended for 100% increase of hazardous material onsite or inventory is incomplete. 25509, 25510
Activity:	ACTIVE
Permit Number:	100508
Update Date:	11/02/2012
Inspection Date:	07/12/2010
Violation Code:	6HV4210
Violation:	MED WASTE NOT IN RED BAGS
Violation Citation:	Generator did not store medical waste in approved and properly marked red bags (non-sharps). 118275
Activity:	ACTIVE
Permit Number:	100508

VETERANS ADMINS. HOSPITAL (Continued) **U001573380**

Update Date:	11/02/2012
Inspection Date:	07/12/2010
Violation Code:	6HV4422
Violation:	PHARM WASTE NOT PROPERLY LABELED
Violation Citation:	Generator did not properly label container holding pharmaceutical waste with the words -incineration only- or other approved markings on the lid and side. 118275(g)
Activity:	ACTIVE
Permit Number:	100508
Update Date:	11/02/2012
Inspection Date:	07/12/2010
Violation Code:	6HV4219
Violation:	MW INTERIM STORAGE NOT POSTED
Violation Citation:	MW interim storage area not marked with warning sign or a biohazard symbol legible from 5 feet. 118307, 118310
Activity:	ACTIVE
Permit Number:	100508
Update Date:	11/02/2012
Inspection Date:	07/12/2010
Violation Code:	6HV4213
Violation:	NO LABEL: LIDS/SIDES OF CONTAINER
Violation Citation:	Did not label waste container/bin on the lid and side so as to be clearly visible. 118280(b)
Activity:	ACTIVE
Permit Number:	100508
Update Date:	11/02/2012
Inspection Date:	04/29/2009
Violation Code:	6HV1009
Violation:	HMBP: INADEQUATE SITE MAP
Violation Citation:	Business Plan does not have a site map which provides sufficient or complete information for emergency response agencies. HSC 25509(a)(5) & 25505(a)(2)
Activity:	ACTIVE
Permit Number:	100508
Update Date:	11/02/2012
Inspection Date:	04/29/2009
Violation Code:	6HV0301
Violation:	HAZWASTE:UNAUTHORIZED DISPOSAL
Violation Citation:	Disposal or causing the disposal of hazardous waste to an unauthorized point (ground, storm drain, sewer system, trash, or air). HSC 25189.5(a) or 25189(d)
Activity:	ACTIVE
Permit Number:	100508
Update Date:	11/02/2012
Inspection Date:	04/29/2009
Violation Code:	6HV0304
Violation:	WASTE DETERMINATION NOT MADE
Violation Citation:	Generator of a waste has not determined if that waste is a hazardous waste as defined by law. CCR 66262.11 & 66260.200(c)
Activity:	ACTIVE
Permit Number:	100508

VETERANS ADMINS. HOSPITAL (Continued) **U001573380**

Update Date:	11/02/2012
Inspection Date:	04/29/2009
Violation Code:	6HV0201
Violation:	WASTE CONTAINER NOT CLOSED
Violation Citation:	Hazardous waste containers are not kept closed while in storage. CCR 66265.173(a)
Activity:	ACTIVE
Permit Number:	100508
Update Date:	11/02/2012
Inspection Date:	04/29/2009
Violation Code:	6HV0202
Violation:	WASTE CONTAINER W/O LABELS
Violation Citation:	Hazardous waste containers &/or tanks are missing labels, accumulation date and/or are improperly labeled. CCR 66262.34(a)(2); 66262.34(a)(3) & 66262.34(f)
Activity:	ACTIVE
Permit Number:	100508
Update Date:	11/02/2012
Inspection Date:	04/29/2009
Violation Code:	6HV0205
Violation:	WASTE CONTAINER: POOR CONDITION
Violation Citation:	Failed to transfer hazardous waste from a container that leaked or was in poor condition to another container in good condition. CCR 66265.171
Activity:	ACTIVE
Permit Number:	100508
Update Date:	11/02/2012
Inspection Date:	04/29/2009
Violation Code:	6HV0209
Violation:	WASTE ONSITE >90/180/270 DAYS
Violation Citation:	Hazardous waste is stored in excess of allowable time period (90 days) without a State permit or written variance. CCR 25201(a) & 66262.34(a)&(c)
Activity:	ACTIVE
Permit Number:	100508
Update Date:	11/02/2012
Inspection Date:	04/29/2009
Violation Code:	6HV0401
Violation:	TRAINING RECORDS UNAVAILABLE
Violation Citation:	Personnel training records are not maintained to document compliance with requirements for current and former employees. CCR 66265.16(d)&(e)
Activity:	ACTIVE
Permit Number:	100508
Update Date:	11/02/2012
Inspection Date:	04/29/2009
Violation Code:	6HV0402
Violation:	TRAINING PROGRAM NOT ADEQUATE
Violation Citation:	Personnel training is not adequate to ensure compliance with hazardous waste regulations. CCR 66265.16(a)&(b)
Activity:	ACTIVE

VETERANS ADMINS. HOSPITAL (Continued) **U001573380**

Permit Number:	100508
Update Date:	11/02/2012
Inspection Date:	04/29/2009
Violation Code:	6HV4202
Violation:	MED WASTE NO SEGREGATED AT POINT OF ORIG
Violation Citation:	Medical waste was not separated from other waste at the point of origin. 118275
Activity:	ACTIVE
Permit Number:	100508
Update Date:	11/02/2012
Inspection Date:	04/29/2009
Violation Code:	6HV4206
Violation:	SPILL OF MED WASTE NOT CLEANED
Violation Citation:	Generator did not clean-up a leak or spill of medical waste in an approved manner. 118300
Activity:	ACTIVE
Permit Number:	100508
Update Date:	11/02/2012
Inspection Date:	04/29/2009
Violation Code:	6HV4209
Violation:	NO GENERATOR'S INFO ON RED BAGS/SHARPS
Violation Citation:	Red bags, sharps containers not labeled with generator's name, address, and phone number. 68.1205
Activity:	ACTIVE
Permit Number:	100508
Update Date:	11/02/2012
Inspection Date:	04/29/2009
Violation Code:	6HV4212
Violation:	RED BAGS NOT CONTAINERIZED
Violation Citation:	Did not containerize and place red bags in rigid, leak resistant, and covered containers or bins. 118280(b)
Activity:	ACTIVE
Permit Number:	100508
Update Date:	11/02/2012
Inspection Date:	04/29/2009
Violation Code:	6HV4421
Violation:	PHARM WASTE NOT SEGREGATED
Violation Citation:	Generator did not segregate pharmaceutical waste from other medical waste. 118275(g)
Activity:	ACTIVE
Permit Number:	100508
Update Date:	11/02/2012
Inspection Date:	07/20/2011
Violation Code:	6HV0207
Violation:	FIRE/EXPLOSION/RELEASE NOT MINIMIZED
Violation Citation:	Facility not maintained &/operated to minimize possibility of fire, explosion or release. CCR 66265.31
Activity:	ACTIVE
Permit Number:	100508
Update Date:	11/02/2012
Inspection Date:	07/20/2011

VETERANS ADMINS. HOSPITAL (Continued) **U001573380**

Violation Code: 6HV4212
Violation: RED BAGS NOT CONTAINERIZED
Violation Citation: Did not containerize and place red bags in rigid, leak resistant, and covered containers or bins. 118280(b)
Activity: ACTIVE

Permit Number: 100508
Update Date: 11/02/2012
Inspection Date: 07/20/2011
Violation Code: 6HV4220
Violation: MW INTERIM STORAGE NOT SECURED
Violation Citation: MW interim storage area not properly secured. 118307
Activity: ACTIVE

Permit Number: 100508
Update Date: 11/02/2012
Inspection Date: 06/27/2008
Violation Code: 6HV3193
Violation: NO TRAINING/RECORD INCOMPLETE-NOT ONSITE
Violation Citation: Facility employee(s) are not trained, training records are incomplete, and/or not onsite. 2715(f)
Activity: ACTIVE

Permit Number: 100508
Update Date: 11/02/2012
Inspection Date: 09/30/2008
Violation Code: 6HV4202
Violation: MED WASTE NO SEGREGATED AT POINT OF ORIG
Violation Citation: Medical waste was not separated from other waste at the point of origin. 118275
Activity: ACTIVE

Permit Number: 100508
Update Date: 11/02/2012
Inspection Date: 09/30/2008
Violation Code: 6HV4207
Violation: SHARPS IMPROPERLY CONTAINED
Violation Citation: Generator did not store sharps waste in approved and properly marked sharps container. 118285(a)(d)
Activity: ACTIVE

Permit Number: 100508
Update Date: 11/02/2012
Inspection Date: 09/30/2008
Violation Code: 6HV4251
Violation: IMPROPER TREATMENT OF MEDWASTE
Violation Citation: Improper treatment of medical waste using an unapproved method or procedure. 118215
Activity: ACTIVE

Permit Number: 100508
Update Date: 11/02/2012
Inspection Date: 09/30/2008
Violation Code: 6HV4260
Violation: TRANSPORT: NO LQHE/REGISTRATION
Violation Citation: Transportation of medical waste without State Hauler Registration or without a limited-quantity hauling exemption from County HMMD. 118025

VETERANS ADMINS. HOSPITAL (Continued) **U001573380**

Activity:	ACTIVE
Permit Number:	100508
Update Date:	11/02/2012
Inspection Date:	09/30/2008
Violation Code:	6HV4259
Violation:	ILLEGAL DISPOSAL OF MED WASTE
Violation Citation:	Unlawful disposal of untreated medical waste to an unauthorized point. 118340
Activity:	ACTIVE
Permit Number:	100508
Update Date:	11/02/2012
Inspection Date:	02/06/2004
Violation Code:	6HV0202
Violation:	WASTE CONTAINER W/O LABELS
Violation Citation:	Hazardous waste containers &/or tanks are missing labels, accumulation date and/or are improperly labeled. CCR 66262.34(a)(2); 66262.34(a)(3) & 66262.34(f)
Activity:	ACTIVE
Permit Number:	100508
Update Date:	11/02/2012
Inspection Date:	02/06/2004
Violation Code:	6HV0201
Violation:	WASTE CONTAINER NOT CLOSED
Violation Citation:	Hazardous waste containers are not kept closed while in storage. CCR 66265.173(a)
Activity:	ACTIVE
Permit Number:	100508
Update Date:	11/02/2012
Inspection Date:	02/06/2004
Violation Code:	6HV1006
Violation:	HMBP: INVENTORY INADEQUATE
Violation Citation:	Business Plan inventory does not list all hazardous materials on site in disclosable quantities. HSC 25504(a),25503.5
Activity:	ACTIVE
Permit Number:	100508
Update Date:	11/02/2012
Inspection Date:	02/06/2004
Violation Code:	6HV1008
Violation:	NO ANNUAL CARC/REPRO TOXIN LIST TO HMD
Violation Citation:	Annual carcinogen and reproductive toxin list not submitted to HMD. 68.1113(c)
Activity:	ACTIVE
Permit Number:	100508
Update Date:	11/02/2012
Inspection Date:	02/06/2004
Violation Code:	6HV4211
Violation:	RED BAGS NOT TIED OFF
Violation Citation:	Red bags not tied-off to prevent leakage or expulsion of contents during handling and storage. 118280(a)
Activity:	ACTIVE

VETERANS ADMINS. HOSPITAL (Continued) **U001573380**

Permit Number:	100508
Update Date:	11/02/2012
Inspection Date:	02/06/2004
Violation Code:	6HV4213
Violation:	NO LABEL: LIDS/SIDES OF CONTAINER
Violation Citation:	Did not label waste container/bin on the lid and side so as to be clearly visible. 118280(b)
Activity:	ACTIVE
Permit Number:	100508
Update Date:	11/02/2012
Inspection Date:	02/06/2004
Violation Code:	6HV4254
Violation:	THERMOM: NO CALIBRATION RECORDS -3YRS
Violation Citation:	Generator did not maintain records of annual thermometer calibration checks onsite for at least the past 3 years. 118215(2)(B)
Activity:	ACTIVE
Permit Number:	100508
Update Date:	11/02/2012
Inspection Date:	02/06/2004
Violation Code:	6HV3107
Violation:	MONITORING PROCEDURES NOT AVAIL/TO HMD
Violation Citation:	Monitoring procedures not available/complete/submitted to HMD 2632(b)& (d), 2634(d), 2641(h), 2711(a)(9)
Activity:	ACTIVE
Permit Number:	100508
Update Date:	11/02/2012
Inspection Date:	02/06/2004
Violation Code:	6HV3108
Violation:	UST ER RESPONSE PLAN NOT COMPLETE/AVAIL
Violation Citation:	Emergency Response Plan is not available/complete. 25289(b); 2632(b), 2634(e), 2641(h)
Activity:	ACTIVE
Permit Number:	100508
Update Date:	11/02/2012
Inspection Date:	02/06/2004
Violation Code:	6HV3109
Violation:	NO SCALED PLOT PLAN AVAIL/TO HMD
Violation Citation:	Scaled Plot plan showing tank, piping & equipment location not available/complete/submitted to HMD. 2711(a)(8), 2632(d)(1) (C)
Activity:	ACTIVE
Permit Number:	100508
Update Date:	11/02/2012
Inspection Date:	02/06/2004
Violation Code:	6HV3114
Violation:	2NDRY CONT TEST NOT DONE/SENT TO CUPA
Violation Citation:	Secondary containment testing not done at 6/36 months and/or not sent to CUPA within 30 days. 25284.1; 2637(a)&(e)
Activity:	ACTIVE
Permit Number:	100508
Update Date:	11/02/2012
Inspection Date:	02/06/2004

VETERANS ADMINS. HOSPITAL (Continued) **U001573380**

Violation Code: 6HV3154
Violation: ENHANCED LEAK DETECT NOT PERFORMED
Violation Citation: Enhanced leak detection not performed as required. 25292.4; 2640(e)
Activity: ACTIVE

Permit Number: 100508
Update Date: 11/02/2012
Inspection Date: 02/06/2004
Violation Code: 6HV3251
Violation: MONITOR IN ALARM AT START OF INSPECTION
Violation Citation: Monitor in alarm at beginning of inspection. Alarm not investigated, recorded or reported. 2632 (c)(2)(B), 2650(e)(3)&(4), 2630(d)
Activity: ACTIVE

Permit Number: 100508
Update Date: 11/02/2012
Inspection Date: 02/06/2004
Violation Code: 6HV3254
Violation: UST SYSTEM W/O APPROVED OVERFILL PROTECT
Violation Citation: UST system does not have an approved overfill protection system. 2635(b)(2)
Activity: ACTIVE

Permit Number: 100508
Update Date: 11/02/2012
Inspection Date: 02/06/2004
Violation Code: 6HV3261
Violation: DISPENSER CONTAINMENT NOT DRY
Violation Citation: Dispenser containment not free of liquid. 2631(d)(4)
Activity: ACTIVE

Permit Number: 100508
Update Date: 11/02/2012
Inspection Date: 02/06/2004
Violation Code: 6HV3601
Violation: SWCSP:PIPE INTEG NOT TESTED EVERY 3 YEAR
Violation Citation: SINGLE WALLED CONVENTIONAL SUCTION PIPING: Piping integrity test not performed every 3 years. 2643(d)
Activity: ACTIVE

Permit Number: 100508
Update Date: 11/02/2012
Inspection Date: 02/06/2004
Violation Code: 6HV3602
Violation: SWCSP: NO DAILY MONITORING/RECORD
Violation Citation: SINGLE WALLED CONVENTIONAL SUCTION PIPING: Daily monitoring not performed and/or logged. 2643(d), App. II
Activity: ACTIVE

UST:
UST Name: UNDERGROUND TANK 100508 T001
Last Update: 2012-11-02 14:17:38
Permit Number: 100508
Tank Type: SINGLE WALL
Additional Id: T-8 OLD EMERGENCY CONTAINMENT TANK
Capacity Gallons: 100
UST Contents: Not reported

VETERANS ADMINS. HOSPITAL (Continued) **U001573380**

Other Content Info:	OLD EMERGENCY CONTAINMENT TANK
Reg Status:	EXEMPT
Remove Close Date:	Not reported
Year Installed:	1970-01-01 00:00:00
Pipe Type:	Not reported
Delivery System:	Not reported
Monitor Code:	Not reported
UST Monitor Method:	Not reported
UST Name:	UNDERGROUND TANK 100508 T002
Last Update:	2012-11-02 14:17:38
Permit Number:	100508
Tank Type:	SINGLE WALL
Additional Id:	T-15
Capacity Gallons:	10000
UST Contents:	DIESEL
Other Content Info:	DIESEL
Reg Status:	REMOVED
Remove Close Date:	1991-01-18 00:00:00
Year Installed:	1970-01-01 00:00:00
Pipe Type:	Not reported
Delivery System:	Not reported
Monitor Code:	90
UST Monitor Method:	NO MONITORING ALTERNATIVE SELECTED. VERIFY AND ENTER MONITORING ALTERNATIVE DURING INSPECTION.
UST Name:	UNDERGROUND TANK 100508 T003
Last Update:	2012-11-02 14:17:38
Permit Number:	100508
Tank Type:	SINGLE WALL
Additional Id:	T-16
Capacity Gallons:	10000
UST Contents:	Not reported
Other Content Info:	SEE FILE FOR CONTENTS
Reg Status:	REMOVED
Remove Close Date:	1987-03-25 00:00:00
Year Installed:	1970-01-01 00:00:00
Pipe Type:	Not reported
Delivery System:	Not reported
Monitor Code:	90
UST Monitor Method:	NO MONITORING ALTERNATIVE SELECTED. VERIFY AND ENTER MONITORING ALTERNATIVE DURING INSPECTION.
UST Name:	UNDERGROUND TANK 100508 T004
Last Update:	2012-11-02 14:17:38
Permit Number:	100508
Tank Type:	SINGLE WALL
Additional Id:	T-17
Capacity Gallons:	10000
UST Contents:	Not reported
Other Content Info:	SEE FILE FOR CONTENTS
Reg Status:	REMOVED
Remove Close Date:	1987-03-25 00:00:00
Year Installed:	1970-01-01 00:00:00
Pipe Type:	Not reported
Delivery System:	Not reported
Monitor Code:	05

VETERANS ADMINS. HOSPITAL (Continued) **U001573380**

UST Monitor Method:	SW TANK DW PIPE W/ POS SHUTOFF-ALARM ON LLD W/ SIRS:SIR ANALY MONTHLY, TANK TEST BIENNIALLY, PIPE TEST ANN 0.1 G/HR OR MO 0.2 G/HR
UST Name:	UNDERGROUND TANK 100508 T005
Last Update:	2012-11-02 14:17:38
Permit Number:	100508
Tank Type:	SINGLE WALL
Additional Id:	T-18 BRINE TANK
Capacity Gallons:	6500
UST Contents:	Not reported
Other Content Info:	BRINE TANK
Reg Status:	EXEMPT
Remove Close Date:	Not reported
Year Installed:	1969-01-01 00:00:00
Pipe Type:	Not reported
Delivery System:	Not reported
Monitor Code:	99
UST Monitor Method:	OTHER - BLIND REMARK REQUIRED
UST Name:	UNDERGROUND TANK 100508 T006
Last Update:	2012-11-02 14:17:38
Permit Number:	100508
Tank Type:	SINGLE WALL
Additional Id:	T-19 BRINE TANK
Capacity Gallons:	6500
UST Contents:	Not reported
Other Content Info:	BRINE TANK
Reg Status:	EXEMPT
Remove Close Date:	Not reported
Year Installed:	1969-01-01 00:00:00
Pipe Type:	Not reported
Delivery System:	Not reported
Monitor Code:	99
UST Monitor Method:	OTHER - BLIND REMARK REQUIRED
UST Name:	UNDERGROUND TANK 100508 T007
Last Update:	2012-11-02 14:17:38
Permit Number:	100508
Tank Type:	SINGLE WALL
Additional Id:	T-20
Capacity Gallons:	2000
UST Contents:	LEADED
Other Content Info:	LEADED
Reg Status:	REMOVED
Remove Close Date:	1992-09-11 00:00:00
Year Installed:	1974-01-01 00:00:00
Pipe Type:	Not reported
Delivery System:	Not reported
Monitor Code:	05
UST Monitor Method:	SW TANK DW PIPE W/ POS SHUTOFF-ALARM ON LLD W/ SIRS:SIR ANALY MONTHLY, TANK TEST BIENNIALLY, PIPE TEST ANN 0.1 G/HR OR MO 0.2 G/HR
UST Name:	UNDERGROUND TANK 100508 T008
Last Update:	2012-11-02 14:17:38
Permit Number:	100508
Tank Type:	SINGLE WALL
Additional Id:	T-21

VETERANS ADMINS. HOSPITAL (Continued) **U001573380**

Capacity Gallons:	20000
UST Contents:	Not reported
Other Content Info:	SEE FILE FOR CONTENTS
Reg Status:	REMOVED
Remove Close Date:	1987-03-04 00:00:00
Year Installed:	1975-01-01 00:00:00
Pipe Type:	Not reported
Delivery System:	Not reported
Monitor Code:	90
UST Monitor Method:	NO MONITORING ALTERNATIVE SELECTED. VERIFY AND ENTER MONITORING ALTERNATIVE DURING INSPECTION.

UST Name:	UNDERGROUND TANK 100508 T009
Last Update:	2012-11-02 14:17:38
Permit Number:	100508
Tank Type:	SINGLE WALL
Additional Id:	T-22
Capacity Gallons:	20000
UST Contents:	Not reported
Other Content Info:	SEE FILE FOR CONTENTS
Reg Status:	REMOVED
Remove Close Date:	1987-03-04 00:00:00
Year Installed:	1975-01-01 00:00:00
Pipe Type:	Not reported
Delivery System:	Not reported
Monitor Code:	90
UST Monitor Method:	NO MONITORING ALTERNATIVE SELECTED. VERIFY AND ENTER MONITORING ALTERNATIVE DURING INSPECTION.

UST Name:	UNDERGROUND TANK 100508 T010
Last Update:	2012-11-02 14:17:38
Permit Number:	100508
Tank Type:	SINGLE WALL
Additional Id:	T-23
Capacity Gallons:	100
UST Contents:	Not reported
Other Content Info:	SEE FILE FOR CONTENTS
Reg Status:	REMOVED
Remove Close Date:	1986-11-06 00:00:00
Year Installed:	1983-01-01 00:00:00
Pipe Type:	Not reported
Delivery System:	Not reported
Monitor Code:	90
UST Monitor Method:	NO MONITORING ALTERNATIVE SELECTED. VERIFY AND ENTER MONITORING ALTERNATIVE DURING INSPECTION.

UST Name:	UNDERGROUND TANK 100508 T011
Last Update:	2012-11-02 14:17:38
Permit Number:	100508
Tank Type:	DOUBLE WALL
Additional Id:	11 B1/RT2987
Capacity Gallons:	12000
UST Contents:	DIESEL
Other Content Info:	DIESEL
Reg Status:	ACTIVE
Remove Close Date:	Not reported
Year Installed:	1986-12-01 00:00:00

VETERANS ADMINS. HOSPITAL (Continued) **U001573380**

Pipe Type:	DOUBLE WALL
Delivery System:	SUCTION
Monitor Code:	21
UST Monitor Method:	DW TANK DW SUCTION AND/ OR GRAVITY PIPING WITH INTERSTITIAL MONITORS: INTERSTITIAL.
UST Name:	UNDERGROUND TANK 100508 T012
Last Update:	2012-11-02 14:17:38
Permit Number:	100508
Tank Type:	DOUBLE WALL
Additional Id:	12 B2/RT2987
Capacity Gallons:	12000
UST Contents:	DIESEL
Other Content Info:	DIESEL
Reg Status:	ACTIVE
Remove Close Date:	Not reported
Year Installed:	1987-01-01 00:00:00
Pipe Type:	DOUBLE WALL
Delivery System:	SUCTION
Monitor Code:	21
UST Monitor Method:	DW TANK DW SUCTION AND/ OR GRAVITY PIPING WITH INTERSTITIAL MONITORS: INTERSTITIAL.
UST Name:	UNDERGROUND TANK 100508 T013
Last Update:	2012-11-02 14:17:38
Permit Number:	100508
Tank Type:	DOUBLE WALL
Additional Id:	13 D3/RT2987
Capacity Gallons:	10000
UST Contents:	DIESEL
Other Content Info:	DIESEL
Reg Status:	ACTIVE
Remove Close Date:	Not reported
Year Installed:	1987-01-01 00:00:00
Pipe Type:	DOUBLE WALL
Delivery System:	SUCTION
Monitor Code:	21
UST Monitor Method:	DW TANK DW SUCTION AND/ OR GRAVITY PIPING WITH INTERSTITIAL MONITORS: INTERSTITIAL.
UST Name:	UNDERGROUND TANK 100508 T014
Last Update:	2012-11-02 14:17:38
Permit Number:	100508
Tank Type:	DOUBLE WALL
Additional Id:	14 D4/RT297
Capacity Gallons:	10000
UST Contents:	DIESEL
Other Content Info:	DIESEL
Reg Status:	ACTIVE
Remove Close Date:	Not reported
Year Installed:	1987-01-01 00:00:00
Pipe Type:	DOUBLE WALL
Delivery System:	SUCTION
Monitor Code:	21
UST Monitor Method:	DW TANK DW SUCTION AND/ OR GRAVITY PIPING WITH INTERSTITIAL MONITORS: INTERSTITIAL.

VETERANS ADMINS. HOSPITAL (Continued) **U001573380**

UST Name:	UNDERGROUND TANK 100508 T015
Last Update:	2012-11-02 14:17:38
Permit Number:	100508
Tank Type:	DOUBLE WALL
Additional Id:	NT1664/AT5124
Capacity Gallons:	4000
UST Contents:	REGULAR UNLEADED
Other Content Info:	REGULAR UNLEADED
Reg Status:	REMOVED
Remove Close Date:	2004-12-29 00:00:00
Year Installed:	1993-01-01 00:00:00
Pipe Type:	DOUBLE WALL
Delivery System:	SUCTION
Monitor Code:	21
UST Monitor Method:	DW TANK DW SUCTION AND/ OR GRAVITY PIPING WITH INTERSTITIAL MONITORS: INTERSTITIAL.

HIST UST:

File Number:	0002F542
URL:	http://geotracker.waterboards.ca.gov/ustpdfs/pdf/0002F542.pdf
Region:	STATE
Facility ID:	00000063694
Facility Type:	Other
Other Type:	GOVERNMENT HOSPITAL
Contact Name:	J.W.DITZLER, DIRECTOR
Telephone:	6194537500
Owner Name:	VETERANS ADMINISTRATION MEDICA
Owner Address:	3350 LA JOLLA VILLAGE DRIVE
Owner City,St,Zip:	SAN DIEGO, CA 92161
Total Tanks:	0010
Tank Num:	001
Container Num:	T-8
Year Installed:	1970
Tank Capacity:	00000100
Tank Used for:	WASTE
Type of Fuel:	Not reported
Container Construction Thickness:	Not reported
Leak Detection:	None
Tank Num:	002
Container Num:	T-15
Year Installed:	1970
Tank Capacity:	00010000
Tank Used for:	PRODUCT
Type of Fuel:	DIESEL
Container Construction Thickness:	0.125
Leak Detection:	Stock Inventor
Tank Num:	003
Container Num:	T-16
Year Installed:	1970
Tank Capacity:	00001000
Tank Used for:	PRODUCT
Type of Fuel:	Not reported
Container Construction Thickness:	Not reported

VETERANS ADMINS. HOSPITAL (Continued) **U001573380**

Leak Detection:	Stock Inventor
Tank Num:	004
Container Num:	T-17
Year Installed:	1970
Tank Capacity:	00010000
Tank Used for:	PRODUCT
Type of Fuel:	Not reported
Container Construction Thickness:	Not reported
Leak Detection:	Stock Inventor
Tank Num:	005
Container Num:	T-18
Year Installed:	1969
Tank Capacity:	00006500
Tank Used for:	PRODUCT
Type of Fuel:	Not reported
Container Construction Thickness:	10
Leak Detection:	None
Tank Num:	006
Container Num:	T-19
Year Installed:	1969
Tank Capacity:	00006500
Tank Used for:	PRODUCT
Type of Fuel:	Not reported
Container Construction Thickness:	10
Leak Detection:	None
Tank Num:	007
Container Num:	T-20
Year Installed:	1974
Tank Capacity:	00002000
Tank Used for:	PRODUCT
Type of Fuel:	REGULAR
Container Construction Thickness:	Not reported
Leak Detection:	Stock Inventor
Tank Num:	008
Container Num:	T-21
Year Installed:	1975
Tank Capacity:	00002000
Tank Used for:	PRODUCT
Type of Fuel:	Not reported
Container Construction Thickness:	Not reported
Leak Detection:	Stock Inventor
Tank Num:	009
Container Num:	T-22
Year Installed:	1975
Tank Capacity:	00020000
Tank Used for:	PRODUCT
Type of Fuel:	Not reported
Container Construction Thickness:	Not reported
Leak Detection:	Stock Inventor
Tank Num:	010

VETERANS ADMINS. HOSPITAL (Continued) **U001573380**

Container Num:	T-23
Year Installed:	1983
Tank Capacity:	00000100
Tank Used for:	WASTE
Type of Fuel:	Not reported
Container Construction Thickness:	Not reported
Leak Detection:	None

Click here for Geo Tracker PDF:

CHMIRS:

OES Incident Number:	12-0912
OES notification:	02/16/2012
OES Date:	Not reported
OES Time:	Not reported
Date Completed:	**Not reported**
Property Use:	Not reported
Agency Id Number:	Not reported
Agency Incident Number:	Not reported
Time Notified:	Not reported
Time Completed:	Not reported
Surrounding Area:	Not reported
Estimated Temperature:	Not reported
Property Management:	Not reported
More Than Two Substances Involved?:	Not reported
Resp Agncy Personel # Of Decontaminated:	Not reported
Responding Agency Personel # Of Injuries:	Not reported
Responding Agency Personel # Of Fatalities:	Not reported
Others Number Of Decontaminated:	Not reported
Others Number Of Injuries:	Not reported
Others Number Of Fatalities:	Not reported
Vehicle Make/year:	Not reported
Vehicle License Number:	Not reported
Vehicle State:	Not reported
Vehicle Id Number:	Not reported
CA DOT PUC/ICC Number:	Not reported
Company Name:	Not reported
Reporting Officer Name/ID:	Not reported
Report Date:	Not reported
Facility Telephone:	Not reported
Waterway Involved:	No
Waterway:	Not reported
Spill Site:	Other
Cleanup By:	Reporting Party
Containment:	Not reported
What Happened:	Not reported
Type:	Not reported
Measure:	Gal(s)
Other:	Not reported
Date/Time:	1126
Year:	2012
Agency:	VA Center San Diego
Incident Date:	2/16/2012
Admin Agency:	San Diego County Health Services Department
Amount:	Not reported
Contained:	Yes
Site Type:	Not reported

VETERANS ADMINS. HOSPITAL (Continued) **U001573380**

E Date:	Not reported
Substance:	Gasoline
Quantity Released:	10
Unknown:	Not reported
Substance #2:	Not reported
Substance #3:	Not reported
Evacuations:	Not reported
Number of Injuries:	Not reported
Number of Fatalities:	Not reported
#1 Pipeline:	Not reported
#2 Pipeline:	Not reported
#3 Pipeline:	Not reported
#1 Vessel >= 300 Tons:	Not reported
#2 Vessel >= 300 Tons:	Not reported
#3 Vessel >= 300 Tons:	Not reported
Evacs:	Not reported
Injuries:	Not reported
Fatals:	Not reported
Comments:	Not reported
Description:	Caller states substance was released due to the switch on a secondary tank that is used to fill the main tank was left on. Caller states substance released to asphalt and clean-up has been completed.
OES Incident Number:	12-2142
OES notification:	04/11/2012
OES Date:	Not reported
OES Time:	Not reported
Date Completed:	**Not reported**
Property Use:	Not reported
Agency Id Number:	Not reported
Agency Incident Number:	Not reported
Time Notified:	Not reported
Time Completed:	Not reported
Surrounding Area:	Not reported
Estimated Temperature:	Not reported
Property Management:	Not reported
More Than Two Substances Involved?:	Not reported
Resp Agncy Personel # Of Decontaminated:	Not reported
Responding Agency Personel # Of Injuries:	Not reported
Responding Agency Personel # Of Fatalities:	Not reported
Others Number Of Decontaminated:	Not reported
Others Number Of Injuries:	Not reported
Others Number Of Fatalities:	Not reported
Vehicle Make/year:	Not reported
Vehicle License Number:	Not reported
Vehicle State:	Not reported
Vehicle Id Number:	Not reported
CA DOT PUC/ICC Number:	Not reported
Company Name:	Not reported
Reporting Officer Name/ID:	Not reported
Report Date:	Not reported
Facility Telephone:	Not reported
Waterway Involved:	Yes
Waterway:	Storm drain
Spill Site:	Road

VETERANS ADMINS. HOSPITAL (Continued) **U001573380**

Cleanup By:	Contractor
Containment:	Not reported
What Happened:	Not reported
Type:	Not reported
Measure:	Unknown
Other:	Not reported
Date/Time:	1700
Year:	2012
Agency:	NRC
Incident Date:	4/11/2012
Admin Agency:	San Diego County Health Services Department
Amount:	Not reported
Contained:	Unknown
Site Type:	Storm drain
E Date:	Not reported
Substance:	Diesel
Quantity Released:	Unknown
Unknown:	Not reported
Substance #2:	Not reported
Substance #3:	Not reported
Evacuations:	Not reported
Number of Injuries:	Not reported
Number of Fatalities:	Not reported
#1 Pipeline:	Not reported
#2 Pipeline:	Not reported
#3 Pipeline:	Not reported
#1 Vessel >= 300 Tons:	Not reported
#2 Vessel >= 300 Tons:	Not reported
#3 Vessel >= 300 Tons:	Not reported
Evacs:	Not reported
Injuries:	Not reported
Fatals:	Not reported
Comments:	Not reported
Description:	Per NRC report: Caller reported that a saddle tank was punctured on a truck causing a spill of diesel. The oil entered a storm drain. Contractor hired for clean up (ETA 2 hrs).
OES Incident Number:	1-5132
OES notification:	08/30/2011
OES Date:	Not reported
OES Time:	Not reported
Date Completed:	**Not reported**
Property Use:	Not reported
Agency Id Number:	Not reported
Agency Incident Number:	Not reported
Time Notified:	Not reported
Time Completed:	Not reported
Surrounding Area:	Not reported
Estimated Temperature:	Not reported
Property Management:	Not reported
More Than Two Substances Involved?:	Not reported
Resp Agncy Personel # Of Decontaminated:	Not reported
Responding Agency Personel # Of Injuries:	Not reported
Responding Agency Personel # Of Fatalities:	Not reported
Others Number Of Decontaminated:	Not reported
Others Number Of Injuries:	Not reported

VETERANS ADMINS. HOSPITAL (Continued) **U001573380**

Others Number Of Fatalities:	Not reported
Vehicle Make/year:	Not reported
Vehicle License Number:	Not reported
Vehicle State:	Not reported
Vehicle Id Number:	Not reported
CA DOT PUC/ICC Number:	Not reported
Company Name:	Not reported
Reporting Officer Name/ID:	Not reported
Report Date:	Not reported
Facility Telephone:	Not reported
Waterway Involved:	No
Waterway:	Not reported
Spill Site:	Other
Cleanup By:	Reporting Party
Containment:	Not reported
What Happened:	Not reported
Type:	Not reported
Measure:	Unknown
Other:	Not reported
Date/Time:	820
Year:	2011
Agency:	San Diego VA Hospital
Incident Date:	8/30/2011
Admin Agency:	San Diego County Health Services Department
Amount:	Not reported
Contained:	Yes
Site Type:	Not reported
E Date:	Not reported
Substance:	Mercury/ Alkaline
Quantity Released:	Unknown
Unknown:	Not reported
Substance #2:	Not reported
Substance #3:	Not reported
Evacuations:	Not reported
Number of Injuries:	1
Number of Fatalities:	Not reported
#1 Pipeline:	Not reported
#2 Pipeline:	Not reported
#3 Pipeline:	Not reported
#1 Vessel >= 300 Tons:	Not reported
#2 Vessel >= 300 Tons:	Not reported
#3 Vessel >= 300 Tons:	Not reported
Evacs:	Not reported
Injuries:	Not reported
Fatals:	Not reported
Comments:	Not reported
Description:	Caller states two button batteries for hearing aids made contact which caused the buttons to explode which resulted in a person passing-by to be struck with a piece of the battery casing (Shrapnel).
OES Incident Number:	12-3420
OES notification:	06/12/2012
OES Date:	Not reported
OES Time:	Not reported
Date Completed:	**Not reported**

VETERANS ADMINS. HOSPITAL (Continued) **U001573380**

Property Use:	Not reported
Agency Id Number:	Not reported
Agency Incident Number:	Not reported
Time Notified:	Not reported
Time Completed:	Not reported
Surrounding Area:	Not reported
Estimated Temperature:	Not reported
Property Management:	Not reported
More Than Two Substances Involved?:	Not reported
Resp Agncy Personel # Of Decontaminated:	Not reported
Responding Agency Personel # Of Injuries:	Not reported
Responding Agency Personel # Of Fatalities:	Not reported
Others Number Of Decontaminated:	Not reported
Others Number Of Injuries:	Not reported
Others Number Of Fatalities:	Not reported
Vehicle Make/year:	Not reported
Vehicle License Number:	Not reported
Vehicle State:	Not reported
Vehicle Id Number:	Not reported
CA DOT PUC/ICC Number:	Not reported
Company Name:	Not reported
Reporting Officer Name/ID:	Not reported
Report Date:	Not reported
Facility Telephone:	Not reported
Waterway Involved:	No
Waterway:	Not reported
Spill Site:	Other
Cleanup By:	Contractor
Containment:	Not reported
What Happened:	Not reported
Type:	Not reported
Measure:	Lbs.
Other:	Not reported
Date/Time:	1000
Year:	2012
Agency:	San Diego VA
Incident Date:	5/23/2012
Admin Agency:	San Diego County Health Services Department
Amount:	Not reported
Contained:	Yes
Site Type:	Not reported
E Date:	Not reported
Substance:	Friable Asbestos
Quantity Released:	10
Unknown:	Not reported
Substance #2:	Not reported
Substance #3:	Not reported
Evacuations:	Not reported
Number of Injuries:	Not reported
Number of Fatalities:	Not reported
#1 Pipeline:	Not reported
#2 Pipeline:	Not reported
#3 Pipeline:	Not reported
#1 Vessel >= 300 Tons:	Not reported
#2 Vessel >= 300 Tons:	Not reported
#3 Vessel >= 300 Tons:	Not reported
Evacs:	Not reported

VETERANS ADMINS. HOSPITAL (Continued) **U001573380**

Injuries:	Not reported
Fatals:	Not reported
Comments:	Not reported
Description:	Caller states a contractor disposed of substance as if it were trash by placing the marked bags into unmarked bags and giving it to an employee for disposal. Caller states the two bags were put into the compactor. Caller states the bags were crushed with the trash. Caller states the compactor has been wrapped in plastic, labeled and is still on the property.
OES Incident Number:	10-0413
OES notification:	01/19/2010
OES Date:	Not reported
OES Time:	Not reported
Date Completed:	**Not reported**
Property Use:	Not reported
Agency Id Number:	Not reported
Agency Incident Number:	Not reported
Time Notified:	Not reported
Time Completed:	Not reported
Surrounding Area:	Not reported
Estimated Temperature:	Not reported
Property Management:	Not reported
More Than Two Substances Involved?:	Not reported
Resp Agncy Personel # Of Decontaminated:	Not reported
Responding Agency Personel # Of Injuries:	Not reported
Responding Agency Personel # Of Fatalities:	Not reported
Others Number Of Decontaminated:	Not reported
Others Number Of Injuries:	Not reported
Others Number Of Fatalities:	Not reported
Vehicle Make/year:	Not reported
Vehicle License Number:	Not reported
Vehicle State:	Not reported
Vehicle Id Number:	Not reported
CA DOT PUC/ICC Number:	Not reported
Company Name:	Not reported
Reporting Officer Name/ID:	Not reported
Report Date:	Not reported
Facility Telephone:	Not reported
Waterway Involved:	Yes
Waterway:	Storm drain
Spill Site:	Other
Cleanup By:	Responsible Party
Containment:	Not reported
What Happened:	Not reported
Type:	Not reported
Measure:	Gal(s)
Other:	Not reported
Date/Time:	1500
Year:	2010
Agency:	VA Hospital San Diego
Incident Date:	1/15/2010
Admin Agency:	San Diego County Health Services Department
Amount:	Not reported
Contained:	No

VETERANS ADMINS. HOSPITAL (Continued) **U001573380**

Site Type:	Storm drain
E Date:	Not reported
Substance:	Concrete cleaner
Quantity Released:	108
Unknown:	Not reported
Substance #2:	Not reported
Substance #3:	Not reported
Evacuations:	Not reported
Number of Injuries:	Not reported
Number of Fatalities:	Not reported
#1 Pipeline:	Not reported
#2 Pipeline:	Not reported
#3 Pipeline:	Not reported
#1 Vessel >= 300 Tons:	Not reported
#2 Vessel >= 300 Tons:	Not reported
#3 Vessel >= 300 Tons:	Not reported
Evacs:	Not reported
Injuries:	Not reported
Fatals:	Not reported
Comments:	Not reported
Description:	A CONTRACTOR FOR THE VA HOSPITAL THAT USED HEAVY CONCRETE CLEANER AND THE RINSED IT INTO THE STORM DRAIN. MATERIALS CONTAINED IN CLEANER GLYCERIC ACID AND HYDROCHLORIC ACID.

EMI:

Year:	1997
County Code:	37
Air Basin:	SD
Facility ID:	2596
Air District Name:	SD
SIC Code:	8062
Air District Name:	SAN DIEGO COUNTY APCD
Community Health Air Pollution Info System:	Not reported
Consolidated Emission Reporting Rule:	Not reported
Total Organic Hydrocarbon Gases Tons/Yr:	3
Reactive Organic Gases Tons/Yr:	1
Carbon Monoxide Emissions Tons/Yr:	11
NOX - Oxides of Nitrogen Tons/Yr:	20
SOX - Oxides of Sulphur Tons/Yr:	0
Particulate Matter Tons/Yr:	2
Part. Matter 10 Micrometers and Smllr Tons/Yr:	2

Year:	1998
County Code:	37
Air Basin:	SD
Facility ID:	2596
Air District Name:	SD
SIC Code:	8062
Air District Name:	SAN DIEGO COUNTY APCD
Community Health Air Pollution Info System:	Not reported
Consolidated Emission Reporting Rule:	Not reported
Total Organic Hydrocarbon Gases Tons/Yr:	2
Reactive Organic Gases Tons/Yr:	1
Carbon Monoxide Emissions Tons/Yr:	8
NOX - Oxides of Nitrogen Tons/Yr:	15
SOX - Oxides of Sulphur Tons/Yr:	0

VETERANS ADMINS. HOSPITAL (Continued) **U001573380**

Particulate Matter Tons/Yr:	2
Part. Matter 10 Micrometers and Smllr Tons/Yr:	2
Year:	1999
County Code:	37
Air Basin:	SD
Facility ID:	2596
Air District Name:	SD
SIC Code:	8062
Air District Name:	SAN DIEGO COUNTY APCD
Community Health Air Pollution Info System:	Not reported
Consolidated Emission Reporting Rule:	Not reported
Total Organic Hydrocarbon Gases Tons/Yr:	3
Reactive Organic Gases Tons/Yr:	1
Carbon Monoxide Emissions Tons/Yr:	9
NOX - Oxides of Nitrogen Tons/Yr:	15
SOX - Oxides of Sulphur Tons/Yr:	0
Particulate Matter Tons/Yr:	2
Part. Matter 10 Micrometers and Smllr Tons/Yr:	2
Year:	2000
County Code:	37
Air Basin:	SD
Facility ID:	2596
Air District Name:	SD
SIC Code:	8062
Air District Name:	SAN DIEGO COUNTY APCD
Community Health Air Pollution Info System:	Not reported
Consolidated Emission Reporting Rule:	Not reported
Total Organic Hydrocarbon Gases Tons/Yr:	3
Reactive Organic Gases Tons/Yr:	1
Carbon Monoxide Emissions Tons/Yr:	9
NOX - Oxides of Nitrogen Tons/Yr:	15
SOX - Oxides of Sulphur Tons/Yr:	0
Particulate Matter Tons/Yr:	2
Part. Matter 10 Micrometers and Smllr Tons/Yr:	2
Year:	2001
County Code:	37
Air Basin:	SD
Facility ID:	2596
Air District Name:	SD
SIC Code:	8062
Air District Name:	SAN DIEGO COUNTY APCD
Community Health Air Pollution Info System:	Y
Consolidated Emission Reporting Rule:	Not reported
Total Organic Hydrocarbon Gases Tons/Yr:	1
Reactive Organic Gases Tons/Yr:	0
Carbon Monoxide Emissions Tons/Yr:	5
NOX - Oxides of Nitrogen Tons/Yr:	59
SOX - Oxides of Sulphur Tons/Yr:	0
Particulate Matter Tons/Yr:	1
Part. Matter 10 Micrometers and Smllr Tons/Yr:	1
Year:	2002
County Code:	37
Air Basin:	SD

VETERANS ADMINS. HOSPITAL (Continued) **U001573380**

Facility ID:	2596
Air District Name:	SD
SIC Code:	8062
Air District Name:	SAN DIEGO COUNTY APCD
Community Health Air Pollution Info System:	Y
Consolidated Emission Reporting Rule:	Not reported
Total Organic Hydrocarbon Gases Tons/Yr:	1
Reactive Organic Gases Tons/Yr:	0
Carbon Monoxide Emissions Tons/Yr:	5
NOX - Oxides of Nitrogen Tons/Yr:	59
SOX - Oxides of Sulphur Tons/Yr:	0
Particulate Matter Tons/Yr:	1
Part. Matter 10 Micrometers and Smllr Tons/Yr:	1

Year:	2003
County Code:	37
Air Basin:	SD
Facility ID:	2596
Air District Name:	SD
SIC Code:	8062
Air District Name:	SAN DIEGO COUNTY APCD
Community Health Air Pollution Info System:	Not reported
Consolidated Emission Reporting Rule:	Not reported
Total Organic Hydrocarbon Gases Tons/Yr:	1
Reactive Organic Gases Tons/Yr:	0
Carbon Monoxide Emissions Tons/Yr:	0
NOX - Oxides of Nitrogen Tons/Yr:	41
SOX - Oxides of Sulphur Tons/Yr:	0
Particulate Matter Tons/Yr:	1
Part. Matter 10 Micrometers and Smllr Tons/Yr:	1

Year:	2004
County Code:	37
Air Basin:	SD
Facility ID:	2596
Air District Name:	SD
SIC Code:	8062
Air District Name:	SAN DIEGO COUNTY APCD
Community Health Air Pollution Info System:	Y
Consolidated Emission Reporting Rule:	Not reported
Total Organic Hydrocarbon Gases Tons/Yr:	0.81747675
Reactive Organic Gases Tons/Yr:	0.328168
Carbon Monoxide Emissions Tons/Yr:	0.470133
NOX - Oxides of Nitrogen Tons/Yr:	40.64715
SOX - Oxides of Sulphur Tons/Yr:	0.05894
Particulate Matter Tons/Yr:	0.5176625
Part. Matter 10 Micrometers and Smllr Tons/Yr:	0.5136675

Year:	2005
County Code:	37
Air Basin:	SD
Facility ID:	2596
Air District Name:	SD
SIC Code:	8062
Air District Name:	SAN DIEGO COUNTY APCD
Community Health Air Pollution Info System:	Not reported
Consolidated Emission Reporting Rule:	Not reported

VETERANS ADMINS. HOSPITAL (Continued) **U001573380**

Total Organic Hydrocarbon Gases Tons/Yr:	.5064132
Reactive Organic Gases Tons/Yr:	.2568
Carbon Monoxide Emissions Tons/Yr:	.251795
NOX - Oxides of Nitrogen Tons/Yr:	3.59
SOX - Oxides of Sulphur Tons/Yr:	.03988
Particulate Matter Tons/Yr:	.3467452611845939022
Part. Matter 10 Micrometers and Smllr Tons/Yr:	.34589

Year:	2006
County Code:	37
Air Basin:	SD
Facility ID:	2596
Air District Name:	SD
SIC Code:	8062
Air District Name:	SAN DIEGO COUNTY APCD
Community Health Air Pollution Info System:	Not reported
Consolidated Emission Reporting Rule:	Not reported
Total Organic Hydrocarbon Gases Tons/Yr:	.506434252
Reactive Organic Gases Tons/Yr:	.256791742
Carbon Monoxide Emissions Tons/Yr:	.2517975
NOX - Oxides of Nitrogen Tons/Yr:	3.59
SOX - Oxides of Sulphur Tons/Yr:	.0398772
Particulate Matter Tons/Yr:	.3497591
Part. Matter 10 Micrometers and Smllr Tons/Yr:	.3458797

Year:	2007
County Code:	37
Air Basin:	SD
Facility ID:	2596
Air District Name:	SD
SIC Code:	8062
Air District Name:	SAN DIEGO COUNTY APCD
Community Health Air Pollution Info System:	Not reported
Consolidated Emission Reporting Rule:	Not reported
Total Organic Hydrocarbon Gases Tons/Yr:	.2556448
Reactive Organic Gases Tons/Yr:	.128441
Carbon Monoxide Emissions Tons/Yr:	.0438774
NOX - Oxides of Nitrogen Tons/Yr:	.89513
SOX - Oxides of Sulphur Tons/Yr:	.020065
Particulate Matter Tons/Yr:	.176195
Part. Matter 10 Micrometers and Smllr Tons/Yr:	.174515

Year:	2008
County Code:	37
Air Basin:	SD
Facility ID:	2596
Air District Name:	SD
SIC Code:	8062
Air District Name:	SAN DIEGO COUNTY APCD
Community Health Air Pollution Info System:	Not reported
Consolidated Emission Reporting Rule:	Not reported
Total Organic Hydrocarbon Gases Tons/Yr:	.2556448
Reactive Organic Gases Tons/Yr:	.128441
Carbon Monoxide Emissions Tons/Yr:	.0438774
NOX - Oxides of Nitrogen Tons/Yr:	.89513
SOX - Oxides of Sulphur Tons/Yr:	.020065
Particulate Matter Tons/Yr:	.176195

VETERANS ADMINS. HOSPITAL (Continued) **U001573380**

Part. Matter 10 Micrometers and Smllr Tons/Yr:.174515

Year:	2009
County Code:	37
Air Basin:	SD
Facility ID:	2596
Air District Name:	SD
SIC Code:	8062
Air District Name:	SAN DIEGO COUNTY APCD
Community Health Air Pollution Info System:	Not reported
Consolidated Emission Reporting Rule:	Not reported
Total Organic Hydrocarbon Gases Tons/Yr:	0.26000000000000001
Reactive Organic Gases Tons/Yr:	0.12
Carbon Monoxide Emissions Tons/Yr:	8.0000000000000002E-2
NOX - Oxides of Nitrogen Tons/Yr:	0.91000000000000003
SOX - Oxides of Sulphur Tons/Yr:	0.02
Particulate Matter Tons/Yr:	0.17000000000000001
Part. Matter 10 Micrometers and Smllr Tons/Yr:	0.17000000000000001

Year:	2010
County Code:	37
Air Basin:	SD
Facility ID:	2596
Air District Name:	SD
SIC Code:	8062
Air District Name:	SAN DIEGO COUNTY APCD
Community Health Air Pollution Info System:	Not reported
Consolidated Emission Reporting Rule:	Not reported
Total Organic Hydrocarbon Gases Tons/Yr:	0.25564480000000001
Reactive Organic Gases Tons/Yr:	0.128441
Carbon Monoxide Emissions Tons/Yr:	4.3877399999999997E-2
NOX - Oxides of Nitrogen Tons/Yr:	0.89512999999999998
SOX - Oxides of Sulphur Tons/Yr:	0.020065
Particulate Matter Tons/Yr:	0.17619499999999999
Part. Matter 10 Micrometers and Smllr Tons/Yr:	0.174515

Year:	2011
County Code:	37
Air Basin:	SD
Facility ID:	2596
Air District Name:	SD
SIC Code:	8062
Air District Name:	SAN DIEGO COUNTY APCD
Community Health Air Pollution Info System:	Not reported
Consolidated Emission Reporting Rule:	Not reported
Total Organic Hydrocarbon Gases Tons/Yr:	0.26
Reactive Organic Gases Tons/Yr:	0.12
Carbon Monoxide Emissions Tons/Yr:	0.08
NOX - Oxides of Nitrogen Tons/Yr:	0.91
SOX - Oxides of Sulphur Tons/Yr:	0.02
Particulate Matter Tons/Yr:	0.17
Part. Matter 10 Micrometers and Smllr Tons/Yr:	0.17

Year:	2012
County Code:	37
Air Basin:	SD
Facility ID:	2596

VETERANS ADMINS. HOSPITAL (Continued) **U001573380**

Air District Name:	SD
SIC Code:	8062
Air District Name:	SAN DIEGO COUNTY APCD
Community Health Air Pollution Info System:	Not reported
Consolidated Emission Reporting Rule:	Not reported
Total Organic Hydrocarbon Gases Tons/Yr:	0.51
Reactive Organic Gases Tons/Yr:	0.28
Carbon Monoxide Emissions Tons/Yr:	0.33
NOX - Oxides of Nitrogen Tons/Yr:	2.15
SOX - Oxides of Sulphur Tons/Yr:	0.02
Particulate Matter Tons/Yr:	0.36
Part. Matter 10 Micrometers and Smllr Tons/Yr:	0.32

Year:	2013
County Code:	37
Air Basin:	SD
Facility ID:	2596
Air District Name:	SD
SIC Code:	8062
Air District Name:	SAN DIEGO COUNTY APCD
Community Health Air Pollution Info System:	Not reported
Consolidated Emission Reporting Rule:	Not reported
Total Organic Hydrocarbon Gases Tons/Yr:	0.51
Reactive Organic Gases Tons/Yr:	0.28
Carbon Monoxide Emissions Tons/Yr:	0.33
NOX - Oxides of Nitrogen Tons/Yr:	2.15
SOX - Oxides of Sulphur Tons/Yr:	0.02
Particulate Matter Tons/Yr:	0.36
Part. Matter 10 Micrometers and Smllr Tons/Yr:	0.32

Year:	2014
County Code:	37
Air Basin:	SD
Facility ID:	2596
Air District Name:	SD
SIC Code:	8062
Air District Name:	SAN DIEGO COUNTY APCD
Community Health Air Pollution Info System:	Not reported
Consolidated Emission Reporting Rule:	Not reported
Total Organic Hydrocarbon Gases Tons/Yr:	0.4969492
Reactive Organic Gases Tons/Yr:	0.247336
Carbon Monoxide Emissions Tons/Yr:	0.284249
NOX - Oxides of Nitrogen Tons/Yr:	2.127
SOX - Oxides of Sulphur Tons/Yr:	0.024168
Particulate Matter Tons/Yr:	0.34977
Part. Matter 10 Micrometers and Smllr Tons/Yr:	0.34589

Year:	2015
County Code:	37
Air Basin:	SD
Facility ID:	2596
Air District Name:	SD
SIC Code:	8062
Air District Name:	SAN DIEGO COUNTY APCD
Community Health Air Pollution Info System:	Not reported
Consolidated Emission Reporting Rule:	Not reported
Total Organic Hydrocarbon Gases Tons/Yr:	0.4969492

VETERANS ADMINS. HOSPITAL (Continued) **U001573380**

Reactive Organic Gases Tons/Yr:	0.247336
Carbon Monoxide Emissions Tons/Yr:	0.284249
NOX - Oxides of Nitrogen Tons/Yr:	2.127
SOX - Oxides of Sulphur Tons/Yr:	0.024168
Particulate Matter Tons/Yr:	0.34977
Part. Matter 10 Micrometers and Smllr Tons/Yr:	0.34589

---

210 SW 1/4-1/2 0.476 mi. 2512 ft. **POTTERY CANYON BURN ASH SITE** **SWF/LF** **S110128090**
2725 TORREY PINES ROAD **N/A**
LA JOLLA (IN SAN DIEGO), CA

Relative: Lower

Actual: 156 ft.

SWF/LF (SWIS):

Region:	STATE
Facility ID:	37-CR-0123
Lat/Long:	32.85354 / -117.24428
Owner Name:	City of San Diego
Owner Telephone:	6195336739
Owner Address:	City of San Diego
Owner Address2:	1250 6th Ave., Fourth Floor, MS 804A
Owner City,St,Zip:	San Diego, CA 92101
Operational Status:	Closed
Operator:	Not reported
Operator Phone:	Not reported
Operator Address:	Not reported
Operator Address2:	Not reported
Operator City,St,Zip:	Not reported
Permit Date:	Not reported
Permit Status:	Not reported
Permitted Acreage:	Not reported
Activity:	Solid Waste Disposal Site
Regulation Status:	Pre-regulations
Landuse Name:	Residential
GIS Source:	Map
Category:	Disposal
Unit Number:	01
Inspection Frequency:	Quarterly
Accepted Waste:	Not reported
Closure Date:	Not reported
Closure Type:	Not reported
Disposal Acreage:	Not reported
SWIS Num:	37-CR-0123
Waste Discharge Requirement Num:	Not reported
Program Type:	Not reported
Permitted Throughput with Units:	Not reported
Actual Throughput with Units:	Not reported
Permitted Capacity with Units:	Not reported
Remaining Capacity:	Not reported
Remaining Capacity with Units:	Not reported
Lat/Long:	32.85354 / -117.24428

211
SE
1/4-1/2
0.490 mi.
2589 ft.

LA JOLLA COLONY DR AND PORTE
LA PAZ
SAN DIEGO, CA

Notify 65 **S100178021**
N/A

Relative:
Lower

Actual:
183 ft.

NOTIFY 65:

Date Reported:	Not reported
Staff Initials:	Not reported
Board File Number:	Not reported
Facility Type:	Not reported
Discharge Date:	Not reported
Issue Date:	Not reported
Incident Description:	Not reported

212
SE
1/2-1
0.565 mi.
2984 ft.

RESIDENCE - MCLP CASE
6228 ANGELL PL
SAN DIEGO, CA 92122

CPS-SLIC **S120832023**
CDL **N/A**

Relative:
Higher

Actual:
325 ft.

CPS-SLIC:

Region:	STATE
Facility Status:	**Completed - Case Closed**
Status Date:	09/14/2017
Global Id:	T10000010928
Lead Agency:	SAN DIEGO COUNTY LOP
Lead Agency Case Number:	DEH2017-LSAM-000438
Latitude:	32.85283
Longitude:	-117.22645
Case Type:	Cleanup Program Site
Case Worker:	TS
Local Agency:	SAN DIEGO COUNTY LOP
RB Case Number:	Not reported
File Location:	Not reported
Potential Media Affected:	Contaminated Surface / Structure
Potential Contaminants of Concern:	Not reported
Site History:	Not reported

Click here to access the California GeoTracker records for this facility:

CDL:

Facility ID:	2017-05-006
Date:	05/10/2017
Labtype:	Illegal Drug lab
Lab Type:	Illegal Drug Lab (L) - location where an illegal drug lab was operated or drug lab equipment and/or materials were stored.

213
NE
1/2-1
0.704 mi.
3718 ft.

Relative:
Higher

Actual:
289 ft.

HYATT REGENCY LA JOLLA
3777 LA JOLLA VILLAGE DR
SAN DIEGO, CA 92122

Database(s): RCRA-CESQG, CPS-SLIC, San Diego Co. HMMD, SWEEPS UST, FINDS, ECHO, HAZNET

EDR ID Number: 1000421537
EPA ID Number: CAD982501306

RCRA-CESQG:

Date form received by agency:	04/25/2017
Facility name:	HYATT REGENCY LA JOLLA
Facility address:	3777 LA JOLLA VILLAGE DR SAN DIEGO, CA 92122
EPA ID:	CAD982501306
Mailing address:	LA JOLLA VILLAGE DR SAN DIEGO, CA 92122
Contact:	JOE IRIGOYEN
Contact address:	LA JOLLA VILLAGE DR SAN DIEGO, CA 92122
Contact country:	US
Contact telephone:	858-552-6047
Contact email:	JOE.IRIGOYEN@HYATT.COM
EPA Region:	09
Classification:	Conditionally Exempt Small Quantity Generator
Description:	Handler: generates 100 kg or less of hazardous waste per calendar month, and accumulates 1000 kg or less of hazardous waste at any time; or generates 1 kg or less of acutely hazardous waste per calendar month, and accumulates at any time: 1 kg or less of acutely hazardous waste; or 100 kg or less of any residue or contaminated soil, waste or other debris resulting from the cleanup of a spill, into or on any land or water, of acutely hazardous waste; or generates 100 kg or less of any residue or contaminated soil, waste or other debris resulting from the cleanup of a spill, into or on any land or water, of acutely hazardous waste during any calendar month, and accumulates at any time: 1 kg or less of acutely hazardous waste; or 100 kg or less of any residue or contaminated soil, waste or other debris resulting from the cleanup of a spill, into or on any land or water, of acutely hazardous waste

Owner/Operator Summary:

Owner/operator name:	HYATT REGENCY LA JOLLA
Owner/operator address:	Not reported Not reported
Owner/operator country:	Not reported
Owner/operator telephone:	Not reported
Owner/operator email:	Not reported
Owner/operator fax:	Not reported
Owner/operator extension:	Not reported
Legal status:	Private
Owner/Operator Type:	Operator
Owner/Op start date:	05/21/2015
Owner/Op end date:	Not reported
Owner/operator name:	W-JMA LA JOLLA OWNER VII, LLC
Owner/operator address:	SANSOME ST 12TH FLR SAN FRANCISCO, CA 94104
Owner/operator country:	US
Owner/operator telephone:	415-728-0754
Owner/operator email:	Not reported

HYATT REGENCY LA JOLLA (Continued) **1000421537**

Owner/operator fax: Not reported
Owner/operator extension: Not reported
Legal status: Private
Owner/Operator Type: Owner
Owner/Op start date: 05/21/2015
Owner/Op end date: Not reported

Handler Activities Summary:
U.S. importer of hazardous waste: No
Mixed waste (haz. and radioactive): No
Recycler of hazardous waste: No
Transporter of hazardous waste: No
Treater, storer or disposer of HW: No
Underground injection activity: No
On-site burner exemption: No
Furnace exemption: No
Used oil fuel burner: No
Used oil processor: No
User oil refiner: No
Used oil fuel marketer to burner: No
Used oil Specification marketer: No
Used oil transfer facility: No
Used oil transporter: No

. Waste code: 214
. Waste name: Unspecified solvent mixture

. Waste code: 221
. Waste name: Waste oil and mixed oil

. Waste code: 461
. Waste name: Degreasing sludge

. Waste code: 511
. Waste name: Empty pesticide containers 30 gallons or more

. Waste code: 513
. Waste name: Empty containers less than 30 gallons

. Waste code: 612
. Waste name: Household waste

. Waste code: D002
. Waste name: CORROSIVE WASTE

. Waste code: D003
. Waste name: REACTIVE WASTE

. Waste code: D007
. Waste name: CHROMIUM

Historical Generators:
Date form received by agency: 07/31/2000
Site name: HYATT REGENCY LA JOLLA
Classification: Small Quantity Generator

HYATT REGENCY LA JOLLA (Continued) **1000421537**

. Waste code: D001
. Waste name: IGNITABLE WASTE

. Waste code: D018
. Waste name: BENZENE

. Waste code: D035
. Waste name: METHYL ETHYL KETONE

Date form received by agency: 09/01/1996
Site name: HYATT REGENCY LA JOLLA
Classification: Small Quantity Generator

Violation Status: No violations found

CPS-SLIC:
Region: STATE
Facility Status: **Completed - Case Closed**
Status Date: 05/28/2015
Global Id: T10000006750
Lead Agency: SAN DIEGO COUNTY LOP
Lead Agency Case Number: DEH2015-LSAM-000300
Latitude: 32.87081
Longitude: -117.22561
Case Type: Cleanup Program Site
Case Worker: EM
Local Agency: SAN DIEGO COUNTY LOP
RB Case Number: Not reported
File Location: Not reported
Potential Media Affected: Not reported
Potential Contaminants of Concern: Not reported
Site History: Soil gas levels revealed acceptable health risk. Floor drains were not installed at same time as slab so posed no risks of vapor intrusion due to cut in slab.

Click here to access the California GeoTracker records for this facility:

HMMD SAN DIEGO:
Permit Number: Not reported
Business Type: Not reported
EPA Id Number: CAD982501306
APN: Not reported
Last HMMD Inspection: Not reported
Facility Telephone: 858-552-6047
Permit Status: Permit Renewed
Permit Expiration: Not reported
Date Last Updated: 08/08/2017
Facility Owner: Not reported
Facility Mailing Address: 3777 La Jolla Village Drive, San Diego, CA 92122
Facility Mailing City: Not reported
Facility Mailing State: Not reported
Facility Mailing Zip: Not reported
UST Owner: N
Handle Regulated Hazmat: Not reported
Own Or Operate UST: Not reported
Subject To APSA: Not reported
Generate Haz Waste: Y

HYATT REGENCY LA JOLLA (Continued) **1000421537**

Treat Haz Waste: N
Generate Medical Waste: Not reported

Inspection Violation:
Record ID: DEH2002-HUPFP-126586
Permit Status: Permit Renewed
Active Permit: Y
Facility Id Number: 37-000-126586
Program Element: Medical Waste
Inspection Type: Routine
Inspection Number: 4093403
Return To Compliance Date: 2015-10-08T00:00:00.000
Nov: No
Violation Classification: Minor
Underground Storage Tank Id: Not reported
Container/Tank Id: Not reported
Last Update: 2017-08-08T02:45:44.000
Inspection Date: 2015-09-08T11:51:00.000
Violation Code: HMD4209 Primary containers accumulating MW not labeled with generator's name, address, and phone number. SDCC 68.1205

Record ID: DEH2002-HUPFP-126586
Permit Status: Permit Renewed
Active Permit: Y
Facility Id Number: 37-000-126586
Program Element: Medical Waste
Inspection Type: Routine
Inspection Number: 5563641
Return To Compliance Date: Not reported
Nov: No
Violation Classification: Minor
Underground Storage Tank Id: Not reported
Container/Tank Id: Not reported
Last Update: 2017-08-08T02:45:44.000
Inspection Date: 2016-08-22T17:46:28.000
Violation Code: HMD4307 Biohazard bag waste stored >7 days at >0+e-|C (for generators of >20lbs/month). HSC 118280(e)(1)(A)

Record ID: DEH2002-HUPFP-126586
Permit Status: Permit Renewed
Active Permit: Y
Facility Id Number: 37-000-126586
Program Element: Hazardous Waste Generator
Inspection Type: Routine
Inspection Number: 4093403
Return To Compliance Date: 2015-10-08T00:00:00.000
Nov: No
Violation Classification: Minor
Underground Storage Tank Id: Not reported
Container/Tank Id: Not reported
Last Update: 2017-08-08T02:45:44.000
Inspection Date: 2015-09-08T11:51:00.000
Violation Code: 3030007 Failed to properly label/date hazardous waste container and/or tank. 22 CCR 66262.34(f)

Record ID: DEH2002-HUPFP-126586
Permit Status: Permit Renewed
Active Permit: Y

HYATT REGENCY LA JOLLA (Continued) **1000421537**

Facility Id Number:	37-000-126586
Program Element:	Hazardous Waste Generator
Inspection Type:	Routine
Inspection Number:	4093403
Return To Compliance Date:	2015-10-08T00:00:00.000
Nov:	No
Violation Classification:	Minor
Underground Storage Tank Id:	Not reported
Container/Tank Id:	Not reported
Last Update:	2017-08-08T02:45:44.000
Inspection Date:	2015-09-08T11:51:00.000
Violation Code:	3010010 Failed to maintain uniform hazardous waste manifest, consolidated manifest, or bills of lading copies for 3 years. HSC 25160.2(b)(3), 25185(a)(4); 22 CCR 66262.40(a)

Record ID:	DEH2002-HUPFP-126586
Permit Status:	Permit Renewed
Active Permit:	Y
Facility Id Number:	37-000-126586
Program Element:	Hazardous Waste Generator
Inspection Type:	Routine
Inspection Number:	5563641
Return To Compliance Date:	Not reported
Nov:	No
Violation Classification:	Class II
Underground Storage Tank Id:	Not reported
Container/Tank Id:	Not reported
Last Update:	2017-08-08T02:45:44.000
Inspection Date:	2016-08-22T17:46:28.000
Violation Code:	3030005 Failed to make a proper waste determination. 22 CCR 66262.11, 66262.40(c)

Record ID:	DEH2002-HUPFP-126586
Permit Status:	Permit Renewed
Active Permit:	Y
Facility Id Number:	37-000-126586
Program Element:	Hazardous Waste Generator
Inspection Type:	Routine
Inspection Number:	5563641
Return To Compliance Date:	Not reported
Nov:	No
Violation Classification:	Class II
Underground Storage Tank Id:	Not reported
Container/Tank Id:	Not reported
Last Update:	2017-08-08T02:45:44.000
Inspection Date:	2016-08-22T17:46:28.000
Violation Code:	3030017 Failed to properly close hazardous waste container(s). (40 CFR 262.34(d)(2); 265.173.) 22 CCR 66262.34(d)(2)

Record ID:	DEH2002-HUPFP-126586
Permit Status:	Permit Renewed
Active Permit:	Y
Facility Id Number:	37-000-126586
Program Element:	Hazardous Waste Generator
Inspection Type:	Routine
Inspection Number:	5563641
Return To Compliance Date:	Not reported

HYATT REGENCY LA JOLLA (Continued) **1000421537**

Nov:	No
Violation Classification:	Class II
Underground Storage Tank Id:	Not reported
Container/Tank Id:	Not reported
Last Update:	2017-08-08T02:45:44.000
Inspection Date:	2016-08-22T17:46:28.000
Violation Code:	3030010 Accumulated waste too long (>180 or 270 days) (>90 days for an acutely hazardous waste). (40 CFR 262.34(e) and (f).) HSC 25201(a); 22 CCR 66262.34(d)

Record ID:	DEH2002-HUPFP-126586
Permit Status:	Permit Renewed
Active Permit:	Y
Facility Id Number:	37-000-126586
Program Element:	Hazardous Waste Generator
Inspection Type:	Routine
Inspection Number:	5563641
Return To Compliance Date:	Not reported
Nov:	No
Violation Classification:	Class II
Underground Storage Tank Id:	Not reported
Container/Tank Id:	Not reported
Last Update:	2017-08-08T02:45:44.000
Inspection Date:	2016-08-22T17:46:28.000
Violation Code:	HMD0223 Failed to properly empty container, failed to manage non-empty container, or inner liner removed from a container. 22 CCR 66261.7(b),(d) and/or (r); 66262.34(f)

Record ID:	DEH2002-HUPFP-126586
Permit Status:	Permit Renewed
Active Permit:	Y
Facility Id Number:	37-000-126586
Program Element:	Hazardous Waste Generator
Inspection Type:	Routine
Inspection Number:	5563641
Return To Compliance Date:	Not reported
Nov:	No
Violation Classification:	Class II
Underground Storage Tank Id:	Not reported
Container/Tank Id:	Not reported
Last Update:	2017-08-08T02:45:44.000
Inspection Date:	2016-08-22T17:46:28.000
Violation Code:	HMD0216 Failed to label hazardous material container within 10 days after the container was discovered to be mislabeled or inadequately labeled. HSC 25124(b)(3)(A); 22 CCR 66262.34(f)

Record ID:	DEH2002-HUPFP-126586
Permit Status:	Permit Renewed
Active Permit:	Y
Facility Id Number:	37-000-126586
Program Element:	Hazardous Waste Generator
Inspection Type:	Routine
Inspection Number:	5563641
Return To Compliance Date:	Not reported
Nov:	No
Violation Classification:	Class II
Underground Storage Tank Id:	Not reported

HYATT REGENCY LA JOLLA (Continued) **1000421537**

Container/Tank Id:	Not reported
Last Update:	2017-08-08T02:45:44.000
Inspection Date:	2016-08-22T17:46:28.000
Violation Code:	3030030 Failed to maintain and/or operate the facility to minimize the possibility of a fire, explosion, or any unplanned sudden or non-sudden release of hazardous waste or hazardous waste constituents. (40 CFR 262.34(d)(4), 265.31.) 22 CCR 66262.34(d)(2)
Record ID:	DEH2002-HUPFP-126586
Permit Status:	Permit Renewed
Active Permit:	Y
Facility Id Number:	37-000-126586
Program Element:	Hazardous Waste Generator
Inspection Type:	Re-inspection
Inspection Number:	5675958
Return To Compliance Date:	Not reported
Nov:	No
Violation Classification:	Minor
Underground Storage Tank Id:	Not reported
Container/Tank Id:	Not reported
Last Update:	2017-08-08T02:45:44.000
Inspection Date:	2017-03-08T14:40:36.000
Violation Code:	3010002 Failed to obtain and/or maintain an active EPA ID. 22 CCR 66262.12
Record ID:	DEH2002-HUPFP-126586
Permit Status:	Permit Renewed
Active Permit:	Y
Facility Id Number:	37-000-126586
Program Element:	Hazardous Waste Generator
Inspection Type:	Re-inspection
Inspection Number:	5675958
Return To Compliance Date:	Not reported
Nov:	No
Violation Classification:	Class II
Underground Storage Tank Id:	Not reported
Container/Tank Id:	Not reported
Last Update:	2017-08-08T02:45:44.000
Inspection Date:	2017-03-08T14:40:36.000
Violation Code:	3030010 Accumulated waste too long (>180 or 270 days) (>90 days for an acutely hazardous waste). (40 CFR 262.34(e) and (f).) HSC 25201(a); 22 CCR 66262.34(d)
Record ID:	DEH2002-HUPFP-126586
Permit Status:	Permit Renewed
Active Permit:	Y
Facility Id Number:	37-000-126586
Program Element:	Hazardous Waste Generator
Inspection Type:	Re-inspection
Inspection Number:	5675958
Return To Compliance Date:	Not reported
Nov:	No
Violation Classification:	Class II
Underground Storage Tank Id:	Not reported
Container/Tank Id:	Not reported
Last Update:	2017-08-08T02:45:44.000
Inspection Date:	2017-03-08T14:40:36.000

HYATT REGENCY LA JOLLA (Continued) **1000421537**

Violation Code:	HMD0216 Failed to label hazardous material container within 10 days after the container was discovered to be mislabeled or inadequately labeled. HSC 25124(b)(3)(A); 22 CCR 66262.34(f)
Record ID:	DEH2002-HUPFP-126586
Permit Status:	Permit Renewed
Active Permit:	Y
Facility Id Number:	37-000-126586
Program Element:	Hazardous Materials Release Response Plans
Inspection Type:	Routine
Inspection Number:	4093403
Return To Compliance Date:	2015-11-29T00:00:00.000
Nov:	No
Violation Classification:	Minor
Underground Storage Tank Id:	Not reported
Container/Tank Id:	Not reported
Last Update:	2017-08-08T02:45:44.000
Inspection Date:	2015-09-08T11:51:00.000
Violation Code:	1010002 HMBP not submitted to the CUPA in CERS. HSC 25508(a)(1)(A); HSC 25404(e)(4); 27 CCR 15188(a), (d)
Record ID:	DEH2002-HUPFP-126586
Permit Status:	Permit Renewed
Active Permit:	Y
Facility Id Number:	37-000-126586
Program Element:	Hazardous Materials Release Response Plans
Inspection Type:	Routine
Inspection Number:	5563641
Return To Compliance Date:	Not reported
Nov:	No
Violation Classification:	Minor
Underground Storage Tank Id:	Not reported
Container/Tank Id:	Not reported
Last Update:	2017-08-08T02:45:44.000
Inspection Date:	2016-08-22T17:46:28.000
Violation Code:	1010004 Chemical inventory incomplete or not submitted in CERS. HSC 25505(a)(1); 25506; 25507; and 25508(a)(1)(A)
Record ID:	DEH2002-HUPFP-126586
Permit Status:	Permit Renewed
Active Permit:	Y
Facility Id Number:	37-000-126586
Program Element:	Hazardous Materials Release Response Plans
Inspection Type:	Re-inspection
Inspection Number:	5675958
Return To Compliance Date:	Not reported
Nov:	No
Violation Classification:	Class II
Underground Storage Tank Id:	Not reported
Container/Tank Id:	Not reported
Last Update:	2017-08-08T02:45:44.000
Inspection Date:	2017-03-08T14:40:36.000
Violation Code:	1010004 Chemical inventory incomplete or not submitted in CERS. HSC 25505(a)(1); 25506; 25507; and 25508(a)(1)(A)
Record ID:	DEH2002-HUPFP-126586
Permit Status:	Permit Renewed

HYATT REGENCY LA JOLLA (Continued) **1000421537**

Active Permit:	Y
Facility Id Number:	37-000-126586
Program Element:	Hazardous Materials Release Response Plans
Inspection Type:	Re-inspection
Inspection Number:	5675958
Return To Compliance Date:	Not reported
Nov:	No
Violation Classification:	Minor
Underground Storage Tank Id:	Not reported
Container/Tank Id:	Not reported
Last Update:	2017-08-08T02:45:44.000
Inspection Date:	2017-03-08T14:40:36.000
Violation Code:	1020001 Employee training plan for hazardous materials management not adequate, not established or not submitted in CERS. HSC 25505(a)(4) and 25508(a)(1)(A)

UST DTL:

Record ID:	DEH2002-HUPFP-126586
Permit Status:	Permit Renewed
Active Permit:	Y
Facility Id Number:	37-000-126586
Facility Type (Ust Facility):	Not reported
Tank Owner Name:	Hyatt Corporation, as agent of W-JMA La Jolla Owner VII, L.L.C., a Delaware
Tankid:	28049
Tank Status:	Removed
Date Ust Permanently Closed:	04/22/1999
Tank Use:	01
Piping System Type:	02
Last Updated:	2017-08-08T02:45:46.000
Tank Capacityin Gallons:	1000
Tank Contents:	Diesel
Type Of Tank:	02

Waste and Materials:

Record ID:	DEH2002-HUPFP-126586
Permit Status:	Permit Renewed
Active Permit:	Y
Child Record Id:	DEH2015-HCHEM-0082828
Trade Secret:	N
Hazardous Material Type:	Pure
Last Updated:	2017-08-08T02:45:46.000
Chemical Name:	Diesel Fuel No. 2
Common Name:	Diesel Fuel No. 2
Case Number:	68476-34-6

Record ID:	DEH2002-HUPFP-126586
Permit Status:	Permit Renewed
Active Permit:	Y
Child Record Id:	DEH2015-HCHEM-0082829
Trade Secret:	N
Hazardous Material Type:	Pure
Last Updated:	2017-08-08T02:45:46.000
Chemical Name:	Sodium Hydroxide
Common Name:	Eco-Star Builder C
Case Number:	1310-73-2

HYATT REGENCY LA JOLLA (Continued) **1000421537**

Record ID: DEH2002-HUPFP-126586
Permit Status: Permit Renewed
Active Permit: Y
Child Record Id: DEH2015-HCHEM-0082830
Trade Secret: N
Hazardous Material Type: Pure
Last Updated: 2017-08-08T02:45:46.000
Chemical Name: Fluorosilicic Acid
Common Name: Eco-Star Sour
Case Number: 16961-83-4

Record ID: DEH2002-HUPFP-126586
Permit Status: Permit Renewed
Active Permit: Y
Child Record Id: DEH2015-HCHEM-0082831
Trade Secret: N
Hazardous Material Type: Mixture
Last Updated: 2017-08-08T02:45:46.000
Chemical Name: Not reported
Common Name: Eco-Star Detergent Plus
Case Number: Not reported

Record ID: DEH2002-HUPFP-126586
Permit Status: Permit Renewed
Active Permit: Y
Child Record Id: DEH2015-HCHEM-0082832
Trade Secret: N
Hazardous Material Type: Mixture
Last Updated: 2017-08-08T02:45:46.000
Chemical Name: Not reported
Common Name: Eco-Star Soft
Case Number: Not reported

Record ID: DEH2002-HUPFP-126586
Permit Status: Permit Renewed
Active Permit: Y
Child Record Id: DEH2015-HCHEM-0082833
Trade Secret: N
Hazardous Material Type: Pure
Last Updated: 2017-08-08T02:45:46.000
Chemical Name: Chlorodifluromethane, CHCHLF,2,99%, Compressed Refrigerant
Common Name: R-22
Case Number: 75-45-6

Record ID: DEH2002-HUPFP-126586
Permit Status: Permit Renewed
Active Permit: Y
Child Record Id: DEH2015-HWAST-0066158
Trade Secret: N
Hazardous Material Type: Not reported
Last Updated: 2017-08-08T02:45:46.000
Chemical Name: WASTE SHARPS
Common Name: WASTE SHARPS
Case Number: Not reported

Permit Number: 126586

HYATT REGENCY LA JOLLA (Continued) **1000421537**

Business Type:	6HK41
EPA Id Number:	CAD982501306
APN:	345-190-26-00
Last HMMD Inspection:	05/29/2012
Facility Telephone:	858-552-1234
Permit Status:	OPEN
Permit Expiration:	06/30/2013
Date Last Updated:	11/02/2012
Facility Owner:	NEW DTRS LA JOLLA LLC
Facility Mailing Address:	200 W MADISON STE.1700
Facility Mailing City:	CHICAGO
Facility Mailing State:	IL
Facility Mailing Zip:	60606
UST Owner:	EQUITABLE LIFE ASSURANCE
Handle Regulated Hazmat:	Y
Own Or Operate UST:	Not reported
Subject To APSA:	Not reported
Generate Haz Waste:	Y
Treat Haz Waste:	Not reported
Generate Medical Waste:	Not reported

Inventory Active Permits (not SQG Medical):

Permit Number:	126586
Update Date:	11/02/2012
Case Number:	75-45-6
Name:	CHLORODIFLUROMETHANE, CHCHLF2,99%,
Other Information:	COMPRESSED REFRIGERANT GAS: R-22 OR CF
Material Waste:	Material
Hazardous Categories 1:	PRESSURE RELEASE
Hazardous Categories 2:	Not reported

Permit Number:	126586
Update Date:	11/02/2012
Case Number:	68476-30-2
Name:	DIESEL #2
Other Information:	Not reported
Material Waste:	Material
Hazardous Categories 1:	FIRE
Hazardous Categories 2:	ACUTE

Permit Number:	126586
Update Date:	11/02/2012
Case Number:	Not reported
Name:	ECO-STAR DETERGENT PLUS
Other Information:	Not reported
Material Waste:	Material
Hazardous Categories 1:	ACUTE
Hazardous Categories 2:	Not reported

Permit Number:	126586
Update Date:	11/02/2012
Case Number:	16961-83-4
Name:	HYDROFLUOSILICIC ACID, 25%: TURBOLIZER, LAUNDRY SOUR
Other Information:	Not reported
Material Waste:	Material
Hazardous Categories 1:	ACUTE
Hazardous Categories 2:	CHRONIC

HYATT REGENCY LA JOLLA (Continued) **1000421537**

Permit Number: 126586
Update Date: 11/02/2012
Case Number: 68952-90-9
Name: QUATERNARY AMMONIUM, METHYL SULFATE,
Other Information: 40%: TURBOFRESH LAUNDRY SOFTNER
Material Waste: Material
Hazardous Categories 1: ACUTE
Hazardous Categories 2: CHRONIC

Permit Number: 126586
Update Date: 11/02/2012
Case Number: 1310-73-2
Name: SODIUM HYDROXIDE, NAOH 45%: BUILDER 300
Other Information: Not reported
Material Waste: Material
Hazardous Categories 1: ACUTE
Hazardous Categories 2: Not reported

Permit Number: 126586
Update Date: 11/02/2012
Case Number: 7681-52-9
Name: SODIUM HYPOCHLORITE, NAOCL, 5%: CHLORINE BLEACH LIQUID
Other Information: Not reported
Material Waste: Material
Hazardous Categories 1: ACUTE
Hazardous Categories 2: Not reported

Permit Number: 126586
Update Date: 11/02/2012
Case Number: Not reported
Name: WASTE 181 INORGANIC SOLID WASTE (OTHER)
Other Information: PAINT CANS, ROLLERS
Material Waste: Waste
Hazardous Categories 1: Not reported
Hazardous Categories 2: Not reported

Permit Number: 126586
Update Date: 11/02/2012
Case Number: Not reported
Name: WASTE 221 WASTE OIL & MIXED OIL
Other Information: HEAT TRANSFER OIL
Material Waste: Waste
Hazardous Categories 1: Not reported
Hazardous Categories 2: Not reported

Permit Number: 126586
Update Date: 11/02/2012
Case Number: Not reported
Name: WASTE 461 PAINT SLUDGE
Other Information: LATEX, OIL, THINNER
Material Waste: Waste
Hazardous Categories 1: Not reported
Hazardous Categories 2: Not reported

Permit Number: 126586
Update Date: 11/02/2012
Case Number: Not reported

HYATT REGENCY LA JOLLA (Continued) **1000421537**

Name: WASTE 902 INFECTIOUS WASTE, SHARPS
Other Information: Not reported
Material Waste: Waste
Hazardous Categories 1: Not reported
Hazardous Categories 2: Not reported

Violations Active Permits:

Permit Number: 126586
Update Date: 11/02/2012
Inspection Date: 05/29/2012
Violation Code: 6HV1014
Violation: HMBP INCOMPLETE/NOT AMENDED
Violation Citation: HMBP is incomplete/inadequate/not amended to reflect changes. 25504, 25505(a)(2) &/or 25509(a); 25505(b); 19 CCR 2729
Activity: ACTIVE

Permit Number: 126586
Update Date: 11/02/2012
Inspection Date: 08/26/2005
Violation Code: 6HV0135
Violation: MANIFESTS/RECEIPTS FOR 3 YEARS NOT ONSIT
Violation Citation: Hazardous waste manifests/receipts for 3 years are not maintained onsite to document proper disposal of hazardous waste. CCR 66262.40(a) & 25160.2(b)(3)
Activity: ACTIVE

Permit Number: 126586
Update Date: 11/02/2012
Inspection Date: 04/07/2010
Violation Code: 6HV0229
Violation: HW CONTAINERS NOT INSPECTED WEEKLY
Violation Citation: Failed to conduct weekly inspections. CFR 265.174
Activity: ACTIVE

Permit Number: 126586
Update Date: 11/02/2012
Inspection Date: 05/07/2008
Violation Code: 6HV0221
Violation: DID NOT COMPLY W/SATELLITE REGS.
Violation Citation: Failed to comply with satellite regulations. 66262.34(e)
Activity: ACTIVE

Permit Number: 126586
Update Date: 11/02/2012
Inspection Date: 12/22/2003
Violation Code: 6HV0216
Violation: HAZMATS WITHOUT PROPER LABELS
Violation Citation: Hazardous materials have not been adequately labeled within 10 days & are now declared hazardous waste. HSC 25124(b)(3)(A) & 66262.34(f)
Activity: ACTIVE

Permit Number: 126586
Update Date: 11/02/2012
Inspection Date: 12/22/2003
Violation Code: 6HV4303
Violation: SQG:NO MED WASTE DISPOSAL RECORDS
Violation Citation: Generator did not retain on file disposal receipts and/or tracking

HYATT REGENCY LA JOLLA (Continued) **1000421537**

documents for waste shipped offsite for at least 2 years (SQG).
117945(b)
Activity: ACTIVE

UST:
UST Name: UNDERGROUND TANK 126586 T001
Last Update: 2012-11-02 14:17:38
Permit Number: 126586
Tank Type: DOUBLE WALL
Additional Id: 0001
Capacity Gallons: 1000
UST Contents: DIESEL
Other Content Info: DIESEL
Reg Status: REMOVED
Remove Close Date: 1999-04-22 00:00:00
Year Installed: 1989-01-01 00:00:00
Pipe Type: DOUBLE WALL
Delivery System: SUCTION
Monitor Code: 21
UST Monitor Method: DW TANK DW SUCTION AND/ OR GRAVITY PIPING WITH INTERSTITIAL MONITORS: INTERSTITIAL.

SWEEPS UST:
Status: Active
Comp Number: 26586
Number: 9
Board Of Equalization: 44-023722
Referral Date: Not reported
Action Date: 06-26-92
Created Date: 02-29-88
Owner Tank Id: Not reported
SWRCB Tank Id: 37-000-026586-000001
Tank Status: A
Capacity: 1000
Active Date: Not reported
Tank Use: M.V. FUEL
STG: P
Content: OTHER
Number Of Tanks: 1

FINDS:

Registry ID: 110002833998

Environmental Interest/Information System
RCRAInfo is a national information system that supports the Resource Conservation and Recovery Act (RCRA) program through the tracking of events and activities related to facilities that generate, transport, and treat, store, or dispose of hazardous waste. RCRAInfo allows RCRA program staff to track the notification, permit, compliance, and corrective action activities required under RCRA.

STATE MASTER

HYATT REGENCY LA JOLLA (Continued) **1000421537**

Click this hyperlink while viewing on your computer to access additional FINDS: detail in the EDR Site Report.

ECHO:

Envid:	1000421537
Registry ID:	110002833998
DFR URL:	http://echo.epa.gov/detailed-facility-report?fid=110002833998

HAZNET:

envid:	1000421537
Year:	2015
GEPAID:	CAD982501306
Contact:	WESTON OLSON/DIR OF ENGR'G
Telephone:	8585526047
Mailing Name:	Not reported
Mailing Address:	3777 LA JOLLA VILLAGE DRIVE
Mailing City,St,Zip:	SAN DIEGO, CA 921220000
Gen County:	San Diego
TSD EPA ID:	NED981723513
TSD County:	99
Waste Category:	Hydrocarbon solvents (benzene, hexane, Stoddard, Etc.)
Disposal Method:	Incineration--Thermal Destruction Other Than Use As A Fuel
Tons:	0.03
Cat Decode:	Not reported
Method Decode:	Not reported
Facility County:	San Diego

envid:	1000421537
Year:	2015
GEPAID:	CAD982501306
Contact:	WESTON OLSON/DIR OF ENGR'G
Telephone:	8585526047
Mailing Name:	Not reported
Mailing Address:	3777 LA JOLLA VILLAGE DRIVE
Mailing City,St,Zip:	SAN DIEGO, CA 921220000
Gen County:	San Diego
TSD EPA ID:	UTD991301748
TSD County:	99
Waste Category:	Latex waste
Disposal Method:	Landfill Or Surface Impoundment That Will Be Closed As Landfill(To Include On-Site Treatment And/Or Stabilization)
Tons:	0.025
Cat Decode:	Not reported
Method Decode:	Not reported
Facility County:	San Diego

envid:	1000421537
Year:	2014
GEPAID:	CAD982501306
Contact:	WESTON OLSON/DIR OF ENGR'G
Telephone:	8585526047
Mailing Name:	Not reported
Mailing Address:	3777 LA JOLLA VILLAGE DRIVE
Mailing City,St,Zip:	SAN DIEGO, CA 921220000
Gen County:	San Diego

HYATT REGENCY LA JOLLA (Continued) **1000421537**

TSD EPA ID: CAD044429835
TSD County: Los Angeles
Waste Category: Hydrocarbon solvents (benzene, hexane, Stoddard, Etc.)
Disposal Method: Storage, Bulking, And/Or Transfer Off Site--No Treatment/Reovery (H010-H129) Or (H131-H135)
Tons: 0.25
Cat Decode: Not reported
Method Decode: Not reported
Facility County: San Diego

envid: 1000421537
Year: 2014
GEPAID: CAD982501306
Contact: WESTON OLSON/DIR OF ENGR'G
Telephone: 8585526047
Mailing Name: Not reported
Mailing Address: 3777 LA JOLLA VILLAGE DRIVE
Mailing City,St,Zip: SAN DIEGO, CA 921220000
Gen County: San Diego
TSD EPA ID: NED981723513
TSD County: 99
Waste Category: Off-specification, aged or surplus organics
Disposal Method: Incineration--Thermal Destruction Other Than Use As A Fuel
Tons: 0.1
Cat Decode: Not reported
Method Decode: Not reported
Facility County: San Diego

envid: 1000421537
Year: 2014
GEPAID: CAD982501306
Contact: WESTON OLSON/DIR OF ENGR'G
Telephone: 8585526047
Mailing Name: Not reported
Mailing Address: 3777 LA JOLLA VILLAGE DRIVE
Mailing City,St,Zip: SAN DIEGO, CA 921220000
Gen County: San Diego
TSD EPA ID: CAD044429835
TSD County: Los Angeles
Waste Category: Unspecified oil-containing waste
Disposal Method: Storage, Bulking, And/Or Transfer Off Site--No Treatment/Reovery (H010-H129) Or (H131-H135)
Tons: 0.16
Cat Decode: Not reported
Method Decode: Not reported
Facility County: San Diego

Click this hyperlink while viewing on your computer to access
27 additional CA_HAZNET: record(s) in the EDR Site Report.

214
East
1/2-1
0.749 mi.
3956 ft.

REPLANET LLC
7788 REGENTS RD
SAN DIEGO, CA 92122

SWRCY **S107137498**
San Diego Co. HMMD **N/A**

Relative:
Higher

Actual:
310 ft.

SWRCY:

Reg Id:	226880
Cert Id:	RC226880.001
Mailing Address:	800 N Haven Ave Suite 120
Mailing City:	Ontario
Mailing State:	CA
Mailing Zip Code:	91764
Website:	http://www.replanet.com
Email:	Not reported
Phone Number:	(877) 737-5263
Grand Father:	N
Rural:	N
Operation Begin Date:	05/01/2015
Aluminium:	Y
Glass:	Y
Plastic:	Y
Bimetal:	Y
Agency:	N/A
Monday Hours Of Operation:	10:00 am - 4:30 pm; Closed 1:00 pm - 1:30 pm
Tuesday Hours Of Operation:	CLOSED
Wednesday Hours Of Operation:	10:00 am - 4:30 pm; Closed 1:00 pm - 1:30 pm
Thursday Hours Of Operation:	CLOSED
Friday Hours Of Operation:	10:00 am - 4:30 pm; Closed 1:00 pm - 1:30 pm
Saturday Hours Of Operation:	10:00 am - 4:30 pm; Closed 1:00 pm - 1:30 pm
Sunday Hours Of Operation:	10:00 am - 4:30 pm; Closed 1:00 pm - 1:30 pm
Organization ID:	151891
Organization Name:	rePlanet LLC

HMMD SAN DIEGO:

Permit Number:	215278
Business Type:	6HK42
EPA Id Number:	CAL000353837
APN:	348-760-03-00
Last HMMD Inspection:	08/03/2012
Facility Telephone:	858-455-6130
Permit Status:	OPEN
Permit Expiration:	12/31/2012
Date Last Updated:	11/02/2012
Facility Owner:	VONS A SAFEWAY CO
Facility Mailing Address:	PO BOX 29096, M-6516
Facility Mailing City:	Phoenix
Facility Mailing State:	AZ
Facility Mailing Zip:	85083
UST Owner:	Not reported
Handle Regulated Hazmat:	N
Own Or Operate UST:	Not reported
Subject To APSA:	Not reported
Generate Haz Waste:	Y
Treat Haz Waste:	Not reported
Generate Medical Waste:	Y

Inventory Active Permits (not SQG Medical):

Permit Number:	215278

REPLANET LLC (Continued) **S107137498**

Update Date:	11/02/2012
Case Number:	Not reported
Name:	WASTE 135 UNSPECIFIED AQUEOUS SOL'N
Other Information:	STATE REGULATED TOXIC WASTE
Material Waste:	Waste
Hazardous Categories 1:	Not reported
Hazardous Categories 2:	Not reported
Permit Number:	215278
Update Date:	11/02/2012
Case Number:	Not reported
Name:	WASTE 214 UNSPEC SOLVENT MIXTURE
Other Information:	AEROSOLS & FLAMMABLE
Material Waste:	Waste
Hazardous Categories 1:	Not reported
Hazardous Categories 2:	Not reported
Permit Number:	215278
Update Date:	11/02/2012
Case Number:	Not reported
Name:	WASTE 311 PHARMACEUTICAL WASTE
Other Information:	RCRA
Material Waste:	Waste
Hazardous Categories 1:	Not reported
Hazardous Categories 2:	Not reported
Permit Number:	215278
Update Date:	11/02/2012
Case Number:	Not reported
Name:	WASTE 902 INFECTIOUS WASTE, SHARPS
Other Information:	SHARPS MAILBACK
Material Waste:	Waste
Hazardous Categories 1:	Not reported
Hazardous Categories 2:	Not reported

215
WNW
1/2-1
0.752 mi.
3972 ft.

9000 LA JOLLA SHORES LANE
SAN DIEGO, CA

Notify 65 **S100178510**
N/A

Relative:
Higher

Actual:
244 ft.

NOTIFY 65:

Date Reported:	Not reported
Staff Initials:	Not reported
Board File Number:	Not reported
Facility Type:	Not reported
Discharge Date:	Not reported
Issue Date:	Not reported
Incident Description:	Not reported

216
NE
1/2-1
0.776 mi.
4096 ft.

MARINE RIFLE RANGE
SAN DIEGO, CA

ENVIROSTOR **S107736687**
N/A

Relative:
Higher

Actual:
345 ft.

ENVIROSTOR:

Facility ID:	80000910
Status:	Inactive - Action Required
Status Date:	12/22/2016
Site Code:	Not reported
Site Type:	Military Evaluation
Site Type Detailed:	FUDS
Acres:	3.75
NPL:	NO
Regulatory Agencies:	SMBRP
Lead Agency:	SMBRP
Program Manager:	Not reported
Supervisor:	Patrick Hsieh
Division Branch:	Cleanup Cypress
Assembly:	78
Senate:	39
Special Program:	Not reported
Restricted Use:	NO
Site Mgmt Req:	NONE SPECIFIED
Funding:	DERA
Latitude:	32.875
Longitude:	-117.225
APN:	NONE SPECIFIED
Past Use:	FIRING RANGE - SMALL ARMS ETC...
Potential COC:	Explosives (UXO, MEC Munitions Debris (MD
Confirmed COC:	30011-NO 32000-NO
Potential Description:	UE
Alias Name:	CAMP MATHEWS
Alias Type:	Alternate Name
Alias Name:	CA99799FA05200
Alias Type:	Federal Facility ID
Alias Name:	J09CA7229
Alias Type:	INPR
Alias Name:	80000910
Alias Type:	Envirostor ID Number

Completed Info:

Completed Area Name:	Not reported
Completed Sub Area Name:	Not reported
Completed Document Type:	Not reported
Completed Date:	Not reported
Comments:	Not reported
Future Area Name:	Not reported
Future Sub Area Name:	Not reported
Future Document Type:	Not reported
Future Due Date:	Not reported
Schedule Area Name:	Not reported
Schedule Sub Area Name:	Not reported
Schedule Document Type:	Not reported
Schedule Due Date:	Not reported
Schedule Revised Date:	Not reported

Y217 **FIRESTATION NO. 9** **ENVIROSTOR** **S106797744**
SW **7870 ARDATH LANE** **San Diego Co. HMMD** **N/A**
1/2-1 **SAN DIEGO, CA 92037**
0.794 mi.
4192 ft. **Site 1 of 2 in cluster Y**

Relative:
Lower

Actual:
91 ft.

ENVIROSTOR:

Facility ID:	37920001
Status:	Refer: 1248 Local Agency
Status Date:	09/12/2001
Site Code:	Not reported
Site Type:	Evaluation
Site Type Detailed:	Evaluation
Acres:	Not reported
NPL:	NO
Regulatory Agencies:	NONE SPECIFIED
Lead Agency:	NONE SPECIFIED
Program Manager:	Not reported
Supervisor:	Referred - Not Assigned
Division Branch:	Cleanup Cypress
Assembly:	75
Senate:	Not reported
Special Program:	Not reported
Restricted Use:	NO
Site Mgmt Req:	NONE SPECIFIED
Funding:	Not Applicable
Latitude:	32.85012
Longitude:	-117.2507
APN:	NONE SPECIFIED
Past Use:	NONE SPECIFIED
Potential COC:	NONE SPECIFIED
Confirmed COC:	NONE SPECIFIED
Potential Description:	NONE SPECIFIED
Alias Name:	37920001
Alias Type:	Envirostor ID Number

Completed Info:

Completed Area Name:	Not reported
Completed Sub Area Name:	Not reported
Completed Document Type:	Not reported
Completed Date:	Not reported
Comments:	Not reported
Future Area Name:	Not reported
Future Sub Area Name:	Not reported
Future Document Type:	Not reported
Future Due Date:	Not reported
Schedule Area Name:	Not reported
Schedule Sub Area Name:	Not reported
Schedule Document Type:	Not reported
Schedule Due Date:	Not reported
Schedule Revised Date:	Not reported

HMMD SAN DIEGO:

Permit Number:	154481
Business Type:	6HK58
EPA Id Number:	Not reported
APN:	352-100-01-00
Last HMMD Inspection:	02/15/2012

FIRESTATION NO. 9 (Continued) **S106797744**

Facility Telephone:	858-552-1762
Permit Status:	OPEN
Permit Expiration:	10/31/2013
Date Last Updated:	11/02/2012
Facility Owner:	CITY OF SAN DIEGO
Facility Mailing Address:	3870 KEARNY VILLA RD
Facility Mailing City:	SAN DIEGO
Facility Mailing State:	CA
Facility Mailing Zip:	92123-1702
UST Owner:	Not reported
Handle Regulated Hazmat:	Y
Own Or Operate UST:	Not reported
Subject To APSA:	Not reported
Generate Haz Waste:	N
Treat Haz Waste:	Not reported
Generate Medical Waste:	Y

Inventory Active Permits (not SQG Medical):

Permit Number:	154481
Update Date:	11/02/2012
Case Number:	68476-34-6
Name:	DIESEL
Other Information:	Not reported
Material Waste:	Material
Hazardous Categories 1:	FIRE
Hazardous Categories 2:	Not reported

Permit Number:	154481
Update Date:	11/02/2012
Case Number:	Not reported
Name:	WASTE 901 INFECTIOUS WASTE, GENERAL
Other Information:	LQHE SELF HAUL TO FIRE REPAIR
Material Waste:	Waste
Hazardous Categories 1:	Not reported
Hazardous Categories 2:	Not reported

Permit Number:	154481
Update Date:	11/02/2012
Case Number:	Not reported
Name:	WASTE 902 INFECTIOUS WASTE, SHARPS
Other Information:	HLQHE SELF HAUL TO FIRE REPAIR
Material Waste:	Waste
Hazardous Categories 1:	Not reported
Hazardous Categories 2:	Not reported

Violations Active Permits:

Permit Number:	154481
Update Date:	11/02/2012
Inspection Date:	12/19/2008
Violation Code:	6HV1009
Violation:	HMBP: INADEQUATE SITE MAP
Violation Citation:	Business Plan does not have a site map which provides sufficient or complete information for emergency response agencies. HSC 25509(a)(5) & 25505(a)(2)
Activity:	ACTIVE

Permit Number:	154481

FIRESTATION NO. 9 (Continued) **S106797744**

Update Date:	11/02/2012
Inspection Date:	05/25/2004
Violation Code:	6HV4201
Violation:	NO UPF PERMIT FOR MEDICAL WASTE
Violation Citation:	A Unified Program Facility Permit has not been obtained for the generation of medical waste. 117705, 68.905
Activity:	ACTIVE

Permit Number:	154481
Business Type:	6HK58
EPA Id Number:	Not reported
APN:	352-100-01-00
Last HMMD Inspection:	02/15/2012
Facility Telephone:	858-552-1762
Permit Status:	OPEN
Permit Expiration:	10/31/2013
Date Last Updated:	11/02/2012
Facility Owner:	CITY OF SAN DIEGO
Facility Mailing Address:	3870 KEARNY VILLA RD
Facility Mailing City:	SAN DIEGO
Facility Mailing State:	CA
Facility Mailing Zip:	92123-1702
UST Owner:	Not reported
Handle Regulated Hazmat:	Y
Own Or Operate UST:	Not reported
Subject To APSA:	Not reported
Generate Haz Waste:	Y
Treat Haz Waste:	Not reported
Generate Medical Waste:	Y

Inventory Active Permits (not SQG Medical):

Permit Number:	154481
Update Date:	11/02/2012
Case Number:	68476-34-6
Name:	DIESEL
Other Information:	Not reported
Material Waste:	Material
Hazardous Categories 1:	FIRE
Hazardous Categories 2:	Not reported

Permit Number:	154481
Update Date:	11/02/2012
Case Number:	Not reported
Name:	WASTE 901 INFECTIOUS WASTE, GENERAL
Other Information:	LQHE SELF HAUL TO FIRE REPAIR
Material Waste:	Waste
Hazardous Categories 1:	Not reported
Hazardous Categories 2:	Not reported

Permit Number:	154481
Update Date:	11/02/2012
Case Number:	Not reported
Name:	WASTE 902 INFECTIOUS WASTE, SHARPS
Other Information:	HLQHE SELF HAUL TO FIRE REPAIR
Material Waste:	Waste
Hazardous Categories 1:	Not reported
Hazardous Categories 2:	Not reported

FIRESTATION NO. 9 (Continued) **S106797744**

Violations Active Permits:

Permit Number:	154481
Update Date:	11/02/2012
Inspection Date:	12/19/2008
Violation Code:	6HV1009
Violation:	HMBP: INADEQUATE SITE MAP
Violation Citation:	Business Plan does not have a site map which provides sufficient or complete information for emergency response agencies. HSC 25509(a)(5) & 25505(a)(2)
Activity:	ACTIVE

Permit Number:	154481
Update Date:	11/02/2012
Inspection Date:	05/25/2004
Violation Code:	6HV4201
Violation:	NO UPF PERMIT FOR MEDICAL WASTE
Violation Citation:	A Unified Program Facility Permit has not been obtained for the generation of medical waste. 117705, 68.905
Activity:	ACTIVE

Permit Number:	Not reported
Business Type:	Not reported
EPA Id Number:	CAL000067526
APN:	Not reported
Last HMMD Inspection:	Not reported
Facility Telephone:	(858) 552-1762
Permit Status:	Permit Renewed
Permit Expiration:	Not reported
Date Last Updated:	01/17/2018
Facility Owner:	Not reported
Facility Mailing Address:	3870 KEARNY VILLA RD, SAN DIEGO, CA 92123-1702
Facility Mailing City:	Not reported
Facility Mailing State:	Not reported
Facility Mailing Zip:	Not reported
UST Owner:	N
Handle Regulated Hazmat:	Not reported
Own Or Operate UST:	Not reported
Subject To APSA:	Not reported
Generate Haz Waste:	N
Treat Haz Waste:	N
Generate Medical Waste:	Not reported

Waste and Materials:

Record ID:	DEH2002-HUPFP-154481
Permit Status:	Permit Renewed
Active Permit:	Y
Child Record Id:	DEH2017-HCHEM-0150201
Trade Secret:	N
Hazardous Material Type:	Pure
Last Updated:	2018-01-17T02:30:32.000
Chemical Name:	DIESEL FUEL
Common Name:	DIESEL FUEL
Case Number:	68476-34-6

Record ID:	DEH2002-HUPFP-154481
Permit Status:	Permit Renewed

FIRESTATION NO. 9 (Continued) **S106797744**

Active Permit: Y
Child Record Id: DEH2017-HWAST-0128658
Trade Secret: N
Hazardous Material Type: Not reported
Last Updated: 2018-01-17T02:30:32.000
Chemical Name: INFECTIOUS WASTE, RED BAGS
Common Name: INFECTIOUS WASTE, RED BAGS
Case Number: Not reported

Record ID: DEH2002-HUPFP-154481
Permit Status: Permit Renewed
Active Permit: Y
Child Record Id: DEH2017-HWAST-0128659
Trade Secret: N
Hazardous Material Type: Not reported
Last Updated: 2018-01-17T02:30:32.000
Chemical Name: INFECTIOUS WASTE, SHARPS
Common Name: INFECTIOUS WASTE, SHARPS
Case Number: Not reported

Record ID: DEH2002-HUPFP-154481
Permit Status: Permit Renewed
Active Permit: Y
Child Record Id: DEH2016-HCHEM-0109578
Trade Secret: N
Hazardous Material Type: Pure
Last Updated: 2016-10-28T02:33:50.000
Chemical Name: DIESEL FUEL
Common Name: DIESEL FUEL
Case Number: 68476-34-6

Record ID: DEH2002-HUPFP-154481
Permit Status: Permit Renewed
Active Permit: Y
Child Record Id: DEH2016-HWAST-0090924
Trade Secret: N
Hazardous Material Type: Not reported
Last Updated: 2016-10-28T02:33:50.000
Chemical Name: INFECTIOUS WASTE, RED BAGS
Common Name: INFECTIOUS WASTE, RED BAGS
Case Number: Not reported

Record ID: DEH2002-HUPFP-154481
Permit Status: Permit Renewed
Active Permit: Y
Child Record Id: DEH2016-HWAST-0090925
Trade Secret: N
Hazardous Material Type: Not reported
Last Updated: 2016-10-28T02:33:50.000
Chemical Name: INFECTIOUS WASTE, SHARPS
Common Name: INFECTIOUS WASTE, SHARPS
Case Number: Not reported

Permit Number: 154481
Business Type: 6HK58
EPA Id Number: Not reported

FIRESTATION NO. 9 (Continued) **S106797744**

APN:	352-100-01-00
Last HMMD Inspection:	02/15/2012
Facility Telephone:	858-552-1762
Permit Status:	OPEN
Permit Expiration:	10/31/2013
Date Last Updated:	11/02/2012
Facility Owner:	CITY OF SAN DIEGO
Facility Mailing Address:	3870 KEARNY VILLA RD
Facility Mailing City:	SAN DIEGO
Facility Mailing State:	CA
Facility Mailing Zip:	92123-1702
UST Owner:	Not reported
Handle Regulated Hazmat:	Not reported
Own Or Operate UST:	Not reported
Subject To APSA:	Not reported
Generate Haz Waste:	Not reported
Treat Haz Waste:	Not reported
Generate Medical Waste:	Y

Inventory Active Permits (not SQG Medical):

Permit Number:	154481
Update Date:	11/02/2012
Case Number:	68476-34-6
Name:	DIESEL
Other Information:	Not reported
Material Waste:	Material
Hazardous Categories 1:	FIRE
Hazardous Categories 2:	Not reported

Permit Number:	154481
Update Date:	11/02/2012
Case Number:	Not reported
Name:	WASTE 901 INFECTIOUS WASTE, GENERAL
Other Information:	LQHE SELF HAUL TO FIRE REPAIR
Material Waste:	Waste
Hazardous Categories 1:	Not reported
Hazardous Categories 2:	Not reported

Permit Number:	154481
Update Date:	11/02/2012
Case Number:	Not reported
Name:	WASTE 902 INFECTIOUS WASTE, SHARPS
Other Information:	HLQHE SELF HAUL TO FIRE REPAIR
Material Waste:	Waste
Hazardous Categories 1:	Not reported
Hazardous Categories 2:	Not reported

Violations Active Permits:

Permit Number:	154481
Update Date:	11/02/2012
Inspection Date:	12/19/2008
Violation Code:	6HV1009
Violation:	HMBP: INADEQUATE SITE MAP
Violation Citation:	Business Plan does not have a site map which provides sufficient or complete information for emergency response agencies. HSC 25509(a)(5) & 25505(a)(2)
Activity:	ACTIVE

FIRESTATION NO. 9 (Continued) **S106797744**

Permit Number:	154481
Update Date:	11/02/2012
Inspection Date:	05/25/2004
Violation Code:	6HV4201
Violation:	NO UPF PERMIT FOR MEDICAL WASTE
Violation Citation:	A Unified Program Facility Permit has not been obtained for the generation of medical waste. 117705, 68.905
Activity:	ACTIVE

---

218 North 1/2-1 0.810 mi. 4277 ft. **UCSD (CAMP MATTHEWS)** **FUDS** **1007212394 N/A**

LA JOLLA, CA

Relative: Higher

Actual: 350 ft.

FUDS:

EPA Region:	09
Congressional District:	49
FUDS Number:	J09CA1110
State:	CA
Facility Name:	UCSD (CAMP MATTHEWS)
Fiscal Year:	2013
City:	LA JOLLA
Federal Facility ID:	CA9799F5998
Telephone:	213-452-3920
INST ID:	61866
County:	SAN DIEGO
RAB:	Not reported
CORPS_DIST:	Los Angeles District (SPL)
NPL Status:	Not Listed
CTC:	29287.900000000001
Current Owner:	Other
Future Prog:	Not reported
Description:	In 1917 the U.S. leased 572.3 acres from the City of San Diego for the former Camp Matthews. Located in La Jolla, California, about 12 miles north of San Diego, the former Camp Matthews was situated on 573.3 acres, occupying a portion of the present University of California, San Diego campus. This property is known or suspected to contain military munitions and explosives of concern (e.g., unexploded ordnance) and therefore may present an explosive hazard.
Current Program:	Not reported
History:	The former Camp Matthews was also known as the Marine Corps Rifle Range. In 1917, the U.S. leased 573.3 acres from the City of San Diego. The camp was declared surplus in 1962, and on 23 September 1964 the Navy conveyed titles and interest in 544 acres and improvements to the University of California, San Diego. The lease for 29.75 acres with the City of San Diego was terminated in 1964. In the late 1960s, UCSD disposed of the following property: transferred about 84.7 acres to the State of California Dept. of Transportation for acquisition of right-of-way for the San Diego Freeway; deeded approximately 26 acres to the Veterans Administration for the construction of a hospital; and deeded about 39 acres to private parties for commercial /residential development. The majority of the former camp has been developed by UCSD and many of the Camp buildings have been razed to make way for campus buildings. Camp buildings that have been renovated by UCSD are located within the Matthews Campus portion of UCSD and consist of administrative, maintenance, and recreation buildings. About 150 acres

UCSD (CAMP MATTHEWS) (Continued) **1007212394**

of camp property, consisting mostly of abandoned small arms ranges and a court located on the east side of the San Diego Freeway, have been extensively developed by UCSD for a Medical Center, housing, warehouses, and recreational use.

Latitude Degree: 32
Latitude Minute: 53
Latitude Second: 58
Latitude Direction: N
Longitude Degree: -117
Longitude Minute: 14
Longitude Second: 60
Longitude Direction: E

FUDS:
Inst ID: 61866
FUDS Number: J09CA1110
Facility Name: UCSD (CAMP MATTHEWS)
PHASE: 4
ARC: Y
DIST: SPL
MMRP: Y
MRA ID: J09CA111001R01

Inst ID: 61866
FUDS Number: J09CA1110
Facility Name: UCSD (CAMP MATTHEWS)
PHASE: 4
ARC: Y
DIST: SPL
MMRP: Y
MRA ID: J09CA111001R01

FUDS:
Inst ID: 61866
FUDS Number: J09CA1110
Facility Name: UCSD (CAMP MATTHEWS)
PHASE: 4
Site ID: 01
DIST: SPL
MMRP: Y
MRA ID: J09CA111001R01
PROJ NO: J09CA111001

Inst ID: 61866
FUDS Number: J09CA1110
Facility Name: UCSD (CAMP MATTHEWS)
PHASE: 4
Site ID: 01
DIST: SPL
MMRP: Y
MRA ID: J09CA111001R01
PROJ NO: J09CA111001

Y219 **CAMP CALLAN** **ENVIROSTOR** **S108974292**
SW **TORREY PINES/LA JOLLA** **N/A**
1/2-1 **SAN DIEGO, CA 92037**
0.861 mi.
4545 ft. **Site 2 of 2 in cluster Y**

Relative: **Lower**

Actual: **78 ft.**

ENVIROSTOR:

Facility ID:	80001222
Status:	Inactive - Action Required
Status Date:	11/16/2010
Site Code:	401437
Site Type:	Military Evaluation
Site Type Detailed:	FUDS
Acres:	1282.95
NPL:	NO
Regulatory Agencies:	SMBRP
Lead Agency:	SMBRP
Program Manager:	Daniel Cordero
Supervisor:	Manny Alonzo
Division Branch:	Cleanup Cypress
Assembly:	78
Senate:	39
Special Program:	Not reported
Restricted Use:	NO
Site Mgmt Req:	NONE SPECIFIED
Funding:	MMRP
Latitude:	32.892
Longitude:	-117.239
APN:	NONE SPECIFIED
Past Use:	FIRING RANGE - ARTILLERY, FIRING RANGE - SMALL ARMS ETC...
Potential COC:	Explosives (UXO, MEC Munitions Debris (MD
Confirmed COC:	Munitions Debris (MD 30011-NO
Potential Description:	SOIL
Alias Name:	J09CA027203
Alias Type:	Former Project ID
Alias Name:	401437
Alias Type:	Project Code (Site Code)
Alias Name:	80001222
Alias Type:	Envirostor ID Number

Completed Info:

Completed Area Name:	PROJECT WIDE
Completed Sub Area Name:	Not reported
Completed Document Type:	Preliminary Endangerment Assessment Tech Memo
Completed Date:	08/03/2009
Comments:	Not reported
Completed Area Name:	PROJECT WIDE
Completed Sub Area Name:	Not reported
Completed Document Type:	Site Characterization Workplan
Completed Date:	10/28/2009
Comments:	Final workplan incorporates comments.
Completed Area Name:	PROJECT WIDE
Completed Sub Area Name:	Not reported
Completed Document Type:	Preliminary Assessment/Site Inspection Report (PA/SI)
Completed Date:	07/22/2010
Comments:	Final SI will incorporate DTSC comments.
Future Area Name:	Not reported

CAMP CALLAN (Continued) **S108974292**

Future Sub Area Name: Not reported
Future Document Type: Not reported
Future Due Date: Not reported
Schedule Area Name: Not reported
Schedule Sub Area Name: Not reported
Schedule Document Type: Not reported
Schedule Due Date: Not reported
Schedule Revised Date: Not reported

Z220 **Notify 65** **S100178109**
NNW **9888 LA JOLLA FARMS RD.** **N/A**
> 1 **SAN DIEGO, CA**
1.134 mi.
5990 ft. **Site 1 of 2 in cluster Z**

Relative:
Higher

Actual:
342 ft.

NOTIFY 65:
Date Reported: Not reported
Staff Initials: Not reported
Board File Number: Not reported
Facility Type: Not reported
Discharge Date: Not reported
Issue Date: Not reported
Incident Description: Not reported

Z221 **PUMP STATION 45** **Notify 65** **S100178105**
NNW **9888 LAJOLLA FARMS RD** **N/A**
> 1 **LA JOLLA, CA 92037**
1.145 mi.
6046 ft. **Site 2 of 2 in cluster Z**

Relative:
Higher

Actual:
337 ft.

NOTIFY 65:
Date Reported: Not reported
Staff Initials: Not reported
Board File Number: Not reported
Facility Type: Not reported
Discharge Date: Not reported
Issue Date: Not reported
Incident Description: Not reported

---

222 **U C S D MAIN CAMPUS/MAYER HALL BLDG** **ENVIROSTOR** **S102439541**
NNE **9500 GILMAN DR** **LUST** **N/A**
> 1 **LA JOLLA, CA 92093** **CPS-SLIC**
1.147 mi. **San Diego Co. HMMD**
6056 ft. **SWEEPS UST**
HAZNET

Relative:
Higher

HIST CORTESE
NPDES

Actual:
354 ft.

SAN DIEGO CO LOP

ENVIROSTOR:
Facility ID: 37390022
Status: Refer: 1248 Local Agency
Status Date: 02/23/2004
Site Code: Not reported
Site Type: Evaluation

U C S D MAIN CAMPUS/MAYER HALL BLDG (Continued) **S102439541**

Site Type Detailed: Evaluation
Acres: Not reported
NPL: NO
Regulatory Agencies: NONE SPECIFIED
Lead Agency: NONE SPECIFIED
Program Manager: Not reported
Supervisor: Referred - Not Assigned
Division Branch: Cleanup Cypress
Assembly: 75
Senate: Not reported
Special Program: Not reported
Restricted Use: NO
Site Mgmt Req: NONE SPECIFIED
Funding: Not Applicable
Latitude: 32.87536
Longitude: -117.2358
APN: NONE SPECIFIED
Past Use: NONE SPECIFIED
Potential COC: NONE SPECIFIED
Confirmed COC: NONE SPECIFIED
Potential Description: NONE SPECIFIED
Alias Name: 110017417669
Alias Type: EPA (FRS #)
Alias Name: 37390022
Alias Type: Envirostor ID Number

Completed Info:
Completed Area Name: Not reported
Completed Sub Area Name: Not reported
Completed Document Type: Not reported
Completed Date: Not reported
Comments: Not reported

Future Area Name: Not reported
Future Sub Area Name: Not reported
Future Document Type: Not reported
Future Due Date: Not reported
Schedule Area Name: Not reported
Schedule Sub Area Name: Not reported
Schedule Document Type: Not reported
Schedule Due Date: Not reported
Schedule Revised Date: Not reported

LUST:
Lead Agency: SAN DIEGO COUNTY LOP
Case Type: LUST Cleanup Site
Geo Track: http://geotracker.waterboards.ca.gov/profile_report.asp?global_id=T0607300191
Global Id: T0607300191
Latitude: 32.876186
Longitude: -117.2361
Status: Completed - Case Closed
Status Date: 08/18/2000
Case Worker: Not reported
RB Case Number: 9UT1334
Local Agency: Not reported
File Location: Local Agency
Local Case Number: H02535-002

U C S D MAIN CAMPUS/MAYER HALL BLDG (Continued) **S102439541**

Potential Media Affect: Soil
Potential Contaminants of Concern: Waste Oil / Motor / Hydraulic / Lubricating
Site History: Not reported

LUST:
Global Id: T0607300191
Action Type: Other
Date: 02/15/1989
Action: Leak Discovery

Global Id: T0607300191
Action Type: Other
Date: 02/15/1989
Action: Leak Began

Global Id: T0607300191
Action Type: Other
Date: 03/20/1989
Action: Leak Stopped

Global Id: T0607300191
Action Type: ENFORCEMENT
Date: 03/21/1989
Action: Notice of Responsibility

Global Id: T0607300191
Action Type: Other
Date: 03/20/1989
Action: Leak Reported

LUST:
Global Id: T0607300191
Status: Open - Case Begin Date
Status Date: 02/15/1989

Global Id: T0607300191
Status: Completed - Case Closed
Status Date: 08/18/2000

Lead Agency: SAN DIEGO COUNTY LOP
Case Type: LUST Cleanup Site
Geo Track: http://geotracker.waterboards.ca.gov/profile_report.asp?global_id=T0607300334
Global Id: T0607300334
Latitude: 32.876186
Longitude: -117.2361
Status: Completed - Case Closed
Status Date: 05/22/1998
Case Worker: Not reported
RB Case Number: 9UT1514
Local Agency: Not reported
File Location: Local Agency
Local Case Number: H02535-003
Potential Media Affect: Soil
Potential Contaminants of Concern: Diesel
Site History: Not reported

U C S D MAIN CAMPUS/MAYER HALL BLDG (Continued) **S102439541**

LUST:
Global Id: T0607300334
Action Type: ENFORCEMENT
Date: 09/21/1989
Action: Notice of Responsibility

Global Id: T0607300334
Action Type: ENFORCEMENT
Date: 05/11/1998
Action: Clean Up Fund - Case Closure Review Summary Report (RSR) - #H02535-003

Global Id: T0607300334
Action Type: Other
Date: 09/20/1989
Action: Leak Began

Global Id: T0607300334
Action Type: Other
Date: 09/20/1989
Action: Leak Discovery

Global Id: T0607300334
Action Type: Other
Date: 09/20/1989
Action: Leak Stopped

Global Id: T0607300334
Action Type: Other
Date: 09/20/1989
Action: Leak Reported

LUST:
Global Id: T0607300334
Status: Open - Case Begin Date
Status Date: 09/20/1989

Global Id: T0607300334
Status: Completed - Case Closed
Status Date: 05/22/1998

Lead Agency: SAN DIEGO COUNTY LOP
Case Type: LUST Cleanup Site
Geo Track: http://geotracker.waterboards.ca.gov/profile_report.asp?global_id=T0607302395
Global Id: T0607302395
Latitude: 32.876186
Longitude: -117.2361
Status: Completed - Case Closed
Status Date: 08/19/1998
Case Worker: Not reported
RB Case Number: 9UT3627
Local Agency: Not reported
File Location: Local Agency
Local Case Number: H02535-008
Potential Media Affect: Soil
Potential Contaminants of Concern: Diesel

U C S D MAIN CAMPUS/MAYER HALL BLDG (Continued) **S102439541**

Site History: Not reported

LUST:
Global Id: T0607302395
Action Type: ENFORCEMENT
Date: 03/30/1998
Action: Notice of Responsibility

Global Id: T0607302395
Action Type: ENFORCEMENT
Date: 08/13/1998
Action: Clean Up Fund - Case Closure Review Summary Report (RSR)

Global Id: T0607302395
Action Type: Other
Date: 02/17/1998
Action: Leak Discovery

Global Id: T0607302395
Action Type: Other
Date: 02/17/1998
Action: Leak Began

Global Id: T0607302395
Action Type: Other
Date: 03/12/1998
Action: Leak Reported

Global Id: T0607302395
Action Type: Other
Date: 02/17/1998
Action: Leak Stopped

LUST:
Global Id: T0607302395
Status: Open - Case Begin Date
Status Date: 02/17/1998

Global Id: T0607302395
Status: Completed - Case Closed
Status Date: 08/19/1998

Lead Agency: SAN DIEGO COUNTY LOP
Case Type: LUST Cleanup Site
Geo Track: http://geotracker.waterboards.ca.gov/profile_report.asp?global_id=T0607302666
Global Id: T0607302666
Latitude: 32.8768308
Longitude: -117.2356606
Status: Completed - Case Closed
Status Date: 07/17/2014
Case Worker: CB
RB Case Number: 9UT3906
Local Agency: SAN DIEGO COUNTY LOP
File Location: Local Agency
Local Case Number: H02535-009
Potential Media Affect: Aquifer used for drinking water supply

U C S D MAIN CAMPUS/MAYER HALL BLDG (Continued) **S102439541**

Potential Contaminants of Concern: Diesel
Site History: The Unauthorized Release H02535-009 was opened based on the excavation floor soil sample analytical results following the removal of a single-walled, steel diesel UST on April 13, 1999. Two UST removal soil samples were collected from the bottom of the western end of the excavation. Soil sample TW-9.5 was collected from 9.5-feet below ground surface (bgs) and reportedly contained <10 milligrams per kilogram (mg/kg) of total petroleum hydrocarbons as gasoline (TPHg) and 273 mg/kg TPH as diesel (TPHd). A second sample was collected from below TW-9.5 at 11-feet bgs; soil sample TW-11 did not contain detectable concentrations of TPHg or TPHd. Two tank removal soil samples were collected from the bottom of the eastern end of the excavation. Soil sample TE-9.5 (collected from 9.5-feet bgs) reportedly contained 217 mg/kg of TPHg and 1,450 mg/kg of TPHd. Soil sample TE-12 (collected from below TE-9.5 at 12-feet bgs) reportedly contained 1,294 mg/kg TPHg and 4,879 mg/kg TPHd.

LUST:
Global Id: T0607302666
Contact Type: Local Agency Caseworker
Contact Name: CRAIG BURNETT
Organization Name: SAN DIEGO COUNTY LOP
Address: P.O. Box 129261
City: SAN DIEGO
Email: craig.burnett@sdcounty.ca.gov
Phone Number: 8585056978

LUST:
Global Id: T0607302666
Action Type: ENFORCEMENT
Date: 12/08/2009
Action: Technical Correspondence / Assistance / Other

Global Id: T0607302666
Action Type: Other
Date: 04/13/1999
Action: Leak Discovery

Global Id: T0607302666
Action Type: ENFORCEMENT
Date: 01/13/2010
Action: Letter - Notice

Global Id: T0607302666
Action Type: ENFORCEMENT
Date: 04/29/1999
Action: Notice of Responsibility

Global Id: T0607302666
Action Type: RESPONSE
Date: 10/28/2013
Action: Progress Report (Soil/GW/ Updates) - Regulator Responded

Global Id: T0607302666
Action Type: Other
Date: 04/13/1999
Action: Leak Began

U C S D MAIN CAMPUS/MAYER HALL BLDG (Continued) **S102439541**

Global Id: T0607302666
Action Type: ENFORCEMENT
Date: 03/12/2013
Action: Meeting

Global Id: T0607302666
Action Type: ENFORCEMENT
Date: 08/07/2008
Action: Technical Correspondence / Assistance / Other

Global Id: T0607302666
Action Type: ENFORCEMENT
Date: 07/09/2009
Action: Letter - Notice

Global Id: T0607302666
Action Type: RESPONSE
Date: 11/25/2009
Action: Site Assessment Report

Global Id: T0607302666
Action Type: RESPONSE
Date: 08/13/2013
Action: Other Workplan - Regulator Responded

Global Id: T0607302666
Action Type: RESPONSE
Date: 10/02/2013
Action: Request for Closure - Regulator Responded

Global Id: T0607302666
Action Type: Other
Date: 04/26/1999
Action: Leak Reported

Global Id: T0607302666
Action Type: Other
Date: 04/13/1999
Action: Leak Stopped

Global Id: T0607302666
Action Type: ENFORCEMENT
Date: 07/17/2014
Action: Closure/No Further Action Letter

LUST:
Global Id: T0607302666
Status: Open - Case Begin Date
Status Date: 04/13/1999

Global Id: T0607302666
Status: Open - Site Assessment
Status Date: 04/13/1999

Global Id: T0607302666
Status: Open - Eligible for Closure
Status Date: 05/22/2014

U C S D MAIN CAMPUS/MAYER HALL BLDG (Continued) **S102439541**

Global Id: T0607302666
Status: Completed - Case Closed
Status Date: 07/17/2014

Lead Agency: SAN DIEGO COUNTY LOP
Case Type: LUST Cleanup Site
Geo Track: http://geotracker.waterboards.ca.gov/profile_report.asp?global_id=T0607301073
Global Id: T0607301073
Latitude: 32.876186
Longitude: -117.2361
Status: Completed - Case Closed
Status Date: 08/18/2000
Case Worker: Not reported
RB Case Number: 9UT2304
Local Agency: Not reported
File Location: Local Agency
Local Case Number: H02535-006
Potential Media Affect: Soil
Potential Contaminants of Concern: Kerosene
Site History: Not reported

LUST:
Global Id: T0607301073
Action Type: ENFORCEMENT
Date: 10/13/1992
Action: Notice of Responsibility

Global Id: T0607301073
Action Type: Other
Date: 08/25/1992
Action: Leak Began

Global Id: T0607301073
Action Type: Other
Date: 08/25/1992
Action: Leak Discovery

Global Id: T0607301073
Action Type: Other
Date: 08/31/1992
Action: Leak Stopped

Global Id: T0607301073
Action Type: Other
Date: 08/31/1992
Action: Leak Reported

LUST:
Global Id: T0607301073
Status: Open - Case Begin Date
Status Date: 08/25/1992

Global Id: T0607301073
Status: Completed - Case Closed
Status Date: 08/18/2000

U C S D MAIN CAMPUS/MAYER HALL BLDG (Continued) **S102439541**

Lead Agency:	SAN DIEGO COUNTY LOP
Case Type:	LUST Cleanup Site
Geo Track:	http://geotracker.waterboards.ca.gov/profile_report.asp?global_id=T0607300785
Global Id:	T0607300785
Latitude:	32.876186
Longitude:	-117.2361
Status:	Completed - Case Closed
Status Date:	05/05/1993
Case Worker:	Not reported
RB Case Number:	9UT2010
Local Agency:	Not reported
File Location:	Local Agency
Local Case Number:	H02535-005
Potential Media Affect:	Soil
Potential Contaminants of Concern:	Gasoline
Site History:	Not reported

LUST:

Global Id:	T0607300785
Action Type:	ENFORCEMENT
Date:	07/30/1991
Action:	Notice of Responsibility

Global Id:	T0607300785
Action Type:	Other
Date:	07/12/1991
Action:	Leak Began

Global Id:	T0607300785
Action Type:	Other
Date:	07/12/1991
Action:	Leak Discovery

Global Id:	T0607300785
Action Type:	Other
Date:	07/12/1991
Action:	Leak Stopped

Global Id:	T0607300785
Action Type:	Other
Date:	07/12/1991
Action:	Leak Reported

LUST:

Global Id:	T0607300785
Status:	Open - Case Begin Date
Status Date:	07/12/1991

Global Id:	T0607300785
Status:	Completed - Case Closed
Status Date:	05/05/1993

Lead Agency:	SAN DIEGO COUNTY LOP
Case Type:	LUST Cleanup Site
Geo Track:	http://geotracker.waterboards.ca.gov/profile_report.asp?global_id=T0607301113
Global Id:	T0607301113

U C S D MAIN CAMPUS/MAYER HALL BLDG (Continued) **S102439541**

Latitude: 32.8809458
Longitude: -117.2355185
Status: Completed - Case Closed
Status Date: 09/02/1993
Case Worker: Not reported
RB Case Number: 9UT2342
Local Agency: Not reported
File Location: Local Agency
Local Case Number: H02535-007
Potential Media Affect: Soil
Potential Contaminants of Concern: Diesel
Site History: Not reported

LUST:
Global Id: T0607301113
Action Type: ENFORCEMENT
Date: 02/16/1993
Action: Notice of Responsibility

Global Id: T0607301113
Action Type: Other
Date: 02/02/1993
Action: Leak Began

Global Id: T0607301113
Action Type: Other
Date: 02/02/1993
Action: Leak Stopped

Global Id: T0607301113
Action Type: Other
Date: 02/02/1993
Action: Leak Reported

Global Id: T0607301113
Action Type: Other
Date: 02/02/1993
Action: Leak Discovery

LUST:
Global Id: T0607301113
Status: Open - Case Begin Date
Status Date: 02/02/1993

Global Id: T0607301113
Status: Completed - Case Closed
Status Date: 09/02/1993

Lead Agency: SAN DIEGO COUNTY LOP
Case Type: LUST Cleanup Site
Geo Track: http://geotracker.waterboards.ca.gov/profile_report.asp?global_id=T0608161553
Global Id: T0608161553
Latitude: 32.875294
Longitude: -117.23961
Status: Completed - Case Closed
Status Date: 04/14/2004

U C S D MAIN CAMPUS/MAYER HALL BLDG (Continued) **S102439541**

Case Worker: Not reported
RB Case Number: Not reported
Local Agency: Not reported
File Location: Local Agency
Local Case Number: H02535-012
Potential Media Affect: Soil
Potential Contaminants of Concern: Diesel
Site History: Not reported

LUST:
Global Id: T0608161553
Action Type: Other
Date: 03/21/2002
Action: Leak Reported

Global Id: T0608161553
Action Type: Other
Date: 03/21/2002
Action: Leak Began

Global Id: T0608161553
Action Type: Other
Date: 03/21/2002
Action: Leak Discovery

Global Id: T0608161553
Action Type: Other
Date: 03/21/2002
Action: Leak Stopped

LUST:
Global Id: T0608161553
Status: Open - Case Begin Date
Status Date: 03/21/2002

Global Id: T0608161553
Status: Completed - Case Closed
Status Date: 04/14/2004

Lead Agency: SAN DIEGO COUNTY LOP
Case Type: LUST Cleanup Site
Geo Track: http://geotracker.waterboards.ca.gov/profile_report.asp?global_id=T0607302674
Global Id: T0607302674
Latitude: 32.876186
Longitude: -117.2361
Status: Completed - Case Closed
Status Date: 12/30/1999
Case Worker: Not reported
RB Case Number: 9UT3914
Local Agency: Not reported
File Location: Local Agency
Local Case Number: H02535-010
Potential Media Affect: Not reported
Potential Contaminants of Concern: Not reported
Site History: Not reported

U C S D MAIN CAMPUS/MAYER HALL BLDG (Continued) **S102439541**

LUST:
Global Id: T0607302674
Action Type: ENFORCEMENT
Date: 12/28/1999
Action: Closure/No Further Action Letter - #H02535-010

Global Id: T0607302674
Action Type: ENFORCEMENT
Date: 05/13/1999
Action: Notice of Responsibility

LUST:
Global Id: T0607302674
Status: Open - Case Begin Date
Status Date: 05/12/1999

Global Id: T0607302674
Status: Completed - Case Closed
Status Date: 12/30/1999

Lead Agency: SAN DIEGO COUNTY LOP
Case Type: LUST Cleanup Site
Geo Track: http://geotracker.waterboards.ca.gov/profile_report.asp?global_id=T0607399190
Global Id: T0607399190
Latitude: 32.871752
Longitude: -117.237942
Status: Completed - Case Closed
Status Date: 01/22/2010
Case Worker: CB
RB Case Number: 9UT3969
Local Agency: SAN DIEGO COUNTY LOP
File Location: Local Agency
Local Case Number: H02535-011
Potential Media Affect: Other Groundwater (uses other than drinking water)
Potential Contaminants of Concern: Heating Oil / Fuel Oil
Site History: Unauthorized Release Case H02535-011is being consolidated with Unauthorized Release Case H02535-009. Please see case H02535-009 for all information.

LUST:
Global Id: T0607399190
Contact Type: Local Agency Caseworker
Contact Name: CRAIG BURNETT
Organization Name: SAN DIEGO COUNTY LOP
Address: P.O. Box 129261
City: SAN DIEGO
Email: craig.burnett@sdcounty.ca.gov
Phone Number: 8585056978

LUST:
Global Id: T0607399190
Action Type: ENFORCEMENT
Date: 08/26/1999
Action: Notice of Responsibility

U C S D MAIN CAMPUS/MAYER HALL BLDG (Continued) **S102439541**

Global Id: T0607399190
Action Type: Other
Date: 08/20/1999
Action: Leak Reported

Global Id: T0607399190
Action Type: ENFORCEMENT
Date: 08/07/2008
Action: Technical Correspondence / Assistance / Other

Global Id: T0607399190
Action Type: ENFORCEMENT
Date: 01/13/2010
Action: Closure/No Further Action Letter

Global Id: T0607399190
Action Type: RESPONSE
Date: 11/25/2009
Action: Site Assessment Report

Global Id: T0607399190
Action Type: ENFORCEMENT
Date: 12/08/2009
Action: Technical Correspondence / Assistance / Other

Global Id: T0607399190
Action Type: Other
Date: 08/20/1999
Action: Leak Began

Global Id: T0607399190
Action Type: Other
Date: 08/20/1999
Action: Leak Discovery

Global Id: T0607399190
Action Type: ENFORCEMENT
Date: 07/09/2009
Action: Letter - Notice

Global Id: T0607399190
Action Type: Other
Date: 08/20/1999
Action: Leak Stopped

LUST:
Global Id: T0607399190
Status: Open - Case Begin Date
Status Date: 08/20/1999

Global Id: T0607399190
Status: Open - Remediation
Status Date: 02/02/2000

Global Id: T0607399190
Status: Completed - Case Closed
Status Date: 01/22/2010

U C S D MAIN CAMPUS/MAYER HALL BLDG (Continued) **S102439541**

CPS-SLIC:

Region:	STATE
Facility Status:	**Completed - Case Closed**
Status Date:	10/11/1988
Global Id:	T0608137311
Lead Agency:	SAN DIEGO COUNTY LOP
Lead Agency Case Number:	H02535-001
Latitude:	32.875294
Longitude:	-117.23961
Case Type:	Cleanup Program Site
Case Worker:	Not reported
Local Agency:	Not reported
RB Case Number:	Not reported
File Location:	Local Agency
Potential Media Affected:	Under Investigation
Potential Contaminants of Concern:	Gasoline
Site History:	Not reported

Click here to access the California GeoTracker records for this facility:

Region:	STATE
Facility Status:	**Completed - Case Closed**
Status Date:	07/09/1993
Global Id:	T0608143224
Lead Agency:	SAN DIEGO COUNTY LOP
Lead Agency Case Number:	H02535-004
Latitude:	32.875294
Longitude:	-117.23961
Case Type:	Cleanup Program Site
Case Worker:	Not reported
Local Agency:	Not reported
RB Case Number:	Not reported
File Location:	Local Agency
Potential Media Affected:	Soil
Potential Contaminants of Concern:	Not reported
Site History:	Not reported

Click here to access the California GeoTracker records for this facility:

Region:	STATE
Facility Status:	**Completed - Case Closed**
Status Date:	04/08/2004
Global Id:	T06019744738
Lead Agency:	SAN DIEGO COUNTY LOP
Lead Agency Case Number:	H02535-013
Latitude:	32.875294
Longitude:	-117.23961
Case Type:	Cleanup Program Site
Case Worker:	Not reported
Local Agency:	Not reported
RB Case Number:	Not reported
File Location:	Local Agency
Potential Media Affected:	Soil
Potential Contaminants of Concern:	Diesel
Site History:	Not reported

U C S D MAIN CAMPUS/MAYER HALL BLDG (Continued) **S102439541**

Click here to access the California GeoTracker records for this facility:

HMMD SAN DIEGO:

Permit Number:	102535
Business Type:	6HK64
EPA Id Number:	CAD020210407
APN:	343-160-07-00
Last HMMD Inspection:	08/18/2011
Facility Telephone:	858-534-2823
Permit Status:	OPEN
Permit Expiration:	07/31/2013
Date Last Updated:	11/02/2012
Facility Owner:	UNIVERSITY OF CALIFORNIA REGENTS
Facility Mailing Address:	UCSD 9500 GILMAN DR
Facility Mailing City:	LA JOLLA
Facility Mailing State:	CA
Facility Mailing Zip:	92093-0089
UST Owner:	UNIVERSITY OF CALIFORNIA S.D.
Handle Regulated Hazmat:	Y
Own Or Operate UST:	Y
Subject To APSA:	Y
Generate Haz Waste:	Y
Treat Haz Waste:	Not reported
Generate Medical Waste:	Not reported

Inventory Active Permits (not SQG Medical):

Permit Number:	102535
Update Date:	11/02/2012
Case Number:	71-36-3
Name:	1-BUTANOL
Other Information:	BUTYL ALCOHOL
Material Waste:	Material
Hazardous Categories 1:	FIRE
Hazardous Categories 2:	ACUTE

Permit Number:	102535
Update Date:	11/02/2012
Case Number:	37270-89-6
Name:	2,4-DIMETHYL-2,6 HEPTADIENAL
Other Information:	HEPARINOID
Material Waste:	Material
Hazardous Categories 1:	ACUTE
Hazardous Categories 2:	Not reported

Permit Number:	102535
Update Date:	11/02/2012
Case Number:	MIXTURE
Name:	20% SULFUR HEXAFLUORIDE; 20% CYCLOPROPANE; 60% ETHANE
Other Information:	Not reported
Material Waste:	Material
Hazardous Categories 1:	FIRE
Hazardous Categories 2:	ACUTE

Permit Number:	102535
Update Date:	11/02/2012
Case Number:	67-63-0

U C S D MAIN CAMPUS/MAYER HALL BLDG (Continued) **S102439541**

Name:	2-PROPANOL
Other Information:	ISOPROPYL ALCOHOL
Material Waste:	Material
Hazardous Categories 1:	FIRE
Hazardous Categories 2:	CHRONIC
Permit Number:	102535
Update Date:	11/02/2012
Case Number:	67-64-1
Name:	ACETONE
Other Information:	Not reported
Material Waste:	Material
Hazardous Categories 1:	FIRE
Hazardous Categories 2:	Not reported
Permit Number:	102535
Update Date:	11/02/2012
Case Number:	75-05-8
Name:	ACETONITRILE
Other Information:	Not reported
Material Waste:	Material
Hazardous Categories 1:	FIRE
Hazardous Categories 2:	ACUTE
Permit Number:	102535
Update Date:	11/02/2012
Case Number:	74-86-2
Name:	ACETYLENE, C2H2, 99%, COMPRESSED GAS
Other Information:	Not reported
Material Waste:	Material
Hazardous Categories 1:	FIRE
Hazardous Categories 2:	PRESSURE RELEASE
Permit Number:	102535
Update Date:	11/02/2012
Case Number:	132259-10-0
Name:	AIR COMPRESSED
Other Information:	Not reported
Material Waste:	Material
Hazardous Categories 1:	PRESSURE RELEASE
Hazardous Categories 2:	Not reported
Permit Number:	102535
Update Date:	11/02/2012
Case Number:	7664-41-7
Name:	AMMONIA, NH3, 99%, COMPRESSED GAS
Other Information:	Not reported
Material Waste:	Material
Hazardous Categories 1:	EXTREMELY HAZARDOUS
Hazardous Categories 2:	Not reported
Permit Number:	102535
Update Date:	11/02/2012
Case Number:	7440-37-1
Name:	ARGON GAS
Other Information:	Not reported
Material Waste:	Material

U C S D MAIN CAMPUS/MAYER HALL BLDG (Continued) **S102439541**

Hazardous Categories 1:	PRESSURE RELEASE
Hazardous Categories 2:	CRYOGENIC
Permit Number:	102535
Update Date:	11/02/2012
Case Number:	7440-37-1
Name:	ARGON GAS
Other Information:	Not reported
Material Waste:	Material
Hazardous Categories 1:	PRESSURE RELEASE
Hazardous Categories 2:	Not reported
Permit Number:	102535
Update Date:	11/02/2012
Case Number:	Not reported
Name:	ARGON/CARBON DIOXIDE
Other Information:	STEEL MIX
Material Waste:	Material
Hazardous Categories 1:	PRESSURE RELEASE
Hazardous Categories 2:	ACUTE
Permit Number:	102535
Update Date:	11/02/2012
Case Number:	Not reported
Name:	ARSINE/HYDROGEN
Other Information:	ARSINE
Material Waste:	Material
Hazardous Categories 1:	ACUTE
Hazardous Categories 2:	Not reported
Permit Number:	102535
Update Date:	11/02/2012
Case Number:	71-43-2
Name:	BENZENE
Other Information:	Not reported
Material Waste:	Material
Hazardous Categories 1:	ACUTE
Hazardous Categories 2:	Not reported
Permit Number:	102535
Update Date:	11/02/2012
Case Number:	Not reported
Name:	BOILER WATER TREATMENT-OXYGEN SCAVENGER
Other Information:	Not reported
Material Waste:	Material
Hazardous Categories 1:	ACUTE
Hazardous Categories 2:	Not reported
Permit Number:	102535
Update Date:	11/02/2012
Case Number:	10294-34-5
Name:	BORON TRICHLORIDE
Other Information:	Not reported
Material Waste:	Material
Hazardous Categories 1:	ACUTE
Hazardous Categories 2:	Not reported

U C S D MAIN CAMPUS/MAYER HALL BLDG (Continued) **S102439541**

Permit Number: 102535
Update Date: 11/02/2012
Case Number: 74-83-9
Name: BROMOMETHANE
Other Information: METHYL BROMIDE
Material Waste: Material
Hazardous Categories 1: ACUTE
Hazardous Categories 2: Not reported

Permit Number: 102535
Update Date: 11/02/2012
Case Number: 1306-19-0
Name: CADMIUMOXIDE
Other Information: Not reported
Material Waste: Material
Hazardous Categories 1: ACUTE
Hazardous Categories 2: Not reported

Permit Number: 102535
Update Date: 11/02/2012
Case Number: 124-38-9
Name: CARBON DIOXIDE GAS
Other Information: Not reported
Material Waste: Material
Hazardous Categories 1: PRESSURE RELEASE
Hazardous Categories 2: Not reported

Permit Number: 102535
Update Date: 11/02/2012
Case Number: 124-38-9
Name: CARBON DIOXIDE LIQUID
Other Information: Not reported
Material Waste: Material
Hazardous Categories 1: PRESSURE RELEASE
Hazardous Categories 2: CRYOGENIC

Permit Number: 102535
Update Date: 11/02/2012
Case Number: Not reported
Name: CARBON DIOXIDE/AIR MIX
Other Information: Not reported
Material Waste: Material
Hazardous Categories 1: PRESSURE RELEASE
Hazardous Categories 2: ACUTE

Permit Number: 102535
Update Date: 11/02/2012
Case Number: Not reported
Name: CARBON DIOXIDE/HYDROGEN/MIX
Other Information: Not reported
Material Waste: Material
Hazardous Categories 1: PRESSURE RELEASE
Hazardous Categories 2: ACUTE

Permit Number: 102535
Update Date: 11/02/2012
Case Number: 630-08-0

U C S D MAIN CAMPUS/MAYER HALL BLDG (Continued) **S102439541**

Name: CARBON MONOXIDE
Other Information: Not reported
Material Waste: Material
Hazardous Categories 1: PRESSURE RELEASE
Hazardous Categories 2: ACUTE

Permit Number: 102535
Update Date: 11/02/2012
Case Number: Not reported
Name: CARCINOGENS &/OR REPRODUCTIVE TOXINS
Other Information: BELOW STATE DISCLOSURE AMTS ARE/MAY BE ON SITE
Material Waste: Not reported
Hazardous Categories 1: Not reported
Hazardous Categories 2: Not reported

Permit Number: 102535
Update Date: 11/02/2012
Case Number: 7782-50-5
Name: CHLORINE
Other Information: Not reported
Material Waste: Material
Hazardous Categories 1: EXTREMELY HAZARDOUS
Hazardous Categories 2: Not reported

Permit Number: 102535
Update Date: 11/02/2012
Case Number: 67-66-3
Name: CHLOROFORM
Other Information: Not reported
Material Waste: Material
Hazardous Categories 1: ACUTE
Hazardous Categories 2: Not reported

Permit Number: 102535
Update Date: 11/02/2012
Case Number: 2043-61-0
Name: CYCLOHEXANECARBOXALDEHYDE
Other Information: Not reported
Material Waste: Material
Hazardous Categories 1: ACUTE
Hazardous Categories 2: Not reported

Permit Number: 102535
Update Date: 11/02/2012
Case Number: 7782-39-0
Name: DEUTERIUM
Other Information: Not reported
Material Waste: Material
Hazardous Categories 1: ACUTE
Hazardous Categories 2: Not reported

Permit Number: 102535
Update Date: 11/02/2012
Case Number: 75-09-2
Name: DICHLOROMETHANE, METHYLENE CHLORIDE
Other Information: DCM
Material Waste: Material

U C S D MAIN CAMPUS/MAYER HALL BLDG (Continued) **S102439541**

Hazardous Categories 1:	ACUTE
Hazardous Categories 2:	CHRONIC
Permit Number:	102535
Update Date:	11/02/2012
Case Number:	68476-34-6
Name:	DIESEL
Other Information:	UNDERGROUND TANK 102535 T024
Material Waste:	Material
Hazardous Categories 1:	FIRE
Hazardous Categories 2:	Not reported
Permit Number:	102535
Update Date:	11/02/2012
Case Number:	68476-34-6
Name:	DIESEL
Other Information:	UNDERGROUND TANK 102535 T034
Material Waste:	Material
Hazardous Categories 1:	FIRE
Hazardous Categories 2:	Not reported
Permit Number:	102535
Update Date:	11/02/2012
Case Number:	68476-34-6
Name:	DIESEL
Other Information:	UNDERGROUND TANK 102535 T035
Material Waste:	Material
Hazardous Categories 1:	FIRE
Hazardous Categories 2:	Not reported
Permit Number:	102535
Update Date:	11/02/2012
Case Number:	68476-34-6
Name:	DIESEL
Other Information:	UNDERGROUND TANK 102535 T039
Material Waste:	Material
Hazardous Categories 1:	FIRE
Hazardous Categories 2:	Not reported
Permit Number:	102535
Update Date:	11/02/2012
Case Number:	68476-34-6
Name:	DIESEL FUEL
Other Information:	DIESEL
Material Waste:	Material
Hazardous Categories 1:	CHRONIC
Hazardous Categories 2:	Not reported
Permit Number:	102535
Update Date:	11/02/2012
Case Number:	74-84-0
Name:	ETHANE
Other Information:	Not reported
Material Waste:	Material
Hazardous Categories 1:	ACUTE
Hazardous Categories 2:	Not reported

U C S D MAIN CAMPUS/MAYER HALL BLDG (Continued) **S102439541**

Permit Number:	102535
Update Date:	11/02/2012
Case Number:	64-17-5
Name:	ETHANOL
Other Information:	Not reported
Material Waste:	Material
Hazardous Categories 1:	ACUTE
Hazardous Categories 2:	Not reported

Permit Number:	102535
Update Date:	11/02/2012
Case Number:	1239-45-8
Name:	ETHIDIUM BROMIDE
Other Information:	Not reported
Material Waste:	Material
Hazardous Categories 1:	ACUTE
Hazardous Categories 2:	Not reported

Permit Number:	102535
Update Date:	11/02/2012
Case Number:	141-78-6
Name:	ETHYL ACETATE
Other Information:	Not reported
Material Waste:	Material
Hazardous Categories 1:	FIRE
Hazardous Categories 2:	Not reported

Permit Number:	102535
Update Date:	11/02/2012
Case Number:	60-29-7
Name:	ETHYL ETHER
Other Information:	Not reported
Material Waste:	Material
Hazardous Categories 1:	ACUTE
Hazardous Categories 2:	Not reported

Permit Number:	102535
Update Date:	11/02/2012
Case Number:	74-85-1
Name:	ETHYLENE
Other Information:	Not reported
Material Waste:	Material
Hazardous Categories 1:	PRESSURE RELEASE
Hazardous Categories 2:	Not reported

Permit Number:	102535
Update Date:	11/02/2012
Case Number:	107-21-1
Name:	ETHYLENE GLYCOL
Other Information:	Not reported
Material Waste:	Material
Hazardous Categories 1:	ACUTE
Hazardous Categories 2:	Not reported

Permit Number:	102535
Update Date:	11/02/2012
Case Number:	75-21-8

U C S D MAIN CAMPUS/MAYER HALL BLDG (Continued) **S102439541**

Name: ETHYLENE OXIDE
Other Information: ETHYLENE OXIDE - TLV GAS
Material Waste: Material
Hazardous Categories 1: EXTREMELY HAZARDOUS
Hazardous Categories 2: Not reported

Permit Number: 102535
Update Date: 11/02/2012
Case Number: 7782-41-4
Name: FLOURINE GAS
Other Information: Not reported
Material Waste: Material
Hazardous Categories 1: PRESSURE RELEASE
Hazardous Categories 2: ACUTE

Permit Number: 102535
Update Date: 11/02/2012
Case Number: 50-00-0
Name: FORMALDEHYDE
Other Information: Not reported
Material Waste: Material
Hazardous Categories 1: ACUTE
Hazardous Categories 2: Not reported

Permit Number: 102535
Update Date: 11/02/2012
Case Number: 7440-59-7
Name: HELIUM GAS
Other Information: Not reported
Material Waste: Material
Hazardous Categories 1: PRESSURE RELEASE
Hazardous Categories 2: Not reported

Permit Number: 102535
Update Date: 11/02/2012
Case Number: 7440-59-7
Name: HELIUM, LIQUID
Other Information: Not reported
Material Waste: Material
Hazardous Categories 1: PRESSURE RELEASE
Hazardous Categories 2: CRYOGENIC

Permit Number: 102535
Update Date: 11/02/2012
Case Number: 110-54-3
Name: HEXANE
Other Information: Not reported
Material Waste: Material
Hazardous Categories 1: ACUTE
Hazardous Categories 2: Not reported

Permit Number: 102535
Update Date: 11/02/2012
Case Number: 7647-01-0
Name: HYDROCHLORIC ACID
Other Information: Not reported
Material Waste: Material

U C S D MAIN CAMPUS/MAYER HALL BLDG (Continued) **S102439541**

Hazardous Categories 1:	ACUTE
Hazardous Categories 2:	Not reported
Permit Number:	102535
Update Date:	11/02/2012
Case Number:	1333-74-0
Name:	HYDROGEN
Other Information:	Not reported
Material Waste:	Material
Hazardous Categories 1:	PRESSURE RELEASE
Hazardous Categories 2:	Not reported
Permit Number:	102535
Update Date:	11/02/2012
Case Number:	7783-06-4
Name:	HYDROGEN SULFIDE
Other Information:	Not reported
Material Waste:	Material
Hazardous Categories 1:	EXTREMELY HAZARDOUS
Hazardous Categories 2:	Not reported
Permit Number:	102535
Update Date:	11/02/2012
Case Number:	74-82-8
Name:	METHANE
Other Information:	Not reported
Material Waste:	Material
Hazardous Categories 1:	PRESSURE RELEASE
Hazardous Categories 2:	Not reported
Permit Number:	102535
Update Date:	11/02/2012
Case Number:	8006-14-2
Name:	METHANE
Other Information:	CNG
Material Waste:	Material
Hazardous Categories 1:	ACUTE
Hazardous Categories 2:	Not reported
Permit Number:	102535
Update Date:	11/02/2012
Case Number:	67-56-1
Name:	METHANOL
Other Information:	Not reported
Material Waste:	Material
Hazardous Categories 1:	ACUTE
Hazardous Categories 2:	Not reported
Permit Number:	102535
Update Date:	11/02/2012
Case Number:	74-93-1
Name:	METHYL MERCAPTAN
Other Information:	METHANETHIOL
Material Waste:	Material
Hazardous Categories 1:	ACUTE
Hazardous Categories 2:	Not reported

U C S D MAIN CAMPUS/MAYER HALL BLDG (Continued) **S102439541**

Permit Number:	102535
Update Date:	11/02/2012
Case Number:	593-51-1
Name:	METHYLAMINE HYDROCHLORIDE
Other Information:	METHYLAMMONIUM CHLORIDE
Material Waste:	Material
Hazardous Categories 1:	ACUTE
Hazardous Categories 2:	Not reported

Permit Number:	102535
Update Date:	11/02/2012
Case Number:	68-12-2
Name:	N,N-DIMETHYLFORMAMIDE
Other Information:	DMF
Material Waste:	Material
Hazardous Categories 1:	ACUTE
Hazardous Categories 2:	Not reported

Permit Number:	102535
Update Date:	11/02/2012
Case Number:	7727-37-9
Name:	NITROGEN GAS
Other Information:	Not reported
Material Waste:	Material
Hazardous Categories 1:	PRESSURE RELEASE
Hazardous Categories 2:	Not reported

Permit Number:	102535
Update Date:	11/02/2012
Case Number:	7727-37-9
Name:	NITROGEN LIQUID
Other Information:	Not reported
Material Waste:	Material
Hazardous Categories 1:	PRESSURE RELEASE
Hazardous Categories 2:	CRYOGENIC

Permit Number:	102535
Update Date:	11/02/2012
Case Number:	10024-97-2
Name:	NITROUS OXIDE
Other Information:	Not reported
Material Waste:	Material
Hazardous Categories 1:	PRESSURE RELEASE
Hazardous Categories 2:	ACUTE

Permit Number:	102535
Update Date:	11/02/2012
Case Number:	8002-05-9
Name:	OIL
Other Information:	OIL
Material Waste:	Material
Hazardous Categories 1:	CHRONIC
Hazardous Categories 2:	Not reported

Permit Number:	102535
Update Date:	11/02/2012
Case Number:	7782-44-7

U C S D MAIN CAMPUS/MAYER HALL BLDG (Continued) **S102439541**

Name: OXIGEN, LIQUID
Other Information: Not reported
Material Waste: Material
Hazardous Categories 1: FIRE
Hazardous Categories 2: CRYOGENIC

Permit Number: 102535
Update Date: 11/02/2012
Case Number: 7782-44-7
Name: OXYGEN GAS
Other Information: Not reported
Material Waste: Material
Hazardous Categories 1: PRESSURE RELEASE
Hazardous Categories 2: Not reported

Permit Number: 102535
Update Date: 11/02/2012
Case Number: Not reported
Name: PAINT
Other Information: LATEX PAINTS
Material Waste: Material
Hazardous Categories 1: ACUTE
Hazardous Categories 2: CHRONIC

Permit Number: 102535
Update Date: 11/02/2012
Case Number: 109-66-0
Name: PENTANE
Other Information: Not reported
Material Waste: Material
Hazardous Categories 1: ACUTE
Hazardous Categories 2: Not reported

Permit Number: 102535
Update Date: 11/02/2012
Case Number: 68476-30-2
Name: PETROLEUM DISTILLATES
Other Information: MINERAL SPIRITS, PETROLEUM DISTILLATES
Material Waste: Material
Hazardous Categories 1: ACUTE
Hazardous Categories 2: Not reported

Permit Number: 102535
Update Date: 11/02/2012
Case Number: 7803-51-2
Name: PHOSPHINE
Other Information: Not reported
Material Waste: Material
Hazardous Categories 1: ACUTE
Hazardous Categories 2: Not reported

Permit Number: 102535
Update Date: 11/02/2012
Case Number: 7664-38-2
Name: PHOSPHORIC ACID
Other Information: Not reported
Material Waste: Material

U C S D MAIN CAMPUS/MAYER HALL BLDG (Continued) **S102439541**

Hazardous Categories 1: REACTIVE
Hazardous Categories 2: ACUTE

Permit Number: 102535
Update Date: 11/02/2012
Case Number: 25322-69-4
Name: POLYETHYLENE GLYCOL
Other Information: Not reported
Material Waste: Material
Hazardous Categories 1: ACUTE
Hazardous Categories 2: Not reported

Permit Number: 102535
Update Date: 11/02/2012
Case Number: 9002-93-1
Name: POLYETHYLENE GLYCOL OCTYLPHENYL ETHER
Other Information: TRITON X-100
Material Waste: Material
Hazardous Categories 1: ACUTE
Hazardous Categories 2: Not reported

Permit Number: 102535
Update Date: 11/02/2012
Case Number: 74-98-6
Name: PROPANE
Other Information: Not reported
Material Waste: Material
Hazardous Categories 1: PRESSURE RELEASE
Hazardous Categories 2: Not reported

Permit Number: 102535
Update Date: 11/02/2012
Case Number: 8006-61-9
Name: REGULAR UNLEADED
Other Information: UNDERGROUND TANK 102535 T033
Material Waste: Material
Hazardous Categories 1: FIRE
Hazardous Categories 2: Not reported

Permit Number: 102535
Update Date: 11/02/2012
Case Number: 7783-79-1
Name: SELENIUM HEXAFLUORIDE
Other Information: Not reported
Material Waste: Material
Hazardous Categories 1: ACUTE
Hazardous Categories 2: Not reported

Permit Number: 102535
Update Date: 11/02/2012
Case Number: 7647-15-6
Name: SODIUM BROMIDE
Other Information: Not reported
Material Waste: Material
Hazardous Categories 1: REACTIVE
Hazardous Categories 2: ACUTE

U C S D MAIN CAMPUS/MAYER HALL BLDG (Continued) **S102439541**

Permit Number:	102535
Update Date:	11/02/2012
Case Number:	1310-73-2
Name:	SODIUM HYDROXIDE
Other Information:	Not reported
Material Waste:	Material
Hazardous Categories 1:	ACUTE
Hazardous Categories 2:	Not reported

Permit Number:	102535
Update Date:	11/02/2012
Case Number:	7681-52-9
Name:	SODIUM HYPOCHLORITE SOLUTION
Other Information:	BLEACH (CHLORINE)
Material Waste:	Material
Hazardous Categories 1:	ACUTE
Hazardous Categories 2:	CHRONIC

Permit Number:	102535
Update Date:	11/02/2012
Case Number:	7446-09-5
Name:	SULFUR DIOXIDE
Other Information:	Not reported
Material Waste:	Material
Hazardous Categories 1:	EXTREMELY HAZARDOUS
Hazardous Categories 2:	Not reported

Permit Number:	102535
Update Date:	11/02/2012
Case Number:	2551-62-4
Name:	SULFUR HEXAFLUORIDE
Other Information:	Not reported
Material Waste:	Material
Hazardous Categories 1:	PRESSURE RELEASE
Hazardous Categories 2:	ACUTE

Permit Number:	102535
Update Date:	11/02/2012
Case Number:	7664-93-9
Name:	SULFURIC ACID
Other Information:	Not reported
Material Waste:	Material
Hazardous Categories 1:	REACTIVE
Hazardous Categories 2:	ACUTE

Permit Number:	102535
Update Date:	11/02/2012
Case Number:	109-99-9
Name:	TETRAHYDROFURAN
Other Information:	THF
Material Waste:	Material
Hazardous Categories 1:	ACUTE
Hazardous Categories 2:	Not reported

Permit Number:	102535
Update Date:	11/02/2012
Case Number:	301-10-0

U C S D MAIN CAMPUS/MAYER HALL BLDG (Continued) **S102439541**

Name: TIN 2-ETHYLHEXANOATE
Other Information: THF
Material Waste: Material
Hazardous Categories 1: ACUTE
Hazardous Categories 2: Not reported

Permit Number: 102535
Update Date: 11/02/2012
Case Number: 108-88-3
Name: TOLUENE
Other Information: Not reported
Material Waste: Material
Hazardous Categories 1: ACUTE
Hazardous Categories 2: Not reported

Permit Number: 102535
Update Date: 11/02/2012
Case Number: 75-50-3
Name: TRIMETHYLAMINE
Other Information: TMA
Material Waste: Material
Hazardous Categories 1: ACUTE
Hazardous Categories 2: Not reported

Permit Number: 102535
Update Date: 11/02/2012
Case Number: Not reported
Name: WASTE 121 ALKALINE SOL'N WITH METALS
Other Information: ALKALINE INORGANIC (CH 13116)
Material Waste: Waste
Hazardous Categories 1: Not reported
Hazardous Categories 2: Not reported

Permit Number: 102535
Update Date: 11/02/2012
Case Number: Not reported
Name: WASTE 122 ALKALINE SOL'N W/OUT METALS
Other Information: (ALK. COMP LABPACKS, 551) (LCCR-B)
Material Waste: Waste
Hazardous Categories 1: Not reported
Hazardous Categories 2: Not reported

Permit Number: 102535
Update Date: 11/02/2012
Case Number: Not reported
Name: WASTE 122 ALKALINE SOL'N W/OUT METALS
Other Information: (FLAM, ALKALINE SOLVENTS) (CH14960)
Material Waste: Waste
Hazardous Categories 1: Not reported
Hazardous Categories 2: Not reported

Permit Number: 102535
Update Date: 11/02/2012
Case Number: Not reported
Name: WASTE 123 UNSPECIFIED ALKALINE SOL'N
Other Information: (LAT-B) INORGANIC ALKALINE (551)
Material Waste: Waste

U C S D MAIN CAMPUS/MAYER HALL BLDG (Continued) **S102439541**

Hazardous Categories 1: Not reported
Hazardous Categories 2: Not reported

Permit Number: 102535
Update Date: 11/02/2012
Case Number: Not reported
Name: WASTE 133 AQUEOUS SOL'N W/ 10% ORG RESID
Other Information: ETHYLENE GLYCOL (CH54856)
Material Waste: Waste
Hazardous Categories 1: Not reported
Hazardous Categories 2: Not reported

Permit Number: 102535
Update Date: 11/02/2012
Case Number: Not reported
Name: WASTE 151 ASBESTOS CONTAINING WASTE
Other Information: FRIABLE ASBESTOS
Material Waste: Waste
Hazardous Categories 1: Not reported
Hazardous Categories 2: Not reported

Permit Number: 102535
Update Date: 11/02/2012
Case Number: Not reported
Name: WASTE 181 INORGANIC SOLID WASTE (OTHER)
Other Information: CH13160 - BERYLLIUM LAB TRASH (551,352)
Material Waste: Waste
Hazardous Categories 1: Not reported
Hazardous Categories 2: Not reported

Permit Number: 102535
Update Date: 11/02/2012
Case Number: Not reported
Name: WASTE 181 INORGANIC SOLID WASTE (OTHER)
Other Information: SAND BLASTCONTAMNTD RCRA METALS(CH13132)
Material Waste: Waste
Hazardous Categories 1: Not reported
Hazardous Categories 2: Not reported

Permit Number: 102535
Update Date: 11/02/2012
Case Number: Not reported
Name: WASTE 181 INORGANIC SOLID WASTE (OTHER)*
Other Information: MERCURY BATTERIES (CH14827)
Material Waste: Waste
Hazardous Categories 1: Not reported
Hazardous Categories 2: Not reported

Permit Number: 102535
Update Date: 11/02/2012
Case Number: Not reported
Name: WASTE 211 HALOGENATED SOLVENTS
Other Information: CH14029 - CHLORNATED SLVNT
Material Waste: Waste
Hazardous Categories 1: Not reported
Hazardous Categories 2: Not reported

U C S D MAIN CAMPUS/MAYER HALL BLDG (Continued) **S102439541**

Permit Number: 102535
Update Date: 11/02/2012
Case Number: Not reported
Name: WASTE 212 OXYGENATED SOLVENTS
Other Information: CH13163 - ACETONE, METHANOL (551)
Material Waste: Waste
Hazardous Categories 1: Not reported
Hazardous Categories 2: Not reported

Permit Number: 102535
Update Date: 11/02/2012
Case Number: Not reported
Name: WASTE 214 UNSPEC SOLVENT MIXTURE
Other Information: SOLVENT MIXTURE (551,211) (CH 407500B)
Material Waste: Waste
Hazardous Categories 1: Not reported
Hazardous Categories 2: Not reported

Permit Number: 102535
Update Date: 11/02/2012
Case Number: Not reported
Name: WASTE 221 WASTE OIL & MIXED OIL
Other Information: CH54849 - GARAGE
Material Waste: Waste
Hazardous Categories 1: Not reported
Hazardous Categories 2: Not reported

Permit Number: 102535
Update Date: 11/02/2012
Case Number: Not reported
Name: WASTE 223 UNSPEC OIL CONTAINING WASTE
Other Information: NON-RCRA OILY WATER (Z0013)
Material Waste: Waste
Hazardous Categories 1: Not reported
Hazardous Categories 2: Not reported

Permit Number: 102535
Update Date: 11/02/2012
Case Number: Not reported
Name: WASTE 261 POLYCHLORINATED BIPHENYLS
Other Information: CH13143 - BALLASTS ETC.
Material Waste: Waste
Hazardous Categories 1: Not reported
Hazardous Categories 2: Not reported

Permit Number: 102535
Update Date: 11/02/2012
Case Number: Not reported
Name: WASTE 311 PHARMACEUTICAL WASTE
Other Information: CH-13130 - PHARMACEUTICALS
Material Waste: Waste
Hazardous Categories 1: Not reported
Hazardous Categories 2: Not reported

Permit Number: 102535
Update Date: 11/02/2012
Case Number: Not reported

U C S D MAIN CAMPUS/MAYER HALL BLDG (Continued) **S102439541**

Name: WASTE 331 OFF-SPEC,AGED,SURPLUS ORGANICS
Other Information: EPOXY RESIN (551) (CH469532)
Material Waste: Waste
Hazardous Categories 1: Not reported
Hazardous Categories 2: Not reported

Permit Number: 102535
Update Date: 11/02/2012
Case Number: Not reported
Name: WASTE 331 OFF-SPEC,AGED,SURPLUS ORGANICS
Other Information: PAINT (CH398079)
Material Waste: Waste
Hazardous Categories 1: Not reported
Hazardous Categories 2: Not reported

Permit Number: 102535
Update Date: 11/02/2012
Case Number: Not reported
Name: WASTE 352 ORGANIC SOLIDS (OTHER)
Other Information: CH13165 - ANIMALS IN FORMALDEHYDE
Material Waste: Waste
Hazardous Categories 1: Not reported
Hazardous Categories 2: Not reported

Permit Number: 102535
Update Date: 11/02/2012
Case Number: Not reported
Name: WASTE 352 ORGANIC SOLIDS (OTHER)
Other Information: CONTM.OIL/GREASE (CH13153)
Material Waste: Waste
Hazardous Categories 1: Not reported
Hazardous Categories 2: Not reported

Permit Number: 102535
Update Date: 11/02/2012
Case Number: Not reported
Name: WASTE 444 USED BATTERIES
Other Information: BATTERIES (LEAD/ACID)/KINBURSKY (CH414718)
Material Waste: Waste
Hazardous Categories 1: Not reported
Hazardous Categories 2: Not reported

Permit Number: 102535
Update Date: 11/02/2012
Case Number: Not reported
Name: WASTE 513 EMPTY CONTAINERS
Other Information: CH13155
Material Waste: Waste
Hazardous Categories 1: Not reported
Hazardous Categories 2: Not reported

Permit Number: 102535
Update Date: 11/02/2012
Case Number: Not reported
Name: WASTE 551 LABORATORY WASTE CHEMICALS
Other Information: CH13124 - ETHIDIUM BROMIDE GELS
Material Waste: Waste

U C S D MAIN CAMPUS/MAYER HALL BLDG (Continued) **S102439541**

Hazardous Categories 1: Not reported
Hazardous Categories 2: Not reported

Permit Number: 102535
Update Date: 11/02/2012
Case Number: Not reported
Name: WASTE 551 LABORATORY WASTE CHEMICALS
Other Information: LCCRA - ACIDS
Material Waste: Waste
Hazardous Categories 1: Not reported
Hazardous Categories 2: Not reported

Permit Number: 102535
Update Date: 11/02/2012
Case Number: Not reported
Name: WASTE 551 LABORATORY WASTE CHEMICALS
Other Information: PB CONT EQUIPMENT (181)(CH13137)
Material Waste: Waste
Hazardous Categories 1: Not reported
Hazardous Categories 2: Not reported

Permit Number: 102535
Update Date: 11/02/2012
Case Number: Not reported
Name: WASTE 551 LABORATORY WASTE CHEMICALS
Other Information: RDOACTV TRSH <60 DAY HLF
Material Waste: Waste
Hazardous Categories 1: Not reported
Hazardous Categories 2: Not reported

Permit Number: 102535
Update Date: 11/02/2012
Case Number: Not reported
Name: WASTE 551 LABORATORY WASTE CHEMICALS
Other Information: SCINTILLATION VIALS (CH430700)
Material Waste: Waste
Hazardous Categories 1: Not reported
Hazardous Categories 2: Not reported

Permit Number: 102535
Update Date: 11/02/2012
Case Number: Not reported
Name: WASTE 551 LABORATORY WASTE CHEMICALS
Other Information: TOXIC, INHALATION, (LCCR-D)
Material Waste: Waste
Hazardous Categories 1: Not reported
Hazardous Categories 2: Not reported

Permit Number: 102535
Update Date: 11/02/2012
Case Number: Not reported
Name: WASTE 551 LABORATORY WASTE CHEMICALS
Other Information: Z0011- GAS,FLAM,ARSLS
Material Waste: Waste
Hazardous Categories 1: Not reported
Hazardous Categories 2: Not reported

U C S D MAIN CAMPUS/MAYER HALL BLDG (Continued) **S102439541**

Permit Number: 102535
Update Date: 11/02/2012
Case Number: Not reported
Name: WASTE 551 LABORATORY WASTE CHEMICALS-
Other Information: CH14546 - BULK CHEMO
Material Waste: Waste
Hazardous Categories 1: Not reported
Hazardous Categories 2: Not reported

Permit Number: 102535
Update Date: 11/02/2012
Case Number: Not reported
Name: WASTE 551 LABORATORY WASTE CHEMICALS-
Other Information: NON-RCRA, LAB DEBRIS(352) (CH13149)
Material Waste: Waste
Hazardous Categories 1: Not reported
Hazardous Categories 2: Not reported

Permit Number: 102535
Update Date: 11/02/2012
Case Number: Not reported
Name: WASTE 551 LABORATORY WASTE CHEMICALS--
Other Information: CONTAMINATED WATER (551,134,122) (CH17743)
Material Waste: Waste
Hazardous Categories 1: Not reported
Hazardous Categories 2: Not reported

Permit Number: 102535
Update Date: 11/02/2012
Case Number: Not reported
Name: WASTE 551 LABORATORY WASTE CHEMICALS--
Other Information: LCCRC -ORGANICS, TOXIC
Material Waste: Waste
Hazardous Categories 1: Not reported
Hazardous Categories 2: Not reported

Permit Number: 102535
Update Date: 11/02/2012
Case Number: Not reported
Name: WASTE 551 LABORATORY WASTE CHEMICALS---
Other Information: LCCRRD - FLAMMABLE
Material Waste: Waste
Hazardous Categories 1: Not reported
Hazardous Categories 2: Not reported

Permit Number: 102535
Update Date: 11/02/2012
Case Number: Not reported
Name: WASTE 551 LABORATORY WASTE CHEMICALS---
Other Information: LCCRRO - OXIDIZER/ORGANIC PEROXIDES, REACTIVE
Material Waste: Waste
Hazardous Categories 1: Not reported
Hazardous Categories 2: Not reported

Permit Number: 102535
Update Date: 11/02/2012
Case Number: Not reported

U C S D MAIN CAMPUS/MAYER HALL BLDG (Continued) **S102439541**

Name: WASTE 551 LABORATORY WASTE CHEMICALS---
Other Information: NON RCRA CHEMICALS CH14545
Material Waste: Waste
Hazardous Categories 1: Not reported
Hazardous Categories 2: Not reported

Permit Number: 102535
Update Date: 11/02/2012
Case Number: Not reported
Name: WASTE 551 LABORATORY WASTE CHEMICALS---
Other Information: RCRA TOXIC FLAMMABLE LIQ (CH399825)
Material Waste: Waste
Hazardous Categories 1: Not reported
Hazardous Categories 2: Not reported

Permit Number: 102535
Update Date: 11/02/2012
Case Number: Not reported
Name: WASTE 551 LABORATORY WASTE CHEMICALS *
Other Information: NON-RCRA LAB DEBRIS (CH13149)
Material Waste: Waste
Hazardous Categories 1: Not reported
Hazardous Categories 2: Not reported

Permit Number: 102535
Update Date: 11/02/2012
Case Number: Not reported
Name: WASTE 551 LABORATORY WASTE CHEMICALS*
Other Information: ALKALI METALS (LA99H)
Material Waste: Waste
Hazardous Categories 1: Not reported
Hazardous Categories 2: Not reported

Permit Number: 102535
Update Date: 11/02/2012
Case Number: Not reported
Name: WASTE 551 LABORATORY WASTE CHEMICALS*
Other Information: ALKYL HALIDES (LRCT-D)
Material Waste: Waste
Hazardous Categories 1: Not reported
Hazardous Categories 2: Not reported

Permit Number: 102535
Update Date: 11/02/2012
Case Number: Not reported
Name: WASTE 551 LABORATORY WASTE CHEMICALS*
Other Information: CONTM. SHARPS (CH13164)
Material Waste: Waste
Hazardous Categories 1: Not reported
Hazardous Categories 2: Not reported

Permit Number: 102535
Update Date: 11/02/2012
Case Number: Not reported
Name: WASTE 551 LABORATORY WASTE CHEMICALS*
Other Information: PB PAINT CHIPS (Z0004)
Material Waste: Waste

U C S D MAIN CAMPUS/MAYER HALL BLDG (Continued) **S102439541**

Hazardous Categories 1: Not reported
Hazardous Categories 2: Not reported

Permit Number: 102535
Update Date: 11/02/2012
Case Number: Not reported
Name: WASTE 551 LABORATORY WASTE CHEMICALS*
Other Information: RCRA LAB DEBRIS (CH13125)
Material Waste: Waste
Hazardous Categories 1: Not reported
Hazardous Categories 2: Not reported

Permit Number: 102535
Update Date: 11/02/2012
Case Number: Not reported
Name: WASTE 611 CONTAMINATED SOIL
Other Information: Z0015 - OILY SOIL
Material Waste: Waste
Hazardous Categories 1: Not reported
Hazardous Categories 2: Not reported

Permit Number: 102535
Update Date: 11/02/2012
Case Number: Not reported
Name: WASTE 725 LIQUIDS W MERCURY - R
Other Information: 3475 - WASTE HG CH 13159
Material Waste: Waste
Hazardous Categories 1: Not reported
Hazardous Categories 2: Not reported

Permit Number: 102535
Update Date: 11/02/2012
Case Number: Not reported
Name: WASTE 791 LIQUIDS WITH PH <OR= 2
Other Information: ORGANIC SOLVENT/ ACID SOLUTION CH13123
Material Waste: Waste
Hazardous Categories 1: Not reported
Hazardous Categories 2: Not reported

Permit Number: 102535
Update Date: 11/02/2012
Case Number: Not reported
Name: WASTE 792 LIQUIDS W/PH <OR= 2 W/METALS
Other Information: CHROMIC/SULFURIC ACID
Material Waste: Waste
Hazardous Categories 1: Not reported
Hazardous Categories 2: Not reported

Permit Number: 102535
Update Date: 11/02/2012
Case Number: Not reported
Name: WASTE 792 LIQUIDS W/PH <OR= 2 W/METALS
Other Information: INORGANIC ACIDS WITH METAL(551)(CH13134)
Material Waste: Waste
Hazardous Categories 1: Not reported
Hazardous Categories 2: Not reported

U C S D MAIN CAMPUS/MAYER HALL BLDG (Continued) **S102439541**

Permit Number: 102535
Update Date: 11/02/2012
Case Number: Not reported
Name: WASTE 888 USED OIL FILTERS
Other Information: PETROLEUM RECYCLING CORP (CH18722)
Material Waste: Waste
Hazardous Categories 1: Not reported
Hazardous Categories 2: Not reported

Permit Number: 102535
Update Date: 11/02/2012
Case Number: Not reported
Name: WASTE 901 INFECTIOUS WASTE, GENERAL
Other Information: MED SCHOOL WASTE, BIOLOGY, SIO
Material Waste: Waste
Hazardous Categories 1: Not reported
Hazardous Categories 2: Not reported

Permit Number: 102535
Update Date: 11/02/2012
Case Number: Not reported
Name: WASTE 902 INFECTIOUS WASTE, SHARPS
Other Information: MED SCHOOL, BIOLOGY, SIO SHARPS
Material Waste: Waste
Hazardous Categories 1: Not reported
Hazardous Categories 2: Not reported

Permit Number: 102535
Update Date: 11/02/2012
Case Number: Not reported
Name: WASTE 903 INF WST,TISSUE/ANAT. REMAINS
Other Information: PATHOLOGY, CADAVERS, MED SCHOOL
Material Waste: Waste
Hazardous Categories 1: Not reported
Hazardous Categories 2: Not reported

Permit Number: 102535
Update Date: 11/02/2012
Case Number: Not reported
Name: WASTE 904 INFECTIOUS WST,CHEMOTHERAPY
Other Information: TRACE CHEMO
Material Waste: Waste
Hazardous Categories 1: Not reported
Hazardous Categories 2: Not reported

Permit Number: 102535
Update Date: 11/02/2012
Case Number: Not reported
Name: WASTE 905 INFECTIOUS WASTE, LAB
Other Information: ANIMAL CARC W/FORMALIN
Material Waste: Waste
Hazardous Categories 1: Not reported
Hazardous Categories 2: Not reported

Violations Active Permits:
Permit Number: 102535
Update Date: 11/02/2012

U C S D MAIN CAMPUS/MAYER HALL BLDG (Continued) **S102439541**

Inspection Date:	08/20/2004
Violation Code:	6HV3152
Violation:	ALL MAINT/MONITOR RECORDS NOT AVAILABLE
Violation Citation:	All maintenance/monitoring/calibration/ repair records not available. 25293; 2712 (b)
Activity:	ACTIVE
Permit Number:	102535
Update Date:	11/02/2012
Inspection Date:	08/20/2004
Violation Code:	6HV3158
Violation:	ALL OPERATING CONDITIONS NOT MET
Violation Citation:	All permit operating conditions not met. 25284; 2712
Activity:	ACTIVE
Permit Number:	102535
Update Date:	11/02/2012
Inspection Date:	08/20/2004
Violation Code:	6HV3257
Violation:	2NDRY CONTAINMENT NOT LIQUID FREE
Violation Citation:	Secondary containment system components not liquid free. 2631(d)(4)
Activity:	ACTIVE
Permit Number:	102535
Update Date:	11/02/2012
Inspection Date:	08/20/2004
Violation Code:	6HV3258
Violation:	SENSORS NOT AT LOW POINT OR ADEQUATELY
Violation Citation:	Sensors not placed adequately and/or at low point in sumps. 2641(a), 25291(a)(7)(C)
Activity:	ACTIVE
Permit Number:	102535
Update Date:	11/02/2012
Inspection Date:	09/23/2004
Violation Code:	6HV0201
Violation:	WASTE CONTAINER NOT CLOSED
Violation Citation:	Hazardous waste containers are not kept closed while in storage. CCR 66265.173(a)
Activity:	ACTIVE
Permit Number:	102535
Update Date:	11/02/2012
Inspection Date:	09/23/2004
Violation Code:	6HV0202
Violation:	WASTE CONTAINER W/O LABELS
Violation Citation:	Hazardous waste containers &/or tanks are missing labels, accumulation date and/or are improperly labeled. CCR 66262.34(a)(2); 66262.34(a)(3) & 66262.34(f)
Activity:	ACTIVE
Permit Number:	102535
Update Date:	11/02/2012
Inspection Date:	09/23/2004
Violation Code:	6HV4207
Violation:	SHARPS IMPROPERLY CONTAINED
Violation Citation:	Generator did not store sharps waste in approved and properly marked

U C S D MAIN CAMPUS/MAYER HALL BLDG (Continued) **S102439541**

sharps container. 118285(a)(d)
Activity: ACTIVE

Permit Number: 102535
Update Date: 11/02/2012
Inspection Date: 09/23/2004
Violation Code: 6HV4208
Violation: SHARPS CONTAINER: NO TAPED SHUT
Violation Citation: Full sharps container ready for disposal not taped closed or tightly-lidded to preclude loss of contents. 118285(b)
Activity: ACTIVE

Permit Number: 102535
Update Date: 11/02/2012
Inspection Date: 09/23/2004
Violation Code: 6HV4209
Violation: NO GENERATOR'S INFO ON RED BAGS/SHARPS
Violation Citation: Red bags, sharps containers not labeled with generator's name, address, and phone number. 68.1205
Activity: ACTIVE

Permit Number: 102535
Update Date: 11/02/2012
Inspection Date: 09/23/2004
Violation Code: 6HV4211
Violation: RED BAGS NOT TIED OFF
Violation Citation: Red bags not tied-off to prevent leakage or expulsion of contents during handling and storage. 118280(a)
Activity: ACTIVE

Permit Number: 102535
Update Date: 11/02/2012
Inspection Date: 10/07/2004
Violation Code: 6HV0201
Violation: WASTE CONTAINER NOT CLOSED
Violation Citation: Hazardous waste containers are not kept closed while in storage. CCR 66265.173(a)
Activity: ACTIVE

Permit Number: 102535
Update Date: 11/02/2012
Inspection Date: 10/07/2004
Violation Code: 6HV0202
Violation: WASTE CONTAINER W/O LABELS
Violation Citation: Hazardous waste containers &/or tanks are missing labels, accumulation date and/or are improperly labeled. CCR 66262.34(a)(2); 66262.34(a)(3) & 66262.34(f)
Activity: ACTIVE

Permit Number: 102535
Update Date: 11/02/2012
Inspection Date: 10/07/2004
Violation Code: 6HV4208
Violation: SHARPS CONTAINER: NO TAPED SHUT
Violation Citation: Full sharps container ready for disposal not taped closed or tightly-lidded to preclude loss of contents. 118285(b)
Activity: ACTIVE

U C S D MAIN CAMPUS/MAYER HALL BLDG (Continued) **S102439541**

Permit Number:	102535
Update Date:	11/02/2012
Inspection Date:	10/07/2004
Violation Code:	6HV4211
Violation:	RED BAGS NOT TIED OFF
Violation Citation:	Red bags not tied-off to prevent leakage or expulsion of contents during handling and storage. 118280(a)
Activity:	ACTIVE
Permit Number:	102535
Update Date:	11/02/2012
Inspection Date:	10/07/2004
Violation Code:	6HV4212
Violation:	RED BAGS NOT CONTAINERIZED
Violation Citation:	Did not containerize and place red bags in rigid, leak resistant, and covered containers or bins. 118280(b)
Activity:	ACTIVE
Permit Number:	102535
Update Date:	11/02/2012
Inspection Date:	10/07/2004
Violation Code:	6HV0209
Violation:	WASTE ONSITE >90/180/270 DAYS
Violation Citation:	Hazardous waste is stored in excess of allowable time period (90 days) without a State permit or written variance. CCR 25201(a) & 66262.34(a)&(c)
Activity:	ACTIVE
Permit Number:	102535
Update Date:	11/02/2012
Inspection Date:	10/07/2004
Violation Code:	6HV4209
Violation:	NO GENERATOR'S INFO ON RED BAGS/SHARPS
Violation Citation:	Red bags, sharps containers not labeled with generator's name, address, and phone number. 68.1205
Activity:	ACTIVE
Permit Number:	102535
Update Date:	11/02/2012
Inspection Date:	10/21/2004
Violation Code:	6HV0201
Violation:	WASTE CONTAINER NOT CLOSED
Violation Citation:	Hazardous waste containers are not kept closed while in storage. CCR 66265.173(a)
Activity:	ACTIVE
Permit Number:	102535
Update Date:	11/02/2012
Inspection Date:	10/21/2004
Violation Code:	6HV0202
Violation:	WASTE CONTAINER W/O LABELS
Violation Citation:	Hazardous waste containers &/or tanks are missing labels, accumulation date and/or are improperly labeled. CCR 66262.34(a)(2); 66262.34(a)(3) & 66262.34(f)
Activity:	ACTIVE
Permit Number:	102535

U C S D MAIN CAMPUS/MAYER HALL BLDG (Continued) **S102439541**

Update Date:	11/02/2012
Inspection Date:	10/22/2004
Violation Code:	6HV4352
Violation:	LQG:NO DOC OF MW TREATMENT FOR 3 YRS
Violation Citation:	Did not maintain and show proof of onsite medical waste treatment records for 3 years (LQG). 117975, 118215(2)(E)
Activity:	ACTIVE
Permit Number:	102535
Update Date:	11/02/2012
Inspection Date:	10/22/2004
Violation Code:	6HV4258
Violation:	TREATMENT: NO RECORDS ONSITE
Violation Citation:	Generator did not maintain treatment records/logs of dates, time, & temperature of treatment for a minimum of three years. 118215(2)(E)
Activity:	ACTIVE
Permit Number:	102535
Update Date:	11/02/2012
Inspection Date:	10/27/2004
Violation Code:	6HV0201
Violation:	WASTE CONTAINER NOT CLOSED
Violation Citation:	Hazardous waste containers are not kept closed while in storage. CCR 66265.173(a)
Activity:	ACTIVE
Permit Number:	102535
Update Date:	11/02/2012
Inspection Date:	10/27/2004
Violation Code:	6HV0202
Violation:	WASTE CONTAINER W/O LABELS
Violation Citation:	Hazardous waste containers &/or tanks are missing labels, accumulation date and/or are improperly labeled. CCR 66262.34(a)(2); 66262.34(a)(3) & 66262.34(f)
Activity:	ACTIVE
Permit Number:	102535
Update Date:	11/02/2012
Inspection Date:	10/27/2004
Violation Code:	6HV0209
Violation:	WASTE ONSITE >90/180/270 DAYS
Violation Citation:	Hazardous waste is stored in excess of allowable time period (90 days) without a State permit or written variance. CCR 25201(a) & 66262.34(a)&(c)
Activity:	ACTIVE
Permit Number:	102535
Update Date:	11/02/2012
Inspection Date:	10/27/2004
Violation Code:	6HV0210
Violation:	DID NOT CLEAN SPILL TO FLOOR
Violation Citation:	Failure to clean up hazardous waste off of floor surface. 66262.10b
Activity:	ACTIVE
Permit Number:	102535
Update Date:	11/02/2012
Inspection Date:	08/19/2009

U C S D MAIN CAMPUS/MAYER HALL BLDG (Continued) **S102439541**

Violation Code:	6HV1007
Violation:	HIGHLY TOXIC GAS NOT ON CHEM INVENTORY
Violation Citation:	Highly toxic gas (TLV less than or equal to 10 ppm) not disclosed in chemical inventory. 68.1113(b)
Activity:	ACTIVE
Permit Number:	102535
Update Date:	11/02/2012
Inspection Date:	08/19/2009
Violation Code:	6HV1008
Violation:	NO ANNUAL CARC/REPRO TOXIN LIST TO HMD
Violation Citation:	Annual carcinogen and reproductive toxin list not submitted to HMD. 68.1113(c)
Activity:	ACTIVE
Permit Number:	102535
Update Date:	11/02/2012
Inspection Date:	08/19/2009
Violation Code:	6HV1009
Violation:	HMBP: INADEQUATE SITE MAP
Violation Citation:	Business Plan does not have a site map which provides sufficient or complete information for emergency response agencies. HSC 25509(a)(5) & 25505(a)(2)
Activity:	ACTIVE
Permit Number:	102535
Update Date:	11/02/2012
Inspection Date:	08/19/2009
Violation Code:	6HV0217
Violation:	HAZMAT CON. NOT REPACKAGED WI 96 HRS.
Violation Citation:	Failed to repackage damaged/deteriorated hazardous material container within 96 hours. 25124(b)(3)(B) & 66262.34(f)
Activity:	ACTIVE
Permit Number:	102535
Update Date:	11/02/2012
Inspection Date:	08/19/2009
Violation Code:	6HV0221
Violation:	DID NOT COMPLY W/SATELLITE REGS.
Violation Citation:	Failed to comply with satellite regulations. 66262.34(e)
Activity:	ACTIVE
Permit Number:	102535
Update Date:	11/02/2012
Inspection Date:	08/19/2009
Violation Code:	6HV0224
Violation:	MISMANAGED EMPTY CONTAINERS >5GALS.
Violation Citation:	Failed to mark date on empty container larger than 5 gallons and/or manage it within one year. 66261.7(e) & (f).
Activity:	ACTIVE
Permit Number:	102535
Update Date:	11/02/2012
Inspection Date:	08/19/2009
Violation Code:	6HV4203
Violation:	MED WASTE STORAGE NOT SECURED
Violation Citation:	Generator has not secured the enclosure or designated accumulation

U C S D MAIN CAMPUS/MAYER HALL BLDG (Continued) **S102439541**

area for medical waste containers so as to deny access to unauthorized persons. 118307, 118310
Activity: ACTIVE

Permit Number: 102535
Update Date: 11/02/2012
Inspection Date: 08/19/2009
Violation Code: 6HV4204
Violation: WARNING SIGN NOT POSTED
Violation Citation: MW designated accumulation area not posted with an approved and legible biohazardous waste "warning sign" in English and Spanish. 118310
Activity: ACTIVE

Permit Number: 102535
Update Date: 11/02/2012
Inspection Date: 08/19/2009
Violation Code: 6HV4205
Violation: MED SOLID WASTE NOT SECURED TO DENY ACCE
Violation Citation: Medical Solid Waste not secured to deny access to unauthorized persons. 68.1211
Activity: ACTIVE

Permit Number: 102535
Update Date: 11/02/2012
Inspection Date: 08/19/2009
Violation Code: 6HV4208
Violation: SHARPS CONTAINER: NO TAPED SHUT
Violation Citation: Full sharps container ready for disposal not taped closed or tightly-lidded to preclude loss of contents. 118285(b)
Activity: ACTIVE

Permit Number: 102535
Update Date: 11/02/2012
Inspection Date: 08/19/2009
Violation Code: 6HV4212
Violation: RED BAGS NOT CONTAINERIZED
Violation Citation: Did not containerize and place red bags in rigid, leak resistant, and covered containers or bins. 118280(b)
Activity: ACTIVE

Permit Number: 102535
Update Date: 11/02/2012
Inspection Date: 08/19/2009
Violation Code: 6HV4422
Violation: PHARM WASTE NOT PROPERLY LABELED
Violation Citation: Generator did not properly label container holding pharmaceutical waste with the words -incineration only- or other approved markings on the lid and side. 118275(g)
Activity: ACTIVE

Permit Number: 102535
Update Date: 11/02/2012
Inspection Date: 08/19/2009
Violation Code: 6HV4351
Violation: LQG:MWMP NOT SUBMITTED TO HMD
Violation Citation: Medical Waste Management Plan has not been submitted to County HMD

U C S D MAIN CAMPUS/MAYER HALL BLDG (Continued) **S102439541**

(Initial Submission/updates)(LQG). 117960, 117970
Activity: ACTIVE

Permit Number: 102535
Update Date: 11/02/2012
Inspection Date: 08/19/2009
Violation Code: 6HV0144
Violation: SB14 COMPLIANCE DOCS UNAVAILABLE
Violation Citation: TIERED PERMITTING: SB14 Compliance documentation not available for review. 25244.21, 25244.19, & 67100.3(a), 67100.2(a)
Activity: ACTIVE

Permit Number: 102535
Update Date: 11/02/2012
Inspection Date: 08/19/2009
Violation Code: 6HV0201
Violation: WASTE CONTAINER NOT CLOSED
Violation Citation: Hazardous waste containers are not kept closed while in storage. CCR 66265.173(a)
Activity: ACTIVE

Permit Number: 102535
Update Date: 11/02/2012
Inspection Date: 08/19/2009
Violation Code: 6HV0202
Violation: WASTE CONTAINER W/O LABELS
Violation Citation: Hazardous waste containers &/or tanks are missing labels, accumulation date and/or are improperly labeled. CCR 66262.34(a)(2); 66262.34(a)(3) & 66262.34(f)
Activity: ACTIVE

Permit Number: 102535
Update Date: 11/02/2012
Inspection Date: 08/19/2009
Violation Code: 6HV0205
Violation: WASTE CONTAINER: POOR CONDITION
Violation Citation: Failed to transfer hazardous waste from a container that leaked or was in poor condition to another container in good condition. CCR 66265.171
Activity: ACTIVE

Permit Number: 102535
Update Date: 11/02/2012
Inspection Date: 08/19/2009
Violation Code: 6HV0207
Violation: FIRE/EXPLOSION/RELEASE NOT MINIMIZED
Violation Citation: Facility not maintained &/operated to minimize possibility of fire, explosion or release. CCR 66265.31
Activity: ACTIVE

Permit Number: 102535
Update Date: 11/02/2012
Inspection Date: 08/19/2009
Violation Code: 6HV0405
Violation: AISLE SPACE IS OBSTRUCTED
Violation Citation: An aisle space to allow unobstructed movement of personnel & emergency control equipment is not provided and maintained. CCR 66265.35

U C S D MAIN CAMPUS/MAYER HALL BLDG (Continued) **S102439541**

Activity: ACTIVE

Permit Number: 102535
Update Date: 11/02/2012
Inspection Date: 08/19/2009
Violation Code: 6HV3257
Violation: 2NDRY CONTAINMENT NOT LIQUID FREE
Violation Citation: Secondary containment system components not liquid free. 2631(d)(4)
Activity: ACTIVE

Permit Number: 102535
Update Date: 11/02/2012
Inspection Date: 08/19/2009
Violation Code: 6HV3257
Violation: 2NDRY CONTAINMENT NOT LIQUID FREE
Violation Citation: Secondary containment system components not liquid free. 2631(d)(4)
Activity: ACTIVE

Permit Number: 102535
Update Date: 11/02/2012
Inspection Date: 08/19/2009
Violation Code: 6HV3258
Violation: SENSORS NOT AT LOW POINT OR ADEQUATELY
Violation Citation: Sensors not placed adequately and/or at low point in sumps. 2641(a), 25291(a)(7)(C)
Activity: ACTIVE

Permit Number: 102535
Update Date: 11/02/2012
Inspection Date: 08/19/2009
Violation Code: 6HV3258
Violation: SENSORS NOT AT LOW POINT OR ADEQUATELY
Violation Citation: Sensors not placed adequately and/or at low point in sumps. 2641(a), 25291(a)(7)(C)
Activity: ACTIVE

Permit Number: 102535
Update Date: 11/02/2012
Inspection Date: 08/15/2007
Violation Code: 6HV3107
Violation: MONITORING PROCEDURES NOT AVAIL/TO HMD
Violation Citation: Monitoring procedures not available/complete/submitted to HMD 2632(b)& (d), 2634(d), 2641(h), 2711(a)(9)
Activity: ACTIVE

Permit Number: 102535
Update Date: 11/02/2012
Inspection Date: 08/15/2007
Violation Code: 6HV3108
Violation: UST ER RESPONSE PLAN NOT COMPLETE/AVAIL
Violation Citation: Emergency Response Plan is not available/complete. 25289(b); 2632(b), 2634(e), 2641(h)
Activity: ACTIVE

Permit Number: 102535
Update Date: 11/02/2012
Inspection Date: 08/15/2007

U C S D MAIN CAMPUS/MAYER HALL BLDG (Continued) **S102439541**

Violation Code: 6HV3109
Violation: NO SCALED PLOT PLAN AVAIL/TO HMD
Violation Citation: Scaled Plot plan showing tank, piping & equipment location not available/complete/submitted to HMD. 2711(a)(8), 2632(d)(1) (C)
Activity: ACTIVE

Permit Number: 102535
Update Date: 11/02/2012
Inspection Date: 08/15/2007
Violation Code: 6HV3257
Violation: 2NDRY CONTAINMENT NOT LIQUID FREE
Violation Citation: Secondary containment system components not liquid free. 2631(d)(4)
Activity: ACTIVE

Permit Number: 102535
Update Date: 11/02/2012
Inspection Date: 08/15/2007
Violation Code: 6HV3257
Violation: 2NDRY CONTAINMENT NOT LIQUID FREE
Violation Citation: Secondary containment system components not liquid free. 2631(d)(4)
Activity: ACTIVE

Permit Number: 102535
Update Date: 11/02/2012
Inspection Date: 08/15/2007
Violation Code: 6HV3411
Violation: LLD NOT INSTALLED/NOT FUNCTIONAL
Violation Citation: DOUBLE WALLED PRESSURIZED PIPING-Including Under Dispenser Containment (UDC):Line leak detector is not installed, not functional, or not tested. 2636(f)(2), 25284.1(a)(4)(C), 2641(j)
Activity: ACTIVE

Permit Number: 102535
Update Date: 11/02/2012
Inspection Date: 08/16/2010
Violation Code: 6HV4207
Violation: SHARPS IMPROPERLY CONTAINED
Violation Citation: Generator did not store sharps waste in approved and properly marked sharps container. 118285(a)(d)
Activity: ACTIVE

Permit Number: 102535
Update Date: 11/02/2012
Inspection Date: 08/16/2010
Violation Code: 6HV4208
Violation: SHARPS CONTAINER: NO TAPED SHUT
Violation Citation: Full sharps container ready for disposal not taped closed or tightly-lidded to preclude loss of contents. 118285(b)
Activity: ACTIVE

Permit Number: 102535
Update Date: 11/02/2012
Inspection Date: 08/16/2010
Violation Code: 6HV4209
Violation: NO GENERATOR'S INFO ON RED BAGS/SHARPS
Violation Citation: Red bags, sharps containers not labeled with generator's name, address, and phone number. 68.1205

U C S D MAIN CAMPUS/MAYER HALL BLDG (Continued) **S102439541**

Activity:	ACTIVE
Permit Number:	102535
Update Date:	11/02/2012
Inspection Date:	08/16/2010
Violation Code:	6HV4212
Violation:	RED BAGS NOT CONTAINERIZED
Violation Citation:	Did not containerize and place red bags in rigid, leak resistant, and covered containers or bins. 118280(b)
Activity:	ACTIVE
Permit Number:	102535
Update Date:	11/02/2012
Inspection Date:	08/16/2010
Violation Code:	6HV4213
Violation:	NO LABEL: LIDS/SIDES OF CONTAINER
Violation Citation:	Did not label waste container/bin on the lid and side so as to be clearly visible. 118280(b)
Activity:	ACTIVE
Permit Number:	102535
Update Date:	11/02/2012
Inspection Date:	08/16/2010
Violation Code:	6HV0301
Violation:	HAZWASTE:UNAUTHORIZED DISPOSAL
Violation Citation:	Disposal or causing the disposal of hazardous waste to an unauthorized point (ground, storm drain, sewer system, trash, or air). HSC 25189.5(a) or 25189(d)
Activity:	ACTIVE
Permit Number:	102535
Update Date:	11/02/2012
Inspection Date:	08/16/2010
Violation Code:	6HV0216
Violation:	HAZMATS WITHOUT PROPER LABELS
Violation Citation:	Hazardous materials have not been adequately labeled within 10 days & are now declared hazardous waste. HSC 25124(b)(3)(A) & 66262.34(f)
Activity:	ACTIVE
Permit Number:	102535
Update Date:	11/02/2012
Inspection Date:	08/16/2010
Violation Code:	6HV0221
Violation:	DID NOT COMPLY W/SATELLITE REGS.
Violation Citation:	Failed to comply with satellite regulations. 66262.34(e)
Activity:	ACTIVE
Permit Number:	102535
Update Date:	11/02/2012
Inspection Date:	08/16/2010
Violation Code:	6HV0224
Violation:	MISMANAGED EMPTY CONTAINERS >5GALS.
Violation Citation:	Failed to mark date on empty container larger than 5 gallons and/or manage it within one year. 66261.7(e) & (f).
Activity:	ACTIVE
Permit Number:	102535

U C S D MAIN CAMPUS/MAYER HALL BLDG (Continued) **S102439541**

Update Date:	11/02/2012
Inspection Date:	08/16/2010
Violation Code:	6HV0201
Violation:	WASTE CONTAINER NOT CLOSED
Violation Citation:	Hazardous waste containers are not kept closed while in storage. CCR 66265.173(a)
Activity:	ACTIVE
Permit Number:	102535
Update Date:	11/02/2012
Inspection Date:	08/16/2010
Violation Code:	6HV0202
Violation:	WASTE CONTAINER W/O LABELS
Violation Citation:	Hazardous waste containers &/or tanks are missing labels, accumulation date and/or are improperly labeled. CCR 66262.34(a)(2); 66262.34(a)(3) & 66262.34(f)
Activity:	ACTIVE
Permit Number:	102535
Update Date:	11/02/2012
Inspection Date:	05/19/2006
Violation Code:	6HV4204
Violation:	WARNING SIGN NOT POSTED
Violation Citation:	MW designated accumulation area not posted with an approved and legible biohazardous waste "warning sign" in English and Spanish. 118310
Activity:	ACTIVE
Permit Number:	102535
Update Date:	11/02/2012
Inspection Date:	05/19/2006
Violation Code:	6HV4422
Violation:	PHARM WASTE NOT PROPERLY LABELED
Violation Citation:	Generator did not properly label container holding pharmaceutical waste with the words -incineration only- or other approved markings on the lid and side. 118275(g)
Activity:	ACTIVE
Permit Number:	102535
Update Date:	11/02/2012
Inspection Date:	05/25/2006
Violation Code:	6HV1009
Violation:	HMBP: INADEQUATE SITE MAP
Violation Citation:	Business Plan does not have a site map which provides sufficient or complete information for emergency response agencies. HSC 25509(a)(5) & 25505(a)(2)
Activity:	ACTIVE
Permit Number:	102535
Update Date:	11/02/2012
Inspection Date:	05/25/2006
Violation Code:	6HV0304
Violation:	WASTE DETERMINATION NOT MADE
Violation Citation:	Generator of a waste has not determined if that waste is a hazardous waste as defined by law. CCR 66262.11 & 66260.200(c)
Activity:	ACTIVE

U C S D MAIN CAMPUS/MAYER HALL BLDG (Continued) **S102439541**

Permit Number:	102535
Update Date:	11/02/2012
Inspection Date:	05/25/2006
Violation Code:	6HV0216
Violation:	HAZMATS WITHOUT PROPER LABELS
Violation Citation:	Hazardous materials have not been adequately labeled within 10 days & are now declared hazardous waste. HSC 25124(b)(3)(A) & 66262.34(f)
Activity:	ACTIVE
Permit Number:	102535
Update Date:	11/02/2012
Inspection Date:	05/25/2006
Violation Code:	6HV0201
Violation:	WASTE CONTAINER NOT CLOSED
Violation Citation:	Hazardous waste containers are not kept closed while in storage. CCR 66265.173(a)
Activity:	ACTIVE
Permit Number:	102535
Update Date:	11/02/2012
Inspection Date:	05/25/2006
Violation Code:	6HV0202
Violation:	WASTE CONTAINER W/O LABELS
Violation Citation:	Hazardous waste containers &/or tanks are missing labels, accumulation date and/or are improperly labeled. CCR 66262.34(a)(2); 66262.34(a)(3) & 66262.34(f)
Activity:	ACTIVE
Permit Number:	102535
Update Date:	11/02/2012
Inspection Date:	05/30/2006
Violation Code:	6HV0202
Violation:	WASTE CONTAINER W/O LABELS
Violation Citation:	Hazardous waste containers &/or tanks are missing labels, accumulation date and/or are improperly labeled. CCR 66262.34(a)(2); 66262.34(a)(3) & 66262.34(f)
Activity:	ACTIVE
Permit Number:	102535
Update Date:	11/02/2012
Inspection Date:	05/30/2006
Violation Code:	6HV0207
Violation:	FIRE/EXPLOSION/RELEASE NOT MINIMIZED
Violation Citation:	Facility not maintained &/operated to minimize possibility of fire, explosion or release. CCR 66265.31
Activity:	ACTIVE
Permit Number:	102535
Update Date:	11/02/2012
Inspection Date:	05/30/2006
Violation Code:	6HV0404
Violation:	SPILL CONTROL EQUIPMT NOT AVAILABLE
Violation Citation:	Spill or fire control equipment is not available and/or not maintained. CCR 66265.32(c),(d)
Activity:	ACTIVE
Permit Number:	102535

U C S D MAIN CAMPUS/MAYER HALL BLDG (Continued) **S102439541**

Update Date:	11/02/2012
Inspection Date:	06/09/2006
Violation Code:	6HV0202
Violation:	WASTE CONTAINER W/O LABELS
Violation Citation:	Hazardous waste containers &/or tanks are missing labels, accumulation date and/or are improperly labeled. CCR 66262.34(a)(2); 66262.34(a)(3) & 66262.34(f)
Activity:	ACTIVE
Permit Number:	102535
Update Date:	11/02/2012
Inspection Date:	06/09/2006
Violation Code:	6HV0209
Violation:	WASTE ONSITE >90/180/270 DAYS
Violation Citation:	Hazardous waste is stored in excess of allowable time period (90 days) without a State permit or written variance. CCR 25201(a) & 66262.34(a)&(c)
Activity:	ACTIVE
Permit Number:	102535
Update Date:	11/02/2012
Inspection Date:	06/09/2006
Violation Code:	6HV0216
Violation:	HAZMATS WITHOUT PROPER LABELS
Violation Citation:	Hazardous materials have not been adequately labeled within 10 days & are now declared hazardous waste. HSC 25124(b)(3)(A) & 66262.34(f)
Activity:	ACTIVE
Permit Number:	102535
Update Date:	11/02/2012
Inspection Date:	06/09/2006
Violation Code:	6HV4209
Violation:	NO GENERATOR'S INFO ON RED BAGS/SHARPS
Violation Citation:	Red bags, sharps containers not labeled with generator's name, address, and phone number. 68.1205
Activity:	ACTIVE
Permit Number:	102535
Update Date:	11/02/2012
Inspection Date:	06/15/2006
Violation Code:	6HV0201
Violation:	WASTE CONTAINER NOT CLOSED
Violation Citation:	Hazardous waste containers are not kept closed while in storage. CCR 66265.173(a)
Activity:	ACTIVE
Permit Number:	102535
Update Date:	11/02/2012
Inspection Date:	06/15/2006
Violation Code:	6HV0202
Violation:	WASTE CONTAINER W/O LABELS
Violation Citation:	Hazardous waste containers &/or tanks are missing labels, accumulation date and/or are improperly labeled. CCR 66262.34(a)(2); 66262.34(a)(3) & 66262.34(f)
Activity:	ACTIVE
Permit Number:	102535

U C S D MAIN CAMPUS/MAYER HALL BLDG (Continued) **S102439541**

Update Date:	11/02/2012
Inspection Date:	06/15/2006
Violation Code:	6HV0209
Violation:	WASTE ONSITE >90/180/270 DAYS
Violation Citation:	Hazardous waste is stored in excess of allowable time period (90 days) without a State permit or written variance. CCR 25201(a) & 66262.34(a)&(c)
Activity:	ACTIVE
Permit Number:	102535
Update Date:	11/02/2012
Inspection Date:	06/15/2006
Violation Code:	6HV4204
Violation:	WARNING SIGN NOT POSTED
Violation Citation:	MW designated accumulation area not posted with an approved and legible biohazardous waste "warning sign" in English and Spanish. 118310
Activity:	ACTIVE
Permit Number:	102535
Update Date:	11/02/2012
Inspection Date:	06/15/2006
Violation Code:	6HV4207
Violation:	SHARPS IMPROPERLY CONTAINED
Violation Citation:	Generator did not store sharps waste in approved and properly marked sharps container. 118285(a)(d)
Activity:	ACTIVE
Permit Number:	102535
Update Date:	11/02/2012
Inspection Date:	06/15/2006
Violation Code:	6HV4208
Violation:	SHARPS CONTAINER: NO TAPED SHUT
Violation Citation:	Full sharps container ready for disposal not taped closed or tightly-lidded to preclude loss of contents. 118285(b)
Activity:	ACTIVE
Permit Number:	102535
Update Date:	11/02/2012
Inspection Date:	06/15/2006
Violation Code:	6HV4211
Violation:	RED BAGS NOT TIED OFF
Violation Citation:	Red bags not tied-off to prevent leakage or expulsion of contents during handling and storage. 118280(a)
Activity:	ACTIVE
Permit Number:	102535
Update Date:	11/02/2012
Inspection Date:	06/15/2006
Violation Code:	6HV4212
Violation:	RED BAGS NOT CONTAINERIZED
Violation Citation:	Did not containerize and place red bags in rigid, leak resistant, and covered containers or bins. 118280(b)
Activity:	ACTIVE
Permit Number:	102535
Update Date:	11/02/2012

U C S D MAIN CAMPUS/MAYER HALL BLDG (Continued) **S102439541**

Inspection Date:	06/16/2006
Violation Code:	6HV0202
Violation:	WASTE CONTAINER W/O LABELS
Violation Citation:	Hazardous waste containers &/or tanks are missing labels, accumulation date and/or are improperly labeled. CCR 66262.34(a)(2); 66262.34(a)(3) & 66262.34(f)
Activity:	ACTIVE
Permit Number:	102535
Update Date:	11/02/2012
Inspection Date:	06/16/2006
Violation Code:	6HV0209
Violation:	WASTE ONSITE >90/180/270 DAYS
Violation Citation:	Hazardous waste is stored in excess of allowable time period (90 days) without a State permit or written variance. CCR 25201(a) & 66262.34(a)&(c)
Activity:	ACTIVE
Permit Number:	102535
Update Date:	11/02/2012
Inspection Date:	06/16/2006
Violation Code:	6HV4207
Violation:	SHARPS IMPROPERLY CONTAINED
Violation Citation:	Generator did not store sharps waste in approved and properly marked sharps container. 118285(a)(d)
Activity:	ACTIVE
Permit Number:	102535
Update Date:	11/02/2012
Inspection Date:	06/16/2006
Violation Code:	6HV4208
Violation:	SHARPS CONTAINER: NO TAPED SHUT
Violation Citation:	Full sharps container ready for disposal not taped closed or tightly-lidded to preclude loss of contents. 118285(b)
Activity:	ACTIVE
Permit Number:	102535
Update Date:	11/02/2012
Inspection Date:	06/16/2006
Violation Code:	6HV4211
Violation:	RED BAGS NOT TIED OFF
Violation Citation:	Red bags not tied-off to prevent leakage or expulsion of contents during handling and storage. 118280(a)
Activity:	ACTIVE
Permit Number:	102535
Update Date:	11/02/2012
Inspection Date:	06/16/2006
Violation Code:	6HV4212
Violation:	RED BAGS NOT CONTAINERIZED
Violation Citation:	Did not containerize and place red bags in rigid, leak resistant, and covered containers or bins. 118280(b)
Activity:	ACTIVE
Permit Number:	102535
Update Date:	11/02/2012
Inspection Date:	06/20/2006

U C S D MAIN CAMPUS/MAYER HALL BLDG (Continued) **S102439541**

Violation Code:	6HV0202
Violation:	WASTE CONTAINER W/O LABELS
Violation Citation:	Hazardous waste containers &/or tanks are missing labels, accumulation date and/or are improperly labeled. CCR 66262.34(a)(2); 66262.34(a)(3) & 66262.34(f)
Activity:	ACTIVE
Permit Number:	102535
Update Date:	11/02/2012
Inspection Date:	06/20/2006
Violation Code:	6HV0209
Violation:	WASTE ONSITE >90/180/270 DAYS
Violation Citation:	Hazardous waste is stored in excess of allowable time period (90 days) without a State permit or written variance. CCR 25201(a) & 66262.34(a)&(c)
Activity:	ACTIVE
Permit Number:	102535
Update Date:	11/02/2012
Inspection Date:	06/20/2006
Violation Code:	6HV4204
Violation:	WARNING SIGN NOT POSTED
Violation Citation:	MW designated accumulation area not posted with an approved and legible biohazardous waste "warning sign" in English and Spanish. 118310
Activity:	ACTIVE
Permit Number:	102535
Update Date:	11/02/2012
Inspection Date:	06/20/2006
Violation Code:	6HV4208
Violation:	SHARPS CONTAINER: NO TAPED SHUT
Violation Citation:	Full sharps container ready for disposal not taped closed or tightly-lidded to preclude loss of contents. 118285(b)
Activity:	ACTIVE
Permit Number:	102535
Update Date:	11/02/2012
Inspection Date:	06/20/2006
Violation Code:	6HV4209
Violation:	NO GENERATOR'S INFO ON RED BAGS/SHARPS
Violation Citation:	Red bags, sharps containers not labeled with generator's name, address, and phone number. 68.1205
Activity:	ACTIVE
Permit Number:	102535
Update Date:	11/02/2012
Inspection Date:	06/20/2006
Violation Code:	6HV4211
Violation:	RED BAGS NOT TIED OFF
Violation Citation:	Red bags not tied-off to prevent leakage or expulsion of contents during handling and storage. 118280(a)
Activity:	ACTIVE
Permit Number:	102535
Update Date:	11/02/2012
Inspection Date:	06/23/2006

U C S D MAIN CAMPUS/MAYER HALL BLDG (Continued) **S102439541**

Violation Code:	6HV0202
Violation:	WASTE CONTAINER W/O LABELS
Violation Citation:	Hazardous waste containers &/or tanks are missing labels, accumulation date and/or are improperly labeled. CCR 66262.34(a)(2); 66262.34(a)(3) & 66262.34(f)
Activity:	ACTIVE
Permit Number:	102535
Update Date:	11/02/2012
Inspection Date:	06/23/2006
Violation Code:	6HV0209
Violation:	WASTE ONSITE >90/180/270 DAYS
Violation Citation:	Hazardous waste is stored in excess of allowable time period (90 days) without a State permit or written variance. CCR 25201(a) & 66262.34(a)&(c)
Activity:	ACTIVE
Permit Number:	102535
Update Date:	11/02/2012
Inspection Date:	06/23/2006
Violation Code:	6HV0304
Violation:	WASTE DETERMINATION NOT MADE
Violation Citation:	Generator of a waste has not determined if that waste is a hazardous waste as defined by law. CCR 66262.11 & 66260.200(c)
Activity:	ACTIVE
Permit Number:	102535
Update Date:	11/02/2012
Inspection Date:	06/30/2006
Violation Code:	6HV0201
Violation:	WASTE CONTAINER NOT CLOSED
Violation Citation:	Hazardous waste containers are not kept closed while in storage. CCR 66265.173(a)
Activity:	ACTIVE
Permit Number:	102535
Update Date:	11/02/2012
Inspection Date:	06/30/2006
Violation Code:	6HV0202
Violation:	WASTE CONTAINER W/O LABELS
Violation Citation:	Hazardous waste containers &/or tanks are missing labels, accumulation date and/or are improperly labeled. CCR 66262.34(a)(2); 66262.34(a)(3) & 66262.34(f)
Activity:	ACTIVE
Permit Number:	102535
Update Date:	11/02/2012
Inspection Date:	06/30/2006
Violation Code:	6HV0209
Violation:	WASTE ONSITE >90/180/270 DAYS
Violation Citation:	Hazardous waste is stored in excess of allowable time period (90 days) without a State permit or written variance. CCR 25201(a) & 66262.34(a)&(c)
Activity:	ACTIVE
Permit Number:	102535
Update Date:	11/02/2012

U C S D MAIN CAMPUS/MAYER HALL BLDG (Continued) **S102439541**

Inspection Date:	06/30/2006
Violation Code:	6HV4208
Violation:	SHARPS CONTAINER: NO TAPED SHUT
Violation Citation:	Full sharps container ready for disposal not taped closed or tightly-lidded to preclude loss of contents. 118285(b)
Activity:	ACTIVE
Permit Number:	102535
Update Date:	11/02/2012
Inspection Date:	06/30/2006
Violation Code:	6HV4211
Violation:	RED BAGS NOT TIED OFF
Violation Citation:	Red bags not tied-off to prevent leakage or expulsion of contents during handling and storage. 118280(a)
Activity:	ACTIVE
Permit Number:	102535
Update Date:	11/02/2012
Inspection Date:	06/30/2006
Violation Code:	6HV4212
Violation:	RED BAGS NOT CONTAINERIZED
Violation Citation:	Did not containerize and place red bags in rigid, leak resistant, and covered containers or bins. 118280(b)
Activity:	ACTIVE
Permit Number:	102535
Update Date:	11/02/2012
Inspection Date:	07/06/2006
Violation Code:	6HV0201
Violation:	WASTE CONTAINER NOT CLOSED
Violation Citation:	Hazardous waste containers are not kept closed while in storage. CCR 66265.173(a)
Activity:	ACTIVE
Permit Number:	102535
Update Date:	11/02/2012
Inspection Date:	07/06/2006
Violation Code:	6HV0202
Violation:	WASTE CONTAINER W/O LABELS
Violation Citation:	Hazardous waste containers &/or tanks are missing labels, accumulation date and/or are improperly labeled. CCR 66262.34(a)(2); 66262.34(a)(3) & 66262.34(f)
Activity:	ACTIVE
Permit Number:	102535
Update Date:	11/02/2012
Inspection Date:	07/06/2006
Violation Code:	6HV0209
Violation:	WASTE ONSITE >90/180/270 DAYS
Violation Citation:	Hazardous waste is stored in excess of allowable time period (90 days) without a State permit or written variance. CCR 25201(a) & 66262.34(a)&(c)
Activity:	ACTIVE
Permit Number:	102535
Update Date:	11/02/2012
Inspection Date:	07/07/2006

U C S D MAIN CAMPUS/MAYER HALL BLDG (Continued) **S102439541**

Violation Code: 6HV0201
Violation: WASTE CONTAINER NOT CLOSED
Violation Citation: Hazardous waste containers are not kept closed while in storage. CCR 66265.173(a)
Activity: ACTIVE

Permit Number: 102535
Update Date: 11/02/2012
Inspection Date: 07/07/2006
Violation Code: 6HV0202
Violation: WASTE CONTAINER W/O LABELS
Violation Citation: Hazardous waste containers &/or tanks are missing labels, accumulation date and/or are improperly labeled. CCR 66262.34(a)(2); 66262.34(a)(3) & 66262.34(f)
Activity: ACTIVE

Permit Number: 102535
Update Date: 11/02/2012
Inspection Date: 07/07/2006
Violation Code: 6HV0209
Violation: WASTE ONSITE >90/180/270 DAYS
Violation Citation: Hazardous waste is stored in excess of allowable time period (90 days) without a State permit or written variance. CCR 25201(a) & 66262.34(a)&(c)
Activity: ACTIVE

Permit Number: 102535
Update Date: 11/02/2012
Inspection Date: 08/18/2006
Violation Code: 6HV3263
Violation: MONITOR SYSTEM NOT ALL FUNCTIONAL
Violation Citation: Monitoring system components &/or devices are not all functional. 2630, 2641(j), 2632
Activity: ACTIVE

Permit Number: 102535
Update Date: 11/02/2012
Inspection Date: 08/18/2006
Violation Code: 6HV3405
Violation: LLD DOESN'T DETECT 3.0 GPH OR EQUIVA
Violation Citation: DOUBLE WALLED PRESSURIZED PIPING: OPTION 3-Line leak detector does not detect 3.0 gph or equivalent? 2636(f)(2)
Activity: ACTIVE

Permit Number: 102535
Update Date: 11/02/2012
Inspection Date: 08/31/2006
Violation Code: 6HV3103
Violation: NO UST PLAN CHECK PERMIT OBTAINED
Violation Citation: UST repair/modify/closure permit not obtained .68.1004, 68.1005, 68.1009.5
Activity: ACTIVE

Permit Number: 102535
Update Date: 11/02/2012
Inspection Date: 11/05/2004
Violation Code: 6HV0202

U C S D MAIN CAMPUS/MAYER HALL BLDG (Continued) **S102439541**

Violation:	WASTE CONTAINER W/O LABELS
Violation Citation:	Hazardous waste containers &/or tanks are missing labels, accumulation date and/or are improperly labeled. CCR 66262.34(a)(2); 66262.34(a)(3) & 66262.34(f)
Activity:	ACTIVE
Permit Number:	102535
Update Date:	11/02/2012
Inspection Date:	11/05/2004
Violation Code:	6HV0207
Violation:	FIRE/EXPLOSION/RELEASE NOT MINIMIZED
Violation Citation:	Facility not maintained &/operated to minimize possibility of fire, explosion or release. CCR 66265.31
Activity:	ACTIVE
Permit Number:	102535
Update Date:	11/02/2012
Inspection Date:	11/05/2004
Violation Code:	6HV0201
Violation:	WASTE CONTAINER NOT CLOSED
Violation Citation:	Hazardous waste containers are not kept closed while in storage. CCR 66265.173(a)
Activity:	ACTIVE
Permit Number:	102535
Update Date:	11/02/2012
Inspection Date:	08/18/2011
Violation Code:	6HV4351
Violation:	LQG:MWMP NOT SUBMITTED TO HMD
Violation Citation:	Medical Waste Management Plan has not been submitted to County HMD (Initial Submission/updates)(LQG). 117960, 117970
Activity:	ACTIVE
Permit Number:	102535
Update Date:	11/02/2012
Inspection Date:	08/18/2011
Violation Code:	6HV4412
Violation:	PATH WASTE NOT PROPERLY LABELED
Violation Citation:	Generator did not properly label container holding pathology waste with the words -pathology waste- or other approved markings on the lid and side. 118275(f)
Activity:	ACTIVE
Permit Number:	102535
Update Date:	11/02/2012
Inspection Date:	08/18/2011
Violation Code:	6HV0216
Violation:	HAZMATS WITHOUT PROPER LABELS
Violation Citation:	Hazardous materials have not been adequately labeled within 10 days & are now declared hazardous waste. HSC 25124(b)(3)(A) & 66262.34(f)
Activity:	ACTIVE
Permit Number:	102535
Update Date:	11/02/2012
Inspection Date:	08/18/2011
Violation Code:	6HV0217
Violation:	HAZMAT CON. NOT REPACKAGED WI 96 HRS.

U C S D MAIN CAMPUS/MAYER HALL BLDG (Continued) **S102439541**

Violation Citation:	Failed to repackage damaged/deteriorated hazardous material container within 96 hours. 25124(b)(3)(B) & 66262.34(f)
Activity:	ACTIVE
Permit Number:	102535
Update Date:	11/02/2012
Inspection Date:	08/18/2011
Violation Code:	6HV0221
Violation:	DID NOT COMPLY W/SATELLITE REGS.
Violation Citation:	Failed to comply with satellite regulations. 66262.34(e)
Activity:	ACTIVE
Permit Number:	102535
Update Date:	11/02/2012
Inspection Date:	08/18/2011
Violation Code:	6HV0224
Violation:	MISMANAGED EMPTY CONTAINERS >5GALS.
Violation Citation:	Failed to mark date on empty container larger than 5 gallons and/or manage it within one year. 66261.7(e) & (f).
Activity:	ACTIVE
Permit Number:	102535
Update Date:	11/02/2012
Inspection Date:	08/18/2011
Violation Code:	6HV0237
Violation:	U-WASTE STORED >1 YEAR ONSITE
Violation Citation:	The waste generator did not properly dispose of universal wastes within one year. CCR 66273.35(a)
Activity:	ACTIVE
Permit Number:	102535
Update Date:	11/02/2012
Inspection Date:	08/18/2011
Violation Code:	6HV0238
Violation:	FAILED TO MANAGE UW IN A MANNER TO PREVE
Violation Citation:	Failed to manage UW in a manner to prevent release(s) to the environment. 66273.33 & 66273.33.5
Activity:	ACTIVE
Permit Number:	102535
Update Date:	11/02/2012
Inspection Date:	08/18/2011
Violation Code:	6HV0201
Violation:	WASTE CONTAINER NOT CLOSED
Violation Citation:	Hazardous waste containers are not kept closed while in storage. CCR 66265.173(a)
Activity:	ACTIVE
Permit Number:	102535
Update Date:	11/02/2012
Inspection Date:	08/18/2011
Violation Code:	6HV0202
Violation:	WASTE CONTAINER W/O LABELS
Violation Citation:	Hazardous waste containers &/or tanks are missing labels, accumulation date and/or are improperly labeled. CCR 66262.34(a)(2); 66262.34(a)(3) & 66262.34(f)
Activity:	ACTIVE

U C S D MAIN CAMPUS/MAYER HALL BLDG (Continued) **S102439541**

Permit Number:	102535
Update Date:	11/02/2012
Inspection Date:	08/18/2011
Violation Code:	6HV0207
Violation:	FIRE/EXPLOSION/RELEASE NOT MINIMIZED
Violation Citation:	Facility not maintained &/operated to minimize possibility of fire, explosion or release. CCR 66265.31
Activity:	ACTIVE

Permit Number:	102535
Update Date:	11/02/2012
Inspection Date:	08/18/2011
Violation Code:	6HV0235
Violation:	WASTE NOT ACCUMULATED IN CONTAINER/TANK
Violation Citation:	Did not accumulate waste in container or tank. 66262.34(a)(1)
Activity:	ACTIVE

Permit Number:	102535
Update Date:	11/02/2012
Inspection Date:	08/18/2011
Violation Code:	6HV0304
Violation:	WASTE DETERMINATION NOT MADE
Violation Citation:	Generator of a waste has not determined if that waste is a hazardous waste as defined by law. CCR 66262.11 & 66260.200(c)
Activity:	ACTIVE

Permit Number:	102535
Update Date:	11/02/2012
Inspection Date:	08/18/2011
Violation Code:	6HV0239
Violation:	Failed to properly label or mark UW (non
Violation Citation:	Failed to properly label or mark US (non-CESQUWG). 66273.34
Activity:	ACTIVE

Permit Number:	102535
Update Date:	11/02/2012
Inspection Date:	08/16/2010
Violation Code:	6HV0207
Violation:	FIRE/EXPLOSION/RELEASE NOT MINIMIZED
Violation Citation:	Facility not maintained &/operated to minimize possibility of fire, explosion or release. CCR 66265.31
Activity:	ACTIVE

Permit Number:	102535
Update Date:	11/02/2012
Inspection Date:	08/28/2008
Violation Code:	6HV3263
Violation:	MONITOR SYSTEM NOT ALL FUNCTIONAL
Violation Citation:	Monitoring system components &/or devices are not all functional. 2630, 2641(j), 2632
Activity:	ACTIVE

Permit Number:	102535
Update Date:	11/02/2012
Inspection Date:	08/28/2008
Violation Code:	6HV3192
Violation:	NO D.O INSPECTION/INCOMPL;NO REPORTS

U C S D MAIN CAMPUS/MAYER HALL BLDG (Continued) **S102439541**

Violation Citation:	Designated Operator monthly inspection not conducted or incomplete; or DO inspection reports not onsite 2715 (c)(d)(e)
Activity:	ACTIVE
Permit Number:	102535
Update Date:	11/02/2012
Inspection Date:	03/06/2003
Violation Code:	6HV4207
Violation:	SHARPS IMPROPERLY CONTAINED
Violation Citation:	Generator did not store sharps waste in approved and properly marked sharps container. 118285(a)(d)
Activity:	ACTIVE
Permit Number:	102535
Update Date:	11/02/2012
Inspection Date:	03/06/2003
Violation Code:	6HV4209
Violation:	NO GENERATOR'S INFO ON RED BAGS/SHARPS
Violation Citation:	Red bags, sharps containers not labeled with generator's name, address, and phone number. 68.1205
Activity:	ACTIVE
Permit Number:	102535
Update Date:	11/02/2012
Inspection Date:	03/06/2003
Violation Code:	6HV4210
Violation:	MED WASTE NOT IN RED BAGS
Violation Citation:	Generator did not store medical waste in approved and properly marked red bags (non-sharps). 118275
Activity:	ACTIVE
Permit Number:	102535
Update Date:	11/02/2012
Inspection Date:	03/06/2003
Violation Code:	6HV4212
Violation:	RED BAGS NOT CONTAINERIZED
Violation Citation:	Did not containerize and place red bags in rigid, leak resistant, and covered containers or bins. 118280(b)
Activity:	ACTIVE
Permit Number:	102535
Update Date:	11/02/2012
Inspection Date:	03/06/2003
Violation Code:	6HV4213
Violation:	NO LABEL: LIDS/SIDES OF CONTAINER
Violation Citation:	Did not label waste container/bin on the lid and side so as to be clearly visible. 118280(b)
Activity:	ACTIVE
Permit Number:	102535
Update Date:	11/02/2012
Inspection Date:	03/06/2003
Violation Code:	6HV4259
Violation:	ILLEGAL DISPOSAL OF MED WASTE
Violation Citation:	Unlawful disposal of untreated medical waste to an unauthorized point. 118340
Activity:	ACTIVE

U C S D MAIN CAMPUS/MAYER HALL BLDG (Continued) **S102439541**

Permit Number:	102535
Update Date:	11/02/2012
Inspection Date:	03/06/2003
Violation Code:	6HV0201
Violation:	WASTE CONTAINER NOT CLOSED
Violation Citation:	Hazardous waste containers are not kept closed while in storage. CCR 66265.173(a)
Activity:	ACTIVE
Permit Number:	102535
Update Date:	11/02/2012
Inspection Date:	03/06/2003
Violation Code:	6HV0202
Violation:	WASTE CONTAINER W/O LABELS
Violation Citation:	Hazardous waste containers &/or tanks are missing labels, accumulation date and/or are improperly labeled. CCR 66262.34(a)(2); 66262.34(a)(3) & 66262.34(f)
Activity:	ACTIVE
Permit Number:	102535
Update Date:	11/02/2012
Inspection Date:	03/06/2003
Violation Code:	6HV0304
Violation:	WASTE DETERMINATION NOT MADE
Violation Citation:	Generator of a waste has not determined if that waste is a hazardous waste as defined by law. CCR 66262.11 & 66260.200(c)
Activity:	ACTIVE
Permit Number:	102535
Update Date:	11/02/2012
Inspection Date:	03/06/2003
Violation Code:	6HV0401
Violation:	TRAINING RECORDS UNAVAILABLE
Violation Citation:	Personnel training records are not maintained to document compliance with requirements for current and former employees. CCR 66265.16(d)&(e)
Activity:	ACTIVE
Permit Number:	102535
Update Date:	11/02/2012
Inspection Date:	09/22/2003
Violation Code:	6HV3257
Violation:	2NDRY CONTAINMENT NOT LIQUID FREE
Violation Citation:	Secondary containment system components not liquid free. 2631(d)(4)
Activity:	ACTIVE
Permit Number:	102535
Update Date:	11/02/2012
Inspection Date:	04/29/2003
Violation Code:	6HV0202
Violation:	WASTE CONTAINER W/O LABELS
Violation Citation:	Hazardous waste containers &/or tanks are missing labels, accumulation date and/or are improperly labeled. CCR 66262.34(a)(2); 66262.34(a)(3) & 66262.34(f)
Activity:	ACTIVE
Permit Number:	102535

U C S D MAIN CAMPUS/MAYER HALL BLDG (Continued) **S102439541**

Update Date:	11/02/2012
Inspection Date:	04/29/2003
Violation Code:	6HV0201
Violation:	WASTE CONTAINER NOT CLOSED
Violation Citation:	Hazardous waste containers are not kept closed while in storage. CCR 66265.173(a)
Activity:	ACTIVE
Permit Number:	102535
Update Date:	11/02/2012
Inspection Date:	04/29/2003
Violation Code:	6HV0216
Violation:	HAZMATS WITHOUT PROPER LABELS
Violation Citation:	Hazardous materials have not been adequately labeled within 10 days & are now declared hazardous waste. HSC 25124(b)(3)(A) & 66262.34(f)
Activity:	ACTIVE
Permit Number:	102535
Update Date:	11/02/2012
Inspection Date:	04/29/2003
Violation Code:	6HV0405
Violation:	AISLE SPACE IS OBSTRUCTED
Violation Citation:	An aisle space to allow unobstructed movement of personnel & emergency control equipment is not provided and maintained. CCR 66265.35
Activity:	ACTIVE
Permit Number:	102535
Update Date:	11/02/2012
Inspection Date:	04/29/2003
Violation Code:	6HV4202
Violation:	MED WASTE NO SEGREGATED AT POINT OF ORIG
Violation Citation:	Medical waste was not separated from other waste at the point of origin. 118275
Activity:	ACTIVE
Permit Number:	102535
Update Date:	11/02/2012
Inspection Date:	08/18/2011
Violation Code:	6HV3164
Violation:	MONITOR EQUIP NOT PER MANUF. SPECS
Violation Citation:	All monitoring equipment not installed, calibrated, operated, and/or maintained per manufacturer instructions. 2638(a), 2641(j)
Activity:	ACTIVE
Permit Number:	102535
Update Date:	11/02/2012
Inspection Date:	08/18/2011
Violation Code:	6HV3254
Violation:	UST SYSTEM W/O APPROVED OVERFILL PROTECT
Violation Citation:	UST system does not have an approved overfill protection system. 2635(b)(2)
Activity:	ACTIVE
Permit Number:	102535
Update Date:	11/02/2012
Inspection Date:	08/18/2011
Violation Code:	6HV3264

U C S D MAIN CAMPUS/MAYER HALL BLDG (Continued) **S102439541**

Violation:	SPILL CONT. NOT TESTED ANNUALLY
Violation Citation:	Spill containment at fill point not tested annually. 25284.2
Activity:	ACTIVE
Permit Number:	102535
Update Date:	11/02/2012
Inspection Date:	08/18/2011
Violation Code:	6HV4202
Violation:	MED WASTE NO SEGREGATED AT POINT OF ORIG
Violation Citation:	Medical waste was not separated from other waste at the point of origin. 118275
Activity:	ACTIVE
Permit Number:	102535
Update Date:	11/02/2012
Inspection Date:	08/18/2011
Violation Code:	6HV4208
Violation:	SHARPS CONTAINER: NO TAPED SHUT
Violation Citation:	Full sharps container ready for disposal not taped closed or tightly-lidded to preclude loss of contents. 118285(b)
Activity:	ACTIVE
Permit Number:	102535
Update Date:	11/02/2012
Inspection Date:	08/18/2011
Violation Code:	6HV4209
Violation:	NO GENERATOR'S INFO ON RED BAGS/SHARPS
Violation Citation:	Red bags, sharps containers not labeled with generator's name, address, and phone number. 68.1205
Activity:	ACTIVE
Permit Number:	102535
Update Date:	11/02/2012
Inspection Date:	08/18/2011
Violation Code:	6HV4211
Violation:	RED BAGS NOT TIED OFF
Violation Citation:	Red bags not tied-off to prevent leakage or expulsion of contents during handling and storage. 118280(a)
Activity:	ACTIVE
Permit Number:	102535
Update Date:	11/02/2012
Inspection Date:	08/18/2011
Violation Code:	6HV4212
Violation:	RED BAGS NOT CONTAINERIZED
Violation Citation:	Did not containerize and place red bags in rigid, leak resistant, and covered containers or bins. 118280(b)
Activity:	ACTIVE
Permit Number:	102535
Update Date:	11/02/2012
Inspection Date:	08/18/2011
Violation Code:	6HV4306
Violation:	FULL SHARPS STORED > 30 DAYS AT >0C
Violation Citation:	Storage time exceeded for full sharps container(s), stored greater than 30 days at greater than 0C room temperatures. 118285(c)
Activity:	ACTIVE

U C S D MAIN CAMPUS/MAYER HALL BLDG (Continued) **S102439541**

Permit Number:	102535
Update Date:	11/02/2012
Inspection Date:	08/18/2011
Violation Code:	6HV4307
Violation:	SQG:RED BAGS > 7 DAYS AT >0C ROOM TEMP
Violation Citation:	Storage time exceeded for red bag waste, stored greater than 7 days at greater than 0C room temperature (for generators of >20 pounds/month). 118280(d)(1)(A)
Activity:	ACTIVE

Permit Number:	102535
Update Date:	11/02/2012
Inspection Date:	08/18/2011
Violation Code:	6HV4219
Violation:	MW INTERIM STORAGE NOT POSTED
Violation Citation:	MW interim storage area not marked with warning sign or a biohazard symbol legible from 5 feet. 118307, 118310
Activity:	ACTIVE

Permit Number:	102535
Update Date:	11/02/2012
Inspection Date:	12/04/2003
Violation Code:	6HV0304
Violation:	WASTE DETERMINATION NOT MADE
Violation Citation:	Generator of a waste has not determined if that waste is a hazardous waste as defined by law. CCR 66262.11 & 66260.200(c)
Activity:	ACTIVE

UST:

UST Name:	UNDERGROUND TANK 102535 T001
Last Update:	2012-11-02 14:17:38
Permit Number:	102535
Tank Type:	SINGLE WALL
Additional Id:	FO-03-6335
Capacity Gallons:	10000
UST Contents:	DIESEL
Other Content Info:	DIESEL
Reg Status:	REMOVED
Remove Close Date:	1998-02-17 00:00:00
Year Installed:	1973-01-01 00:00:00
Pipe Type:	SINGLE WALL
Delivery System:	SUCTION
Monitor Code:	11
UST Monitor Method:	SW TANK SW SUCTION PIPE W/ CERTIFIED ATG: IN-TANK TEST MONTHLY, PIPE TEST TRIENNIALLY

UST Name:	UNDERGROUND TANK 102535 T002
Last Update:	2012-11-02 14:17:38
Permit Number:	102535
Tank Type:	SINGLE WALL
Additional Id:	ORT
Capacity Gallons:	3000
UST Contents:	DIESEL
Other Content Info:	DIESEL
Reg Status:	CLOSED
Remove Close Date:	1989-02-15 00:00:00
Year Installed:	Not reported

U C S D MAIN CAMPUS/MAYER HALL BLDG (Continued) **S102439541**

Pipe Type:	SINGLE WALL
Delivery System:	SUCTION
Monitor Code:	11
UST Monitor Method:	SW TANK SW SUCTION PIPE W/ CERTIFIED ATG: IN-TANK TEST MONTHLY, PIPE TEST TRIENNIALLY
UST Name:	UNDERGROUND TANK 102535 T003
Last Update:	2012-11-02 14:17:38
Permit Number:	102535
Tank Type:	SINGLE WALL
Additional Id:	FO-02-6335
Capacity Gallons:	22238
UST Contents:	DIESEL
Other Content Info:	DIESEL
Reg Status:	REMOVED
Remove Close Date:	1993-02-02 00:00:00
Year Installed:	1961-01-01 00:00:00
Pipe Type:	SINGLE WALL
Delivery System:	SUCTION
Monitor Code:	10
UST Monitor Method:	SW TANK DW PRESSURE PIPE W/POS SHUTOFF LLD W/DAILY RECONCILE OR WEEKLY GAUGE: TNK TEST ANN, PIPE TEST ANN 0.1 GAL/HR OR MO 0.2 GAL/HR
UST Name:	UNDERGROUND TANK 102535 T004
Last Update:	2012-11-02 14:17:38
Permit Number:	102535
Tank Type:	SINGLE WALL
Additional Id:	LAB 2 TANK
Capacity Gallons:	7000
UST Contents:	DIESEL
Other Content Info:	DIESEL
Reg Status:	CLOSED
Remove Close Date:	1989-02-15 00:00:00
Year Installed:	1956-01-01 00:00:00
Pipe Type:	SINGLE WALL
Delivery System:	SUCTION
Monitor Code:	10
UST Monitor Method:	SW TANK DW PRESSURE PIPE W/POS SHUTOFF LLD W/DAILY RECONCILE OR WEEKLY GAUGE: TNK TEST ANN, PIPE TEST ANN 0.1 GAL/HR OR MO 0.2 GAL/HR
UST Name:	UNDERGROUND TANK 102535 T005
Last Update:	2012-11-02 14:17:38
Permit Number:	102535
Tank Type:	SINGLE WALL
Additional Id:	FO-01-6335
Capacity Gallons:	25124
UST Contents:	DIESEL
Other Content Info:	DIESEL
Reg Status:	REMOVED
Remove Close Date:	1993-02-02 00:00:00
Year Installed:	1961-01-01 00:00:00
Pipe Type:	SINGLE WALL
Delivery System:	SUCTION
Monitor Code:	10
UST Monitor Method:	SW TANK DW PRESSURE PIPE W/POS SHUTOFF LLD W/DAILY RECONCILE OR WEEKLY GAUGE: TNK TEST ANN, PIPE TEST ANN 0.1 GAL/HR OR MO 0.2 GAL/HR

U C S D MAIN CAMPUS/MAYER HALL BLDG (Continued) **S102439541**

UST Name:	UNDERGROUND TANK 102535 T006
Last Update:	2012-11-02 14:17:38
Permit Number:	102535
Tank Type:	SINGLE WALL
Additional Id:	FO-05-6335
Capacity Gallons:	10000
UST Contents:	DIESEL
Other Content Info:	DIESEL
Reg Status:	REMOVED
Remove Close Date:	1998-02-17 00:00:00
Year Installed:	1973-01-01 00:00:00
Pipe Type:	SINGLE WALL
Delivery System:	SUCTION
Monitor Code:	11
UST Monitor Method:	SW TANK SW SUCTION PIPE W/ CERTIFIED ATG: IN-TANK TEST MONTHLY, PIPE TEST TRIENNIALLY

UST Name:	UNDERGROUND TANK 102535 T007
Last Update:	2012-11-02 14:17:38
Permit Number:	102535
Tank Type:	SINGLE WALL
Additional Id:	FO-06-6335
Capacity Gallons:	25000
UST Contents:	DIESEL
Other Content Info:	DIESEL
Reg Status:	REMOVED
Remove Close Date:	1998-02-17 00:00:00
Year Installed:	1973-01-01 00:00:00
Pipe Type:	SINGLE WALL
Delivery System:	SUCTION
Monitor Code:	11
UST Monitor Method:	SW TANK SW SUCTION PIPE W/ CERTIFIED ATG: IN-TANK TEST MONTHLY, PIPE TEST TRIENNIALLY

UST Name:	UNDERGROUND TANK 102535 T008
Last Update:	2012-11-02 14:17:38
Permit Number:	102535
Tank Type:	SINGLE WALL
Additional Id:	CUP #7
Capacity Gallons:	10000
UST Contents:	DIESEL
Other Content Info:	DIESEL
Reg Status:	CLOSED
Remove Close Date:	1999-02-16 00:00:00
Year Installed:	1978-01-01 00:00:00
Pipe Type:	SINGLE WALL
Delivery System:	SUCTION
Monitor Code:	90
UST Monitor Method:	NO MONITORING ALTERNATIVE SELECTED. VERIFY AND ENTER MONITORING ALTERNATIVE DURING INSPECTION.

UST Name:	UNDERGROUND TANK 102535 T009
Last Update:	2012-11-02 14:17:38
Permit Number:	102535
Tank Type:	SINGLE WALL
Additional Id:	FO-04-6335
Capacity Gallons:	25000

U C S D MAIN CAMPUS/MAYER HALL BLDG (Continued) **S102439541**

UST Contents: DIESEL
Other Content Info: DIESEL
Reg Status: REMOVED
Remove Close Date: 1998-06-17 00:00:00
Year Installed: 1973-01-01 00:00:00
Pipe Type: SINGLE WALL
Delivery System: SUCTION
Monitor Code: 10
UST Monitor Method: SW TANK DW PRESSURE PIPE W/POS SHUTOFF LLD W/DAILY RECONCILE OR WEEKLY GAUGE: TNK TEST ANN, PIPE TEST ANN 0.1 GAL/HR OR MO 0.2 GAL/HR

UST Name: UNDERGROUND TANK 102535 T010
Last Update: 2012-11-02 14:17:38
Permit Number: 102535
Tank Type: SINGLE WALL
Additional Id: FO-08-6611 CHEMISTRY RESEARCH
Capacity Gallons: 550
UST Contents: DIESEL
Other Content Info: DIESEL
Reg Status: REMOVED
Remove Close Date: 1999-01-28 00:00:00
Year Installed: 1976-01-01 00:00:00
Pipe Type: SINGLE WALL
Delivery System: SUCTION
Monitor Code: 22
UST Monitor Method: SW TANK (< 551 GALLONS) SW GRAVITY PIPE USING WEEKLY GAUGING: NON-EXEMPT PIPING TEST BIENNIALLY

UST Name: UNDERGROUND TANK 102535 T011
Last Update: 2012-11-02 14:17:38
Permit Number: 102535
Tank Type: SINGLE WALL
Additional Id: 6330 TANK
Capacity Gallons: 1000
UST Contents: DIESEL
Other Content Info: DIESEL
Reg Status: REMOVED
Remove Close Date: 1989-02-16 00:00:00
Year Installed: 1956-01-01 00:00:00
Pipe Type: SINGLE WALL
Delivery System: SUCTION
Monitor Code: 22
UST Monitor Method: SW TANK (< 551 GALLONS) SW GRAVITY PIPE USING WEEKLY GAUGING: NON-EXEMPT PIPING TEST BIENNIALLY

UST Name: UNDERGROUND TANK 102535 T012
Last Update: 2012-11-02 14:17:38
Permit Number: 102535
Tank Type: SINGLE WALL
Additional Id: T-3 TOWER
Capacity Gallons: 100000
UST Contents: Not reported
Other Content Info: SEE FILE FOR CONTENTS
Reg Status: EXEMPT
Remove Close Date: Not reported
Year Installed: 1961-01-01 00:00:00
Pipe Type: Not reported

U C S D MAIN CAMPUS/MAYER HALL BLDG (Continued) **S102439541**

Delivery System: Not reported
Monitor Code: 24
UST Monitor Method: VISUAL MONITORING: DAILY (MINIMUM) LOG OF INSPECTIONS

UST Name: UNDERGROUND TANK 102535 T013
Last Update: 2012-11-02 14:17:38
Permit Number: 102535
Tank Type: SINGLE WALL
Additional Id: T-1 TOWER
Capacity Gallons: 100000
UST Contents: Not reported
Other Content Info: SEE FILE FOR CONTENTS
Reg Status: EXEMPT
Remove Close Date: Not reported
Year Installed: 1961-01-01 00:00:00
Pipe Type: Not reported
Delivery System: Not reported
Monitor Code: 24
UST Monitor Method: VISUAL MONITORING: DAILY (MINIMUM) LOG OF INSPECTIONS

UST Name: UNDERGROUND TANK 102535 T014
Last Update: 2012-11-02 14:17:38
Permit Number: 102535
Tank Type: SINGLE WALL
Additional Id: MAIN TOWER
Capacity Gallons: 300000
UST Contents: Not reported
Other Content Info: SEE FILE FOR CONTENTS
Reg Status: EXEMPT
Remove Close Date: Not reported
Year Installed: 1971-01-01 00:00:00
Pipe Type: Not reported
Delivery System: Not reported
Monitor Code: 24
UST Monitor Method: VISUAL MONITORING: DAILY (MINIMUM) LOG OF INSPECTIONS

UST Name: UNDERGROUND TANK 102535 T015
Last Update: 2012-11-02 14:17:38
Permit Number: 102535
Tank Type: SINGLE WALL
Additional Id: G-01
Capacity Gallons: 10000
UST Contents: REGULAR UNLEADED
Other Content Info: REGULAR UNLEADED
Reg Status: REMOVED
Remove Close Date: 1999-04-20 00:00:00
Year Installed: Not reported
Pipe Type: SINGLE WALL
Delivery System: SUCTION
Monitor Code: 11
UST Monitor Method: SW TANK SW SUCTION PIPE W/ CERTIFIED ATG: IN-TANK TEST MONTHLY, PIPE TEST TRIENNIALLY

UST Name: UNDERGROUND TANK 102535 T016
Last Update: 2012-11-02 14:17:38
Permit Number: 102535
Tank Type: SINGLE WALL

U C S D MAIN CAMPUS/MAYER HALL BLDG (Continued) **S102439541**

Additional Id:	G-02
Capacity Gallons:	10000
UST Contents:	REGULAR UNLEADED
Other Content Info:	REGULAR UNLEADED
Reg Status:	REMOVED
Remove Close Date:	1999-04-20 00:00:00
Year Installed:	Not reported
Pipe Type:	SINGLE WALL
Delivery System:	SUCTION
Monitor Code:	11
UST Monitor Method:	SW TANK SW SUCTION PIPE W/ CERTIFIED ATG: IN-TANK TEST MONTHLY, PIPE TEST TRIENNIALLY

UST Name:	UNDERGROUND TANK 102535 T017
Last Update:	2012-11-02 14:17:38
Permit Number:	102535
Tank Type:	SINGLE WALL
Additional Id:	G03
Capacity Gallons:	8000
UST Contents:	REGULAR UNLEADED
Other Content Info:	REGULAR UNLEADED
Reg Status:	REMOVED
Remove Close Date:	1999-04-20 00:00:00
Year Installed:	Not reported
Pipe Type:	SINGLE WALL
Delivery System:	SUCTION
Monitor Code:	11
UST Monitor Method:	SW TANK SW SUCTION PIPE W/ CERTIFIED ATG: IN-TANK TEST MONTHLY, PIPE TEST TRIENNIALLY

UST Name:	UNDERGROUND TANK 102535 T018
Last Update:	2012-11-02 14:17:38
Permit Number:	102535
Tank Type:	SINGLE WALL
Additional Id:	G04
Capacity Gallons:	2000
UST Contents:	DIESEL
Other Content Info:	DIESEL
Reg Status:	REMOVED
Remove Close Date:	1999-04-20 00:00:00
Year Installed:	Not reported
Pipe Type:	SINGLE WALL
Delivery System:	SUCTION
Monitor Code:	11
UST Monitor Method:	SW TANK SW SUCTION PIPE W/ CERTIFIED ATG: IN-TANK TEST MONTHLY, PIPE TEST TRIENNIALLY

UST Name:	UNDERGROUND TANK 102535 T019
Last Update:	2012-11-02 14:17:38
Permit Number:	102535
Tank Type:	SINGLE WALL
Additional Id:	G05
Capacity Gallons:	280
UST Contents:	Not reported
Other Content Info:	WASTE OIL
Reg Status:	REMOVED
Remove Close Date:	1999-04-20 00:00:00

U C S D MAIN CAMPUS/MAYER HALL BLDG (Continued) **S102439541**

Year Installed: Not reported
Pipe Type: Not reported
Delivery System: Not reported
Monitor Code: 22
UST Monitor Method: SW TANK (< 551 GALLONS) SW GRAVITY PIPE USING WEEKLY GAUGING: NON-EXEMPT PIPING TEST BIENNIALLY

UST Name: UNDERGROUND TANK 102535 T020
Last Update: 2012-11-02 14:17:38
Permit Number: 102535
Tank Type: SINGLE WALL
Additional Id: G06
Capacity Gallons: 1000
UST Contents: Not reported
Other Content Info: WASTE OIL
Reg Status: REMOVED
Remove Close Date: 1999-04-20 00:00:00
Year Installed: Not reported
Pipe Type: Not reported
Delivery System: Not reported
Monitor Code: 90
UST Monitor Method: NO MONITORING ALTERNATIVE SELECTED. VERIFY AND ENTER MONITORING ALTERNATIVE DURING INSPECTION.

UST Name: UNDERGROUND TANK 102535 T021
Last Update: 2012-11-02 14:17:38
Permit Number: 102535
Tank Type: SINGLE WALL
Additional Id: G-11 PCB OIL,KEROSINE
Capacity Gallons: 500
UST Contents: Not reported
Other Content Info: PCB OIL,KEROSINE
Reg Status: REMOVED
Remove Close Date: 1989-02-16 00:00:00
Year Installed: Not reported
Pipe Type: Not reported
Delivery System: Not reported
Monitor Code: 10
UST Monitor Method: SW TANK DW PRESSURE PIPE W/POS SHUTOFF LLD W/DAILY RECONCILE OR WEEKLY GAUGE: TNK TEST ANN, PIPE TEST ANN 0.1 GAL/HR OR MO 0.2 GAL/HR

UST Name: UNDERGROUND TANK 102535 T022
Last Update: 2012-11-02 14:17:38
Permit Number: 102535
Tank Type: SINGLE WALL
Additional Id: G-12 PCB OIL,KEROSINE
Capacity Gallons: 500
UST Contents: Not reported
Other Content Info: PCB OIL,KEROSINE
Reg Status: REMOVED
Remove Close Date: 1989-02-16 00:00:00
Year Installed: Not reported
Pipe Type: Not reported
Delivery System: Not reported
Monitor Code: 10
UST Monitor Method: SW TANK DW PRESSURE PIPE W/POS SHUTOFF LLD W/DAILY RECONCILE OR WEEKLY GAUGE: TNK TEST ANN, PIPE TEST ANN 0.1 GAL/HR OR MO 0.2 GAL/HR

U C S D MAIN CAMPUS/MAYER HALL BLDG (Continued) **S102439541**

UST Name:	UNDERGROUND TANK 102535 T023
Last Update:	2012-11-02 14:17:38
Permit Number:	102535
Tank Type:	SINGLE WALL
Additional Id:	G-13 PCB OIL,KEROSINE
Capacity Gallons:	500
UST Contents:	Not reported
Other Content Info:	PCB OIL,KEROSINE
Reg Status:	REMOVED
Remove Close Date:	1989-02-16 00:00:00
Year Installed:	Not reported
Pipe Type:	Not reported
Delivery System:	Not reported
Monitor Code:	10
UST Monitor Method:	SW TANK DW PRESSURE PIPE W/POS SHUTOFF LLD W/DAILY RECONCILE OR WEEKLY GAUGE: TNK TEST ANN, PIPE TEST ANN 0.1 GAL/HR OR MO 0.2 GAL/HR

UST Name:	UNDERGROUND TANK 102535 T024
Last Update:	2012-11-02 14:17:38
Permit Number:	102535
Tank Type:	DOUBLE WALL
Additional Id:	NT1462, RT2363, RT5030
Capacity Gallons:	550
UST Contents:	DIESEL
Other Content Info:	LIBRARY
Reg Status:	ACTIVE
Remove Close Date:	Not reported
Year Installed:	1990-01-01 00:00:00
Pipe Type:	DOUBLE WALL
Delivery System:	SUCTION
Monitor Code:	21
UST Monitor Method:	DW TANK DW SUCTION AND/ OR GRAVITY PIPING WITH INTERSTITIAL MONITORS: INTERSTITIAL.

UST Name:	UNDERGROUND TANK 102535 T025
Last Update:	2012-11-02 14:17:38
Permit Number:	102535
Tank Type:	UNKNOWN
Additional Id:	AT2327
Capacity Gallons:	300
UST Contents:	REGULAR UNLEADED
Other Content Info:	REGULAR UNLEADED
Reg Status:	REMOVED
Remove Close Date:	1991-12-07 00:00:00
Year Installed:	Not reported
Pipe Type:	Not reported
Delivery System:	Not reported
Monitor Code:	90
UST Monitor Method:	NO MONITORING ALTERNATIVE SELECTED. VERIFY AND ENTER MONITORING ALTERNATIVE DURING INSPECTION.

UST Name:	UNDERGROUND TANK 102535 T026
Last Update:	2012-11-02 14:17:38
Permit Number:	102535
Tank Type:	UNKNOWN
Additional Id:	AT2327
Capacity Gallons:	300

U C S D MAIN CAMPUS/MAYER HALL BLDG (Continued) **S102439541**

UST Contents:	REGULAR UNLEADED
Other Content Info:	REGULAR UNLEADED
Reg Status:	REMOVED
Remove Close Date:	1991-12-07 00:00:00
Year Installed:	Not reported
Pipe Type:	Not reported
Delivery System:	Not reported
Monitor Code:	90
UST Monitor Method:	NO MONITORING ALTERNATIVE SELECTED. VERIFY AND ENTER MONITORING ALTERNATIVE DURING INSPECTION.
UST Name:	UNDERGROUND TANK 102535 T027
Last Update:	2012-11-02 14:17:38
Permit Number:	102535
Tank Type:	UNKNOWN
Additional Id:	AT2327
Capacity Gallons:	1100
UST Contents:	REGULAR UNLEADED
Other Content Info:	REGULAR UNLEADED
Reg Status:	REMOVED
Remove Close Date:	1991-12-07 00:00:00
Year Installed:	Not reported
Pipe Type:	Not reported
Delivery System:	Not reported
Monitor Code:	90
UST Monitor Method:	NO MONITORING ALTERNATIVE SELECTED. VERIFY AND ENTER MONITORING ALTERNATIVE DURING INSPECTION.
UST Name:	UNDERGROUND TANK 102535 T028
Last Update:	2012-11-02 14:17:38
Permit Number:	102535
Tank Type:	UNKNOWN
Additional Id:	AT2677
Capacity Gallons:	1200
UST Contents:	Not reported
Other Content Info:	GASOLINE & WASTE OIL
Reg Status:	REMOVED
Remove Close Date:	1992-08-25 00:00:00
Year Installed:	Not reported
Pipe Type:	Not reported
Delivery System:	Not reported
Monitor Code:	90
UST Monitor Method:	NO MONITORING ALTERNATIVE SELECTED. VERIFY AND ENTER MONITORING ALTERNATIVE DURING INSPECTION.
UST Name:	UNDERGROUND TANK 102535 T029
Last Update:	2012-11-02 14:17:38
Permit Number:	102535
Tank Type:	SINGLE WALL
Additional Id:	029
Capacity Gallons:	15000
UST Contents:	DIESEL
Other Content Info:	DIESEL
Reg Status:	REMOVED
Remove Close Date:	1994-03-25 00:00:00
Year Installed:	Not reported
Pipe Type:	Not reported

U C S D MAIN CAMPUS/MAYER HALL BLDG (Continued) **S102439541**

Delivery System:	Not reported
Monitor Code:	90
UST Monitor Method:	NO MONITORING ALTERNATIVE SELECTED. VERIFY AND ENTER MONITORING ALTERNATIVE DURING INSPECTION.
UST Name:	UNDERGROUND TANK 102535 T030
Last Update:	2012-11-02 14:17:38
Permit Number:	102535
Tank Type:	DOUBLE WALL
Additional Id:	NT1999/AT5149
Capacity Gallons:	35000
UST Contents:	DIESEL
Other Content Info:	CENTRAL UTILITIES #1 SOUTH
Reg Status:	CLOSED
Remove Close Date:	2005-08-31 00:00:00
Year Installed:	Not reported
Pipe Type:	DOUBLE WALL
Delivery System:	SUCTION
Monitor Code:	21
UST Monitor Method:	DW TANK DW SUCTION AND/ OR GRAVITY PIPING WITH INTERSTITIAL MONITORS: INTERSTITIAL.
UST Name:	UNDERGROUND TANK 102535 T031
Last Update:	2012-11-02 14:17:38
Permit Number:	102535
Tank Type:	DOUBLE WALL
Additional Id:	NT1999/AT5149
Capacity Gallons:	35000
UST Contents:	DIESEL
Other Content Info:	CENTRAL UTILITIES #2 MIDDLE
Reg Status:	CLOSED
Remove Close Date:	2005-08-31 00:00:00
Year Installed:	Not reported
Pipe Type:	DOUBLE WALL
Delivery System:	SUCTION
Monitor Code:	21
UST Monitor Method:	DW TANK DW SUCTION AND/ OR GRAVITY PIPING WITH INTERSTITIAL MONITORS: INTERSTITIAL.
UST Name:	UNDERGROUND TANK 102535 T032
Last Update:	2012-11-02 14:17:38
Permit Number:	102535
Tank Type:	DOUBLE WALL
Additional Id:	NT1999/AT5149
Capacity Gallons:	35000
UST Contents:	DIESEL
Other Content Info:	CENTRAL UTILITIES #3 NORTH
Reg Status:	CLOSED
Remove Close Date:	2005-08-31 00:00:00
Year Installed:	Not reported
Pipe Type:	DOUBLE WALL
Delivery System:	SUCTION
Monitor Code:	21
UST Monitor Method:	DW TANK DW SUCTION AND/ OR GRAVITY PIPING WITH INTERSTITIAL MONITORS: INTERSTITIAL.
UST Name:	UNDERGROUND TANK 102535 T033

U C S D MAIN CAMPUS/MAYER HALL BLDG (Continued) **S102439541**

Last Update:	2012-11-02 14:17:38
Permit Number:	102535
Tank Type:	DOUBLE WALL
Additional Id:	NT2098, RT5383
Capacity Gallons:	12000
UST Contents:	REGULAR UNLEADED
Other Content Info:	GARAGE
Reg Status:	ACTIVE
Remove Close Date:	Not reported
Year Installed:	1998-01-01 00:00:00
Pipe Type:	DOUBLE WALL
Delivery System:	PRESSURE
Monitor Code:	31A
UST Monitor Method:	DW TANK, DW PRESSURIZED PIPE W/ DRY TANK ANNULAR; POSITIVE SHUT-OFF & FAILSAFE, 3.0LLD; UDC W/ POSITIVE SHUT-OFF

UST Name:	UNDERGROUND TANK 102535 T034
Last Update:	2012-11-02 14:17:38
Permit Number:	102535
Tank Type:	DOUBLE WALL
Additional Id:	NT2098, RT4876
Capacity Gallons:	12000
UST Contents:	OTHER
Other Content Info:	BIODIESEL (B20)
Reg Status:	ACTIVE
Remove Close Date:	Not reported
Year Installed:	1998-01-01 00:00:00
Pipe Type:	DOUBLE WALL
Delivery System:	PRESSURE
Monitor Code:	31A
UST Monitor Method:	DW TANK, DW PRESSURIZED PIPE W/ DRY TANK ANNULAR; POSITIVE SHUT-OFF & FAILSAFE, 3.0LLD; UDC W/ POSITIVE SHUT-OFF

UST Name:	UNDERGROUND TANK 102535 T035
Last Update:	2012-11-02 14:17:38
Permit Number:	102535
Tank Type:	DOUBLE WALL
Additional Id:	NT2164/RT3737
Capacity Gallons:	1000
UST Contents:	DIESEL
Other Content Info:	CHEM REASERCH
Reg Status:	ACTIVE
Remove Close Date:	Not reported
Year Installed:	Not reported
Pipe Type:	DOUBLE WALL
Delivery System:	PRESSURE
Monitor Code:	21
UST Monitor Method:	DW TANK DW SUCTION AND/ OR GRAVITY PIPING WITH INTERSTITIAL MONITORS: INTERSTITIAL.

UST Name:	UNDERGROUND TANK 102535 T036
Last Update:	2012-11-02 14:17:38
Permit Number:	102535
Tank Type:	SINGLE WALL
Additional Id:	at4422
Capacity Gallons:	1500
UST Contents:	DIESEL

U C S D MAIN CAMPUS/MAYER HALL BLDG (Continued) **S102439541**

Other Content Info:	DIESEL
Reg Status:	REMOVED
Remove Close Date:	1999-04-13 00:00:00
Year Installed:	Not reported
Pipe Type:	Not reported
Delivery System:	Not reported
Monitor Code:	90
UST Monitor Method:	NO MONITORING ALTERNATIVE SELECTED. VERIFY AND ENTER MONITORING ALTERNATIVE DURING INSPECTION.
UST Name:	UNDERGROUND TANK 102535 T037
Last Update:	2012-11-02 14:17:38
Permit Number:	102535
Tank Type:	SINGLE WALL
Additional Id:	AT4516
Capacity Gallons:	6000
UST Contents:	DIESEL
Other Content Info:	DIESEL
Reg Status:	REMOVED
Remove Close Date:	1999-08-20 00:00:00
Year Installed:	Not reported
Pipe Type:	Not reported
Delivery System:	Not reported
Monitor Code:	99
UST Monitor Method:	OTHER - BLIND REMARK REQUIRED
UST Name:	UNDERGROUND TANK 102535 T039
Last Update:	2012-11-02 14:17:38
Permit Number:	102535
Tank Type:	DOUBLE WALL
Additional Id:	ECUP-1 (NT2358)
Capacity Gallons:	20000
UST Contents:	DIESEL
Other Content Info:	DIESEL - EAST CAMPUS
Reg Status:	ACTIVE
Remove Close Date:	Not reported
Year Installed:	2003-03-01 00:00:00
Pipe Type:	DOUBLE WALL
Delivery System:	SUCTION
Monitor Code:	21
UST Monitor Method:	DW TANK DW SUCTION AND/ OR GRAVITY PIPING WITH INTERSTITIAL MONITORS: INTERSTITIAL
UST Name:	UNDERGROUND TANK 102535 T038
Last Update:	2012-11-02 14:17:38
Permit Number:	102535
Tank Type:	Not reported
Additional Id:	AT4758
Capacity Gallons:	750
UST Contents:	Not reported
Other Content Info:	Not reported
Reg Status:	REMOVED
Remove Close Date:	Not reported
Year Installed:	Not reported
Pipe Type:	Not reported
Delivery System:	Not reported
Monitor Code:	Not reported

U C S D MAIN CAMPUS/MAYER HALL BLDG (Continued) **S102439541**

UST Monitor Method: Not reported

Permit Number: Not reported
Business Type: Not reported
EPA Id Number: Not reported
APN: Not reported
Last HMMD Inspection: Not reported
Facility Telephone: (949) 286-7000
Permit Status: Permit Renewed
Permit Expiration: Not reported
Date Last Updated: 10/31/2017
Facility Owner: Not reported
Facility Mailing Address: 15505 Sand Canyon Avenue, MS D-104, Irvine, CA 92618
Facility Mailing City: Not reported
Facility Mailing State: Not reported
Facility Mailing Zip: Not reported
UST Owner: N
Handle Regulated Hazmat: Not reported
Own Or Operate UST: Not reported
Subject To APSA: Not reported
Generate Haz Waste: N
Treat Haz Waste: N
Generate Medical Waste: Not reported

Waste and Materials:
Record ID: DEH2002-HUPFP-200293
Permit Status: Permit Renewed
Active Permit: Y
Child Record Id: DEH2016-HCHEM-0125075
Trade Secret: N
Hazardous Material Type: Mixture
Last Updated: 2017-10-31T02:34:34.000
Chemical Name: Not reported
Common Name: Lead Acid Batteries
Case Number: Not reported

Permit Number: Not reported
Business Type: Not reported
EPA Id Number: Not reported
APN: Not reported
Last HMMD Inspection: Not reported
Facility Telephone: (949) 286-8713
Permit Status: Permit Renewed
Permit Expiration: Not reported
Date Last Updated: 01/24/2018
Facility Owner: Not reported
Facility Mailing Address: 15505 Sand Canyon Avenue, MS D-104, Irvine , CA 92618
Facility Mailing City: Not reported
Facility Mailing State: Not reported
Facility Mailing Zip: Not reported
UST Owner: N
Handle Regulated Hazmat: Not reported
Own Or Operate UST: Not reported
Subject To APSA: Not reported
Generate Haz Waste: N
Treat Haz Waste: N

U C S D MAIN CAMPUS/MAYER HALL BLDG (Continued) **S102439541**

Generate Medical Waste: Not reported

Waste and Materials:
Record ID: DEH2009-HUPFP-211118
Permit Status: Permit Renewed
Active Permit: Y
Child Record Id: DEH2016-HCHEM-0124124
Trade Secret: N
Hazardous Material Type: Mixture
Last Updated: 2017-12-13T02:30:35.000
Chemical Name: Not reported
Common Name: Lead Acid Batteries
Case Number: Not reported

Permit Number: Not reported
Business Type: Not reported
EPA Id Number: CAD020210407
APN: Not reported
Last HMMD Inspection: Not reported
Facility Telephone: (858) 534-9745
Permit Status: Permit Renewed
Permit Expiration: Not reported
Date Last Updated: 10/23/2017
Facility Owner: Not reported
Facility Mailing Address: 9500 Gilman Drive-0089, La Jolla, CA 92093-0089
Facility Mailing City: Not reported
Facility Mailing State: Not reported
Facility Mailing Zip: Not reported
UST Owner: Y
Handle Regulated Hazmat: Not reported
Own Or Operate UST: Not reported
Subject To APSA: Not reported
Generate Haz Waste: Y
Treat Haz Waste: N
Generate Medical Waste: Not reported

Inspection Violation:
Record ID: DEH2002-HUPFP-102535
Permit Status: Permit Renewed
Active Permit: Y
Facility Id Number: 37-000-102535
Program Element: Medical Waste
Inspection Type: Routine
Inspection Number: 4952606
Return To Compliance Date: 2013-11-20T00:00:00.000
Nov: No
Violation Classification: Class II
Underground Storage Tank Id: Not reported
Container/Tank Id: Not reported
Last Update: 2017-10-23T23:57:08.000
Inspection Date: 2013-08-08T16:12:00.000
Violation Code: 4210 Medical waste not stored in approved and properly marked red bags. 118275

Record ID: DEH2002-HUPFP-102535
Permit Status: Permit Renewed
Active Permit: Y

U C S D MAIN CAMPUS/MAYER HALL BLDG (Continued) **S102439541**

Facility Id Number:	37-000-102535
Program Element:	Hazardous Waste Generator
Inspection Type:	Routine
Inspection Number:	4952606
Return To Compliance Date:	2013-11-20T00:00:00.000
Nov:	No
Violation Classification:	Class II
Underground Storage Tank Id:	Not reported
Container/Tank Id:	Not reported
Last Update:	2017-10-23T23:57:08.000
Inspection Date:	2013-08-08T16:12:00.000
Violation Code:	HMD0235 Did not accumulate waste in container or tank. 66262.34(a)(1).

Record ID:	DEH2002-HUPFP-102535
Permit Status:	Permit Renewed
Active Permit:	Y
Facility Id Number:	37-000-102535
Program Element:	Medical Waste
Inspection Type:	Routine
Inspection Number:	4088716
Return To Compliance Date:	2012-11-20T00:00:00.000
Nov:	No
Violation Classification:	Class II
Underground Storage Tank Id:	Not reported
Container/Tank Id:	Not reported
Last Update:	2017-10-23T23:57:08.000
Inspection Date:	2012-08-16T15:39:00.000
Violation Code:	4306 Full sharps container stored >30 days at >0 Degrees Celsius. 118285(c)

Record ID:	DEH2002-HUPFP-102535
Permit Status:	Permit Renewed
Active Permit:	Y
Facility Id Number:	37-000-102535
Program Element:	Medical Waste
Inspection Type:	Routine
Inspection Number:	4088716
Return To Compliance Date:	2012-08-30T00:00:00.000
Nov:	No
Violation Classification:	Class II
Underground Storage Tank Id:	Not reported
Container/Tank Id:	Not reported
Last Update:	2017-10-23T23:57:08.000
Inspection Date:	2012-08-16T15:39:00.000
Violation Code:	4203 Enclosure or designated accumulation area for MW containers not secured. 118307, 118310

Record ID:	DEH2002-HUPFP-102535
Permit Status:	Permit Renewed
Active Permit:	Y
Facility Id Number:	37-000-102535
Program Element:	Medical Waste
Inspection Type:	Routine
Inspection Number:	4088716
Return To Compliance Date:	2012-11-14T00:00:00.000
Nov:	No
Violation Classification:	Class II

U C S D MAIN CAMPUS/MAYER HALL BLDG (Continued) **S102439541**

Underground Storage Tank Id:	Not reported
Container/Tank Id:	Not reported
Last Update:	2017-10-23T23:57:08.000
Inspection Date:	2012-08-16T15:39:00.000
Violation Code:	4212 Red bags not containerized in rigid, leak resistant, and covered containers or bins. 118280(b)
Record ID:	DEH2002-HUPFP-102535
Permit Status:	Permit Renewed
Active Permit:	Y
Facility Id Number:	37-000-102535
Program Element:	Medical Waste
Inspection Type:	Routine
Inspection Number:	4088716
Return To Compliance Date:	2012-11-02T00:00:00.000
Nov:	No
Violation Classification:	Class II
Underground Storage Tank Id:	Not reported
Container/Tank Id:	Not reported
Last Update:	2017-10-23T23:57:08.000
Inspection Date:	2012-08-16T15:39:00.000
Violation Code:	4208 Full sharps container not taped closed or tightly-lidded to preclude loss of contents. 118285(b)
Record ID:	DEH2002-HUPFP-102535
Permit Status:	Permit Renewed
Active Permit:	Y
Facility Id Number:	37-000-102535
Program Element:	Medical Waste
Inspection Type:	Routine
Inspection Number:	4088716
Return To Compliance Date:	2012-11-14T00:00:00.000
Nov:	No
Violation Classification:	Class II
Underground Storage Tank Id:	Not reported
Container/Tank Id:	Not reported
Last Update:	2017-10-23T23:57:08.000
Inspection Date:	2012-08-16T15:39:00.000
Violation Code:	4211 Red bags not tied off to prevent leakage/expulsion of contents during handling and storage. 118280(a)
Record ID:	DEH2002-HUPFP-102535
Permit Status:	Permit Renewed
Active Permit:	Y
Facility Id Number:	37-000-102535
Program Element:	Medical Waste
Inspection Type:	Routine
Inspection Number:	4088716
Return To Compliance Date:	2012-11-01T00:00:00.000
Nov:	No
Violation Classification:	Class II
Underground Storage Tank Id:	Not reported
Container/Tank Id:	Not reported
Last Update:	2017-10-23T23:57:08.000
Inspection Date:	2012-08-16T15:39:00.000
Violation Code:	4307 Red bag waste stored >7 days at > 0 Degrees Celsius (for generators of >20lbs/month). 118280(d)(1)(A)

U C S D MAIN CAMPUS/MAYER HALL BLDG (Continued) **S102439541**

Record ID:	DEH2002-HUPFP-102535
Permit Status:	Permit Renewed
Active Permit:	Y
Facility Id Number:	37-000-102535
Program Element:	Medical Waste
Inspection Type:	Routine
Inspection Number:	4088716
Return To Compliance Date:	2012-10-31T00:00:00.000
Nov:	No
Violation Classification:	Class II
Underground Storage Tank Id:	Not reported
Container/Tank Id:	Not reported
Last Update:	2017-10-23T23:57:08.000
Inspection Date:	2012-08-16T15:39:00.000
Violation Code:	4402 Chemo waste container not labeled "Chemotherapy Waste" or "CHEMO" on the lid and the sides. 118275(e)

Record ID:	DEH2002-HUPFP-102535
Permit Status:	Permit Renewed
Active Permit:	Y
Facility Id Number:	37-000-102535
Program Element:	Medical Waste
Inspection Type:	Routine
Inspection Number:	4088716
Return To Compliance Date:	2012-11-14T00:00:00.000
Nov:	No
Violation Classification:	Class II
Underground Storage Tank Id:	Not reported
Container/Tank Id:	Not reported
Last Update:	2017-10-23T23:57:08.000
Inspection Date:	2012-08-16T15:39:00.000
Violation Code:	4209 Primary containers accumulating MW not labeled with generator’s name, address, and phone number. 68.1205

Record ID:	DEH2002-HUPFP-102535
Permit Status:	Permit Renewed
Active Permit:	Y
Facility Id Number:	37-000-102535
Program Element:	Medical Waste
Inspection Type:	Routine
Inspection Number:	4088716
Return To Compliance Date:	2012-08-22T00:00:00.000
Nov:	No
Violation Classification:	Class II
Underground Storage Tank Id:	Not reported
Container/Tank Id:	Not reported
Last Update:	2017-10-23T23:57:08.000
Inspection Date:	2012-08-16T15:39:00.000
Violation Code:	4256 Monthly biological indicator or other approved method not used to confirm proper disinfection. 118215(2)(D)

Record ID:	DEH2002-HUPFP-102535
Permit Status:	Permit Renewed
Active Permit:	Y
Facility Id Number:	37-000-102535
Program Element:	Medical Waste
Inspection Type:	Routine

U C S D MAIN CAMPUS/MAYER HALL BLDG (Continued) **S102439541**

Inspection Number:	4088716
Return To Compliance Date:	2012-11-14T00:00:00.000
Nov:	No
Violation Classification:	Class II
Underground Storage Tank Id:	Not reported
Container/Tank Id:	Not reported
Last Update:	2017-10-23T23:57:08.000
Inspection Date:	2012-08-16T15:39:00.000
Violation Code:	4213 Waste container/bin not labeled with the words "Biohazardous Waste" or with the international biohazard symbol and the word "BIOHAZARD" on the lid and sides. 118280(b)

Record ID:	DEH2002-HUPFP-102535
Permit Status:	Permit Renewed
Active Permit:	Y
Facility Id Number:	37-000-102535
Program Element:	Medical Waste
Inspection Type:	Routine
Inspection Number:	4952606
Return To Compliance Date:	2013-11-20T00:00:00.000
Nov:	No
Violation Classification:	Class II
Underground Storage Tank Id:	Not reported
Container/Tank Id:	Not reported
Last Update:	2017-10-23T23:57:08.000
Inspection Date:	2013-08-08T16:12:00.000
Violation Code:	4214 Reusable containers/bins for MW storage not kept clean/sanitary. 118295, 118305

Record ID:	DEH2002-HUPFP-102535
Permit Status:	Permit Renewed
Active Permit:	Y
Facility Id Number:	37-000-102535
Program Element:	Medical Waste
Inspection Type:	Routine
Inspection Number:	4952606
Return To Compliance Date:	2013-11-20T00:00:00.000
Nov:	No
Violation Classification:	Class II
Underground Storage Tank Id:	Not reported
Container/Tank Id:	Not reported
Last Update:	2017-10-23T23:57:08.000
Inspection Date:	2013-08-08T16:12:00.000
Violation Code:	4212 Red bags not containerized in rigid, leak resistant, and covered containers or bins. 118280(b)

Record ID:	DEH2002-HUPFP-102535
Permit Status:	Permit Renewed
Active Permit:	Y
Facility Id Number:	37-000-102535
Program Element:	Medical Waste
Inspection Type:	Routine
Inspection Number:	4952606
Return To Compliance Date:	2013-09-10T00:00:00.000
Nov:	No
Violation Classification:	Class II
Underground Storage Tank Id:	Not reported

U C S D MAIN CAMPUS/MAYER HALL BLDG (Continued) **S102439541**

Container/Tank Id:	Not reported
Last Update:	2017-10-23T23:57:08.000
Inspection Date:	2013-08-08T16:12:00.000
Violation Code:	4258 Treatment records/logs of dates, time, and temperature not available for 3 years. 118215(2)(E)
Record ID:	DEH2002-HUPFP-102535
Permit Status:	Permit Renewed
Active Permit:	Y
Facility Id Number:	37-000-102535
Program Element:	Medical Waste
Inspection Type:	Routine
Inspection Number:	4952606
Return To Compliance Date:	2013-11-20T00:00:00.000
Nov:	No
Violation Classification:	Class II
Underground Storage Tank Id:	Not reported
Container/Tank Id:	Not reported
Last Update:	2017-10-23T23:57:08.000
Inspection Date:	2013-08-08T16:12:00.000
Violation Code:	4208 Full sharps container not taped closed or tightly-lidded to preclude loss of contents. 118285(b)
Record ID:	DEH2002-HUPFP-102535
Permit Status:	Permit Renewed
Active Permit:	Y
Facility Id Number:	37-000-102535
Program Element:	Medical Waste
Inspection Type:	Routine
Inspection Number:	4952606
Return To Compliance Date:	2013-11-20T00:00:00.000
Nov:	No
Violation Classification:	Class II
Underground Storage Tank Id:	Not reported
Container/Tank Id:	Not reported
Last Update:	2017-10-23T23:57:08.000
Inspection Date:	2013-08-08T16:12:00.000
Violation Code:	4211 Red bags not tied off to prevent leakage/expulsion of contents during handling and storage. 118280(a)
Record ID:	DEH2002-HUPFP-102535
Permit Status:	Permit Renewed
Active Permit:	Y
Facility Id Number:	37-000-102535
Program Element:	Medical Waste
Inspection Type:	Routine
Inspection Number:	4952606
Return To Compliance Date:	2013-11-20T00:00:00.000
Nov:	No
Violation Classification:	Class II
Underground Storage Tank Id:	Not reported
Container/Tank Id:	Not reported
Last Update:	2017-10-23T23:57:08.000
Inspection Date:	2013-08-08T16:12:00.000
Violation Code:	4307 Red bag waste stored >7 days at > 0 Degrees Celsius (for generators of >20lbs/month). 118280(d)(1)(A)

U C S D MAIN CAMPUS/MAYER HALL BLDG (Continued) **S102439541**

Record ID:	DEH2002-HUPFP-102535
Permit Status:	Permit Renewed
Active Permit:	Y
Facility Id Number:	37-000-102535
Program Element:	Medical Waste
Inspection Type:	Routine
Inspection Number:	4952606
Return To Compliance Date:	2013-10-23T00:00:00.000
Nov:	No
Violation Classification:	Class II
Underground Storage Tank Id:	Not reported
Container/Tank Id:	Not reported
Last Update:	2017-10-23T23:57:08.000
Inspection Date:	2013-08-08T16:12:00.000
Violation Code:	4209 Primary containers accumulating MW not labeled with generator’s name, address, and phone number. 68.1205

Record ID:	DEH2002-HUPFP-102535
Permit Status:	Permit Renewed
Active Permit:	Y
Facility Id Number:	37-000-102535
Program Element:	Medical Waste
Inspection Type:	Routine
Inspection Number:	4952606
Return To Compliance Date:	2013-11-20T00:00:00.000
Nov:	No
Violation Classification:	Class II
Underground Storage Tank Id:	Not reported
Container/Tank Id:	Not reported
Last Update:	2017-10-23T23:57:08.000
Inspection Date:	2013-08-08T16:12:00.000
Violation Code:	4213 Waste container/bin not labeled with the words "Biohazardous Waste" or with the international biohazard symbol and the word "BIOHAZARD" on the lid and sides. 118280(b)

Record ID:	DEH2002-HUPFP-102535
Permit Status:	Permit Renewed
Active Permit:	Y
Facility Id Number:	37-000-102535
Program Element:	Medical Waste
Inspection Type:	Routine
Inspection Number:	5164045
Return To Compliance Date:	2014-11-10T00:00:00.000
Nov:	No
Violation Classification:	Class II
Underground Storage Tank Id:	Not reported
Container/Tank Id:	Not reported
Last Update:	2017-10-23T23:57:08.000
Inspection Date:	2014-08-07T13:47:00.000
Violation Code:	HMD4214 Reusable containers/bins for MW storage not kept clean/sanitary. 118295, 118305

Record ID:	DEH2002-HUPFP-102535
Permit Status:	Permit Renewed
Active Permit:	Y
Facility Id Number:	37-000-102535
Program Element:	Medical Waste

U C S D MAIN CAMPUS/MAYER HALL BLDG (Continued) **S102439541**

Inspection Type:	Routine
Inspection Number:	5164045
Return To Compliance Date:	2014-11-04T00:00:00.000
Nov:	No
Violation Classification:	Class II
Underground Storage Tank Id:	Not reported
Container/Tank Id:	Not reported
Last Update:	2017-10-23T23:57:08.000
Inspection Date:	2014-08-07T13:47:00.000
Violation Code:	HMD4203 Enclosure or designated accumulation area for MW containers not secured. 118307, 118310

Record ID:	DEH2002-HUPFP-102535
Permit Status:	Permit Renewed
Active Permit:	Y
Facility Id Number:	37-000-102535
Program Element:	Medical Waste
Inspection Type:	Routine
Inspection Number:	5164045
Return To Compliance Date:	2014-11-10T00:00:00.000
Nov:	No
Violation Classification:	Class II
Underground Storage Tank Id:	Not reported
Container/Tank Id:	Not reported
Last Update:	2017-10-23T23:57:08.000
Inspection Date:	2014-08-07T13:47:00.000
Violation Code:	HMD4212 Red bags not containerized in rigid, leak resistant, and covered containers or bins. 118280(b)

Record ID:	DEH2002-HUPFP-102535
Permit Status:	Permit Renewed
Active Permit:	Y
Facility Id Number:	37-000-102535
Program Element:	Medical Waste
Inspection Type:	Routine
Inspection Number:	5164045
Return To Compliance Date:	2014-11-10T00:00:00.000
Nov:	No
Violation Classification:	Class II
Underground Storage Tank Id:	Not reported
Container/Tank Id:	Not reported
Last Update:	2017-10-23T23:57:08.000
Inspection Date:	2014-08-07T13:47:00.000
Violation Code:	HMD4208 Full sharps container not taped closed or tightly-lidded to preclude loss of contents. 118285(b)

Record ID:	DEH2002-HUPFP-102535
Permit Status:	Permit Renewed
Active Permit:	Y
Facility Id Number:	37-000-102535
Program Element:	Medical Waste
Inspection Type:	Routine
Inspection Number:	5164045
Return To Compliance Date:	2014-11-10T00:00:00.000
Nov:	No
Violation Classification:	Class II
Underground Storage Tank Id:	Not reported

U C S D MAIN CAMPUS/MAYER HALL BLDG (Continued) **S102439541**

Container/Tank Id:	Not reported
Last Update:	2017-10-23T23:57:08.000
Inspection Date:	2014-08-07T13:47:00.000
Violation Code:	HMD4211 Red bags not tied off to prevent leakage/expulsion of contents during handling and storage. 118280(a)
Record ID:	DEH2002-HUPFP-102535
Permit Status:	Permit Renewed
Active Permit:	Y
Facility Id Number:	37-000-102535
Program Element:	Medical Waste
Inspection Type:	Routine
Inspection Number:	5164045
Return To Compliance Date:	2014-11-10T00:00:00.000
Nov:	No
Violation Classification:	Class II
Underground Storage Tank Id:	Not reported
Container/Tank Id:	Not reported
Last Update:	2017-10-23T23:57:08.000
Inspection Date:	2014-08-07T13:47:00.000
Violation Code:	HMD4256 Monthly biological indicator or other approved method not used to confirm proper disinfection. 118215(2)(D)
Record ID:	DEH2002-HUPFP-102535
Permit Status:	Permit Renewed
Active Permit:	Y
Facility Id Number:	37-000-102535
Program Element:	Medical Waste
Inspection Type:	Routine
Inspection Number:	5164045
Return To Compliance Date:	2014-11-10T00:00:00.000
Nov:	No
Violation Classification:	Class II
Underground Storage Tank Id:	Not reported
Container/Tank Id:	Not reported
Last Update:	2017-10-23T23:57:08.000
Inspection Date:	2014-08-07T13:47:00.000
Violation Code:	HMD4219 MW interim storage area not marked with warning sign or a biohazard symbol legible from 5 feet. 118307, 118310
Record ID:	DEH2002-HUPFP-102535
Permit Status:	Permit Renewed
Active Permit:	Y
Facility Id Number:	37-000-102535
Program Element:	Medical Waste
Inspection Type:	Routine
Inspection Number:	5175601
Return To Compliance Date:	2015-09-02T00:00:00.000
Nov:	No
Violation Classification:	CLASS II
Underground Storage Tank Id:	Not reported
Container/Tank Id:	Not reported
Last Update:	2017-10-23T23:57:08.000
Inspection Date:	2015-08-05T15:25:00.000
Violation Code:	HMD4208 Full sharps container not taped closed or tightly-lidded to preclude loss of contents. HSC 118285(b)

U C S D MAIN CAMPUS/MAYER HALL BLDG (Continued) **S102439541**

Record ID:	DEH2002-HUPFP-102535
Permit Status:	Permit Renewed
Active Permit:	Y
Facility Id Number:	37-000-102535
Program Element:	Medical Waste
Inspection Type:	Routine
Inspection Number:	5175601
Return To Compliance Date:	2015-09-02T00:00:00.000
Nov:	No
Violation Classification:	CLASS II
Underground Storage Tank Id:	Not reported
Container/Tank Id:	Not reported
Last Update:	2017-10-23T23:57:08.000
Inspection Date:	2015-08-05T15:25:00.000
Violation Code:	HMD4209 Primary containers accumulating MW not labeled with generator's name, address, and phone number. SDCC 68.1205

Record ID:	DEH2002-HUPFP-102535
Permit Status:	Permit Renewed
Active Permit:	Y
Facility Id Number:	37-000-102535
Program Element:	Hazardous Waste Generator
Inspection Type:	Routine
Inspection Number:	4088716
Return To Compliance Date:	2012-10-10T00:00:00.000
Nov:	No
Violation Classification:	Class II
Underground Storage Tank Id:	Not reported
Container/Tank Id:	Not reported
Last Update:	2017-10-23T23:57:08.000
Inspection Date:	2012-08-16T15:39:00.000
Violation Code:	3030008 Failure to properly label the following categories of universal waste as

Record ID:	DEH2002-HUPFP-102535
Permit Status:	Permit Renewed
Active Permit:	Y
Facility Id Number:	37-000-102535
Program Element:	Medical Waste
Inspection Type:	Routine
Inspection Number:	5175601
Return To Compliance Date:	2015-09-02T00:00:00.000
Nov:	No
Violation Classification:	CLASS II
Underground Storage Tank Id:	Not reported
Container/Tank Id:	Not reported
Last Update:	2017-10-23T23:57:08.000
Inspection Date:	2015-08-05T15:25:00.000
Violation Code:	HMD4211 Biohazard bags not tied off to prevent leakage/expulsion of contents during handling and storage. HSC 118280(a)

Record ID:	DEH2002-HUPFP-102535
Permit Status:	Permit Renewed
Active Permit:	Y
Facility Id Number:	37-000-102535
Program Element:	Medical Waste
Inspection Type:	Routine

U C S D MAIN CAMPUS/MAYER HALL BLDG (Continued) **S102439541**

Inspection Number:	5175601
Return To Compliance Date:	2015-09-02T00:00:00.000
Nov:	No
Violation Classification:	CLASS II
Underground Storage Tank Id:	Not reported
Container/Tank Id:	Not reported
Last Update:	2017-10-23T23:57:08.000
Inspection Date:	2015-08-05T15:25:00.000
Violation Code:	HMD4212 Biohazard bags not containerized in rigid, leak resistant, and covered containers or bins when placed for storage, handling, or transport. HSC 118280(b)

Record ID:	DEH2002-HUPFP-102535
Permit Status:	Permit Renewed
Active Permit:	Y
Facility Id Number:	37-000-102535
Program Element:	Medical Waste
Inspection Type:	Routine
Inspection Number:	5466629
Return To Compliance Date:	2016-08-18T00:00:00.000
Nov:	No
Violation Classification:	Minor
Underground Storage Tank Id:	Not reported
Container/Tank Id:	Not reported
Last Update:	2017-10-23T23:57:08.000
Inspection Date:	2016-08-02T10:46:00.000
Violation Code:	HMD4205 Medical SOLID WASTE not secured to deny access to unauthorized persons. SDCC 68.1211

Record ID:	DEH2002-HUPFP-102535
Permit Status:	Permit Renewed
Active Permit:	Y
Facility Id Number:	37-000-102535
Program Element:	Medical Waste
Inspection Type:	Routine
Inspection Number:	5466629
Return To Compliance Date:	2016-10-06T00:00:00.000
Nov:	No
Violation Classification:	Minor
Underground Storage Tank Id:	Not reported
Container/Tank Id:	Not reported
Last Update:	2017-10-23T23:57:08.000
Inspection Date:	2016-08-02T10:46:00.000
Violation Code:	HMD4208 Full sharps container not taped closed or tightly-lidded to preclude loss of contents. HSC 118285(b)

Record ID:	DEH2002-HUPFP-102535
Permit Status:	Permit Renewed
Active Permit:	Y
Facility Id Number:	37-000-102535
Program Element:	Medical Waste
Inspection Type:	Routine
Inspection Number:	5466629
Return To Compliance Date:	2016-10-06T00:00:00.000
Nov:	No
Violation Classification:	Minor
Underground Storage Tank Id:	Not reported

U C S D MAIN CAMPUS/MAYER HALL BLDG (Continued) **S102439541**

Container/Tank Id:	Not reported
Last Update:	2017-10-23T23:57:08.000
Inspection Date:	2016-08-02T10:46:00.000
Violation Code:	HMD4212 Biohazard bags not containerized in rigid, leak resistant, and covered containers or bins when placed for storage, handling, or transport. HSC 118280(b)
Record ID:	DEH2002-HUPFP-102535
Permit Status:	Permit Renewed
Active Permit:	Y
Facility Id Number:	37-000-102535
Program Element:	Medical Waste
Inspection Type:	Routine
Inspection Number:	5466629
Return To Compliance Date:	2016-11-02T00:00:00.000
Nov:	No
Violation Classification:	Minor
Underground Storage Tank Id:	Not reported
Container/Tank Id:	Not reported
Last Update:	2017-10-23T23:57:08.000
Inspection Date:	2016-08-02T10:46:00.000
Violation Code:	HMD4213 Waste container/bin not labeled with the words "Biohazardous Waste" or with the international biohazard symbol and the word "BIOHAZARD" on the lid and sides. HSC 118280(c)
Record ID:	DEH2002-HUPFP-102535
Permit Status:	Permit Renewed
Active Permit:	Y
Facility Id Number:	37-000-102535
Program Element:	Medical Waste
Inspection Type:	Routine
Inspection Number:	5690443
Return To Compliance Date:	2017-08-10T00:00:00.000
Nov:	No
Violation Classification:	Minor
Underground Storage Tank Id:	Not reported
Container/Tank Id:	Not reported
Last Update:	2017-10-23T23:57:08.000
Inspection Date:	2017-08-10T07:46:22.000
Violation Code:	HMD4205 Medical SOLID WASTE not secured to deny access to unauthorized persons. SDCC 68.1211
Record ID:	DEH2002-HUPFP-102535
Permit Status:	Permit Renewed
Active Permit:	Y
Facility Id Number:	37-000-102535
Program Element:	Medical Waste
Inspection Type:	Routine
Inspection Number:	5690443
Return To Compliance Date:	2017-08-10T00:00:00.000
Nov:	No
Violation Classification:	Minor
Underground Storage Tank Id:	Not reported
Container/Tank Id:	Not reported
Last Update:	2017-10-23T23:57:08.000
Inspection Date:	2017-08-10T07:46:22.000
Violation Code:	HMD4210 Medical waste not stored in approved and properly marked

U C S D MAIN CAMPUS/MAYER HALL BLDG (Continued) **S102439541**

biohazard bags. HSC 118275(a)

Record ID:	DEH2002-HUPFP-102535
Permit Status:	Permit Renewed
Active Permit:	Y
Facility Id Number:	37-000-102535
Program Element:	Hazardous Waste Generator
Inspection Type:	Routine
Inspection Number:	4088716
Return To Compliance Date:	2012-08-23T00:00:00.000
Nov:	No
Violation Classification:	Class II
Underground Storage Tank Id:	Not reported
Container/Tank Id:	Not reported
Last Update:	2017-10-23T23:57:08.000
Inspection Date:	2012-08-16T15:39:00.000
Violation Code:	HMD0209 Accumulated hazardous waste more than 90 days. 25201(a) and 66262.34(a)&(c)

Record ID:	DEH2002-HUPFP-102535
Permit Status:	Permit Renewed
Active Permit:	Y
Facility Id Number:	37-000-102535
Program Element:	Underground Storage Tank
Inspection Type:	Routine
Inspection Number:	4088716
Return To Compliance Date:	2012-08-16T00:00:00.000
Nov:	No
Violation Classification:	Not reported
Underground Storage Tank Id:	035
Container/Tank Id:	Not reported
Last Update:	2017-10-23T23:57:08.000
Inspection Date:	2012-08-16T15:39:00.000
Violation Code:	2030008 Failure to maintain under-dispenser containment, sumps, and/or other secondary containment in good condition and/or free of debris/liquid. HSC 6.7 25290.1, 25290.2, 25291

Record ID:	DEH2002-HUPFP-102535
Permit Status:	Permit Renewed
Active Permit:	Y
Facility Id Number:	37-000-102535
Program Element:	Underground Storage Tank
Inspection Type:	Routine
Inspection Number:	4088716
Return To Compliance Date:	2012-08-16T00:00:00.000
Nov:	No
Violation Classification:	Not reported
Underground Storage Tank Id:	035
Container/Tank Id:	Not reported
Last Update:	2017-10-23T23:57:08.000
Inspection Date:	2012-08-16T15:39:00.000
Violation Code:	2030054 Failure to comply with one or more of the following: maintain the spill bucket in good condition, containment free of debris/liquid, and/or to remove the contents of the spill bucket when a release/leak/spill was observed. 23 CCR 16 2635(b), 2715(c)(2)

Record ID:	DEH2002-HUPFP-102535

U C S D MAIN CAMPUS/MAYER HALL BLDG (Continued) **S102439541**

Permit Status:	Permit Renewed
Active Permit:	Y
Facility Id Number:	37-000-102535
Program Element:	Underground Storage Tank
Inspection Type:	Routine
Inspection Number:	4088716
Return To Compliance Date:	2012-08-16T00:00:00.000
Nov:	No
Violation Classification:	Not reported
Underground Storage Tank Id:	039
Container/Tank Id:	Not reported
Last Update:	2017-10-23T23:57:08.000
Inspection Date:	2012-08-16T15:39:00.000
Violation Code:	2030013 Failure to comply with one or more of the designated operator monthly inspection requirements: failed to inspect the monthly alarm history report; attach a copy of the alarm history; failed to inspect for the presence of liquid or debris in the spill container/spill bucket and under dispenser containment; failed to inspect the under dispenser containment to ensure that monitoring equipment is placed in the proper position; failure to inspect for liquid or debris in the containment sump where an alarm occurred or for which there is no record of a service visit; or failure to check that all testing and maintenance has been completed and documented. 23 CCR 16 2715

Record ID:	DEH2002-HUPFP-102535
Permit Status:	Permit Renewed
Active Permit:	Y
Facility Id Number:	37-000-102535
Program Element:	Underground Storage Tank
Inspection Type:	Routine
Inspection Number:	4952606
Return To Compliance Date:	2013-08-08T00:00:00.000
Nov:	No
Violation Classification:	Not reported
Underground Storage Tank Id:	32813
Container/Tank Id:	Not reported
Last Update:	2017-10-23T23:57:08.000
Inspection Date:	2013-08-08T16:12:00.000
Violation Code:	HMD3261 Dispenser containment not maintained free of liquid. 2631(d)(4).

Record ID:	DEH2002-HUPFP-102535
Permit Status:	Permit Renewed
Active Permit:	Y
Facility Id Number:	37-000-102535
Program Element:	Underground Storage Tank
Inspection Type:	Routine
Inspection Number:	4952606
Return To Compliance Date:	2013-08-08T00:00:00.000
Nov:	No
Violation Classification:	Not reported
Underground Storage Tank Id:	32813
Container/Tank Id:	Not reported
Last Update:	2017-10-23T23:57:08.000
Inspection Date:	2013-08-08T16:12:00.000
Violation Code:	2030016 Failure to continuously monitor the interstitial space of the tank, piping and/or sumps sump such that the leak detection activates

U C S D MAIN CAMPUS/MAYER HALL BLDG (Continued) **S102439541**

an audible/visual alarm when a leak is detected. 23 CCR 16 2631(g), 2632(c)(2)(A)&(B), 2633(c), 2636(f).

Record ID:	DEH2002-HUPFP-102535
Permit Status:	Permit Renewed
Active Permit:	Y
Facility Id Number:	37-000-102535
Program Element:	Underground Storage Tank
Inspection Type:	Routine
Inspection Number:	5466629
Return To Compliance Date:	Not reported
Nov:	Not reported
Violation Classification:	Not reported
Underground Storage Tank Id:	Not reported
Container/Tank Id:	Not reported
Last Update:	2017-10-23T23:57:08.000
Inspection Date:	2016-08-02T10:46:00.000
Violation Code:	2030046 Failure to submit, obtain approval, or maintain a complete/accurate response plan. 23 CCR 2632, 2634(e), 2641(h), 2712(i)

Record ID:	DEH2002-HUPFP-102535
Permit Status:	Permit Renewed
Active Permit:	Y
Facility Id Number:	37-000-102535
Program Element:	Hazardous Waste Generator
Inspection Type:	Routine
Inspection Number:	4088716
Return To Compliance Date:	2012-08-28T00:00:00.000
Nov:	No
Violation Classification:	Class II
Underground Storage Tank Id:	Not reported
Container/Tank Id:	Not reported
Last Update:	2017-10-23T23:57:08.000
Inspection Date:	2012-08-16T15:39:00.000
Violation Code:	HMD0235 Did not accumulate waste in container or tank. 66262.34(a)(1)

Record ID:	DEH2002-HUPFP-102535
Permit Status:	Permit Renewed
Active Permit:	Y
Facility Id Number:	37-000-102535
Program Element:	Hazardous Waste Generator
Inspection Type:	Routine
Inspection Number:	4088716
Return To Compliance Date:	2012-09-06T00:00:00.000
Nov:	No
Violation Classification:	Class II
Underground Storage Tank Id:	Not reported
Container/Tank Id:	Not reported
Last Update:	2017-10-23T23:57:08.000
Inspection Date:	2012-08-16T15:39:00.000
Violation Code:	3130001RCRA: Failure to determine if the waste generated is a hazardous waste.; 22 CCR 12 66262.11

Record ID:	DEH2002-HUPFP-102535
Permit Status:	Permit Renewed
Active Permit:	Y

U C S D MAIN CAMPUS/MAYER HALL BLDG (Continued) **S102439541**

Facility Id Number:	37-000-102535
Program Element:	Hazardous Waste Generator
Inspection Type:	Routine
Inspection Number:	4088716
Return To Compliance Date:	2012-10-30T00:00:00.000
Nov:	No
Violation Classification:	Class II
Underground Storage Tank Id:	Not reported
Container/Tank Id:	Not reported
Last Update:	2017-10-23T23:57:08.000
Inspection Date:	2012-08-16T15:39:00.000
Violation Code:	3130007 RCRA: Failure to properly close hazardous waste containers when not in active use. 22 CCR 15 66265.173

Record ID:	DEH2002-HUPFP-102535
Permit Status:	Permit Renewed
Active Permit:	Y
Facility Id Number:	37-000-102535
Program Element:	Hazardous Waste Generator
Inspection Type:	Routine
Inspection Number:	4088716
Return To Compliance Date:	2012-10-10T00:00:00.000
Nov:	No
Violation Classification:	Class II
Underground Storage Tank Id:	Not reported
Container/Tank Id:	Not reported
Last Update:	2017-10-23T23:57:08.000
Inspection Date:	2012-08-16T15:39:00.000
Violation Code:	HMD0221 HW storage- satellite Failed to comply with hazardous waste satellite container regulations. 22CCR 66262.34(e).

Record ID:	DEH2002-HUPFP-102535
Permit Status:	Permit Renewed
Active Permit:	Y
Facility Id Number:	37-000-102535
Program Element:	Hazardous Waste Generator
Inspection Type:	Routine
Inspection Number:	4088716
Return To Compliance Date:	2012-11-15T00:00:00.000
Nov:	No
Violation Classification:	Class II
Underground Storage Tank Id:	Not reported
Container/Tank Id:	Not reported
Last Update:	2017-10-23T23:57:08.000
Inspection Date:	2012-08-16T15:39:00.000
Violation Code:	3130003 RCRA: Failure to properly label hazardous waste accumulation containers with the following requirements: "Hazardous Waste", name and address of the generator, physical and chemical characteristics of the Hazardous Waste, and starting accumulation date.; 22 CCR 12 66262.34(f)

Record ID:	DEH2002-HUPFP-102535
Permit Status:	Permit Renewed
Active Permit:	Y
Facility Id Number:	37-000-102535
Program Element:	Hazardous Waste Generator
Inspection Type:	Routine

U C S D MAIN CAMPUS/MAYER HALL BLDG (Continued) **S102439541**

Inspection Number:	4088716
Return To Compliance Date:	2012-11-21T00:00:00.000
Nov:	No
Violation Classification:	Class II
Underground Storage Tank Id:	Not reported
Container/Tank Id:	Not reported
Last Update:	2017-10-23T23:57:08.000
Inspection Date:	2012-08-16T15:39:00.000
Violation Code:	3030011 Failure of the universal waste handler to properly process accumulated universal waste within a maximum accumulation time of one year and /or demonstrate the length of time that the universal waste has been accumulated from the date it became a waste or was received. The universal waste handler may make this demonstration by:
Record ID:	DEH2002-HUPFP-102535
Permit Status:	Permit Renewed
Active Permit:	Y
Facility Id Number:	37-000-102535
Program Element:	Hazardous Waste Generator
Inspection Type:	Routine
Inspection Number:	4088716
Return To Compliance Date:	2012-10-10T00:00:00.000
Nov:	No
Violation Classification:	Class II
Underground Storage Tank Id:	Not reported
Container/Tank Id:	Not reported
Last Update:	2017-10-23T23:57:08.000
Inspection Date:	2012-08-16T15:39:00.000
Violation Code:	3040004 Failure of the universal waste handler of electronic devices, CRTs, and CRT glass to prevent the release of the universal waste to the environment under reasonable conditions by the following methods: 1) Immediately clean spills and leaks of universal wastes; and 2) Place all universal waste spills and leaks in containers that are structurally sound and compatible with the universal waste.; 22 CCR 23 66273.33.5
Record ID:	DEH2002-HUPFP-102535
Permit Status:	Permit Renewed
Active Permit:	Y
Facility Id Number:	37-000-102535
Program Element:	Hazardous Waste Generator
Inspection Type:	Routine
Inspection Number:	4952606
Return To Compliance Date:	Not reported
Nov:	Not reported
Violation Classification:	Not reported
Underground Storage Tank Id:	Not reported
Container/Tank Id:	Not reported
Last Update:	2017-10-23T23:57:08.000
Inspection Date:	2013-08-08T16:12:00.000
Violation Code:	HMD0000 STORAGE AND HANDLING
Record ID:	DEH2002-HUPFP-102535
Permit Status:	Permit Renewed
Active Permit:	Y
Facility Id Number:	37-000-102535
Program Element:	Hazardous Waste Generator

U C S D MAIN CAMPUS/MAYER HALL BLDG (Continued) **S102439541**

Inspection Type:	Routine
Inspection Number:	4952606
Return To Compliance Date:	2013-11-20T00:00:00.000
Nov:	No
Violation Classification:	Class II
Underground Storage Tank Id:	Not reported
Container/Tank Id:	Not reported
Last Update:	2017-10-23T23:57:08.000
Inspection Date:	2013-08-08T16:12:00.000
Violation Code:	HMD0209 Accumulated hazardous waste more than 90 days. 25201(a) and 66262.34(a)&(c).
Record ID:	DEH2002-HUPFP-102535
Permit Status:	Permit Renewed
Active Permit:	Y
Facility Id Number:	37-000-102535
Program Element:	Hazardous Waste Generator
Inspection Type:	Routine
Inspection Number:	4952606
Return To Compliance Date:	2013-10-23T00:00:00.000
Nov:	No
Violation Classification:	Class II
Underground Storage Tank Id:	Not reported
Container/Tank Id:	Not reported
Last Update:	2017-10-23T23:57:08.000
Inspection Date:	2013-08-08T16:12:00.000
Violation Code:	3130007 Failed to keep a hazardous waste container or portable tank closed. 22 CCR 66265.173(a)
Record ID:	DEH2002-HUPFP-102535
Permit Status:	Permit Renewed
Active Permit:	Y
Facility Id Number:	37-000-102535
Program Element:	Hazardous Waste Generator
Inspection Type:	Routine
Inspection Number:	4952606
Return To Compliance Date:	2013-11-20T00:00:00.000
Nov:	No
Violation Classification:	Class II
Underground Storage Tank Id:	Not reported
Container/Tank Id:	Not reported
Last Update:	2017-10-23T23:57:08.000
Inspection Date:	2013-08-08T16:12:00.000
Violation Code:	HMD0221 HW storage- satellite Failed to comply with hazardous waste satellite container regulations. 22CCR 66262.34(e).
Record ID:	DEH2002-HUPFP-102535
Permit Status:	Permit Renewed
Active Permit:	Y
Facility Id Number:	37-000-102535
Program Element:	Hazardous Waste Generator
Inspection Type:	Routine
Inspection Number:	4952606
Return To Compliance Date:	2013-11-20T00:00:00.000
Nov:	No
Violation Classification:	Class II
Underground Storage Tank Id:	Not reported

U C S D MAIN CAMPUS/MAYER HALL BLDG (Continued) **S102439541**

Container/Tank Id:	Not reported
Last Update:	2017-10-23T23:57:08.000
Inspection Date:	2013-08-08T16:12:00.000
Violation Code:	HMD0217 Failed to repackage damaged/deteriorated hazardous material containers within 96 hours. HSC 25124(b)(3)(B) & 22CCR 66262.34(f).
Record ID:	DEH2002-HUPFP-102535
Permit Status:	Permit Renewed
Active Permit:	Y
Facility Id Number:	37-000-102535
Program Element:	Hazardous Waste Generator
Inspection Type:	Routine
Inspection Number:	4952606
Return To Compliance Date:	2013-10-23T00:00:00.000
Nov:	No
Violation Classification:	Class II
Underground Storage Tank Id:	Not reported
Container/Tank Id:	Not reported
Last Update:	2017-10-23T23:57:08.000
Inspection Date:	2013-08-08T16:12:00.000
Violation Code:	HMD0224 Empty cont not managed. Failed to mark date on empty container larger than 5 gallons &/or manage it within one year. 22CCR 66261.7(e) & (f).
Record ID:	DEH2002-HUPFP-102535
Permit Status:	Permit Renewed
Active Permit:	Y
Facility Id Number:	37-000-102535
Program Element:	Hazardous Waste Generator
Inspection Type:	Routine
Inspection Number:	4952606
Return To Compliance Date:	2013-11-20T00:00:00.000
Nov:	No
Violation Classification:	Class II
Underground Storage Tank Id:	Not reported
Container/Tank Id:	Not reported
Last Update:	2017-10-23T23:57:08.000
Inspection Date:	2013-08-08T16:12:00.000
Violation Code:	HMD0216 Failed to label hazardous material container that is mislabeled or not adequately labeled within 10 days after the container was discovered to be mislabeled or inadequately labeled. HSC 25124(b)(3)(A) & 22CCR 66262.34(f).
Record ID:	DEH2002-HUPFP-102535
Permit Status:	Permit Renewed
Active Permit:	Y
Facility Id Number:	37-000-102535
Program Element:	Hazardous Waste Generator
Inspection Type:	Routine
Inspection Number:	4952606
Return To Compliance Date:	2013-11-20T00:00:00.000
Nov:	No
Violation Classification:	Class II
Underground Storage Tank Id:	Not reported
Container/Tank Id:	Not reported
Last Update:	2017-10-23T23:57:08.000
Inspection Date:	2013-08-08T16:12:00.000

U C S D MAIN CAMPUS/MAYER HALL BLDG (Continued) **S102439541**

Violation Code:	3130003 RCRA: Failure to properly label hazardous waste accumulation containers with the following requirements: "Hazardous Waste", name and address of the generator, physical and chemical characteristics of the Hazardous Waste, and starting accumulation date.; 22 CCR 12 66262.34(f).
Record ID:	DEH2002-HUPFP-102535
Permit Status:	Permit Renewed
Active Permit:	Y
Facility Id Number:	37-000-102535
Program Element:	Hazardous Waste Generator
Inspection Type:	Routine
Inspection Number:	5164045
Return To Compliance Date:	2014-10-29T00:00:00.000
Nov:	No
Violation Classification:	Class II
Underground Storage Tank Id:	Not reported
Container/Tank Id:	Not reported
Last Update:	2017-10-23T23:57:08.000
Inspection Date:	2014-08-07T13:47:00.000
Violation Code:	HMD0224 Empty cont not managed. Failed to mark date on empty container larger than 5 gallons &/or manage it within one year. 22CCR 66261.7(e) & (f).
Record ID:	DEH2002-HUPFP-102535
Permit Status:	Permit Renewed
Active Permit:	Y
Facility Id Number:	37-000-102535
Program Element:	Hazardous Waste Generator
Inspection Type:	Routine
Inspection Number:	4952606
Return To Compliance Date:	2013-11-20T00:00:00.000
Nov:	No
Violation Classification:	Class II
Underground Storage Tank Id:	Not reported
Container/Tank Id:	Not reported
Last Update:	2017-10-23T23:57:08.000
Inspection Date:	2013-08-08T16:12:00.000
Violation Code:	3130013 RCRA: Failure to maintain and operate the facility to minimize the possibility of a fire, explosion, or any unplanned sudden or non-sudden release of hazardous waste or hazardous waste constituents to the air, soil, or surface water which could threaten human health or the environment. 22 CCR 15 66265.31.
Record ID:	DEH2002-HUPFP-102535
Permit Status:	Permit Renewed
Active Permit:	Y
Facility Id Number:	37-000-102535
Program Element:	Hazardous Waste Generator
Inspection Type:	Routine
Inspection Number:	4952606
Return To Compliance Date:	2013-11-20T00:00:00.000
Nov:	No
Violation Classification:	Class II
Underground Storage Tank Id:	Not reported
Container/Tank Id:	Not reported
Last Update:	2017-10-23T23:57:08.000

U C S D MAIN CAMPUS/MAYER HALL BLDG (Continued) **S102439541**

Inspection Date:	2013-08-08T16:12:00.000
Violation Code:	3040004 Failure of the universal waste handler of electronic devices, CRTs, and CRT glass to prevent the release of the universal waste to the environment under reasonable conditions by the following methods: 1) Immediately clean spills and leaks of universal wastes; and 2) Place all universal waste spills and leaks in containers that are structurally sound and compatible with the universal waste.; 22 CCR 23 66273.33.5.
Record ID:	DEH2002-HUPFP-102535
Permit Status:	Permit Renewed
Active Permit:	Y
Facility Id Number:	37-000-102535
Program Element:	Hazardous Waste Generator
Inspection Type:	Routine
Inspection Number:	5164045
Return To Compliance Date:	2014-10-06T00:00:00.000
Nov:	No
Violation Classification:	Class II
Underground Storage Tank Id:	Not reported
Container/Tank Id:	Not reported
Last Update:	2017-10-23T23:57:08.000
Inspection Date:	2014-08-07T13:47:00.000
Violation Code:	HMD0209 Accumulated hazardous waste more than 90 days. 25201(a) and 66262.34(a)&(c).
Record ID:	DEH2002-HUPFP-102535
Permit Status:	Permit Renewed
Active Permit:	Y
Facility Id Number:	37-000-102535
Program Element:	Hazardous Waste Generator
Inspection Type:	Routine
Inspection Number:	5164045
Return To Compliance Date:	2014-09-17T00:00:00.000
Nov:	No
Violation Classification:	Class II
Underground Storage Tank Id:	Not reported
Container/Tank Id:	Not reported
Last Update:	2017-10-23T23:57:08.000
Inspection Date:	2014-08-07T13:47:00.000
Violation Code:	3130001 RCRA: Failure to determine if the waste generated is a hazardous waste. 22 CCR 12 66262.11.
Record ID:	DEH2002-HUPFP-102535
Permit Status:	Permit Renewed
Active Permit:	Y
Facility Id Number:	37-000-102535
Program Element:	Hazardous Waste Generator
Inspection Type:	Routine
Inspection Number:	5164045
Return To Compliance Date:	2014-11-12T00:00:00.000
Nov:	No
Violation Classification:	Class II
Underground Storage Tank Id:	Not reported
Container/Tank Id:	Not reported
Last Update:	2017-10-23T23:57:08.000
Inspection Date:	2014-08-07T13:47:00.000

U C S D MAIN CAMPUS/MAYER HALL BLDG (Continued) **S102439541**

Violation Code:	3130007 RCRA: Failure to properly close hazardous waste containers when not in active use. 22 CCR 15 66265.173.
Record ID:	DEH2002-HUPFP-102535
Permit Status:	Permit Renewed
Active Permit:	Y
Facility Id Number:	37-000-102535
Program Element:	Hazardous Waste Generator
Inspection Type:	Routine
Inspection Number:	5164045
Return To Compliance Date:	2014-11-06T00:00:00.000
Nov:	No
Violation Classification:	Class II
Underground Storage Tank Id:	Not reported
Container/Tank Id:	Not reported
Last Update:	2017-10-23T23:57:08.000
Inspection Date:	2014-08-07T13:47:00.000
Violation Code:	HMD0221 HW storage- satellite Failed to comply with hazardous waste satellite container regulations. 22CCR 66262.34(e).
Record ID:	DEH2002-HUPFP-102535
Permit Status:	Permit Renewed
Active Permit:	Y
Facility Id Number:	37-000-102535
Program Element:	Hazardous Waste Generator
Inspection Type:	Routine
Inspection Number:	5164045
Return To Compliance Date:	2014-11-04T00:00:00.000
Nov:	No
Violation Classification:	Class II
Underground Storage Tank Id:	Not reported
Container/Tank Id:	Not reported
Last Update:	2017-10-23T23:57:08.000
Inspection Date:	2014-08-07T13:47:00.000
Violation Code:	HMD0217 Failed to repackage damaged/deteriorated hazardous material containers within 96 hours. HSC 25124(b)(3)(B) & 22CCR 66262.34(f).
Record ID:	DEH2002-HUPFP-102535
Permit Status:	Permit Renewed
Active Permit:	Y
Facility Id Number:	37-000-102535
Program Element:	Hazardous Waste Generator
Inspection Type:	Routine
Inspection Number:	5164045
Return To Compliance Date:	2014-11-12T00:00:00.000
Nov:	No
Violation Classification:	Class II
Underground Storage Tank Id:	Not reported
Container/Tank Id:	Not reported
Last Update:	2017-10-23T23:57:08.000
Inspection Date:	2014-08-07T13:47:00.000
Violation Code:	HMD0238 Failure of the universal waste handler to manage batteries, lamps and mercury containing equipment or components of the universal waste to prevent releases of the universal waste or its components to the environment. 22 CCR 23 66273.33.
Record ID:	DEH2002-HUPFP-102535

U C S D MAIN CAMPUS/MAYER HALL BLDG (Continued) **S102439541**

Permit Status:	Permit Renewed
Active Permit:	Y
Facility Id Number:	37-000-102535
Program Element:	Hazardous Waste Generator
Inspection Type:	Routine
Inspection Number:	5164045
Return To Compliance Date:	2014-11-12T00:00:00.000
Nov:	No
Violation Classification:	Class II
Underground Storage Tank Id:	Not reported
Container/Tank Id:	Not reported
Last Update:	2017-10-23T23:57:08.000
Inspection Date:	2014-08-07T13:47:00.000
Violation Code:	3030007 Failure to properly label hazardous waste accumulation containers with the following requirements: "Hazardous Waste", name and address of the generator, physical and chemical characteristics of the Hazardous Waste, and starting accumulation date. 22 CCR 12 66262.34(f).

Record ID:	DEH2002-HUPFP-102535
Permit Status:	Permit Renewed
Active Permit:	Y
Facility Id Number:	37-000-102535
Program Element:	Hazardous Waste Generator
Inspection Type:	Routine
Inspection Number:	5164045
Return To Compliance Date:	2014-11-04T00:00:00.000
Nov:	No
Violation Classification:	Class II
Underground Storage Tank Id:	Not reported
Container/Tank Id:	Not reported
Last Update:	2017-10-23T23:57:08.000
Inspection Date:	2014-08-07T13:47:00.000
Violation Code:	3030033 Failure of the facility to maintain the following emergency equipment or equivalents: 1) An internal communications or alarm system capable of providing immediate emergency instruction (voice or signal) to facility personnel; 2) A device, such as a telephone (immediately available at the scene of Operations/ Maintenance) or a hand-held two-way radio, capable of summoning emergency assistance from local police departments, fire departments, or State or local emergency response teams; 3) Portable fire extinguishers, fire control equipment (including special extinguishing equipment, such as that using foam, inert gas, or dry chemicals), spill control equipment, and decontamination equipment; and 4) Water at adequate volume and pressure to supply water hose streams, or foam producing equipment, or automatic sprinklers, or water spray systems. 22 CCR 12 66265.34(d)(2).

Record ID:	DEH2002-HUPFP-102535
Permit Status:	Permit Renewed
Active Permit:	Y
Facility Id Number:	37-000-102535
Program Element:	Hazardous Waste Generator
Inspection Type:	Routine
Inspection Number:	5164045
Return To Compliance Date:	2014-11-11T00:00:00.000
Nov:	No

U C S D MAIN CAMPUS/MAYER HALL BLDG (Continued) **S102439541**

Violation Classification:	Class II
Underground Storage Tank Id:	Not reported
Container/Tank Id:	Not reported
Last Update:	2017-10-23T23:57:08.000
Inspection Date:	2014-08-07T13:47:00.000
Violation Code:	3030008 Failure to properly label the following categories of universal waste as: 1) Each batteries or the container in which the batteries are contained as "Universal Waste-Battery(ies)". 2) Each mercury-containing equipment or the container in which the mercury-containing equipment is contained as "Universal Waste -Mercury-Containing Equipment". 3) Each Florescent lamp or the container or package in which the lamps are contained as "Universal Waste-Lamp(s)". 4) Each electronic devices or the container or pallet in or on which the electronic devices are contained as "Universal Waste-Electronic Device(s)". 5) Each CRTs or the container or pallet in or on which the CRTs are contained as "Universal Waste-CRT(s)". 6) A container of CRT glass shall be labeled or marked clearly with the following phrase: "Universal Waste-CRT glass". 7) In lieu of labeling individual electronic devices, CRTs, and/or containers of CRT glass pursuant to subsections d) through f) of this section, a universal waste handler may combine, package, and accumulate those universal wastes in appropriate containers or within a designated area demarcated by boundaries that are clearly labeled with the applicable portion(s) of the following phrase: "Universal Waste-Electronic Device(s)/Universal Waste - CRT(s)/Universal Waste-CRT Glass". 22 CCR 23 66273.34.
Record ID:	DEH2002-HUPFP-102535
Permit Status:	Permit Renewed
Active Permit:	Y
Facility Id Number:	37-000-102535
Program Element:	Hazardous Waste Generator
Inspection Type:	Routine
Inspection Number:	5164045
Return To Compliance Date:	2014-11-06T00:00:00.000
Nov:	No
Violation Classification:	Class II
Underground Storage Tank Id:	Not reported
Container/Tank Id:	Not reported
Last Update:	2017-10-23T23:57:08.000
Inspection Date:	2014-08-07T13:47:00.000
Violation Code:	3020002 Failure to provide employees within the first six months after the date of their employment, or assignment to the facility, or to work unsupervised, or to a new position at a facility with hazardous waste training to ensure employees are competent in the following areas: hazardous waste management procedures (including contingency plan implementation) relevant to the positions in which they are employed, emergency response and emergency equipment, and procedures for using, inspecting, repairing, and replacing facility emergency and monitoring equipment. In addition, the owner/operator shall ensure facility personnel take part in an annual review of the initial training and training records training records on current personnel shall be kept until closure of the facility. Training records on former employees shall be kept for at least three years from the date the employee last worked at the facility. The records shall include the following: the job title for each position at the facility related to hazardous waste management, and the name of the employee filling

U C S D MAIN CAMPUS/MAYER HALL BLDG (Continued) **S102439541**

each job; a written job description for each position, duties of facility personnel assigned to each position, and a written description of the type and amount of both introductory and continuing training that will be given to each person filling a position.; 22 CCR 15 66265.16.

Record ID:	DEH2002-HUPFP-102535
Permit Status:	Permit Renewed
Active Permit:	Y
Facility Id Number:	37-000-102535
Program Element:	Hazardous Waste Generator
Inspection Type:	Routine
Inspection Number:	5175601
Return To Compliance Date:	2015-09-02T00:00:00.000
Nov:	No
Violation Classification:	CLASS II
Underground Storage Tank Id:	Not reported
Container/Tank Id:	Not reported
Last Update:	2017-10-23T23:57:08.000
Inspection Date:	2015-08-05T15:25:00.000
Violation Code:	3130007 Failed to keep a hazardous waste container closed. 22 CCR 66265.173(a)

Record ID:	DEH2002-HUPFP-102535
Permit Status:	Permit Renewed
Active Permit:	Y
Facility Id Number:	37-000-102535
Program Element:	Hazardous Waste Generator
Inspection Type:	Routine
Inspection Number:	5175601
Return To Compliance Date:	2015-08-05T00:00:00.000
Nov:	No
Violation Classification:	CLASS II
Underground Storage Tank Id:	Not reported
Container/Tank Id:	Not reported
Last Update:	2017-10-23T23:57:08.000
Inspection Date:	2015-08-05T15:25:00.000
Violation Code:	3030005 Failed to make a proper waste determination. 22 CCR 66262.11, 66262.40(c)

Record ID:	DEH2002-HUPFP-102535
Permit Status:	Permit Renewed
Active Permit:	Y
Facility Id Number:	37-000-102535
Program Element:	Hazardous Waste Generator
Inspection Type:	Routine
Inspection Number:	5175601
Return To Compliance Date:	2015-09-02T00:00:00.000
Nov:	No
Violation Classification:	CLASS II
Underground Storage Tank Id:	Not reported
Container/Tank Id:	Not reported
Last Update:	2017-10-23T23:57:08.000
Inspection Date:	2015-08-05T15:25:00.000
Violation Code:	HMD0235 Did not accumulate hazardous waste in a container or tank. 22 CCR 66262.34(a)(1)(A)

U C S D MAIN CAMPUS/MAYER HALL BLDG (Continued) **S102439541**

Record ID:	DEH2002-HUPFP-102535
Permit Status:	Permit Renewed
Active Permit:	Y
Facility Id Number:	37-000-102535
Program Element:	Hazardous Waste Generator
Inspection Type:	Routine
Inspection Number:	5175601
Return To Compliance Date:	2015-09-02T00:00:00.000
Nov:	No
Violation Classification:	CLASS II
Underground Storage Tank Id:	Not reported
Container/Tank Id:	Not reported
Last Update:	2017-10-23T23:57:08.000
Inspection Date:	2015-08-05T15:25:00.000
Violation Code:	HMD0221 Failed to comply with hazardous waste satellite container regulation. 22 CCR 66262.34(e)

Record ID:	DEH2002-HUPFP-102535
Permit Status:	Permit Renewed
Active Permit:	Y
Facility Id Number:	37-000-102535
Program Element:	Hazardous Waste Generator
Inspection Type:	Routine
Inspection Number:	5175601
Return To Compliance Date:	2015-09-02T00:00:00.000
Nov:	No
Violation Classification:	CLASS II
Underground Storage Tank Id:	Not reported
Container/Tank Id:	Not reported
Last Update:	2017-10-23T23:57:08.000
Inspection Date:	2015-08-05T15:25:00.000
Violation Code:	3040004 Failed to manage universal waste in a manner to prevent release(s) to the environment. 22 CCR 66273.33; 66273.33.5

Record ID:	DEH2002-HUPFP-102535
Permit Status:	Permit Renewed
Active Permit:	Y
Facility Id Number:	37-000-102535
Program Element:	Hazardous Waste Generator
Inspection Type:	Routine
Inspection Number:	5175601
Return To Compliance Date:	2015-09-02T00:00:00.000
Nov:	No
Violation Classification:	CLASS II
Underground Storage Tank Id:	Not reported
Container/Tank Id:	Not reported
Last Update:	2017-10-23T23:57:08.000
Inspection Date:	2015-08-05T15:25:00.000
Violation Code:	3130003 Failed to properly label/date hazardous waste container or tank. 22 CCR 66262.34(f), 66262.34(a)(2), 66262.34(a)(3)

Record ID:	DEH2002-HUPFP-102535
Permit Status:	Permit Renewed
Active Permit:	Y
Facility Id Number:	37-000-102535
Program Element:	Hazardous Waste Generator
Inspection Type:	Routine

U C S D MAIN CAMPUS/MAYER HALL BLDG (Continued) **S102439541**

Inspection Number:	5175601
Return To Compliance Date:	2015-09-02T00:00:00.000
Nov:	No
Violation Classification:	CLASS II
Underground Storage Tank Id:	Not reported
Container/Tank Id:	Not reported
Last Update:	2017-10-23T23:57:08.000
Inspection Date:	2015-08-05T15:25:00.000
Violation Code:	3130004 Accumulated hazardous waste more than 90 days without a DTSC storage permit. HSC 25201(a); 22 CCR 66262.34(a) and (c)

Record ID:	DEH2002-HUPFP-102535
Permit Status:	Permit Renewed
Active Permit:	Y
Facility Id Number:	37-000-102535
Program Element:	Hazardous Waste Generator
Inspection Type:	Routine
Inspection Number:	5175601
Return To Compliance Date:	2015-09-02T00:00:00.000
Nov:	No
Violation Classification:	CLASS II
Underground Storage Tank Id:	Not reported
Container/Tank Id:	Not reported
Last Update:	2017-10-23T23:57:08.000
Inspection Date:	2015-08-05T15:25:00.000
Violation Code:	3030008 Failed to properly label or mark a universal waste (non-Conditionally Exempt Small Quantity Universal Waste Generator). 22 CCR 66273.34

Record ID:	DEH2002-HUPFP-102535
Permit Status:	Permit Renewed
Active Permit:	Y
Facility Id Number:	37-000-102535
Program Element:	Hazardous Waste Generator
Inspection Type:	Routine
Inspection Number:	5175601
Return To Compliance Date:	2015-09-02T00:00:00.000
Nov:	No
Violation Classification:	CLASS II
Underground Storage Tank Id:	Not reported
Container/Tank Id:	Not reported
Last Update:	2017-10-23T23:57:08.000
Inspection Date:	2015-08-05T15:25:00.000
Violation Code:	3130013 Failed to maintain or operate the facility to minimize the possibility of a fire, explosion, or release of hazardous waste or its constituents to the air, soil, or water. 22 CCR 66265.31

Record ID:	DEH2002-HUPFP-102535
Permit Status:	Permit Renewed
Active Permit:	Y
Facility Id Number:	37-000-102535
Program Element:	Hazardous Waste Generator
Inspection Type:	Routine
Inspection Number:	5466629
Return To Compliance Date:	2016-08-22T00:00:00.000
Nov:	No
Violation Classification:	Class II

U C S D MAIN CAMPUS/MAYER HALL BLDG (Continued) **S102439541**

Underground Storage Tank Id:	Not reported
Container/Tank Id:	Not reported
Last Update:	2017-10-23T23:57:08.000
Inspection Date:	2016-08-02T10:46:00.000
Violation Code:	3130007 Failed to keep a hazardous waste container closed. 22 CCR 66265.173(a)

Record ID:	DEH2002-HUPFP-102535
Permit Status:	Permit Renewed
Active Permit:	Y
Facility Id Number:	37-000-102535
Program Element:	Hazardous Waste Generator
Inspection Type:	Routine
Inspection Number:	5466629
Return To Compliance Date:	2016-11-16T00:00:00.000
Nov:	No
Violation Classification:	Class II
Underground Storage Tank Id:	Not reported
Container/Tank Id:	Not reported
Last Update:	2017-10-23T23:57:08.000
Inspection Date:	2016-08-02T10:46:00.000
Violation Code:	3030005 Failed to make a proper waste determination. 22 CCR 66262.11, 66262.40(c)

Record ID:	DEH2002-HUPFP-102535
Permit Status:	Permit Renewed
Active Permit:	Y
Facility Id Number:	37-000-102535
Program Element:	Hazardous Waste Generator
Inspection Type:	Routine
Inspection Number:	5466629
Return To Compliance Date:	2016-09-19T00:00:00.000
Nov:	No
Violation Classification:	Minor
Underground Storage Tank Id:	Not reported
Container/Tank Id:	Not reported
Last Update:	2017-10-23T23:57:08.000
Inspection Date:	2016-08-02T10:46:00.000
Violation Code:	3130003 Failed to properly label/date hazardous waste container or tank. 22 CCR 66262.34(f), 66262.34(a)(2), 66262.34(a)(3)

Record ID:	DEH2002-HUPFP-102535
Permit Status:	Permit Renewed
Active Permit:	Y
Facility Id Number:	37-000-102535
Program Element:	Hazardous Waste Generator
Inspection Type:	Routine
Inspection Number:	5466629
Return To Compliance Date:	2016-10-19T00:00:00.000
Nov:	No
Violation Classification:	Minor
Underground Storage Tank Id:	Not reported
Container/Tank Id:	Not reported
Last Update:	2017-10-23T23:57:08.000
Inspection Date:	2016-08-02T10:46:00.000
Violation Code:	3030004 Failed to properly manage, store, label, and/or recycle used oil filters and/or used fuel filters. HSC 25250.22; 22 CCR 66266.130

U C S D MAIN CAMPUS/MAYER HALL BLDG (Continued) **S102439541**

Record ID:	DEH2002-HUPFP-102535
Permit Status:	Permit Renewed
Active Permit:	Y
Facility Id Number:	37-000-102535
Program Element:	Hazardous Waste Generator
Inspection Type:	Routine
Inspection Number:	5466629
Return To Compliance Date:	2016-10-13T00:00:00.000
Nov:	No
Violation Classification:	Minor
Underground Storage Tank Id:	Not reported
Container/Tank Id:	Not reported
Last Update:	2017-10-23T23:57:08.000
Inspection Date:	2016-08-02T10:46:00.000
Violation Code:	3030008 Failed to properly label or mark a universal waste (non-Conditionally Exempt Small Quantity Universal Waste Generator). 22 CCR 66273.34

Record ID:	DEH2002-HUPFP-102535
Permit Status:	Permit Renewed
Active Permit:	Y
Facility Id Number:	37-000-102535
Program Element:	Hazardous Waste Generator
Inspection Type:	Routine
Inspection Number:	5466629
Return To Compliance Date:	2016-10-14T00:00:00.000
Nov:	No
Violation Classification:	Minor
Underground Storage Tank Id:	Not reported
Container/Tank Id:	Not reported
Last Update:	2017-10-23T23:57:08.000
Inspection Date:	2016-08-02T10:46:00.000
Violation Code:	HMD0216 Failed to label hazardous material container within 10 days after the container was discovered to be mislabeled or inadequately labeled. HSC 25124(b)(3)(A); 22 CCR 66262.34(f)

Record ID:	DEH2002-HUPFP-102535
Permit Status:	Permit Renewed
Active Permit:	Y
Facility Id Number:	37-000-102535
Program Element:	Hazardous Waste Generator
Inspection Type:	Routine
Inspection Number:	5690443
Return To Compliance Date:	2017-08-10T00:00:00.000
Nov:	No
Violation Classification:	Minor
Underground Storage Tank Id:	Not reported
Container/Tank Id:	Not reported
Last Update:	2017-10-23T23:57:08.000
Inspection Date:	2017-08-10T07:46:22.000
Violation Code:	HMD0226 Did not accumulate waste in a container or tank. 22 CCR 66262.34(d)(2); 40 CFR 262.34(d)(2)

Record ID:	DEH2002-HUPFP-102535
Permit Status:	Permit Renewed
Active Permit:	Y
Facility Id Number:	37-000-102535

U C S D MAIN CAMPUS/MAYER HALL BLDG (Continued) **S102439541**

Program Element:	Hazardous Waste Generator
Inspection Type:	Routine
Inspection Number:	5690443
Return To Compliance Date:	2017-08-10T00:00:00.000
Nov:	No
Violation Classification:	Minor
Underground Storage Tank Id:	Not reported
Container/Tank Id:	Not reported
Last Update:	2017-10-23T23:57:08.000
Inspection Date:	2017-08-10T07:46:22.000
Violation Code:	3130003 Failed to properly label/date hazardous waste container or portable tank. 22 CCR 66262.34(f), 66262.34(a)(2), 66262.34(a)(3)

Record ID:	DEH2002-HUPFP-102535
Permit Status:	Permit Renewed
Active Permit:	Y
Facility Id Number:	37-000-102535
Program Element:	Aboveground Petroleum Storage Act
Inspection Type:	Routine
Inspection Number:	4952606
Return To Compliance Date:	2013-10-23T00:00:00.000
Nov:	No
Violation Classification:	Class II
Underground Storage Tank Id:	Not reported
Container/Tank Id:	Not reported
Last Update:	2017-10-23T23:57:08.000
Inspection Date:	2013-08-08T16:12:00.000
Violation Code:	4010012 SPCC Basic Plan Requirements [HSC 25270.4.5(a); ref. CFR 112.3, 112.7, 112.7(a)].

Record ID:	DEH2002-HUPFP-102535
Permit Status:	Permit Renewed
Active Permit:	Y
Facility Id Number:	37-000-102535
Program Element:	Aboveground Petroleum Storage Act
Inspection Type:	Routine
Inspection Number:	5164045
Return To Compliance Date:	2014-10-14T00:00:00.000
Nov:	No
Violation Classification:	Class II
Underground Storage Tank Id:	Not reported
Container/Tank Id:	Not reported
Last Update:	2017-10-23T23:57:08.000
Inspection Date:	2014-08-07T13:47:00.000
Violation Code:	4010021 Inadequate inspections/tests and written records not maintained. Failure to comply with all of the following requirements: 40 CFR 1 112.7(e); HSC 6.67 25270.4.5(a).

Record ID:	DEH2002-HUPFP-102535
Permit Status:	Permit Renewed
Active Permit:	Y
Facility Id Number:	37-000-102535
Program Element:	Aboveground Petroleum Storage Act
Inspection Type:	Routine
Inspection Number:	5466629
Return To Compliance Date:	2016-10-04T00:00:00.000
Nov:	No

U C S D MAIN CAMPUS/MAYER HALL BLDG (Continued) **S102439541**

Violation Classification:	Minor
Underground Storage Tank Id:	Not reported
Container/Tank Id:	Not reported
Last Update:	2017-10-23T23:57:08.000
Inspection Date:	2016-08-02T10:46:00.000
Violation Code:	4030026 Failed to regularly inspect aboveground valves, piping, and appurtenances. (40 CFR 112.8(d)(4).) HSC 25270.4.5(a)

Record ID:	DEH2002-HUPFP-102535
Permit Status:	Permit Renewed
Active Permit:	Y
Facility Id Number:	37-000-102535
Program Element:	Aboveground Petroleum Storage Act
Inspection Type:	Routine
Inspection Number:	5466629
Return To Compliance Date:	2016-09-10T00:00:00.000
Nov:	No
Violation Classification:	Minor
Underground Storage Tank Id:	Not reported
Container/Tank Id:	Not reported
Last Update:	2017-10-23T23:57:08.000
Inspection Date:	2016-08-02T10:46:00.000
Violation Code:	4010021 Failed to address in SPCC plan/maintain complete records of: inspections, tests/procedures for 3 years. (40 CFR 112.7(e), 112.8(c)(6).) HSC 25270.4.5(a)

Record ID:	DEH2002-HUPFP-102535
Permit Status:	Permit Renewed
Active Permit:	Y
Facility Id Number:	37-000-102535
Program Element:	Aboveground Petroleum Storage Act
Inspection Type:	Routine
Inspection Number:	5466629
Return To Compliance Date:	2016-09-10T00:00:00.000
Nov:	No
Violation Classification:	Minor
Underground Storage Tank Id:	Not reported
Container/Tank Id:	Not reported
Last Update:	2017-10-23T23:57:08.000
Inspection Date:	2016-08-02T10:46:00.000
Violation Code:	4020001 Failed to train oil-handling personnel on operation/maintenance of equipment to prevent discharges; discharge procedure protocols; applicable laws, rules, and regulations; general facility operations; AND the contents of the SPCC Plan. (40 CFR 112.7(f)(1).) HSC 25270.4.5(a)

UST DTL:

Record ID:	DEH2002-HUPFP-102535
Permit Status:	Permit Renewed
Active Permit:	Y
Facility Id Number:	37-000-102535
Facility Type (Ust Facility):	Motor Vehicle Fueling
Tank Owner Name:	University of California, San Diego
Tankid:	16515
Tank Status:	Active
Date Ust Permanently Closed:	Not reported
Tank Use:	Emergency Generator Fuel

U C S D MAIN CAMPUS/MAYER HALL BLDG (Continued) **S102439541**

Piping System Type: Conventional Suction
Last Updated: 2017-09-06T01:53:54.000
Tank Capacityin Gallons: 500
Tank Contents: Diesel
Type Of Tank: Double Wall

Record ID: DEH2002-HUPFP-102535
Permit Status: Permit Renewed
Active Permit: Y
Facility Id Number: 37-000-102535
Facility Type (Ust Facility): Motor Vehicle Fueling
Tank Owner Name: University of California, San Diego
Tankid: 16524
Tank Status: Active
Date Ust Permanently Closed: Not reported
Tank Use: Motor Vehicle Fueling
Piping System Type: Pressure
Last Updated: 2017-09-06T01:53:54.000
Tank Capacityin Gallons: 12000
Tank Contents: Regular Unleaded
Type Of Tank: Double Wall

Record ID: DEH2002-HUPFP-102535
Permit Status: Permit Renewed
Active Permit: Y
Facility Id Number: 37-000-102535
Facility Type (Ust Facility): Motor Vehicle Fueling
Tank Owner Name: University of California, San Diego
Tankid: 16525
Tank Status: Active
Date Ust Permanently Closed: Not reported
Tank Use: Motor Vehicle Fueling
Piping System Type: Pressure
Last Updated: 2017-09-06T01:53:54.000
Tank Capacityin Gallons: 12000
Tank Contents: Other Petroleum
Type Of Tank: Double Wall

Record ID: DEH2002-HUPFP-102535
Permit Status: Permit Renewed
Active Permit: Y
Facility Id Number: 37-000-102535
Facility Type (Ust Facility): Motor Vehicle Fueling
Tank Owner Name: University of California, San Diego
Tankid: 16526
Tank Status: Active
Date Ust Permanently Closed: Not reported
Tank Use: Emergency Generator Fuel
Piping System Type: Conventional Suction
Last Updated: 2017-09-06T01:53:54.000
Tank Capacityin Gallons: 1000
Tank Contents: Diesel
Type Of Tank: Double Wall

Record ID: DEH2002-HUPFP-102535
Permit Status: Permit Renewed
Active Permit: Y

U C S D MAIN CAMPUS/MAYER HALL BLDG (Continued) **S102439541**

Facility Id Number: 37-000-102535
Facility Type (Ust Facility): Motor Vehicle Fueling
Tank Owner Name: University of California, San Diego
Tankid: 32813
Tank Status: Active
Date Ust Permanently Closed: Not reported
Tank Use: Emergency Generator Fuel
Piping System Type: Conventional Suction
Last Updated: 2017-09-06T01:53:54.000
Tank Capacityin Gallons: 20000
Tank Contents: Diesel
Type Of Tank: Double Wall

Waste and Materials:
Record ID: DEH2002-HUPFP-102535
Permit Status: Permit Renewed
Active Permit: Y
Child Record Id: DEH2017-HCHEM-0154998
Trade Secret: N
Hazardous Material Type: Mixture
Last Updated: 2017-10-23T23:57:08.000
Chemical Name: 5% CARBON DIOXIDE, BAL NITROGEN
Common Name: 5% CARBON DIOXIDE, BAL NITROGEN
Case Number: Not reported

Record ID: DEH2002-HUPFP-102535
Permit Status: Permit Renewed
Active Permit: Y
Child Record Id: DEH2017-HCHEM-0154999
Trade Secret: N
Hazardous Material Type: Pure
Last Updated: 2017-10-23T23:57:08.000
Chemical Name: ACETIC ACID
Common Name: ACETIC ACID
Case Number: 64-19-7

Record ID: DEH2002-HUPFP-102535
Permit Status: Permit Renewed
Active Permit: Y
Child Record Id: DEH2017-HCHEM-0155000
Trade Secret: N
Hazardous Material Type: Pure
Last Updated: 2017-10-23T23:57:08.000
Chemical Name: ACETONE
Common Name: ACETONE
Case Number: 67-64-1

Record ID: DEH2002-HUPFP-102535
Permit Status: Permit Renewed
Active Permit: Y
Child Record Id: DEH2017-HCHEM-0154678
Trade Secret: N
Hazardous Material Type: Pure
Last Updated: 2017-10-23T23:57:08.000
Chemical Name: OIL
Common Name: OIL
Case Number: 8012-95-1

U C S D MAIN CAMPUS/MAYER HALL BLDG (Continued) **S102439541**

Record ID: DEH2002-HUPFP-102535
Permit Status: Permit Renewed
Active Permit: Y
Child Record Id: DEH2017-HCHEM-0154679
Trade Secret: N
Hazardous Material Type: Pure
Last Updated: 2017-10-23T23:57:08.000
Chemical Name: OIL
Common Name: OIL
Case Number: 8012-95-1

Record ID: DEH2002-HUPFP-102535
Permit Status: Permit Renewed
Active Permit: Y
Child Record Id: DEH2017-HCHEM-0155498
Trade Secret: N
Hazardous Material Type: Pure
Last Updated: 2017-10-23T23:57:08.000
Chemical Name: OIL
Common Name: OIL
Case Number: 8012-95-1

Record ID: DEH2002-HUPFP-102535
Permit Status: Permit Renewed
Active Permit: Y
Child Record Id: DEH2017-HCHEM-0156498
Trade Secret: N
Hazardous Material Type: Mixture
Last Updated: 2017-10-23T23:57:08.000
Chemical Name: BOILER WATER TREATMENT SOLUTION
Common Name: BOILER WATER TREATMENT SOLUTION
Case Number: Not reported

Record ID: DEH2002-HUPFP-102535
Permit Status: Permit Renewed
Active Permit: Y
Child Record Id: DEH2017-HCHEM-0156499
Trade Secret: N
Hazardous Material Type: Mixture
Last Updated: 2017-10-23T23:57:08.000
Chemical Name: BOILER WATER TREATMENT SOLUTION
Common Name: BOILER WATER TREATMENT SOLUTION
Case Number: Not reported

Record ID: DEH2002-HUPFP-102535
Permit Status: Permit Renewed
Active Permit: Y
Child Record Id: DEH2017-HCHEM-0155998
Trade Secret: N
Hazardous Material Type: Pure
Last Updated: 2017-10-23T23:57:08.000
Chemical Name: ENVIRO-KLEEN
Common Name: ENVIRO-KLEEN
Case Number: Not reported

Record ID: DEH2002-HUPFP-102535
Permit Status: Permit Renewed

U C S D MAIN CAMPUS/MAYER HALL BLDG (Continued) **S102439541**

Active Permit:	Y
Child Record Id:	DEH2017-HCHEM-0155999
Trade Secret:	N
Hazardous Material Type:	Pure
Last Updated:	2017-10-23T23:57:08.000
Chemical Name:	ETHYL ACETATE
Common Name:	ETHYL ACETATE
Case Number:	141-78-6

Record ID:	DEH2002-HUPFP-102535
Permit Status:	Permit Renewed
Active Permit:	Y
Child Record Id:	DEH2017-HCHEM-0156000
Trade Secret:	N
Hazardous Material Type:	Pure
Last Updated:	2017-10-23T23:57:08.000
Chemical Name:	ETHYL ALCOHOL
Common Name:	ETHYL ALCOHOL
Case Number:	64-17-5

Record ID:	DEH2002-HUPFP-102535
Permit Status:	Permit Renewed
Active Permit:	Y
Child Record Id:	DEH2017-HCHEM-0156001
Trade Secret:	N
Hazardous Material Type:	Pure
Last Updated:	2017-10-23T23:57:08.000
Chemical Name:	ETHYL ALCOHOL
Common Name:	ETHYL ALCOHOL
Case Number:	64-17-5

Record ID:	DEH2002-HUPFP-102535
Permit Status:	Permit Renewed
Active Permit:	Y
Child Record Id:	DEH2017-HCHEM-0156002
Trade Secret:	N
Hazardous Material Type:	Pure
Last Updated:	2017-10-23T23:57:08.000
Chemical Name:	ETHYLENE GLYCOL
Common Name:	ETHYLENE GLYCOL
Case Number:	107-21-1

Record ID:	DEH2002-HUPFP-102535
Permit Status:	Permit Renewed
Active Permit:	Y
Child Record Id:	DEH2017-HCHEM-0156003
Trade Secret:	N
Hazardous Material Type:	Pure
Last Updated:	2017-10-23T23:57:08.000
Chemical Name:	ETHYLENEDIAMINE TETRAACETIC ACID
Common Name:	ETHYLENEDIAMINE TETRAACETIC ACID
Case Number:	60-00-4

Record ID:	DEH2002-HUPFP-102535
Permit Status:	Permit Renewed
Active Permit:	Y
Child Record Id:	DEH2017-HCHEM-0156500

U C S D MAIN CAMPUS/MAYER HALL BLDG (Continued) **S102439541**

Trade Secret: N
Hazardous Material Type: Pure
Last Updated: 2017-10-23T23:57:08.000
Chemical Name: CARBON DIOXIDE
Common Name: CARBON DIOXIDE
Case Number: 124-38-9

Record ID: DEH2002-HUPFP-102535
Permit Status: Permit Renewed
Active Permit: Y
Child Record Id: DEH2017-HCHEM-0156501
Trade Secret: N
Hazardous Material Type: Pure
Last Updated: 2017-10-23T23:57:08.000
Chemical Name: CARBON DIOXIDE
Common Name: CARBON DIOXIDE
Case Number: 124-38-9

Record ID: DEH2002-HUPFP-102535
Permit Status: Permit Renewed
Active Permit: Y
Child Record Id: DEH2017-HCHEM-0156502
Trade Secret: N
Hazardous Material Type: Mixture
Last Updated: 2017-10-23T23:57:08.000
Chemical Name: CARBON DIOXIDE @ 5%; BAL NITROGEN
Common Name: CARBON DIOXIDE @ 5%; BAL NITROGEN
Case Number: Not reported

Record ID: DEH2002-HUPFP-102535
Permit Status: Permit Renewed
Active Permit: Y
Child Record Id: DEH2017-HCHEM-0156503
Trade Secret: N
Hazardous Material Type: Pure
Last Updated: 2017-10-23T23:57:08.000
Chemical Name: ETHYL ALCOHOL
Common Name: ETHYL ALCOHOL
Case Number: 64-17-5

Record ID: DEH2002-HUPFP-102535
Permit Status: Permit Renewed
Active Permit: Y
Child Record Id: DEH2017-HCHEM-0156998
Trade Secret: N
Hazardous Material Type: Mixture
Last Updated: 2017-10-23T23:57:08.000
Chemical Name: OXYGEN @ 50%; BAL CARBON DIOXIDE
Common Name: OXYGEN @ 50%; BAL CARBON DIOXIDE
Case Number: Not reported

Record ID: DEH2002-HUPFP-102535
Permit Status: Permit Renewed
Active Permit: Y
Child Record Id: DEH2017-HCHEM-0156999
Trade Secret: N
Hazardous Material Type: Mixture

U C S D MAIN CAMPUS/MAYER HALL BLDG (Continued) **S102439541**

Last Updated: 2017-10-23T23:57:08.000
Chemical Name: OXYGEN < 20%; BALANCE ARGON
Common Name: OXYGEN < 20%; BALANCE ARGON
Case Number: Not reported

Record ID: DEH2002-HUPFP-102535
Permit Status: Permit Renewed
Active Permit: Y
Child Record Id: DEH2017-HCHEM-0157000
Trade Secret: N
Hazardous Material Type: Mixture
Last Updated: 2017-10-23T23:57:08.000
Chemical Name: OXYGEN < 20%; BALANCE ARGON
Common Name: OXYGEN < 20%; BALANCE ARGON
Case Number: Not reported

Record ID: DEH2002-HUPFP-102535
Permit Status: Permit Renewed
Active Permit: Y
Child Record Id: DEH2017-HCHEM-0154677
Trade Secret: N
Hazardous Material Type: Pure
Last Updated: 2017-10-23T23:57:08.000
Chemical Name: OIL
Common Name: OIL
Case Number: 8012-95-1

Record ID: DEH2002-HUPFP-102535
Permit Status: Permit Renewed
Active Permit: Y
Child Record Id: DEH2017-HCHEM-0154671
Trade Secret: N
Hazardous Material Type: Pure
Last Updated: 2017-10-23T23:57:08.000
Chemical Name: OIL
Common Name: OIL
Case Number: 8012-95-1

Record ID: DEH2002-HUPFP-102535
Permit Status: Permit Renewed
Active Permit: Y
Child Record Id: DEH2017-HCHEM-0154672
Trade Secret: N
Hazardous Material Type: Pure
Last Updated: 2017-10-23T23:57:08.000
Chemical Name: OIL
Common Name: OIL
Case Number: 8012-95-1

Record ID: DEH2002-HUPFP-102535
Permit Status: Permit Renewed
Active Permit: Y
Child Record Id: DEH2017-HCHEM-0154673
Trade Secret: N
Hazardous Material Type: Pure
Last Updated: 2017-10-23T23:57:08.000
Chemical Name: OIL

U C S D MAIN CAMPUS/MAYER HALL BLDG (Continued) **S102439541**

Common Name: OIL
Case Number: 8012-95-1

Record ID: DEH2002-HUPFP-102535
Permit Status: Permit Renewed
Active Permit: Y
Child Record Id: DEH2017-HCHEM-0154674
Trade Secret: N
Hazardous Material Type: Pure
Last Updated: 2017-10-23T23:57:08.000
Chemical Name: OIL
Common Name: OIL
Case Number: 8012-95-1

Record ID: DEH2002-HUPFP-102535
Permit Status: Permit Renewed
Active Permit: Y
Child Record Id: DEH2017-HCHEM-0154675
Trade Secret: N
Hazardous Material Type: Pure
Last Updated: 2017-10-23T23:57:08.000
Chemical Name: OIL
Common Name: OIL
Case Number: 8012-95-1

Record ID: DEH2002-HUPFP-102535
Permit Status: Permit Renewed
Active Permit: Y
Child Record Id: DEH2017-HCHEM-0154676
Trade Secret: N
Hazardous Material Type: Pure
Last Updated: 2017-10-23T23:57:08.000
Chemical Name: OIL
Common Name: OIL
Case Number: 8012-95-1

Record ID: DEH2002-HUPFP-102535
Permit Status: Permit Renewed
Active Permit: Y
Child Record Id: DEH2017-HCHEM-0154680
Trade Secret: N
Hazardous Material Type: Pure
Last Updated: 2017-10-23T23:57:08.000
Chemical Name: OIL
Common Name: OIL
Case Number: 8012-95-1

Record ID: DEH2002-HUPFP-102535
Permit Status: Permit Renewed
Active Permit: Y
Child Record Id: DEH2017-HCHEM-0154681
Trade Secret: N
Hazardous Material Type: Pure
Last Updated: 2017-10-23T23:57:08.000
Chemical Name: OIL
Common Name: OIL
Case Number: 8012-95-1

U C S D MAIN CAMPUS/MAYER HALL BLDG (Continued) **S102439541**

Record ID:	DEH2002-HUPFP-102535
Permit Status:	Permit Renewed
Active Permit:	Y
Child Record Id:	DEH2017-HCHEM-0154682
Trade Secret:	N
Hazardous Material Type:	Pure
Last Updated:	2017-10-23T23:57:08.000
Chemical Name:	OIL
Common Name:	OIL
Case Number:	8012-95-1

Record ID:	DEH2002-HUPFP-102535
Permit Status:	Permit Renewed
Active Permit:	Y
Child Record Id:	DEH2017-HCHEM-0154683
Trade Secret:	N
Hazardous Material Type:	Pure
Last Updated:	2017-10-23T23:57:08.000
Chemical Name:	OIL
Common Name:	OIL
Case Number:	8012-95-1

Record ID:	DEH2002-HUPFP-102535
Permit Status:	Permit Renewed
Active Permit:	Y
Child Record Id:	DEH2017-HCHEM-0154684
Trade Secret:	N
Hazardous Material Type:	Pure
Last Updated:	2017-10-23T23:57:08.000
Chemical Name:	OIL
Common Name:	OIL
Case Number:	8012-95-1

Record ID:	DEH2002-HUPFP-102535
Permit Status:	Permit Renewed
Active Permit:	Y
Child Record Id:	DEH2017-HCHEM-0154685
Trade Secret:	N
Hazardous Material Type:	Pure
Last Updated:	2017-10-23T23:57:08.000
Chemical Name:	OIL
Common Name:	OIL
Case Number:	8012-95-1

Record ID:	DEH2002-HUPFP-102535
Permit Status:	Permit Renewed
Active Permit:	Y
Child Record Id:	DEH2017-HCHEM-0154686
Trade Secret:	N
Hazardous Material Type:	Pure
Last Updated:	2017-10-23T23:57:08.000
Chemical Name:	OIL
Common Name:	OIL
Case Number:	8012-95-1

Record ID:	DEH2002-HUPFP-102535
Permit Status:	Permit Renewed

U C S D MAIN CAMPUS/MAYER HALL BLDG (Continued) **S102439541**

Active Permit:	Y
Child Record Id:	DEH2017-HCHEM-0154687
Trade Secret:	N
Hazardous Material Type:	Pure
Last Updated:	2017-10-23T23:57:08.000
Chemical Name:	OIL
Common Name:	OIL
Case Number:	8012-95-1
Record ID:	DEH2002-HUPFP-102535
Permit Status:	Permit Renewed
Active Permit:	Y
Child Record Id:	DEH2017-HCHEM-0154688
Trade Secret:	N
Hazardous Material Type:	Pure
Last Updated:	2017-10-23T23:57:08.000
Chemical Name:	OIL
Common Name:	OIL
Case Number:	8012-95-1
Record ID:	DEH2002-HUPFP-102535
Permit Status:	Permit Renewed
Active Permit:	Y
Child Record Id:	DEH2017-HCHEM-0154689
Trade Secret:	N
Hazardous Material Type:	Pure
Last Updated:	2017-10-23T23:57:08.000
Chemical Name:	OIL
Common Name:	OIL
Case Number:	8012-95-1
Record ID:	DEH2002-HUPFP-102535
Permit Status:	Permit Renewed
Active Permit:	Y
Child Record Id:	DEH2017-HCHEM-0154690
Trade Secret:	N
Hazardous Material Type:	Pure
Last Updated:	2017-10-23T23:57:08.000
Chemical Name:	OIL
Common Name:	OIL
Case Number:	8012-95-1
Record ID:	DEH2002-HUPFP-102535
Permit Status:	Permit Renewed
Active Permit:	Y
Child Record Id:	DEH2017-HCHEM-0154691
Trade Secret:	N
Hazardous Material Type:	Pure
Last Updated:	2017-10-23T23:57:08.000
Chemical Name:	OIL
Common Name:	OIL
Case Number:	8012-95-1
Record ID:	DEH2002-HUPFP-102535
Permit Status:	Permit Renewed
Active Permit:	Y
Child Record Id:	DEH2017-HCHEM-0154692

U C S D MAIN CAMPUS/MAYER HALL BLDG (Continued) **S102439541**

Trade Secret: N
Hazardous Material Type: Pure
Last Updated: 2017-10-23T23:57:08.000
Chemical Name: OIL
Common Name: OIL
Case Number: 8012-95-1

Record ID: DEH2002-HUPFP-102535
Permit Status: Permit Renewed
Active Permit: Y
Child Record Id: DEH2017-HCHEM-0154693
Trade Secret: N
Hazardous Material Type: Pure
Last Updated: 2017-10-23T23:57:08.000
Chemical Name: Mineral Oil, Compressor Oil
Common Name: OIL
Case Number: 8042-47-5

Record ID: DEH2002-HUPFP-102535
Permit Status: Permit Renewed
Active Permit: Y
Child Record Id: DEH2017-HCHEM-0154694
Trade Secret: N
Hazardous Material Type: Pure
Last Updated: 2017-10-23T23:57:08.000
Chemical Name: OIL
Common Name: OIL
Case Number: 8012-95-1

Record ID: DEH2002-HUPFP-102535
Permit Status: Permit Renewed
Active Permit: Y
Child Record Id: DEH2017-HCHEM-0154695
Trade Secret: N
Hazardous Material Type: Pure
Last Updated: 2017-10-23T23:57:08.000
Chemical Name: OIL
Common Name: OIL
Case Number: 8012-95-1

Record ID: DEH2002-HUPFP-102535
Permit Status: Permit Renewed
Active Permit: Y
Child Record Id: DEH2017-HCHEM-0154696
Trade Secret: N
Hazardous Material Type: Pure
Last Updated: 2017-10-23T23:57:08.000
Chemical Name: OIL
Common Name: OIL
Case Number: 8012-95-1

Record ID: DEH2002-HUPFP-102535
Permit Status: Permit Renewed
Active Permit: Y
Child Record Id: DEH2017-HCHEM-0154697
Trade Secret: N
Hazardous Material Type: Pure

U C S D MAIN CAMPUS/MAYER HALL BLDG (Continued) **S102439541**

Last Updated: 2017-10-23T23:57:08.000
Chemical Name: 2-METHYL BUTANE
Common Name: 2-METHYL BUTANE
Case Number: 78-78-4

Record ID: DEH2002-HUPFP-102535
Permit Status: Permit Renewed
Active Permit: Y
Child Record Id: DEH2017-HCHEM-0154698
Trade Secret: N
Hazardous Material Type: Pure
Last Updated: 2017-10-23T23:57:08.000
Chemical Name: 2-PROPANOL
Common Name: 2-PROPANOL
Case Number: 67-63-0

Record ID: DEH2002-HUPFP-102535
Permit Status: Permit Renewed
Active Permit: Y
Child Record Id: DEH2017-HCHEM-0154699
Trade Secret: N
Hazardous Material Type: Pure
Last Updated: 2017-10-23T23:57:08.000
Chemical Name: ACETIC ACID
Common Name: ACETIC ACID
Case Number: 64-19-7

Record ID: DEH2002-HUPFP-102535
Permit Status: Permit Renewed
Active Permit: Y
Child Record Id: DEH2017-HCHEM-0154700
Trade Secret: N
Hazardous Material Type: Pure
Last Updated: 2017-10-23T23:57:08.000
Chemical Name: ACETONE
Common Name: ACETONE
Case Number: 67-64-1

Record ID: DEH2002-HUPFP-102535
Permit Status: Permit Renewed
Active Permit: Y
Child Record Id: DEH2017-HCHEM-0154701
Trade Secret: N
Hazardous Material Type: Pure
Last Updated: 2017-10-23T23:57:08.000
Chemical Name: ACETONITRILE
Common Name: ACETONITRILE
Case Number: 75-05-8

Record ID: DEH2002-HUPFP-102535
Permit Status: Permit Renewed
Active Permit: Y
Child Record Id: DEH2017-HCHEM-0154702
Trade Secret: N
Hazardous Material Type: Pure
Last Updated: 2017-10-23T23:57:08.000
Chemical Name: AGAR

U C S D MAIN CAMPUS/MAYER HALL BLDG (Continued) **S102439541**

Common Name: AGAR‘
Case Number: 9002-18-0

Record ID: DEH2002-HUPFP-102535
Permit Status: Permit Renewed
Active Permit: Y
Child Record Id: DEH2017-HCHEM-0154703
Trade Secret: N
Hazardous Material Type: Pure
Last Updated: 2017-10-23T23:57:08.000
Chemical Name: AIR COMPRESSED
Common Name: AIR COMPRESSED
Case Number: 132259-10-0

Record ID: DEH2002-HUPFP-102535
Permit Status: Permit Renewed
Active Permit: Y
Child Record Id: DEH2017-HCHEM-0154704
Trade Secret: N
Hazardous Material Type: Pure
Last Updated: 2017-10-23T23:57:08.000
Chemical Name: AMMONIUM SULFATE
Common Name: AMMONIUM SULFATE
Case Number: 7783-20-2

Record ID: DEH2002-HUPFP-102535
Permit Status: Permit Renewed
Active Permit: Y
Child Record Id: DEH2017-HCHEM-0154705
Trade Secret: N
Hazardous Material Type: Pure
Last Updated: 2017-10-23T23:57:08.000
Chemical Name: BORIC ACID
Common Name: BORIC ACID
Case Number: 11113-50-1

Record ID: DEH2002-HUPFP-102535
Permit Status: Permit Renewed
Active Permit: Y
Child Record Id: DEH2017-HCHEM-0154706
Trade Secret: N
Hazardous Material Type: Pure
Last Updated: 2017-10-23T23:57:08.000
Chemical Name: CALCIUM CHLORIDE
Common Name: CALCIUM CHLORIDE
Case Number: 10043-52-4

Record ID: DEH2002-HUPFP-102535
Permit Status: Permit Renewed
Active Permit: Y
Child Record Id: DEH2017-HCHEM-0154707
Trade Secret: N
Hazardous Material Type: Pure
Last Updated: 2017-10-23T23:57:08.000
Chemical Name: CARBON DIOXIDE
Common Name: CARBON DIOXIDE
Case Number: 124-38-9

U C S D MAIN CAMPUS/MAYER HALL BLDG (Continued) **S102439541**

Record ID:	DEH2002-HUPFP-102535
Permit Status:	Permit Renewed
Active Permit:	Y
Child Record Id:	DEH2017-HCHEM-0154708
Trade Secret:	N
Hazardous Material Type:	Mixture
Last Updated:	2017-10-23T23:57:08.000
Chemical Name:	CARBON DIOXIDE @ 5%; BAL OXYGEN
Common Name:	CARBON DIOXIDE @ 5%; BAL OXYGEN
Case Number:	Not reported

Record ID:	DEH2002-HUPFP-102535
Permit Status:	Permit Renewed
Active Permit:	Y
Child Record Id:	DEH2017-HCHEM-0154709
Trade Secret:	N
Hazardous Material Type:	Pure
Last Updated:	2017-10-23T23:57:08.000
Chemical Name:	CHLOROFORM
Common Name:	CHLOROFORM
Case Number:	67-66-3

Record ID:	DEH2002-HUPFP-102535
Permit Status:	Permit Renewed
Active Permit:	Y
Child Record Id:	DEH2017-HCHEM-0154710
Trade Secret:	N
Hazardous Material Type:	Pure
Last Updated:	2017-10-23T23:57:08.000
Chemical Name:	CITRIC ACID
Common Name:	CITRIC ACID
Case Number:	77-92-9

Record ID:	DEH2002-HUPFP-102535
Permit Status:	Permit Renewed
Active Permit:	Y
Child Record Id:	DEH2017-HCHEM-0154711
Trade Secret:	N
Hazardous Material Type:	Pure
Last Updated:	2017-10-23T23:57:08.000
Chemical Name:	D(+)-GLUCOSE ANHYDROUS
Common Name:	D(+)-GLUCOSE ANHYDROUS
Case Number:	50-99-7

Record ID:	DEH2002-HUPFP-102535
Permit Status:	Permit Renewed
Active Permit:	Y
Child Record Id:	DEH2017-HCHEM-0154712
Trade Secret:	N
Hazardous Material Type:	Pure
Last Updated:	2017-10-23T23:57:08.000
Chemical Name:	ETHYL ALCOHOL
Common Name:	ETHYL ALCOHOL
Case Number:	64-17-5

Record ID:	DEH2002-HUPFP-102535
Permit Status:	Permit Renewed

U C S D MAIN CAMPUS/MAYER HALL BLDG (Continued) **S102439541**

Active Permit:	Y
Child Record Id:	DEH2017-HCHEM-0154713
Trade Secret:	N
Hazardous Material Type:	Pure
Last Updated:	2017-10-23T23:57:08.000
Chemical Name:	ETHYLENEDIAMINE TETRAACETIC ACID
Common Name:	ETHYLENEDIAMINE TETRAACETIC ACID
Case Number:	60-00-4
Record ID:	DEH2002-HUPFP-102535
Permit Status:	Permit Renewed
Active Permit:	Y
Child Record Id:	DEH2017-HCHEM-0154714
Trade Secret:	N
Hazardous Material Type:	Pure
Last Updated:	2017-10-23T23:57:08.000
Chemical Name:	FORMALDEHYDE
Common Name:	FORMALDEHYDE
Case Number:	50-00-0
Record ID:	DEH2002-HUPFP-102535
Permit Status:	Permit Renewed
Active Permit:	Y
Child Record Id:	DEH2017-HCHEM-0154715
Trade Secret:	N
Hazardous Material Type:	Pure
Last Updated:	2017-10-23T23:57:08.000
Chemical Name:	GLYCERIN
Common Name:	GLYCERIN
Case Number:	56-81-5
Record ID:	DEH2002-HUPFP-102535
Permit Status:	Permit Renewed
Active Permit:	Y
Child Record Id:	DEH2017-HCHEM-0154716
Trade Secret:	N
Hazardous Material Type:	Pure
Last Updated:	2017-10-23T23:57:08.000
Chemical Name:	GLYCINE
Common Name:	GLYCINE
Case Number:	56-40-6
Record ID:	DEH2002-HUPFP-102535
Permit Status:	Permit Renewed
Active Permit:	Y
Child Record Id:	DEH2017-HCHEM-0154717
Trade Secret:	N
Hazardous Material Type:	Pure
Last Updated:	2017-10-23T23:57:08.000
Chemical Name:	GUANIDINE HYDROCHLORIDE
Common Name:	GUANIDINE HYDROCHLORIDE
Case Number:	72333-10-9
Record ID:	DEH2002-HUPFP-102535
Permit Status:	Permit Renewed
Active Permit:	Y
Child Record Id:	DEH2017-HCHEM-0154718

U C S D MAIN CAMPUS/MAYER HALL BLDG (Continued) **S102439541**

Trade Secret: N
Hazardous Material Type: Pure
Last Updated: 2017-10-23T23:57:08.000
Chemical Name: Hydraulic Oil
Common Name: Hydraulic Oil
Case Number: 8012-95-1

Record ID: DEH2002-HUPFP-102535
Permit Status: Permit Renewed
Active Permit: Y
Child Record Id: DEH2017-HCHEM-0154719
Trade Secret: N
Hazardous Material Type: Pure
Last Updated: 2017-10-23T23:57:08.000
Chemical Name: HYDROCHLORIC ACID
Common Name: HYDROCHLORIC ACID
Case Number: 7647-01-0

Record ID: DEH2002-HUPFP-102535
Permit Status: Permit Renewed
Active Permit: Y
Child Record Id: DEH2017-HCHEM-0154720
Trade Secret: N
Hazardous Material Type: Pure
Last Updated: 2017-10-23T23:57:08.000
Chemical Name: MAGNESIUM SULFATE
Common Name: MAGNESIUM SULFATE
Case Number: 7487-88-9

Record ID: DEH2002-HUPFP-102535
Permit Status: Permit Renewed
Active Permit: Y
Child Record Id: DEH2017-HCHEM-0154721
Trade Secret: N
Hazardous Material Type: Pure
Last Updated: 2017-10-23T23:57:08.000
Chemical Name: METHYL ALCOHOL
Common Name: METHYL ALCOHOL
Case Number: 67-56-1

Record ID: DEH2002-HUPFP-102535
Permit Status: Permit Renewed
Active Permit: Y
Child Record Id: DEH2017-HCHEM-0154722
Trade Secret: N
Hazardous Material Type: Pure
Last Updated: 2017-10-23T23:57:08.000
Chemical Name: NITROGEN
Common Name: NITROGEN
Case Number: 7727-37-9

Record ID: DEH2002-HUPFP-102535
Permit Status: Permit Renewed
Active Permit: Y
Child Record Id: DEH2017-HCHEM-0154723
Trade Secret: N
Hazardous Material Type: Pure

U C S D MAIN CAMPUS/MAYER HALL BLDG (Continued) **S102439541**

Last Updated: 2017-10-23T23:57:08.000
Chemical Name: NITROGEN
Common Name: NITROGEN
Case Number: 7727-37-9

Record ID: DEH2002-HUPFP-102535
Permit Status: Permit Renewed
Active Permit: Y
Child Record Id: DEH2017-HCHEM-0154724
Trade Secret: N
Hazardous Material Type: Pure
Last Updated: 2017-10-23T23:57:08.000
Chemical Name: NITROGEN
Common Name: NITROGEN
Case Number: 7727-37-9

Record ID: DEH2002-HUPFP-102535
Permit Status: Permit Renewed
Active Permit: Y
Child Record Id: DEH2017-HCHEM-0154725
Trade Secret: N
Hazardous Material Type: Pure
Last Updated: 2017-10-23T23:57:08.000
Chemical Name: NITROGEN
Common Name: NITROGEN
Case Number: 7727-37-9

Record ID: DEH2002-HUPFP-102535
Permit Status: Permit Renewed
Active Permit: Y
Child Record Id: DEH2017-HCHEM-0154726
Trade Secret: N
Hazardous Material Type: Pure
Last Updated: 2017-10-23T23:57:08.000
Chemical Name: OIL
Common Name: OIL
Case Number: 8012-95-1

Record ID: DEH2002-HUPFP-102535
Permit Status: Permit Renewed
Active Permit: Y
Child Record Id: DEH2017-HCHEM-0154727
Trade Secret: N
Hazardous Material Type: Pure
Last Updated: 2017-10-23T23:57:08.000
Chemical Name: OXYGEN
Common Name: OXYGEN
Case Number: 7782-44-7

Record ID: DEH2002-HUPFP-102535
Permit Status: Permit Renewed
Active Permit: Y
Child Record Id: DEH2017-HCHEM-0154728
Trade Secret: N
Hazardous Material Type: Pure
Last Updated: 2017-10-23T23:57:08.000
Chemical Name: OXYGEN

U C S D MAIN CAMPUS/MAYER HALL BLDG (Continued) **S102439541**

Common Name: OXYGEN
Case Number: 7782-44-7

Record ID: DEH2002-HUPFP-102535
Permit Status: Permit Renewed
Active Permit: Y
Child Record Id: DEH2017-HCHEM-0154729
Trade Secret: N
Hazardous Material Type: Pure
Last Updated: 2017-10-23T23:57:08.000
Chemical Name: OXYGEN
Common Name: OXYGEN
Case Number: 7782-44-7

Record ID: DEH2002-HUPFP-102535
Permit Status: Permit Renewed
Active Permit: Y
Child Record Id: DEH2017-HCHEM-0154730
Trade Secret: N
Hazardous Material Type: Pure
Last Updated: 2017-10-23T23:57:08.000
Chemical Name: PARAFORMALDEHYDE
Common Name: PARAFORMALDEHYDE
Case Number: 30525-89-4

Record ID: DEH2002-HUPFP-102535
Permit Status: Permit Renewed
Active Permit: Y
Child Record Id: DEH2017-HCHEM-0154731
Trade Secret: N
Hazardous Material Type: Pure
Last Updated: 2017-10-23T23:57:08.000
Chemical Name: POLY(ETHYLENE GLYCOL)
Common Name: POLY(ETHYLENE GLYCOL)
Case Number: 25322-68-3

Record ID: DEH2002-HUPFP-102535
Permit Status: Permit Renewed
Active Permit: Y
Child Record Id: DEH2017-HCHEM-0154732
Trade Secret: N
Hazardous Material Type: Pure
Last Updated: 2017-10-23T23:57:08.000
Chemical Name: POTASSIUM CHLORIDE
Common Name: POTASSIUM CHLORIDE
Case Number: 7447-40-7

Record ID: DEH2002-HUPFP-102535
Permit Status: Permit Renewed
Active Permit: Y
Child Record Id: DEH2017-HCHEM-0154733
Trade Secret: N
Hazardous Material Type: Pure
Last Updated: 2017-10-23T23:57:08.000
Chemical Name: POTASSIUM HYDROXIDE
Common Name: POTASSIUM HYDROXIDE
Case Number: 1310-58-3

U C S D MAIN CAMPUS/MAYER HALL BLDG (Continued) **S102439541**

Record ID:	DEH2002-HUPFP-102535
Permit Status:	Permit Renewed
Active Permit:	Y
Child Record Id:	DEH2017-HCHEM-0154734
Trade Secret:	N
Hazardous Material Type:	Pure
Last Updated:	2017-10-23T23:57:08.000
Chemical Name:	POTASSIUM PHOSPHATE MONOBASIC
Common Name:	POTASSIUM PHOSPHATE MONOBASIC
Case Number:	7778-77-0

Record ID:	DEH2002-HUPFP-102535
Permit Status:	Permit Renewed
Active Permit:	Y
Child Record Id:	DEH2017-HCHEM-0154735
Trade Secret:	N
Hazardous Material Type:	Pure
Last Updated:	2017-10-23T23:57:08.000
Chemical Name:	SODIUM ACETATE, ANHYDROUS
Common Name:	SODIUM ACETATE, ANHYDROUS
Case Number:	127-09-3

Record ID:	DEH2002-HUPFP-102535
Permit Status:	Permit Renewed
Active Permit:	Y
Child Record Id:	DEH2017-HCHEM-0154736
Trade Secret:	N
Hazardous Material Type:	Pure
Last Updated:	2017-10-23T23:57:08.000
Chemical Name:	SODIUM BICARBONATE
Common Name:	SODIUM BICARBONATE
Case Number:	144-55-8

Record ID:	DEH2002-HUPFP-102535
Permit Status:	Permit Renewed
Active Permit:	Y
Child Record Id:	DEH2017-HCHEM-0154737
Trade Secret:	N
Hazardous Material Type:	Pure
Last Updated:	2017-10-23T23:57:08.000
Chemical Name:	SODIUM CARBONATE
Common Name:	SODIUM CARBONATE
Case Number:	497-19-8

Record ID:	DEH2002-HUPFP-102535
Permit Status:	Permit Renewed
Active Permit:	Y
Child Record Id:	DEH2017-HCHEM-0154738
Trade Secret:	N
Hazardous Material Type:	Pure
Last Updated:	2017-10-23T23:57:08.000
Chemical Name:	SODIUM CHLORIDE
Common Name:	SODIUM CHLORIDE
Case Number:	7647-14-5

Record ID:	DEH2002-HUPFP-102535
Permit Status:	Permit Renewed

U C S D MAIN CAMPUS/MAYER HALL BLDG (Continued) **S102439541**

Active Permit: Y
Child Record Id: DEH2017-HCHEM-0154739
Trade Secret: N
Hazardous Material Type: Pure
Last Updated: 2017-10-23T23:57:08.000
Chemical Name: SODIUM CITRATE
Common Name: SODIUM CITRATE
Case Number: 6132-04-3

Record ID: DEH2002-HUPFP-102535
Permit Status: Permit Renewed
Active Permit: Y
Child Record Id: DEH2017-HCHEM-0154740
Trade Secret: N
Hazardous Material Type: Pure
Last Updated: 2017-10-23T23:57:08.000
Chemical Name: SODIUM HYDROXIDE
Common Name: SODIUM HYDROXIDE SOLID
Case Number: 1310-73-2

Record ID: DEH2002-HUPFP-102535
Permit Status: Permit Renewed
Active Permit: Y
Child Record Id: DEH2017-HCHEM-0154741
Trade Secret: N
Hazardous Material Type: Pure
Last Updated: 2017-10-23T23:57:08.000
Chemical Name: SODIUM HYPOCHLORITE
Common Name: SODIUM HYPOCHLORITE
Case Number: 7681-52-9

Record ID: DEH2002-HUPFP-102535
Permit Status: Permit Renewed
Active Permit: Y
Child Record Id: DEH2017-HCHEM-0154742
Trade Secret: N
Hazardous Material Type: Pure
Last Updated: 2017-10-23T23:57:08.000
Chemical Name: SODIUM LAURYL SULFATE
Common Name: SODIUM LAURYL SULFATE
Case Number: 151-21-3

Record ID: DEH2002-HUPFP-102535
Permit Status: Permit Renewed
Active Permit: Y
Child Record Id: DEH2017-HCHEM-0154743
Trade Secret: N
Hazardous Material Type: Pure
Last Updated: 2017-10-23T23:57:08.000
Chemical Name: SODIUM PHOSPHATE
Common Name: SODIUM PHOSPHATE
Case Number: 10039-32-4

Record ID: DEH2002-HUPFP-102535
Permit Status: Permit Renewed
Active Permit: Y
Child Record Id: DEH2017-HCHEM-0154744

U C S D MAIN CAMPUS/MAYER HALL BLDG (Continued) **S102439541**

Trade Secret: N
Hazardous Material Type: Pure
Last Updated: 2017-10-23T23:57:08.000
Chemical Name: SODIUM PHOSPHATE MONOBASIC
Common Name: SODIUM PHOSPHATE MONOBASIC
Case Number: 10049-21-5

Record ID: DEH2002-HUPFP-102535
Permit Status: Permit Renewed
Active Permit: Y
Child Record Id: DEH2017-HCHEM-0154745
Trade Secret: N
Hazardous Material Type: Pure
Last Updated: 2017-10-23T23:57:08.000
Chemical Name: SUCROSE
Common Name: SUCROSE
Case Number: 57-50-1

Record ID: DEH2002-HUPFP-102535
Permit Status: Permit Renewed
Active Permit: Y
Child Record Id: DEH2017-HCHEM-0154746
Trade Secret: N
Hazardous Material Type: Pure
Last Updated: 2017-10-23T23:57:08.000
Chemical Name: TRIZMA BASE
Common Name: TRIZMA BASE
Case Number: 77-86-1

Record ID: DEH2002-HUPFP-102535
Permit Status: Permit Renewed
Active Permit: Y
Child Record Id: DEH2017-HCHEM-0154747
Trade Secret: N
Hazardous Material Type: Pure
Last Updated: 2017-10-23T23:57:08.000
Chemical Name: TRIZMA HYDROCHLORIDE
Common Name: TRIZMA HYDROCHLORIDE
Case Number: 1185-53-1

Record ID: DEH2002-HUPFP-102535
Permit Status: Permit Renewed
Active Permit: Y
Child Record Id: DEH2017-HCHEM-0154748
Trade Secret: N
Hazardous Material Type: Pure
Last Updated: 2017-10-23T23:57:08.000
Chemical Name: UREA
Common Name: UREA
Case Number: 57-13-6

Record ID: DEH2002-HUPFP-102535
Permit Status: Permit Renewed
Active Permit: Y
Child Record Id: DEH2017-HCHEM-0154749
Trade Secret: N
Hazardous Material Type: Pure

U C S D MAIN CAMPUS/MAYER HALL BLDG (Continued) **S102439541**

Last Updated: 2017-10-23T23:57:08.000
Chemical Name: XYLENE
Common Name: XYLENE
Case Number: 1330-20-7

Record ID: DEH2002-HUPFP-102535
Permit Status: Permit Renewed
Active Permit: Y
Child Record Id: DEH2017-HCHEM-0154750
Trade Secret: N
Hazardous Material Type: Pure
Last Updated: 2017-10-23T23:57:08.000
Chemical Name: AGAR
Common Name: AGAR
Case Number: 9002-18-0

Record ID: DEH2002-HUPFP-102535
Permit Status: Permit Renewed
Active Permit: Y
Child Record Id: DEH2017-HCHEM-0154751
Trade Secret: N
Hazardous Material Type: Pure
Last Updated: 2017-10-23T23:57:08.000
Chemical Name: AIR COMPRESSED
Common Name: AIR COMPRESSED
Case Number: 132259-10-0

Record ID: DEH2002-HUPFP-102535
Permit Status: Permit Renewed
Active Permit: Y
Child Record Id: DEH2017-HCHEM-0154752
Trade Secret: N
Hazardous Material Type: Pure
Last Updated: 2017-10-23T23:57:08.000
Chemical Name: AMMONIUM SULFATE
Common Name: AMMONIUM SULAFTE
Case Number: 7783-20-2

Record ID: DEH2002-HUPFP-102535
Permit Status: Permit Renewed
Active Permit: Y
Child Record Id: DEH2017-HCHEM-0154753
Trade Secret: N
Hazardous Material Type: Pure
Last Updated: 2017-10-23T23:57:08.000
Chemical Name: BORIC ACID
Common Name: BORIC ACID
Case Number: 11113-50-1

Record ID: DEH2002-HUPFP-102535
Permit Status: Permit Renewed
Active Permit: Y
Child Record Id: DEH2017-HCHEM-0154754
Trade Secret: N
Hazardous Material Type: Pure
Last Updated: 2017-10-23T23:57:08.000
Chemical Name: CALCIUM CHLORIDE

U C S D MAIN CAMPUS/MAYER HALL BLDG (Continued) **S102439541**

Common Name: CALCIUM CHLORIDE
Case Number: 10043-52-4

Record ID: DEH2002-HUPFP-102535
Permit Status: Permit Renewed
Active Permit: Y
Child Record Id: DEH2017-HCHEM-0154755
Trade Secret: N
Hazardous Material Type: Pure
Last Updated: 2017-10-23T23:57:08.000
Chemical Name: CALCIUM SULFATE
Common Name: CALCIUM SULFATE
Case Number: 7778-18-9

Record ID: DEH2002-HUPFP-102535
Permit Status: Permit Renewed
Active Permit: Y
Child Record Id: DEH2017-HCHEM-0154756
Trade Secret: N
Hazardous Material Type: Pure
Last Updated: 2017-10-23T23:57:08.000
Chemical Name: CARBON DIOXIDE
Common Name: CARBON DIOXIDE
Case Number: 124-38-9

Record ID: DEH2002-HUPFP-102535
Permit Status: Permit Renewed
Active Permit: Y
Child Record Id: DEH2017-HCHEM-0154757
Trade Secret: N
Hazardous Material Type: Pure
Last Updated: 2017-10-23T23:57:08.000
Chemical Name: CITRIC ACID
Common Name: CITRIC ACID
Case Number: 7632-50-0

Record ID: DEH2002-HUPFP-102535
Permit Status: Permit Renewed
Active Permit: Y
Child Record Id: DEH2017-HCHEM-0154758
Trade Secret: N
Hazardous Material Type: Pure
Last Updated: 2017-10-23T23:57:08.000
Chemical Name: D(+)-GLUCOSE ANHYDROUS
Common Name: D(+)-GLUCOSE ANHYDROUS
Case Number: 50-99-7

Record ID: DEH2002-HUPFP-102535
Permit Status: Permit Renewed
Active Permit: Y
Child Record Id: DEH2017-HCHEM-0154759
Trade Secret: N
Hazardous Material Type: Pure
Last Updated: 2017-10-23T23:57:08.000
Chemical Name: ETHYL ALCOHOL
Common Name: ETHYL ALCOHOL
Case Number: 64-17-5

U C S D MAIN CAMPUS/MAYER HALL BLDG (Continued) **S102439541**

Record ID:	DEH2002-HUPFP-102535
Permit Status:	Permit Renewed
Active Permit:	Y
Child Record Id:	DEH2017-HCHEM-0154760
Trade Secret:	N
Hazardous Material Type:	Pure
Last Updated:	2017-10-23T23:57:08.000
Chemical Name:	ETHYLENEDIAMINE TETRAACETIC ACID
Common Name:	EDTA
Case Number:	150-38-9

Record ID:	DEH2002-HUPFP-102535
Permit Status:	Permit Renewed
Active Permit:	Y
Child Record Id:	DEH2017-HCHEM-0154761
Trade Secret:	N
Hazardous Material Type:	Pure
Last Updated:	2017-10-23T23:57:08.000
Chemical Name:	GLYCERIN
Common Name:	GLYCERIN
Case Number:	56-81-5

Record ID:	DEH2002-HUPFP-102535
Permit Status:	Permit Renewed
Active Permit:	Y
Child Record Id:	DEH2017-HCHEM-0154762
Trade Secret:	N
Hazardous Material Type:	Pure
Last Updated:	2017-10-23T23:57:08.000
Chemical Name:	GLYCINE
Common Name:	GLYCINE
Case Number:	56-40-6

Record ID:	DEH2002-HUPFP-102535
Permit Status:	Permit Renewed
Active Permit:	Y
Child Record Id:	DEH2017-HCHEM-0154763
Trade Secret:	N
Hazardous Material Type:	Pure
Last Updated:	2017-10-23T23:57:08.000
Chemical Name:	GUANIDINE HYDROCHLORIDE
Common Name:	GUANIDINE HYDROCHLORIDE
Case Number:	72333-10-9

Record ID:	DEH2002-HUPFP-102535
Permit Status:	Permit Renewed
Active Permit:	Y
Child Record Id:	DEH2017-HCHEM-0154764
Trade Secret:	N
Hazardous Material Type:	Pure
Last Updated:	2017-10-23T23:57:08.000
Chemical Name:	HELIUM
Common Name:	HELIUM
Case Number:	7440-59-7

Record ID:	DEH2002-HUPFP-102535
Permit Status:	Permit Renewed

U C S D MAIN CAMPUS/MAYER HALL BLDG (Continued) **S102439541**

Active Permit:	Y
Child Record Id:	DEH2017-HCHEM-0154765
Trade Secret:	N
Hazardous Material Type:	Pure
Last Updated:	2017-10-23T23:57:08.000
Chemical Name:	MAGNESIUM SULFATE
Common Name:	MAGNESIUM SULFATE
Case Number:	7487-88-9
Record ID:	DEH2002-HUPFP-102535
Permit Status:	Permit Renewed
Active Permit:	Y
Child Record Id:	DEH2017-HCHEM-0154766
Trade Secret:	N
Hazardous Material Type:	Pure
Last Updated:	2017-10-23T23:57:08.000
Chemical Name:	METHYL ALCOHOL
Common Name:	METHYL ALCOHOL
Case Number:	67-56-1
Record ID:	DEH2002-HUPFP-102535
Permit Status:	Permit Renewed
Active Permit:	Y
Child Record Id:	DEH2017-HCHEM-0154767
Trade Secret:	N
Hazardous Material Type:	Pure
Last Updated:	2017-10-23T23:57:08.000
Chemical Name:	NITROGEN
Common Name:	NITROGEN
Case Number:	7727-37-9
Record ID:	DEH2002-HUPFP-102535
Permit Status:	Permit Renewed
Active Permit:	Y
Child Record Id:	DEH2017-HCHEM-0154768
Trade Secret:	N
Hazardous Material Type:	Pure
Last Updated:	2017-10-23T23:57:08.000
Chemical Name:	POLY(ETHYLENE GLYCOL)
Common Name:	POLY(ETHYLENE GLYCOL)
Case Number:	25322-68-3
Record ID:	DEH2002-HUPFP-102535
Permit Status:	Permit Renewed
Active Permit:	Y
Child Record Id:	DEH2017-HCHEM-0154769
Trade Secret:	N
Hazardous Material Type:	Pure
Last Updated:	2017-10-23T23:57:08.000
Chemical Name:	POTASSIUM CHLORIDE
Common Name:	POTASSIUM CHLORIDE
Case Number:	7447-40-7
Record ID:	DEH2002-HUPFP-102535
Permit Status:	Permit Renewed
Active Permit:	Y
Child Record Id:	DEH2017-HCHEM-0154770

U C S D MAIN CAMPUS/MAYER HALL BLDG (Continued) **S102439541**

Trade Secret: N
Hazardous Material Type: Pure
Last Updated: 2017-10-23T23:57:08.000
Chemical Name: POTASSIUM HYDROXIDE
Common Name: POTASSIUM HYDROXIDE
Case Number: 1310-58-3

Record ID: DEH2002-HUPFP-102535
Permit Status: Permit Renewed
Active Permit: Y
Child Record Id: DEH2017-HCHEM-0154771
Trade Secret: N
Hazardous Material Type: Pure
Last Updated: 2017-10-23T23:57:08.000
Chemical Name: POTASSIUM PHOSPHATE DIBASIC
Common Name: POTASSIUM PHOSPHATE DIBASIC
Case Number: 7758-11-4

Record ID: DEH2002-HUPFP-102535
Permit Status: Permit Renewed
Active Permit: Y
Child Record Id: DEH2017-HCHEM-0154772
Trade Secret: N
Hazardous Material Type: Pure
Last Updated: 2017-10-23T23:57:08.000
Chemical Name: POTASSIUM PHOSPHATE MONOBASIC
Common Name: POTASSIUM PHOSPHATE MONOBASIC
Case Number: 7778-77-0

Record ID: DEH2002-HUPFP-102535
Permit Status: Permit Renewed
Active Permit: Y
Child Record Id: DEH2017-HCHEM-0154773
Trade Secret: N
Hazardous Material Type: Pure
Last Updated: 2017-10-23T23:57:08.000
Chemical Name: SODIUM ACETATE, ANHYDROUS
Common Name: SODIUM ACETATE, ANHYDROUS
Case Number: 127-09-3

Record ID: DEH2002-HUPFP-102535
Permit Status: Permit Renewed
Active Permit: Y
Child Record Id: DEH2017-HCHEM-0154774
Trade Secret: N
Hazardous Material Type: Pure
Last Updated: 2017-10-23T23:57:08.000
Chemical Name: SODIUM BICARBONATE
Common Name: SODIUM BICARBONATE
Case Number: 144-55-8

Record ID: DEH2002-HUPFP-102535
Permit Status: Permit Renewed
Active Permit: Y
Child Record Id: DEH2017-HCHEM-0154775
Trade Secret: N
Hazardous Material Type: Pure

U C S D MAIN CAMPUS/MAYER HALL BLDG (Continued) **S102439541**

Last Updated: 2017-10-23T23:57:08.000
Chemical Name: SODIUM CARBONATE
Common Name: SODIUM CARBONATE
Case Number: 497-19-8

Record ID: DEH2002-HUPFP-102535
Permit Status: Permit Renewed
Active Permit: Y
Child Record Id: DEH2017-HCHEM-0154776
Trade Secret: N
Hazardous Material Type: Pure
Last Updated: 2017-10-23T23:57:08.000
Chemical Name: SODIUM CHLORIDE
Common Name: SODIUM CHLORIDE
Case Number: 7647-14-5

Record ID: DEH2002-HUPFP-102535
Permit Status: Permit Renewed
Active Permit: Y
Child Record Id: DEH2017-HCHEM-0154777
Trade Secret: N
Hazardous Material Type: Pure
Last Updated: 2017-10-23T23:57:08.000
Chemical Name: SODIUM CITRATE
Common Name: SODIUM CITRATE
Case Number: 6132-04-3

Record ID: DEH2002-HUPFP-102535
Permit Status: Permit Renewed
Active Permit: Y
Child Record Id: DEH2017-HCHEM-0154778
Trade Secret: N
Hazardous Material Type: Pure
Last Updated: 2017-10-23T23:57:08.000
Chemical Name: SODIUM HYDROXIDE
Common Name: SODIUM HYDROXIDE SOLID
Case Number: 1310-73-2

Record ID: DEH2002-HUPFP-102535
Permit Status: Permit Renewed
Active Permit: Y
Child Record Id: DEH2017-HCHEM-0154779
Trade Secret: N
Hazardous Material Type: Pure
Last Updated: 2017-10-23T23:57:08.000
Chemical Name: SODIUM LAURYL SULFATE
Common Name: SODIUM LAURYL SULFATE
Case Number: 151-21-3

Record ID: DEH2002-HUPFP-102535
Permit Status: Permit Renewed
Active Permit: Y
Child Record Id: DEH2017-HCHEM-0154780
Trade Secret: N
Hazardous Material Type: Pure
Last Updated: 2017-10-23T23:57:08.000
Chemical Name: SODIUM PHOSPHATE DIBASIC

U C S D MAIN CAMPUS/MAYER HALL BLDG (Continued) **S102439541**

Common Name: SODIUM PHOSPHATE DIBASIC
Case Number: 7558-79-4

Record ID: DEH2002-HUPFP-102535
Permit Status: Permit Renewed
Active Permit: Y
Child Record Id: DEH2017-HCHEM-0154781
Trade Secret: N
Hazardous Material Type: Pure
Last Updated: 2017-10-23T23:57:08.000
Chemical Name: SODIUM THIOSULFATE
Common Name: SODIUM THIOSULFATE
Case Number: 7772-98-7

Record ID: DEH2002-HUPFP-102535
Permit Status: Permit Renewed
Active Permit: Y
Child Record Id: DEH2017-HCHEM-0154782
Trade Secret: N
Hazardous Material Type: Pure
Last Updated: 2017-10-23T23:57:08.000
Chemical Name: SUCROSE
Common Name: SUCROSE
Case Number: 57-50-1

Record ID: DEH2002-HUPFP-102535
Permit Status: Permit Renewed
Active Permit: Y
Child Record Id: DEH2017-HCHEM-0154783
Trade Secret: N
Hazardous Material Type: Pure
Last Updated: 2017-10-23T23:57:08.000
Chemical Name: TRIZMA BASE
Common Name: TRIZMA BASE
Case Number: 77-86-1

Record ID: DEH2002-HUPFP-102535
Permit Status: Permit Renewed
Active Permit: Y
Child Record Id: DEH2017-HCHEM-0154784
Trade Secret: N
Hazardous Material Type: Pure
Last Updated: 2017-10-23T23:57:08.000
Chemical Name: UREA
Common Name: UREA
Case Number: 57-13-6

Record ID: DEH2002-HUPFP-102535
Permit Status: Permit Renewed
Active Permit: Y
Child Record Id: DEH2017-HCHEM-0154785
Trade Secret: N
Hazardous Material Type: Pure
Last Updated: 2017-10-23T23:57:08.000
Chemical Name: YEAST EXTRACT
Common Name: YEAST EXTRACT
Case Number: 8119-29-0

U C S D MAIN CAMPUS/MAYER HALL BLDG (Continued) **S102439541**

Record ID:	DEH2002-HUPFP-102535
Permit Status:	Permit Renewed
Active Permit:	Y
Child Record Id:	DEH2017-HCHEM-0154786
Trade Secret:	N
Hazardous Material Type:	Pure
Last Updated:	2017-10-23T23:57:08.000
Chemical Name:	OIL
Common Name:	OIL
Case Number:	8012-95-1

Record ID:	DEH2002-HUPFP-102535
Permit Status:	Permit Renewed
Active Permit:	Y
Child Record Id:	DEH2017-HCHEM-0154787
Trade Secret:	N
Hazardous Material Type:	Pure
Last Updated:	2017-10-23T23:57:08.000
Chemical Name:	OIL
Common Name:	OIL
Case Number:	8012-95-1

Record ID:	DEH2002-HUPFP-102535
Permit Status:	Permit Renewed
Active Permit:	Y
Child Record Id:	DEH2017-HCHEM-0154788
Trade Secret:	N
Hazardous Material Type:	Pure
Last Updated:	2017-10-23T23:57:08.000
Chemical Name:	2-PROPANOL
Common Name:	2-PROPANOL
Case Number:	67-63-0

Record ID:	DEH2002-HUPFP-102535
Permit Status:	Permit Renewed
Active Permit:	Y
Child Record Id:	DEH2017-HCHEM-0154789
Trade Secret:	N
Hazardous Material Type:	Pure
Last Updated:	2017-10-23T23:57:08.000
Chemical Name:	2-PROPANOL
Common Name:	2-PROPANOL
Case Number:	67-63-0

Record ID:	DEH2002-HUPFP-102535
Permit Status:	Permit Renewed
Active Permit:	Y
Child Record Id:	DEH2017-HCHEM-0154790
Trade Secret:	N
Hazardous Material Type:	Mixture
Last Updated:	2017-10-23T23:57:08.000
Chemical Name:	8% OXYGEN, BAL TETRAFLUOROMETHANE
Common Name:	8% OXYGEN, BAL TETRAFLUOROMETHANE
Case Number:	Not reported

Record ID:	DEH2002-HUPFP-102535
Permit Status:	Permit Renewed

U C S D MAIN CAMPUS/MAYER HALL BLDG (Continued) **S102439541**

Active Permit: Y
Child Record Id: DEH2017-HCHEM-0154791
Trade Secret: N
Hazardous Material Type: Pure
Last Updated: 2017-10-23T23:57:08.000
Chemical Name: ACETONE
Common Name: ACETONE
Case Number: 67-64-1

Record ID: DEH2002-HUPFP-102535
Permit Status: Permit Renewed
Active Permit: Y
Child Record Id: DEH2017-HCHEM-0154792
Trade Secret: N
Hazardous Material Type: Pure
Last Updated: 2017-10-23T23:57:08.000
Chemical Name: ACETONE
Common Name: ACETONE
Case Number: 67-64-1

Record ID: DEH2002-HUPFP-102535
Permit Status: Permit Renewed
Active Permit: Y
Child Record Id: DEH2017-HCHEM-0154793
Trade Secret: N
Hazardous Material Type: Pure
Last Updated: 2017-10-23T23:57:08.000
Chemical Name: AIR COMPRESSED
Common Name: AIR COMPRESSED
Case Number: 132259-10-0

Record ID: DEH2002-HUPFP-102535
Permit Status: Permit Renewed
Active Permit: Y
Child Record Id: DEH2017-HCHEM-0154794
Trade Secret: N
Hazardous Material Type: Pure
Last Updated: 2017-10-23T23:57:08.000
Chemical Name: AMMONIA
Common Name: AMMONIA
Case Number: 7664-41-7

Record ID: DEH2002-HUPFP-102535
Permit Status: Permit Renewed
Active Permit: Y
Child Record Id: DEH2017-HCHEM-0154795
Trade Secret: N
Hazardous Material Type: Pure
Last Updated: 2017-10-23T23:57:08.000
Chemical Name: AMMONIUM HYDROXIDE
Common Name: AMMONIUM HYDROXIDE
Case Number: 1336-21-6

Record ID: DEH2002-HUPFP-102535
Permit Status: Permit Renewed
Active Permit: Y
Child Record Id: DEH2017-HCHEM-0154796

U C S D MAIN CAMPUS/MAYER HALL BLDG (Continued) **S102439541**

Trade Secret: N
Hazardous Material Type: Pure
Last Updated: 2017-10-23T23:57:08.000
Chemical Name: ARGON
Common Name: ARGON
Case Number: 7440-37-1

Record ID: DEH2002-HUPFP-102535
Permit Status: Permit Renewed
Active Permit: Y
Child Record Id: DEH2017-HCHEM-0154797
Trade Secret: N
Hazardous Material Type: Pure
Last Updated: 2017-10-23T23:57:08.000
Chemical Name: BORIC ACID
Common Name: BORIC ACID
Case Number: 11113-50-1

Record ID: DEH2002-HUPFP-102535
Permit Status: Permit Renewed
Active Permit: Y
Child Record Id: DEH2017-HCHEM-0154798
Trade Secret: N
Hazardous Material Type: Pure
Last Updated: 2017-10-23T23:57:08.000
Chemical Name: CARBON DIOXIDE
Common Name: CARBON DIOXIDE
Case Number: 124-38-9

Record ID: DEH2002-HUPFP-102535
Permit Status: Permit Renewed
Active Permit: Y
Child Record Id: DEH2017-HCHEM-0154799
Trade Secret: N
Hazardous Material Type: Pure
Last Updated: 2017-10-23T23:57:08.000
Chemical Name: CFREON C-318
Common Name: CFREON C-318
Case Number: 115-25-3

Record ID: DEH2002-HUPFP-102535
Permit Status: Permit Renewed
Active Permit: Y
Child Record Id: DEH2017-HCHEM-0154800
Trade Secret: N
Hazardous Material Type: Pure
Last Updated: 2017-10-23T23:57:08.000
Chemical Name: CHLORINE
Common Name: CHLORINE
Case Number: 7782-50-5

Record ID: DEH2002-HUPFP-102535
Permit Status: Permit Renewed
Active Permit: Y
Child Record Id: DEH2017-HCHEM-0154801
Trade Secret: N
Hazardous Material Type: Pure

U C S D MAIN CAMPUS/MAYER HALL BLDG (Continued) **S102439541**

Last Updated: 2017-10-23T23:57:08.000
Chemical Name: DIESEL
Common Name: DIESEL
Case Number: 68334-30-5

Record ID: DEH2002-HUPFP-102535
Permit Status: Permit Renewed
Active Permit: Y
Child Record Id: DEH2017-HCHEM-0154802
Trade Secret: N
Hazardous Material Type: Pure
Last Updated: 2017-10-23T23:57:08.000
Chemical Name: DIESEL
Common Name: DIESEL
Case Number: 68334-30-5

Record ID: DEH2002-HUPFP-102535
Permit Status: Permit Renewed
Active Permit: Y
Child Record Id: DEH2017-HCHEM-0154803
Trade Secret: N
Hazardous Material Type: Pure
Last Updated: 2017-10-23T23:57:08.000
Chemical Name: ETHYL ALCOHOL
Common Name: ETHYL ALCOHOL
Case Number: 64-17-5

Record ID: DEH2002-HUPFP-102535
Permit Status: Permit Renewed
Active Permit: Y
Child Record Id: DEH2017-HCHEM-0154804
Trade Secret: N
Hazardous Material Type: Pure
Last Updated: 2017-10-23T23:57:08.000
Chemical Name: ETHYLENE GLYCOL
Common Name: ETHYLENE GLYCOL
Case Number: 107-21-1

Record ID: DEH2002-HUPFP-102535
Permit Status: Permit Renewed
Active Permit: Y
Child Record Id: DEH2017-HCHEM-0154805
Trade Secret: N
Hazardous Material Type: Pure
Last Updated: 2017-10-23T23:57:08.000
Chemical Name: GLYCINE
Common Name: GLYCINE
Case Number: 56-40-6

Record ID: DEH2002-HUPFP-102535
Permit Status: Permit Renewed
Active Permit: Y
Child Record Id: DEH2017-HCHEM-0154806
Trade Secret: N
Hazardous Material Type: Pure
Last Updated: 2017-10-23T23:57:08.000
Chemical Name: HELIUM

U C S D MAIN CAMPUS/MAYER HALL BLDG (Continued) **S102439541**

Common Name: HELIUM
Case Number: 7440-59-7

Record ID: DEH2002-HUPFP-102535
Permit Status: Permit Renewed
Active Permit: Y
Child Record Id: DEH2017-HCHEM-0154807
Trade Secret: N
Hazardous Material Type: Mixture
Last Updated: 2017-10-23T23:57:08.000
Chemical Name: HELIUM / NITROGEN (ANY MIX)
Common Name: HELIUM / NITROGEN (ANY MIX)
Case Number: Not reported

Record ID: DEH2002-HUPFP-102535
Permit Status: Permit Renewed
Active Permit: Y
Child Record Id: DEH2017-HCHEM-0154808
Trade Secret: N
Hazardous Material Type: Pure
Last Updated: 2017-10-23T23:57:08.000
Chemical Name: HYDROCHLORIC ACID
Common Name: HYDROCHLORIC ACID
Case Number: 7647-01-0

Record ID: DEH2002-HUPFP-102535
Permit Status: Permit Renewed
Active Permit: Y
Child Record Id: DEH2017-HCHEM-0154809
Trade Secret: N
Hazardous Material Type: Pure
Last Updated: 2017-10-23T23:57:08.000
Chemical Name: HYDROGEN
Common Name: HYDROGEN
Case Number: 1333-74-0

Record ID: DEH2002-HUPFP-102535
Permit Status: Permit Renewed
Active Permit: Y
Child Record Id: DEH2017-HCHEM-0154810
Trade Secret: N
Hazardous Material Type: Mixture
Last Updated: 2017-10-23T23:57:08.000
Chemical Name: HYDROGEN @ 10%, BALANCE ARGON
Common Name: HYDROGEN @ 10%, BALANCE ARGON
Case Number: Not reported

Record ID: DEH2002-HUPFP-102535
Permit Status: Permit Renewed
Active Permit: Y
Child Record Id: DEH2017-HCHEM-0154811
Trade Secret: N
Hazardous Material Type: Mixture
Last Updated: 2017-10-23T23:57:08.000
Chemical Name: HYDROGEN @ 5%, BALANCE NITROGEN
Common Name: HYDROGEN @ 5%, BALANCE NITROGEN
Case Number: Not reported

U C S D MAIN CAMPUS/MAYER HALL BLDG (Continued) **S102439541**

Record ID:	DEH2002-HUPFP-102535
Permit Status:	Permit Renewed
Active Permit:	Y
Child Record Id:	DEH2017-HCHEM-0154812
Trade Secret:	N
Hazardous Material Type:	Pure
Last Updated:	2017-10-23T23:57:08.000
Chemical Name:	HYDROGEN PEROXIDE
Common Name:	HYDROGEN PEROXIDE
Case Number:	7722-84-1

Record ID:	DEH2002-HUPFP-102535
Permit Status:	Permit Renewed
Active Permit:	Y
Child Record Id:	DEH2017-HCHEM-0154813
Trade Secret:	N
Hazardous Material Type:	Pure
Last Updated:	2017-10-23T23:57:08.000
Chemical Name:	METHANE
Common Name:	METHANE
Case Number:	74-82-8

Record ID:	DEH2002-HUPFP-102535
Permit Status:	Permit Renewed
Active Permit:	Y
Child Record Id:	DEH2017-HCHEM-0154814
Trade Secret:	N
Hazardous Material Type:	Pure
Last Updated:	2017-10-23T23:57:08.000
Chemical Name:	METHYL ALCOHOL
Common Name:	METHYL ALCOHOL
Case Number:	67-56-1

Record ID:	DEH2002-HUPFP-102535
Permit Status:	Permit Renewed
Active Permit:	Y
Child Record Id:	DEH2017-HCHEM-0154815
Trade Secret:	N
Hazardous Material Type:	Pure
Last Updated:	2017-10-23T23:57:08.000
Chemical Name:	NICKEL (II) SULFAMATE
Common Name:	NICKEL (II) SULFAMATE
Case Number:	Not reported

Record ID:	DEH2002-HUPFP-102535
Permit Status:	Permit Renewed
Active Permit:	Y
Child Record Id:	DEH2017-HCHEM-0154816
Trade Secret:	N
Hazardous Material Type:	Pure
Last Updated:	2017-10-23T23:57:08.000
Chemical Name:	NITRIC ACID >68%
Common Name:	NITRIC ACID >68%
Case Number:	7697-37-2

Record ID:	DEH2002-HUPFP-102535
Permit Status:	Permit Renewed

U C S D MAIN CAMPUS/MAYER HALL BLDG (Continued) **S102439541**

Active Permit: Y
Child Record Id: DEH2017-HCHEM-0154817
Trade Secret: N
Hazardous Material Type: Pure
Last Updated: 2017-10-23T23:57:08.000
Chemical Name: NITROGEN
Common Name: NITROGEN
Case Number: 7727-37-9

Record ID: DEH2002-HUPFP-102535
Permit Status: Permit Renewed
Active Permit: Y
Child Record Id: DEH2017-HCHEM-0154818
Trade Secret: N
Hazardous Material Type: Pure
Last Updated: 2017-10-23T23:57:08.000
Chemical Name: NITROGEN
Common Name: NITROGEN
Case Number: 7727-37-9

Record ID: DEH2002-HUPFP-102535
Permit Status: Permit Renewed
Active Permit: Y
Child Record Id: DEH2017-HCHEM-0154819
Trade Secret: N
Hazardous Material Type: Pure
Last Updated: 2017-10-23T23:57:08.000
Chemical Name: NITROGEN
Common Name: NITROGEN
Case Number: 7727-37-9

Record ID: DEH2002-HUPFP-102535
Permit Status: Permit Renewed
Active Permit: Y
Child Record Id: DEH2017-HCHEM-0154820
Trade Secret: N
Hazardous Material Type: Pure
Last Updated: 2017-10-23T23:57:08.000
Chemical Name: NITROUS OXIDE
Common Name: NITROUS OXIDE
Case Number: 10024-97-2

Record ID: DEH2002-HUPFP-102535
Permit Status: Permit Renewed
Active Permit: Y
Child Record Id: DEH2017-HCHEM-0154821
Trade Secret: N
Hazardous Material Type: Mixture
Last Updated: 2017-10-23T23:57:08.000
Chemical Name: OIL
Common Name: OIL
Case Number: 8012-95-1

Record ID: DEH2002-HUPFP-102535
Permit Status: Permit Renewed
Active Permit: Y
Child Record Id: DEH2017-HCHEM-0154822

U C S D MAIN CAMPUS/MAYER HALL BLDG (Continued) **S102439541**

Trade Secret:	N
Hazardous Material Type:	Pure
Last Updated:	2017-10-23T23:57:08.000
Chemical Name:	OIL
Common Name:	OIL
Case Number:	8012-95-1
Record ID:	DEH2002-HUPFP-102535
Permit Status:	Permit Renewed
Active Permit:	Y
Child Record Id:	DEH2017-HCHEM-0154823
Trade Secret:	N
Hazardous Material Type:	Pure
Last Updated:	2017-10-23T23:57:08.000
Chemical Name:	OXYGEN
Common Name:	OXYGEN
Case Number:	7782-44-7
Record ID:	DEH2002-HUPFP-102535
Permit Status:	Permit Renewed
Active Permit:	Y
Child Record Id:	DEH2017-HCHEM-0154824
Trade Secret:	N
Hazardous Material Type:	Mixture
Last Updated:	2017-10-23T23:57:08.000
Chemical Name:	OXYGEN @ 8%, BALANCE TETRAFUOROMETHANE
Common Name:	OXYGEN @ 8%, BALANCE TETRAFUOROMETHANE
Case Number:	Not reported
Record ID:	DEH2002-HUPFP-102535
Permit Status:	Permit Renewed
Active Permit:	Y
Child Record Id:	DEH2017-HCHEM-0154825
Trade Secret:	N
Hazardous Material Type:	Pure
Last Updated:	2017-10-23T23:57:08.000
Chemical Name:	POLY(ETHYLENE GLYCOL)
Common Name:	POLY(ETHYLENE GLYCOL)
Case Number:	25322-68-3
Record ID:	DEH2002-HUPFP-102535
Permit Status:	Permit Renewed
Active Permit:	Y
Child Record Id:	DEH2017-HCHEM-0154826
Trade Secret:	N
Hazardous Material Type:	Pure
Last Updated:	2017-10-23T23:57:08.000
Chemical Name:	POTASSIUM CHLORIDE
Common Name:	POTASSIUM CHLORIDE
Case Number:	7447-40-7
Record ID:	DEH2002-HUPFP-102535
Permit Status:	Permit Renewed
Active Permit:	Y
Child Record Id:	DEH2017-HCHEM-0154827
Trade Secret:	N
Hazardous Material Type:	Pure

U C S D MAIN CAMPUS/MAYER HALL BLDG (Continued) **S102439541**

Last Updated: 2017-10-23T23:57:08.000
Chemical Name: POTASSIUM HYDROXIDE
Common Name: POTASSIUM HYDROXIDE
Case Number: 1310-58-3

Record ID: DEH2002-HUPFP-102535
Permit Status: Permit Renewed
Active Permit: Y
Child Record Id: DEH2017-HCHEM-0154828
Trade Secret: N
Hazardous Material Type: Pure
Last Updated: 2017-10-23T23:57:08.000
Chemical Name: POTASSIUM PHOSPHATE DIBASIC
Common Name: POTASSIUM PHOSPHATE DIBASIC
Case Number: 7758-11-4

Record ID: DEH2002-HUPFP-102535
Permit Status: Permit Renewed
Active Permit: Y
Child Record Id: DEH2017-HCHEM-0154829
Trade Secret: N
Hazardous Material Type: Pure
Last Updated: 2017-10-23T23:57:08.000
Chemical Name: POTASSIUM PHOSPHATE MONOBASIC
Common Name: POTASSIUM PHOSPHATE MONOBASIC
Case Number: 7778-77-0

Record ID: DEH2002-HUPFP-102535
Permit Status: Permit Renewed
Active Permit: Y
Child Record Id: DEH2017-HCHEM-0154830
Trade Secret: N
Hazardous Material Type: Mixture
Last Updated: 2017-10-23T23:57:08.000
Chemical Name: SILANE @ < 15%; BALANCE HYDROGEN
Common Name: SILANE @ < 15%; BALANCE HYDROGEN
Case Number: Not reported

Record ID: DEH2002-HUPFP-102535
Permit Status: Permit Renewed
Active Permit: Y
Child Record Id: DEH2017-HCHEM-0154831
Trade Secret: N
Hazardous Material Type: Pure
Last Updated: 2017-10-23T23:57:08.000
Chemical Name: SODIUM CHLORIDE
Common Name: SODIUM CHLORIDE
Case Number: 7647-14-5

Record ID: DEH2002-HUPFP-102535
Permit Status: Permit Renewed
Active Permit: Y
Child Record Id: DEH2017-HCHEM-0154832
Trade Secret: N
Hazardous Material Type: Pure
Last Updated: 2017-10-23T23:57:08.000
Chemical Name: SODIUM HYDROXIDE

U C S D MAIN CAMPUS/MAYER HALL BLDG (Continued) **S102439541**

Common Name: SODIUM HYDROXIDE SOLID
Case Number: 1310-73-2

Record ID: DEH2002-HUPFP-102535
Permit Status: Permit Renewed
Active Permit: Y
Child Record Id: DEH2017-HCHEM-0154833
Trade Secret: N
Hazardous Material Type: Pure
Last Updated: 2017-10-23T23:57:08.000
Chemical Name: SULFUR HEXAFLUORIDE
Common Name: SULFUR HEXAFLUORIDE
Case Number: 2551-62-4

Record ID: DEH2002-HUPFP-102535
Permit Status: Permit Renewed
Active Permit: Y
Child Record Id: DEH2017-HCHEM-0154834
Trade Secret: N
Hazardous Material Type: Pure
Last Updated: 2017-10-23T23:57:08.000
Chemical Name: SULFURIC ACID
Common Name: SULFURIC ACID
Case Number: 7664-93-9

Record ID: DEH2002-HUPFP-102535
Permit Status: Permit Renewed
Active Permit: Y
Child Record Id: DEH2017-HCHEM-0154835
Trade Secret: N
Hazardous Material Type: Pure
Last Updated: 2017-10-23T23:57:08.000
Chemical Name: TETRAFLUOROMETHANE
Common Name: CARBON TETRAFLORIDE
Case Number: 75-73-0

Record ID: DEH2002-HUPFP-102535
Permit Status: Permit Renewed
Active Permit: Y
Child Record Id: DEH2017-HCHEM-0154836
Trade Secret: N
Hazardous Material Type: Pure
Last Updated: 2017-10-23T23:57:08.000
Chemical Name: TRIFLUOROMETHANE
Common Name: TRIFLUOROMETHANE
Case Number: 75-46-7

Record ID: DEH2002-HUPFP-102535
Permit Status: Permit Renewed
Active Permit: Y
Child Record Id: DEH2017-HCHEM-0154837
Trade Secret: N
Hazardous Material Type: Pure
Last Updated: 2017-10-23T23:57:08.000
Chemical Name: TRIZMA HYDROCHLORIDE
Common Name: TRIZMA HYDROCHLORIDE
Case Number: 1185-53-1

U C S D MAIN CAMPUS/MAYER HALL BLDG (Continued) **S102439541**

Record ID: DEH2002-HUPFP-102535
Permit Status: Permit Renewed
Active Permit: Y
Child Record Id: DEH2017-HCHEM-0154838
Trade Secret: N
Hazardous Material Type: Pure
Last Updated: 2017-10-23T23:57:08.000
Chemical Name: OIL
Common Name: OIL
Case Number: 8012-95-1

Record ID: DEH2002-HUPFP-102535
Permit Status: Permit Renewed
Active Permit: Y
Child Record Id: DEH2017-HCHEM-0154839
Trade Secret: N
Hazardous Material Type: Mixture
Last Updated: 2017-10-23T23:57:08.000
Chemical Name: LITHIUM BATTERY
Common Name: LITHIUM BATTERY
Case Number: Not reported

Record ID: DEH2002-HUPFP-102535
Permit Status: Permit Renewed
Active Permit: Y
Child Record Id: DEH2017-HCHEM-0154840
Trade Secret: N
Hazardous Material Type: Mixture
Last Updated: 2017-10-23T23:57:08.000
Chemical Name: LITHIUM BATTERY
Common Name: LITHIUM BATTERY
Case Number: Not reported

Record ID: DEH2002-HUPFP-102535
Permit Status: Permit Renewed
Active Permit: Y
Child Record Id: DEH2017-HCHEM-0154841
Trade Secret: N
Hazardous Material Type: Mixture
Last Updated: 2017-10-23T23:57:08.000
Chemical Name: LITHIUM BATTERY
Common Name: LITHIUM BATTERY
Case Number: Not reported

Record ID: DEH2002-HUPFP-102535
Permit Status: Permit Renewed
Active Permit: Y
Child Record Id: DEH2017-HCHEM-0154842
Trade Secret: N
Hazardous Material Type: Mixture
Last Updated: 2017-10-23T23:57:08.000
Chemical Name: LITHIUM BATTERY
Common Name: LITHIUM BATTERY
Case Number: Not reported

Record ID: DEH2002-HUPFP-102535
Permit Status: Permit Renewed

U C S D MAIN CAMPUS/MAYER HALL BLDG (Continued) **S102439541**

Active Permit: Y
Child Record Id: DEH2017-HCHEM-0154843
Trade Secret: N
Hazardous Material Type: Mixture
Last Updated: 2017-10-23T23:57:08.000
Chemical Name: LITHIUM BATTERY
Common Name: LITHIUM BATTERY
Case Number: Not reported

Record ID: DEH2002-HUPFP-102535
Permit Status: Permit Renewed
Active Permit: Y
Child Record Id: DEH2017-HCHEM-0154844
Trade Secret: N
Hazardous Material Type: Pure
Last Updated: 2017-10-23T23:57:08.000
Chemical Name: 2-PROPANOL
Common Name: 2-PROPANOL
Case Number: 67-63-0

Record ID: DEH2002-HUPFP-102535
Permit Status: Permit Renewed
Active Permit: Y
Child Record Id: DEH2017-HCHEM-0154845
Trade Secret: N
Hazardous Material Type: Pure
Last Updated: 2017-10-23T23:57:08.000
Chemical Name: ACETIC ACID
Common Name: ACETIC ACID
Case Number: 64-19-7

Record ID: DEH2002-HUPFP-102535
Permit Status: Permit Renewed
Active Permit: Y
Child Record Id: DEH2017-HCHEM-0154846
Trade Secret: N
Hazardous Material Type: Pure
Last Updated: 2017-10-23T23:57:08.000
Chemical Name: ACETONE
Common Name: ACETONE
Case Number: 67-64-1

Record ID: DEH2002-HUPFP-102535
Permit Status: Permit Renewed
Active Permit: Y
Child Record Id: DEH2017-HCHEM-0154847
Trade Secret: N
Hazardous Material Type: Pure
Last Updated: 2017-10-23T23:57:08.000
Chemical Name: ACETONE
Common Name: ACETONE
Case Number: 67-64-1

Record ID: DEH2002-HUPFP-102535
Permit Status: Permit Renewed
Active Permit: Y
Child Record Id: DEH2017-HCHEM-0154848

U C S D MAIN CAMPUS/MAYER HALL BLDG (Continued) **S102439541**

Trade Secret: N
Hazardous Material Type: Pure
Last Updated: 2017-10-23T23:57:08.000
Chemical Name: ACETYLENE
Common Name: ACETYLENE
Case Number: 74-86-2

Record ID: DEH2002-HUPFP-102535
Permit Status: Permit Renewed
Active Permit: Y
Child Record Id: DEH2017-HCHEM-0154849
Trade Secret: N
Hazardous Material Type: Pure
Last Updated: 2017-10-23T23:57:08.000
Chemical Name: AGAR
Common Name: AGAR
Case Number: 9002-18-0

Record ID: DEH2002-HUPFP-102535
Permit Status: Permit Renewed
Active Permit: Y
Child Record Id: DEH2017-HCHEM-0154850
Trade Secret: N
Hazardous Material Type: Pure
Last Updated: 2017-10-23T23:57:08.000
Chemical Name: AIR COMPRESSED
Common Name: AIR COMPRESSED
Case Number: 132259-10-0

Record ID: DEH2002-HUPFP-102535
Permit Status: Permit Renewed
Active Permit: Y
Child Record Id: DEH2017-HCHEM-0154851
Trade Secret: N
Hazardous Material Type: Pure
Last Updated: 2017-10-23T23:57:08.000
Chemical Name: AMMONIUM SULFATE
Common Name: AMMONIUM SULFATE
Case Number: 7783-20-2

Record ID: DEH2002-HUPFP-102535
Permit Status: Permit Renewed
Active Permit: Y
Child Record Id: DEH2017-HCHEM-0154852
Trade Secret: N
Hazardous Material Type: Pure
Last Updated: 2017-10-23T23:57:08.000
Chemical Name: BOILER WATER TREATMENT SOLUTION
Common Name: BOILER WATER TREATMENT SOLUTION
Case Number: Not reported

Record ID: DEH2002-HUPFP-102535
Permit Status: Permit Renewed
Active Permit: Y
Child Record Id: DEH2017-HCHEM-0154853
Trade Secret: N
Hazardous Material Type: Pure

U C S D MAIN CAMPUS/MAYER HALL BLDG (Continued) **S102439541**

Last Updated: 2017-10-23T23:57:08.000
Chemical Name: BORIC ACID
Common Name: BORIC ACID
Case Number: 11113-50-1

Record ID: DEH2002-HUPFP-102535
Permit Status: Permit Renewed
Active Permit: Y
Child Record Id: DEH2017-HCHEM-0154854
Trade Secret: N
Hazardous Material Type: Pure
Last Updated: 2017-10-23T23:57:08.000
Chemical Name: CALCIUM CHLORIDE
Common Name: CALCIUM CHLORIDE
Case Number: 10043-52-4

Record ID: DEH2002-HUPFP-102535
Permit Status: Permit Renewed
Active Permit: Y
Child Record Id: DEH2017-HCHEM-0154855
Trade Secret: N
Hazardous Material Type: Pure
Last Updated: 2017-10-23T23:57:08.000
Chemical Name: CALCIUM SULFATE
Common Name: CALCIUM SULFATE
Case Number: 7778-18-9

Record ID: DEH2002-HUPFP-102535
Permit Status: Permit Renewed
Active Permit: Y
Child Record Id: DEH2017-HCHEM-0154856
Trade Secret: N
Hazardous Material Type: Pure
Last Updated: 2017-10-23T23:57:08.000
Chemical Name: CARBON DIOXIDE
Common Name: CARBON DIOXIDE
Case Number: 124-38-9

Record ID: DEH2002-HUPFP-102535
Permit Status: Permit Renewed
Active Permit: Y
Child Record Id: DEH2017-HCHEM-0154857
Trade Secret: N
Hazardous Material Type: Pure
Last Updated: 2017-10-23T23:57:08.000
Chemical Name: CHLOROFORM
Common Name: CHLOROFORM
Case Number: 67-66-3

Record ID: DEH2002-HUPFP-102535
Permit Status: Permit Renewed
Active Permit: Y
Child Record Id: DEH2017-HCHEM-0154858
Trade Secret: N
Hazardous Material Type: Pure
Last Updated: 2017-10-23T23:57:08.000
Chemical Name: CITRIC ACID

U C S D MAIN CAMPUS/MAYER HALL BLDG (Continued) **S102439541**

Common Name: CITRIC ACID
Case Number: 7632-50-0

Record ID: DEH2002-HUPFP-102535
Permit Status: Permit Renewed
Active Permit: Y
Child Record Id: DEH2017-HCHEM-0154859
Trade Secret: N
Hazardous Material Type: Pure
Last Updated: 2017-10-23T23:57:08.000
Chemical Name: D(+)-GLUCOSE ANHYDROUS
Common Name: D(+)-GLUCOSE ANHYDROUS
Case Number: 50-99-7

Record ID: DEH2002-HUPFP-102535
Permit Status: Permit Renewed
Active Permit: Y
Child Record Id: DEH2017-HCHEM-0154860
Trade Secret: N
Hazardous Material Type: Pure
Last Updated: 2017-10-23T23:57:08.000
Chemical Name: ETHYL ACETATE
Common Name: ETHYL ACETATE
Case Number: 141-78-6

Record ID: DEH2002-HUPFP-102535
Permit Status: Permit Renewed
Active Permit: Y
Child Record Id: DEH2017-HCHEM-0154861
Trade Secret: N
Hazardous Material Type: Pure
Last Updated: 2017-10-23T23:57:08.000
Chemical Name: ETHYL ALCOHOL
Common Name: ETHYL ALCOHOL
Case Number: 64-17-5

Record ID: DEH2002-HUPFP-102535
Permit Status: Permit Renewed
Active Permit: Y
Child Record Id: DEH2017-HCHEM-0154862
Trade Secret: N
Hazardous Material Type: Pure
Last Updated: 2017-10-23T23:57:08.000
Chemical Name: ETHYLENEDIAMINE TETRAACETIC ACID
Common Name: ETHYLENEDIAMINE TETRAACETIC ACID
Case Number: 60-00-4

Record ID: DEH2002-HUPFP-102535
Permit Status: Permit Renewed
Active Permit: Y
Child Record Id: DEH2017-HCHEM-0154863
Trade Secret: N
Hazardous Material Type: Pure
Last Updated: 2017-10-23T23:57:08.000
Chemical Name: FORMALDEHYDE
Common Name: FORMALDEHYDE
Case Number: 50-00-0

U C S D MAIN CAMPUS/MAYER HALL BLDG (Continued) **S102439541**

Record ID: DEH2002-HUPFP-102535
Permit Status: Permit Renewed
Active Permit: Y
Child Record Id: DEH2017-HCHEM-0154864
Trade Secret: N
Hazardous Material Type: Pure
Last Updated: 2017-10-23T23:57:08.000
Chemical Name: GLYCERIN
Common Name: GLYCERIN
Case Number: 56-81-5

Record ID: DEH2002-HUPFP-102535
Permit Status: Permit Renewed
Active Permit: Y
Child Record Id: DEH2017-HCHEM-0154865
Trade Secret: N
Hazardous Material Type: Pure
Last Updated: 2017-10-23T23:57:08.000
Chemical Name: GLYCINE
Common Name: GLYCINE
Case Number: 56-40-6

Record ID: DEH2002-HUPFP-102535
Permit Status: Permit Renewed
Active Permit: Y
Child Record Id: DEH2017-HCHEM-0154866
Trade Secret: N
Hazardous Material Type: Pure
Last Updated: 2017-10-23T23:57:08.000
Chemical Name: GUANIDINE HYDROCHLORIDE
Common Name: GUANIDINE HYDROCHLORIDE
Case Number: 72333-10-9

Record ID: DEH2002-HUPFP-102535
Permit Status: Permit Renewed
Active Permit: Y
Child Record Id: DEH2017-HCHEM-0154867
Trade Secret: N
Hazardous Material Type: Pure
Last Updated: 2017-10-23T23:57:08.000
Chemical Name: HELIUM
Common Name: HELIUM
Case Number: 7440-59-7

Record ID: DEH2002-HUPFP-102535
Permit Status: Permit Renewed
Active Permit: Y
Child Record Id: DEH2017-HCHEM-0154868
Trade Secret: N
Hazardous Material Type: Pure
Last Updated: 2017-10-23T23:57:08.000
Chemical Name: HEXANE
Common Name: HEXANE
Case Number: 73513-42-5

Record ID: DEH2002-HUPFP-102535
Permit Status: Permit Renewed

U C S D MAIN CAMPUS/MAYER HALL BLDG (Continued) **S102439541**

Active Permit:	Y
Child Record Id:	DEH2017-HCHEM-0154869
Trade Secret:	N
Hazardous Material Type:	Pure
Last Updated:	2017-10-23T23:57:08.000
Chemical Name:	HYDROCHLORIC ACID
Common Name:	HYDROCHLORIC ACID
Case Number:	7647-01-0
Record ID:	DEH2002-HUPFP-102535
Permit Status:	Permit Renewed
Active Permit:	Y
Child Record Id:	DEH2017-HCHEM-0154870
Trade Secret:	N
Hazardous Material Type:	Pure
Last Updated:	2017-10-23T23:57:08.000
Chemical Name:	MAGNESIUM SULFATE
Common Name:	MAGNESIUM SULFATE
Case Number:	7487-88-9
Record ID:	DEH2002-HUPFP-102535
Permit Status:	Permit Renewed
Active Permit:	Y
Child Record Id:	DEH2017-HCHEM-0154871
Trade Secret:	N
Hazardous Material Type:	Pure
Last Updated:	2017-10-23T23:57:08.000
Chemical Name:	METHYL ALCOHOL
Common Name:	METHYL ALCOHOL
Case Number:	67-56-1
Record ID:	DEH2002-HUPFP-102535
Permit Status:	Permit Renewed
Active Permit:	Y
Child Record Id:	DEH2017-HCHEM-0154872
Trade Secret:	N
Hazardous Material Type:	Pure
Last Updated:	2017-10-23T23:57:08.000
Chemical Name:	NITROGEN
Common Name:	NITROGEN
Case Number:	7727-37-9
Record ID:	DEH2002-HUPFP-102535
Permit Status:	Permit Renewed
Active Permit:	Y
Child Record Id:	DEH2017-HCHEM-0154873
Trade Secret:	N
Hazardous Material Type:	Pure
Last Updated:	2017-10-23T23:57:08.000
Chemical Name:	NITROGEN
Common Name:	NITROGEN
Case Number:	7727-37-9
Record ID:	DEH2002-HUPFP-102535
Permit Status:	Permit Renewed
Active Permit:	Y
Child Record Id:	DEH2017-HCHEM-0154874

U C S D MAIN CAMPUS/MAYER HALL BLDG (Continued) **S102439541**

Trade Secret:	N
Hazardous Material Type:	Mixture
Last Updated:	2017-10-23T23:57:08.000
Chemical Name:	OIL
Common Name:	OIL
Case Number:	8012-95-1
Record ID:	DEH2002-HUPFP-102535
Permit Status:	Permit Renewed
Active Permit:	Y
Child Record Id:	DEH2017-HCHEM-0154875
Trade Secret:	N
Hazardous Material Type:	Pure
Last Updated:	2017-10-23T23:57:08.000
Chemical Name:	OIL BASED PAINT
Common Name:	OIL BASED PAINT
Case Number:	Not reported
Record ID:	DEH2002-HUPFP-102535
Permit Status:	Permit Renewed
Active Permit:	Y
Child Record Id:	DEH2017-HCHEM-0154876
Trade Secret:	N
Hazardous Material Type:	Pure
Last Updated:	2017-10-23T23:57:08.000
Chemical Name:	PARAFORMALDEHYDE
Common Name:	PARAFORMALDEHYDE
Case Number:	30525-89-4
Record ID:	DEH2002-HUPFP-102535
Permit Status:	Permit Renewed
Active Permit:	Y
Child Record Id:	DEH2017-HCHEM-0154877
Trade Secret:	N
Hazardous Material Type:	Pure
Last Updated:	2017-10-23T23:57:08.000
Chemical Name:	PETROLEUM DISTILLATES
Common Name:	PETROLEUM DISTILLATES
Case Number:	64742-55-8
Record ID:	DEH2002-HUPFP-102535
Permit Status:	Permit Renewed
Active Permit:	Y
Child Record Id:	DEH2017-HCHEM-0154878
Trade Secret:	N
Hazardous Material Type:	Pure
Last Updated:	2017-10-23T23:57:08.000
Chemical Name:	POLY(ETHYLENE GYLCOL)
Common Name:	POLY(ETHYLENE GYLCOL)
Case Number:	25322-68-3
Record ID:	DEH2002-HUPFP-102535
Permit Status:	Permit Renewed
Active Permit:	Y
Child Record Id:	DEH2017-HCHEM-0154879
Trade Secret:	N
Hazardous Material Type:	Pure

U C S D MAIN CAMPUS/MAYER HALL BLDG (Continued) **S102439541**

Last Updated:	2017-10-23T23:57:08.000
Chemical Name:	POTASSIUM CHLORIDE
Common Name:	POTASSIUM CHLORIDE
Case Number:	7447-40-7
Record ID:	DEH2002-HUPFP-102535
Permit Status:	Permit Renewed
Active Permit:	Y
Child Record Id:	DEH2017-HCHEM-0154880
Trade Secret:	N
Hazardous Material Type:	Pure
Last Updated:	2017-10-23T23:57:08.000
Chemical Name:	POTASSIUM HYDROXIDE
Common Name:	POTASSIUM HYDROXIDE
Case Number:	1310-58-3
Record ID:	DEH2002-HUPFP-102535
Permit Status:	Permit Renewed
Active Permit:	Y
Child Record Id:	DEH2017-HCHEM-0154881
Trade Secret:	N
Hazardous Material Type:	Pure
Last Updated:	2017-10-23T23:57:08.000
Chemical Name:	POTASSIUM PHOSPHATE DIBASIC
Common Name:	POTASSIUM PHOSPHATE DIBASIC
Case Number:	7758-11-4
Record ID:	DEH2002-HUPFP-102535
Permit Status:	Permit Renewed
Active Permit:	Y
Child Record Id:	DEH2017-HCHEM-0154882
Trade Secret:	N
Hazardous Material Type:	Pure
Last Updated:	2017-10-23T23:57:08.000
Chemical Name:	POTASSIUM PHOSPHATE MONOBASIC
Common Name:	POTASSIUM PHOSPHATE MONOBASIC
Case Number:	7778-77-0
Record ID:	DEH2002-HUPFP-102535
Permit Status:	Permit Renewed
Active Permit:	Y
Child Record Id:	DEH2017-HCHEM-0154883
Trade Secret:	N
Hazardous Material Type:	Pure
Last Updated:	2017-10-23T23:57:08.000
Chemical Name:	SODIUM ACETATE, ANHYDROUS
Common Name:	SODIUM ACETATE, ANHYDROUS
Case Number:	127-09-3
Record ID:	DEH2002-HUPFP-102535
Permit Status:	Permit Renewed
Active Permit:	Y
Child Record Id:	DEH2017-HCHEM-0154884
Trade Secret:	N
Hazardous Material Type:	Pure
Last Updated:	2017-10-23T23:57:08.000
Chemical Name:	SODIUM BICARBONATE

U C S D MAIN CAMPUS/MAYER HALL BLDG (Continued) **S102439541**

Common Name: SODIUM BICARBONATE
Case Number: 144-55-8

Record ID: DEH2002-HUPFP-102535
Permit Status: Permit Renewed
Active Permit: Y
Child Record Id: DEH2017-HCHEM-0154885
Trade Secret: N
Hazardous Material Type: Pure
Last Updated: 2017-10-23T23:57:08.000
Chemical Name: SODIUM CARBONATE
Common Name: SODIUM CARBONATE
Case Number: 497-19-8

Record ID: DEH2002-HUPFP-102535
Permit Status: Permit Renewed
Active Permit: Y
Child Record Id: DEH2017-HCHEM-0154886
Trade Secret: N
Hazardous Material Type: Pure
Last Updated: 2017-10-23T23:57:08.000
Chemical Name: SODIUM CHLORIDE
Common Name: SODIUM CHLORIDE
Case Number: 7647-14-5

Record ID: DEH2002-HUPFP-102535
Permit Status: Permit Renewed
Active Permit: Y
Child Record Id: DEH2017-HCHEM-0154887
Trade Secret: N
Hazardous Material Type: Pure
Last Updated: 2017-10-23T23:57:08.000
Chemical Name: SODIUM CITRATE
Common Name: SODIUM CITRATE
Case Number: 6132-04-3

Record ID: DEH2002-HUPFP-102535
Permit Status: Permit Renewed
Active Permit: Y
Child Record Id: DEH2017-HCHEM-0154888
Trade Secret: N
Hazardous Material Type: Pure
Last Updated: 2017-10-23T23:57:08.000
Chemical Name: SODIUM HYDROXIDE
Common Name: SODIUM HYDROXIDE
Case Number: 1310-73-2

Record ID: DEH2002-HUPFP-102535
Permit Status: Permit Renewed
Active Permit: Y
Child Record Id: DEH2017-HCHEM-0154889
Trade Secret: N
Hazardous Material Type: Pure
Last Updated: 2017-10-23T23:57:08.000
Chemical Name: SODIUM LAURYL SULFATE
Common Name: SODIUM LAURYL SULFATE
Case Number: 151-21-3

U C S D MAIN CAMPUS/MAYER HALL BLDG (Continued) **S102439541**

Record ID: DEH2002-HUPFP-102535
Permit Status: Permit Renewed
Active Permit: Y
Child Record Id: DEH2017-HCHEM-0154890
Trade Secret: N
Hazardous Material Type: Pure
Last Updated: 2017-10-23T23:57:08.000
Chemical Name: SODIUM PHOSPHATE
Common Name: SODIUM PHOSPHATE
Case Number: 10039-32-4

Record ID: DEH2002-HUPFP-102535
Permit Status: Permit Renewed
Active Permit: Y
Child Record Id: DEH2017-HCHEM-0154891
Trade Secret: N
Hazardous Material Type: Pure
Last Updated: 2017-10-23T23:57:08.000
Chemical Name: SODIUM PHOSPHATE DIBASIC
Common Name: SODIUM PHOSPHATE DIBASIC
Case Number: 7558-79-4

Record ID: DEH2002-HUPFP-102535
Permit Status: Permit Renewed
Active Permit: Y
Child Record Id: DEH2017-HCHEM-0154892
Trade Secret: N
Hazardous Material Type: Pure
Last Updated: 2017-10-23T23:57:08.000
Chemical Name: SODIUM PHOSPHATE MONOBASIC
Common Name: SODIUM PHOSPHATE MONOBASIC
Case Number: 10049-21-5

Record ID: DEH2002-HUPFP-102535
Permit Status: Permit Renewed
Active Permit: Y
Child Record Id: DEH2017-HCHEM-0154893
Trade Secret: N
Hazardous Material Type: Pure
Last Updated: 2017-10-23T23:57:08.000
Chemical Name: SODIUM THIOSULFATE
Common Name: SODIUM THIOSULFATE
Case Number: 7772-98-7

Record ID: DEH2002-HUPFP-102535
Permit Status: Permit Renewed
Active Permit: Y
Child Record Id: DEH2017-HCHEM-0154894
Trade Secret: N
Hazardous Material Type: Pure
Last Updated: 2017-10-23T23:57:08.000
Chemical Name: SUCROSE
Common Name: SUCROSE
Case Number: 57-50-1

Record ID: DEH2002-HUPFP-102535
Permit Status: Permit Renewed

U C S D MAIN CAMPUS/MAYER HALL BLDG (Continued) **S102439541**

Active Permit:	Y
Child Record Id:	DEH2017-HCHEM-0154895
Trade Secret:	N
Hazardous Material Type:	Pure
Last Updated:	2017-10-23T23:57:08.000
Chemical Name:	TRICHLOROACETIC ACID
Common Name:	TRICHLOROACETIC ACID
Case Number:	76-03-9
Record ID:	DEH2002-HUPFP-102535
Permit Status:	Permit Renewed
Active Permit:	Y
Child Record Id:	DEH2017-HCHEM-0154896
Trade Secret:	N
Hazardous Material Type:	Pure
Last Updated:	2017-10-23T23:57:08.000
Chemical Name:	TRIZMA BASE
Common Name:	TRIZMA BASE
Case Number:	77-86-1
Record ID:	DEH2002-HUPFP-102535
Permit Status:	Permit Renewed
Active Permit:	Y
Child Record Id:	DEH2017-HCHEM-0154897
Trade Secret:	N
Hazardous Material Type:	Pure
Last Updated:	2017-10-23T23:57:08.000
Chemical Name:	TRIZMA HYDROCHLORIDE
Common Name:	TRIZMA HYDROCHLORIDE
Case Number:	1185-53-1
Record ID:	DEH2002-HUPFP-102535
Permit Status:	Permit Renewed
Active Permit:	Y
Child Record Id:	DEH2017-HCHEM-0154898
Trade Secret:	N
Hazardous Material Type:	Pure
Last Updated:	2017-10-23T23:57:08.000
Chemical Name:	UREA
Common Name:	UREA
Case Number:	57-13-6
Record ID:	DEH2002-HUPFP-102535
Permit Status:	Permit Renewed
Active Permit:	Y
Child Record Id:	DEH2017-HCHEM-0154899
Trade Secret:	N
Hazardous Material Type:	Pure
Last Updated:	2017-10-23T23:57:08.000
Chemical Name:	VERMICULITE
Common Name:	VERMICULITE
Case Number:	1318-00-9
Record ID:	DEH2002-HUPFP-102535
Permit Status:	Permit Renewed
Active Permit:	Y
Child Record Id:	DEH2017-HCHEM-0154946

U C S D MAIN CAMPUS/MAYER HALL BLDG (Continued) **S102439541**

Trade Secret: N
Hazardous Material Type: Pure
Last Updated: 2017-10-23T23:57:08.000
Chemical Name: GLYCERIN
Common Name: GLYCERIN
Case Number: 56-81-5

Record ID: DEH2002-HUPFP-102535
Permit Status: Permit Renewed
Active Permit: Y
Child Record Id: DEH2017-HCHEM-0154900
Trade Secret: N
Hazardous Material Type: Pure
Last Updated: 2017-10-23T23:57:08.000
Chemical Name: YEAST EXTRACT
Common Name: YEAST EXTRACT
Case Number: 8119-29-0

Record ID: DEH2002-HUPFP-102535
Permit Status: Permit Renewed
Active Permit: Y
Child Record Id: DEH2017-HCHEM-0154901
Trade Secret: N
Hazardous Material Type: Pure
Last Updated: 2017-10-23T23:57:08.000
Chemical Name: CARBON DIOXIDE
Common Name: CARBON DIOXIDE
Case Number: 124-38-9

Record ID: DEH2002-HUPFP-102535
Permit Status: Permit Renewed
Active Permit: Y
Child Record Id: DEH2017-HCHEM-0154902
Trade Secret: N
Hazardous Material Type: Pure
Last Updated: 2017-10-23T23:57:08.000
Chemical Name: DIESEL
Common Name: DIESEL
Case Number: 68334-30-5

Record ID: DEH2002-HUPFP-102535
Permit Status: Permit Renewed
Active Permit: Y
Child Record Id: DEH2017-HCHEM-0154903
Trade Secret: N
Hazardous Material Type: Pure
Last Updated: 2017-10-23T23:57:08.000
Chemical Name: METHYL ALCOHOL
Common Name: METHYL ALCOHOL
Case Number: 67-56-1

Record ID: DEH2002-HUPFP-102535
Permit Status: Permit Renewed
Active Permit: Y
Child Record Id: DEH2017-HCHEM-0154904
Trade Secret: N
Hazardous Material Type: Pure

U C S D MAIN CAMPUS/MAYER HALL BLDG (Continued) **S102439541**

Last Updated: 2017-10-23T23:57:08.000
Chemical Name: OIL
Common Name: OIL
Case Number: 8012-95-1

Record ID: DEH2002-HUPFP-102535
Permit Status: Permit Renewed
Active Permit: Y
Child Record Id: DEH2017-HCHEM-0154905
Trade Secret: N
Hazardous Material Type: Pure
Last Updated: 2017-10-23T23:57:08.000
Chemical Name: PAINT
Common Name: PAINT
Case Number: 8052-41-3

Record ID: DEH2002-HUPFP-102535
Permit Status: Permit Renewed
Active Permit: Y
Child Record Id: DEH2017-HCHEM-0154906
Trade Secret: N
Hazardous Material Type: Pure
Last Updated: 2017-10-23T23:57:08.000
Chemical Name: SODIUM CHLORIDE
Common Name: SODIUM CHLORIDE
Case Number: 7647-14-5

Record ID: DEH2002-HUPFP-102535
Permit Status: Permit Renewed
Active Permit: Y
Child Record Id: DEH2017-HCHEM-0154907
Trade Secret: N
Hazardous Material Type: Pure
Last Updated: 2017-10-23T23:57:08.000
Chemical Name: SODIUM HYDROXIDE
Common Name: SODIUM HYDROXIDE
Case Number: 1310-73-2

Record ID: DEH2002-HUPFP-102535
Permit Status: Permit Renewed
Active Permit: Y
Child Record Id: DEH2017-HCHEM-0154908
Trade Secret: N
Hazardous Material Type: Pure
Last Updated: 2017-10-23T23:57:08.000
Chemical Name: 1-BUTANOL
Common Name: 1-BUTANOL
Case Number: 71-36-3

Record ID: DEH2002-HUPFP-102535
Permit Status: Permit Renewed
Active Permit: Y
Child Record Id: DEH2017-HCHEM-0154909
Trade Secret: N
Hazardous Material Type: Mixture
Last Updated: 2017-10-23T23:57:08.000
Chemical Name: 20% CARBON DIOXIDE 5% HYDROGEN BAL NITROGEN

U C S D MAIN CAMPUS/MAYER HALL BLDG (Continued) **S102439541**

Common Name: 20% CARBON DIOXIDE 5% HYDROGEN BAL NITROGEN
Case Number: Not reported

Record ID: DEH2002-HUPFP-102535
Permit Status: Permit Renewed
Active Permit: Y
Child Record Id: DEH2017-HCHEM-0154910
Trade Secret: N
Hazardous Material Type: Pure
Last Updated: 2017-10-23T23:57:08.000
Chemical Name: 2-METHYL BUTANE
Common Name: 2-METHYL BUTANE
Case Number: 78-78-4

Record ID: DEH2002-HUPFP-102535
Permit Status: Permit Renewed
Active Permit: Y
Child Record Id: DEH2017-HCHEM-0154911
Trade Secret: N
Hazardous Material Type: Mixture
Last Updated: 2017-10-23T23:57:08.000
Chemical Name: 2-PROPANOL
Common Name: 2-PROPANOL
Case Number: 67-63-0

Record ID: DEH2002-HUPFP-102535
Permit Status: Permit Renewed
Active Permit: Y
Child Record Id: DEH2017-HCHEM-0154912
Trade Secret: N
Hazardous Material Type: Mixture
Last Updated: 2017-10-23T23:57:08.000
Chemical Name: 2-PROPANOL
Common Name: 2-PROPANOL
Case Number: 67-63-0

Record ID: DEH2002-HUPFP-102535
Permit Status: Permit Renewed
Active Permit: Y
Child Record Id: DEH2017-HCHEM-0154913
Trade Secret: N
Hazardous Material Type: Pure
Last Updated: 2017-10-23T23:57:08.000
Chemical Name: 4-NONYLPHENYL-POLYETHYLENE GLYCOL
Common Name: 4-NONYLPHENYL-POLYETHYLENE GLYCOL
Case Number: 9016-45-9

Record ID: DEH2002-HUPFP-102535
Permit Status: Permit Renewed
Active Permit: Y
Child Record Id: DEH2017-HCHEM-0154914
Trade Secret: N
Hazardous Material Type: Pure
Last Updated: 2017-10-23T23:57:08.000
Chemical Name: ACETIC ACID
Common Name: ACETIC ACID
Case Number: 64-19-7

U C S D MAIN CAMPUS/MAYER HALL BLDG (Continued) **S102439541**

Record ID:	DEH2002-HUPFP-102535
Permit Status:	Permit Renewed
Active Permit:	Y
Child Record Id:	DEH2017-HCHEM-0154915
Trade Secret:	N
Hazardous Material Type:	Pure
Last Updated:	2017-10-23T23:57:08.000
Chemical Name:	ACETONE
Common Name:	ACETONE
Case Number:	67-64-1

Record ID:	DEH2002-HUPFP-102535
Permit Status:	Permit Renewed
Active Permit:	Y
Child Record Id:	DEH2017-HCHEM-0154916
Trade Secret:	N
Hazardous Material Type:	Pure
Last Updated:	2017-10-23T23:57:08.000
Chemical Name:	ACETONITRILE
Common Name:	ACETONITRILE
Case Number:	75-05-8

Record ID:	DEH2002-HUPFP-102535
Permit Status:	Permit Renewed
Active Permit:	Y
Child Record Id:	DEH2017-HCHEM-0154917
Trade Secret:	N
Hazardous Material Type:	Pure
Last Updated:	2017-10-23T23:57:08.000
Chemical Name:	AGAR
Common Name:	AGAR
Case Number:	9002-18-0

Record ID:	DEH2002-HUPFP-102535
Permit Status:	Permit Renewed
Active Permit:	Y
Child Record Id:	DEH2017-HCHEM-0154918
Trade Secret:	N
Hazardous Material Type:	Pure
Last Updated:	2017-10-23T23:57:08.000
Chemical Name:	AIR COMPRESSED
Common Name:	AIR COMPRESSED
Case Number:	132259-10-0

Record ID:	DEH2002-HUPFP-102535
Permit Status:	Permit Renewed
Active Permit:	Y
Child Record Id:	DEH2017-HCHEM-0154919
Trade Secret:	N
Hazardous Material Type:	Mixture
Last Updated:	2017-10-23T23:57:08.000
Chemical Name:	AIR COMPRESSED
Common Name:	AIR COMPRESSED
Case Number:	132259-10-0

Record ID:	DEH2002-HUPFP-102535
Permit Status:	Permit Renewed

U C S D MAIN CAMPUS/MAYER HALL BLDG (Continued) **S102439541**

Active Permit:	Y
Child Record Id:	DEH2017-HCHEM-0154920
Trade Secret:	N
Hazardous Material Type:	Pure
Last Updated:	2017-10-23T23:57:08.000
Chemical Name:	AIRx 44 ACE
Common Name:	AIRx 44 ACE
Case Number:	Not reported
Record ID:	DEH2002-HUPFP-102535
Permit Status:	Permit Renewed
Active Permit:	Y
Child Record Id:	DEH2017-HCHEM-0154921
Trade Secret:	N
Hazardous Material Type:	Pure
Last Updated:	2017-10-23T23:57:08.000
Chemical Name:	AMMONIUM SULFATE
Common Name:	AMMONIUM SULFATE
Case Number:	7783-20-2
Record ID:	DEH2002-HUPFP-102535
Permit Status:	Permit Renewed
Active Permit:	Y
Child Record Id:	DEH2017-HCHEM-0154922
Trade Secret:	N
Hazardous Material Type:	Pure
Last Updated:	2017-10-23T23:57:08.000
Chemical Name:	ARGON
Common Name:	ARGON
Case Number:	13994-71-3
Record ID:	DEH2002-HUPFP-102535
Permit Status:	Permit Renewed
Active Permit:	Y
Child Record Id:	DEH2017-HCHEM-0154923
Trade Secret:	N
Hazardous Material Type:	Pure
Last Updated:	2017-10-23T23:57:08.000
Chemical Name:	BORIC ACID
Common Name:	BORIC ACID
Case Number:	11113-50-1
Record ID:	DEH2002-HUPFP-102535
Permit Status:	Permit Renewed
Active Permit:	Y
Child Record Id:	DEH2017-HCHEM-0154924
Trade Secret:	N
Hazardous Material Type:	Pure
Last Updated:	2017-10-23T23:57:08.000
Chemical Name:	CALCIUM CHLORIDE
Common Name:	CALCIUM CHLORIDE
Case Number:	10043-52-4
Record ID:	DEH2002-HUPFP-102535
Permit Status:	Permit Renewed
Active Permit:	Y
Child Record Id:	DEH2017-HCHEM-0154925

U C S D MAIN CAMPUS/MAYER HALL BLDG (Continued) **S102439541**

Trade Secret:	N
Hazardous Material Type:	Pure
Last Updated:	2017-10-23T23:57:08.000
Chemical Name:	CALCIUM SULFATE
Common Name:	CALCIUM SULFATE
Case Number:	7778-18-9
Record ID:	DEH2002-HUPFP-102535
Permit Status:	Permit Renewed
Active Permit:	Y
Child Record Id:	DEH2017-HCHEM-0154926
Trade Secret:	N
Hazardous Material Type:	Pure
Last Updated:	2017-10-23T23:57:08.000
Chemical Name:	CARBON DIOXIDE
Common Name:	CARBON DIOXIDE
Case Number:	124-38-9
Record ID:	DEH2002-HUPFP-102535
Permit Status:	Permit Renewed
Active Permit:	Y
Child Record Id:	DEH2017-HCHEM-0154927
Trade Secret:	N
Hazardous Material Type:	Pure
Last Updated:	2017-10-23T23:57:08.000
Chemical Name:	CARBON DIOXIDE
Common Name:	CARBON DIOXIDE
Case Number:	124-38-9
Record ID:	DEH2002-HUPFP-102535
Permit Status:	Permit Renewed
Active Permit:	Y
Child Record Id:	DEH2017-HCHEM-0154928
Trade Secret:	N
Hazardous Material Type:	Mixture
Last Updated:	2017-10-23T23:57:08.000
Chemical Name:	CARBON DIOXIDE @ 0-20%; OXYGEN @ 0-21%; BALANCE NITROGEN
Common Name:	CARBON DIOXIDE @ 0-20%; OXYGEN @ 0-21%; BALANCE NITROGEN
Case Number:	Not reported
Record ID:	DEH2002-HUPFP-102535
Permit Status:	Permit Renewed
Active Permit:	Y
Child Record Id:	DEH2017-HCHEM-0154929
Trade Secret:	N
Hazardous Material Type:	Mixture
Last Updated:	2017-10-23T23:57:08.000
Chemical Name:	CARBON DIOXIDE @ 20%; BALANCE HYDROGEN
Common Name:	CARBON DIOXIDE @ 20%; BALANCE HYDROGEN
Case Number:	Not reported
Record ID:	DEH2002-HUPFP-102535
Permit Status:	Permit Renewed
Active Permit:	Y
Child Record Id:	DEH2017-HCHEM-0154930
Trade Secret:	N
Hazardous Material Type:	Mixture

U C S D MAIN CAMPUS/MAYER HALL BLDG (Continued) **S102439541**

Last Updated: 2017-10-23T23:57:08.000
Chemical Name: CARBON DIOXIDE @ 5%; BALANCE OXYGEN
Common Name: CARBON DIOXIDE @ 5%; BALANCE OXYGEN
Case Number: Not reported

Record ID: DEH2002-HUPFP-102535
Permit Status: Permit Renewed
Active Permit: Y
Child Record Id: DEH2017-HCHEM-0154931
Trade Secret: N
Hazardous Material Type: Mixture
Last Updated: 2017-10-23T23:57:08.000
Chemical Name: CARBON DIOXIDE @10% BAL HYDROGEN
Common Name: CARBON DIOXIDE @10% BAL HYDROGEN
Case Number: Not reported

Record ID: DEH2002-HUPFP-102535
Permit Status: Permit Renewed
Active Permit: Y
Child Record Id: DEH2017-HCHEM-0154932
Trade Secret: N
Hazardous Material Type: Mixture
Last Updated: 2017-10-23T23:57:08.000
Chemical Name: CARBON DIOXIDE 2-99%, NITROGEN .0001-98% AND OXYGEN .0001-19.5%
Common Name: CARBON DIOXIDE 2-99%, NITROGEN .0001-98% AND OXYGEN .0001-19.5%
Case Number: Not reported

Record ID: DEH2002-HUPFP-102535
Permit Status: Permit Renewed
Active Permit: Y
Child Record Id: DEH2017-HCHEM-0154933
Trade Secret: N
Hazardous Material Type: Pure
Last Updated: 2017-10-23T23:57:08.000
Chemical Name: CARBON MONOXIDE
Common Name: CARBON MONOXIDE
Case Number: 630-08-0

Record ID: DEH2002-HUPFP-102535
Permit Status: Permit Renewed
Active Permit: Y
Child Record Id: DEH2017-HCHEM-0154934
Trade Secret: N
Hazardous Material Type: Pure
Last Updated: 2017-10-23T23:57:08.000
Chemical Name: CHLOROFORM
Common Name: CHLOROFORM
Case Number: 67-66-3

Record ID: DEH2002-HUPFP-102535
Permit Status: Permit Renewed
Active Permit: Y
Child Record Id: DEH2017-HCHEM-0154935
Trade Secret: N
Hazardous Material Type: Pure
Last Updated: 2017-10-23T23:57:08.000
Chemical Name: CITRIC ACID

U C S D MAIN CAMPUS/MAYER HALL BLDG (Continued) **S102439541**

Common Name: CITRIC ACID
Case Number: 6132-04-3

Record ID: DEH2002-HUPFP-102535
Permit Status: Permit Renewed
Active Permit: Y
Child Record Id: DEH2017-HCHEM-0154936
Trade Secret: N
Hazardous Material Type: Pure
Last Updated: 2017-10-23T23:57:08.000
Chemical Name: D(+)-GLUCOSE ANHYDROUS
Common Name: D(+)-GLUCOSE ANHYDROUS
Case Number: 50-99-7

Record ID: DEH2002-HUPFP-102535
Permit Status: Permit Renewed
Active Permit: Y
Child Record Id: DEH2017-HCHEM-0154937
Trade Secret: N
Hazardous Material Type: Pure
Last Updated: 2017-10-23T23:57:08.000
Chemical Name: DIMETHYL SULFOXIDE
Common Name: DIMETHYL SULFOXIDE
Case Number: 67-68-5

Record ID: DEH2002-HUPFP-102535
Permit Status: Permit Renewed
Active Permit: Y
Child Record Id: DEH2017-HCHEM-0154938
Trade Secret: N
Hazardous Material Type: Pure
Last Updated: 2017-10-23T23:57:08.000
Chemical Name: ETHYL ACETATE
Common Name: ETHYL ACETATE
Case Number: 141-78-6

Record ID: DEH2002-HUPFP-102535
Permit Status: Permit Renewed
Active Permit: Y
Child Record Id: DEH2017-HCHEM-0154939
Trade Secret: N
Hazardous Material Type: Pure
Last Updated: 2017-10-23T23:57:08.000
Chemical Name: ETHYL ACETATE
Common Name: ETHYL ACETATE
Case Number: 141-78-6

Record ID: DEH2002-HUPFP-102535
Permit Status: Permit Renewed
Active Permit: Y
Child Record Id: DEH2017-HCHEM-0154940
Trade Secret: N
Hazardous Material Type: Pure
Last Updated: 2017-10-23T23:57:08.000
Chemical Name: ETHYL ALCOHOL
Common Name: ETHYL ALCOHOL
Case Number: 64-17-5

U C S D MAIN CAMPUS/MAYER HALL BLDG (Continued) **S102439541**

Record ID: DEH2002-HUPFP-102535
Permit Status: Permit Renewed
Active Permit: Y
Child Record Id: DEH2017-HCHEM-0154941
Trade Secret: N
Hazardous Material Type: Pure
Last Updated: 2017-10-23T23:57:08.000
Chemical Name: ETHYL ALCOHOL
Common Name: ETHYL ALCOHOL
Case Number: 64-17-5

Record ID: DEH2002-HUPFP-102535
Permit Status: Permit Renewed
Active Permit: Y
Child Record Id: DEH2017-HCHEM-0154942
Trade Secret: N
Hazardous Material Type: Pure
Last Updated: 2017-10-23T23:57:08.000
Chemical Name: ETHYL ALCOHOL
Common Name: ETHYL ALCOHOL
Case Number: 64-17-5

Record ID: DEH2002-HUPFP-102535
Permit Status: Permit Renewed
Active Permit: Y
Child Record Id: DEH2017-HCHEM-0154943
Trade Secret: N
Hazardous Material Type: Pure
Last Updated: 2017-10-23T23:57:08.000
Chemical Name: ETHYLENE GLYCOL
Common Name: ETHYLENE GLYCOL
Case Number: 107-21-1

Record ID: DEH2002-HUPFP-102535
Permit Status: Permit Renewed
Active Permit: Y
Child Record Id: DEH2017-HCHEM-0154944
Trade Secret: N
Hazardous Material Type: Pure
Last Updated: 2017-10-23T23:57:08.000
Chemical Name: ETHYLENEDIAMINE TETRAACETIC ACID
Common Name: ETHYLENEDIAMINE TETRAACETIC ACID
Case Number: 60-00-4

Record ID: DEH2002-HUPFP-102535
Permit Status: Permit Renewed
Active Permit: Y
Child Record Id: DEH2017-HCHEM-0154945
Trade Secret: N
Hazardous Material Type: Pure
Last Updated: 2017-10-23T23:57:08.000
Chemical Name: FORMALDEHYDE
Common Name: FORMALDEHYDE
Case Number: 50-00-0

Record ID: DEH2002-HUPFP-102535
Permit Status: Permit Renewed

U C S D MAIN CAMPUS/MAYER HALL BLDG (Continued) **S102439541**

Active Permit:	Y
Child Record Id:	DEH2017-HCHEM-0154947
Trade Secret:	N
Hazardous Material Type:	Pure
Last Updated:	2017-10-23T23:57:08.000
Chemical Name:	GLYCINE
Common Name:	GLYCINE
Case Number:	56-40-6
Record ID:	DEH2002-HUPFP-102535
Permit Status:	Permit Renewed
Active Permit:	Y
Child Record Id:	DEH2017-HCHEM-0154948
Trade Secret:	N
Hazardous Material Type:	Pure
Last Updated:	2017-10-23T23:57:08.000
Chemical Name:	GUANIDINE HYDROCHLORIDE
Common Name:	GUANIDINE HYDROCHLORIDE
Case Number:	50-01-1
Record ID:	DEH2002-HUPFP-102535
Permit Status:	Permit Renewed
Active Permit:	Y
Child Record Id:	DEH2017-HCHEM-0154949
Trade Secret:	N
Hazardous Material Type:	Pure
Last Updated:	2017-10-23T23:57:08.000
Chemical Name:	HELIUM
Common Name:	HELIUM
Case Number:	7440-59-7
Record ID:	DEH2002-HUPFP-102535
Permit Status:	Permit Renewed
Active Permit:	Y
Child Record Id:	DEH2017-HCHEM-0154950
Trade Secret:	N
Hazardous Material Type:	Pure
Last Updated:	2017-10-23T23:57:08.000
Chemical Name:	HEMATOXYLIN
Common Name:	HEMATOXYLIN
Case Number:	517-28-2
Record ID:	DEH2002-HUPFP-102535
Permit Status:	Permit Renewed
Active Permit:	Y
Child Record Id:	DEH2017-HCHEM-0154951
Trade Secret:	N
Hazardous Material Type:	Pure
Last Updated:	2017-10-23T23:57:08.000
Chemical Name:	HYDROCHLORIC ACID
Common Name:	HYDROCHLORIC ACID
Case Number:	7647-01-0
Record ID:	DEH2002-HUPFP-102535
Permit Status:	Permit Renewed
Active Permit:	Y
Child Record Id:	DEH2017-HCHEM-0154952

U C S D MAIN CAMPUS/MAYER HALL BLDG (Continued) **S102439541**

Trade Secret: N
Hazardous Material Type: Mixture
Last Updated: 2017-10-23T23:57:08.000
Chemical Name: HYDROGEN @ 8%; CARBON DIOXIDE @10%; BALANCE NITROGEN
Common Name: HYDROGEN @ 8.5%; CARBON DIOXIDE @10%; BALANCE NITROGEN
Case Number: Not reported

Record ID: DEH2002-HUPFP-102535
Permit Status: Permit Renewed
Active Permit: Y
Child Record Id: DEH2017-HCHEM-0154953
Trade Secret: N
Hazardous Material Type: Pure
Last Updated: 2017-10-23T23:57:08.000
Chemical Name: IRON OXIDE
Common Name: IRON OXIDE
Case Number: 1332-37-2

Record ID: DEH2002-HUPFP-102535
Permit Status: Permit Renewed
Active Permit: Y
Child Record Id: DEH2017-HCHEM-0154954
Trade Secret: N
Hazardous Material Type: Pure
Last Updated: 2017-10-23T23:57:08.000
Chemical Name: MAGNESIUM SULFATE
Common Name: MAGNESIUM SULFATE
Case Number: 7487-88-9

Record ID: DEH2002-HUPFP-102535
Permit Status: Permit Renewed
Active Permit: Y
Child Record Id: DEH2017-HCHEM-0154955
Trade Secret: N
Hazardous Material Type: Pure
Last Updated: 2017-10-23T23:57:08.000
Chemical Name: METHYL ALCOHOL
Common Name: METHYL ALCOHOL
Case Number: 67-56-1

Record ID: DEH2002-HUPFP-102535
Permit Status: Permit Renewed
Active Permit: Y
Child Record Id: DEH2017-HCHEM-0154956
Trade Secret: N
Hazardous Material Type: Pure
Last Updated: 2017-10-23T23:57:08.000
Chemical Name: NITROGEN
Common Name: NITROGEN
Case Number: 7727-37-9

Record ID: DEH2002-HUPFP-102535
Permit Status: Permit Renewed
Active Permit: Y
Child Record Id: DEH2017-HCHEM-0154957
Trade Secret: N
Hazardous Material Type: Pure

U C S D MAIN CAMPUS/MAYER HALL BLDG (Continued) **S102439541**

Last Updated:	2017-10-23T23:57:08.000
Chemical Name:	NITROGEN
Common Name:	NITROGEN
Case Number:	7727-37-9
Record ID:	DEH2002-HUPFP-102535
Permit Status:	Permit Renewed
Active Permit:	Y
Child Record Id:	DEH2017-HCHEM-0154958
Trade Secret:	N
Hazardous Material Type:	Pure
Last Updated:	2017-10-23T23:57:08.000
Chemical Name:	OCTYLPHENOXYPOLYETHOXY ETHANOL
Common Name:	OCTYLPHENOXYPOLYETHOXY ETHANOL
Case Number:	9002-93-1
Record ID:	DEH2002-HUPFP-102535
Permit Status:	Permit Renewed
Active Permit:	Y
Child Record Id:	DEH2017-HCHEM-0154959
Trade Secret:	N
Hazardous Material Type:	Pure
Last Updated:	2017-10-23T23:57:08.000
Chemical Name:	OXYGEN
Common Name:	OXYGEN
Case Number:	7782-44-7
Record ID:	DEH2002-HUPFP-102535
Permit Status:	Permit Renewed
Active Permit:	Y
Child Record Id:	DEH2017-HCHEM-0154960
Trade Secret:	N
Hazardous Material Type:	Mixture
Last Updated:	2017-10-23T23:57:08.000
Chemical Name:	OXYGEN @ 50%; BAL CARBON DIOXIDE
Common Name:	OXYGEN @ 50%; BAL CARBON DIOXIDE
Case Number:	Not reported
Record ID:	DEH2002-HUPFP-102535
Permit Status:	Permit Renewed
Active Permit:	Y
Child Record Id:	DEH2017-HCHEM-0154961
Trade Secret:	N
Hazardous Material Type:	Mixture
Last Updated:	2017-10-23T23:57:08.000
Chemical Name:	OXYGEN < 22%, BALANCE NITROGEN
Common Name:	OXYGEN < 22%, BALANCE NITROGEN
Case Number:	Not reported
Record ID:	DEH2002-HUPFP-102535
Permit Status:	Permit Renewed
Active Permit:	Y
Child Record Id:	DEH2017-HCHEM-0154962
Trade Secret:	N
Hazardous Material Type:	Pure
Last Updated:	2017-10-23T23:57:08.000
Chemical Name:	PAINT

U C S D MAIN CAMPUS/MAYER HALL BLDG (Continued) **S102439541**

Common Name: PAINT
Case Number: 8052-41-3

Record ID: DEH2002-HUPFP-102535
Permit Status: Permit Renewed
Active Permit: Y
Child Record Id: DEH2017-HCHEM-0154963
Trade Secret: N
Hazardous Material Type: Pure
Last Updated: 2017-10-23T23:57:08.000
Chemical Name: PARAFORMALDEHYDE
Common Name: PARAFORMALDEHYDE
Case Number: 30525-89-4

Record ID: DEH2002-HUPFP-102535
Permit Status: Permit Renewed
Active Permit: Y
Child Record Id: DEH2017-HCHEM-0154964
Trade Secret: N
Hazardous Material Type: Pure
Last Updated: 2017-10-23T23:57:08.000
Chemical Name: POLY(ETHYLENE GLYCOL)
Common Name: POLY(ETHYLENE GLYCOL)
Case Number: 25322-68-3

Record ID: DEH2002-HUPFP-102535
Permit Status: Permit Renewed
Active Permit: Y
Child Record Id: DEH2017-HCHEM-0154965
Trade Secret: N
Hazardous Material Type: Pure
Last Updated: 2017-10-23T23:57:08.000
Chemical Name: POLYOXYETHYLENE SORBITAN MONOLAURATE
Common Name: POLYOXYETHYLENE SORBITAN MONOLAURATE
Case Number: 9005-64-5

Record ID: DEH2002-HUPFP-102535
Permit Status: Permit Renewed
Active Permit: Y
Child Record Id: DEH2017-HCHEM-0154966
Trade Secret: N
Hazardous Material Type: Pure
Last Updated: 2017-10-23T23:57:08.000
Chemical Name: POTASSIUM CHLORIDE
Common Name: POTASSIUM CHLORIDE
Case Number: 7447-40-7

Record ID: DEH2002-HUPFP-102535
Permit Status: Permit Renewed
Active Permit: Y
Child Record Id: DEH2017-HCHEM-0154967
Trade Secret: N
Hazardous Material Type: Pure
Last Updated: 2017-10-23T23:57:08.000
Chemical Name: POTASSIUM HYDROXIDE
Common Name: POTASSIUM HYDROXIDE
Case Number: 1310-58-3

U C S D MAIN CAMPUS/MAYER HALL BLDG (Continued) **S102439541**

Record ID:	DEH2002-HUPFP-102535
Permit Status:	Permit Renewed
Active Permit:	Y
Child Record Id:	DEH2017-HCHEM-0154968
Trade Secret:	N
Hazardous Material Type:	Pure
Last Updated:	2017-10-23T23:57:08.000
Chemical Name:	POTASSIUM PHOSPHATE DIBASIC
Common Name:	POTASSIUM PHOSPHATE DIBASIC
Case Number:	7758-11-4

Record ID:	DEH2002-HUPFP-102535
Permit Status:	Permit Renewed
Active Permit:	Y
Child Record Id:	DEH2017-HCHEM-0154969
Trade Secret:	N
Hazardous Material Type:	Pure
Last Updated:	2017-10-23T23:57:08.000
Chemical Name:	POTASSIUM PHOSPHATE MONOBASIC
Common Name:	POTASSIUM PHOSPHATE MONOBASIC
Case Number:	7778-77-0

Record ID:	DEH2002-HUPFP-102535
Permit Status:	Permit Renewed
Active Permit:	Y
Child Record Id:	DEH2017-HCHEM-0154970
Trade Secret:	N
Hazardous Material Type:	Pure
Last Updated:	2017-10-23T23:57:08.000
Chemical Name:	SECONDARLY ALCOHOL ETHOXYLATE
Common Name:	SECONDARLY ALCOHOL ETHOXYLATE
Case Number:	84133-50-6

Record ID:	DEH2002-HUPFP-102535
Permit Status:	Permit Renewed
Active Permit:	Y
Child Record Id:	DEH2017-HCHEM-0154971
Trade Secret:	N
Hazardous Material Type:	Pure
Last Updated:	2017-10-23T23:57:08.000
Chemical Name:	SODIUM ACETATE, ANHYDROUS
Common Name:	SODIUM ACETATE, ANHYDROUS
Case Number:	127-09-3

Record ID:	DEH2002-HUPFP-102535
Permit Status:	Permit Renewed
Active Permit:	Y
Child Record Id:	DEH2017-HCHEM-0154972
Trade Secret:	N
Hazardous Material Type:	Pure
Last Updated:	2017-10-23T23:57:08.000
Chemical Name:	SODIUM BICARBONATE
Common Name:	SODIUM BICARBONATE
Case Number:	144-55-8

Record ID:	DEH2002-HUPFP-102535
Permit Status:	Permit Renewed

U C S D MAIN CAMPUS/MAYER HALL BLDG (Continued) **S102439541**

Active Permit: Y
Child Record Id: DEH2017-HCHEM-0154973
Trade Secret: N
Hazardous Material Type: Pure
Last Updated: 2017-10-23T23:57:08.000
Chemical Name: SODIUM CARBONATE
Common Name: SODIUM CARBONATE
Case Number: 497-19-8

Record ID: DEH2002-HUPFP-102535
Permit Status: Permit Renewed
Active Permit: Y
Child Record Id: DEH2017-HCHEM-0154974
Trade Secret: N
Hazardous Material Type: Pure
Last Updated: 2017-10-23T23:57:08.000
Chemical Name: SODIUM CHLORIDE
Common Name: SODIUM CHLORIDE
Case Number: 7647-14-5

Record ID: DEH2002-HUPFP-102535
Permit Status: Permit Renewed
Active Permit: Y
Child Record Id: DEH2017-HCHEM-0154975
Trade Secret: N
Hazardous Material Type: Pure
Last Updated: 2017-10-23T23:57:08.000
Chemical Name: SODIUM CITRATE
Common Name: SODIUM CITRATE
Case Number: 6132-04-3

Record ID: DEH2002-HUPFP-102535
Permit Status: Permit Renewed
Active Permit: Y
Child Record Id: DEH2017-HCHEM-0154976
Trade Secret: N
Hazardous Material Type: Pure
Last Updated: 2017-10-23T23:57:08.000
Chemical Name: SODIUM HYDROXIDE
Common Name: SODIUM HYDROXIDE
Case Number: 1310-73-2

Record ID: DEH2002-HUPFP-102535
Permit Status: Permit Renewed
Active Permit: Y
Child Record Id: DEH2017-HCHEM-0154977
Trade Secret: N
Hazardous Material Type: Pure
Last Updated: 2017-10-23T23:57:08.000
Chemical Name: SODIUM HYDROXIDE
Common Name: SODIUM HYDROXIDE
Case Number: 1310-73-2

Record ID: DEH2002-HUPFP-102535
Permit Status: Permit Renewed
Active Permit: Y
Child Record Id: DEH2017-HCHEM-0154978

U C S D MAIN CAMPUS/MAYER HALL BLDG (Continued) **S102439541**

Trade Secret: N
Hazardous Material Type: Pure
Last Updated: 2017-10-23T23:57:08.000
Chemical Name: SODIUM HYPOCHLORITE
Common Name: SODIUM HYPOCHLORITE
Case Number: 7681-52-9

Record ID: DEH2002-HUPFP-102535
Permit Status: Permit Renewed
Active Permit: Y
Child Record Id: DEH2017-HCHEM-0154979
Trade Secret: N
Hazardous Material Type: Pure
Last Updated: 2017-10-23T23:57:08.000
Chemical Name: SODIUM LAURYL SULFATE
Common Name: SODIUM LAURYL SULFATE
Case Number: 151-21-3

Record ID: DEH2002-HUPFP-102535
Permit Status: Permit Renewed
Active Permit: Y
Child Record Id: DEH2017-HCHEM-0154980
Trade Secret: N
Hazardous Material Type: Pure
Last Updated: 2017-10-23T23:57:08.000
Chemical Name: SODIUM PHOSPHATE
Common Name: SODIUM PHOSPHATE
Case Number: 10039-32-4

Record ID: DEH2002-HUPFP-102535
Permit Status: Permit Renewed
Active Permit: Y
Child Record Id: DEH2017-HCHEM-0154981
Trade Secret: N
Hazardous Material Type: Pure
Last Updated: 2017-10-23T23:57:08.000
Chemical Name: SODIUM PHOSPHATE DIBASIC
Common Name: SODIUM PHOSPHATE DIBASIC
Case Number: 7558-79-4

Record ID: DEH2002-HUPFP-102535
Permit Status: Permit Renewed
Active Permit: Y
Child Record Id: DEH2017-HCHEM-0154982
Trade Secret: N
Hazardous Material Type: Pure
Last Updated: 2017-10-23T23:57:08.000
Chemical Name: SODIUM PHOSPHATE MONOBASIC
Common Name: SODIUM PHOSPHATE MONOBASIC
Case Number: 10049-21-5

Record ID: DEH2002-HUPFP-102535
Permit Status: Permit Renewed
Active Permit: Y
Child Record Id: DEH2017-HCHEM-0154983
Trade Secret: N
Hazardous Material Type: Pure

U C S D MAIN CAMPUS/MAYER HALL BLDG (Continued) **S102439541**

Last Updated: 2017-10-23T23:57:08.000
Chemical Name: SODIUM THIOSULFATE
Common Name: SODIUM THIOSULFATE
Case Number: 7772-98-7

Record ID: DEH2002-HUPFP-102535
Permit Status: Permit Renewed
Active Permit: Y
Child Record Id: DEH2017-HCHEM-0154984
Trade Secret: N
Hazardous Material Type: Pure
Last Updated: 2017-10-23T23:57:08.000
Chemical Name: SUCROSE
Common Name: SUCROSE
Case Number: 57-50-1

Record ID: DEH2002-HUPFP-102535
Permit Status: Permit Renewed
Active Permit: Y
Child Record Id: DEH2017-HCHEM-0154985
Trade Secret: N
Hazardous Material Type: Pure
Last Updated: 2017-10-23T23:57:08.000
Chemical Name: SULFURIC ACID
Common Name: SULFURIC ACID
Case Number: 7664-93-9

Record ID: DEH2002-HUPFP-102535
Permit Status: Permit Renewed
Active Permit: Y
Child Record Id: DEH2017-HCHEM-0154986
Trade Secret: N
Hazardous Material Type: Pure
Last Updated: 2017-10-23T23:57:08.000
Chemical Name: TOLUENE
Common Name: TOLUENE
Case Number: 108-88-3

Record ID: DEH2002-HUPFP-102535
Permit Status: Permit Renewed
Active Permit: Y
Child Record Id: DEH2017-HCHEM-0154987
Trade Secret: N
Hazardous Material Type: Pure
Last Updated: 2017-10-23T23:57:08.000
Chemical Name: TRICHLOROACETIC ACID
Common Name: TRICHLOROACETIC ACID
Case Number: 76-03-9

Record ID: DEH2002-HUPFP-102535
Permit Status: Permit Renewed
Active Permit: Y
Child Record Id: DEH2017-HCHEM-0154988
Trade Secret: N
Hazardous Material Type: Pure
Last Updated: 2017-10-23T23:57:08.000
Chemical Name: TRIZMA BASE

U C S D MAIN CAMPUS/MAYER HALL BLDG (Continued) **S102439541**

Common Name: TRIZMA BASE
Case Number: 77-86-1

Record ID: DEH2002-HUPFP-102535
Permit Status: Permit Renewed
Active Permit: Y
Child Record Id: DEH2017-HCHEM-0154989
Trade Secret: N
Hazardous Material Type: Pure
Last Updated: 2017-10-23T23:57:08.000
Chemical Name: TRIZMA HYDROCHLORIDE
Common Name: TRIZMA HYDROCHLORIDE
Case Number: 1185-53-1

Record ID: DEH2002-HUPFP-102535
Permit Status: Permit Renewed
Active Permit: Y
Child Record Id: DEH2017-HCHEM-0154990
Trade Secret: N
Hazardous Material Type: Pure
Last Updated: 2017-10-23T23:57:08.000
Chemical Name: UREA
Common Name: UREA
Case Number: 57-13-6

Record ID: DEH2002-HUPFP-102535
Permit Status: Permit Renewed
Active Permit: Y
Child Record Id: DEH2017-HCHEM-0154991
Trade Secret: N
Hazardous Material Type: Pure
Last Updated: 2017-10-23T23:57:08.000
Chemical Name: XYLENE
Common Name: XYLENE
Case Number: 1330-20-7

Record ID: DEH2002-HUPFP-102535
Permit Status: Permit Renewed
Active Permit: Y
Child Record Id: DEH2017-HCHEM-0154992
Trade Secret: N
Hazardous Material Type: Pure
Last Updated: 2017-10-23T23:57:08.000
Chemical Name: YEAST EXTRACT
Common Name: YEAST EXTRACT
Case Number: 8119-29-0

Record ID: DEH2002-HUPFP-102535
Permit Status: Permit Renewed
Active Permit: Y
Child Record Id: DEH2017-HCHEM-0154993
Trade Secret: N
Hazardous Material Type: Pure
Last Updated: 2017-10-23T23:57:08.000
Chemical Name: BOILER WATER TREATMENT SOLUTION
Common Name: BOILER WATER TREATMENT SOLUTION
Case Number: Not reported

U C S D MAIN CAMPUS/MAYER HALL BLDG (Continued) **S102439541**

Record ID:	DEH2002-HUPFP-102535
Permit Status:	Permit Renewed
Active Permit:	Y
Child Record Id:	DEH2017-HCHEM-0154994
Trade Secret:	N
Hazardous Material Type:	Pure
Last Updated:	2017-10-23T23:57:08.000
Chemical Name:	1-BUTANOL
Common Name:	1-BUTANOL
Case Number:	71-36-3

Record ID:	DEH2002-HUPFP-102535
Permit Status:	Permit Renewed
Active Permit:	Y
Child Record Id:	DEH2017-HCHEM-0154995
Trade Secret:	N
Hazardous Material Type:	Pure
Last Updated:	2017-10-23T23:57:08.000
Chemical Name:	1-PROPANOL
Common Name:	1-PROPANOL
Case Number:	71-23-8

Record ID:	DEH2002-HUPFP-102535
Permit Status:	Permit Renewed
Active Permit:	Y
Child Record Id:	DEH2017-HCHEM-0154996
Trade Secret:	N
Hazardous Material Type:	Pure
Last Updated:	2017-10-23T23:57:08.000
Chemical Name:	2-PROPANOL
Common Name:	2-PROPANOL
Case Number:	67-63-0

Record ID:	DEH2002-HUPFP-102535
Permit Status:	Permit Renewed
Active Permit:	Y
Child Record Id:	DEH2017-HCHEM-0154997
Trade Secret:	N
Hazardous Material Type:	Pure
Last Updated:	2017-10-23T23:57:08.000
Chemical Name:	4-NONYLPHENYL-POLYETHYLENE GLYCOL
Common Name:	4-NONYLPHENYL-POLYETHYLENE GLYCOL
Case Number:	9016-45-9

Record ID:	DEH2002-HUPFP-102535
Permit Status:	Permit Renewed
Active Permit:	Y
Child Record Id:	DEH2017-HCHEM-0155001
Trade Secret:	N
Hazardous Material Type:	Pure
Last Updated:	2017-10-23T23:57:08.000
Chemical Name:	ACETONITRILE
Common Name:	ACETONITRILE
Case Number:	75-05-8

Record ID:	DEH2002-HUPFP-102535
Permit Status:	Permit Renewed

U C S D MAIN CAMPUS/MAYER HALL BLDG (Continued) **S102439541**

Active Permit: Y
Child Record Id: DEH2017-HCHEM-0155002
Trade Secret: N
Hazardous Material Type: Pure
Last Updated: 2017-10-23T23:57:08.000
Chemical Name: ACETYLENE
Common Name: ACETYLENE
Case Number: 74-86-2

Record ID: DEH2002-HUPFP-102535
Permit Status: Permit Renewed
Active Permit: Y
Child Record Id: DEH2017-HCHEM-0155003
Trade Secret: N
Hazardous Material Type: Mixture
Last Updated: 2017-10-23T23:57:08.000
Chemical Name: ACIDULATE
Common Name: ACIDULATE
Case Number: 68607-87-4

Record ID: DEH2002-HUPFP-102535
Permit Status: Permit Renewed
Active Permit: Y
Child Record Id: DEH2017-HCHEM-0155004
Trade Secret: N
Hazardous Material Type: Pure
Last Updated: 2017-10-23T23:57:08.000
Chemical Name: AGAR
Common Name: AGAR
Case Number: 9002-18-0

Record ID: DEH2002-HUPFP-102535
Permit Status: Permit Renewed
Active Permit: Y
Child Record Id: DEH2017-HCHEM-0155005
Trade Secret: N
Hazardous Material Type: Pure
Last Updated: 2017-10-23T23:57:08.000
Chemical Name: AIR COMPRESSED
Common Name: AIR COMPRESSED
Case Number: 132259-10-0

Record ID: DEH2002-HUPFP-102535
Permit Status: Permit Renewed
Active Permit: Y
Child Record Id: DEH2017-HCHEM-0155006
Trade Secret: N
Hazardous Material Type: Mixture
Last Updated: 2017-10-23T23:57:08.000
Chemical Name: AIRX 44 ACE
Common Name: AIRX 44 ACE
Case Number: Not reported

Record ID: DEH2002-HUPFP-102535
Permit Status: Permit Renewed
Active Permit: Y
Child Record Id: DEH2017-HCHEM-0155007

U C S D MAIN CAMPUS/MAYER HALL BLDG (Continued) **S102439541**

Trade Secret: N
Hazardous Material Type: Pure
Last Updated: 2017-10-23T23:57:08.000
Chemical Name: AMMONIUM HYDROXIDE
Common Name: AMMONIUM HYDROXIDE
Case Number: 1336-21-6

Record ID: DEH2002-HUPFP-102535
Permit Status: Permit Renewed
Active Permit: Y
Child Record Id: DEH2017-HCHEM-0155008
Trade Secret: N
Hazardous Material Type: Pure
Last Updated: 2017-10-23T23:57:08.000
Chemical Name: AMMONIUM SULFATE
Common Name: AMMONIUM SULFATE
Case Number: 7783-20-2

Record ID: DEH2002-HUPFP-102535
Permit Status: Permit Renewed
Active Permit: Y
Child Record Id: DEH2017-HCHEM-0155009
Trade Secret: N
Hazardous Material Type: Pure
Last Updated: 2017-10-23T23:57:08.000
Chemical Name: ARGON
Common Name: ARGON
Case Number: 7440-37-1

Record ID: DEH2002-HUPFP-102535
Permit Status: Permit Renewed
Active Permit: Y
Child Record Id: DEH2017-HCHEM-0155010
Trade Secret: N
Hazardous Material Type: Pure
Last Updated: 2017-10-23T23:57:08.000
Chemical Name: BORIC ACID
Common Name: BORIC ACID
Case Number: 10043-35-3

Record ID: DEH2002-HUPFP-102535
Permit Status: Permit Renewed
Active Permit: Y
Child Record Id: DEH2017-HCHEM-0155011
Trade Secret: N
Hazardous Material Type: Pure
Last Updated: 2017-10-23T23:57:08.000
Chemical Name: CALCIUM CHLORIDE
Common Name: CALCIUM CHLORIDE
Case Number: 10043-52-4

Record ID: DEH2002-HUPFP-102535
Permit Status: Permit Renewed
Active Permit: Y
Child Record Id: DEH2017-HCHEM-0155012
Trade Secret: N
Hazardous Material Type: Pure

U C S D MAIN CAMPUS/MAYER HALL BLDG (Continued) **S102439541**

Last Updated: 2017-10-23T23:57:08.000
Chemical Name: CALCIUM SULFATE
Common Name: CALCIUM SULFATE
Case Number: 7778-18-9

Record ID: DEH2002-HUPFP-102535
Permit Status: Permit Renewed
Active Permit: Y
Child Record Id: DEH2017-HCHEM-0155013
Trade Secret: N
Hazardous Material Type: Pure
Last Updated: 2017-10-23T23:57:08.000
Chemical Name: CARBON DIOXIDE
Common Name: CARBON DIOXIDE
Case Number: 124-38-9

Record ID: DEH2002-HUPFP-102535
Permit Status: Permit Renewed
Active Permit: Y
Child Record Id: DEH2017-HCHEM-0155014
Trade Secret: N
Hazardous Material Type: Mixture
Last Updated: 2017-10-23T23:57:08.000
Chemical Name: CARBON DIOXIDE @ 0-20%; OXYGEN @ 0-21%; BALANCE NITROGEN
Common Name: CARBON DIOXIDE @ 0-20%; OXYGEN @ 0-21%; BALANCE NITROGEN
Case Number: Not reported

Record ID: DEH2002-HUPFP-102535
Permit Status: Permit Renewed
Active Permit: Y
Child Record Id: DEH2017-HCHEM-0155015
Trade Secret: N
Hazardous Material Type: Mixture
Last Updated: 2017-10-23T23:57:08.000
Chemical Name: CARBON DIOXIDE @ 5%; BAL OXYGEN
Common Name: CARBON DIOXIDE @ 5%; BAL OXYGEN
Case Number: Not reported

Record ID: DEH2002-HUPFP-102535
Permit Status: Permit Renewed
Active Permit: Y
Child Record Id: DEH2017-HCHEM-0155016
Trade Secret: N
Hazardous Material Type: Mixture
Last Updated: 2017-10-23T23:57:08.000
Chemical Name: CARBON DIOXIDE < 30%; BALANCE NITROGEN
Common Name: CARBON DIOXIDE < 30%; BALANCE NITROGEN
Case Number: Not reported

Record ID: DEH2002-HUPFP-102535
Permit Status: Permit Renewed
Active Permit: Y
Child Record Id: DEH2017-HCHEM-0155017
Trade Secret: N
Hazardous Material Type: Mixture
Last Updated: 2017-10-23T23:57:08.000
Chemical Name: CARBOXYGEN (1.5%<CO2<50%, BAL OXY)

U C S D MAIN CAMPUS/MAYER HALL BLDG (Continued) **S102439541**

Common Name: CARBOXYGEN (1.5%<CO2<50%, BAL OXY)
Case Number: Not reported

Record ID: DEH2002-HUPFP-102535
Permit Status: Permit Renewed
Active Permit: Y
Child Record Id: DEH2017-HCHEM-0155018
Trade Secret: N
Hazardous Material Type: Pure
Last Updated: 2017-10-23T23:57:08.000
Chemical Name: CHLOROFORM
Common Name: CHLOROFORM
Case Number: 67-66-3

Record ID: DEH2002-HUPFP-102535
Permit Status: Permit Renewed
Active Permit: Y
Child Record Id: DEH2017-HCHEM-0155019
Trade Secret: N
Hazardous Material Type: Pure
Last Updated: 2017-10-23T23:57:08.000
Chemical Name: CITRIC ACID
Common Name: CITRIC ACID
Case Number: 77-92-9

Record ID: DEH2002-HUPFP-102535
Permit Status: Permit Renewed
Active Permit: Y
Child Record Id: DEH2017-HCHEM-0155020
Trade Secret: N
Hazardous Material Type: Mixture
Last Updated: 2017-10-23T23:57:08.000
Chemical Name: D(+)-GLUCOSE ANHYDROUS
Common Name: D(+)-GLUCOSE ANHYDROUS
Case Number: 50-99-7

Record ID: DEH2002-HUPFP-102535
Permit Status: Permit Renewed
Active Permit: Y
Child Record Id: DEH2017-HCHEM-0155021
Trade Secret: N
Hazardous Material Type: Pure
Last Updated: 2017-10-23T23:57:08.000
Chemical Name: DICHLOROMETHANE
Common Name: DICHLOROMETHANE
Case Number: 75-09-2

Record ID: DEH2002-HUPFP-102535
Permit Status: Permit Renewed
Active Permit: Y
Child Record Id: DEH2017-HCHEM-0155022
Trade Secret: N
Hazardous Material Type: Pure
Last Updated: 2017-10-23T23:57:08.000
Chemical Name: DIMETHYL SULFOXIDE
Common Name: DIMETHYL SULFOXIDE
Case Number: 67-68-5

U C S D MAIN CAMPUS/MAYER HALL BLDG (Continued) **S102439541**

Record ID:	DEH2002-HUPFP-102535
Permit Status:	Permit Renewed
Active Permit:	Y
Child Record Id:	DEH2017-HCHEM-0155023
Trade Secret:	N
Hazardous Material Type:	Mixture
Last Updated:	2017-10-23T23:57:08.000
Chemical Name:	ENVIRO-KLEEN
Common Name:	ENVIRO-KLEEN
Case Number:	Not reported

Record ID:	DEH2002-HUPFP-102535
Permit Status:	Permit Renewed
Active Permit:	Y
Child Record Id:	DEH2017-HCHEM-0155024
Trade Secret:	N
Hazardous Material Type:	Pure
Last Updated:	2017-10-23T23:57:08.000
Chemical Name:	ETHYL ACETATE
Common Name:	ETHYL ACETATE
Case Number:	141-78-6

Record ID:	DEH2002-HUPFP-102535
Permit Status:	Permit Renewed
Active Permit:	Y
Child Record Id:	DEH2017-HCHEM-0155025
Trade Secret:	N
Hazardous Material Type:	Pure
Last Updated:	2017-10-23T23:57:08.000
Chemical Name:	ETHYL ALCOHOL
Common Name:	ETHYL ALCOHOL
Case Number:	64-17-5

Record ID:	DEH2002-HUPFP-102535
Permit Status:	Permit Renewed
Active Permit:	Y
Child Record Id:	DEH2017-HCHEM-0155026
Trade Secret:	N
Hazardous Material Type:	Mixture
Last Updated:	2017-10-23T23:57:08.000
Chemical Name:	ETHYL ALCOHOL
Common Name:	ETHYL ALCOHOL
Case Number:	64-17-5

Record ID:	DEH2002-HUPFP-102535
Permit Status:	Permit Renewed
Active Permit:	Y
Child Record Id:	DEH2017-HCHEM-0155027
Trade Secret:	N
Hazardous Material Type:	Pure
Last Updated:	2017-10-23T23:57:08.000
Chemical Name:	ETHYLENE GLYCOL
Common Name:	ETHYLENE GLYCOL
Case Number:	107-21-1

Record ID:	DEH2002-HUPFP-102535
Permit Status:	Permit Renewed

U C S D MAIN CAMPUS/MAYER HALL BLDG (Continued) **S102439541**

Active Permit: Y
Child Record Id: DEH2017-HCHEM-0155028
Trade Secret: N
Hazardous Material Type: Pure
Last Updated: 2017-10-23T23:57:08.000
Chemical Name: ETHYLENEDIAMINE TETRAACETIC ACID
Common Name: ETHYLENEDIAMINE TETRAACETIC ACID
Case Number: 60-00-4

Record ID: DEH2002-HUPFP-102535
Permit Status: Permit Renewed
Active Permit: Y
Child Record Id: DEH2017-HCHEM-0155029
Trade Secret: N
Hazardous Material Type: Pure
Last Updated: 2017-10-23T23:57:08.000
Chemical Name: FORMALDEHYDE
Common Name: FORMALDEHYDE
Case Number: 50-00-0

Record ID: DEH2002-HUPFP-102535
Permit Status: Permit Renewed
Active Permit: Y
Child Record Id: DEH2017-HCHEM-0155030
Trade Secret: N
Hazardous Material Type: Pure
Last Updated: 2017-10-23T23:57:08.000
Chemical Name: FORMAMIDE
Common Name: FORMAMIDE
Case Number: 75-12-7

Record ID: DEH2002-HUPFP-102535
Permit Status: Permit Renewed
Active Permit: Y
Child Record Id: DEH2017-HCHEM-0155031
Trade Secret: N
Hazardous Material Type: Pure
Last Updated: 2017-10-23T23:57:08.000
Chemical Name: GASOLINE
Common Name: GASOLINE
Case Number: 86290-81-5

Record ID: DEH2002-HUPFP-102535
Permit Status: Permit Renewed
Active Permit: Y
Child Record Id: DEH2017-HCHEM-0155032
Trade Secret: N
Hazardous Material Type: Pure
Last Updated: 2017-10-23T23:57:08.000
Chemical Name: GLYCERIN
Common Name: GLYCERIN
Case Number: 56-81-5

Record ID: DEH2002-HUPFP-102535
Permit Status: Permit Renewed
Active Permit: Y
Child Record Id: DEH2017-HCHEM-0155033

U C S D MAIN CAMPUS/MAYER HALL BLDG (Continued) **S102439541**

Trade Secret: N
Hazardous Material Type: Pure
Last Updated: 2017-10-23T23:57:08.000
Chemical Name: GLYCINE
Common Name: GLYCINE
Case Number: 56-40-6

Record ID: DEH2002-HUPFP-102535
Permit Status: Permit Renewed
Active Permit: Y
Child Record Id: DEH2017-HCHEM-0155034
Trade Secret: N
Hazardous Material Type: Pure
Last Updated: 2017-10-23T23:57:08.000
Chemical Name: GUANIDINE HYDROCHLORIDE
Common Name: GUANIDINE HYDROCHLORIDE
Case Number: 50-01-1

Record ID: DEH2002-HUPFP-102535
Permit Status: Permit Renewed
Active Permit: Y
Child Record Id: DEH2017-HCHEM-0155035
Trade Secret: N
Hazardous Material Type: Pure
Last Updated: 2017-10-23T23:57:08.000
Chemical Name: HELIUM
Common Name: HELIUM
Case Number: 7440-59-7

Record ID: DEH2002-HUPFP-102535
Permit Status: Permit Renewed
Active Permit: Y
Child Record Id: DEH2017-HCHEM-0155036
Trade Secret: N
Hazardous Material Type: Pure
Last Updated: 2017-10-23T23:57:08.000
Chemical Name: HEMATOXYLIN
Common Name: HEMATOXYLIN
Case Number: 517-28-2

Record ID: DEH2002-HUPFP-102535
Permit Status: Permit Renewed
Active Permit: Y
Child Record Id: DEH2017-HCHEM-0155037
Trade Secret: N
Hazardous Material Type: Pure
Last Updated: 2017-10-23T23:57:08.000
Chemical Name: HEXANE
Common Name: HEXANE
Case Number: 110-54-3

Record ID: DEH2002-HUPFP-102535
Permit Status: Permit Renewed
Active Permit: Y
Child Record Id: DEH2017-HCHEM-0155038
Trade Secret: N
Hazardous Material Type: Pure

U C S D MAIN CAMPUS/MAYER HALL BLDG (Continued) **S102439541**

Last Updated: 2017-10-23T23:57:08.000
Chemical Name: HYDROCHLORIC ACID
Common Name: HYDROCHLORIC ACID
Case Number: 7647-01-0

Record ID: DEH2002-HUPFP-102535
Permit Status: Permit Renewed
Active Permit: Y
Child Record Id: DEH2017-HCHEM-0155039
Trade Secret: N
Hazardous Material Type: Pure
Last Updated: 2017-10-23T23:57:08.000
Chemical Name: HYPOPHOSPHOROUS ACID
Common Name: HYPOPHOSPHOROUS ACID
Case Number: 6303-21-5

Record ID: DEH2002-HUPFP-102535
Permit Status: Permit Renewed
Active Permit: Y
Child Record Id: DEH2017-HCHEM-0155040
Trade Secret: N
Hazardous Material Type: Pure
Last Updated: 2017-10-23T23:57:08.000
Chemical Name: IRON OXIDE
Common Name: IRON OXIDE
Case Number: 1332-37-2

Record ID: DEH2002-HUPFP-102535
Permit Status: Permit Renewed
Active Permit: Y
Child Record Id: DEH2017-HCHEM-0155041
Trade Secret: N
Hazardous Material Type: Pure
Last Updated: 2017-10-23T23:57:08.000
Chemical Name: MAGNESIUM SULFATE
Common Name: MAGNESIUM SULFATE
Case Number: 7487-88-9

Record ID: DEH2002-HUPFP-102535
Permit Status: Permit Renewed
Active Permit: Y
Child Record Id: DEH2017-HCHEM-0155042
Trade Secret: N
Hazardous Material Type: Pure
Last Updated: 2017-10-23T23:57:08.000
Chemical Name: METHANE
Common Name: METHANE
Case Number: 74-82-8

Record ID: DEH2002-HUPFP-102535
Permit Status: Permit Renewed
Active Permit: Y
Child Record Id: DEH2017-HCHEM-0155043
Trade Secret: N
Hazardous Material Type: Pure
Last Updated: 2017-10-23T23:57:08.000
Chemical Name: METHYL ALCOHOL

U C S D MAIN CAMPUS/MAYER HALL BLDG (Continued) **S102439541**

Common Name: METHYL ALCOHOL
Case Number: 67-56-1

Record ID: DEH2002-HUPFP-102535
Permit Status: Permit Renewed
Active Permit: Y
Child Record Id: DEH2017-HCHEM-0155044
Trade Secret: N
Hazardous Material Type: Pure
Last Updated: 2017-10-23T23:57:08.000
Chemical Name: N,N-DIMETHYLFORMAMIDE
Common Name: N,N-DIMETHYLFORMAMIDE
Case Number: 68-12-2

Record ID: DEH2002-HUPFP-102535
Permit Status: Permit Renewed
Active Permit: Y
Child Record Id: DEH2017-HCHEM-0155045
Trade Secret: N
Hazardous Material Type: Pure
Last Updated: 2017-10-23T23:57:08.000
Chemical Name: NITROGEN
Common Name: NITROGEN
Case Number: 7727-37-9

Record ID: DEH2002-HUPFP-102535
Permit Status: Permit Renewed
Active Permit: Y
Child Record Id: DEH2017-HCHEM-0155046
Trade Secret: N
Hazardous Material Type: Pure
Last Updated: 2017-10-23T23:57:08.000
Chemical Name: NITROGEN
Common Name: NITROGEN
Case Number: 7727-37-9

Record ID: DEH2002-HUPFP-102535
Permit Status: Permit Renewed
Active Permit: Y
Child Record Id: DEH2017-HCHEM-0155047
Trade Secret: N
Hazardous Material Type: Pure
Last Updated: 2017-10-23T23:57:08.000
Chemical Name: OCTYLPHENOXYPOLYETHOXY ETHANOL
Common Name: OCTYLPHENOXYPOLYETHOXY ETHANOL
Case Number: 9002-93-1

Record ID: DEH2002-HUPFP-102535
Permit Status: Permit Renewed
Active Permit: Y
Child Record Id: DEH2017-HCHEM-0155048
Trade Secret: N
Hazardous Material Type: Pure
Last Updated: 2017-10-23T23:57:08.000
Chemical Name: OIL
Common Name: OIL
Case Number: 8012-95-1

U C S D MAIN CAMPUS/MAYER HALL BLDG (Continued) **S102439541**

Record ID:	DEH2002-HUPFP-102535
Permit Status:	Permit Renewed
Active Permit:	Y
Child Record Id:	DEH2017-HCHEM-0155049
Trade Secret:	N
Hazardous Material Type:	Pure
Last Updated:	2017-10-23T23:57:08.000
Chemical Name:	OXYGEN
Common Name:	OXYGEN
Case Number:	7782-44-7

Record ID:	DEH2002-HUPFP-102535
Permit Status:	Permit Renewed
Active Permit:	Y
Child Record Id:	DEH2017-HCHEM-0155050
Trade Secret:	N
Hazardous Material Type:	Pure
Last Updated:	2017-10-23T23:57:08.000
Chemical Name:	OXYGEN
Common Name:	OXYGEN
Case Number:	7782-44-7

Record ID:	DEH2002-HUPFP-102535
Permit Status:	Permit Renewed
Active Permit:	Y
Child Record Id:	DEH2017-HCHEM-0155051
Trade Secret:	N
Hazardous Material Type:	Mixture
Last Updated:	2017-10-23T23:57:08.000
Chemical Name:	OXYGEN @ 20.5%; CARBON DIOXIDE @ 5%; BAL NITROGEN
Common Name:	OXYGEN @ 20.5%; CARBON DIOXIDE @ 5%; BAL NITROGEN
Case Number:	Not reported

Record ID:	DEH2002-HUPFP-102535
Permit Status:	Permit Renewed
Active Permit:	Y
Child Record Id:	DEH2017-HCHEM-0155052
Trade Secret:	N
Hazardous Material Type:	Pure
Last Updated:	2017-10-23T23:57:08.000
Chemical Name:	PARAFORMALDEHYDE
Common Name:	PARAFORMALDEHYDE
Case Number:	30525-89-4

Record ID:	DEH2002-HUPFP-102535
Permit Status:	Permit Renewed
Active Permit:	Y
Child Record Id:	DEH2017-HCHEM-0155053
Trade Secret:	N
Hazardous Material Type:	Pure
Last Updated:	2017-10-23T23:57:08.000
Chemical Name:	PETROLEUM BASE OIL
Common Name:	PETROLEUM BASE OIL
Case Number:	64741-88-4

Record ID:	DEH2002-HUPFP-102535
Permit Status:	Permit Renewed

U C S D MAIN CAMPUS/MAYER HALL BLDG (Continued) **S102439541**

Active Permit:	Y
Child Record Id:	DEH2017-HCHEM-0155054
Trade Secret:	N
Hazardous Material Type:	Pure
Last Updated:	2017-10-23T23:57:08.000
Chemical Name:	PETROLEUM DISTILLATES
Common Name:	PETROLEUM DISTILLATES
Case Number:	64742-55-8
Record ID:	DEH2002-HUPFP-102535
Permit Status:	Permit Renewed
Active Permit:	Y
Child Record Id:	DEH2017-HCHEM-0155055
Trade Secret:	N
Hazardous Material Type:	Pure
Last Updated:	2017-10-23T23:57:08.000
Chemical Name:	PHOSPHORIC ACID
Common Name:	PHOSPHORIC ACID
Case Number:	7664-38-2
Record ID:	DEH2002-HUPFP-102535
Permit Status:	Permit Renewed
Active Permit:	Y
Child Record Id:	DEH2017-HCHEM-0155056
Trade Secret:	N
Hazardous Material Type:	Pure
Last Updated:	2017-10-23T23:57:08.000
Chemical Name:	POLYOXYETHYLENE SORBITAN MONOLAURATE
Common Name:	POLYOXYETHYLENE SORBITAN MONOLAURATE
Case Number:	9005-64-5
Record ID:	DEH2002-HUPFP-102535
Permit Status:	Permit Renewed
Active Permit:	Y
Child Record Id:	DEH2017-HCHEM-0155057
Trade Secret:	N
Hazardous Material Type:	Pure
Last Updated:	2017-10-23T23:57:08.000
Chemical Name:	POTASSIUM CHLORIDE
Common Name:	POTASSIUM CHLORIDE
Case Number:	7447-40-7
Record ID:	DEH2002-HUPFP-102535
Permit Status:	Permit Renewed
Active Permit:	Y
Child Record Id:	DEH2017-HCHEM-0155058
Trade Secret:	N
Hazardous Material Type:	Pure
Last Updated:	2017-10-23T23:57:08.000
Chemical Name:	POTASSIUM HYDROXIDE
Common Name:	POTASSIUM HYDROXIDE
Case Number:	1310-58-3
Record ID:	DEH2002-HUPFP-102535
Permit Status:	Permit Renewed
Active Permit:	Y
Child Record Id:	DEH2017-HCHEM-0155059

U C S D MAIN CAMPUS/MAYER HALL BLDG (Continued) **S102439541**

Trade Secret:	N
Hazardous Material Type:	Pure
Last Updated:	2017-10-23T23:57:08.000
Chemical Name:	POTASSIUM PHOSPHATE DIBASIC
Common Name:	POTASSIUM PHOSPHATE DIBASIC
Case Number:	7758-11-4
Record ID:	DEH2002-HUPFP-102535
Permit Status:	Permit Renewed
Active Permit:	Y
Child Record Id:	DEH2017-HCHEM-0155494
Trade Secret:	N
Hazardous Material Type:	Mixture
Last Updated:	2017-10-23T23:57:08.000
Chemical Name:	HYDROGEN SULFITE @1%; BAL NITROGEN
Common Name:	HYDROGEN SULFITE @1%; BAL NITROGEN
Case Number:	Not reported
Record ID:	DEH2002-HUPFP-102535
Permit Status:	Permit Renewed
Active Permit:	Y
Child Record Id:	DEH2017-HCHEM-0155495
Trade Secret:	N
Hazardous Material Type:	Pure
Last Updated:	2017-10-23T23:57:08.000
Chemical Name:	2-PROPANOL
Common Name:	2-PROPANOL
Case Number:	67-63-0
Record ID:	DEH2002-HUPFP-102535
Permit Status:	Permit Renewed
Active Permit:	Y
Child Record Id:	DEH2017-HCHEM-0155496
Trade Secret:	N
Hazardous Material Type:	Pure
Last Updated:	2017-10-23T23:57:08.000
Chemical Name:	DIESEL
Common Name:	DIESEL
Case Number:	68334-30-5
Record ID:	DEH2002-HUPFP-102535
Permit Status:	Permit Renewed
Active Permit:	Y
Child Record Id:	DEH2017-HCHEM-0155497
Trade Secret:	N
Hazardous Material Type:	Mixture
Last Updated:	2017-10-23T23:57:08.000
Chemical Name:	OIL
Common Name:	OIL
Case Number:	8012-95-1
Record ID:	DEH2002-HUPFP-102535
Permit Status:	Permit Renewed
Active Permit:	Y
Child Record Id:	DEH2017-HCHEM-0155499
Trade Secret:	N
Hazardous Material Type:	Pure

U C S D MAIN CAMPUS/MAYER HALL BLDG (Continued) **S102439541**

Last Updated: 2017-10-23T23:57:08.000
Chemical Name: OIL
Common Name: OIL
Case Number: 8012-95-1

Record ID: DEH2002-HUPFP-102535
Permit Status: Permit Renewed
Active Permit: Y
Child Record Id: DEH2017-HCHEM-0155500
Trade Secret: N
Hazardous Material Type: Pure
Last Updated: 2017-10-23T23:57:08.000
Chemical Name: OIL
Common Name: OIL
Case Number: 8012-95-1

Record ID: DEH2002-HUPFP-102535
Permit Status: Permit Renewed
Active Permit: Y
Child Record Id: DEH2017-HCHEM-0155501
Trade Secret: N
Hazardous Material Type: Pure
Last Updated: 2017-10-23T23:57:08.000
Chemical Name: HELIUM
Common Name: HELIUM
Case Number: 7440-59-7

Record ID: DEH2002-HUPFP-102535
Permit Status: Permit Renewed
Active Permit: Y
Child Record Id: DEH2017-HCHEM-0155502
Trade Secret: N
Hazardous Material Type: Pure
Last Updated: 2017-10-23T23:57:08.000
Chemical Name: OIL
Common Name: OIL
Case Number: 8012-95-1

Record ID: DEH2002-HUPFP-102535
Permit Status: Permit Renewed
Active Permit: Y
Child Record Id: DEH2017-HCHEM-0155503
Trade Secret: N
Hazardous Material Type: Pure
Last Updated: 2017-10-23T23:57:08.000
Chemical Name: DIESEL
Common Name: DIESEL
Case Number: 68334-30-5

Record ID: DEH2002-HUPFP-102535
Permit Status: Permit Renewed
Active Permit: Y
Child Record Id: DEH2017-HCHEM-0155504
Trade Secret: N
Hazardous Material Type: Pure
Last Updated: 2017-10-23T23:57:08.000
Chemical Name: OIL

U C S D MAIN CAMPUS/MAYER HALL BLDG (Continued) **S102439541**

Common Name: OIL
Case Number: 8012-95-1

Record ID: DEH2002-HUPFP-102535
Permit Status: Permit Renewed
Active Permit: Y
Child Record Id: DEH2017-HCHEM-0155505
Trade Secret: N
Hazardous Material Type: Mixture
Last Updated: 2017-10-23T23:57:08.000
Chemical Name: OIL
Common Name: OIL
Case Number: 8012-95-1

Record ID: DEH2002-HUPFP-102535
Permit Status: Permit Renewed
Active Permit: Y
Child Record Id: DEH2017-HCHEM-0155506
Trade Secret: N
Hazardous Material Type: Pure
Last Updated: 2017-10-23T23:57:08.000
Chemical Name: Dielectric Oil
Common Name: Mineral Oil
Case Number: 8012-95-1

Record ID: DEH2002-HUPFP-102535
Permit Status: Permit Renewed
Active Permit: Y
Child Record Id: DEH2017-HCHEM-0155507
Trade Secret: N
Hazardous Material Type: Pure
Last Updated: 2017-10-23T23:57:08.000
Chemical Name: 1-BUTANOL
Common Name: 1-BUTANOL
Case Number: 71-36-3

Record ID: DEH2002-HUPFP-102535
Permit Status: Permit Renewed
Active Permit: Y
Child Record Id: DEH2017-HCHEM-0155508
Trade Secret: N
Hazardous Material Type: Pure
Last Updated: 2017-10-23T23:57:08.000
Chemical Name: 1-METHYL-2-PYRROLIDINONE
Common Name: 1-METHYL-2-PYRROLIDINONE
Case Number: 872-50-4

Record ID: DEH2002-HUPFP-102535
Permit Status: Permit Renewed
Active Permit: Y
Child Record Id: DEH2017-HCHEM-0155509
Trade Secret: N
Hazardous Material Type: Pure
Last Updated: 2017-10-23T23:57:08.000
Chemical Name: 2-PROPANOL
Common Name: 2-PROPANOL
Case Number: 67-63-0

U C S D MAIN CAMPUS/MAYER HALL BLDG (Continued) **S102439541**

Record ID:	DEH2002-HUPFP-102535
Permit Status:	Permit Renewed
Active Permit:	Y
Child Record Id:	DEH2017-HCHEM-0155510
Trade Secret:	N
Hazardous Material Type:	Pure
Last Updated:	2017-10-23T23:57:08.000
Chemical Name:	4-NONYLPHENYL-POLYETHYLENE GLYCOL
Common Name:	4-NONYLPHENYL-POLYETHYLENE GLYCOL
Case Number:	9016-45-9

Record ID:	DEH2002-HUPFP-102535
Permit Status:	Permit Renewed
Active Permit:	Y
Child Record Id:	DEH2017-HCHEM-0155511
Trade Secret:	N
Hazardous Material Type:	Mixture
Last Updated:	2017-10-23T23:57:08.000
Chemical Name:	AC 200
Common Name:	AC 200
Case Number:	Not reported

Record ID:	DEH2002-HUPFP-102535
Permit Status:	Permit Renewed
Active Permit:	Y
Child Record Id:	DEH2017-HCHEM-0155512
Trade Secret:	N
Hazardous Material Type:	Pure
Last Updated:	2017-10-23T23:57:08.000
Chemical Name:	ACETIC ACID
Common Name:	ACETIC ACID
Case Number:	64-19-7

Record ID:	DEH2002-HUPFP-102535
Permit Status:	Permit Renewed
Active Permit:	Y
Child Record Id:	DEH2017-HCHEM-0155513
Trade Secret:	N
Hazardous Material Type:	Pure
Last Updated:	2017-10-23T23:57:08.000
Chemical Name:	ACETONE
Common Name:	ACETONE
Case Number:	67-64-1

Record ID:	DEH2002-HUPFP-102535
Permit Status:	Permit Renewed
Active Permit:	Y
Child Record Id:	DEH2017-HCHEM-0155514
Trade Secret:	N
Hazardous Material Type:	Pure
Last Updated:	2017-10-23T23:57:08.000
Chemical Name:	ACETONITRILE
Common Name:	ACETONITRILE
Case Number:	75-05-8

Record ID:	DEH2002-HUPFP-102535
Permit Status:	Permit Renewed

U C S D MAIN CAMPUS/MAYER HALL BLDG (Continued) **S102439541**

Active Permit: Y
Child Record Id: DEH2017-HCHEM-0155515
Trade Secret: N
Hazardous Material Type: Pure
Last Updated: 2017-10-23T23:57:08.000
Chemical Name: ACIDULATE
Common Name: ACIDULATE
Case Number: 68607-87-4

Record ID: DEH2002-HUPFP-102535
Permit Status: Permit Renewed
Active Permit: Y
Child Record Id: DEH2017-HCHEM-0155516
Trade Secret: N
Hazardous Material Type: Pure
Last Updated: 2017-10-23T23:57:08.000
Chemical Name: AGAR
Common Name: AGAR
Case Number: 9002-18-0

Record ID: DEH2002-HUPFP-102535
Permit Status: Permit Renewed
Active Permit: Y
Child Record Id: DEH2017-HCHEM-0155517
Trade Secret: N
Hazardous Material Type: Pure
Last Updated: 2017-10-23T23:57:08.000
Chemical Name: AIR COMPRESSED
Common Name: AIR COMPRESSED
Case Number: 132259-10-0

Record ID: DEH2002-HUPFP-102535
Permit Status: Permit Renewed
Active Permit: Y
Child Record Id: DEH2017-HCHEM-0155518
Trade Secret: N
Hazardous Material Type: Pure
Last Updated: 2017-10-23T23:57:08.000
Chemical Name: AIRx 44 ACE
Common Name: AIRx 44 ACE
Case Number: Not reported

Record ID: DEH2002-HUPFP-102535
Permit Status: Permit Renewed
Active Permit: Y
Child Record Id: DEH2017-HCHEM-0155519
Trade Secret: N
Hazardous Material Type: Pure
Last Updated: 2017-10-23T23:57:08.000
Chemical Name: AMMONIUM SULFATE
Common Name: AMMONIUM SULFATE
Case Number: 7783-20-2

Record ID: DEH2002-HUPFP-102535
Permit Status: Permit Renewed
Active Permit: Y
Child Record Id: DEH2017-HCHEM-0155520

U C S D MAIN CAMPUS/MAYER HALL BLDG (Continued) **S102439541**

Trade Secret: N
Hazardous Material Type: Pure
Last Updated: 2017-10-23T23:57:08.000
Chemical Name: ARGON
Common Name: ARGON
Case Number: 7440-37-1

Record ID: DEH2002-HUPFP-102535
Permit Status: Permit Renewed
Active Permit: Y
Child Record Id: DEH2017-HCHEM-0155521
Trade Secret: N
Hazardous Material Type: Pure
Last Updated: 2017-10-23T23:57:08.000
Chemical Name: BORIC ACID
Common Name: BORIC ACID
Case Number: 11113-50-1

Record ID: DEH2002-HUPFP-102535
Permit Status: Permit Renewed
Active Permit: Y
Child Record Id: DEH2017-HCHEM-0155522
Trade Secret: N
Hazardous Material Type: Pure
Last Updated: 2017-10-23T23:57:08.000
Chemical Name: CALCIUM CHLORIDE
Common Name: CALCIUM CHLORIDE
Case Number: 10043-52-4

Record ID: DEH2002-HUPFP-102535
Permit Status: Permit Renewed
Active Permit: Y
Child Record Id: DEH2017-HCHEM-0155523
Trade Secret: N
Hazardous Material Type: Pure
Last Updated: 2017-10-23T23:57:08.000
Chemical Name: CALCIUM SULFATE
Common Name: CALCIUM SULFATE
Case Number: 7778-18-9

Record ID: DEH2002-HUPFP-102535
Permit Status: Permit Renewed
Active Permit: Y
Child Record Id: DEH2017-HCHEM-0155060
Trade Secret: N
Hazardous Material Type: Pure
Last Updated: 2017-10-23T23:57:08.000
Chemical Name: POTASSIUM PHOSPHATE MONOBASIC
Common Name: POTASSIUM PHOSPHATE MONOBASIC
Case Number: 7778-77-0

Record ID: DEH2002-HUPFP-102535
Permit Status: Permit Renewed
Active Permit: Y
Child Record Id: DEH2017-HCHEM-0155061
Trade Secret: N
Hazardous Material Type: Pure

U C S D MAIN CAMPUS/MAYER HALL BLDG (Continued) **S102439541**

Last Updated: 2017-10-23T23:57:08.000
Chemical Name: PROPENE
Common Name: PROPENE
Case Number: 115-07-1

Record ID: DEH2002-HUPFP-102535
Permit Status: Permit Renewed
Active Permit: Y
Child Record Id: DEH2017-HCHEM-0155062
Trade Secret: N
Hazardous Material Type: Pure
Last Updated: 2017-10-23T23:57:08.000
Chemical Name: SECONDARY ALCOHOL ETHOXYLATE
Common Name: SECONDARY ALCOHOL ETHOXYLATE
Case Number: 84133-50-6

Record ID: DEH2002-HUPFP-102535
Permit Status: Permit Renewed
Active Permit: Y
Child Record Id: DEH2017-HCHEM-0155063
Trade Secret: N
Hazardous Material Type: Pure
Last Updated: 2017-10-23T23:57:08.000
Chemical Name: SODIUM ACETATE, ANHYDROUS
Common Name: SODIUM ACETATE, ANHYDROUS
Case Number: 127-09-3

Record ID: DEH2002-HUPFP-102535
Permit Status: Permit Renewed
Active Permit: Y
Child Record Id: DEH2017-HCHEM-0155064
Trade Secret: N
Hazardous Material Type: Pure
Last Updated: 2017-10-23T23:57:08.000
Chemical Name: SODIUM HYDROXIDE
Common Name: SODIUM HYDROXIDE
Case Number: 1310-73-2

Record ID: DEH2002-HUPFP-102535
Permit Status: Permit Renewed
Active Permit: Y
Child Record Id: DEH2017-HCHEM-0155065
Trade Secret: N
Hazardous Material Type: Pure
Last Updated: 2017-10-23T23:57:08.000
Chemical Name: SODIUM HYPOCHLORITE
Common Name: SODIUM HYPOCHLORITE
Case Number: 7681-52-9

Record ID: DEH2002-HUPFP-102535
Permit Status: Permit Renewed
Active Permit: Y
Child Record Id: DEH2017-HCHEM-0155066
Trade Secret: N
Hazardous Material Type: Pure
Last Updated: 2017-10-23T23:57:08.000
Chemical Name: SUCROSE

U C S D MAIN CAMPUS/MAYER HALL BLDG (Continued) **S102439541**

Common Name:	SUCROSE
Case Number:	57-50-1
Record ID:	DEH2002-HUPFP-102535
Permit Status:	Permit Renewed
Active Permit:	Y
Child Record Id:	DEH2017-HCHEM-0155067
Trade Secret:	N
Hazardous Material Type:	Pure
Last Updated:	2017-10-23T23:57:08.000
Chemical Name:	SULFUR HEXAFLUORIDE
Common Name:	SULFUR HEXAFLUORIDE
Case Number:	2551-62-4
Record ID:	DEH2002-HUPFP-102535
Permit Status:	Permit Renewed
Active Permit:	Y
Child Record Id:	DEH2017-HCHEM-0155068
Trade Secret:	N
Hazardous Material Type:	Pure
Last Updated:	2017-10-23T23:57:08.000
Chemical Name:	SULFURIC ACID
Common Name:	SULFURIC ACID
Case Number:	7664-93-9
Record ID:	DEH2002-HUPFP-102535
Permit Status:	Permit Renewed
Active Permit:	Y
Child Record Id:	DEH2017-HCHEM-0155069
Trade Secret:	N
Hazardous Material Type:	Pure
Last Updated:	2017-10-23T23:57:08.000
Chemical Name:	TOLUENE
Common Name:	TOLUENE
Case Number:	108-88-3
Record ID:	DEH2002-HUPFP-102535
Permit Status:	Permit Renewed
Active Permit:	Y
Child Record Id:	DEH2017-HCHEM-0155070
Trade Secret:	N
Hazardous Material Type:	Pure
Last Updated:	2017-10-23T23:57:08.000
Chemical Name:	TRICHLOROACETIC ACID
Common Name:	TRICHLOROACETIC ACID
Case Number:	76-03-9
Record ID:	DEH2002-HUPFP-102535
Permit Status:	Permit Renewed
Active Permit:	Y
Child Record Id:	DEH2017-HCHEM-0155071
Trade Secret:	N
Hazardous Material Type:	Pure
Last Updated:	2017-10-23T23:57:08.000
Chemical Name:	TRIZMA BASE
Common Name:	TRIZMA BASE
Case Number:	77-86-1

U C S D MAIN CAMPUS/MAYER HALL BLDG (Continued) **S102439541**

Record ID: DEH2002-HUPFP-102535
Permit Status: Permit Renewed
Active Permit: Y
Child Record Id: DEH2017-HCHEM-0155072
Trade Secret: N
Hazardous Material Type: Pure
Last Updated: 2017-10-23T23:57:08.000
Chemical Name: TRIZMA HYDROCHLORIDE
Common Name: TRIZMA HYDROCHLORIDE
Case Number: 1185-53-1

Record ID: DEH2002-HUPFP-102535
Permit Status: Permit Renewed
Active Permit: Y
Child Record Id: DEH2017-HCHEM-0155073
Trade Secret: N
Hazardous Material Type: Pure
Last Updated: 2017-10-23T23:57:08.000
Chemical Name: UREA
Common Name: UREA
Case Number: 57-13-6

Record ID: DEH2002-HUPFP-102535
Permit Status: Permit Renewed
Active Permit: Y
Child Record Id: DEH2017-HCHEM-0155074
Trade Secret: N
Hazardous Material Type: Pure
Last Updated: 2017-10-23T23:57:08.000
Chemical Name: XYLENE
Common Name: XYLENE
Case Number: 1330-20-7

Record ID: DEH2002-HUPFP-102535
Permit Status: Permit Renewed
Active Permit: Y
Child Record Id: DEH2017-HCHEM-0155075
Trade Secret: N
Hazardous Material Type: Pure
Last Updated: 2017-10-23T23:57:08.000
Chemical Name: YEAST EXTRACT
Common Name: YEAST EXTRACT
Case Number: 8013-01-2

Record ID: DEH2002-HUPFP-102535
Permit Status: Permit Renewed
Active Permit: Y
Child Record Id: DEH2017-HCHEM-0155076
Trade Secret: N
Hazardous Material Type: Pure
Last Updated: 2017-10-23T23:57:08.000
Chemical Name: 2-METHYL BUTANE
Common Name: 2-METHYL BUTANE
Case Number: 78-78-4

Record ID: DEH2002-HUPFP-102535
Permit Status: Permit Renewed

U C S D MAIN CAMPUS/MAYER HALL BLDG (Continued) **S102439541**

Active Permit:	Y
Child Record Id:	DEH2017-HCHEM-0155077
Trade Secret:	N
Hazardous Material Type:	Pure
Last Updated:	2017-10-23T23:57:08.000
Chemical Name:	SODIUM BICARBONATE
Common Name:	SODIUM BICARBONATE
Case Number:	144-55-8
Record ID:	DEH2002-HUPFP-102535
Permit Status:	Permit Renewed
Active Permit:	Y
Child Record Id:	DEH2017-HCHEM-0155078
Trade Secret:	N
Hazardous Material Type:	Pure
Last Updated:	2017-10-23T23:57:08.000
Chemical Name:	SODIUM CARBONATE
Common Name:	SODIUM CARBONATE
Case Number:	497-19-8
Record ID:	DEH2002-HUPFP-102535
Permit Status:	Permit Renewed
Active Permit:	Y
Child Record Id:	DEH2017-HCHEM-0155079
Trade Secret:	N
Hazardous Material Type:	Pure
Last Updated:	2017-10-23T23:57:08.000
Chemical Name:	SODIUM CHLORIDE
Common Name:	SODIUM CHLORIDE
Case Number:	7647-14-5
Record ID:	DEH2002-HUPFP-102535
Permit Status:	Permit Renewed
Active Permit:	Y
Child Record Id:	DEH2017-HCHEM-0155080
Trade Secret:	N
Hazardous Material Type:	Pure
Last Updated:	2017-10-23T23:57:08.000
Chemical Name:	SODIUM CITRATE
Common Name:	SODIUM CITRATE
Case Number:	6132-04-3
Record ID:	DEH2002-HUPFP-102535
Permit Status:	Permit Renewed
Active Permit:	Y
Child Record Id:	DEH2017-HCHEM-0155081
Trade Secret:	N
Hazardous Material Type:	Pure
Last Updated:	2017-10-23T23:57:08.000
Chemical Name:	SODIUM HYDROXIDE
Common Name:	SODIUM HYDROXIDE
Case Number:	1310-73-2
Record ID:	DEH2002-HUPFP-102535
Permit Status:	Permit Renewed
Active Permit:	Y
Child Record Id:	DEH2017-HCHEM-0155082

U C S D MAIN CAMPUS/MAYER HALL BLDG (Continued) **S102439541**

Trade Secret: N
Hazardous Material Type: Pure
Last Updated: 2017-10-23T23:57:08.000
Chemical Name: SODIUM LAURYL SULFATE
Common Name: SODIUM LAURYL SULFATE
Case Number: 151-21-3

Record ID: DEH2002-HUPFP-102535
Permit Status: Permit Renewed
Active Permit: Y
Child Record Id: DEH2017-HCHEM-0155083
Trade Secret: N
Hazardous Material Type: Pure
Last Updated: 2017-10-23T23:57:08.000
Chemical Name: SODIUM PHOSPHATE
Common Name: SODIUM PHOSPHATE
Case Number: 10039-32-4

Record ID: DEH2002-HUPFP-102535
Permit Status: Permit Renewed
Active Permit: Y
Child Record Id: DEH2017-HCHEM-0155084
Trade Secret: N
Hazardous Material Type: Pure
Last Updated: 2017-10-23T23:57:08.000
Chemical Name: SODIUM PHOSPHATE DIBASIC
Common Name: SODIUM PHOSPHATE DIBASIC
Case Number: 7558-79-4

Record ID: DEH2002-HUPFP-102535
Permit Status: Permit Renewed
Active Permit: Y
Child Record Id: DEH2017-HCHEM-0155085
Trade Secret: N
Hazardous Material Type: Pure
Last Updated: 2017-10-23T23:57:08.000
Chemical Name: SODIUM PHOSPHATE MONOBASIC
Common Name: SODIUM PHOSPHATE MONOBASIC
Case Number: 10049-21-5

Record ID: DEH2002-HUPFP-102535
Permit Status: Permit Renewed
Active Permit: Y
Child Record Id: DEH2017-HCHEM-0155086
Trade Secret: N
Hazardous Material Type: Pure
Last Updated: 2017-10-23T23:57:08.000
Chemical Name: SODIUM PYROPHOSPHATE DECAHYDRATE
Common Name: SODIUM PYROPHOSPHATE DECAHYDRATE
Case Number: 13472-36-1

Record ID: DEH2002-HUPFP-102535
Permit Status: Permit Renewed
Active Permit: Y
Child Record Id: DEH2017-HCHEM-0155087
Trade Secret: N
Hazardous Material Type: Pure

U C S D MAIN CAMPUS/MAYER HALL BLDG (Continued) **S102439541**

Last Updated: 2017-10-23T23:57:08.000
Chemical Name: SODIUM THIOSULFATE
Common Name: SODIUM THIOSULFATE
Case Number: 7772-98-7

Record ID: DEH2002-HUPFP-102535
Permit Status: Permit Renewed
Active Permit: Y
Child Record Id: DEH2017-HCHEM-0155088
Trade Secret: N
Hazardous Material Type: Pure
Last Updated: 2017-10-23T23:57:08.000
Chemical Name: AEROSOL SPRAY PAINT
Common Name: AEROSOL SPRAY PAINT
Case Number: 108-01-0

Record ID: DEH2002-HUPFP-102535
Permit Status: Permit Renewed
Active Permit: Y
Child Record Id: DEH2017-HCHEM-0155089
Trade Secret: N
Hazardous Material Type: Pure
Last Updated: 2017-10-23T23:57:08.000
Chemical Name: CARBON DIOXIDE
Common Name: CARBON DIOXIDE
Case Number: 124-38-9

Record ID: DEH2002-HUPFP-102535
Permit Status: Permit Renewed
Active Permit: Y
Child Record Id: DEH2017-HCHEM-0155090
Trade Secret: N
Hazardous Material Type: Pure
Last Updated: 2017-10-23T23:57:08.000
Chemical Name: DIESEL
Common Name: DIESEL
Case Number: 68334-30-5

Record ID: DEH2002-HUPFP-102535
Permit Status: Permit Renewed
Active Permit: Y
Child Record Id: DEH2017-HCHEM-0155091
Trade Secret: N
Hazardous Material Type: Pure
Last Updated: 2017-10-23T23:57:08.000
Chemical Name: GASOLINE
Common Name: GASOLINE
Case Number: 86290-81-5

Record ID: DEH2002-HUPFP-102535
Permit Status: Permit Renewed
Active Permit: Y
Child Record Id: DEH2017-HCHEM-0155092
Trade Secret: N
Hazardous Material Type: Pure
Last Updated: 2017-10-23T23:57:08.000
Chemical Name: METHYLTRIACETOXYSILANE

U C S D MAIN CAMPUS/MAYER HALL BLDG (Continued) **S102439541**

Common Name: METHYLTRIACETOXYSILANE
Case Number: 4253-34-3

Record ID: DEH2002-HUPFP-102535
Permit Status: Permit Renewed
Active Permit: Y
Child Record Id: DEH2017-HCHEM-0155093
Trade Secret: N
Hazardous Material Type: Pure
Last Updated: 2017-10-23T23:57:08.000
Chemical Name: OIL
Common Name: OIL
Case Number: 8012-95-1

Record ID: DEH2002-HUPFP-102535
Permit Status: Permit Renewed
Active Permit: Y
Child Record Id: DEH2017-HCHEM-0155094
Trade Secret: N
Hazardous Material Type: Pure
Last Updated: 2017-10-23T23:57:08.000
Chemical Name: OXYGEN
Common Name: OXYGEN
Case Number: 7782-44-7

Record ID: DEH2002-HUPFP-102535
Permit Status: Permit Renewed
Active Permit: Y
Child Record Id: DEH2017-HCHEM-0155095
Trade Secret: N
Hazardous Material Type: Pure
Last Updated: 2017-10-23T23:57:08.000
Chemical Name: PAINT
Common Name: PAINT
Case Number: 66070-63-1

Record ID: DEH2002-HUPFP-102535
Permit Status: Permit Renewed
Active Permit: Y
Child Record Id: DEH2017-HCHEM-0155096
Trade Secret: N
Hazardous Material Type: Pure
Last Updated: 2017-10-23T23:57:08.000
Chemical Name: PROPANE
Common Name: PROPANE
Case Number: 74-98-6

Record ID: DEH2002-HUPFP-102535
Permit Status: Permit Renewed
Active Permit: Y
Child Record Id: DEH2017-HCHEM-0155097
Trade Secret: N
Hazardous Material Type: Pure
Last Updated: 2017-10-23T23:57:08.000
Chemical Name: SODIUM HYPOCHLORITE
Common Name: SODIUM HYPOCHLORITE
Case Number: 7681-52-9

U C S D MAIN CAMPUS/MAYER HALL BLDG (Continued) **S102439541**

Record ID:	DEH2002-HUPFP-102535
Permit Status:	Permit Renewed
Active Permit:	Y
Child Record Id:	DEH2017-HCHEM-0155098
Trade Secret:	N
Hazardous Material Type:	Pure
Last Updated:	2017-10-23T23:57:08.000
Chemical Name:	SODIUM THIOSULFATE
Common Name:	SODIUM THIOSULFATE
Case Number:	7772-98-7

Record ID:	DEH2002-HUPFP-102535
Permit Status:	Permit Renewed
Active Permit:	Y
Child Record Id:	DEH2017-HCHEM-0155099
Trade Secret:	N
Hazardous Material Type:	Mixture
Last Updated:	2017-10-23T23:57:08.000
Chemical Name:	WATERBASED PAINT
Common Name:	WATERBASED PAINT
Case Number:	57-55-6

Record ID:	DEH2002-HUPFP-102535
Permit Status:	Permit Renewed
Active Permit:	Y
Child Record Id:	DEH2017-HCHEM-0155100
Trade Secret:	N
Hazardous Material Type:	Pure
Last Updated:	2017-10-23T23:57:08.000
Chemical Name:	OIL
Common Name:	OIL
Case Number:	8012-95-1

Record ID:	DEH2002-HUPFP-102535
Permit Status:	Permit Renewed
Active Permit:	Y
Child Record Id:	DEH2017-HCHEM-0155101
Trade Secret:	N
Hazardous Material Type:	Pure
Last Updated:	2017-10-23T23:57:08.000
Chemical Name:	1-BUTANOL
Common Name:	1-BUTANOL
Case Number:	71-36-3

Record ID:	DEH2002-HUPFP-102535
Permit Status:	Permit Renewed
Active Permit:	Y
Child Record Id:	DEH2017-HCHEM-0155102
Trade Secret:	N
Hazardous Material Type:	Pure
Last Updated:	2017-10-23T23:57:08.000
Chemical Name:	2-PROPANOL
Common Name:	2-PROPANOL
Case Number:	67-63-0

Record ID:	DEH2002-HUPFP-102535
Permit Status:	Permit Renewed

U C S D MAIN CAMPUS/MAYER HALL BLDG (Continued) **S102439541**

Active Permit: Y
Child Record Id: DEH2017-HCHEM-0155103
Trade Secret: N
Hazardous Material Type: Mixture
Last Updated: 2017-10-23T23:57:08.000
Chemical Name: 5% CARBON DIOXIDE 5% OXYGEN BAL NITROGEN
Common Name: 5% CARBON DIOXIDE 5% OXYGEN BAL NITROGEN
Case Number: Not reported

Record ID: DEH2002-HUPFP-102535
Permit Status: Permit Renewed
Active Permit: Y
Child Record Id: DEH2017-HCHEM-0155104
Trade Secret: N
Hazardous Material Type: Mixture
Last Updated: 2017-10-23T23:57:08.000
Chemical Name: 5% CARBON DIOXIDE, 21% OXYGEN, BAL NITROGEN
Common Name: 5% CARBON DIOXIDE, 21% OXYGEN, BAL NITROGEN
Case Number: Not reported

Record ID: DEH2002-HUPFP-102535
Permit Status: Permit Renewed
Active Permit: Y
Child Record Id: DEH2017-HCHEM-0155105
Trade Secret: N
Hazardous Material Type: Pure
Last Updated: 2017-10-23T23:57:08.000
Chemical Name: ACETIC ACID
Common Name: ACETIC ACID
Case Number: 64-19-7

Record ID: DEH2002-HUPFP-102535
Permit Status: Permit Renewed
Active Permit: Y
Child Record Id: DEH2017-HCHEM-0155106
Trade Secret: N
Hazardous Material Type: Pure
Last Updated: 2017-10-23T23:57:08.000
Chemical Name: ACETONE
Common Name: ACETONE
Case Number: 67-64-1

Record ID: DEH2002-HUPFP-102535
Permit Status: Permit Renewed
Active Permit: Y
Child Record Id: DEH2017-HCHEM-0155107
Trade Secret: N
Hazardous Material Type: Pure
Last Updated: 2017-10-23T23:57:08.000
Chemical Name: ACETONITRILE
Common Name: ACETONITRILE
Case Number: 75-05-8

Record ID: DEH2002-HUPFP-102535
Permit Status: Permit Renewed
Active Permit: Y
Child Record Id: DEH2017-HCHEM-0155108

U C S D MAIN CAMPUS/MAYER HALL BLDG (Continued) **S102439541**

Trade Secret: N
Hazardous Material Type: Pure
Last Updated: 2017-10-23T23:57:08.000
Chemical Name: AGAR
Common Name: AGAR
Case Number: 9002-18-0

Record ID: DEH2002-HUPFP-102535
Permit Status: Permit Renewed
Active Permit: Y
Child Record Id: DEH2017-HCHEM-0155109
Trade Secret: N
Hazardous Material Type: Pure
Last Updated: 2017-10-23T23:57:08.000
Chemical Name: AIR COMPRESSED
Common Name: AIR COMPRESSED
Case Number: 132259-10-0

Record ID: DEH2002-HUPFP-102535
Permit Status: Permit Renewed
Active Permit: Y
Child Record Id: DEH2017-HCHEM-0155110
Trade Secret: N
Hazardous Material Type: Pure
Last Updated: 2017-10-23T23:57:08.000
Chemical Name: AMMONIUM SULFATE
Common Name: AMMONIUM SULFATE
Case Number: 7783-20-2

Record ID: DEH2002-HUPFP-102535
Permit Status: Permit Renewed
Active Permit: Y
Child Record Id: DEH2017-HCHEM-0155111
Trade Secret: N
Hazardous Material Type: Pure
Last Updated: 2017-10-23T23:57:08.000
Chemical Name: BORIC ACID
Common Name: BORIC ACID
Case Number: 10043-35-3

Record ID: DEH2002-HUPFP-102535
Permit Status: Permit Renewed
Active Permit: Y
Child Record Id: DEH2017-HCHEM-0155112
Trade Secret: N
Hazardous Material Type: Pure
Last Updated: 2017-10-23T23:57:08.000
Chemical Name: CALCIUM CHLORIDE
Common Name: CALCIUM CHLORIDE
Case Number: 10043-52-4

Record ID: DEH2002-HUPFP-102535
Permit Status: Permit Renewed
Active Permit: Y
Child Record Id: DEH2017-HCHEM-0155113
Trade Secret: N
Hazardous Material Type: Pure

U C S D MAIN CAMPUS/MAYER HALL BLDG (Continued) **S102439541**

Last Updated: 2017-10-23T23:57:08.000
Chemical Name: CALCIUM SULFATE
Common Name: CALCIUM SULFATE
Case Number: 7778-18-9

Record ID: DEH2002-HUPFP-102535
Permit Status: Permit Renewed
Active Permit: Y
Child Record Id: DEH2017-HCHEM-0155114
Trade Secret: N
Hazardous Material Type: Pure
Last Updated: 2017-10-23T23:57:08.000
Chemical Name: CARBON DIOXIDE
Common Name: CARBON DIOXIDE
Case Number: 124-38-9

Record ID: DEH2002-HUPFP-102535
Permit Status: Permit Renewed
Active Permit: Y
Child Record Id: DEH2017-HCHEM-0155115
Trade Secret: N
Hazardous Material Type: Mixture
Last Updated: 2017-10-23T23:57:08.000
Chemical Name: CARBON DIOXIDE @ 5%, HYDROGEN @ 10%; BALANCE NITROGEN
Common Name: CARBON DIOXIDE @ 5%, HYDROGEN @ 10%; BALANCE NITROGEN
Case Number: Not reported

Record ID: DEH2002-HUPFP-102535
Permit Status: Permit Renewed
Active Permit: Y
Child Record Id: DEH2017-HCHEM-0155116
Trade Secret: N
Hazardous Material Type: Mixture
Last Updated: 2017-10-23T23:57:08.000
Chemical Name: CARBON DIOXIDE @ 5%; BAL OXYGEN
Common Name: CARBON DIOXIDE @ 5%; BAL OXYGEN
Case Number: Not reported

Record ID: DEH2002-HUPFP-102535
Permit Status: Permit Renewed
Active Permit: Y
Child Record Id: DEH2017-HCHEM-0155117
Trade Secret: N
Hazardous Material Type: Pure
Last Updated: 2017-10-23T23:57:08.000
Chemical Name: CHLOROFORM
Common Name: CHLOROFORM
Case Number: 67-66-3

Record ID: DEH2002-HUPFP-102535
Permit Status: Permit Renewed
Active Permit: Y
Child Record Id: DEH2017-HCHEM-0155118
Trade Secret: N
Hazardous Material Type: Pure
Last Updated: 2017-10-23T23:57:08.000
Chemical Name: CITRIC ACID

U C S D MAIN CAMPUS/MAYER HALL BLDG (Continued) **S102439541**

Common Name: CITRIC ACID
Case Number: 77-92-9

Record ID: DEH2002-HUPFP-102535
Permit Status: Permit Renewed
Active Permit: Y
Child Record Id: DEH2017-HCHEM-0155119
Trade Secret: N
Hazardous Material Type: Pure
Last Updated: 2017-10-23T23:57:08.000
Chemical Name: DIMETHYL SULFOXIDE
Common Name: DIMETHYL SULFOXIDE
Case Number: 67-68-5

Record ID: DEH2002-HUPFP-102535
Permit Status: Permit Renewed
Active Permit: Y
Child Record Id: DEH2017-HCHEM-0155120
Trade Secret: N
Hazardous Material Type: Mixture
Last Updated: 2017-10-23T23:57:08.000
Chemical Name: ENVIRO-KLEEN
Common Name: ENVIRO-KLEEN
Case Number: Not reported

Record ID: DEH2002-HUPFP-102535
Permit Status: Permit Renewed
Active Permit: Y
Child Record Id: DEH2017-HCHEM-0155121
Trade Secret: N
Hazardous Material Type: Pure
Last Updated: 2017-10-23T23:57:08.000
Chemical Name: ETHYL ACETATE
Common Name: ETHYL ACETATE
Case Number: 141-78-6

Record ID: DEH2002-HUPFP-102535
Permit Status: Permit Renewed
Active Permit: Y
Child Record Id: DEH2017-HCHEM-0155122
Trade Secret: N
Hazardous Material Type: Pure
Last Updated: 2017-10-23T23:57:08.000
Chemical Name: ETHYL ALCOHOL
Common Name: ETHYL ALCOHOL
Case Number: 64-17-5

Record ID: DEH2002-HUPFP-102535
Permit Status: Permit Renewed
Active Permit: Y
Child Record Id: DEH2017-HCHEM-0155123
Trade Secret: N
Hazardous Material Type: Mixture
Last Updated: 2017-10-23T23:57:08.000
Chemical Name: ETHYL ALCOHOL
Common Name: ETHYL ALCOHOL
Case Number: 64-17-5

U C S D MAIN CAMPUS/MAYER HALL BLDG (Continued) **S102439541**

Record ID:	DEH2002-HUPFP-102535
Permit Status:	Permit Renewed
Active Permit:	Y
Child Record Id:	DEH2017-HCHEM-0155124
Trade Secret:	N
Hazardous Material Type:	Pure
Last Updated:	2017-10-23T23:57:08.000
Chemical Name:	ETHYLENEDIAMINE TETRAACETIC ACID
Common Name:	ETHYLENEDIAMINE TETRAACETIC ACID
Case Number:	60-00-4

Record ID:	DEH2002-HUPFP-102535
Permit Status:	Permit Renewed
Active Permit:	Y
Child Record Id:	DEH2017-HCHEM-0155125
Trade Secret:	N
Hazardous Material Type:	Pure
Last Updated:	2017-10-23T23:57:08.000
Chemical Name:	FORMALDEHYDE
Common Name:	FORMALDEHYDE
Case Number:	50-00-0

Record ID:	DEH2002-HUPFP-102535
Permit Status:	Permit Renewed
Active Permit:	Y
Child Record Id:	DEH2017-HCHEM-0155126
Trade Secret:	N
Hazardous Material Type:	Pure
Last Updated:	2017-10-23T23:57:08.000
Chemical Name:	GASOLINE
Common Name:	GASOLINE
Case Number:	86290-81-5

Record ID:	DEH2002-HUPFP-102535
Permit Status:	Permit Renewed
Active Permit:	Y
Child Record Id:	DEH2017-HCHEM-0155127
Trade Secret:	N
Hazardous Material Type:	Pure
Last Updated:	2017-10-23T23:57:08.000
Chemical Name:	GLYCERIN
Common Name:	GLYCERIN
Case Number:	56-81-5

Record ID:	DEH2002-HUPFP-102535
Permit Status:	Permit Renewed
Active Permit:	Y
Child Record Id:	DEH2017-HCHEM-0155128
Trade Secret:	N
Hazardous Material Type:	Pure
Last Updated:	2017-10-23T23:57:08.000
Chemical Name:	GLYCINE
Common Name:	GLYCINE
Case Number:	56-40-6

Record ID:	DEH2002-HUPFP-102535
Permit Status:	Permit Renewed

U C S D MAIN CAMPUS/MAYER HALL BLDG (Continued) **S102439541**

Active Permit: Y
Child Record Id: DEH2017-HCHEM-0155129
Trade Secret: N
Hazardous Material Type: Pure
Last Updated: 2017-10-23T23:57:08.000
Chemical Name: GUANIDINE HYDROCHLORIDE
Common Name: GUANIDINE HYDROCHLORIDE
Case Number: 50-01-1

Record ID: DEH2002-HUPFP-102535
Permit Status: Permit Renewed
Active Permit: Y
Child Record Id: DEH2017-HCHEM-0155130
Trade Secret: N
Hazardous Material Type: Pure
Last Updated: 2017-10-23T23:57:08.000
Chemical Name: HEPTANE
Common Name: HEPTANE
Case Number: 142-82-5

Record ID: DEH2002-HUPFP-102535
Permit Status: Permit Renewed
Active Permit: Y
Child Record Id: DEH2017-HCHEM-0155131
Trade Secret: N
Hazardous Material Type: Pure
Last Updated: 2017-10-23T23:57:08.000
Chemical Name: HYDROCHLORIC ACID
Common Name: HYDROCHLORIC ACID
Case Number: 7647-01-0

Record ID: DEH2002-HUPFP-102535
Permit Status: Permit Renewed
Active Permit: Y
Child Record Id: DEH2017-HCHEM-0155132
Trade Secret: N
Hazardous Material Type: Pure
Last Updated: 2017-10-23T23:57:08.000
Chemical Name: LITHIUM NITRIDE
Common Name: LITHIUM NITRIDE
Case Number: 26134-62-3

Record ID: DEH2002-HUPFP-102535
Permit Status: Permit Renewed
Active Permit: Y
Child Record Id: DEH2017-HCHEM-0155133
Trade Secret: N
Hazardous Material Type: Pure
Last Updated: 2017-10-23T23:57:08.000
Chemical Name: MAGNESIUM SULFATE
Common Name: MAGNESIUM SULFATE
Case Number: 7487-88-9

Record ID: DEH2002-HUPFP-102535
Permit Status: Permit Renewed
Active Permit: Y
Child Record Id: DEH2017-HCHEM-0155134

U C S D MAIN CAMPUS/MAYER HALL BLDG (Continued) **S102439541**

Trade Secret: N
Hazardous Material Type: Pure
Last Updated: 2017-10-23T23:57:08.000
Chemical Name: METHYL ALCOHOL
Common Name: METHYL ALCOHOL
Case Number: 67-56-1

Record ID: DEH2002-HUPFP-102535
Permit Status: Permit Renewed
Active Permit: Y
Child Record Id: DEH2017-HCHEM-0155135
Trade Secret: N
Hazardous Material Type: Pure
Last Updated: 2017-10-23T23:57:08.000
Chemical Name: NITROGEN
Common Name: NITROGEN
Case Number: 7727-37-9

Record ID: DEH2002-HUPFP-102535
Permit Status: Permit Renewed
Active Permit: Y
Child Record Id: DEH2017-HCHEM-0155136
Trade Secret: N
Hazardous Material Type: Pure
Last Updated: 2017-10-23T23:57:08.000
Chemical Name: NITROGEN
Common Name: NITROGEN
Case Number: 7727-37-9

Record ID: DEH2002-HUPFP-102535
Permit Status: Permit Renewed
Active Permit: Y
Child Record Id: DEH2017-HCHEM-0155137
Trade Secret: N
Hazardous Material Type: Pure
Last Updated: 2017-10-23T23:57:08.000
Chemical Name: OIL
Common Name: OIL
Case Number: 8012-95-1

Record ID: DEH2002-HUPFP-102535
Permit Status: Permit Renewed
Active Permit: Y
Child Record Id: DEH2017-HCHEM-0155138
Trade Secret: N
Hazardous Material Type: Pure
Last Updated: 2017-10-23T23:57:08.000
Chemical Name: OXYGEN
Common Name: OXYGEN
Case Number: 7782-44-7

Record ID: DEH2002-HUPFP-102535
Permit Status: Permit Renewed
Active Permit: Y
Child Record Id: DEH2017-HCHEM-0155139
Trade Secret: N
Hazardous Material Type: Pure

U C S D MAIN CAMPUS/MAYER HALL BLDG (Continued) **S102439541**

Last Updated: 2017-10-23T23:57:08.000
Chemical Name: PAINT
Common Name: PAINT
Case Number: 8052-41-3

Record ID: DEH2002-HUPFP-102535
Permit Status: Permit Renewed
Active Permit: Y
Child Record Id: DEH2017-HCHEM-0155140
Trade Secret: N
Hazardous Material Type: Pure
Last Updated: 2017-10-23T23:57:08.000
Chemical Name: PARAFORMALDEHYDE
Common Name: PARAFORMALDEHYDE
Case Number: 30525-89-4

Record ID: DEH2002-HUPFP-102535
Permit Status: Permit Renewed
Active Permit: Y
Child Record Id: DEH2017-HCHEM-0155141
Trade Secret: N
Hazardous Material Type: Mixture
Last Updated: 2017-10-23T23:57:08.000
Chemical Name: PETROLEUM OIL
Common Name: PETROLEUM OIL
Case Number: 68815-10-1

Record ID: DEH2002-HUPFP-102535
Permit Status: Permit Renewed
Active Permit: Y
Child Record Id: DEH2017-HCHEM-0155142
Trade Secret: N
Hazardous Material Type: Pure
Last Updated: 2017-10-23T23:57:08.000
Chemical Name: POLY(ETHYLENE GLYCOL)
Common Name: POLY(ETHYLENE GLYCOL)
Case Number: 25322-68-3

Record ID: DEH2002-HUPFP-102535
Permit Status: Permit Renewed
Active Permit: Y
Child Record Id: DEH2017-HCHEM-0155143
Trade Secret: N
Hazardous Material Type: Pure
Last Updated: 2017-10-23T23:57:08.000
Chemical Name: POLYOXYETHYLENE SORBITAN MONOLAURATE
Common Name: POLYOXYETHYLENE SORBITAN MONOLAURATE
Case Number: 9005-64-5

Record ID: DEH2002-HUPFP-102535
Permit Status: Permit Renewed
Active Permit: Y
Child Record Id: DEH2017-HCHEM-0155144
Trade Secret: N
Hazardous Material Type: Pure
Last Updated: 2017-10-23T23:57:08.000
Chemical Name: POTASSIUM CHLORIDE

U C S D MAIN CAMPUS/MAYER HALL BLDG (Continued) **S102439541**

Common Name: POTASSIUM CHLORIDE
Case Number: 7447-40-7

Record ID: DEH2002-HUPFP-102535
Permit Status: Permit Renewed
Active Permit: Y
Child Record Id: DEH2017-HCHEM-0155145
Trade Secret: N
Hazardous Material Type: Pure
Last Updated: 2017-10-23T23:57:08.000
Chemical Name: POTASSIUM HYDROXIDE
Common Name: POTASSIUM HYDROXIDE
Case Number: 1310-58-3

Record ID: DEH2002-HUPFP-102535
Permit Status: Permit Renewed
Active Permit: Y
Child Record Id: DEH2017-HCHEM-0155146
Trade Secret: N
Hazardous Material Type: Pure
Last Updated: 2017-10-23T23:57:08.000
Chemical Name: POTASSIUM PHOSPHATE DIBASIC
Common Name: POTASSIUM PHOSPHATE DIBASIC
Case Number: 7758-11-4

Record ID: DEH2002-HUPFP-102535
Permit Status: Permit Renewed
Active Permit: Y
Child Record Id: DEH2017-HCHEM-0155147
Trade Secret: N
Hazardous Material Type: Pure
Last Updated: 2017-10-23T23:57:08.000
Chemical Name: POTASSIUM PHOSPHATE MONOBASIC
Common Name: POTASSIUM PHOSPHATE MONOBASIC
Case Number: 7778-77-0

Record ID: DEH2002-HUPFP-102535
Permit Status: Permit Renewed
Active Permit: Y
Child Record Id: DEH2017-HCHEM-0155148
Trade Secret: N
Hazardous Material Type: Mixture
Last Updated: 2017-10-23T23:57:08.000
Chemical Name: PRIMER
Common Name: PRIMER
Case Number: Not reported

Record ID: DEH2002-HUPFP-102535
Permit Status: Permit Renewed
Active Permit: Y
Child Record Id: DEH2017-HCHEM-0155149
Trade Secret: N
Hazardous Material Type: Pure
Last Updated: 2017-10-23T23:57:08.000
Chemical Name: SODIUM ACETATE, ANHYDROUS
Common Name: SODIUM ACETATE, ANHYDROUS
Case Number: 127-09-3

U C S D MAIN CAMPUS/MAYER HALL BLDG (Continued) **S102439541**

Record ID:	DEH2002-HUPFP-102535
Permit Status:	Permit Renewed
Active Permit:	Y
Child Record Id:	DEH2017-HCHEM-0155197
Trade Secret:	N
Hazardous Material Type:	Pure
Last Updated:	2017-10-23T23:57:08.000
Chemical Name:	OIL
Common Name:	OIL
Case Number:	8012-95-1

Record ID:	DEH2002-HUPFP-102535
Permit Status:	Permit Renewed
Active Permit:	Y
Child Record Id:	DEH2017-HCHEM-0155150
Trade Secret:	N
Hazardous Material Type:	Pure
Last Updated:	2017-10-23T23:57:08.000
Chemical Name:	SODIUM BICARBONATE
Common Name:	SODIUM BICARBONATE
Case Number:	144-55-8

Record ID:	DEH2002-HUPFP-102535
Permit Status:	Permit Renewed
Active Permit:	Y
Child Record Id:	DEH2017-HCHEM-0155151
Trade Secret:	N
Hazardous Material Type:	Pure
Last Updated:	2017-10-23T23:57:08.000
Chemical Name:	SODIUM CARBONATE
Common Name:	SODIUM CARBONATE
Case Number:	497-19-8

Record ID:	DEH2002-HUPFP-102535
Permit Status:	Permit Renewed
Active Permit:	Y
Child Record Id:	DEH2017-HCHEM-0155152
Trade Secret:	N
Hazardous Material Type:	Pure
Last Updated:	2017-10-23T23:57:08.000
Chemical Name:	SODIUM CHLORIDE
Common Name:	SODIUM CHLORIDE
Case Number:	7647-14-5

Record ID:	DEH2002-HUPFP-102535
Permit Status:	Permit Renewed
Active Permit:	Y
Child Record Id:	DEH2017-HCHEM-0155153
Trade Secret:	N
Hazardous Material Type:	Pure
Last Updated:	2017-10-23T23:57:08.000
Chemical Name:	SODIUM CITRATE
Common Name:	SODIUM CITRATE
Case Number:	6132-04-3

Record ID:	DEH2002-HUPFP-102535
Permit Status:	Permit Renewed

U C S D MAIN CAMPUS/MAYER HALL BLDG (Continued) **S102439541**

Active Permit: Y
Child Record Id: DEH2017-HCHEM-0155154
Trade Secret: N
Hazardous Material Type: Pure
Last Updated: 2017-10-23T23:57:08.000
Chemical Name: SODIUM HYDROXIDE
Common Name: SODIUM HYDROXIDE
Case Number: 1310-73-2

Record ID: DEH2002-HUPFP-102535
Permit Status: Permit Renewed
Active Permit: Y
Child Record Id: DEH2017-HCHEM-0155155
Trade Secret: N
Hazardous Material Type: Pure
Last Updated: 2017-10-23T23:57:08.000
Chemical Name: SODIUM HYDROXIDE
Common Name: SODIUM HYDROXIDE
Case Number: 1310-73-2

Record ID: DEH2002-HUPFP-102535
Permit Status: Permit Renewed
Active Permit: Y
Child Record Id: DEH2017-HCHEM-0155156
Trade Secret: N
Hazardous Material Type: Pure
Last Updated: 2017-10-23T23:57:08.000
Chemical Name: SODIUM LAURYL SULFATE
Common Name: SODIUM LAURYL SULFATE
Case Number: 151-21-3

Record ID: DEH2002-HUPFP-102535
Permit Status: Permit Renewed
Active Permit: Y
Child Record Id: DEH2017-HCHEM-0155157
Trade Secret: N
Hazardous Material Type: Pure
Last Updated: 2017-10-23T23:57:08.000
Chemical Name: SODIUM PHOSPHATE DIBASIC
Common Name: SODIUM PHOSPHATE DIBASIC
Case Number: 7558-79-4

Record ID: DEH2002-HUPFP-102535
Permit Status: Permit Renewed
Active Permit: Y
Child Record Id: DEH2017-HCHEM-0155158
Trade Secret: N
Hazardous Material Type: Pure
Last Updated: 2017-10-23T23:57:08.000
Chemical Name: SODIUM PHOSPHATE DIBASIC
Common Name: SODIUM PHOSPHATE DIBASIC
Case Number: 7558-79-4

Record ID: DEH2002-HUPFP-102535
Permit Status: Permit Renewed
Active Permit: Y
Child Record Id: DEH2017-HCHEM-0155159

U C S D MAIN CAMPUS/MAYER HALL BLDG (Continued) **S102439541**

Trade Secret: N
Hazardous Material Type: Pure
Last Updated: 2017-10-23T23:57:08.000
Chemical Name: SODIUM PHOSPHATE MONOBASIC
Common Name: SODIUM PHOSPHATE MONOBASIC
Case Number: 10049-21-5

Record ID: DEH2002-HUPFP-102535
Permit Status: Permit Renewed
Active Permit: Y
Child Record Id: DEH2017-HCHEM-0155160
Trade Secret: N
Hazardous Material Type: Pure
Last Updated: 2017-10-23T23:57:08.000
Chemical Name: SODIUM THIOSULFATE
Common Name: SODIUM THIOSULFATE
Case Number: 7772-98-7

Record ID: DEH2002-HUPFP-102535
Permit Status: Permit Renewed
Active Permit: Y
Child Record Id: DEH2017-HCHEM-0155161
Trade Secret: N
Hazardous Material Type: Pure
Last Updated: 2017-10-23T23:57:08.000
Chemical Name: SUCROSE
Common Name: SUCROSE
Case Number: 57-50-1

Record ID: DEH2002-HUPFP-102535
Permit Status: Permit Renewed
Active Permit: Y
Child Record Id: DEH2017-HCHEM-0155162
Trade Secret: N
Hazardous Material Type: Pure
Last Updated: 2017-10-23T23:57:08.000
Chemical Name: SULFUR HEXAFLUORIDE
Common Name: SULFUR HEXAFLUORIDE
Case Number: 2551-62-4

Record ID: DEH2002-HUPFP-102535
Permit Status: Permit Renewed
Active Permit: Y
Child Record Id: DEH2017-HCHEM-0155163
Trade Secret: N
Hazardous Material Type: Pure
Last Updated: 2017-10-23T23:57:08.000
Chemical Name: SULFURIC ACID
Common Name: SULFURIC ACID
Case Number: 7664-93-9

Record ID: DEH2002-HUPFP-102535
Permit Status: Permit Renewed
Active Permit: Y
Child Record Id: DEH2017-HCHEM-0155164
Trade Secret: N
Hazardous Material Type: Pure

U C S D MAIN CAMPUS/MAYER HALL BLDG (Continued) **S102439541**

Last Updated: 2017-10-23T23:57:08.000
Chemical Name: TRICHLOROACETIC ACID
Common Name: TRICHLOROACETIC ACID
Case Number: 76-03-9

Record ID: DEH2002-HUPFP-102535
Permit Status: Permit Renewed
Active Permit: Y
Child Record Id: DEH2017-HCHEM-0155165
Trade Secret: N
Hazardous Material Type: Pure
Last Updated: 2017-10-23T23:57:08.000
Chemical Name: TRIZMA BASE
Common Name: TRIZMA BASE
Case Number: 77-86-1

Record ID: DEH2002-HUPFP-102535
Permit Status: Permit Renewed
Active Permit: Y
Child Record Id: DEH2017-HCHEM-0155166
Trade Secret: N
Hazardous Material Type: Pure
Last Updated: 2017-10-23T23:57:08.000
Chemical Name: TRIZMA HYDROCHLORIDE
Common Name: TRIZMA HYDROCHLORIDE
Case Number: 1185-53-1

Record ID: DEH2002-HUPFP-102535
Permit Status: Permit Renewed
Active Permit: Y
Child Record Id: DEH2017-HCHEM-0155167
Trade Secret: N
Hazardous Material Type: Pure
Last Updated: 2017-10-23T23:57:08.000
Chemical Name: UREA
Common Name: UREA
Case Number: 57-13-6

Record ID: DEH2002-HUPFP-102535
Permit Status: Permit Renewed
Active Permit: Y
Child Record Id: DEH2017-HCHEM-0155168
Trade Secret: N
Hazardous Material Type: Pure
Last Updated: 2017-10-23T23:57:08.000
Chemical Name: XYLENE
Common Name: XYLENE
Case Number: 1330-20-7

Record ID: DEH2002-HUPFP-102535
Permit Status: Permit Renewed
Active Permit: Y
Child Record Id: DEH2017-HCHEM-0155169
Trade Secret: N
Hazardous Material Type: Pure
Last Updated: 2017-10-23T23:57:08.000
Chemical Name: YEAST EXTRACT

U C S D MAIN CAMPUS/MAYER HALL BLDG (Continued) **S102439541**

Common Name: YEAST EXTRACT
Case Number: 8013-01-2

Record ID: DEH2002-HUPFP-102535
Permit Status: Permit Renewed
Active Permit: Y
Child Record Id: DEH2017-HCHEM-0155170
Trade Secret: N
Hazardous Material Type: Pure
Last Updated: 2017-10-23T23:57:08.000
Chemical Name: D(+)-GLUCOSE ANHYDROUS
Common Name: D(+)-GLUCOSE ANHYDROUS
Case Number: 50-99-7

Record ID: DEH2002-HUPFP-102535
Permit Status: Permit Renewed
Active Permit: Y
Child Record Id: DEH2017-HCHEM-0155171
Trade Secret: N
Hazardous Material Type: Pure
Last Updated: 2017-10-23T23:57:08.000
Chemical Name: OIL
Common Name: OIL
Case Number: 8012-95-1

Record ID: DEH2002-HUPFP-102535
Permit Status: Permit Renewed
Active Permit: Y
Child Record Id: DEH2017-HCHEM-0155172
Trade Secret: N
Hazardous Material Type: Pure
Last Updated: 2017-10-23T23:57:08.000
Chemical Name: CARBON DIOXIDE
Common Name: CARBON DIOXIDE
Case Number: 124-38-9

Record ID: DEH2002-HUPFP-102535
Permit Status: Permit Renewed
Active Permit: Y
Child Record Id: DEH2017-HCHEM-0155173
Trade Secret: N
Hazardous Material Type: Pure
Last Updated: 2017-10-23T23:57:08.000
Chemical Name: DIESEL
Common Name: DIESEL
Case Number: 68334-30-5

Record ID: DEH2002-HUPFP-102535
Permit Status: Permit Renewed
Active Permit: Y
Child Record Id: DEH2017-HCHEM-0155174
Trade Secret: N
Hazardous Material Type: Mixture
Last Updated: 2017-10-23T23:57:08.000
Chemical Name: MINERAL OIL
Common Name: MINERAL OIL
Case Number: 8012-95-1

U C S D MAIN CAMPUS/MAYER HALL BLDG (Continued) **S102439541**

Record ID:	DEH2002-HUPFP-102535
Permit Status:	Permit Renewed
Active Permit:	Y
Child Record Id:	DEH2017-HCHEM-0155175
Trade Secret:	N
Hazardous Material Type:	Pure
Last Updated:	2017-10-23T23:57:08.000
Chemical Name:	DIESEL
Common Name:	DIESEL
Case Number:	68334-30-5

Record ID:	DEH2002-HUPFP-102535
Permit Status:	Permit Renewed
Active Permit:	Y
Child Record Id:	DEH2017-HCHEM-0155176
Trade Secret:	N
Hazardous Material Type:	Pure
Last Updated:	2017-10-23T23:57:08.000
Chemical Name:	OIL
Common Name:	OIL
Case Number:	8012-95-1

Record ID:	DEH2002-HUPFP-102535
Permit Status:	Permit Renewed
Active Permit:	Y
Child Record Id:	DEH2017-HCHEM-0155177
Trade Secret:	N
Hazardous Material Type:	Pure
Last Updated:	2017-10-23T23:57:08.000
Chemical Name:	DIESEL
Common Name:	DIESEL
Case Number:	68334-30-5

Record ID:	DEH2002-HUPFP-102535
Permit Status:	Permit Renewed
Active Permit:	Y
Child Record Id:	DEH2017-HCHEM-0155178
Trade Secret:	N
Hazardous Material Type:	Mixture
Last Updated:	2017-10-23T23:57:08.000
Chemical Name:	MINERAL OIL
Common Name:	MINERAL OIL
Case Number:	8012-95-1

Record ID:	DEH2002-HUPFP-102535
Permit Status:	Permit Renewed
Active Permit:	Y
Child Record Id:	DEH2017-HCHEM-0155179
Trade Secret:	N
Hazardous Material Type:	Pure
Last Updated:	2017-10-23T23:57:08.000
Chemical Name:	ACETYLENE
Common Name:	ACETYLENE
Case Number:	74-86-2

Record ID:	DEH2002-HUPFP-102535
Permit Status:	Permit Renewed

U C S D MAIN CAMPUS/MAYER HALL BLDG (Continued) **S102439541**

Active Permit: Y
Child Record Id: DEH2017-HCHEM-0155180
Trade Secret: N
Hazardous Material Type: Pure
Last Updated: 2017-10-23T23:57:08.000
Chemical Name: AEROSOL SPRAY PAINT
Common Name: AEROSOL SPRAY PAINT
Case Number: 108-01-0

Record ID: DEH2002-HUPFP-102535
Permit Status: Permit Renewed
Active Permit: Y
Child Record Id: DEH2017-HCHEM-0155181
Trade Secret: N
Hazardous Material Type: Mixture
Last Updated: 2017-10-23T23:57:08.000
Chemical Name: CARBON DIOXIDE @ < 50%; BALANCE ARGON
Common Name: CARBON DIOXIDE @ < 50%; BALANCE ARGON
Case Number: Not reported

Record ID: DEH2002-HUPFP-102535
Permit Status: Permit Renewed
Active Permit: Y
Child Record Id: DEH2017-HCHEM-0155182
Trade Secret: N
Hazardous Material Type: Pure
Last Updated: 2017-10-23T23:57:08.000
Chemical Name: OIL
Common Name: OIL
Case Number: 8012-95-1

Record ID: DEH2002-HUPFP-102535
Permit Status: Permit Renewed
Active Permit: Y
Child Record Id: DEH2017-HCHEM-0155183
Trade Secret: N
Hazardous Material Type: Pure
Last Updated: 2017-10-23T23:57:08.000
Chemical Name: OXYGEN
Common Name: OXYGEN
Case Number: 7782-44-7

Record ID: DEH2002-HUPFP-102535
Permit Status: Permit Renewed
Active Permit: Y
Child Record Id: DEH2017-HCHEM-0155184
Trade Secret: N
Hazardous Material Type: Pure
Last Updated: 2017-10-23T23:57:08.000
Chemical Name: WATERBASED PAINT
Common Name: WATERBASED PAINT
Case Number: 57-55-6

Record ID: DEH2002-HUPFP-102535
Permit Status: Permit Renewed
Active Permit: Y
Child Record Id: DEH2017-HCHEM-0155185

U C S D MAIN CAMPUS/MAYER HALL BLDG (Continued) **S102439541**

Trade Secret:	N
Hazardous Material Type:	Pure
Last Updated:	2017-10-23T23:57:08.000
Chemical Name:	ACETYLENE
Common Name:	ACETYLENE
Case Number:	74-86-2
Record ID:	DEH2002-HUPFP-102535
Permit Status:	Permit Renewed
Active Permit:	Y
Child Record Id:	DEH2017-HCHEM-0155186
Trade Secret:	N
Hazardous Material Type:	Pure
Last Updated:	2017-10-23T23:57:08.000
Chemical Name:	GASOLINE
Common Name:	GASOLINE
Case Number:	86290-81-5
Record ID:	DEH2002-HUPFP-102535
Permit Status:	Permit Renewed
Active Permit:	Y
Child Record Id:	DEH2017-HCHEM-0155187
Trade Secret:	N
Hazardous Material Type:	Mixture
Last Updated:	2017-10-23T23:57:08.000
Chemical Name:	LEAD ACID BATTERIES
Common Name:	LEAD ACID BATTERIES
Case Number:	Not reported
Record ID:	DEH2002-HUPFP-102535
Permit Status:	Permit Renewed
Active Permit:	Y
Child Record Id:	DEH2017-HCHEM-0155188
Trade Secret:	N
Hazardous Material Type:	Pure
Last Updated:	2017-10-23T23:57:08.000
Chemical Name:	NITROGEN
Common Name:	NITROGEN
Case Number:	7727-37-9
Record ID:	DEH2002-HUPFP-102535
Permit Status:	Permit Renewed
Active Permit:	Y
Child Record Id:	DEH2017-HCHEM-0155189
Trade Secret:	N
Hazardous Material Type:	Pure
Last Updated:	2017-10-23T23:57:08.000
Chemical Name:	OXYGEN
Common Name:	OXYGEN
Case Number:	7782-44-7
Record ID:	DEH2002-HUPFP-102535
Permit Status:	Permit Renewed
Active Permit:	Y
Child Record Id:	DEH2017-HCHEM-0155190
Trade Secret:	N
Hazardous Material Type:	Pure

U C S D MAIN CAMPUS/MAYER HALL BLDG (Continued) **S102439541**

Last Updated: 2017-10-23T23:57:08.000
Chemical Name: ACETYLENE
Common Name: ACETYLENE
Case Number: 74-86-2

Record ID: DEH2002-HUPFP-102535
Permit Status: Permit Renewed
Active Permit: Y
Child Record Id: DEH2017-HCHEM-0155191
Trade Secret: N
Hazardous Material Type: Mixture
Last Updated: 2017-10-23T23:57:08.000
Chemical Name: CARBON DIOXIDE @ < 50%; BALANCE ARGON
Common Name: CARBON DIOXIDE @ < 50%; BALANCE ARGON
Case Number: Not reported

Record ID: DEH2002-HUPFP-102535
Permit Status: Permit Renewed
Active Permit: Y
Child Record Id: DEH2017-HCHEM-0155192
Trade Secret: N
Hazardous Material Type: Pure
Last Updated: 2017-10-23T23:57:08.000
Chemical Name: DIESEL
Common Name: DIESEL
Case Number: 68334-30-5

Record ID: DEH2002-HUPFP-102535
Permit Status: Permit Renewed
Active Permit: Y
Child Record Id: DEH2017-HCHEM-0155193
Trade Secret: N
Hazardous Material Type: Pure
Last Updated: 2017-10-23T23:57:08.000
Chemical Name: ETHYLENE GLYCOL
Common Name: ETHYLENE GLYCOL
Case Number: 107-21-1

Record ID: DEH2002-HUPFP-102535
Permit Status: Permit Renewed
Active Permit: Y
Child Record Id: DEH2017-HCHEM-0155194
Trade Secret: N
Hazardous Material Type: Pure
Last Updated: 2017-10-23T23:57:08.000
Chemical Name: GASOLINE
Common Name: GASOLINE
Case Number: 8006-61-9

Record ID: DEH2002-HUPFP-102535
Permit Status: Permit Renewed
Active Permit: Y
Child Record Id: DEH2017-HCHEM-0155195
Trade Secret: N
Hazardous Material Type: Mixture
Last Updated: 2017-10-23T23:57:08.000
Chemical Name: LEAD ACID BATTERIES

U C S D MAIN CAMPUS/MAYER HALL BLDG (Continued) **S102439541**

Common Name: LEAD ACID BATTERIES
Case Number: Not reported

Record ID: DEH2002-HUPFP-102535
Permit Status: Permit Renewed
Active Permit: Y
Child Record Id: DEH2017-HCHEM-0155196
Trade Secret: N
Hazardous Material Type: Pure
Last Updated: 2017-10-23T23:57:08.000
Chemical Name: NITROGEN
Common Name: NITROGEN
Case Number: 7727-37-9

Record ID: DEH2002-HUPFP-102535
Permit Status: Permit Renewed
Active Permit: Y
Child Record Id: DEH2017-HCHEM-0155198
Trade Secret: N
Hazardous Material Type: Pure
Last Updated: 2017-10-23T23:57:08.000
Chemical Name: OIL
Common Name: OIL
Case Number: 70514-12-4

Record ID: DEH2002-HUPFP-102535
Permit Status: Permit Renewed
Active Permit: Y
Child Record Id: DEH2017-HCHEM-0155199
Trade Secret: N
Hazardous Material Type: Pure
Last Updated: 2017-10-23T23:57:08.000
Chemical Name: OXYGEN
Common Name: OXYGEN
Case Number: 7782-44-7

Record ID: DEH2002-HUPFP-102535
Permit Status: Permit Renewed
Active Permit: Y
Child Record Id: DEH2017-HCHEM-0155200
Trade Secret: N
Hazardous Material Type: Mixture
Last Updated: 2017-10-23T23:57:08.000
Chemical Name: OXYGEN < 22%, BALANCE NITROGEN
Common Name: OXYGEN < 22%, BALANCE NITROGEN
Case Number: Not reported

Record ID: DEH2002-HUPFP-102535
Permit Status: Permit Renewed
Active Permit: Y
Child Record Id: DEH2017-HCHEM-0155201
Trade Secret: N
Hazardous Material Type: Pure
Last Updated: 2017-10-23T23:57:08.000
Chemical Name: PETROLEUM DISTILLATES
Common Name: PETROLEUM DISTILLATES
Case Number: 64742-55-8

U C S D MAIN CAMPUS/MAYER HALL BLDG (Continued) **S102439541**

Record ID:	DEH2002-HUPFP-102535
Permit Status:	Permit Renewed
Active Permit:	Y
Child Record Id:	DEH2017-HCHEM-0155202
Trade Secret:	N
Hazardous Material Type:	Pure
Last Updated:	2017-10-23T23:57:08.000
Chemical Name:	SODIUM METASILICATE NONAHYDRATE
Common Name:	SODIUM METASILICATE NONAHYDRATE
Case Number:	13517-24-3

Record ID:	DEH2002-HUPFP-102535
Permit Status:	Permit Renewed
Active Permit:	Y
Child Record Id:	DEH2017-HCHEM-0155203
Trade Secret:	N
Hazardous Material Type:	Mixture
Last Updated:	2017-10-23T23:57:08.000
Chemical Name:	OIL: ANIMAL, VEGETABLE, MINERAL, SYNTHETIC
Common Name:	OIL: ANIMAL, VEGETABLE, MINERAL, SYNTHETIC
Case Number:	Not reported

Record ID:	DEH2002-HUPFP-102535
Permit Status:	Permit Renewed
Active Permit:	Y
Child Record Id:	DEH2017-HCHEM-0155204
Trade Secret:	N
Hazardous Material Type:	Mixture
Last Updated:	2017-10-23T23:57:08.000
Chemical Name:	OXYGEN < 22%, BALANCE NITROGEN
Common Name:	OXYGEN < 22%, BALANCE NITROGEN
Case Number:	Not reported

Record ID:	DEH2002-HUPFP-102535
Permit Status:	Permit Renewed
Active Permit:	Y
Child Record Id:	DEH2017-HCHEM-0155205
Trade Secret:	N
Hazardous Material Type:	Pure
Last Updated:	2017-10-23T23:57:08.000
Chemical Name:	1,1,1,2-TETRAFLUOROETHANE
Common Name:	1,1,1,2-TETRAFLUOROETHANE
Case Number:	811-97-2

Record ID:	DEH2002-HUPFP-102535
Permit Status:	Permit Renewed
Active Permit:	Y
Child Record Id:	DEH2017-HCHEM-0155206
Trade Secret:	N
Hazardous Material Type:	Pure
Last Updated:	2017-10-23T23:57:08.000
Chemical Name:	ACETONE
Common Name:	ACETONE
Case Number:	67-64-1

Record ID:	DEH2002-HUPFP-102535
Permit Status:	Permit Renewed

U C S D MAIN CAMPUS/MAYER HALL BLDG (Continued) **S102439541**

Active Permit:	Y
Child Record Id:	DEH2017-HCHEM-0155207
Trade Secret:	N
Hazardous Material Type:	Pure
Last Updated:	2017-10-23T23:57:08.000
Chemical Name:	ACETYLENE
Common Name:	ACETYLENE
Case Number:	74-86-2
Record ID:	DEH2002-HUPFP-102535
Permit Status:	Permit Renewed
Active Permit:	Y
Child Record Id:	DEH2017-HCHEM-0155208
Trade Secret:	N
Hazardous Material Type:	Pure
Last Updated:	2017-10-23T23:57:08.000
Chemical Name:	AEROSOL SPRAY PAINT
Common Name:	AEROSOL SPRAY PAINT
Case Number:	108-01-0
Record ID:	DEH2002-HUPFP-102535
Permit Status:	Permit Renewed
Active Permit:	Y
Child Record Id:	DEH2017-HCHEM-0155209
Trade Secret:	N
Hazardous Material Type:	Pure
Last Updated:	2017-10-23T23:57:08.000
Chemical Name:	ARGON
Common Name:	ARGON
Case Number:	7440-37-1
Record ID:	DEH2002-HUPFP-102535
Permit Status:	Permit Renewed
Active Permit:	Y
Child Record Id:	DEH2017-HCHEM-0155210
Trade Secret:	N
Hazardous Material Type:	Mixture
Last Updated:	2017-10-23T23:57:08.000
Chemical Name:	CARBON DIOXIDE @ < 50%; BALANCE ARGON
Common Name:	CARBON DIOXIDE @ < 50%; BALANCE ARGON
Case Number:	Not reported
Record ID:	DEH2002-HUPFP-102535
Permit Status:	Permit Renewed
Active Permit:	Y
Child Record Id:	DEH2017-HCHEM-0155211
Trade Secret:	N
Hazardous Material Type:	Pure
Last Updated:	2017-10-23T23:57:08.000
Chemical Name:	CHLORODIFLUOROMETHANE
Common Name:	CHLORODIFLUOROMETHANE
Case Number:	75-45-6
Record ID:	DEH2002-HUPFP-102535
Permit Status:	Permit Renewed
Active Permit:	Y
Child Record Id:	DEH2017-HCHEM-0155212

U C S D MAIN CAMPUS/MAYER HALL BLDG (Continued) **S102439541**

Trade Secret: N
Hazardous Material Type: Pure
Last Updated: 2017-10-23T23:57:08.000
Chemical Name: DICHLORODIFLUOROMETHANE
Common Name: DICHLORODIFLUOROMETHANE
Case Number: 75-71-8

Record ID: DEH2002-HUPFP-102535
Permit Status: Permit Renewed
Active Permit: Y
Child Record Id: DEH2017-HCHEM-0155213
Trade Secret: N
Hazardous Material Type: Pure
Last Updated: 2017-10-23T23:57:08.000
Chemical Name: DURA-LUBE A
Common Name: DURA-LUBE A
Case Number: Not reported

Record ID: DEH2002-HUPFP-102535
Permit Status: Permit Renewed
Active Permit: Y
Child Record Id: DEH2017-HCHEM-0155214
Trade Secret: N
Hazardous Material Type: Pure
Last Updated: 2017-10-23T23:57:08.000
Chemical Name: ECOLITE
Common Name: ECOLITE
Case Number: Not reported

Record ID: DEH2002-HUPFP-102535
Permit Status: Permit Renewed
Active Permit: Y
Child Record Id: DEH2017-HCHEM-0155215
Trade Secret: N
Hazardous Material Type: Pure
Last Updated: 2017-10-23T23:57:08.000
Chemical Name: METHYLTRIACETOXYSILANE
Common Name: METHYLTRIACETOXYSILANE
Case Number: 4253-34-3

Record ID: DEH2002-HUPFP-102535
Permit Status: Permit Renewed
Active Permit: Y
Child Record Id: DEH2017-HCHEM-0155216
Trade Secret: N
Hazardous Material Type: Pure
Last Updated: 2017-10-23T23:57:08.000
Chemical Name: OIL
Common Name: OIL
Case Number: 8012-95-1

Record ID: DEH2002-HUPFP-102535
Permit Status: Permit Renewed
Active Permit: Y
Child Record Id: DEH2017-HCHEM-0155217
Trade Secret: N
Hazardous Material Type: Pure

U C S D MAIN CAMPUS/MAYER HALL BLDG (Continued) **S102439541**

Last Updated: 2017-10-23T23:57:08.000
Chemical Name: OIL BASE PAINT
Common Name: OIL BASE PAINT
Case Number: Not reported

Record ID: DEH2002-HUPFP-102535
Permit Status: Permit Renewed
Active Permit: Y
Child Record Id: DEH2017-HCHEM-0155218
Trade Secret: N
Hazardous Material Type: Pure
Last Updated: 2017-10-23T23:57:08.000
Chemical Name: OXYGEN
Common Name: OXYGEN
Case Number: 7782-44-7

Record ID: DEH2002-HUPFP-102535
Permit Status: Permit Renewed
Active Permit: Y
Child Record Id: DEH2017-HCHEM-0155219
Trade Secret: N
Hazardous Material Type: Mixture
Last Updated: 2017-10-23T23:57:08.000
Chemical Name: PAINT
Common Name: PAINT
Case Number: 8052-41-3

Record ID: DEH2002-HUPFP-102535
Permit Status: Permit Renewed
Active Permit: Y
Child Record Id: DEH2017-HCHEM-0155220
Trade Secret: N
Hazardous Material Type: Pure
Last Updated: 2017-10-23T23:57:08.000
Chemical Name: PAINT
Common Name: PAINT
Case Number: 8052-41-3

Record ID: DEH2002-HUPFP-102535
Permit Status: Permit Renewed
Active Permit: Y
Child Record Id: DEH2017-HCHEM-0155221
Trade Secret: N
Hazardous Material Type: Pure
Last Updated: 2017-10-23T23:57:08.000
Chemical Name: PETROLEUM DISTILLATES
Common Name: PETROLEUM DISTILLATES
Case Number: 64742-55-8

Record ID: DEH2002-HUPFP-102535
Permit Status: Permit Renewed
Active Permit: Y
Child Record Id: DEH2017-HCHEM-0155222
Trade Secret: N
Hazardous Material Type: Pure
Last Updated: 2017-10-23T23:57:08.000
Chemical Name: PETROLEUM OIL

U C S D MAIN CAMPUS/MAYER HALL BLDG (Continued) **S102439541**

Common Name: PETROLEUM OIL
Case Number: 68815-10-1

Record ID: DEH2002-HUPFP-102535
Permit Status: Permit Renewed
Active Permit: Y
Child Record Id: DEH2017-HCHEM-0155223
Trade Secret: N
Hazardous Material Type: Pure
Last Updated: 2017-10-23T23:57:08.000
Chemical Name: PRIMER
Common Name: PRIMER
Case Number: Not reported

Record ID: DEH2002-HUPFP-102535
Permit Status: Permit Renewed
Active Permit: Y
Child Record Id: DEH2017-HCHEM-0155224
Trade Secret: N
Hazardous Material Type: Pure
Last Updated: 2017-10-23T23:57:08.000
Chemical Name: PROPANE
Common Name: PROPANE
Case Number: 74-98-6

Record ID: DEH2002-HUPFP-102535
Permit Status: Permit Renewed
Active Permit: Y
Child Record Id: DEH2017-HCHEM-0155225
Trade Secret: N
Hazardous Material Type: Pure
Last Updated: 2017-10-23T23:57:08.000
Chemical Name: PROPENE
Common Name: PROPENE
Case Number: 115-07-1

Record ID: DEH2002-HUPFP-102535
Permit Status: Permit Renewed
Active Permit: Y
Child Record Id: DEH2017-HCHEM-0155226
Trade Secret: N
Hazardous Material Type: Pure
Last Updated: 2017-10-23T23:57:08.000
Chemical Name: SODIUM HYDROXIDE
Common Name: SODIUM HYDROXIDE
Case Number: 1310-73-2

Record ID: DEH2002-HUPFP-102535
Permit Status: Permit Renewed
Active Permit: Y
Child Record Id: DEH2017-HCHEM-0155227
Trade Secret: N
Hazardous Material Type: Pure
Last Updated: 2017-10-23T23:57:08.000
Chemical Name: WATERBASED PAINT
Common Name: WATERBASED PAINT
Case Number: 57-55-6

U C S D MAIN CAMPUS/MAYER HALL BLDG (Continued) **S102439541**

Record ID:	DEH2002-HUPFP-102535
Permit Status:	Permit Renewed
Active Permit:	Y
Child Record Id:	DEH2017-HCHEM-0155228
Trade Secret:	N
Hazardous Material Type:	Pure
Last Updated:	2017-10-23T23:57:08.000
Chemical Name:	DIESEL
Common Name:	DIESEL
Case Number:	68334-30-5

Record ID:	DEH2002-HUPFP-102535
Permit Status:	Permit Renewed
Active Permit:	Y
Child Record Id:	DEH2017-HCHEM-0155229
Trade Secret:	N
Hazardous Material Type:	Mixture
Last Updated:	2017-10-23T23:57:08.000
Chemical Name:	OIL
Common Name:	OIL
Case Number:	8012-95-1

Record ID:	DEH2002-HUPFP-102535
Permit Status:	Permit Renewed
Active Permit:	Y
Child Record Id:	DEH2017-HCHEM-0155230
Trade Secret:	N
Hazardous Material Type:	Pure
Last Updated:	2017-10-23T23:57:08.000
Chemical Name:	CARBON DIOXIDE
Common Name:	CARBON DIOXIDE
Case Number:	124-38-9

Record ID:	DEH2002-HUPFP-102535
Permit Status:	Permit Renewed
Active Permit:	Y
Child Record Id:	DEH2017-HCHEM-0155231
Trade Secret:	N
Hazardous Material Type:	Pure
Last Updated:	2017-10-23T23:57:08.000
Chemical Name:	GASOLINE
Common Name:	GASOLINE
Case Number:	86290-81-5

Record ID:	DEH2002-HUPFP-102535
Permit Status:	Permit Renewed
Active Permit:	Y
Child Record Id:	DEH2017-HCHEM-0155232
Trade Secret:	N
Hazardous Material Type:	Pure
Last Updated:	2017-10-23T23:57:08.000
Chemical Name:	MURIATIC ACID 6.6% concentration
Common Name:	MURIATIC ACID 6.6%
Case Number:	Not reported

Record ID:	DEH2002-HUPFP-102535
Permit Status:	Permit Renewed

U C S D MAIN CAMPUS/MAYER HALL BLDG (Continued) **S102439541**

Active Permit: Y
Child Record Id: DEH2017-HCHEM-0155233
Trade Secret: N
Hazardous Material Type: Pure
Last Updated: 2017-10-23T23:57:08.000
Chemical Name: OIL
Common Name: OIL
Case Number: 8012-95-1

Record ID: DEH2002-HUPFP-102535
Permit Status: Permit Renewed
Active Permit: Y
Child Record Id: DEH2017-HCHEM-0155234
Trade Secret: N
Hazardous Material Type: Pure
Last Updated: 2017-10-23T23:57:08.000
Chemical Name: PAINT
Common Name: PAINT
Case Number: 8052-41-3

Record ID: DEH2002-HUPFP-102535
Permit Status: Permit Renewed
Active Permit: Y
Child Record Id: DEH2017-HCHEM-0155235
Trade Secret: N
Hazardous Material Type: Pure
Last Updated: 2017-10-23T23:57:08.000
Chemical Name: SODIUM BICARBONATE
Common Name: SODIUM BICARBONATE
Case Number: 144-55-8

Record ID: DEH2002-HUPFP-102535
Permit Status: Permit Renewed
Active Permit: Y
Child Record Id: DEH2017-HCHEM-0155236
Trade Secret: N
Hazardous Material Type: Pure
Last Updated: 2017-10-23T23:57:08.000
Chemical Name: SODIUM HYPOCHLORITE
Common Name: SODIUM HYPOCHLORITE
Case Number: 7681-52-9

Record ID: DEH2002-HUPFP-102535
Permit Status: Permit Renewed
Active Permit: Y
Child Record Id: DEH2017-HCHEM-0155237
Trade Secret: N
Hazardous Material Type: Pure
Last Updated: 2017-10-23T23:57:08.000
Chemical Name: SODIUM THIOSULFATE
Common Name: SODIUM THIOSULFATE
Case Number: 7772-98-7

Record ID: DEH2002-HUPFP-102535
Permit Status: Permit Renewed
Active Permit: Y
Child Record Id: DEH2017-HCHEM-0155238

U C S D MAIN CAMPUS/MAYER HALL BLDG (Continued) **S102439541**

Trade Secret: N
Hazardous Material Type: Pure
Last Updated: 2017-10-23T23:57:08.000
Chemical Name: OIL
Common Name: OIL
Case Number: 8012-95-1

Record ID: DEH2002-HUPFP-102535
Permit Status: Permit Renewed
Active Permit: Y
Child Record Id: DEH2017-HCHEM-0155239
Trade Secret: N
Hazardous Material Type: Pure
Last Updated: 2017-10-23T23:57:08.000
Chemical Name: 2-METHYL BUTANE
Common Name: 2-METHYL BUTANE
Case Number: 78-78-4

Record ID: DEH2002-HUPFP-102535
Permit Status: Permit Renewed
Active Permit: Y
Child Record Id: DEH2017-HCHEM-0155240
Trade Secret: N
Hazardous Material Type: Mixture
Last Updated: 2017-10-23T23:57:08.000
Chemical Name: 2-PROPANOL
Common Name: 2-PROPANOL
Case Number: 67-63-0

Record ID: DEH2002-HUPFP-102535
Permit Status: Permit Renewed
Active Permit: Y
Child Record Id: DEH2017-HCHEM-0155241
Trade Secret: N
Hazardous Material Type: Pure
Last Updated: 2017-10-23T23:57:08.000
Chemical Name: ACETIC ACID
Common Name: ACETIC ACID
Case Number: 64-19-7

Record ID: DEH2002-HUPFP-102535
Permit Status: Permit Renewed
Active Permit: Y
Child Record Id: DEH2017-HCHEM-0155242
Trade Secret: N
Hazardous Material Type: Pure
Last Updated: 2017-10-23T23:57:08.000
Chemical Name: ACETONE
Common Name: ACETONE
Case Number: 67-64-1

Record ID: DEH2002-HUPFP-102535
Permit Status: Permit Renewed
Active Permit: Y
Child Record Id: DEH2017-HCHEM-0155243
Trade Secret: N
Hazardous Material Type: Mixture

U C S D MAIN CAMPUS/MAYER HALL BLDG (Continued) **S102439541**

Last Updated: 2017-10-23T23:57:08.000
Chemical Name: ACIDULATE
Common Name: ACIDULATE
Case Number: 68607-87-4

Record ID: DEH2002-HUPFP-102535
Permit Status: Permit Renewed
Active Permit: Y
Child Record Id: DEH2017-HCHEM-0155244
Trade Secret: N
Hazardous Material Type: Pure
Last Updated: 2017-10-23T23:57:08.000
Chemical Name: AIR COMPRESSED
Common Name: AIR COMPRESSED
Case Number: 132259-10-0

Record ID: DEH2002-HUPFP-102535
Permit Status: Permit Renewed
Active Permit: Y
Child Record Id: DEH2017-HCHEM-0155245
Trade Secret: N
Hazardous Material Type: Pure
Last Updated: 2017-10-23T23:57:08.000
Chemical Name: AIRx 44 ACE
Common Name: AIRx 44 ACE
Case Number: Not reported

Record ID: DEH2002-HUPFP-102535
Permit Status: Permit Renewed
Active Permit: Y
Child Record Id: DEH2017-HCHEM-0155246
Trade Secret: N
Hazardous Material Type: Pure
Last Updated: 2017-10-23T23:57:08.000
Chemical Name: AMMONIUM SULFATE
Common Name: AMMONIUM SULFATE
Case Number: 7783-20-2

Record ID: DEH2002-HUPFP-102535
Permit Status: Permit Renewed
Active Permit: Y
Child Record Id: DEH2017-HCHEM-0155247
Trade Secret: N
Hazardous Material Type: Mixture
Last Updated: 2017-10-23T23:57:08.000
Chemical Name: BOILER WATER TREATMENT SOLUTION
Common Name: BOILER WATER TREATMENT SOLUTION
Case Number: Not reported

Record ID: DEH2002-HUPFP-102535
Permit Status: Permit Renewed
Active Permit: Y
Child Record Id: DEH2017-HCHEM-0155248
Trade Secret: N
Hazardous Material Type: Pure
Last Updated: 2017-10-23T23:57:08.000
Chemical Name: BORIC ACID

U C S D MAIN CAMPUS/MAYER HALL BLDG (Continued) **S102439541**

Common Name: BORIC ACID
Case Number: 11113-50-1

Record ID: DEH2002-HUPFP-102535
Permit Status: Permit Renewed
Active Permit: Y
Child Record Id: DEH2017-HCHEM-0155249
Trade Secret: N
Hazardous Material Type: Pure
Last Updated: 2017-10-23T23:57:08.000
Chemical Name: CALCIUM CHLORIDE
Common Name: CALCIUM CHLORIDE
Case Number: 10043-52-4

Record ID: DEH2002-HUPFP-102535
Permit Status: Permit Renewed
Active Permit: Y
Child Record Id: DEH2017-HCHEM-0155250
Trade Secret: N
Hazardous Material Type: Pure
Last Updated: 2017-10-23T23:57:08.000
Chemical Name: CALCIUM SULFATE
Common Name: CALCIUM SULFATE
Case Number: 7778-18-9

Record ID: DEH2002-HUPFP-102535
Permit Status: Permit Renewed
Active Permit: Y
Child Record Id: DEH2017-HCHEM-0155251
Trade Secret: N
Hazardous Material Type: Pure
Last Updated: 2017-10-23T23:57:08.000
Chemical Name: CARBON DIOXIDE
Common Name: CARBON DIOXIDE
Case Number: 124-38-9

Record ID: DEH2002-HUPFP-102535
Permit Status: Permit Renewed
Active Permit: Y
Child Record Id: DEH2017-HCHEM-0155252
Trade Secret: N
Hazardous Material Type: Mixture
Last Updated: 2017-10-23T23:57:08.000
Chemical Name: CARBON DIOXIDE @ < 30%; BALANCE NITROGEN
Common Name: CARBON DIOXIDE @ < 30%; BALANCE NITROGEN
Case Number: Not reported

Record ID: DEH2002-HUPFP-102535
Permit Status: Permit Renewed
Active Permit: Y
Child Record Id: DEH2017-HCHEM-0155253
Trade Secret: N
Hazardous Material Type: Mixture
Last Updated: 2017-10-23T23:57:08.000
Chemical Name: CARBON DIOXIDE @ 0-20%; OXYGEN, 0-21%; BALANCE NITROGEN
Common Name: CARBON DIOXIDE @ 0-20%; OXYGEN, 0-21%; BALANCE NITROGEN
Case Number: Not reported

U C S D MAIN CAMPUS/MAYER HALL BLDG (Continued) **S102439541**

Record ID: DEH2002-HUPFP-102535
Permit Status: Permit Renewed
Active Permit: Y
Child Record Id: DEH2017-HCHEM-0155254
Trade Secret: N
Hazardous Material Type: Pure
Last Updated: 2017-10-23T23:57:08.000
Chemical Name: CHLOROFORM
Common Name: CHLOROFORM
Case Number: 67-66-3

Record ID: DEH2002-HUPFP-102535
Permit Status: Permit Renewed
Active Permit: Y
Child Record Id: DEH2017-HCHEM-0155255
Trade Secret: N
Hazardous Material Type: Pure
Last Updated: 2017-10-23T23:57:08.000
Chemical Name: CITRIC ACID
Common Name: CITRIC ACID
Case Number: 7632-50-0

Record ID: DEH2002-HUPFP-102535
Permit Status: Permit Renewed
Active Permit: Y
Child Record Id: DEH2017-HCHEM-0155256
Trade Secret: N
Hazardous Material Type: Pure
Last Updated: 2017-10-23T23:57:08.000
Chemical Name: D(+)-GLUCOSE ANHYDROUS
Common Name: D(+)-GLUCOSE ANHYDROUS
Case Number: 50-99-7

Record ID: DEH2002-HUPFP-102535
Permit Status: Permit Renewed
Active Permit: Y
Child Record Id: DEH2017-HCHEM-0155257
Trade Secret: N
Hazardous Material Type: Mixture
Last Updated: 2017-10-23T23:57:08.000
Chemical Name: ENVIRO-KLEEN
Common Name: ENVIRO-KLEEN
Case Number: Not reported

Record ID: DEH2002-HUPFP-102535
Permit Status: Permit Renewed
Active Permit: Y
Child Record Id: DEH2017-HCHEM-0155258
Trade Secret: N
Hazardous Material Type: Pure
Last Updated: 2017-10-23T23:57:08.000
Chemical Name: ETHYL ALCOHOL
Common Name: ETHYL ALCOHOL
Case Number: 64-17-5

Record ID: DEH2002-HUPFP-102535
Permit Status: Permit Renewed

U C S D MAIN CAMPUS/MAYER HALL BLDG (Continued) **S102439541**

Active Permit:	Y
Child Record Id:	DEH2017-HCHEM-0155259
Trade Secret:	N
Hazardous Material Type:	Pure
Last Updated:	2017-10-23T23:57:08.000
Chemical Name:	ETHYLENE GLYCOL
Common Name:	ETHYLENE GLYCOL
Case Number:	107-21-1
Record ID:	DEH2002-HUPFP-102535
Permit Status:	Permit Renewed
Active Permit:	Y
Child Record Id:	DEH2017-HCHEM-0155260
Trade Secret:	N
Hazardous Material Type:	Pure
Last Updated:	2017-10-23T23:57:08.000
Chemical Name:	ETHYLENEDIAMINE TETRAACETIC ACID
Common Name:	ETHYLENEDIAMINE TETRAACETIC ACID
Case Number:	60-00-4
Record ID:	DEH2002-HUPFP-102535
Permit Status:	Permit Renewed
Active Permit:	Y
Child Record Id:	DEH2017-HCHEM-0155261
Trade Secret:	N
Hazardous Material Type:	Pure
Last Updated:	2017-10-23T23:57:08.000
Chemical Name:	FORMALDEHYDE
Common Name:	FORMALDEHYDE
Case Number:	50-00-0
Record ID:	DEH2002-HUPFP-102535
Permit Status:	Permit Renewed
Active Permit:	Y
Child Record Id:	DEH2017-HCHEM-0155262
Trade Secret:	N
Hazardous Material Type:	Pure
Last Updated:	2017-10-23T23:57:08.000
Chemical Name:	GLYCERIN
Common Name:	GLYCERIN
Case Number:	56-81-5
Record ID:	DEH2002-HUPFP-102535
Permit Status:	Permit Renewed
Active Permit:	Y
Child Record Id:	DEH2017-HCHEM-0155263
Trade Secret:	N
Hazardous Material Type:	Pure
Last Updated:	2017-10-23T23:57:08.000
Chemical Name:	GLYCINE
Common Name:	GLYCINE
Case Number:	56-40-6
Record ID:	DEH2002-HUPFP-102535
Permit Status:	Permit Renewed
Active Permit:	Y
Child Record Id:	DEH2017-HCHEM-0155264

U C S D MAIN CAMPUS/MAYER HALL BLDG (Continued) **S102439541**

Trade Secret: N
Hazardous Material Type: Pure
Last Updated: 2017-10-23T23:57:08.000
Chemical Name: GUANIDINE HYDROCHLORIDE
Common Name: GUANIDINE HYDROCHLORIDE
Case Number: 50-01-1

Record ID: DEH2002-HUPFP-102535
Permit Status: Permit Renewed
Active Permit: Y
Child Record Id: DEH2017-HCHEM-0155265
Trade Secret: N
Hazardous Material Type: Pure
Last Updated: 2017-10-23T23:57:08.000
Chemical Name: HELIUM
Common Name: HELIUM
Case Number: 7440-59-7

Record ID: DEH2002-HUPFP-102535
Permit Status: Permit Renewed
Active Permit: Y
Child Record Id: DEH2017-HCHEM-0155266
Trade Secret: N
Hazardous Material Type: Pure
Last Updated: 2017-10-23T23:57:08.000
Chemical Name: HYDROCHLORIC ACID
Common Name: HYDROCHLORIC ACID
Case Number: 7647-01-0

Record ID: DEH2002-HUPFP-102535
Permit Status: Permit Renewed
Active Permit: Y
Child Record Id: DEH2017-HCHEM-0155267
Trade Secret: N
Hazardous Material Type: Pure
Last Updated: 2017-10-23T23:57:08.000
Chemical Name: MAGNESIUM SULFATE
Common Name: MAGNESIUM SULFATE
Case Number: 7487-88-9

Record ID: DEH2002-HUPFP-102535
Permit Status: Permit Renewed
Active Permit: Y
Child Record Id: DEH2017-HCHEM-0155268
Trade Secret: N
Hazardous Material Type: Pure
Last Updated: 2017-10-23T23:57:08.000
Chemical Name: METHYL ALCOHOL
Common Name: METHYL ALCOHOL
Case Number: 67-56-1

Record ID: DEH2002-HUPFP-102535
Permit Status: Permit Renewed
Active Permit: Y
Child Record Id: DEH2017-HCHEM-0155269
Trade Secret: N
Hazardous Material Type: Pure

U C S D MAIN CAMPUS/MAYER HALL BLDG (Continued) **S102439541**

Last Updated: 2017-10-23T23:57:08.000
Chemical Name: NITROGEN
Common Name: NITROGEN
Case Number: 7727-37-9

Record ID: DEH2002-HUPFP-102535
Permit Status: Permit Renewed
Active Permit: Y
Child Record Id: DEH2017-HCHEM-0155270
Trade Secret: N
Hazardous Material Type: Pure
Last Updated: 2017-10-23T23:57:08.000
Chemical Name: NITROGEN
Common Name: NITROGEN
Case Number: 7727-37-9

Record ID: DEH2002-HUPFP-102535
Permit Status: Permit Renewed
Active Permit: Y
Child Record Id: DEH2017-HCHEM-0155271
Trade Secret: N
Hazardous Material Type: Pure
Last Updated: 2017-10-23T23:57:08.000
Chemical Name: OIL
Common Name: OIL
Case Number: 8012-95-1

Record ID: DEH2002-HUPFP-102535
Permit Status: Permit Renewed
Active Permit: Y
Child Record Id: DEH2017-HCHEM-0155272
Trade Secret: N
Hazardous Material Type: Pure
Last Updated: 2017-10-23T23:57:08.000
Chemical Name: OXYGEN
Common Name: OXYGEN
Case Number: 7782-44-7

Record ID: DEH2002-HUPFP-102535
Permit Status: Permit Renewed
Active Permit: Y
Child Record Id: DEH2017-HCHEM-0155273
Trade Secret: N
Hazardous Material Type: Pure
Last Updated: 2017-10-23T23:57:08.000
Chemical Name: PARAFORMALDEHYDE
Common Name: PARAFORMALDEHYDE
Case Number: 30525-89-4

Record ID: DEH2002-HUPFP-102535
Permit Status: Permit Renewed
Active Permit: Y
Child Record Id: DEH2017-HCHEM-0155274
Trade Secret: N
Hazardous Material Type: Pure
Last Updated: 2017-10-23T23:57:08.000
Chemical Name: POLY(ETHYLENE GYLCOL)

U C S D MAIN CAMPUS/MAYER HALL BLDG (Continued) **S102439541**

Common Name: POLY(ETHYLENE GYLCOL)
Case Number: 25322-68-3

Record ID: DEH2002-HUPFP-102535
Permit Status: Permit Renewed
Active Permit: Y
Child Record Id: DEH2017-HCHEM-0155275
Trade Secret: N
Hazardous Material Type: Pure
Last Updated: 2017-10-23T23:57:08.000
Chemical Name: POTASSIUM CHLORIDE
Common Name: POTASSIUM CHLORIDE
Case Number: 7447-40-7

Record ID: DEH2002-HUPFP-102535
Permit Status: Permit Renewed
Active Permit: Y
Child Record Id: DEH2017-HCHEM-0155276
Trade Secret: N
Hazardous Material Type: Pure
Last Updated: 2017-10-23T23:57:08.000
Chemical Name: POTASSIUM HYDROXIDE
Common Name: POTASSIUM HYDROXIDE
Case Number: 1310-58-3

Record ID: DEH2002-HUPFP-102535
Permit Status: Permit Renewed
Active Permit: Y
Child Record Id: DEH2017-HCHEM-0155277
Trade Secret: N
Hazardous Material Type: Pure
Last Updated: 2017-10-23T23:57:08.000
Chemical Name: POTASSIUM PHOSPHATE DIBASIC
Common Name: POTASSIUM PHOSPHATE DIBASIC
Case Number: 7758-11-4

Record ID: DEH2002-HUPFP-102535
Permit Status: Permit Renewed
Active Permit: Y
Child Record Id: DEH2017-HCHEM-0155278
Trade Secret: N
Hazardous Material Type: Pure
Last Updated: 2017-10-23T23:57:08.000
Chemical Name: POTASSIUM PHOSPHATE MONOBASIC
Common Name: POTASSIUM PHOSPHATE MONOBASIC
Case Number: 7778-77-0

Record ID: DEH2002-HUPFP-102535
Permit Status: Permit Renewed
Active Permit: Y
Child Record Id: DEH2017-HCHEM-0155279
Trade Secret: N
Hazardous Material Type: Pure
Last Updated: 2017-10-23T23:57:08.000
Chemical Name: SODIUM ACETATE, ANHYDROUS
Common Name: SODIUM ACETATE, ANHYDROUS
Case Number: 127-09-3

U C S D MAIN CAMPUS/MAYER HALL BLDG (Continued) **S102439541**

Record ID:	DEH2002-HUPFP-102535
Permit Status:	Permit Renewed
Active Permit:	Y
Child Record Id:	DEH2017-HCHEM-0155280
Trade Secret:	N
Hazardous Material Type:	Pure
Last Updated:	2017-10-23T23:57:08.000
Chemical Name:	SODIUM BICARBONATE
Common Name:	SODIUM BICARBONATE
Case Number:	144-55-8

Record ID:	DEH2002-HUPFP-102535
Permit Status:	Permit Renewed
Active Permit:	Y
Child Record Id:	DEH2017-HCHEM-0155281
Trade Secret:	N
Hazardous Material Type:	Pure
Last Updated:	2017-10-23T23:57:08.000
Chemical Name:	SODIUM CARBONATE
Common Name:	SODIUM CARBONATE
Case Number:	497-19-8

Record ID:	DEH2002-HUPFP-102535
Permit Status:	Permit Renewed
Active Permit:	Y
Child Record Id:	DEH2017-HCHEM-0155282
Trade Secret:	N
Hazardous Material Type:	Pure
Last Updated:	2017-10-23T23:57:08.000
Chemical Name:	SODIUM CHLORIDE
Common Name:	SODIUM CHLORIDE
Case Number:	7647-14-5

Record ID:	DEH2002-HUPFP-102535
Permit Status:	Permit Renewed
Active Permit:	Y
Child Record Id:	DEH2017-HCHEM-0155283
Trade Secret:	N
Hazardous Material Type:	Pure
Last Updated:	2017-10-23T23:57:08.000
Chemical Name:	SODIUM HYPOCHLORITE
Common Name:	SODIUM HYPOCHLORITE
Case Number:	10022-70-5

Record ID:	DEH2002-HUPFP-102535
Permit Status:	Permit Renewed
Active Permit:	Y
Child Record Id:	DEH2017-HCHEM-0155284
Trade Secret:	N
Hazardous Material Type:	Pure
Last Updated:	2017-10-23T23:57:08.000
Chemical Name:	TRICHLOROACETIC ACID
Common Name:	TRICHLOROACETIC ACID
Case Number:	76-03-9

Record ID:	DEH2002-HUPFP-102535
Permit Status:	Permit Renewed

U C S D MAIN CAMPUS/MAYER HALL BLDG (Continued) **S102439541**

Active Permit: Y
Child Record Id: DEH2017-HCHEM-0155285
Trade Secret: N
Hazardous Material Type: Pure
Last Updated: 2017-10-23T23:57:08.000
Chemical Name: TRIZMA BASE
Common Name: TRIZMA BASE
Case Number: 77-86-1

Record ID: DEH2002-HUPFP-102535
Permit Status: Permit Renewed
Active Permit: Y
Child Record Id: DEH2017-HCHEM-0155286
Trade Secret: N
Hazardous Material Type: Pure
Last Updated: 2017-10-23T23:57:08.000
Chemical Name: TRIZMA HYDROCHLORIDE
Common Name: TRIZMA HYDROCHLORIDE
Case Number: 1185-53-1

Record ID: DEH2002-HUPFP-102535
Permit Status: Permit Renewed
Active Permit: Y
Child Record Id: DEH2017-HCHEM-0155287
Trade Secret: N
Hazardous Material Type: Pure
Last Updated: 2017-10-23T23:57:08.000
Chemical Name: UREA
Common Name: UREA
Case Number: 57-13-6

Record ID: DEH2002-HUPFP-102535
Permit Status: Permit Renewed
Active Permit: Y
Child Record Id: DEH2017-HCHEM-0155288
Trade Secret: N
Hazardous Material Type: Pure
Last Updated: 2017-10-23T23:57:08.000
Chemical Name: XYLENE
Common Name: XYLENE
Case Number: 1330-20-7

Record ID: DEH2002-HUPFP-102535
Permit Status: Permit Renewed
Active Permit: Y
Child Record Id: DEH2017-HCHEM-0155289
Trade Secret: N
Hazardous Material Type: Pure
Last Updated: 2017-10-23T23:57:08.000
Chemical Name: ACRYLAMIDE SOLUTION
Common Name: ACRYLAMIDE SOLUTION
Case Number: 79-06-1

Record ID: DEH2002-HUPFP-102535
Permit Status: Permit Renewed
Active Permit: Y
Child Record Id: DEH2017-HCHEM-0155290

U C S D MAIN CAMPUS/MAYER HALL BLDG (Continued) **S102439541**

Trade Secret: N
Hazardous Material Type: Pure
Last Updated: 2017-10-23T23:57:08.000
Chemical Name: POLY(ETHYLENE GYLCOL)
Common Name: POLY(ETHYLENE GYLCOL)
Case Number: 25322-68-3

Record ID: DEH2002-HUPFP-102535
Permit Status: Permit Renewed
Active Permit: Y
Child Record Id: DEH2017-HCHEM-0155291
Trade Secret: N
Hazardous Material Type: Pure
Last Updated: 2017-10-23T23:57:08.000
Chemical Name: 1-METHYL-2-PYRROLIDINONE
Common Name: 1-METHYL-2-PYRROLIDINONE
Case Number: 872-50-4

Record ID: DEH2002-HUPFP-102535
Permit Status: Permit Renewed
Active Permit: Y
Child Record Id: DEH2017-HCHEM-0155292
Trade Secret: N
Hazardous Material Type: Pure
Last Updated: 2017-10-23T23:57:08.000
Chemical Name: 2-PROPANOL
Common Name: 2-PROPANOL
Case Number: 67-63-0

Record ID: DEH2002-HUPFP-102535
Permit Status: Permit Renewed
Active Permit: Y
Child Record Id: DEH2017-HCHEM-0155293
Trade Secret: N
Hazardous Material Type: Pure
Last Updated: 2017-10-23T23:57:08.000
Chemical Name: ACETIC ACID
Common Name: ACETIC ACID
Case Number: 64-19-7

Record ID: DEH2002-HUPFP-102535
Permit Status: Permit Renewed
Active Permit: Y
Child Record Id: DEH2017-HCHEM-0155294
Trade Secret: N
Hazardous Material Type: Pure
Last Updated: 2017-10-23T23:57:08.000
Chemical Name: ACETONE
Common Name: ACETONE
Case Number: 67-64-1

Record ID: DEH2002-HUPFP-102535
Permit Status: Permit Renewed
Active Permit: Y
Child Record Id: DEH2017-HCHEM-0155295
Trade Secret: N
Hazardous Material Type: Pure

U C S D MAIN CAMPUS/MAYER HALL BLDG (Continued) **S102439541**

Last Updated: 2017-10-23T23:57:08.000
Chemical Name: ACETYLENE
Common Name: ACETYLENE
Case Number: 74-86-2

Record ID: DEH2002-HUPFP-102535
Permit Status: Permit Renewed
Active Permit: Y
Child Record Id: DEH2017-HCHEM-0155296
Trade Secret: N
Hazardous Material Type: Pure
Last Updated: 2017-10-23T23:57:08.000
Chemical Name: ARGON
Common Name: ARGON
Case Number: 7440-37-1

Record ID: DEH2002-HUPFP-102535
Permit Status: Permit Renewed
Active Permit: Y
Child Record Id: DEH2017-HCHEM-0155297
Trade Secret: N
Hazardous Material Type: Pure
Last Updated: 2017-10-23T23:57:08.000
Chemical Name: ETHYL ALCOHOL
Common Name: ETHYL ALCOHOL
Case Number: 64-17-5

Record ID: DEH2002-HUPFP-102535
Permit Status: Permit Renewed
Active Permit: Y
Child Record Id: DEH2017-HCHEM-0155298
Trade Secret: N
Hazardous Material Type: Pure
Last Updated: 2017-10-23T23:57:08.000
Chemical Name: ETHYLENE GLYCOL
Common Name: ETHYLENE GLYCOL
Case Number: 107-21-1

Record ID: DEH2002-HUPFP-102535
Permit Status: Permit Renewed
Active Permit: Y
Child Record Id: DEH2017-HCHEM-0155299
Trade Secret: N
Hazardous Material Type: Pure
Last Updated: 2017-10-23T23:57:08.000
Chemical Name: HELIUM
Common Name: HELIUM
Case Number: 7440-59-7

Record ID: DEH2002-HUPFP-102535
Permit Status: Permit Renewed
Active Permit: Y
Child Record Id: DEH2017-HCHEM-0155300
Trade Secret: N
Hazardous Material Type: Pure
Last Updated: 2017-10-23T23:57:08.000
Chemical Name: HELIUM

U C S D MAIN CAMPUS/MAYER HALL BLDG (Continued) **S102439541**

Common Name: HELIUM
Case Number: 7440-59-7

Record ID: DEH2002-HUPFP-102535
Permit Status: Permit Renewed
Active Permit: Y
Child Record Id: DEH2017-HCHEM-0155301
Trade Secret: N
Hazardous Material Type: Pure
Last Updated: 2017-10-23T23:57:08.000
Chemical Name: HEPTANE
Common Name: HEPTANE
Case Number: 142-82-5

Record ID: DEH2002-HUPFP-102535
Permit Status: Permit Renewed
Active Permit: Y
Child Record Id: DEH2017-HCHEM-0155302
Trade Secret: N
Hazardous Material Type: Pure
Last Updated: 2017-10-23T23:57:08.000
Chemical Name: HEXANE
Common Name: HEXANE
Case Number: 73513-42-5

Record ID: DEH2002-HUPFP-102535
Permit Status: Permit Renewed
Active Permit: Y
Child Record Id: DEH2017-HCHEM-0155303
Trade Secret: N
Hazardous Material Type: Pure
Last Updated: 2017-10-23T23:57:08.000
Chemical Name: HYDROGEN
Common Name: HYDROGEN
Case Number: 1333-74-0

Record ID: DEH2002-HUPFP-102535
Permit Status: Permit Renewed
Active Permit: Y
Child Record Id: DEH2017-HCHEM-0155304
Trade Secret: N
Hazardous Material Type: Mixture
Last Updated: 2017-10-23T23:57:08.000
Chemical Name: HYDROGEN < 5% BALANCE ARGON
Common Name: HYDROGEN < 5% BALANCE ARGON
Case Number: Not reported

Record ID: DEH2002-HUPFP-102535
Permit Status: Permit Renewed
Active Permit: Y
Child Record Id: DEH2017-HCHEM-0155305
Trade Secret: N
Hazardous Material Type: Pure
Last Updated: 2017-10-23T23:57:08.000
Chemical Name: METHANE
Common Name: METHANE
Case Number: 74-82-8

U C S D MAIN CAMPUS/MAYER HALL BLDG (Continued) **S102439541**

Record ID:	DEH2002-HUPFP-102535
Permit Status:	Permit Renewed
Active Permit:	Y
Child Record Id:	DEH2017-HCHEM-0155306
Trade Secret:	N
Hazardous Material Type:	Pure
Last Updated:	2017-10-23T23:57:08.000
Chemical Name:	METHYL ALCOHOL
Common Name:	METHYL ALCOHOL
Case Number:	67-56-1

Record ID:	DEH2002-HUPFP-102535
Permit Status:	Permit Renewed
Active Permit:	Y
Child Record Id:	DEH2017-HCHEM-0155307
Trade Secret:	N
Hazardous Material Type:	Pure
Last Updated:	2017-10-23T23:57:08.000
Chemical Name:	NITROGEN
Common Name:	NITROGEN
Case Number:	7727-37-9

Record ID:	DEH2002-HUPFP-102535
Permit Status:	Permit Renewed
Active Permit:	Y
Child Record Id:	DEH2017-HCHEM-0155308
Trade Secret:	N
Hazardous Material Type:	Pure
Last Updated:	2017-10-23T23:57:08.000
Chemical Name:	OIL
Common Name:	OIL
Case Number:	8012-95-1

Record ID:	DEH2002-HUPFP-102535
Permit Status:	Permit Renewed
Active Permit:	Y
Child Record Id:	DEH2017-HCHEM-0155309
Trade Secret:	N
Hazardous Material Type:	Pure
Last Updated:	2017-10-23T23:57:08.000
Chemical Name:	OXYGEN
Common Name:	OXYGEN
Case Number:	7782-44-7

Record ID:	DEH2002-HUPFP-102535
Permit Status:	Permit Renewed
Active Permit:	Y
Child Record Id:	DEH2017-HCHEM-0155310
Trade Secret:	N
Hazardous Material Type:	Pure
Last Updated:	2017-10-23T23:57:08.000
Chemical Name:	2-PROPANOL
Common Name:	2-PROPANOL
Case Number:	67-63-0

Record ID:	DEH2002-HUPFP-102535
Permit Status:	Permit Renewed

U C S D MAIN CAMPUS/MAYER HALL BLDG (Continued) **S102439541**

Active Permit: Y
Child Record Id: DEH2017-HCHEM-0155311
Trade Secret: N
Hazardous Material Type: Pure
Last Updated: 2017-10-23T23:57:08.000
Chemical Name: ACETONE
Common Name: ACETONE
Case Number: 67-64-1

Record ID: DEH2002-HUPFP-102535
Permit Status: Permit Renewed
Active Permit: Y
Child Record Id: DEH2017-HCHEM-0155312
Trade Secret: N
Hazardous Material Type: Pure
Last Updated: 2017-10-23T23:57:08.000
Chemical Name: AGAR
Common Name: AGAR
Case Number: 9002-18-0

Record ID: DEH2002-HUPFP-102535
Permit Status: Permit Renewed
Active Permit: Y
Child Record Id: DEH2017-HCHEM-0155313
Trade Secret: N
Hazardous Material Type: Pure
Last Updated: 2017-10-23T23:57:08.000
Chemical Name: AIR COMPRESSED
Common Name: AIR COMPRESSED
Case Number: 132259-10-0

Record ID: DEH2002-HUPFP-102535
Permit Status: Permit Renewed
Active Permit: Y
Child Record Id: DEH2017-HCHEM-0155314
Trade Secret: N
Hazardous Material Type: Pure
Last Updated: 2017-10-23T23:57:08.000
Chemical Name: BORIC ACID
Common Name: BORIC ACID
Case Number: 11113-50-1

Record ID: DEH2002-HUPFP-102535
Permit Status: Permit Renewed
Active Permit: Y
Child Record Id: DEH2017-HCHEM-0155315
Trade Secret: N
Hazardous Material Type: Pure
Last Updated: 2017-10-23T23:57:08.000
Chemical Name: CALCIUM CHLORIDE
Common Name: CALCIUM CHLORIDE
Case Number: 10043-52-4

Record ID: DEH2002-HUPFP-102535
Permit Status: Permit Renewed
Active Permit: Y
Child Record Id: DEH2017-HCHEM-0155316

U C S D MAIN CAMPUS/MAYER HALL BLDG (Continued) **S102439541**

Trade Secret:	N
Hazardous Material Type:	Pure
Last Updated:	2017-10-23T23:57:08.000
Chemical Name:	CALCIUM SULFATE
Common Name:	CALCIUM SULFATE
Case Number:	7778-18-9
Record ID:	DEH2002-HUPFP-102535
Permit Status:	Permit Renewed
Active Permit:	Y
Child Record Id:	DEH2017-HCHEM-0155317
Trade Secret:	N
Hazardous Material Type:	Pure
Last Updated:	2017-10-23T23:57:08.000
Chemical Name:	CARBON DIOXIDE
Common Name:	CARBON DIOXIDE
Case Number:	124-38-9
Record ID:	DEH2002-HUPFP-102535
Permit Status:	Permit Renewed
Active Permit:	Y
Child Record Id:	DEH2017-HCHEM-0155318
Trade Secret:	N
Hazardous Material Type:	Mixture
Last Updated:	2017-10-23T23:57:08.000
Chemical Name:	CARBON DIOXIDE @ 5%; BALANCE OXYGEN
Common Name:	CARBON DIOXIDE @ 5%; BALANCE OXYGEN
Case Number:	Not reported
Record ID:	DEH2002-HUPFP-102535
Permit Status:	Permit Renewed
Active Permit:	Y
Child Record Id:	DEH2017-HCHEM-0155319
Trade Secret:	N
Hazardous Material Type:	Pure
Last Updated:	2017-10-23T23:57:08.000
Chemical Name:	DIESEL
Common Name:	DIESEL
Case Number:	68334-30-5
Record ID:	DEH2002-HUPFP-102535
Permit Status:	Permit Renewed
Active Permit:	Y
Child Record Id:	DEH2017-HCHEM-0155320
Trade Secret:	N
Hazardous Material Type:	Pure
Last Updated:	2017-10-23T23:57:08.000
Chemical Name:	ETHYL ALCOHOL
Common Name:	ETHYL ALCOHOL
Case Number:	64-17-5
Record ID:	DEH2002-HUPFP-102535
Permit Status:	Permit Renewed
Active Permit:	Y
Child Record Id:	DEH2017-HCHEM-0155321
Trade Secret:	N
Hazardous Material Type:	Pure

U C S D MAIN CAMPUS/MAYER HALL BLDG (Continued) **S102439541**

Last Updated:	2017-10-23T23:57:08.000
Chemical Name:	ETHYLENEDIAMINE TETRAACETIC ACID
Common Name:	ETHYLENEDIAMINE TETRAACETIC ACID
Case Number:	60-00-4
Record ID:	DEH2002-HUPFP-102535
Permit Status:	Permit Renewed
Active Permit:	Y
Child Record Id:	DEH2017-HCHEM-0155322
Trade Secret:	N
Hazardous Material Type:	Pure
Last Updated:	2017-10-23T23:57:08.000
Chemical Name:	GLYCINE
Common Name:	GLYCINE
Case Number:	56-40-6
Record ID:	DEH2002-HUPFP-102535
Permit Status:	Permit Renewed
Active Permit:	Y
Child Record Id:	DEH2017-HCHEM-0155323
Trade Secret:	N
Hazardous Material Type:	Pure
Last Updated:	2017-10-23T23:57:08.000
Chemical Name:	HELIUM
Common Name:	HELIUM
Case Number:	7440-59-7
Record ID:	DEH2002-HUPFP-102535
Permit Status:	Permit Renewed
Active Permit:	Y
Child Record Id:	DEH2017-HCHEM-0155324
Trade Secret:	N
Hazardous Material Type:	Pure
Last Updated:	2017-10-23T23:57:08.000
Chemical Name:	HYDROGEN PEROXIDE
Common Name:	HYDROGEN PEROXIDE
Case Number:	7722-84-1
Record ID:	DEH2002-HUPFP-102535
Permit Status:	Permit Renewed
Active Permit:	Y
Child Record Id:	DEH2017-HCHEM-0155325
Trade Secret:	N
Hazardous Material Type:	Pure
Last Updated:	2017-10-23T23:57:08.000
Chemical Name:	METHYL ALCOHOL
Common Name:	METHYL ALCOHOL
Case Number:	67-56-1
Record ID:	DEH2002-HUPFP-102535
Permit Status:	Permit Renewed
Active Permit:	Y
Child Record Id:	DEH2017-HCHEM-0155326
Trade Secret:	N
Hazardous Material Type:	Pure
Last Updated:	2017-10-23T23:57:08.000
Chemical Name:	NITROGEN

U C S D MAIN CAMPUS/MAYER HALL BLDG (Continued) **S102439541**

Common Name: NITROGEN
Case Number: 7727-37-9

Record ID: DEH2002-HUPFP-102535
Permit Status: Permit Renewed
Active Permit: Y
Child Record Id: DEH2017-HCHEM-0155327
Trade Secret: N
Hazardous Material Type: Pure
Last Updated: 2017-10-23T23:57:08.000
Chemical Name: NITROGEN
Common Name: NITROGEN
Case Number: 7727-37-9

Record ID: DEH2002-HUPFP-102535
Permit Status: Permit Renewed
Active Permit: Y
Child Record Id: DEH2017-HCHEM-0155328
Trade Secret: N
Hazardous Material Type: Pure
Last Updated: 2017-10-23T23:57:08.000
Chemical Name: OIL
Common Name: OIL
Case Number: 8012-95-1

Record ID: DEH2002-HUPFP-102535
Permit Status: Permit Renewed
Active Permit: Y
Child Record Id: DEH2017-HCHEM-0155329
Trade Secret: N
Hazardous Material Type: Pure
Last Updated: 2017-10-23T23:57:08.000
Chemical Name: OXYGEN
Common Name: OXYGEN
Case Number: 7782-44-7

Record ID: DEH2002-HUPFP-102535
Permit Status: Permit Renewed
Active Permit: Y
Child Record Id: DEH2017-HCHEM-0155330
Trade Secret: N
Hazardous Material Type: Pure
Last Updated: 2017-10-23T23:57:08.000
Chemical Name: PARAFORMALDEHYDE
Common Name: PARAFORMALDEHYDE
Case Number: 30525-89-4

Record ID: DEH2002-HUPFP-102535
Permit Status: Permit Renewed
Active Permit: Y
Child Record Id: DEH2017-HCHEM-0155331
Trade Secret: N
Hazardous Material Type: Pure
Last Updated: 2017-10-23T23:57:08.000
Chemical Name: POTASSIUM CHLORIDE
Common Name: POTASSIUM CHLORIDE
Case Number: 7447-40-7

U C S D MAIN CAMPUS/MAYER HALL BLDG (Continued) **S102439541**

Record ID:	DEH2002-HUPFP-102535
Permit Status:	Permit Renewed
Active Permit:	Y
Child Record Id:	DEH2017-HCHEM-0155332
Trade Secret:	N
Hazardous Material Type:	Pure
Last Updated:	2017-10-23T23:57:08.000
Chemical Name:	SODIUM BICARBONATE
Common Name:	SODIUM BICARBONATE
Case Number:	144-55-8

Record ID:	DEH2002-HUPFP-102535
Permit Status:	Permit Renewed
Active Permit:	Y
Child Record Id:	DEH2017-HCHEM-0155333
Trade Secret:	N
Hazardous Material Type:	Pure
Last Updated:	2017-10-23T23:57:08.000
Chemical Name:	SODIUM CHLORIDE
Common Name:	SODIUM CHLORIDE
Case Number:	7647-14-5

Record ID:	DEH2002-HUPFP-102535
Permit Status:	Permit Renewed
Active Permit:	Y
Child Record Id:	DEH2017-HCHEM-0155334
Trade Secret:	N
Hazardous Material Type:	Pure
Last Updated:	2017-10-23T23:57:08.000
Chemical Name:	SODIUM HYDROXIDE
Common Name:	SODIUM HYDROXIDE
Case Number:	1310-73-2

Record ID:	DEH2002-HUPFP-102535
Permit Status:	Permit Renewed
Active Permit:	Y
Child Record Id:	DEH2017-HCHEM-0155335
Trade Secret:	N
Hazardous Material Type:	Pure
Last Updated:	2017-10-23T23:57:08.000
Chemical Name:	SODIUM LAURYL SULFATE
Common Name:	SODIUM LAURYL SULFATE
Case Number:	151-21-3

Record ID:	DEH2002-HUPFP-102535
Permit Status:	Permit Renewed
Active Permit:	Y
Child Record Id:	DEH2017-HCHEM-0155336
Trade Secret:	N
Hazardous Material Type:	Pure
Last Updated:	2017-10-23T23:57:08.000
Chemical Name:	SODIUM PHOSPHATE DIBASIC
Common Name:	SODIUM PHOSPHATE DIBASIC
Case Number:	7558-79-4

Record ID:	DEH2002-HUPFP-102535
Permit Status:	Permit Renewed

U C S D MAIN CAMPUS/MAYER HALL BLDG (Continued) **S102439541**

Active Permit:	Y
Child Record Id:	DEH2017-HCHEM-0155337
Trade Secret:	N
Hazardous Material Type:	Pure
Last Updated:	2017-10-23T23:57:08.000
Chemical Name:	SUCROSE
Common Name:	SUCROSE
Case Number:	57-50-1
Record ID:	DEH2002-HUPFP-102535
Permit Status:	Permit Renewed
Active Permit:	Y
Child Record Id:	DEH2017-HCHEM-0155338
Trade Secret:	N
Hazardous Material Type:	Pure
Last Updated:	2017-10-23T23:57:08.000
Chemical Name:	TRIZMA BASE
Common Name:	TRIZMA BASE
Case Number:	77-86-1
Record ID:	DEH2002-HUPFP-102535
Permit Status:	Permit Renewed
Active Permit:	Y
Child Record Id:	DEH2017-HCHEM-0155339
Trade Secret:	N
Hazardous Material Type:	Pure
Last Updated:	2017-10-23T23:57:08.000
Chemical Name:	TRIZMA HYDROCHLORIDE
Common Name:	TRIZMA HYDROCHLORIDE
Case Number:	1185-53-1
Record ID:	DEH2002-HUPFP-102535
Permit Status:	Permit Renewed
Active Permit:	Y
Child Record Id:	DEH2017-HCHEM-0155340
Trade Secret:	N
Hazardous Material Type:	Pure
Last Updated:	2017-10-23T23:57:08.000
Chemical Name:	HELIUM
Common Name:	HELIUM
Case Number:	7440-59-7
Record ID:	DEH2002-HUPFP-102535
Permit Status:	Permit Renewed
Active Permit:	Y
Child Record Id:	DEH2017-HCHEM-0155341
Trade Secret:	N
Hazardous Material Type:	Pure
Last Updated:	2017-10-23T23:57:08.000
Chemical Name:	NITROGEN
Common Name:	NITROGEN
Case Number:	7727-37-9
Record ID:	DEH2002-HUPFP-102535
Permit Status:	Permit Renewed
Active Permit:	Y
Child Record Id:	DEH2017-HCHEM-0155342

U C S D MAIN CAMPUS/MAYER HALL BLDG (Continued) **S102439541**

Trade Secret:	N
Hazardous Material Type:	Pure
Last Updated:	2017-10-23T23:57:08.000
Chemical Name:	OIL
Common Name:	OIL
Case Number:	8012-95-1
Record ID:	DEH2002-HUPFP-102535
Permit Status:	Permit Renewed
Active Permit:	Y
Child Record Id:	DEH2017-HCHEM-0155343
Trade Secret:	N
Hazardous Material Type:	Pure
Last Updated:	2017-10-23T23:57:08.000
Chemical Name:	OIL
Common Name:	OIL
Case Number:	8012-95-1
Record ID:	DEH2002-HUPFP-102535
Permit Status:	Permit Renewed
Active Permit:	Y
Child Record Id:	DEH2017-HCHEM-0155344
Trade Secret:	N
Hazardous Material Type:	Pure
Last Updated:	2017-10-23T23:57:08.000
Chemical Name:	DIESEL
Common Name:	DIESEL
Case Number:	68334-30-5
Record ID:	DEH2002-HUPFP-102535
Permit Status:	Permit Renewed
Active Permit:	Y
Child Record Id:	DEH2017-HCHEM-0155345
Trade Secret:	N
Hazardous Material Type:	Pure
Last Updated:	2017-10-23T23:57:08.000
Chemical Name:	ACIDULATE
Common Name:	ACIDULATE
Case Number:	68607-87-4
Record ID:	DEH2002-HUPFP-102535
Permit Status:	Permit Renewed
Active Permit:	Y
Child Record Id:	DEH2017-HCHEM-0155346
Trade Secret:	N
Hazardous Material Type:	Pure
Last Updated:	2017-10-23T23:57:08.000
Chemical Name:	AQUELYN-9 PLUS
Common Name:	AQUELYN-9 PLUS
Case Number:	Not reported
Record ID:	DEH2002-HUPFP-102535
Permit Status:	Permit Renewed
Active Permit:	Y
Child Record Id:	DEH2017-HCHEM-0155347
Trade Secret:	N
Hazardous Material Type:	Mixture

U C S D MAIN CAMPUS/MAYER HALL BLDG (Continued) **S102439541**

Last Updated: 2017-10-23T23:57:08.000
Chemical Name: BOILER WATER TREATMENT SOLUTION
Common Name: BOILER WATER TREATMENT SOLUTION
Case Number: Not reported

Record ID: DEH2002-HUPFP-102535
Permit Status: Permit Renewed
Active Permit: Y
Child Record Id: DEH2017-HCHEM-0155348
Trade Secret: N
Hazardous Material Type: Pure
Last Updated: 2017-10-23T23:57:08.000
Chemical Name: 1,1,1,2-TETRAFLUOROETHANE
Common Name: 1,1,1,2-TETRAFLUOROETHANE
Case Number: 811-97-2

Record ID: DEH2002-HUPFP-102535
Permit Status: Permit Renewed
Active Permit: Y
Child Record Id: DEH2017-HCHEM-0155349
Trade Secret: N
Hazardous Material Type: Pure
Last Updated: 2017-10-23T23:57:08.000
Chemical Name: 2,2-DICHLORO-1,1,1-TRIFLUOROETHANE
Common Name: 2,2-DICHLORO-1,1,1-TRIFLUOROETHANE
Case Number: 306-83-2

Record ID: DEH2002-HUPFP-102535
Permit Status: Permit Renewed
Active Permit: Y
Child Record Id: DEH2017-HCHEM-0155350
Trade Secret: N
Hazardous Material Type: Pure
Last Updated: 2017-10-23T23:57:08.000
Chemical Name: ACETYLENE
Common Name: ACETYLENE
Case Number: 74-86-2

Record ID: DEH2002-HUPFP-102535
Permit Status: Permit Renewed
Active Permit: Y
Child Record Id: DEH2017-HCHEM-0155351
Trade Secret: N
Hazardous Material Type: Pure
Last Updated: 2017-10-23T23:57:08.000
Chemical Name: ARGON
Common Name: ARGON
Case Number: 7440-37-1

Record ID: DEH2002-HUPFP-102535
Permit Status: Permit Renewed
Active Permit: Y
Child Record Id: DEH2017-HCHEM-0155352
Trade Secret: N
Hazardous Material Type: Mixture
Last Updated: 2017-10-23T23:57:08.000
Chemical Name: B-5500 STEAM TREATMENT

U C S D MAIN CAMPUS/MAYER HALL BLDG (Continued) **S102439541**

Common Name: B-5500 STEAM TREATMENT
Case Number: Not reported

Record ID: DEH2002-HUPFP-102535
Permit Status: Permit Renewed
Active Permit: Y
Child Record Id: DEH2017-HCHEM-0155353
Trade Secret: N
Hazardous Material Type: Mixture
Last Updated: 2017-10-23T23:57:08.000
Chemical Name: BOILER WATER TREATMENT SOLUTION
Common Name: BOILER WATER TREATMENT SOLUTION
Case Number: Not reported

Record ID: DEH2002-HUPFP-102535
Permit Status: Permit Renewed
Active Permit: Y
Child Record Id: DEH2017-HCHEM-0155354
Trade Secret: N
Hazardous Material Type: Pure
Last Updated: 2017-10-23T23:57:08.000
Chemical Name: CARBON DIOXIDE
Common Name: CARBON DIOXIDE
Case Number: 124-38-9

Record ID: DEH2002-HUPFP-102535
Permit Status: Permit Renewed
Active Permit: Y
Child Record Id: DEH2017-HCHEM-0155355
Trade Secret: N
Hazardous Material Type: Mixture
Last Updated: 2017-10-23T23:57:08.000
Chemical Name: CARBON DIOXIDE @ < 50%; BALANCE ARGON
Common Name: CARBON DIOXIDE @ < 50%; BALANCE ARGON
Case Number: Not reported

Record ID: DEH2002-HUPFP-102535
Permit Status: Permit Renewed
Active Permit: Y
Child Record Id: DEH2017-HCHEM-0155356
Trade Secret: N
Hazardous Material Type: Pure
Last Updated: 2017-10-23T23:57:08.000
Chemical Name: DICHLORODIFLUOROMETHANE
Common Name: DICHLORODIFLUOROMETHANE
Case Number: 75-71-8

Record ID: DEH2002-HUPFP-102535
Permit Status: Permit Renewed
Active Permit: Y
Child Record Id: DEH2017-HCHEM-0155357
Trade Secret: N
Hazardous Material Type: Pure
Last Updated: 2017-10-23T23:57:08.000
Chemical Name: DIESEL
Common Name: DIESEL
Case Number: 68334-30-5

U C S D MAIN CAMPUS/MAYER HALL BLDG (Continued) **S102439541**

Record ID:	DEH2002-HUPFP-102535
Permit Status:	Permit Renewed
Active Permit:	Y
Child Record Id:	DEH2017-HCHEM-0155358
Trade Secret:	N
Hazardous Material Type:	Pure
Last Updated:	2017-10-23T23:57:08.000
Chemical Name:	GASOLINE
Common Name:	GASOLINE
Case Number:	86290-81-5

Record ID:	DEH2002-HUPFP-102535
Permit Status:	Permit Renewed
Active Permit:	Y
Child Record Id:	DEH2017-HCHEM-0155359
Trade Secret:	N
Hazardous Material Type:	Mixture
Last Updated:	2017-10-23T23:57:08.000
Chemical Name:	NITRIC OXIDE @ < 1%; BALANCE NITROGEN
Common Name:	NITRIC OXIDE @ < 1%; BALANCE NITROGEN
Case Number:	Not reported

Record ID:	DEH2002-HUPFP-102535
Permit Status:	Permit Renewed
Active Permit:	Y
Child Record Id:	DEH2017-HCHEM-0155360
Trade Secret:	N
Hazardous Material Type:	Pure
Last Updated:	2017-10-23T23:57:08.000
Chemical Name:	NITROGEN
Common Name:	NITROGEN
Case Number:	7727-37-9

Record ID:	DEH2002-HUPFP-102535
Permit Status:	Permit Renewed
Active Permit:	Y
Child Record Id:	DEH2017-HCHEM-0155361
Trade Secret:	N
Hazardous Material Type:	Pure
Last Updated:	2017-10-23T23:57:08.000
Chemical Name:	OIL
Common Name:	OIL
Case Number:	8012-95-1

Record ID:	DEH2002-HUPFP-102535
Permit Status:	Permit Renewed
Active Permit:	Y
Child Record Id:	DEH2017-HCHEM-0155362
Trade Secret:	N
Hazardous Material Type:	Pure
Last Updated:	2017-10-23T23:57:08.000
Chemical Name:	OXYGEN
Common Name:	OXYGEN
Case Number:	7782-44-7

Record ID:	DEH2002-HUPFP-102535
Permit Status:	Permit Renewed

U C S D MAIN CAMPUS/MAYER HALL BLDG (Continued) **S102439541**

Active Permit:	Y
Child Record Id:	DEH2017-HCHEM-0155363
Trade Secret:	N
Hazardous Material Type:	Mixture
Last Updated:	2017-10-23T23:57:08.000
Chemical Name:	OXYGEN @ < 22%; BALANCE NITROGEN
Common Name:	OXYGEN @ < 22%; BALANCE NITROGEN
Case Number:	Not reported

Record ID:	DEH2002-HUPFP-102535
Permit Status:	Permit Renewed
Active Permit:	Y
Child Record Id:	DEH2017-HCHEM-0155364
Trade Secret:	N
Hazardous Material Type:	Pure
Last Updated:	2017-10-23T23:57:08.000
Chemical Name:	PHOSPHORIC ACID
Common Name:	PHOSPHORIC ACID
Case Number:	7664-38-2

Record ID:	DEH2002-HUPFP-102535
Permit Status:	Permit Renewed
Active Permit:	Y
Child Record Id:	DEH2017-HCHEM-0155365
Trade Secret:	N
Hazardous Material Type:	Pure
Last Updated:	2017-10-23T23:57:08.000
Chemical Name:	PROPENE
Common Name:	PROPENE
Case Number:	115-07-1

Record ID:	DEH2002-HUPFP-102535
Permit Status:	Permit Renewed
Active Permit:	Y
Child Record Id:	DEH2017-HCHEM-0155366
Trade Secret:	N
Hazardous Material Type:	Pure
Last Updated:	2017-10-23T23:57:08.000
Chemical Name:	SODIUM HYDROXIDE
Common Name:	SODIUM HYDROXIDE
Case Number:	1310-73-2

Record ID:	DEH2002-HUPFP-102535
Permit Status:	Permit Renewed
Active Permit:	Y
Child Record Id:	DEH2017-HCHEM-0155367
Trade Secret:	N
Hazardous Material Type:	Pure
Last Updated:	2017-10-23T23:57:08.000
Chemical Name:	SODIUM HYPOCHLORITE
Common Name:	SODIUM HYPOCHLORITE
Case Number:	10022-70-5

Record ID:	DEH2002-HUPFP-102535
Permit Status:	Permit Renewed
Active Permit:	Y
Child Record Id:	DEH2017-HCHEM-0155368

U C S D MAIN CAMPUS/MAYER HALL BLDG (Continued) **S102439541**

Trade Secret: N
Hazardous Material Type: Pure
Last Updated: 2017-10-23T23:57:08.000
Chemical Name: SULFUR HEXAFLUORIDE
Common Name: SULFUR HEXAFLUORIDE
Case Number: 2551-62-4

Record ID: DEH2002-HUPFP-102535
Permit Status: Permit Renewed
Active Permit: Y
Child Record Id: DEH2017-HCHEM-0155369
Trade Secret: N
Hazardous Material Type: Pure
Last Updated: 2017-10-23T23:57:08.000
Chemical Name: SULFURIC ACID
Common Name: SULFURIC ACID
Case Number: 7664-93-9

Record ID: DEH2002-HUPFP-102535
Permit Status: Permit Renewed
Active Permit: Y
Child Record Id: DEH2017-HCHEM-0155370
Trade Secret: N
Hazardous Material Type: Pure
Last Updated: 2017-10-23T23:57:08.000
Chemical Name: Dielectric Oil
Common Name: Mineral Oil
Case Number: 8012-95-1

Record ID: DEH2002-HUPFP-102535
Permit Status: Permit Renewed
Active Permit: Y
Child Record Id: DEH2017-HCHEM-0155371
Trade Secret: N
Hazardous Material Type: Pure
Last Updated: 2017-10-23T23:57:08.000
Chemical Name: Mineral Oil, Compressor Oil
Common Name: OIL
Case Number: 8042-47-5

Record ID: DEH2002-HUPFP-102535
Permit Status: Permit Renewed
Active Permit: Y
Child Record Id: DEH2017-HCHEM-0155372
Trade Secret: N
Hazardous Material Type: Pure
Last Updated: 2017-10-23T23:57:08.000
Chemical Name: .alpha.-D-Glucopyranoside, .beta.-D-fructofuranosyl
Common Name: SUCROSE
Case Number: 57-50-1

Record ID: DEH2002-HUPFP-102535
Permit Status: Permit Renewed
Active Permit: Y
Child Record Id: DEH2017-HCHEM-0155373
Trade Secret: N
Hazardous Material Type: Pure

U C S D MAIN CAMPUS/MAYER HALL BLDG (Continued) **S102439541**

Last Updated: 2017-10-23T23:57:08.000
Chemical Name: ETHYL ALCOHOL
Common Name: ETHYL ALCOHOL
Case Number: 64-17-5

Record ID: DEH2002-HUPFP-102535
Permit Status: Permit Renewed
Active Permit: Y
Child Record Id: DEH2017-HCHEM-0155374
Trade Secret: N
Hazardous Material Type: Pure
Last Updated: 2017-10-23T23:57:08.000
Chemical Name: OIL
Common Name: OIL
Case Number: 8012-95-1

Record ID: DEH2002-HUPFP-102535
Permit Status: Permit Renewed
Active Permit: Y
Child Record Id: DEH2017-HCHEM-0155375
Trade Secret: N
Hazardous Material Type: Pure
Last Updated: 2017-10-23T23:57:08.000
Chemical Name: OXYGEN
Common Name: OXYGEN
Case Number: 7782-44-7

Record ID: DEH2002-HUPFP-102535
Permit Status: Permit Renewed
Active Permit: Y
Child Record Id: DEH2017-HCHEM-0155376
Trade Secret: N
Hazardous Material Type: Pure
Last Updated: 2017-10-23T23:57:08.000
Chemical Name: PARAFORMALDEHYDE
Common Name: PARAFORMALDEHYDE
Case Number: 30525-89-4

Record ID: DEH2002-HUPFP-102535
Permit Status: Permit Renewed
Active Permit: Y
Child Record Id: DEH2017-HCHEM-0155377
Trade Secret: N
Hazardous Material Type: Pure
Last Updated: 2017-10-23T23:57:08.000
Chemical Name: MINERAL OIL
Common Name: MINERAL OIL
Case Number: 8012-95-1

Record ID: DEH2002-HUPFP-102535
Permit Status: Permit Renewed
Active Permit: Y
Child Record Id: DEH2017-HCHEM-0155378
Trade Secret: N
Hazardous Material Type: Pure
Last Updated: 2017-10-23T23:57:08.000
Chemical Name: DIESEL

U C S D MAIN CAMPUS/MAYER HALL BLDG (Continued) **S102439541**

Common Name: DIESEL
Case Number: 68334-30-5

Record ID: DEH2002-HUPFP-102535
Permit Status: Permit Renewed
Active Permit: Y
Child Record Id: DEH2017-HCHEM-0155379
Trade Secret: N
Hazardous Material Type: Mixture
Last Updated: 2017-10-23T23:57:08.000
Chemical Name: MINERAL OIL
Common Name: MINERAL OIL
Case Number: 8012-95-1

Record ID: DEH2002-HUPFP-102535
Permit Status: Permit Renewed
Active Permit: Y
Child Record Id: DEH2017-HCHEM-0155380
Trade Secret: N
Hazardous Material Type: Pure
Last Updated: 2017-10-23T23:57:08.000
Chemical Name: OIL
Common Name: OIL
Case Number: 8012-95-1

Record ID: DEH2002-HUPFP-102535
Permit Status: Permit Renewed
Active Permit: Y
Child Record Id: DEH2017-HCHEM-0155381
Trade Secret: N
Hazardous Material Type: Mixture
Last Updated: 2017-10-23T23:57:08.000
Chemical Name: MINERAL OIL
Common Name: MINERAL OIL
Case Number: 8012-95-1

Record ID: DEH2002-HUPFP-102535
Permit Status: Permit Renewed
Active Permit: Y
Child Record Id: DEH2017-HCHEM-0155382
Trade Secret: N
Hazardous Material Type: Pure
Last Updated: 2017-10-23T23:57:08.000
Chemical Name: CARBON DIOXIDE
Common Name: CARBON DIOXIDE
Case Number: 124-38-9

Record ID: DEH2002-HUPFP-102535
Permit Status: Permit Renewed
Active Permit: Y
Child Record Id: DEH2017-HCHEM-0155383
Trade Secret: N
Hazardous Material Type: Pure
Last Updated: 2017-10-23T23:57:08.000
Chemical Name: HYDROCHLORIC ACID
Common Name: HYDROCHLORIC ACID
Case Number: 7647-01-0

U C S D MAIN CAMPUS/MAYER HALL BLDG (Continued) **S102439541**

Record ID: DEH2002-HUPFP-102535
Permit Status: Permit Renewed
Active Permit: Y
Child Record Id: DEH2017-HCHEM-0155384
Trade Secret: N
Hazardous Material Type: Pure
Last Updated: 2017-10-23T23:57:08.000
Chemical Name: NITROGEN
Common Name: NITROGEN
Case Number: 7727-37-9

Record ID: DEH2002-HUPFP-102535
Permit Status: Permit Renewed
Active Permit: Y
Child Record Id: DEH2017-HCHEM-0155385
Trade Secret: N
Hazardous Material Type: Pure
Last Updated: 2017-10-23T23:57:08.000
Chemical Name: OXYGEN
Common Name: OXYGEN
Case Number: 7782-44-7

Record ID: DEH2002-HUPFP-102535
Permit Status: Permit Renewed
Active Permit: Y
Child Record Id: DEH2017-HCHEM-0155386
Trade Secret: N
Hazardous Material Type: Pure
Last Updated: 2017-10-23T23:57:08.000
Chemical Name: Sodium Hydroxide
Common Name: SODIUM HYDROXIDE
Case Number: 1310-73-2

Record ID: DEH2002-HUPFP-102535
Permit Status: Permit Renewed
Active Permit: Y
Child Record Id: DEH2017-HCHEM-0155387
Trade Secret: N
Hazardous Material Type: Pure
Last Updated: 2017-10-23T23:57:08.000
Chemical Name: AIR COMPRESSED
Common Name: AIR COMPRESSED
Case Number: 132259-10-0

Record ID: DEH2002-HUPFP-102535
Permit Status: Permit Renewed
Active Permit: Y
Child Record Id: DEH2017-HCHEM-0155388
Trade Secret: N
Hazardous Material Type: Mixture
Last Updated: 2017-10-23T23:57:08.000
Chemical Name: AIR WITH 32% OXYGEN
Common Name: AIR WITH 32% OXYGEN
Case Number: Not reported

Record ID: DEH2002-HUPFP-102535
Permit Status: Permit Renewed

U C S D MAIN CAMPUS/MAYER HALL BLDG (Continued) **S102439541**

Active Permit:	Y
Child Record Id:	DEH2017-HCHEM-0155389
Trade Secret:	N
Hazardous Material Type:	Pure
Last Updated:	2017-10-23T23:57:08.000
Chemical Name:	OXYGEN
Common Name:	OXYGEN
Case Number:	7782-44-7
Record ID:	DEH2002-HUPFP-102535
Permit Status:	Permit Renewed
Active Permit:	Y
Child Record Id:	DEH2017-HCHEM-0155390
Trade Secret:	N
Hazardous Material Type:	Pure
Last Updated:	2017-10-23T23:57:08.000
Chemical Name:	Hydraulic Oil
Common Name:	Hydraulic Oil
Case Number:	8012-95-1
Record ID:	DEH2002-HUPFP-102535
Permit Status:	Permit Renewed
Active Permit:	Y
Child Record Id:	DEH2017-HCHEM-0155391
Trade Secret:	N
Hazardous Material Type:	Pure
Last Updated:	2017-10-23T23:57:08.000
Chemical Name:	2,2-DICHLORO-1,1,1-TRIFLUOROETHANE
Common Name:	2,2-DICHLORO-1,1,1-TRIFLUOROETHANE
Case Number:	306-83-2
Record ID:	DEH2002-HUPFP-102535
Permit Status:	Permit Renewed
Active Permit:	Y
Child Record Id:	DEH2017-HCHEM-0155392
Trade Secret:	N
Hazardous Material Type:	Mixture
Last Updated:	2017-10-23T23:57:08.000
Chemical Name:	AMBER GUARD
Common Name:	AMBER GUARD
Case Number:	Not reported
Record ID:	DEH2002-HUPFP-102535
Permit Status:	Permit Renewed
Active Permit:	Y
Child Record Id:	DEH2017-HCHEM-0155393
Trade Secret:	N
Hazardous Material Type:	Mixture
Last Updated:	2017-10-23T23:57:08.000
Chemical Name:	BACTECIDE
Common Name:	BACTECIDE
Case Number:	Not reported
Record ID:	DEH2002-HUPFP-102535
Permit Status:	Permit Renewed
Active Permit:	Y
Child Record Id:	DEH2017-HCHEM-0155394

U C S D MAIN CAMPUS/MAYER HALL BLDG (Continued) **S102439541**

Trade Secret: N
Hazardous Material Type: Pure
Last Updated: 2017-10-23T23:57:08.000
Chemical Name: COMPRESSED NATURAL GAS
Common Name: COMPRESSED NATURAL GAS
Case Number: 8006-14-2

Record ID: DEH2002-HUPFP-102535
Permit Status: Permit Renewed
Active Permit: Y
Child Record Id: DEH2017-HCHEM-0155395
Trade Secret: N
Hazardous Material Type: Pure
Last Updated: 2017-10-23T23:57:08.000
Chemical Name: DIESEL
Common Name: DIESEL
Case Number: 68334-30-5

Record ID: DEH2002-HUPFP-102535
Permit Status: Permit Renewed
Active Permit: Y
Child Record Id: DEH2017-HCHEM-0155396
Trade Secret: N
Hazardous Material Type: Mixture
Last Updated: 2017-10-23T23:57:08.000
Chemical Name: LEAD ACID BATTERIES
Common Name: LEAD ACID BATTERIES
Case Number: Not reported

Record ID: DEH2002-HUPFP-102535
Permit Status: Permit Renewed
Active Permit: Y
Child Record Id: DEH2017-HCHEM-0155397
Trade Secret: N
Hazardous Material Type: Mixture
Last Updated: 2017-10-23T23:57:08.000
Chemical Name: MINERAL OIL
Common Name: MINERAL OIL
Case Number: 8012-95-1

Record ID: DEH2002-HUPFP-102535
Permit Status: Permit Renewed
Active Permit: Y
Child Record Id: DEH2017-HCHEM-0155398
Trade Secret: N
Hazardous Material Type: Pure
Last Updated: 2017-10-23T23:57:08.000
Chemical Name: NITROGEN
Common Name: NITROGEN
Case Number: 7727-37-9

Record ID: DEH2002-HUPFP-102535
Permit Status: Permit Renewed
Active Permit: Y
Child Record Id: DEH2017-HCHEM-0155399
Trade Secret: N
Hazardous Material Type: Pure

U C S D MAIN CAMPUS/MAYER HALL BLDG (Continued) **S102439541**

Last Updated: 2017-10-23T23:57:08.000
Chemical Name: Nitrogen
Common Name: NITROGEN
Case Number: 7727-37-9

Record ID: DEH2002-HUPFP-102535
Permit Status: Permit Renewed
Active Permit: Y
Child Record Id: DEH2017-HCHEM-0155400
Trade Secret: N
Hazardous Material Type: Pure
Last Updated: 2017-10-23T23:57:08.000
Chemical Name: SULFURIC ACID
Common Name: SULFURIC ACID
Case Number: 7664-93-9

Record ID: DEH2002-HUPFP-102535
Permit Status: Permit Renewed
Active Permit: Y
Child Record Id: DEH2017-HCHEM-0155401
Trade Secret: N
Hazardous Material Type: Mixture
Last Updated: 2017-10-23T23:57:08.000
Chemical Name: MINERAL OIL
Common Name: MINERAL OIL
Case Number: 8012-95-1

Record ID: DEH2002-HUPFP-102535
Permit Status: Permit Renewed
Active Permit: Y
Child Record Id: DEH2017-HCHEM-0155402
Trade Secret: N
Hazardous Material Type: Pure
Last Updated: 2017-10-23T23:57:08.000
Chemical Name: Dielectric Oil
Common Name: Mineral Oil
Case Number: 8012-95-1

Record ID: DEH2002-HUPFP-102535
Permit Status: Permit Renewed
Active Permit: Y
Child Record Id: DEH2017-HCHEM-0155403
Trade Secret: N
Hazardous Material Type: Pure
Last Updated: 2017-10-23T23:57:08.000
Chemical Name: Hydraulic Oil
Common Name: Hydraulic Oil
Case Number: 8012-95-1

Record ID: DEH2002-HUPFP-102535
Permit Status: Permit Renewed
Active Permit: Y
Child Record Id: DEH2017-HCHEM-0155404
Trade Secret: N
Hazardous Material Type: Mixture
Last Updated: 2017-10-23T23:57:08.000
Chemical Name: OIL

U C S D MAIN CAMPUS/MAYER HALL BLDG (Continued) **S102439541**

Common Name: OIL
Case Number: 8012-95-1

Record ID: DEH2002-HUPFP-102535
Permit Status: Permit Renewed
Active Permit: Y
Child Record Id: DEH2017-HCHEM-0155405
Trade Secret: N
Hazardous Material Type: Pure
Last Updated: 2017-10-23T23:57:08.000
Chemical Name: 2-HYDROXY-1,2,3-PROPANETRICARBOXYLIC ACID
Common Name: CITRIC ACID
Case Number: 77-92-9

Record ID: DEH2002-HUPFP-102535
Permit Status: Permit Renewed
Active Permit: Y
Child Record Id: DEH2017-HCHEM-0155406
Trade Secret: N
Hazardous Material Type: Pure
Last Updated: 2017-10-23T23:57:08.000
Chemical Name: ARGON
Common Name: ARGON
Case Number: 7440-37-1

Record ID: DEH2002-HUPFP-102535
Permit Status: Permit Renewed
Active Permit: Y
Child Record Id: DEH2017-HCHEM-0155407
Trade Secret: N
Hazardous Material Type: Pure
Last Updated: 2017-10-23T23:57:08.000
Chemical Name: CARBON DIOXIDE
Common Name: CARBON DIOXIDE
Case Number: 124-38-9

Record ID: DEH2002-HUPFP-102535
Permit Status: Permit Renewed
Active Permit: Y
Child Record Id: DEH2017-HCHEM-0155408
Trade Secret: N
Hazardous Material Type: Pure
Last Updated: 2017-10-23T23:57:08.000
Chemical Name: DIESEL
Common Name: DIESEL
Case Number: 68334-30-5

Record ID: DEH2002-HUPFP-102535
Permit Status: Permit Renewed
Active Permit: Y
Child Record Id: DEH2017-HCHEM-0155409
Trade Secret: N
Hazardous Material Type: Pure
Last Updated: 2017-10-23T23:57:08.000
Chemical Name: DIPHENYLMETHANE DIISOCYANATE
Common Name: ISONATE
Case Number: 101-68-8

U C S D MAIN CAMPUS/MAYER HALL BLDG (Continued) **S102439541**

Record ID:	DEH2002-HUPFP-102535
Permit Status:	Permit Renewed
Active Permit:	Y
Child Record Id:	DEH2017-HCHEM-0155410
Trade Secret:	N
Hazardous Material Type:	Pure
Last Updated:	2017-10-23T23:57:08.000
Chemical Name:	ETHYL ALCOHOL
Common Name:	ETHYL ALCOHOL
Case Number:	64-17-5

Record ID:	DEH2002-HUPFP-102535
Permit Status:	Permit Renewed
Active Permit:	Y
Child Record Id:	DEH2017-HCHEM-0155411
Trade Secret:	N
Hazardous Material Type:	Pure
Last Updated:	2017-10-23T23:57:08.000
Chemical Name:	ETHYLENE GLYCOL
Common Name:	ETHYLENE GLYCOL
Case Number:	107-21-1

Record ID:	DEH2002-HUPFP-102535
Permit Status:	Permit Renewed
Active Permit:	Y
Child Record Id:	DEH2017-HCHEM-0155412
Trade Secret:	N
Hazardous Material Type:	Pure
Last Updated:	2017-10-23T23:57:08.000
Chemical Name:	GASOLINE
Common Name:	GASOLINE
Case Number:	8006-61-9

Record ID:	DEH2002-HUPFP-102535
Permit Status:	Permit Renewed
Active Permit:	Y
Child Record Id:	DEH2017-HCHEM-0155413
Trade Secret:	N
Hazardous Material Type:	Pure
Last Updated:	2017-10-23T23:57:08.000
Chemical Name:	HELIUM
Common Name:	HELIUM
Case Number:	7440-59-7

Record ID:	DEH2002-HUPFP-102535
Permit Status:	Permit Renewed
Active Permit:	Y
Child Record Id:	DEH2017-HCHEM-0155414
Trade Secret:	N
Hazardous Material Type:	Pure
Last Updated:	2017-10-23T23:57:08.000
Chemical Name:	HEXANE
Common Name:	HEXANE
Case Number:	110-54-3

Record ID:	DEH2002-HUPFP-102535
Permit Status:	Permit Renewed

U C S D MAIN CAMPUS/MAYER HALL BLDG (Continued) **S102439541**

Active Permit:	Y
Child Record Id:	DEH2017-HCHEM-0155415
Trade Secret:	N
Hazardous Material Type:	Pure
Last Updated:	2017-10-23T23:57:08.000
Chemical Name:	HYDROCHLORIC ACID
Common Name:	HYDROCHLORIC ACID
Case Number:	7647-01-0
Record ID:	DEH2002-HUPFP-102535
Permit Status:	Permit Renewed
Active Permit:	Y
Child Record Id:	DEH2017-HCHEM-0155416
Trade Secret:	N
Hazardous Material Type:	Pure
Last Updated:	2017-10-23T23:57:08.000
Chemical Name:	HYDROGEN
Common Name:	HYDROGEN
Case Number:	1333-74-0
Record ID:	DEH2002-HUPFP-102535
Permit Status:	Permit Renewed
Active Permit:	Y
Child Record Id:	DEH2017-HCHEM-0155417
Trade Secret:	N
Hazardous Material Type:	Mixture
Last Updated:	2017-10-23T23:57:08.000
Chemical Name:	HYDROGEN @ <5.5% BALANCE NITROGEN
Common Name:	HYDROGEN @ <5.5% BALANCE NITROGEN
Case Number:	Not reported
Record ID:	DEH2002-HUPFP-102535
Permit Status:	Permit Renewed
Active Permit:	Y
Child Record Id:	DEH2017-HCHEM-0155418
Trade Secret:	N
Hazardous Material Type:	Pure
Last Updated:	2017-10-23T23:57:08.000
Chemical Name:	Hydrogen, mixed with nitrogen
Common Name:	NITROGEN-HYDROGEN GAS
Case Number:	70356-01-3
Record ID:	DEH2002-HUPFP-102535
Permit Status:	Permit Renewed
Active Permit:	Y
Child Record Id:	DEH2017-HCHEM-0155419
Trade Secret:	N
Hazardous Material Type:	Pure
Last Updated:	2017-10-23T23:57:08.000
Chemical Name:	IRON OXIDE (Fe2O3)
Common Name:	IRON OXIDE
Case Number:	1309-37-1
Record ID:	DEH2002-HUPFP-102535
Permit Status:	Permit Renewed
Active Permit:	Y
Child Record Id:	DEH2017-HCHEM-0155420

U C S D MAIN CAMPUS/MAYER HALL BLDG (Continued) **S102439541**

Trade Secret: N
Hazardous Material Type: Mixture
Last Updated: 2017-10-23T23:57:08.000
Chemical Name: LEAD ACID BATTERIES
Common Name: LEAD ACID BATTERIES
Case Number: Not reported

Record ID: DEH2002-HUPFP-102535
Permit Status: Permit Renewed
Active Permit: Y
Child Record Id: DEH2017-HCHEM-0155421
Trade Secret: N
Hazardous Material Type: Pure
Last Updated: 2017-10-23T23:57:08.000
Chemical Name: Lubricating oils (petroleum), C15-30, hydrotreated neutral oil-based
Common Name: PETROLEUM BASE OIL
Case Number: 64741-88-4

Record ID: DEH2002-HUPFP-102535
Permit Status: Permit Renewed
Active Permit: Y
Child Record Id: DEH2017-HCHEM-0155422
Trade Secret: N
Hazardous Material Type: Pure
Last Updated: 2017-10-23T23:57:08.000
Chemical Name: METHYL ALCOHOL
Common Name: METHYL ALCOHOL
Case Number: 67-56-1

Record ID: DEH2002-HUPFP-102535
Permit Status: Permit Renewed
Active Permit: Y
Child Record Id: DEH2017-HCHEM-0155423
Trade Secret: N
Hazardous Material Type: Pure
Last Updated: 2017-10-23T23:57:08.000
Chemical Name: NITRIC ACID >68%
Common Name: NITRIC ACID >68%
Case Number: 7697-37-2

Record ID: DEH2002-HUPFP-102535
Permit Status: Permit Renewed
Active Permit: Y
Child Record Id: DEH2017-HCHEM-0155424
Trade Secret: N
Hazardous Material Type: Pure
Last Updated: 2017-10-23T23:57:08.000
Chemical Name: NITROGEN
Common Name: NITROGEN
Case Number: 7727-37-9

Record ID: DEH2002-HUPFP-102535
Permit Status: Permit Renewed
Active Permit: Y
Child Record Id: DEH2017-HCHEM-0155425
Trade Secret: N
Hazardous Material Type: Pure

U C S D MAIN CAMPUS/MAYER HALL BLDG (Continued) **S102439541**

Last Updated: 2017-10-23T23:57:08.000
Chemical Name: NITROGEN
Common Name: NITROGEN
Case Number: 7727-37-9

Record ID: DEH2002-HUPFP-102535
Permit Status: Permit Renewed
Active Permit: Y
Child Record Id: DEH2017-HCHEM-0155426
Trade Secret: N
Hazardous Material Type: Pure
Last Updated: 2017-10-23T23:57:08.000
Chemical Name: OIL
Common Name: OIL
Case Number: 8012-95-1

Record ID: DEH2002-HUPFP-102535
Permit Status: Permit Renewed
Active Permit: Y
Child Record Id: DEH2017-HCHEM-0155427
Trade Secret: N
Hazardous Material Type: Pure
Last Updated: 2017-10-23T23:57:08.000
Chemical Name: OXYGEN
Common Name: OXYGEN
Case Number: 7782-44-7

Record ID: DEH2002-HUPFP-102535
Permit Status: Permit Renewed
Active Permit: Y
Child Record Id: DEH2017-HCHEM-0155428
Trade Secret: N
Hazardous Material Type: Pure
Last Updated: 2017-10-23T23:57:08.000
Chemical Name: POTASSIUM HYDROXIDE
Common Name: POTASSIUM HYDROXIDE
Case Number: 1310-58-3

Record ID: DEH2002-HUPFP-102535
Permit Status: Permit Renewed
Active Permit: Y
Child Record Id: DEH2017-HCHEM-0155429
Trade Secret: N
Hazardous Material Type: Pure
Last Updated: 2017-10-23T23:57:08.000
Chemical Name: SODIUM HYDROXIDE SOLID
Common Name: SODIUM HYDROXIDE
Case Number: 1310-73-2

Record ID: DEH2002-HUPFP-102535
Permit Status: Permit Renewed
Active Permit: Y
Child Record Id: DEH2017-HCHEM-0155430
Trade Secret: N
Hazardous Material Type: Pure
Last Updated: 2017-10-23T23:57:08.000
Chemical Name: TOLUENE

U C S D MAIN CAMPUS/MAYER HALL BLDG (Continued) **S102439541**

Common Name: TOLUENE
Case Number: 108-88-3

Record ID: DEH2002-HUPFP-102535
Permit Status: Permit Renewed
Active Permit: Y
Child Record Id: DEH2017-HCHEM-0155431
Trade Secret: N
Hazardous Material Type: Pure
Last Updated: 2017-10-23T23:57:08.000
Chemical Name: 1-BUTANOL
Common Name: 1-BUTANOL
Case Number: 71-36-3

Record ID: DEH2002-HUPFP-102535
Permit Status: Permit Renewed
Active Permit: Y
Child Record Id: DEH2017-HCHEM-0155432
Trade Secret: N
Hazardous Material Type: Pure
Last Updated: 2017-10-23T23:57:08.000
Chemical Name: 2-PROPANOL
Common Name: 2-PROPANOL
Case Number: 67-63-0

Record ID: DEH2002-HUPFP-102535
Permit Status: Permit Renewed
Active Permit: Y
Child Record Id: DEH2017-HCHEM-0155433
Trade Secret: N
Hazardous Material Type: Mixture
Last Updated: 2017-10-23T23:57:08.000
Chemical Name: 30% NITROGEN, BAL HELIUM
Common Name: 30% NITROGEN, BAL HELIUM
Case Number: Not reported

Record ID: DEH2002-HUPFP-102535
Permit Status: Permit Renewed
Active Permit: Y
Child Record Id: DEH2017-HCHEM-0155434
Trade Secret: N
Hazardous Material Type: Pure
Last Updated: 2017-10-23T23:57:08.000
Chemical Name: ACETONE
Common Name: ACETONE
Case Number: 67-64-1

Record ID: DEH2002-HUPFP-102535
Permit Status: Permit Renewed
Active Permit: Y
Child Record Id: DEH2017-HCHEM-0155435
Trade Secret: N
Hazardous Material Type: Pure
Last Updated: 2017-10-23T23:57:08.000
Chemical Name: ACETONITRILE
Common Name: ACETONITRILE
Case Number: 75-05-8

U C S D MAIN CAMPUS/MAYER HALL BLDG (Continued) **S102439541**

Record ID:	DEH2002-HUPFP-102535
Permit Status:	Permit Renewed
Active Permit:	Y
Child Record Id:	DEH2017-HCHEM-0155436
Trade Secret:	N
Hazardous Material Type:	Pure
Last Updated:	2017-10-23T23:57:08.000
Chemical Name:	ACETYLENE
Common Name:	ACETYLENE
Case Number:	74-86-2

Record ID:	DEH2002-HUPFP-102535
Permit Status:	Permit Renewed
Active Permit:	Y
Child Record Id:	DEH2017-HCHEM-0155437
Trade Secret:	N
Hazardous Material Type:	Pure
Last Updated:	2017-10-23T23:57:08.000
Chemical Name:	AIR COMPRESSED
Common Name:	AIR COMPRESSED
Case Number:	132259-10-0

Record ID:	DEH2002-HUPFP-102535
Permit Status:	Permit Renewed
Active Permit:	Y
Child Record Id:	DEH2017-HCHEM-0155438
Trade Secret:	N
Hazardous Material Type:	Mixture
Last Updated:	2017-10-23T23:57:08.000
Chemical Name:	AIR COMPRESSED
Common Name:	AIR COMPRESSED
Case Number:	132259-10-0

Record ID:	DEH2002-HUPFP-102535
Permit Status:	Permit Renewed
Active Permit:	Y
Child Record Id:	DEH2017-HCHEM-0155439
Trade Secret:	N
Hazardous Material Type:	Pure
Last Updated:	2017-10-23T23:57:08.000
Chemical Name:	AMMONIA
Common Name:	AMMONIA
Case Number:	7664-41-7

Record ID:	DEH2002-HUPFP-102535
Permit Status:	Permit Renewed
Active Permit:	Y
Child Record Id:	DEH2017-HCHEM-0155440
Trade Secret:	N
Hazardous Material Type:	Pure
Last Updated:	2017-10-23T23:57:08.000
Chemical Name:	AMMONIUM HYDROXIDE
Common Name:	AMMONIUM HYDROXIDE
Case Number:	1336-21-6

Record ID:	DEH2002-HUPFP-102535
Permit Status:	Permit Renewed

U C S D MAIN CAMPUS/MAYER HALL BLDG (Continued) **S102439541**

Active Permit: Y
Child Record Id: DEH2017-HCHEM-0155441
Trade Secret: N
Hazardous Material Type: Pure
Last Updated: 2017-10-23T23:57:08.000
Chemical Name: ARGON
Common Name: ARGON
Case Number: 7440-37-1

Record ID: DEH2002-HUPFP-102535
Permit Status: Permit Renewed
Active Permit: Y
Child Record Id: DEH2017-HCHEM-0155442
Trade Secret: N
Hazardous Material Type: Pure
Last Updated: 2017-10-23T23:57:08.000
Chemical Name: BORIC ACID
Common Name: BORIC ACID
Case Number: 11113-50-1

Record ID: DEH2002-HUPFP-102535
Permit Status: Permit Renewed
Active Permit: Y
Child Record Id: DEH2017-HCHEM-0155443
Trade Secret: N
Hazardous Material Type: Pure
Last Updated: 2017-10-23T23:57:08.000
Chemical Name: CALCIUM CHLORIDE
Common Name: CALCIUM CHLORIDE
Case Number: 10043-52-4

Record ID: DEH2002-HUPFP-102535
Permit Status: Permit Renewed
Active Permit: Y
Child Record Id: DEH2017-HCHEM-0155444
Trade Secret: N
Hazardous Material Type: Pure
Last Updated: 2017-10-23T23:57:08.000
Chemical Name: CARBON DIOXIDE
Common Name: CARBON DIOXIDE
Case Number: 124-38-9

Record ID: DEH2002-HUPFP-102535
Permit Status: Permit Renewed
Active Permit: Y
Child Record Id: DEH2017-HCHEM-0155445
Trade Secret: N
Hazardous Material Type: Pure
Last Updated: 2017-10-23T23:57:08.000
Chemical Name: CARBON MONOXIDE
Common Name: CARBON MONOXIDE
Case Number: 630-08-0

Record ID: DEH2002-HUPFP-102535
Permit Status: Permit Renewed
Active Permit: Y
Child Record Id: DEH2017-HCHEM-0155446

U C S D MAIN CAMPUS/MAYER HALL BLDG (Continued) **S102439541**

Trade Secret:	N
Hazardous Material Type:	Pure
Last Updated:	2017-10-23T23:57:08.000
Chemical Name:	CHLOROFORM
Common Name:	CHLOROFORM
Case Number:	67-66-3
Record ID:	DEH2002-HUPFP-102535
Permit Status:	Permit Renewed
Active Permit:	Y
Child Record Id:	DEH2017-HCHEM-0155447
Trade Secret:	N
Hazardous Material Type:	Pure
Last Updated:	2017-10-23T23:57:08.000
Chemical Name:	CITRIC ACID
Common Name:	CITRIC ACID
Case Number:	77-92-9
Record ID:	DEH2002-HUPFP-102535
Permit Status:	Permit Renewed
Active Permit:	Y
Child Record Id:	DEH2017-HCHEM-0155448
Trade Secret:	N
Hazardous Material Type:	Pure
Last Updated:	2017-10-23T23:57:08.000
Chemical Name:	DEUTERIUM
Common Name:	DEUTERIUM
Case Number:	7782-39-0
Record ID:	DEH2002-HUPFP-102535
Permit Status:	Permit Renewed
Active Permit:	Y
Child Record Id:	DEH2017-HCHEM-0155449
Trade Secret:	N
Hazardous Material Type:	Pure
Last Updated:	2017-10-23T23:57:08.000
Chemical Name:	DICHLOROMETHANE
Common Name:	DICHLOROMETHANE
Case Number:	75-09-2
Record ID:	DEH2002-HUPFP-102535
Permit Status:	Permit Renewed
Active Permit:	Y
Child Record Id:	DEH2017-HCHEM-0155450
Trade Secret:	N
Hazardous Material Type:	Pure
Last Updated:	2017-10-23T23:57:08.000
Chemical Name:	DIMETHYL ETHER
Common Name:	DIMETHYL ETHER
Case Number:	115-10-6
Record ID:	DEH2002-HUPFP-102535
Permit Status:	Permit Renewed
Active Permit:	Y
Child Record Id:	DEH2017-HCHEM-0155451
Trade Secret:	N
Hazardous Material Type:	Pure

U C S D MAIN CAMPUS/MAYER HALL BLDG (Continued) **S102439541**

Last Updated: 2017-10-23T23:57:08.000
Chemical Name: ETHANE
Common Name: ETHANE
Case Number: 74-84-0

Record ID: DEH2002-HUPFP-102535
Permit Status: Permit Renewed
Active Permit: Y
Child Record Id: DEH2017-HCHEM-0155452
Trade Secret: N
Hazardous Material Type: Pure
Last Updated: 2017-10-23T23:57:08.000
Chemical Name: ETHYL ALCOHOL
Common Name: ETHYL ALCOHOL
Case Number: 64-17-5

Record ID: DEH2002-HUPFP-102535
Permit Status: Permit Renewed
Active Permit: Y
Child Record Id: DEH2017-HCHEM-0155453
Trade Secret: N
Hazardous Material Type: Pure
Last Updated: 2017-10-23T23:57:08.000
Chemical Name: ETHYLENE
Common Name: ETHYLENE
Case Number: 74-85-1

Record ID: DEH2002-HUPFP-102535
Permit Status: Permit Renewed
Active Permit: Y
Child Record Id: DEH2017-HCHEM-0155454
Trade Secret: N
Hazardous Material Type: Pure
Last Updated: 2017-10-23T23:57:08.000
Chemical Name: ETHYLENE GLYCOL
Common Name: ETHYLENE GLYCOL
Case Number: 107-21-1

Record ID: DEH2002-HUPFP-102535
Permit Status: Permit Renewed
Active Permit: Y
Child Record Id: DEH2017-HCHEM-0155455
Trade Secret: N
Hazardous Material Type: Pure
Last Updated: 2017-10-23T23:57:08.000
Chemical Name: ETHYLENEDIAMINE TETRAACETIC ACID
Common Name: ETHYLENEDIAMINE TETRAACETIC ACID
Case Number: 60-00-4

Record ID: DEH2002-HUPFP-102535
Permit Status: Permit Renewed
Active Permit: Y
Child Record Id: DEH2017-HCHEM-0155456
Trade Secret: N
Hazardous Material Type: Pure
Last Updated: 2017-10-23T23:57:08.000
Chemical Name: GLYCINE

U C S D MAIN CAMPUS/MAYER HALL BLDG (Continued) **S102439541**

Common Name: GLYCINE
Case Number: 56-40-6

Record ID: DEH2002-HUPFP-102535
Permit Status: Permit Renewed
Active Permit: Y
Child Record Id: DEH2017-HCHEM-0155457
Trade Secret: N
Hazardous Material Type: Pure
Last Updated: 2017-10-23T23:57:08.000
Chemical Name: HELIUM
Common Name: HELIUM
Case Number: 7440-59-7

Record ID: DEH2002-HUPFP-102535
Permit Status: Permit Renewed
Active Permit: Y
Child Record Id: DEH2017-HCHEM-0155458
Trade Secret: N
Hazardous Material Type: Mixture
Last Updated: 2017-10-23T23:57:08.000
Chemical Name: HELIUM @ 50 %, BALANCE ARGON
Common Name: HELIUM @ 50 %, BALANCE ARGON
Case Number: Not reported

Record ID: DEH2002-HUPFP-102535
Permit Status: Permit Renewed
Active Permit: Y
Child Record Id: DEH2017-HCHEM-0155459
Trade Secret: N
Hazardous Material Type: Pure
Last Updated: 2017-10-23T23:57:08.000
Chemical Name: HEXANE
Common Name: HEXANE
Case Number: 73513-42-5

Record ID: DEH2002-HUPFP-102535
Permit Status: Permit Renewed
Active Permit: Y
Child Record Id: DEH2017-HCHEM-0155460
Trade Secret: N
Hazardous Material Type: Pure
Last Updated: 2017-10-23T23:57:08.000
Chemical Name: HYDROCHLORIC ACID
Common Name: HYDROCHLORIC ACID
Case Number: 7647-01-0

Record ID: DEH2002-HUPFP-102535
Permit Status: Permit Renewed
Active Permit: Y
Child Record Id: DEH2017-HCHEM-0155461
Trade Secret: N
Hazardous Material Type: Pure
Last Updated: 2017-10-23T23:57:08.000
Chemical Name: HYDROGEN
Common Name: HYDROGEN
Case Number: 1333-74-0

U C S D MAIN CAMPUS/MAYER HALL BLDG (Continued) **S102439541**

Record ID:	DEH2002-HUPFP-102535
Permit Status:	Permit Renewed
Active Permit:	Y
Child Record Id:	DEH2017-HCHEM-0155462
Trade Secret:	N
Hazardous Material Type:	Mixture
Last Updated:	2017-10-23T23:57:08.000
Chemical Name:	HYDROGEN @ < 10%; BALANCE ARGON
Common Name:	HYDROGEN @ < 10%; BALANCE ARGON
Case Number:	Not reported

Record ID:	DEH2002-HUPFP-102535
Permit Status:	Permit Renewed
Active Permit:	Y
Child Record Id:	DEH2017-HCHEM-0155463
Trade Secret:	N
Hazardous Material Type:	Mixture
Last Updated:	2017-10-23T23:57:08.000
Chemical Name:	HYDROGEN @ <5.5% BALANCE NITROGEN
Common Name:	HYDROGEN @ <5.5% BALANCE NITROGEN
Case Number:	Not reported

Record ID:	DEH2002-HUPFP-102535
Permit Status:	Permit Renewed
Active Permit:	Y
Child Record Id:	DEH2017-HCHEM-0155464
Trade Secret:	N
Hazardous Material Type:	Mixture
Last Updated:	2017-10-23T23:57:08.000
Chemical Name:	HYDROGEN @ 20%; BAL NITROGEN
Common Name:	HYDROGEN @ 20%; BAL NITROGEN
Case Number:	Not reported

Record ID:	DEH2002-HUPFP-102535
Permit Status:	Permit Renewed
Active Permit:	Y
Child Record Id:	DEH2017-HCHEM-0155465
Trade Secret:	N
Hazardous Material Type:	Mixture
Last Updated:	2017-10-23T23:57:08.000
Chemical Name:	HYDROGEN @ 5%, BALANCE NITROGEN
Common Name:	HYDROGEN @ 5%, BALANCE NITROGEN
Case Number:	Not reported

Record ID:	DEH2002-HUPFP-102535
Permit Status:	Permit Renewed
Active Permit:	Y
Child Record Id:	DEH2017-HCHEM-0155466
Trade Secret:	N
Hazardous Material Type:	Mixture
Last Updated:	2017-10-23T23:57:08.000
Chemical Name:	HYDROGEN > or = 5% BALANCE ARGON
Common Name:	HYDROGEN > or = 5% BALANCE ARGON
Case Number:	Not reported

Record ID:	DEH2002-HUPFP-102535
Permit Status:	Permit Renewed

U C S D MAIN CAMPUS/MAYER HALL BLDG (Continued) **S102439541**

Active Permit:	Y
Child Record Id:	DEH2017-HCHEM-0155467
Trade Secret:	N
Hazardous Material Type:	Pure
Last Updated:	2017-10-23T23:57:08.000
Chemical Name:	KEROSENE
Common Name:	KEROSENE
Case Number:	8008-20-6
Record ID:	DEH2002-HUPFP-102535
Permit Status:	Permit Renewed
Active Permit:	Y
Child Record Id:	DEH2017-HCHEM-0155468
Trade Secret:	N
Hazardous Material Type:	Pure
Last Updated:	2017-10-23T23:57:08.000
Chemical Name:	MAGNESIUM CHLORIDE HEXAHYDRATE
Common Name:	MAGNESIUM CHLORIDE HEXAHYDRATE
Case Number:	7791-18-6
Record ID:	DEH2002-HUPFP-102535
Permit Status:	Permit Renewed
Active Permit:	Y
Child Record Id:	DEH2017-HCHEM-0155469
Trade Secret:	N
Hazardous Material Type:	Pure
Last Updated:	2017-10-23T23:57:08.000
Chemical Name:	METHANE
Common Name:	METHANE
Case Number:	74-82-8
Record ID:	DEH2002-HUPFP-102535
Permit Status:	Permit Renewed
Active Permit:	Y
Child Record Id:	DEH2017-HCHEM-0155470
Trade Secret:	N
Hazardous Material Type:	Mixture
Last Updated:	2017-10-23T23:57:08.000
Chemical Name:	METHANE @ 10%; BALANCE ARGON
Common Name:	METHANE @ 10%; BALANCE ARGON
Case Number:	Not reported
Record ID:	DEH2002-HUPFP-102535
Permit Status:	Permit Renewed
Active Permit:	Y
Child Record Id:	DEH2017-HCHEM-0155471
Trade Secret:	N
Hazardous Material Type:	Pure
Last Updated:	2017-10-23T23:57:08.000
Chemical Name:	METHYL ALCOHOL
Common Name:	METHYL ALCOHOL
Case Number:	67-56-1
Record ID:	DEH2002-HUPFP-102535
Permit Status:	Permit Renewed
Active Permit:	Y
Child Record Id:	DEH2017-HCHEM-0155472

U C S D MAIN CAMPUS/MAYER HALL BLDG (Continued) **S102439541**

Trade Secret:	N
Hazardous Material Type:	Mixture
Last Updated:	2017-10-23T23:57:08.000
Chemical Name:	MOTOR OIL
Common Name:	MINERAL OIL
Case Number:	8012-95-1
Record ID:	DEH2002-HUPFP-102535
Permit Status:	Permit Renewed
Active Permit:	Y
Child Record Id:	DEH2017-HCHEM-0155473
Trade Secret:	N
Hazardous Material Type:	Pure
Last Updated:	2017-10-23T23:57:08.000
Chemical Name:	NEON
Common Name:	NEON
Case Number:	7440-01-9
Record ID:	DEH2002-HUPFP-102535
Permit Status:	Permit Renewed
Active Permit:	Y
Child Record Id:	DEH2017-HCHEM-0155474
Trade Secret:	N
Hazardous Material Type:	Pure
Last Updated:	2017-10-23T23:57:08.000
Chemical Name:	NITRIC ACID >68%
Common Name:	NITRIC ACID >68%
Case Number:	7697-37-2
Record ID:	DEH2002-HUPFP-102535
Permit Status:	Permit Renewed
Active Permit:	Y
Child Record Id:	DEH2017-HCHEM-0155475
Trade Secret:	N
Hazardous Material Type:	Pure
Last Updated:	2017-10-23T23:57:08.000
Chemical Name:	NITROGEN
Common Name:	NITROGEN
Case Number:	7727-37-9
Record ID:	DEH2002-HUPFP-102535
Permit Status:	Permit Renewed
Active Permit:	Y
Child Record Id:	DEH2017-HCHEM-0155476
Trade Secret:	N
Hazardous Material Type:	Pure
Last Updated:	2017-10-23T23:57:08.000
Chemical Name:	NITROGEN
Common Name:	NITROGEN
Case Number:	7727-37-9
Record ID:	DEH2002-HUPFP-102535
Permit Status:	Permit Renewed
Active Permit:	Y
Child Record Id:	DEH2017-HCHEM-0155477
Trade Secret:	N
Hazardous Material Type:	Mixture

U C S D MAIN CAMPUS/MAYER HALL BLDG (Continued) **S102439541**

Last Updated: 2017-10-23T23:57:08.000
Chemical Name: NITROGEN @ 50%; BAL NITRIC OXIDE
Common Name: NITROGEN @ 50%; BAL NITRIC OXIDE
Case Number: Not reported

Record ID: DEH2002-HUPFP-102535
Permit Status: Permit Renewed
Active Permit: Y
Child Record Id: DEH2017-HCHEM-0155478
Trade Secret: N
Hazardous Material Type: Pure
Last Updated: 2017-10-23T23:57:08.000
Chemical Name: OXYGEN
Common Name: OXYGEN
Case Number: 7782-44-7

Record ID: DEH2002-HUPFP-102535
Permit Status: Permit Renewed
Active Permit: Y
Child Record Id: DEH2017-HCHEM-0155479
Trade Secret: N
Hazardous Material Type: Pure
Last Updated: 2017-10-23T23:57:08.000
Chemical Name: PETROLEUM BASE OIL
Common Name: PETROLEUM BASE OIL
Case Number: 64741-88-4

Record ID: DEH2002-HUPFP-102535
Permit Status: Permit Renewed
Active Permit: Y
Child Record Id: DEH2017-HCHEM-0155480
Trade Secret: N
Hazardous Material Type: Pure
Last Updated: 2017-10-23T23:57:08.000
Chemical Name: PETROLEUM DISTILLATES
Common Name: PETROLEUM DISTILLATES
Case Number: 64742-55-8

Record ID: DEH2002-HUPFP-102535
Permit Status: Permit Renewed
Active Permit: Y
Child Record Id: DEH2017-HCHEM-0155481
Trade Secret: N
Hazardous Material Type: Pure
Last Updated: 2017-10-23T23:57:08.000
Chemical Name: POLY(ETHYLENE GYLCOL)
Common Name: POLY(ETHYLENE GYLCOL)
Case Number: 25322-68-3

Record ID: DEH2002-HUPFP-102535
Permit Status: Permit Renewed
Active Permit: Y
Child Record Id: DEH2017-HCHEM-0155482
Trade Secret: N
Hazardous Material Type: Pure
Last Updated: 2017-10-23T23:57:08.000
Chemical Name: POTASSIUM HYDROXIDE

U C S D MAIN CAMPUS/MAYER HALL BLDG (Continued) **S102439541**

Common Name: POTASSIUM HYDROXIDE
Case Number: 1310-58-3

Record ID: DEH2002-HUPFP-102535
Permit Status: Permit Renewed
Active Permit: Y
Child Record Id: DEH2017-HCHEM-0155483
Trade Secret: N
Hazardous Material Type: Pure
Last Updated: 2017-10-23T23:57:08.000
Chemical Name: PROPANE
Common Name: PROPANE
Case Number: 74-98-6

Record ID: DEH2002-HUPFP-102535
Permit Status: Permit Renewed
Active Permit: Y
Child Record Id: DEH2017-HCHEM-0155484
Trade Secret: N
Hazardous Material Type: Pure
Last Updated: 2017-10-23T23:57:08.000
Chemical Name: SODIUM BICARBONATE
Common Name: SODIUM BICARBONATE
Case Number: 144-55-8

Record ID: DEH2002-HUPFP-102535
Permit Status: Permit Renewed
Active Permit: Y
Child Record Id: DEH2017-HCHEM-0155485
Trade Secret: N
Hazardous Material Type: Pure
Last Updated: 2017-10-23T23:57:08.000
Chemical Name: SODIUM CARBONATE
Common Name: SODIUM CARBONATE
Case Number: 497-19-8

Record ID: DEH2002-HUPFP-102535
Permit Status: Permit Renewed
Active Permit: Y
Child Record Id: DEH2017-HCHEM-0155486
Trade Secret: N
Hazardous Material Type: Pure
Last Updated: 2017-10-23T23:57:08.000
Chemical Name: SODIUM CHLORIDE
Common Name: SODIUM CHLORIDE
Case Number: 7647-14-5

Record ID: DEH2002-HUPFP-102535
Permit Status: Permit Renewed
Active Permit: Y
Child Record Id: DEH2017-HCHEM-0155487
Trade Secret: N
Hazardous Material Type: Pure
Last Updated: 2017-10-23T23:57:08.000
Chemical Name: SODIUM HYDROXIDE
Common Name: SODIUM HYDROXIDE
Case Number: 1310-73-2

U C S D MAIN CAMPUS/MAYER HALL BLDG (Continued) **S102439541**

Record ID:	DEH2002-HUPFP-102535
Permit Status:	Permit Renewed
Active Permit:	Y
Child Record Id:	DEH2017-HCHEM-0155488
Trade Secret:	N
Hazardous Material Type:	Pure
Last Updated:	2017-10-23T23:57:08.000
Chemical Name:	SULFUR HEXAFLUORIDE
Common Name:	SULFUR HEXAFLUORIDE
Case Number:	2551-62-4

Record ID:	DEH2002-HUPFP-102535
Permit Status:	Permit Renewed
Active Permit:	Y
Child Record Id:	DEH2017-HCHEM-0155489
Trade Secret:	N
Hazardous Material Type:	Pure
Last Updated:	2017-10-23T23:57:08.000
Chemical Name:	TETRAHYDROFURAN
Common Name:	TETRAHYDROFURAN
Case Number:	109-99-9

Record ID:	DEH2002-HUPFP-102535
Permit Status:	Permit Renewed
Active Permit:	Y
Child Record Id:	DEH2017-HCHEM-0155490
Trade Secret:	N
Hazardous Material Type:	Pure
Last Updated:	2017-10-23T23:57:08.000
Chemical Name:	TOLUENE
Common Name:	TOLUENE
Case Number:	108-88-3

Record ID:	DEH2002-HUPFP-102535
Permit Status:	Permit Renewed
Active Permit:	Y
Child Record Id:	DEH2017-HCHEM-0155491
Trade Secret:	N
Hazardous Material Type:	Pure
Last Updated:	2017-10-23T23:57:08.000
Chemical Name:	Urea
Common Name:	Urea
Case Number:	57-13-6

Record ID:	DEH2002-HUPFP-102535
Permit Status:	Permit Renewed
Active Permit:	Y
Child Record Id:	DEH2017-HCHEM-0155492
Trade Secret:	N
Hazardous Material Type:	Mixture
Last Updated:	2017-10-23T23:57:08.000
Chemical Name:	ZEP 50
Common Name:	ZEP 50
Case Number:	Not reported

Record ID:	DEH2002-HUPFP-102535
Permit Status:	Permit Renewed

U C S D MAIN CAMPUS/MAYER HALL BLDG (Continued) **S102439541**

Active Permit: Y
Child Record Id: DEH2017-HCHEM-0155493
Trade Secret: N
Hazardous Material Type: Mixture
Last Updated: 2017-10-23T23:57:08.000
Chemical Name: ETHYLENE @ 50%; BAL NITROGEN
Common Name: ETHYLENE @ 50%; BAL NITROGEN
Case Number: Not reported

Record ID: DEH2002-HUPFP-102535
Permit Status: Permit Renewed
Active Permit: Y
Child Record Id: DEH2017-HCHEM-0155524
Trade Secret: N
Hazardous Material Type: Pure
Last Updated: 2017-10-23T23:57:08.000
Chemical Name: CARBON DIOXIDE
Common Name: CARBON DIOXIDE
Case Number: 124-38-9

Record ID: DEH2002-HUPFP-102535
Permit Status: Permit Renewed
Active Permit: Y
Child Record Id: DEH2017-HCHEM-0155525
Trade Secret: N
Hazardous Material Type: Pure
Last Updated: 2017-10-23T23:57:08.000
Chemical Name: CARBON DIOXIDE
Common Name: CARBON DIOXIDE
Case Number: 124-38-9

Record ID: DEH2002-HUPFP-102535
Permit Status: Permit Renewed
Active Permit: Y
Child Record Id: DEH2017-HCHEM-0155526
Trade Secret: N
Hazardous Material Type: Mixture
Last Updated: 2017-10-23T23:57:08.000
Chemical Name: CARBON DIOXIDE @ 0-20%; OXYGEN @ 0-21%; BALANCE NITROGEN
Common Name: CARBON DIOXIDE @ 0-20%; OXYGEN @ 0-21%; BALANCE NITROGEN
Case Number: Not reported

Record ID: DEH2002-HUPFP-102535
Permit Status: Permit Renewed
Active Permit: Y
Child Record Id: DEH2017-HCHEM-0155527
Trade Secret: N
Hazardous Material Type: Mixture
Last Updated: 2017-10-23T23:57:08.000
Chemical Name: CARBON DIOXIDE @ 5%; BAL OXYGEN
Common Name: CARBON DIOXIDE @ 5%; BAL OXYGEN
Case Number: Not reported

Record ID: DEH2002-HUPFP-102535
Permit Status: Permit Renewed
Active Permit: Y
Child Record Id: DEH2017-HCHEM-0155528

U C S D MAIN CAMPUS/MAYER HALL BLDG (Continued) **S102439541**

Trade Secret: N
Hazardous Material Type: Pure
Last Updated: 2017-10-23T23:57:08.000
Chemical Name: CHLOROFORM
Common Name: CHLOROFORM
Case Number: 67-66-3

Record ID: DEH2002-HUPFP-102535
Permit Status: Permit Renewed
Active Permit: Y
Child Record Id: DEH2017-HCHEM-0155529
Trade Secret: N
Hazardous Material Type: Pure
Last Updated: 2017-10-23T23:57:08.000
Chemical Name: CITRIC ACID
Common Name: CITRIC ACID
Case Number: 6132-04-3

Record ID: DEH2002-HUPFP-102535
Permit Status: Permit Renewed
Active Permit: Y
Child Record Id: DEH2017-HCHEM-0155530
Trade Secret: N
Hazardous Material Type: Pure
Last Updated: 2017-10-23T23:57:08.000
Chemical Name: D(+)-GLUCOSE ANHYDROUS
Common Name: D(+)-GLUCOSE ANHYDROUS
Case Number: 50-99-7

Record ID: DEH2002-HUPFP-102535
Permit Status: Permit Renewed
Active Permit: Y
Child Record Id: DEH2017-HCHEM-0155531
Trade Secret: N
Hazardous Material Type: Pure
Last Updated: 2017-10-23T23:57:08.000
Chemical Name: DICHLOROMETHANE
Common Name: DICHLOROMETHANE
Case Number: 75-09-2

Record ID: DEH2002-HUPFP-102535
Permit Status: Permit Renewed
Active Permit: Y
Child Record Id: DEH2017-HCHEM-0155532
Trade Secret: N
Hazardous Material Type: Pure
Last Updated: 2017-10-23T23:57:08.000
Chemical Name: DIESEL
Common Name: DIESEL
Case Number: 68334-30-5

Record ID: DEH2002-HUPFP-102535
Permit Status: Permit Renewed
Active Permit: Y
Child Record Id: DEH2017-HCHEM-0155533
Trade Secret: N
Hazardous Material Type: Pure

U C S D MAIN CAMPUS/MAYER HALL BLDG (Continued) **S102439541**

Last Updated: 2017-10-23T23:57:08.000
Chemical Name: DIMETHYL SULFOXIDE
Common Name: DIMETHYL SULFOXIDE
Case Number: 67-68-5

Record ID: DEH2002-HUPFP-102535
Permit Status: Permit Renewed
Active Permit: Y
Child Record Id: DEH2017-HCHEM-0155534
Trade Secret: N
Hazardous Material Type: Pure
Last Updated: 2017-10-23T23:57:08.000
Chemical Name: ENVIRO-KLEEN
Common Name: ENVIRO-KLEEN
Case Number: Not reported

Record ID: DEH2002-HUPFP-102535
Permit Status: Permit Renewed
Active Permit: Y
Child Record Id: DEH2017-HCHEM-0155535
Trade Secret: N
Hazardous Material Type: Pure
Last Updated: 2017-10-23T23:57:08.000
Chemical Name: ETHYL ACETATE
Common Name: ETHYL ACETATE
Case Number: 141-78-6

Record ID: DEH2002-HUPFP-102535
Permit Status: Permit Renewed
Active Permit: Y
Child Record Id: DEH2017-HCHEM-0155536
Trade Secret: N
Hazardous Material Type: Pure
Last Updated: 2017-10-23T23:57:08.000
Chemical Name: ETHYL ALCOHOL
Common Name: ETHYL ALCOHOL
Case Number: 64-17-5

Record ID: DEH2002-HUPFP-102535
Permit Status: Permit Renewed
Active Permit: Y
Child Record Id: DEH2017-HCHEM-0155537
Trade Secret: N
Hazardous Material Type: Pure
Last Updated: 2017-10-23T23:57:08.000
Chemical Name: ETHYLENEDIAMINE TETRAACETIC ACID
Common Name: ETHYLENEDIAMINE TETRAACETIC ACID
Case Number: 60-00-4

Record ID: DEH2002-HUPFP-102535
Permit Status: Permit Renewed
Active Permit: Y
Child Record Id: DEH2017-HCHEM-0155538
Trade Secret: N
Hazardous Material Type: Pure
Last Updated: 2017-10-23T23:57:08.000
Chemical Name: FORMALDEHYDE

U C S D MAIN CAMPUS/MAYER HALL BLDG (Continued) **S102439541**

Common Name: FORMALDEHYDE
Case Number: 50-00-0

Record ID: DEH2002-HUPFP-102535
Permit Status: Permit Renewed
Active Permit: Y
Child Record Id: DEH2017-HCHEM-0155539
Trade Secret: N
Hazardous Material Type: Pure
Last Updated: 2017-10-23T23:57:08.000
Chemical Name: GLYCERIN
Common Name: GLYCERIN
Case Number: 56-81-5

Record ID: DEH2002-HUPFP-102535
Permit Status: Permit Renewed
Active Permit: Y
Child Record Id: DEH2017-HCHEM-0155540
Trade Secret: N
Hazardous Material Type: Pure
Last Updated: 2017-10-23T23:57:08.000
Chemical Name: GLYCINE
Common Name: GLYCINE
Case Number: 56-40-6

Record ID: DEH2002-HUPFP-102535
Permit Status: Permit Renewed
Active Permit: Y
Child Record Id: DEH2017-HCHEM-0155541
Trade Secret: N
Hazardous Material Type: Pure
Last Updated: 2017-10-23T23:57:08.000
Chemical Name: GUANIDINE HYDROCHLORIDE
Common Name: GUANIDINE HYDROCHLORIDE
Case Number: 50-01-1

Record ID: DEH2002-HUPFP-102535
Permit Status: Permit Renewed
Active Permit: Y
Child Record Id: DEH2017-HCHEM-0155542
Trade Secret: N
Hazardous Material Type: Pure
Last Updated: 2017-10-23T23:57:08.000
Chemical Name: HELIUM
Common Name: HELIUM
Case Number: 7440-59-7

Record ID: DEH2002-HUPFP-102535
Permit Status: Permit Renewed
Active Permit: Y
Child Record Id: DEH2017-HCHEM-0155543
Trade Secret: N
Hazardous Material Type: Pure
Last Updated: 2017-10-23T23:57:08.000
Chemical Name: HEXANE
Common Name: HEXANE
Case Number: 73513-42-5

U C S D MAIN CAMPUS/MAYER HALL BLDG (Continued) **S102439541**

Record ID:	DEH2002-HUPFP-102535
Permit Status:	Permit Renewed
Active Permit:	Y
Child Record Id:	DEH2017-HCHEM-0155544
Trade Secret:	N
Hazardous Material Type:	Pure
Last Updated:	2017-10-23T23:57:08.000
Chemical Name:	HYDROCHLORIC ACID
Common Name:	HYDROCHLORIC ACID
Case Number:	7647-01-0

Record ID:	DEH2002-HUPFP-102535
Permit Status:	Permit Renewed
Active Permit:	Y
Child Record Id:	DEH2017-HCHEM-0155545
Trade Secret:	N
Hazardous Material Type:	Pure
Last Updated:	2017-10-23T23:57:08.000
Chemical Name:	HYDROGEN
Common Name:	HYDROGEN
Case Number:	1333-74-0

Record ID:	DEH2002-HUPFP-102535
Permit Status:	Permit Renewed
Active Permit:	Y
Child Record Id:	DEH2017-HCHEM-0155546
Trade Secret:	N
Hazardous Material Type:	Pure
Last Updated:	2017-10-23T23:57:08.000
Chemical Name:	MAGNESIUM SULFATE
Common Name:	MAGNESIUM SULFATE
Case Number:	7487-88-9

Record ID:	DEH2002-HUPFP-102535
Permit Status:	Permit Renewed
Active Permit:	Y
Child Record Id:	DEH2017-HCHEM-0155547
Trade Secret:	N
Hazardous Material Type:	Pure
Last Updated:	2017-10-23T23:57:08.000
Chemical Name:	METHYL ALCOHOL
Common Name:	METHYL ALCOHOL
Case Number:	67-56-1

Record ID:	DEH2002-HUPFP-102535
Permit Status:	Permit Renewed
Active Permit:	Y
Child Record Id:	DEH2017-HCHEM-0155548
Trade Secret:	N
Hazardous Material Type:	Pure
Last Updated:	2017-10-23T23:57:08.000
Chemical Name:	N,N-DIMETHYLFORMAMIDE
Common Name:	N,N-DIMETHYLFORMAMIDE
Case Number:	68-12-2

Record ID:	DEH2002-HUPFP-102535
Permit Status:	Permit Renewed

U C S D MAIN CAMPUS/MAYER HALL BLDG (Continued) **S102439541**

Active Permit: Y
Child Record Id: DEH2017-HCHEM-0155549
Trade Secret: N
Hazardous Material Type: Pure
Last Updated: 2017-10-23T23:57:08.000
Chemical Name: NITROGEN
Common Name: NITROGEN
Case Number: 7727-37-9

Record ID: DEH2002-HUPFP-102535
Permit Status: Permit Renewed
Active Permit: Y
Child Record Id: DEH2017-HCHEM-0155550
Trade Secret: N
Hazardous Material Type: Pure
Last Updated: 2017-10-23T23:57:08.000
Chemical Name: NITROGEN
Common Name: NITROGEN
Case Number: 7727-37-9

Record ID: DEH2002-HUPFP-102535
Permit Status: Permit Renewed
Active Permit: Y
Child Record Id: DEH2017-HCHEM-0155551
Trade Secret: N
Hazardous Material Type: Mixture
Last Updated: 2017-10-23T23:57:08.000
Chemical Name: OIL
Common Name: OIL
Case Number: 8012-95-1

Record ID: DEH2002-HUPFP-102535
Permit Status: Permit Renewed
Active Permit: Y
Child Record Id: DEH2017-HCHEM-0155552
Trade Secret: N
Hazardous Material Type: Pure
Last Updated: 2017-10-23T23:57:08.000
Chemical Name: OXYGEN
Common Name: OXYGEN
Case Number: 7782-44-7

Record ID: DEH2002-HUPFP-102535
Permit Status: Permit Renewed
Active Permit: Y
Child Record Id: DEH2017-HCHEM-0155553
Trade Secret: N
Hazardous Material Type: Pure
Last Updated: 2017-10-23T23:57:08.000
Chemical Name: PAINT
Common Name: PAINT
Case Number: 8052-41-3

Record ID: DEH2002-HUPFP-102535
Permit Status: Permit Renewed
Active Permit: Y
Child Record Id: DEH2017-HCHEM-0155554

U C S D MAIN CAMPUS/MAYER HALL BLDG (Continued) **S102439541**

Trade Secret:	N
Hazardous Material Type:	Pure
Last Updated:	2017-10-23T23:57:08.000
Chemical Name:	PARAFORMALDEHYDE
Common Name:	PARAFORMALDEHYDE
Case Number:	30525-89-4
Record ID:	DEH2002-HUPFP-102535
Permit Status:	Permit Renewed
Active Permit:	Y
Child Record Id:	DEH2017-HCHEM-0155555
Trade Secret:	N
Hazardous Material Type:	Pure
Last Updated:	2017-10-23T23:57:08.000
Chemical Name:	PHOSPHORIC ACID
Common Name:	PHOSPHORIC ACID
Case Number:	7664-38-2
Record ID:	DEH2002-HUPFP-102535
Permit Status:	Permit Renewed
Active Permit:	Y
Child Record Id:	DEH2017-HCHEM-0155556
Trade Secret:	N
Hazardous Material Type:	Pure
Last Updated:	2017-10-23T23:57:08.000
Chemical Name:	POLY(ETHYLENE GYLCOL)
Common Name:	POLY(ETHYLENE GYLCOL)
Case Number:	25322-68-3
Record ID:	DEH2002-HUPFP-102535
Permit Status:	Permit Renewed
Active Permit:	Y
Child Record Id:	DEH2017-HCHEM-0155557
Trade Secret:	N
Hazardous Material Type:	Pure
Last Updated:	2017-10-23T23:57:08.000
Chemical Name:	POTASSIUM CHLORIDE
Common Name:	POTASSIUM CHLORIDE
Case Number:	7447-40-7
Record ID:	DEH2002-HUPFP-102535
Permit Status:	Permit Renewed
Active Permit:	Y
Child Record Id:	DEH2017-HCHEM-0155558
Trade Secret:	N
Hazardous Material Type:	Pure
Last Updated:	2017-10-23T23:57:08.000
Chemical Name:	POTASSIUM HYDROXIDE
Common Name:	POTASSIUM HYDROXIDE
Case Number:	1310-58-3
Record ID:	DEH2002-HUPFP-102535
Permit Status:	Permit Renewed
Active Permit:	Y
Child Record Id:	DEH2017-HCHEM-0155559
Trade Secret:	N
Hazardous Material Type:	Pure

U C S D MAIN CAMPUS/MAYER HALL BLDG (Continued) **S102439541**

Last Updated: 2017-10-23T23:57:08.000
Chemical Name: POTASSIUM PHOSPHATE DIBASIC
Common Name: POTASSIUM PHOSPHATE DIBASIC
Case Number: 7758-11-4

Record ID: DEH2002-HUPFP-102535
Permit Status: Permit Renewed
Active Permit: Y
Child Record Id: DEH2017-HCHEM-0155560
Trade Secret: N
Hazardous Material Type: Pure
Last Updated: 2017-10-23T23:57:08.000
Chemical Name: POTASSIUM PHOSPHATE MONOBASIC
Common Name: POTASSIUM PHOSPHATE MONOBASIC
Case Number: 7778-77-0

Record ID: DEH2002-HUPFP-102535
Permit Status: Permit Renewed
Active Permit: Y
Child Record Id: DEH2017-HCHEM-0155561
Trade Secret: N
Hazardous Material Type: Pure
Last Updated: 2017-10-23T23:57:08.000
Chemical Name: SODIUM ACETATE, ANHYDROUS
Common Name: SODIUM ACETATE, ANHYDROUS
Case Number: 127-09-3

Record ID: DEH2002-HUPFP-102535
Permit Status: Permit Renewed
Active Permit: Y
Child Record Id: DEH2017-HCHEM-0155562
Trade Secret: N
Hazardous Material Type: Pure
Last Updated: 2017-10-23T23:57:08.000
Chemical Name: SODIUM BICARBONATE
Common Name: SODIUM BICARBONATE
Case Number: 144-55-8

Record ID: DEH2002-HUPFP-102535
Permit Status: Permit Renewed
Active Permit: Y
Child Record Id: DEH2017-HCHEM-0155563
Trade Secret: N
Hazardous Material Type: Pure
Last Updated: 2017-10-23T23:57:08.000
Chemical Name: SODIUM CARBONATE
Common Name: SODIUM CARBONATE
Case Number: 497-19-8

Record ID: DEH2002-HUPFP-102535
Permit Status: Permit Renewed
Active Permit: Y
Child Record Id: DEH2017-HCHEM-0155564
Trade Secret: N
Hazardous Material Type: Pure
Last Updated: 2017-10-23T23:57:08.000
Chemical Name: SODIUM CHLORIDE

U C S D MAIN CAMPUS/MAYER HALL BLDG (Continued) **S102439541**

Common Name: SODIUM CHLORIDE
Case Number: 7647-14-5

Record ID: DEH2002-HUPFP-102535
Permit Status: Permit Renewed
Active Permit: Y
Child Record Id: DEH2017-HCHEM-0155565
Trade Secret: N
Hazardous Material Type: Pure
Last Updated: 2017-10-23T23:57:08.000
Chemical Name: SODIUM CITRATE
Common Name: SODIUM CITRATE
Case Number: 6132-04-3

Record ID: DEH2002-HUPFP-102535
Permit Status: Permit Renewed
Active Permit: Y
Child Record Id: DEH2017-HCHEM-0155566
Trade Secret: N
Hazardous Material Type: Pure
Last Updated: 2017-10-23T23:57:08.000
Chemical Name: SODIUM HYDROXIDE
Common Name: SODIUM HYDROXIDE
Case Number: 1310-73-2

Record ID: DEH2002-HUPFP-102535
Permit Status: Permit Renewed
Active Permit: Y
Child Record Id: DEH2017-HCHEM-0155567
Trade Secret: N
Hazardous Material Type: Pure
Last Updated: 2017-10-23T23:57:08.000
Chemical Name: SODIUM HYDROXIDE
Common Name: SODIUM HYDROXIDE
Case Number: 1310-73-2

Record ID: DEH2002-HUPFP-102535
Permit Status: Permit Renewed
Active Permit: Y
Child Record Id: DEH2017-HCHEM-0155568
Trade Secret: N
Hazardous Material Type: Pure
Last Updated: 2017-10-23T23:57:08.000
Chemical Name: SODIUM HYPOCHLORITE
Common Name: SODIUM HYPOCHLORITE
Case Number: 7681-52-9

Record ID: DEH2002-HUPFP-102535
Permit Status: Permit Renewed
Active Permit: Y
Child Record Id: DEH2017-HCHEM-0155569
Trade Secret: N
Hazardous Material Type: Pure
Last Updated: 2017-10-23T23:57:08.000
Chemical Name: SODIUM LAURYL SULFATE
Common Name: SODIUM LAURYL SULFATE
Case Number: 151-21-3

U C S D MAIN CAMPUS/MAYER HALL BLDG (Continued) **S102439541**

Record ID:	DEH2002-HUPFP-102535
Permit Status:	Permit Renewed
Active Permit:	Y
Child Record Id:	DEH2017-HCHEM-0155570
Trade Secret:	N
Hazardous Material Type:	Pure
Last Updated:	2017-10-23T23:57:08.000
Chemical Name:	SODIUM PHOSPHATE
Common Name:	SODIUM PHOSPHATE
Case Number:	7558-80-7

Record ID:	DEH2002-HUPFP-102535
Permit Status:	Permit Renewed
Active Permit:	Y
Child Record Id:	DEH2017-HCHEM-0155571
Trade Secret:	N
Hazardous Material Type:	Pure
Last Updated:	2017-10-23T23:57:08.000
Chemical Name:	SODIUM PHOSPHATE DIBASIC
Common Name:	SODIUM PHOSPHATE DIBASIC
Case Number:	7558-79-4

Record ID:	DEH2002-HUPFP-102535
Permit Status:	Permit Renewed
Active Permit:	Y
Child Record Id:	DEH2017-HCHEM-0155572
Trade Secret:	N
Hazardous Material Type:	Pure
Last Updated:	2017-10-23T23:57:08.000
Chemical Name:	SODIUM PHOSPHATE MONOBASIC
Common Name:	SODIUM PHOSPHATE MONOBASIC
Case Number:	10049-21-5

Record ID:	DEH2002-HUPFP-102535
Permit Status:	Permit Renewed
Active Permit:	Y
Child Record Id:	DEH2017-HCHEM-0155573
Trade Secret:	N
Hazardous Material Type:	Pure
Last Updated:	2017-10-23T23:57:08.000
Chemical Name:	SODIUM THIOSULFATE
Common Name:	SODIUM THIOSULFATE
Case Number:	7772-98-7

Record ID:	DEH2002-HUPFP-102535
Permit Status:	Permit Renewed
Active Permit:	Y
Child Record Id:	DEH2017-HCHEM-0155574
Trade Secret:	N
Hazardous Material Type:	Pure
Last Updated:	2017-10-23T23:57:08.000
Chemical Name:	SODIUM THIOSULFATE
Common Name:	SODIUM THIOSULFATE
Case Number:	7772-98-7

Record ID:	DEH2002-HUPFP-102535
Permit Status:	Permit Renewed

U C S D MAIN CAMPUS/MAYER HALL BLDG (Continued) **S102439541**

Active Permit:	Y
Child Record Id:	DEH2017-HCHEM-0155575
Trade Secret:	N
Hazardous Material Type:	Mixture
Last Updated:	2017-10-23T23:57:08.000
Chemical Name:	STOUT CAGE WASH DETERGENT
Common Name:	STOUT CAGE WASH DETERGENT
Case Number:	Not reported

Record ID:	DEH2002-HUPFP-102535
Permit Status:	Permit Renewed
Active Permit:	Y
Child Record Id:	DEH2017-HCHEM-0155576
Trade Secret:	N
Hazardous Material Type:	Pure
Last Updated:	2017-10-23T23:57:08.000
Chemical Name:	SUCROSE
Common Name:	SUCROSE
Case Number:	57-50-1

Record ID:	DEH2002-HUPFP-102535
Permit Status:	Permit Renewed
Active Permit:	Y
Child Record Id:	DEH2017-HCHEM-0155577
Trade Secret:	N
Hazardous Material Type:	Pure
Last Updated:	2017-10-23T23:57:08.000
Chemical Name:	TRICHLOROACETIC ACID
Common Name:	TRICHLOROACETIC ACID
Case Number:	76-03-9

Record ID:	DEH2002-HUPFP-102535
Permit Status:	Permit Renewed
Active Permit:	Y
Child Record Id:	DEH2017-HCHEM-0155578
Trade Secret:	N
Hazardous Material Type:	Pure
Last Updated:	2017-10-23T23:57:08.000
Chemical Name:	TRIZMA BASE
Common Name:	TRIZMA BASE
Case Number:	77-86-1

Record ID:	DEH2002-HUPFP-102535
Permit Status:	Permit Renewed
Active Permit:	Y
Child Record Id:	DEH2017-HCHEM-0155579
Trade Secret:	N
Hazardous Material Type:	Pure
Last Updated:	2017-10-23T23:57:08.000
Chemical Name:	TRIZMA HYDROCHLORIDE
Common Name:	TRIZMA HYDROCHLORIDE
Case Number:	1185-53-1

Record ID:	DEH2002-HUPFP-102535
Permit Status:	Permit Renewed
Active Permit:	Y
Child Record Id:	DEH2017-HCHEM-0155580

U C S D MAIN CAMPUS/MAYER HALL BLDG (Continued) **S102439541**

Trade Secret: N
Hazardous Material Type: Pure
Last Updated: 2017-10-23T23:57:08.000
Chemical Name: UREA
Common Name: UREA
Case Number: 57-13-6

Record ID: DEH2002-HUPFP-102535
Permit Status: Permit Renewed
Active Permit: Y
Child Record Id: DEH2017-HCHEM-0155581
Trade Secret: N
Hazardous Material Type: Pure
Last Updated: 2017-10-23T23:57:08.000
Chemical Name: XYLENE
Common Name: XYLENE
Case Number: 1330-20-7

Record ID: DEH2002-HUPFP-102535
Permit Status: Permit Renewed
Active Permit: Y
Child Record Id: DEH2017-HCHEM-0155582
Trade Secret: N
Hazardous Material Type: Pure
Last Updated: 2017-10-23T23:57:08.000
Chemical Name: YEAST EXTRACT
Common Name: YEAST EXTRACT
Case Number: 8119-29-0

Record ID: DEH2002-HUPFP-102535
Permit Status: Permit Renewed
Active Permit: Y
Child Record Id: DEH2017-HCHEM-0155583
Trade Secret: N
Hazardous Material Type: Mixture
Last Updated: 2017-10-23T23:57:08.000
Chemical Name: OIL
Common Name: OIL
Case Number: 8012-95-1

Record ID: DEH2002-HUPFP-102535
Permit Status: Permit Renewed
Active Permit: Y
Child Record Id: DEH2017-HCHEM-0155584
Trade Secret: N
Hazardous Material Type: Pure
Last Updated: 2017-10-23T23:57:08.000
Chemical Name: OIL
Common Name: OIL
Case Number: 8012-95-1

Record ID: DEH2002-HUPFP-102535
Permit Status: Permit Renewed
Active Permit: Y
Child Record Id: DEH2017-HCHEM-0155585
Trade Secret: N
Hazardous Material Type: Pure

U C S D MAIN CAMPUS/MAYER HALL BLDG (Continued) **S102439541**

Last Updated: 2017-10-23T23:57:08.000
Chemical Name: AIR COMPRESSED
Common Name: AIR COMPRESSED
Case Number: 132259-10-0

Record ID: DEH2002-HUPFP-102535
Permit Status: Permit Renewed
Active Permit: Y
Child Record Id: DEH2017-HCHEM-0155586
Trade Secret: N
Hazardous Material Type: Pure
Last Updated: 2017-10-23T23:57:08.000
Chemical Name: D(+)-GLUCOSE ANHYDROUS
Common Name: D(+)-GLUCOSE ANHYDROUS
Case Number: 50-99-7

Record ID: DEH2002-HUPFP-102535
Permit Status: Permit Renewed
Active Permit: Y
Child Record Id: DEH2017-HCHEM-0155587
Trade Secret: N
Hazardous Material Type: Pure
Last Updated: 2017-10-23T23:57:08.000
Chemical Name: ETHYL ALCOHOL
Common Name: ETHYL ALCOHOL
Case Number: 64-17-5

Record ID: DEH2002-HUPFP-102535
Permit Status: Permit Renewed
Active Permit: Y
Child Record Id: DEH2017-HCHEM-0155588
Trade Secret: N
Hazardous Material Type: Pure
Last Updated: 2017-10-23T23:57:08.000
Chemical Name: GLYCINE
Common Name: GLYCINE
Case Number: 56-40-6

Record ID: DEH2002-HUPFP-102535
Permit Status: Permit Renewed
Active Permit: Y
Child Record Id: DEH2017-HCHEM-0155589
Trade Secret: N
Hazardous Material Type: Pure
Last Updated: 2017-10-23T23:57:08.000
Chemical Name: NITROGEN
Common Name: NITROGEN
Case Number: 7727-37-9

Record ID: DEH2002-HUPFP-102535
Permit Status: Permit Renewed
Active Permit: Y
Child Record Id: DEH2017-HCHEM-0155590
Trade Secret: N
Hazardous Material Type: Pure
Last Updated: 2017-10-23T23:57:08.000
Chemical Name: NITROUS OXIDE

U C S D MAIN CAMPUS/MAYER HALL BLDG (Continued) **S102439541**

Common Name: NITROUS OXIDE
Case Number: 10024-97-2

Record ID: DEH2002-HUPFP-102535
Permit Status: Permit Renewed
Active Permit: Y
Child Record Id: DEH2017-HCHEM-0155591
Trade Secret: N
Hazardous Material Type: Pure
Last Updated: 2017-10-23T23:57:08.000
Chemical Name: OXYGEN
Common Name: OXYGEN
Case Number: 7782-44-7

Record ID: DEH2002-HUPFP-102535
Permit Status: Permit Renewed
Active Permit: Y
Child Record Id: DEH2017-HCHEM-0155592
Trade Secret: N
Hazardous Material Type: Pure
Last Updated: 2017-10-23T23:57:08.000
Chemical Name: SODIUM ACETATE, ANHYDROUS
Common Name: SODIUM ACETATE, ANHYDROUS
Case Number: 127-09-3

Record ID: DEH2002-HUPFP-102535
Permit Status: Permit Renewed
Active Permit: Y
Child Record Id: DEH2017-HCHEM-0155593
Trade Secret: N
Hazardous Material Type: Pure
Last Updated: 2017-10-23T23:57:08.000
Chemical Name: SODIUM CHLORIDE
Common Name: SODIUM CHLORIDE
Case Number: 7647-14-5

Record ID: DEH2002-HUPFP-102535
Permit Status: Permit Renewed
Active Permit: Y
Child Record Id: DEH2017-HCHEM-0155594
Trade Secret: N
Hazardous Material Type: Pure
Last Updated: 2017-10-23T23:57:08.000
Chemical Name: SODIUM CITRATE
Common Name: SODIUM CITRATE
Case Number: 6132-04-3

Record ID: DEH2002-HUPFP-102535
Permit Status: Permit Renewed
Active Permit: Y
Child Record Id: DEH2017-HCHEM-0155595
Trade Secret: N
Hazardous Material Type: Pure
Last Updated: 2017-10-23T23:57:08.000
Chemical Name: SODIUM HYDROXIDE
Common Name: SODIUM HYDROXIDE
Case Number: 1310-73-2

U C S D MAIN CAMPUS/MAYER HALL BLDG (Continued) **S102439541**

Record ID:	DEH2002-HUPFP-102535
Permit Status:	Permit Renewed
Active Permit:	Y
Child Record Id:	DEH2017-HCHEM-0155596
Trade Secret:	N
Hazardous Material Type:	Pure
Last Updated:	2017-10-23T23:57:08.000
Chemical Name:	SODIUM PHOSPHATE MONOBASIC
Common Name:	SODIUM PHOSPHATE MONOBASIC
Case Number:	10049-21-5

Record ID:	DEH2002-HUPFP-102535
Permit Status:	Permit Renewed
Active Permit:	Y
Child Record Id:	DEH2017-HCHEM-0155597
Trade Secret:	N
Hazardous Material Type:	Pure
Last Updated:	2017-10-23T23:57:08.000
Chemical Name:	SUCROSE
Common Name:	SUCROSE
Case Number:	57-50-1

Record ID:	DEH2002-HUPFP-102535
Permit Status:	Permit Renewed
Active Permit:	Y
Child Record Id:	DEH2017-HCHEM-0155598
Trade Secret:	N
Hazardous Material Type:	Pure
Last Updated:	2017-10-23T23:57:08.000
Chemical Name:	TRIZMA BASE
Common Name:	TRIZMA BASE
Case Number:	77-86-1

Record ID:	DEH2002-HUPFP-102535
Permit Status:	Permit Renewed
Active Permit:	Y
Child Record Id:	DEH2017-HCHEM-0155599
Trade Secret:	N
Hazardous Material Type:	Mixture
Last Updated:	2017-10-23T23:57:08.000
Chemical Name:	OIL
Common Name:	OIL
Case Number:	8012-95-1

Record ID:	DEH2002-HUPFP-102535
Permit Status:	Permit Renewed
Active Permit:	Y
Child Record Id:	DEH2017-HCHEM-0155600
Trade Secret:	N
Hazardous Material Type:	Pure
Last Updated:	2017-10-23T23:57:08.000
Chemical Name:	ACETONE
Common Name:	ACETONE
Case Number:	67-64-1

Record ID:	DEH2002-HUPFP-102535
Permit Status:	Permit Renewed

U C S D MAIN CAMPUS/MAYER HALL BLDG (Continued) **S102439541**

Active Permit:	Y
Child Record Id:	DEH2017-HCHEM-0155601
Trade Secret:	N
Hazardous Material Type:	Pure
Last Updated:	2017-10-23T23:57:08.000
Chemical Name:	ACETYLENE
Common Name:	ACETYLENE
Case Number:	74-86-2
Record ID:	DEH2002-HUPFP-102535
Permit Status:	Permit Renewed
Active Permit:	Y
Child Record Id:	DEH2017-HCHEM-0155602
Trade Secret:	N
Hazardous Material Type:	Pure
Last Updated:	2017-10-23T23:57:08.000
Chemical Name:	AIR COMPRESSED
Common Name:	AIR COMPRESSED
Case Number:	132259-10-0
Record ID:	DEH2002-HUPFP-102535
Permit Status:	Permit Renewed
Active Permit:	Y
Child Record Id:	DEH2017-HCHEM-0155603
Trade Secret:	N
Hazardous Material Type:	Pure
Last Updated:	2017-10-23T23:57:08.000
Chemical Name:	NITROGEN
Common Name:	NITROGEN
Case Number:	7727-37-9
Record ID:	DEH2002-HUPFP-102535
Permit Status:	Permit Renewed
Active Permit:	Y
Child Record Id:	DEH2017-HCHEM-0155604
Trade Secret:	N
Hazardous Material Type:	Mixture
Last Updated:	2017-10-23T23:57:08.000
Chemical Name:	OIL
Common Name:	OIL
Case Number:	8012-95-1
Record ID:	DEH2002-HUPFP-102535
Permit Status:	Permit Renewed
Active Permit:	Y
Child Record Id:	DEH2017-HCHEM-0155605
Trade Secret:	N
Hazardous Material Type:	Pure
Last Updated:	2017-10-23T23:57:08.000
Chemical Name:	OXYGEN
Common Name:	OXYGEN
Case Number:	7782-44-7
Record ID:	DEH2002-HUPFP-102535
Permit Status:	Permit Renewed
Active Permit:	Y
Child Record Id:	DEH2017-HCHEM-0155606

U C S D MAIN CAMPUS/MAYER HALL BLDG (Continued) **S102439541**

Trade Secret: N
Hazardous Material Type: Pure
Last Updated: 2017-10-23T23:57:08.000
Chemical Name: STEEL MIX WELDING GAS
Common Name: STEEL MIX WELDING GAS
Case Number: Not reported

Record ID: DEH2002-HUPFP-102535
Permit Status: Permit Renewed
Active Permit: Y
Child Record Id: DEH2017-HCHEM-0155607
Trade Secret: N
Hazardous Material Type: Pure
Last Updated: 2017-10-23T23:57:08.000
Chemical Name: DIESEL
Common Name: DIESEL
Case Number: 68334-30-5

Record ID: DEH2002-HUPFP-102535
Permit Status: Permit Renewed
Active Permit: Y
Child Record Id: DEH2017-HCHEM-0155608
Trade Secret: N
Hazardous Material Type: Pure
Last Updated: 2017-10-23T23:57:08.000
Chemical Name: OIL
Common Name: OIL
Case Number: 8012-95-1

Record ID: DEH2002-HUPFP-102535
Permit Status: Permit Renewed
Active Permit: Y
Child Record Id: DEH2017-HCHEM-0155609
Trade Secret: N
Hazardous Material Type: Pure
Last Updated: 2017-10-23T23:57:08.000
Chemical Name: Dielectric Oil
Common Name: Mineral Oil
Case Number: 8012-95-1

Record ID: DEH2002-HUPFP-102535
Permit Status: Permit Renewed
Active Permit: Y
Child Record Id: DEH2017-HCHEM-0155610
Trade Secret: N
Hazardous Material Type: Pure
Last Updated: 2017-10-23T23:57:08.000
Chemical Name: AGAR
Common Name: AGAR
Case Number: 9002-18-0

Record ID: DEH2002-HUPFP-102535
Permit Status: Permit Renewed
Active Permit: Y
Child Record Id: DEH2017-HCHEM-0155611
Trade Secret: N
Hazardous Material Type: Pure

U C S D MAIN CAMPUS/MAYER HALL BLDG (Continued) **S102439541**

Last Updated: 2017-10-23T23:57:08.000
Chemical Name: AIR COMPRESSED
Common Name: AIR COMPRESSED
Case Number: 132259-10-0

Record ID: DEH2002-HUPFP-102535
Permit Status: Permit Renewed
Active Permit: Y
Child Record Id: DEH2017-HCHEM-0155612
Trade Secret: N
Hazardous Material Type: Pure
Last Updated: 2017-10-23T23:57:08.000
Chemical Name: AMMONIUM SULFATE
Common Name: AMMONIUM SULFATE
Case Number: 7783-20-2

Record ID: DEH2002-HUPFP-102535
Permit Status: Permit Renewed
Active Permit: Y
Child Record Id: DEH2017-HCHEM-0155613
Trade Secret: N
Hazardous Material Type: Pure
Last Updated: 2017-10-23T23:57:08.000
Chemical Name: BORIC ACID
Common Name: BORIC ACID
Case Number: 10043-35-3

Record ID: DEH2002-HUPFP-102535
Permit Status: Permit Renewed
Active Permit: Y
Child Record Id: DEH2017-HCHEM-0155614
Trade Secret: N
Hazardous Material Type: Pure
Last Updated: 2017-10-23T23:57:08.000
Chemical Name: CALCIUM CHLORIDE
Common Name: CALCIUM CHLORIDE
Case Number: 10043-52-4

Record ID: DEH2002-HUPFP-102535
Permit Status: Permit Renewed
Active Permit: Y
Child Record Id: DEH2017-HCHEM-0155615
Trade Secret: N
Hazardous Material Type: Pure
Last Updated: 2017-10-23T23:57:08.000
Chemical Name: CARBON DIOXIDE
Common Name: CARBON DIOXIDE
Case Number: 124-38-9

Record ID: DEH2002-HUPFP-102535
Permit Status: Permit Renewed
Active Permit: Y
Child Record Id: DEH2017-HCHEM-0155616
Trade Secret: N
Hazardous Material Type: Pure
Last Updated: 2017-10-23T23:57:08.000
Chemical Name: CITRIC ACID

U C S D MAIN CAMPUS/MAYER HALL BLDG (Continued) **S102439541**

Common Name: CITRIC ACID
Case Number: 77-92-9

Record ID: DEH2002-HUPFP-102535
Permit Status: Permit Renewed
Active Permit: Y
Child Record Id: DEH2017-HCHEM-0155617
Trade Secret: N
Hazardous Material Type: Pure
Last Updated: 2017-10-23T23:57:08.000
Chemical Name: D(+)-GLUCOSE ANHYDROUS
Common Name: D(+)-GLUCOSE ANHYDROUS
Case Number: 50-99-7

Record ID: DEH2002-HUPFP-102535
Permit Status: Permit Renewed
Active Permit: Y
Child Record Id: DEH2017-HCHEM-0155618
Trade Secret: N
Hazardous Material Type: Pure
Last Updated: 2017-10-23T23:57:08.000
Chemical Name: DIMETHYL SULFOXIDE
Common Name: DIMETHYL SULFOXIDE
Case Number: 67-68-5

Record ID: DEH2002-HUPFP-102535
Permit Status: Permit Renewed
Active Permit: Y
Child Record Id: DEH2017-HCHEM-0155619
Trade Secret: N
Hazardous Material Type: Pure
Last Updated: 2017-10-23T23:57:08.000
Chemical Name: ETHYL ACETATE
Common Name: ETHYL ACETATE
Case Number: 141-78-6

Record ID: DEH2002-HUPFP-102535
Permit Status: Permit Renewed
Active Permit: Y
Child Record Id: DEH2017-HCHEM-0155620
Trade Secret: N
Hazardous Material Type: Pure
Last Updated: 2017-10-23T23:57:08.000
Chemical Name: ETHYL ALCOHOL
Common Name: ETHYL ALCOHOL
Case Number: 64-17-5

Record ID: DEH2002-HUPFP-102535
Permit Status: Permit Renewed
Active Permit: Y
Child Record Id: DEH2017-HCHEM-0155621
Trade Secret: N
Hazardous Material Type: Pure
Last Updated: 2017-10-23T23:57:08.000
Chemical Name: ETHYLENEDIAMINE TETRAACETIC ACID
Common Name: ETHYLENEDIAMINE TETRAACETIC ACID
Case Number: 60-00-4

U C S D MAIN CAMPUS/MAYER HALL BLDG (Continued) **S102439541**

Record ID:	DEH2002-HUPFP-102535
Permit Status:	Permit Renewed
Active Permit:	Y
Child Record Id:	DEH2017-HCHEM-0155622
Trade Secret:	N
Hazardous Material Type:	Pure
Last Updated:	2017-10-23T23:57:08.000
Chemical Name:	FORMALDEHYDE
Common Name:	FORMALDEHYDE
Case Number:	50-00-0

Record ID:	DEH2002-HUPFP-102535
Permit Status:	Permit Renewed
Active Permit:	Y
Child Record Id:	DEH2017-HCHEM-0155623
Trade Secret:	N
Hazardous Material Type:	Pure
Last Updated:	2017-10-23T23:57:08.000
Chemical Name:	GLYCERIN
Common Name:	GLYCERIN
Case Number:	56-81-5

Record ID:	DEH2002-HUPFP-102535
Permit Status:	Permit Renewed
Active Permit:	Y
Child Record Id:	DEH2017-HCHEM-0155624
Trade Secret:	N
Hazardous Material Type:	Pure
Last Updated:	2017-10-23T23:57:08.000
Chemical Name:	GLYCINE
Common Name:	GLYCINE
Case Number:	56-40-6

Record ID:	DEH2002-HUPFP-102535
Permit Status:	Permit Renewed
Active Permit:	Y
Child Record Id:	DEH2017-HCHEM-0155625
Trade Secret:	N
Hazardous Material Type:	Pure
Last Updated:	2017-10-23T23:57:08.000
Chemical Name:	GUANIDINE HYDROCHLORIDE
Common Name:	GUANIDINE HYDROCHLORIDE
Case Number:	50-01-1

Record ID:	DEH2002-HUPFP-102535
Permit Status:	Permit Renewed
Active Permit:	Y
Child Record Id:	DEH2017-HCHEM-0155626
Trade Secret:	N
Hazardous Material Type:	Pure
Last Updated:	2017-10-23T23:57:08.000
Chemical Name:	HELIUM
Common Name:	HELIUM
Case Number:	7440-59-7

Record ID:	DEH2002-HUPFP-102535
Permit Status:	Permit Renewed

U C S D MAIN CAMPUS/MAYER HALL BLDG (Continued) **S102439541**

Active Permit:	Y
Child Record Id:	DEH2017-HCHEM-0155627
Trade Secret:	N
Hazardous Material Type:	Pure
Last Updated:	2017-10-23T23:57:08.000
Chemical Name:	HEXANE
Common Name:	HEXANE
Case Number:	110-54-3
Record ID:	DEH2002-HUPFP-102535
Permit Status:	Permit Renewed
Active Permit:	Y
Child Record Id:	DEH2017-HCHEM-0155628
Trade Secret:	N
Hazardous Material Type:	Pure
Last Updated:	2017-10-23T23:57:08.000
Chemical Name:	HYDROCHLORIC ACID
Common Name:	HYDROCHLORIC ACID
Case Number:	7647-01-0
Record ID:	DEH2002-HUPFP-102535
Permit Status:	Permit Renewed
Active Permit:	Y
Child Record Id:	DEH2017-HCHEM-0155629
Trade Secret:	N
Hazardous Material Type:	Pure
Last Updated:	2017-10-23T23:57:08.000
Chemical Name:	MAGNESIUM SULFATE
Common Name:	MAGNESIUM SULFATE
Case Number:	7487-88-9
Record ID:	DEH2002-HUPFP-102535
Permit Status:	Permit Renewed
Active Permit:	Y
Child Record Id:	DEH2017-HCHEM-0155630
Trade Secret:	N
Hazardous Material Type:	Pure
Last Updated:	2017-10-23T23:57:08.000
Chemical Name:	METHYL ALCOHOL
Common Name:	METHYL ALCOHOL
Case Number:	67-56-1
Record ID:	DEH2002-HUPFP-102535
Permit Status:	Permit Renewed
Active Permit:	Y
Child Record Id:	DEH2017-HCHEM-0155631
Trade Secret:	N
Hazardous Material Type:	Pure
Last Updated:	2017-10-23T23:57:08.000
Chemical Name:	NITRIC ACID >68%
Common Name:	NITRIC ACID >68%
Case Number:	7697-37-2
Record ID:	DEH2002-HUPFP-102535
Permit Status:	Permit Renewed
Active Permit:	Y
Child Record Id:	DEH2017-HCHEM-0155632

U C S D MAIN CAMPUS/MAYER HALL BLDG (Continued) **S102439541**

Trade Secret: N
Hazardous Material Type: Pure
Last Updated: 2017-10-23T23:57:08.000
Chemical Name: NITROGEN
Common Name: NITROGEN
Case Number: 7727-37-9

Record ID: DEH2002-HUPFP-102535
Permit Status: Permit Renewed
Active Permit: Y
Child Record Id: DEH2017-HCHEM-0155633
Trade Secret: N
Hazardous Material Type: Pure
Last Updated: 2017-10-23T23:57:08.000
Chemical Name: NITROGEN
Common Name: NITROGEN
Case Number: 7727-37-9

Record ID: DEH2002-HUPFP-102535
Permit Status: Permit Renewed
Active Permit: Y
Child Record Id: DEH2017-HCHEM-0155634
Trade Secret: N
Hazardous Material Type: Pure
Last Updated: 2017-10-23T23:57:08.000
Chemical Name: OXYGEN
Common Name: OXYGEN
Case Number: 7782-44-7

Record ID: DEH2002-HUPFP-102535
Permit Status: Permit Renewed
Active Permit: Y
Child Record Id: DEH2017-HCHEM-0155635
Trade Secret: N
Hazardous Material Type: Pure
Last Updated: 2017-10-23T23:57:08.000
Chemical Name: PARAFORMALDEHYDE
Common Name: PARAFORMALDEHYDE
Case Number: 30525-89-4

Record ID: DEH2002-HUPFP-102535
Permit Status: Permit Renewed
Active Permit: Y
Child Record Id: DEH2017-HCHEM-0155636
Trade Secret: N
Hazardous Material Type: Pure
Last Updated: 2017-10-23T23:57:08.000
Chemical Name: POLY(ETHYLENE GLYCOL)
Common Name: POLY(ETHYLENE GLYCOL)
Case Number: 25322-68-3

Record ID: DEH2002-HUPFP-102535
Permit Status: Permit Renewed
Active Permit: Y
Child Record Id: DEH2017-HCHEM-0155637
Trade Secret: N
Hazardous Material Type: Pure

U C S D MAIN CAMPUS/MAYER HALL BLDG (Continued) **S102439541**

Last Updated: 2017-10-23T23:57:08.000
Chemical Name: POTASSIUM CHLORIDE
Common Name: POTASSIUM CHLORIDE
Case Number: 7447-40-7

Record ID: DEH2002-HUPFP-102535
Permit Status: Permit Renewed
Active Permit: Y
Child Record Id: DEH2017-HCHEM-0155638
Trade Secret: N
Hazardous Material Type: Pure
Last Updated: 2017-10-23T23:57:08.000
Chemical Name: POTASSIUM HYDROXIDE
Common Name: POTASSIUM HYDROXIDE
Case Number: 1310-58-3

Record ID: DEH2002-HUPFP-102535
Permit Status: Permit Renewed
Active Permit: Y
Child Record Id: DEH2017-HCHEM-0155639
Trade Secret: N
Hazardous Material Type: Pure
Last Updated: 2017-10-23T23:57:08.000
Chemical Name: POTASSIUM PHOSPHATE DIBASIC
Common Name: POTASSIUM PHOSPHATE DIBASIC
Case Number: 7758-11-4

Record ID: DEH2002-HUPFP-102535
Permit Status: Permit Renewed
Active Permit: Y
Child Record Id: DEH2017-HCHEM-0155640
Trade Secret: N
Hazardous Material Type: Pure
Last Updated: 2017-10-23T23:57:08.000
Chemical Name: POTASSIUM PHOSPHATE MONOBASIC
Common Name: POTASSIUM PHOSPHATE MONOBASIC
Case Number: 7778-77-0

Record ID: DEH2002-HUPFP-102535
Permit Status: Permit Renewed
Active Permit: Y
Child Record Id: DEH2017-HCHEM-0155688
Trade Secret: N
Hazardous Material Type: Pure
Last Updated: 2017-10-23T23:57:08.000
Chemical Name: NITROGEN
Common Name: NITROGEN
Case Number: 7727-37-9

Record ID: DEH2002-HUPFP-102535
Permit Status: Permit Renewed
Active Permit: Y
Child Record Id: DEH2017-HCHEM-0155641
Trade Secret: N
Hazardous Material Type: Pure
Last Updated: 2017-10-23T23:57:08.000
Chemical Name: SODIUM ACETATE, ANHYDROUS

U C S D MAIN CAMPUS/MAYER HALL BLDG (Continued) **S102439541**

Common Name: SODIUM ACETATE, ANHYDROUS
Case Number: 127-09-3

Record ID: DEH2002-HUPFP-102535
Permit Status: Permit Renewed
Active Permit: Y
Child Record Id: DEH2017-HCHEM-0155642
Trade Secret: N
Hazardous Material Type: Pure
Last Updated: 2017-10-23T23:57:08.000
Chemical Name: SODIUM BICARBONATE
Common Name: SODIUM BICARBONATE
Case Number: 144-55-8

Record ID: DEH2002-HUPFP-102535
Permit Status: Permit Renewed
Active Permit: Y
Child Record Id: DEH2017-HCHEM-0155643
Trade Secret: N
Hazardous Material Type: Pure
Last Updated: 2017-10-23T23:57:08.000
Chemical Name: SODIUM CARBONATE
Common Name: SODIUM CARBONATE
Case Number: 497-19-8

Record ID: DEH2002-HUPFP-102535
Permit Status: Permit Renewed
Active Permit: Y
Child Record Id: DEH2017-HCHEM-0155644
Trade Secret: N
Hazardous Material Type: Pure
Last Updated: 2017-10-23T23:57:08.000
Chemical Name: SODIUM CHLORIDE
Common Name: SODIUM CHLORIDE
Case Number: 7647-14-5

Record ID: DEH2002-HUPFP-102535
Permit Status: Permit Renewed
Active Permit: Y
Child Record Id: DEH2017-HCHEM-0155645
Trade Secret: N
Hazardous Material Type: Pure
Last Updated: 2017-10-23T23:57:08.000
Chemical Name: SODIUM CITRATE
Common Name: SODIUM CITRATE
Case Number: 6132-04-3

Record ID: DEH2002-HUPFP-102535
Permit Status: Permit Renewed
Active Permit: Y
Child Record Id: DEH2017-HCHEM-0155646
Trade Secret: N
Hazardous Material Type: Pure
Last Updated: 2017-10-23T23:57:08.000
Chemical Name: SODIUM HYDROXIDE
Common Name: SODIUM HYDROXIDE
Case Number: 1310-73-2

U C S D MAIN CAMPUS/MAYER HALL BLDG (Continued) **S102439541**

Record ID:	DEH2002-HUPFP-102535
Permit Status:	Permit Renewed
Active Permit:	Y
Child Record Id:	DEH2017-HCHEM-0155647
Trade Secret:	N
Hazardous Material Type:	Pure
Last Updated:	2017-10-23T23:57:08.000
Chemical Name:	SODIUM LAURYL SULFATE
Common Name:	SODIUM LAURYL SULFATE
Case Number:	151-21-3

Record ID:	DEH2002-HUPFP-102535
Permit Status:	Permit Renewed
Active Permit:	Y
Child Record Id:	DEH2017-HCHEM-0155648
Trade Secret:	N
Hazardous Material Type:	Pure
Last Updated:	2017-10-23T23:57:08.000
Chemical Name:	SODIUM PHOSPHATE
Common Name:	SODIUM PHOSPHATE
Case Number:	10039-32-4

Record ID:	DEH2002-HUPFP-102535
Permit Status:	Permit Renewed
Active Permit:	Y
Child Record Id:	DEH2017-HCHEM-0155649
Trade Secret:	N
Hazardous Material Type:	Pure
Last Updated:	2017-10-23T23:57:08.000
Chemical Name:	SODIUM PHOSPHATE DIBASIC
Common Name:	SODIUM PHOSPHATE DIBASIC
Case Number:	7558-79-4

Record ID:	DEH2002-HUPFP-102535
Permit Status:	Permit Renewed
Active Permit:	Y
Child Record Id:	DEH2017-HCHEM-0155650
Trade Secret:	N
Hazardous Material Type:	Pure
Last Updated:	2017-10-23T23:57:08.000
Chemical Name:	SODIUM PHOSPHATE MONOBASIC
Common Name:	SODIUM PHOSPHATE MONOBASIC
Case Number:	10049-21-5

Record ID:	DEH2002-HUPFP-102535
Permit Status:	Permit Renewed
Active Permit:	Y
Child Record Id:	DEH2017-HCHEM-0155651
Trade Secret:	N
Hazardous Material Type:	Pure
Last Updated:	2017-10-23T23:57:08.000
Chemical Name:	SODIUM THIOSULFATE
Common Name:	SODIUM THIOSULFATE
Case Number:	7772-98-7

Record ID:	DEH2002-HUPFP-102535
Permit Status:	Permit Renewed

U C S D MAIN CAMPUS/MAYER HALL BLDG (Continued) **S102439541**

Active Permit:	Y
Child Record Id:	DEH2017-HCHEM-0155652
Trade Secret:	N
Hazardous Material Type:	Pure
Last Updated:	2017-10-23T23:57:08.000
Chemical Name:	SUCROSE
Common Name:	SUCROSE
Case Number:	57-50-1
Record ID:	DEH2002-HUPFP-102535
Permit Status:	Permit Renewed
Active Permit:	Y
Child Record Id:	DEH2017-HCHEM-0155653
Trade Secret:	N
Hazardous Material Type:	Pure
Last Updated:	2017-10-23T23:57:08.000
Chemical Name:	SULFURIC ACID
Common Name:	SULFURIC ACID
Case Number:	7664-93-9
Record ID:	DEH2002-HUPFP-102535
Permit Status:	Permit Renewed
Active Permit:	Y
Child Record Id:	DEH2017-HCHEM-0155654
Trade Secret:	N
Hazardous Material Type:	Pure
Last Updated:	2017-10-23T23:57:08.000
Chemical Name:	TRICHLOROACETIC ACID
Common Name:	TRICHLOROACETIC ACID
Case Number:	76-03-9
Record ID:	DEH2002-HUPFP-102535
Permit Status:	Permit Renewed
Active Permit:	Y
Child Record Id:	DEH2017-HCHEM-0155655
Trade Secret:	N
Hazardous Material Type:	Pure
Last Updated:	2017-10-23T23:57:08.000
Chemical Name:	TRIZMA BASE
Common Name:	TRIZMA BASE
Case Number:	77-86-1
Record ID:	DEH2002-HUPFP-102535
Permit Status:	Permit Renewed
Active Permit:	Y
Child Record Id:	DEH2017-HCHEM-0155656
Trade Secret:	N
Hazardous Material Type:	Pure
Last Updated:	2017-10-23T23:57:08.000
Chemical Name:	TRIZMA HYDROCHLORIDE
Common Name:	TRIZMA HYDROCHLORIDE
Case Number:	1185-53-1
Record ID:	DEH2002-HUPFP-102535
Permit Status:	Permit Renewed
Active Permit:	Y
Child Record Id:	DEH2017-HCHEM-0155657

U C S D MAIN CAMPUS/MAYER HALL BLDG (Continued) **S102439541**

Trade Secret:	N
Hazardous Material Type:	Pure
Last Updated:	2017-10-23T23:57:08.000
Chemical Name:	UREA
Common Name:	UREA
Case Number:	57-13-6
Record ID:	DEH2002-HUPFP-102535
Permit Status:	Permit Renewed
Active Permit:	Y
Child Record Id:	DEH2017-HCHEM-0155658
Trade Secret:	N
Hazardous Material Type:	Pure
Last Updated:	2017-10-23T23:57:08.000
Chemical Name:	XYLENE
Common Name:	XYLENE
Case Number:	1330-20-7
Record ID:	DEH2002-HUPFP-102535
Permit Status:	Permit Renewed
Active Permit:	Y
Child Record Id:	DEH2017-HCHEM-0155659
Trade Secret:	N
Hazardous Material Type:	Pure
Last Updated:	2017-10-23T23:57:08.000
Chemical Name:	YEAST EXTRACT
Common Name:	YEAST EXTRACT
Case Number:	8119-29-0
Record ID:	DEH2002-HUPFP-102535
Permit Status:	Permit Renewed
Active Permit:	Y
Child Record Id:	DEH2017-HCHEM-0155660
Trade Secret:	N
Hazardous Material Type:	Pure
Last Updated:	2017-10-23T23:57:08.000
Chemical Name:	2-PROPANOL
Common Name:	2-PROPANOL
Case Number:	67-63-0
Record ID:	DEH2002-HUPFP-102535
Permit Status:	Permit Renewed
Active Permit:	Y
Child Record Id:	DEH2017-HCHEM-0155661
Trade Secret:	N
Hazardous Material Type:	Mixture
Last Updated:	2017-10-23T23:57:08.000
Chemical Name:	5% HYDROGEN, 95% NITROGEN
Common Name:	5% HYDROGEN, 95% NITROGEN
Case Number:	Not reported
Record ID:	DEH2002-HUPFP-102535
Permit Status:	Permit Renewed
Active Permit:	Y
Child Record Id:	DEH2017-HCHEM-0155662
Trade Secret:	N
Hazardous Material Type:	Pure

U C S D MAIN CAMPUS/MAYER HALL BLDG (Continued) **S102439541**

Last Updated: 2017-10-23T23:57:08.000
Chemical Name: ACETIC ACID
Common Name: ACETIC ACID
Case Number: 64-19-7

Record ID: DEH2002-HUPFP-102535
Permit Status: Permit Renewed
Active Permit: Y
Child Record Id: DEH2017-HCHEM-0155663
Trade Secret: N
Hazardous Material Type: Pure
Last Updated: 2017-10-23T23:57:08.000
Chemical Name: ACETONE
Common Name: ACETONE
Case Number: 67-64-1

Record ID: DEH2002-HUPFP-102535
Permit Status: Permit Renewed
Active Permit: Y
Child Record Id: DEH2017-HCHEM-0155664
Trade Secret: N
Hazardous Material Type: Pure
Last Updated: 2017-10-23T23:57:08.000
Chemical Name: ACETONITRILE
Common Name: ACETONITRILE
Case Number: 75-05-8

Record ID: DEH2002-HUPFP-102535
Permit Status: Permit Renewed
Active Permit: Y
Child Record Id: DEH2017-HCHEM-0155665
Trade Secret: N
Hazardous Material Type: Pure
Last Updated: 2017-10-23T23:57:08.000
Chemical Name: AIR COMPRESSED
Common Name: AIR COMPRESSED
Case Number: 132259-10-0

Record ID: DEH2002-HUPFP-102535
Permit Status: Permit Renewed
Active Permit: Y
Child Record Id: DEH2017-HCHEM-0155666
Trade Secret: N
Hazardous Material Type: Mixture
Last Updated: 2017-10-23T23:57:08.000
Chemical Name: CARBON DIOXIDE @ 1000 PPM BAL AIR
Common Name: CARBON DIOXIDE @ 1000 PPM BAL AIR
Case Number: Not reported

Record ID: DEH2002-HUPFP-102535
Permit Status: Permit Renewed
Active Permit: Y
Child Record Id: DEH2017-HCHEM-0155667
Trade Secret: N
Hazardous Material Type: Mixture
Last Updated: 2017-10-23T23:57:08.000
Chemical Name: CARBON DIOXIDE @ 1200 PPM BAL AIR

U C S D MAIN CAMPUS/MAYER HALL BLDG (Continued) **S102439541**

Common Name: CARBON DIOXIDE @ 1200 PPM BAL AIR
Case Number: Not reported

Record ID: DEH2002-HUPFP-102535
Permit Status: Permit Renewed
Active Permit: Y
Child Record Id: DEH2017-HCHEM-0155668
Trade Secret: N
Hazardous Material Type: Pure
Last Updated: 2017-10-23T23:57:08.000
Chemical Name: CHLOROFORM
Common Name: CHLOROFORM
Case Number: 67-66-3

Record ID: DEH2002-HUPFP-102535
Permit Status: Permit Renewed
Active Permit: Y
Child Record Id: DEH2017-HCHEM-0155669
Trade Secret: N
Hazardous Material Type: Pure
Last Updated: 2017-10-23T23:57:08.000
Chemical Name: DICHLOROMETHANE
Common Name: DICHLOROMETHANE
Case Number: 75-09-2

Record ID: DEH2002-HUPFP-102535
Permit Status: Permit Renewed
Active Permit: Y
Child Record Id: DEH2017-HCHEM-0155670
Trade Secret: N
Hazardous Material Type: Pure
Last Updated: 2017-10-23T23:57:08.000
Chemical Name: HYDROGEN
Common Name: HYDROGEN
Case Number: 1333-74-0

Record ID: DEH2002-HUPFP-102535
Permit Status: Permit Renewed
Active Permit: Y
Child Record Id: DEH2017-HCHEM-0155671
Trade Secret: N
Hazardous Material Type: Pure
Last Updated: 2017-10-23T23:57:08.000
Chemical Name: METHANE
Common Name: METHANE
Case Number: 74-82-8

Record ID: DEH2002-HUPFP-102535
Permit Status: Permit Renewed
Active Permit: Y
Child Record Id: DEH2017-HCHEM-0155672
Trade Secret: N
Hazardous Material Type: Mixture
Last Updated: 2017-10-23T23:57:08.000
Chemical Name: OXYGEN < 22%, BALANCE NITROGEN
Common Name: OXYGEN < 22%, BALANCE NITROGEN
Case Number: Not reported

U C S D MAIN CAMPUS/MAYER HALL BLDG (Continued) **S102439541**

Record ID:	DEH2002-HUPFP-102535
Permit Status:	Permit Renewed
Active Permit:	Y
Child Record Id:	DEH2017-HCHEM-0155673
Trade Secret:	N
Hazardous Material Type:	Mixture
Last Updated:	2017-10-23T23:57:08.000
Chemical Name:	OIL
Common Name:	OIL
Case Number:	8012-95-1

Record ID:	DEH2002-HUPFP-102535
Permit Status:	Permit Renewed
Active Permit:	Y
Child Record Id:	DEH2017-HCHEM-0155674
Trade Secret:	N
Hazardous Material Type:	Pure
Last Updated:	2017-10-23T23:57:08.000
Chemical Name:	ACETYLENE
Common Name:	ACETYLENE
Case Number:	74-86-2

Record ID:	DEH2002-HUPFP-102535
Permit Status:	Permit Renewed
Active Permit:	Y
Child Record Id:	DEH2017-HCHEM-0155675
Trade Secret:	N
Hazardous Material Type:	Pure
Last Updated:	2017-10-23T23:57:08.000
Chemical Name:	ARGON
Common Name:	ARGON
Case Number:	7440-37-1

Record ID:	DEH2002-HUPFP-102535
Permit Status:	Permit Renewed
Active Permit:	Y
Child Record Id:	DEH2017-HCHEM-0155676
Trade Secret:	N
Hazardous Material Type:	Pure
Last Updated:	2017-10-23T23:57:08.000
Chemical Name:	CARBON DIOXIDE
Common Name:	CARBON DIOXIDE
Case Number:	124-38-9

Record ID:	DEH2002-HUPFP-102535
Permit Status:	Permit Renewed
Active Permit:	Y
Child Record Id:	DEH2017-HCHEM-0155677
Trade Secret:	N
Hazardous Material Type:	Pure
Last Updated:	2017-10-23T23:57:08.000
Chemical Name:	DIESEL
Common Name:	DIESEL
Case Number:	68334-30-5

Record ID:	DEH2002-HUPFP-102535
Permit Status:	Permit Renewed

U C S D MAIN CAMPUS/MAYER HALL BLDG (Continued) **S102439541**

Active Permit: Y
Child Record Id: DEH2017-HCHEM-0155678
Trade Secret: N
Hazardous Material Type: Pure
Last Updated: 2017-10-23T23:57:08.000
Chemical Name: HELIUM
Common Name: HELIUM
Case Number: 7440-59-7

Record ID: DEH2002-HUPFP-102535
Permit Status: Permit Renewed
Active Permit: Y
Child Record Id: DEH2017-HCHEM-0155679
Trade Secret: N
Hazardous Material Type: Pure
Last Updated: 2017-10-23T23:57:08.000
Chemical Name: NITROGEN
Common Name: NITROGEN
Case Number: 7727-37-9

Record ID: DEH2002-HUPFP-102535
Permit Status: Permit Renewed
Active Permit: Y
Child Record Id: DEH2017-HCHEM-0155680
Trade Secret: N
Hazardous Material Type: Pure
Last Updated: 2017-10-23T23:57:08.000
Chemical Name: OIL
Common Name: OIL
Case Number: 8012-95-1

Record ID: DEH2002-HUPFP-102535
Permit Status: Permit Renewed
Active Permit: Y
Child Record Id: DEH2017-HCHEM-0155681
Trade Secret: N
Hazardous Material Type: Pure
Last Updated: 2017-10-23T23:57:08.000
Chemical Name: OXYGEN
Common Name: OXYGEN
Case Number: 7782-44-7

Record ID: DEH2002-HUPFP-102535
Permit Status: Permit Renewed
Active Permit: Y
Child Record Id: DEH2017-HCHEM-0155682
Trade Secret: N
Hazardous Material Type: Mixture
Last Updated: 2017-10-23T23:57:08.000
Chemical Name: OIL
Common Name: OIL
Case Number: 8012-95-1

Record ID: DEH2002-HUPFP-102535
Permit Status: Permit Renewed
Active Permit: Y
Child Record Id: DEH2017-HCHEM-0155683

U C S D MAIN CAMPUS/MAYER HALL BLDG (Continued) **S102439541**

Trade Secret:	N
Hazardous Material Type:	Pure
Last Updated:	2017-10-23T23:57:08.000
Chemical Name:	PAINT
Common Name:	PAINT
Case Number:	8052-41-3
Record ID:	DEH2002-HUPFP-102535
Permit Status:	Permit Renewed
Active Permit:	Y
Child Record Id:	DEH2017-HCHEM-0155684
Trade Secret:	N
Hazardous Material Type:	Pure
Last Updated:	2017-10-23T23:57:08.000
Chemical Name:	2-PROPANOL
Common Name:	2-PROPANOL
Case Number:	67-63-0
Record ID:	DEH2002-HUPFP-102535
Permit Status:	Permit Renewed
Active Permit:	Y
Child Record Id:	DEH2017-HCHEM-0155685
Trade Secret:	N
Hazardous Material Type:	Pure
Last Updated:	2017-10-23T23:57:08.000
Chemical Name:	ACETYLENE
Common Name:	ACETYLENE
Case Number:	74-86-2
Record ID:	DEH2002-HUPFP-102535
Permit Status:	Permit Renewed
Active Permit:	Y
Child Record Id:	DEH2017-HCHEM-0155686
Trade Secret:	N
Hazardous Material Type:	Mixture
Last Updated:	2017-10-23T23:57:08.000
Chemical Name:	LEAD ACID BATTERIES
Common Name:	LEAD ACID BATTERIES
Case Number:	Not reported
Record ID:	DEH2002-HUPFP-102535
Permit Status:	Permit Renewed
Active Permit:	Y
Child Record Id:	DEH2017-HCHEM-0155687
Trade Secret:	N
Hazardous Material Type:	Pure
Last Updated:	2017-10-23T23:57:08.000
Chemical Name:	LITHIUM BATTERY
Common Name:	LITHIUM BATTERY
Case Number:	Not reported
Record ID:	DEH2002-HUPFP-102535
Permit Status:	Permit Renewed
Active Permit:	Y
Child Record Id:	DEH2017-HCHEM-0155689
Trade Secret:	N
Hazardous Material Type:	Pure

U C S D MAIN CAMPUS/MAYER HALL BLDG (Continued) **S102439541**

Last Updated: 2017-10-23T23:57:08.000
Chemical Name: OIL
Common Name: OIL
Case Number: 8012-95-1

Record ID: DEH2002-HUPFP-102535
Permit Status: Permit Renewed
Active Permit: Y
Child Record Id: DEH2017-HCHEM-0155690
Trade Secret: N
Hazardous Material Type: Pure
Last Updated: 2017-10-23T23:57:08.000
Chemical Name: OXYGEN
Common Name: OXYGEN
Case Number: 7782-44-7

Record ID: DEH2002-HUPFP-102535
Permit Status: Permit Renewed
Active Permit: Y
Child Record Id: DEH2017-HCHEM-0155691
Trade Secret: N
Hazardous Material Type: Pure
Last Updated: 2017-10-23T23:57:08.000
Chemical Name: OIL
Common Name: OIL
Case Number: 8012-95-1

Record ID: DEH2002-HUPFP-102535
Permit Status: Permit Renewed
Active Permit: Y
Child Record Id: DEH2017-HCHEM-0155692
Trade Secret: N
Hazardous Material Type: Pure
Last Updated: 2017-10-23T23:57:08.000
Chemical Name: AEROSOL SPRAY PAINT
Common Name: AEROSOL SPRAY PAINT
Case Number: 108-01-0

Record ID: DEH2002-HUPFP-102535
Permit Status: Permit Renewed
Active Permit: Y
Child Record Id: DEH2017-HCHEM-0155693
Trade Secret: N
Hazardous Material Type: Pure
Last Updated: 2017-10-23T23:57:08.000
Chemical Name: OIL
Common Name: OIL
Case Number: 8012-95-1

Record ID: DEH2002-HUPFP-102535
Permit Status: Permit Renewed
Active Permit: Y
Child Record Id: DEH2017-HCHEM-0155694
Trade Secret: N
Hazardous Material Type: Mixture
Last Updated: 2017-10-23T23:57:08.000
Chemical Name: OIL

U C S D MAIN CAMPUS/MAYER HALL BLDG (Continued) **S102439541**

Common Name: OIL
Case Number: 8012-95-1

Record ID: DEH2002-HUPFP-102535
Permit Status: Permit Renewed
Active Permit: Y
Child Record Id: DEH2017-HCHEM-0155695
Trade Secret: N
Hazardous Material Type: Pure
Last Updated: 2017-10-23T23:57:08.000
Chemical Name: ACETONE
Common Name: ACETONE
Case Number: 67-64-1

Record ID: DEH2002-HUPFP-102535
Permit Status: Permit Renewed
Active Permit: Y
Child Record Id: DEH2017-HCHEM-0155696
Trade Secret: N
Hazardous Material Type: Pure
Last Updated: 2017-10-23T23:57:08.000
Chemical Name: EPOXY RESIN
Common Name: EPOXY RESIN
Case Number: 26875-67-2

Record ID: DEH2002-HUPFP-102535
Permit Status: Permit Renewed
Active Permit: Y
Child Record Id: DEH2017-HCHEM-0155697
Trade Secret: N
Hazardous Material Type: Pure
Last Updated: 2017-10-23T23:57:08.000
Chemical Name: GASOLINE
Common Name: GASOLINE
Case Number: 86290-81-5

Record ID: DEH2002-HUPFP-102535
Permit Status: Permit Renewed
Active Permit: Y
Child Record Id: DEH2017-HCHEM-0155698
Trade Secret: N
Hazardous Material Type: Mixture
Last Updated: 2017-10-23T23:57:08.000
Chemical Name: LEAD ACID BATTERIES
Common Name: LEAD ACID BATTERIES
Case Number: Not reported

Record ID: DEH2002-HUPFP-102535
Permit Status: Permit Renewed
Active Permit: Y
Child Record Id: DEH2017-HCHEM-0155699
Trade Secret: N
Hazardous Material Type: Pure
Last Updated: 2017-10-23T23:57:08.000
Chemical Name: LITHIUM BATTERY
Common Name: LITHIUM BATTERY
Case Number: Not reported

U C S D MAIN CAMPUS/MAYER HALL BLDG (Continued) **S102439541**

Record ID:	DEH2002-HUPFP-102535
Permit Status:	Permit Renewed
Active Permit:	Y
Child Record Id:	DEH2017-HCHEM-0155700
Trade Secret:	N
Hazardous Material Type:	Pure
Last Updated:	2017-10-23T23:57:08.000
Chemical Name:	OIL
Common Name:	OIL
Case Number:	8012-95-1

Record ID:	DEH2002-HUPFP-102535
Permit Status:	Permit Renewed
Active Permit:	Y
Child Record Id:	DEH2017-HCHEM-0155701
Trade Secret:	N
Hazardous Material Type:	Pure
Last Updated:	2017-10-23T23:57:08.000
Chemical Name:	PAINT
Common Name:	PAINT
Case Number:	8052-41-3

Record ID:	DEH2002-HUPFP-102535
Permit Status:	Permit Renewed
Active Permit:	Y
Child Record Id:	DEH2017-HCHEM-0155702
Trade Secret:	N
Hazardous Material Type:	Pure
Last Updated:	2017-10-23T23:57:08.000
Chemical Name:	PRIMER
Common Name:	PRIMER
Case Number:	Not reported

Record ID:	DEH2002-HUPFP-102535
Permit Status:	Permit Renewed
Active Permit:	Y
Child Record Id:	DEH2017-HCHEM-0155703
Trade Secret:	N
Hazardous Material Type:	Pure
Last Updated:	2017-10-23T23:57:08.000
Chemical Name:	Dielectric Oil
Common Name:	Mineral Oil
Case Number:	8012-95-1

Record ID:	DEH2002-HUPFP-102535
Permit Status:	Permit Renewed
Active Permit:	Y
Child Record Id:	DEH2017-HCHEM-0155704
Trade Secret:	N
Hazardous Material Type:	Pure
Last Updated:	2017-10-23T23:57:08.000
Chemical Name:	ACETYLENE
Common Name:	ACETYLENE
Case Number:	74-86-2

Record ID:	DEH2002-HUPFP-102535
Permit Status:	Permit Renewed

U C S D MAIN CAMPUS/MAYER HALL BLDG (Continued) **S102439541**

Active Permit: Y
Child Record Id: DEH2017-HCHEM-0155721
Trade Secret: N
Hazardous Material Type: Pure
Last Updated: 2017-10-23T23:57:08.000
Chemical Name: HELIUM
Common Name: HELIUM
Case Number: 7440-59-7

Record ID: DEH2002-HUPFP-102535
Permit Status: Permit Renewed
Active Permit: Y
Child Record Id: DEH2017-HCHEM-0155705
Trade Secret: N
Hazardous Material Type: Pure
Last Updated: 2017-10-23T23:57:08.000
Chemical Name: AEROSOL SPRAY PAINT
Common Name: AEROSOL SPRAY PAINT
Case Number: 108-01-0

Record ID: DEH2002-HUPFP-102535
Permit Status: Permit Renewed
Active Permit: Y
Child Record Id: DEH2017-HCHEM-0155706
Trade Secret: N
Hazardous Material Type: Pure
Last Updated: 2017-10-23T23:57:08.000
Chemical Name: ARGON
Common Name: ARGON
Case Number: 7440-37-1

Record ID: DEH2002-HUPFP-102535
Permit Status: Permit Renewed
Active Permit: Y
Child Record Id: DEH2017-HCHEM-0155707
Trade Secret: N
Hazardous Material Type: Pure
Last Updated: 2017-10-23T23:57:08.000
Chemical Name: CARBON DIOXIDE
Common Name: CARBON DIOXIDE
Case Number: 124-38-9

Record ID: DEH2002-HUPFP-102535
Permit Status: Permit Renewed
Active Permit: Y
Child Record Id: DEH2017-HCHEM-0155708
Trade Secret: N
Hazardous Material Type: Mixture
Last Updated: 2017-10-23T23:57:08.000
Chemical Name: CARBON DIOXIDE < 50%; BALANCE ARGON
Common Name: CARBON DIOXIDE < 50%; BALANCE ARGON
Case Number: Not reported

Record ID: DEH2002-HUPFP-102535
Permit Status: Permit Renewed
Active Permit: Y
Child Record Id: DEH2017-HCHEM-0155709

U C S D MAIN CAMPUS/MAYER HALL BLDG (Continued) **S102439541**

Trade Secret:	N
Hazardous Material Type:	Pure
Last Updated:	2017-10-23T23:57:08.000
Chemical Name:	HELIUM
Common Name:	HELIUM
Case Number:	7440-59-7
Record ID:	DEH2002-HUPFP-102535
Permit Status:	Permit Renewed
Active Permit:	Y
Child Record Id:	DEH2017-HCHEM-0155710
Trade Secret:	N
Hazardous Material Type:	Pure
Last Updated:	2017-10-23T23:57:08.000
Chemical Name:	OXYGEN
Common Name:	OXYGEN
Case Number:	7782-44-7
Record ID:	DEH2002-HUPFP-102535
Permit Status:	Permit Renewed
Active Permit:	Y
Child Record Id:	DEH2017-HCHEM-0155711
Trade Secret:	N
Hazardous Material Type:	Pure
Last Updated:	2017-10-23T23:57:08.000
Chemical Name:	1-BUTANOL
Common Name:	1-BUTANOL
Case Number:	71-36-3
Record ID:	DEH2002-HUPFP-102535
Permit Status:	Permit Renewed
Active Permit:	Y
Child Record Id:	DEH2017-HCHEM-0155712
Trade Secret:	N
Hazardous Material Type:	Pure
Last Updated:	2017-10-23T23:57:08.000
Chemical Name:	2-PROPANOL
Common Name:	2-PROPANOL
Case Number:	67-63-0
Record ID:	DEH2002-HUPFP-102535
Permit Status:	Permit Renewed
Active Permit:	Y
Child Record Id:	DEH2017-HCHEM-0155713
Trade Secret:	N
Hazardous Material Type:	Pure
Last Updated:	2017-10-23T23:57:08.000
Chemical Name:	ACETONE
Common Name:	ACETONE
Case Number:	67-64-1
Record ID:	DEH2002-HUPFP-102535
Permit Status:	Permit Renewed
Active Permit:	Y
Child Record Id:	DEH2017-HCHEM-0155714
Trade Secret:	N
Hazardous Material Type:	Pure

U C S D MAIN CAMPUS/MAYER HALL BLDG (Continued) **S102439541**

Last Updated: 2017-10-23T23:57:08.000
Chemical Name: ACETONITRILE
Common Name: ACETONITRILE
Case Number: 75-05-8

Record ID: DEH2002-HUPFP-102535
Permit Status: Permit Renewed
Active Permit: Y
Child Record Id: DEH2017-HCHEM-0155715
Trade Secret: N
Hazardous Material Type: Pure
Last Updated: 2017-10-23T23:57:08.000
Chemical Name: AIR COMPRESSED
Common Name: AIR COMPRESSED
Case Number: 132259-10-0

Record ID: DEH2002-HUPFP-102535
Permit Status: Permit Renewed
Active Permit: Y
Child Record Id: DEH2017-HCHEM-0155716
Trade Secret: N
Hazardous Material Type: Pure
Last Updated: 2017-10-23T23:57:08.000
Chemical Name: CARBON DIOXIDE
Common Name: CARBON DIOXIDE
Case Number: 124-38-9

Record ID: DEH2002-HUPFP-102535
Permit Status: Permit Renewed
Active Permit: Y
Child Record Id: DEH2017-HCHEM-0155717
Trade Secret: N
Hazardous Material Type: Pure
Last Updated: 2017-10-23T23:57:08.000
Chemical Name: DICHLOROMETHANE
Common Name: DICHLOROMETHANE
Case Number: 75-09-2

Record ID: DEH2002-HUPFP-102535
Permit Status: Permit Renewed
Active Permit: Y
Child Record Id: DEH2017-HCHEM-0155718
Trade Secret: N
Hazardous Material Type: Pure
Last Updated: 2017-10-23T23:57:08.000
Chemical Name: ETHYL ALCOHOL
Common Name: ETHYL ALCOHOL
Case Number: 64-17-5

Record ID: DEH2002-HUPFP-102535
Permit Status: Permit Renewed
Active Permit: Y
Child Record Id: DEH2017-HCHEM-0155719
Trade Secret: N
Hazardous Material Type: Pure
Last Updated: 2017-10-23T23:57:08.000
Chemical Name: ETHYL ALCOHOL

U C S D MAIN CAMPUS/MAYER HALL BLDG (Continued) **S102439541**

Common Name: ETHYL ALCOHOL
Case Number: 64-17-5

Record ID: DEH2002-HUPFP-102535
Permit Status: Permit Renewed
Active Permit: Y
Child Record Id: DEH2017-HCHEM-0155720
Trade Secret: N
Hazardous Material Type: Pure
Last Updated: 2017-10-23T23:57:08.000
Chemical Name: GASOLINE
Common Name: GASOLINE
Case Number: 86290-81-5

Record ID: DEH2002-HUPFP-102535
Permit Status: Permit Renewed
Active Permit: Y
Child Record Id: DEH2017-HCHEM-0155722
Trade Secret: N
Hazardous Material Type: Pure
Last Updated: 2017-10-23T23:57:08.000
Chemical Name: HELIUM
Common Name: HELIUM
Case Number: 7440-59-7

Record ID: DEH2002-HUPFP-102535
Permit Status: Permit Renewed
Active Permit: Y
Child Record Id: DEH2017-HCHEM-0155723
Trade Secret: N
Hazardous Material Type: Pure
Last Updated: 2017-10-23T23:57:08.000
Chemical Name: HEXANE
Common Name: HEXANE
Case Number: 73513-42-5

Record ID: DEH2002-HUPFP-102535
Permit Status: Permit Renewed
Active Permit: Y
Child Record Id: DEH2017-HCHEM-0155724
Trade Secret: N
Hazardous Material Type: Pure
Last Updated: 2017-10-23T23:57:08.000
Chemical Name: Hydrogen
Common Name: Hydrogen
Case Number: 1333-74-0

Record ID: DEH2002-HUPFP-102535
Permit Status: Permit Renewed
Active Permit: Y
Child Record Id: DEH2017-HCHEM-0155725
Trade Secret: N
Hazardous Material Type: Pure
Last Updated: 2017-10-23T23:57:08.000
Chemical Name: METHYL ALCOHOL
Common Name: METHYL ALCOHOL
Case Number: 67-56-1

U C S D MAIN CAMPUS/MAYER HALL BLDG (Continued) **S102439541**

Record ID:	DEH2002-HUPFP-102535
Permit Status:	Permit Renewed
Active Permit:	Y
Child Record Id:	DEH2017-HCHEM-0155726
Trade Secret:	N
Hazardous Material Type:	Pure
Last Updated:	2017-10-23T23:57:08.000
Chemical Name:	NITROGEN
Common Name:	NITROGEN
Case Number:	7727-37-9

Record ID:	DEH2002-HUPFP-102535
Permit Status:	Permit Renewed
Active Permit:	Y
Child Record Id:	DEH2017-HCHEM-0155727
Trade Secret:	N
Hazardous Material Type:	Pure
Last Updated:	2017-10-23T23:57:08.000
Chemical Name:	NITROGEN
Common Name:	NITROGEN
Case Number:	7727-37-9

Record ID:	DEH2002-HUPFP-102535
Permit Status:	Permit Renewed
Active Permit:	Y
Child Record Id:	DEH2017-HCHEM-0155728
Trade Secret:	N
Hazardous Material Type:	Mixture
Last Updated:	2017-10-23T23:57:08.000
Chemical Name:	OIL
Common Name:	OIL
Case Number:	8012-95-1

Record ID:	DEH2002-HUPFP-102535
Permit Status:	Permit Renewed
Active Permit:	Y
Child Record Id:	DEH2017-HCHEM-0155729
Trade Secret:	N
Hazardous Material Type:	Pure
Last Updated:	2017-10-23T23:57:08.000
Chemical Name:	OXYGEN
Common Name:	OXYGEN
Case Number:	7782-44-7

Record ID:	DEH2002-HUPFP-102535
Permit Status:	Permit Renewed
Active Permit:	Y
Child Record Id:	DEH2017-HCHEM-0155730
Trade Secret:	N
Hazardous Material Type:	Pure
Last Updated:	2017-10-23T23:57:08.000
Chemical Name:	POTASSIUM HYDROXIDE
Common Name:	POTASSIUM HYDROXIDE
Case Number:	1310-58-3

Record ID:	DEH2002-HUPFP-102535
Permit Status:	Permit Renewed

U C S D MAIN CAMPUS/MAYER HALL BLDG (Continued) **S102439541**

Active Permit: Y
Child Record Id: DEH2017-HCHEM-0155731
Trade Secret: N
Hazardous Material Type: Pure
Last Updated: 2017-10-23T23:57:08.000
Chemical Name: YEAST EXTRACT
Common Name: YEAST EXTRACT
Case Number: 8119-29-0

Record ID: DEH2002-HUPFP-102535
Permit Status: Permit Renewed
Active Permit: Y
Child Record Id: DEH2017-HCHEM-0155732
Trade Secret: N
Hazardous Material Type: Pure
Last Updated: 2017-10-23T23:57:08.000
Chemical Name: AIR COMPRESSED
Common Name: AIR COMPRESSED
Case Number: 132259-10-0

Record ID: DEH2002-HUPFP-102535
Permit Status: Permit Renewed
Active Permit: Y
Child Record Id: DEH2017-HCHEM-0155733
Trade Secret: N
Hazardous Material Type: Mixture
Last Updated: 2017-10-23T23:57:08.000
Chemical Name: CARBON DIOXIDE @ 10%; BALANCE AIR
Common Name: CARBON DIOXIDE @ 10%; BALANCE AIR
Case Number: Not reported

Record ID: DEH2002-HUPFP-102535
Permit Status: Permit Renewed
Active Permit: Y
Child Record Id: DEH2017-HCHEM-0155734
Trade Secret: N
Hazardous Material Type: Pure
Last Updated: 2017-10-23T23:57:08.000
Chemical Name: ETHYL ALCOHOL
Common Name: ETHYL ALCOHOL
Case Number: 64-17-5

Record ID: DEH2002-HUPFP-102535
Permit Status: Permit Renewed
Active Permit: Y
Child Record Id: DEH2017-HCHEM-0155735
Trade Secret: N
Hazardous Material Type: Mixture
Last Updated: 2017-10-23T23:57:08.000
Chemical Name: LEAD ACID BATTERIES
Common Name: LEAD ACID BATTERIES
Case Number: Not reported

Record ID: DEH2002-HUPFP-102535
Permit Status: Permit Renewed
Active Permit: Y
Child Record Id: DEH2017-HCHEM-0155736

U C S D MAIN CAMPUS/MAYER HALL BLDG (Continued) **S102439541**

Trade Secret:	N
Hazardous Material Type:	Pure
Last Updated:	2017-10-23T23:57:08.000
Chemical Name:	METHYLTRIACETOXYSILANE
Common Name:	METHYLTRIACETOXYSILANE
Case Number:	4253-34-3
Record ID:	DEH2002-HUPFP-102535
Permit Status:	Permit Renewed
Active Permit:	Y
Child Record Id:	DEH2017-HCHEM-0155737
Trade Secret:	N
Hazardous Material Type:	Mixture
Last Updated:	2017-10-23T23:57:08.000
Chemical Name:	NITRIC OXIDE @ < 1%; BALANCE NITROGEN
Common Name:	NITRIC OXIDE @ < 1%; BALANCE NITROGEN
Case Number:	Not reported
Record ID:	DEH2002-HUPFP-102535
Permit Status:	Permit Renewed
Active Permit:	Y
Child Record Id:	DEH2017-HCHEM-0155738
Trade Secret:	N
Hazardous Material Type:	Pure
Last Updated:	2017-10-23T23:57:08.000
Chemical Name:	NITROGEN
Common Name:	NITROGEN
Case Number:	7727-37-9
Record ID:	DEH2002-HUPFP-102535
Permit Status:	Permit Renewed
Active Permit:	Y
Child Record Id:	DEH2017-HCHEM-0155739
Trade Secret:	N
Hazardous Material Type:	Pure
Last Updated:	2017-10-23T23:57:08.000
Chemical Name:	OIL
Common Name:	OIL
Case Number:	8012-95-1
Record ID:	DEH2002-HUPFP-102535
Permit Status:	Permit Renewed
Active Permit:	Y
Child Record Id:	DEH2017-HCHEM-0155740
Trade Secret:	N
Hazardous Material Type:	Mixture
Last Updated:	2017-10-23T23:57:08.000
Chemical Name:	OXYGEN < 22%, BALANCE NITROGEN
Common Name:	OXYGEN < 22%, BALANCE NITROGEN
Case Number:	Not reported
Record ID:	DEH2002-HUPFP-102535
Permit Status:	Permit Renewed
Active Permit:	Y
Child Record Id:	DEH2017-HCHEM-0155741
Trade Secret:	N
Hazardous Material Type:	Pure

U C S D MAIN CAMPUS/MAYER HALL BLDG (Continued) **S102439541**

Last Updated: 2017-10-23T23:57:08.000
Chemical Name: PETROLEUM DISTILLATES
Common Name: PETROLEUM DISTILLATES
Case Number: 64742-55-8

Record ID: DEH2002-HUPFP-102535
Permit Status: Permit Renewed
Active Permit: Y
Child Record Id: DEH2017-HCHEM-0155742
Trade Secret: N
Hazardous Material Type: Pure
Last Updated: 2017-10-23T23:57:08.000
Chemical Name: POLYURETHANE
Common Name: POLYURETHANE
Case Number: 65916-86-1

Record ID: DEH2002-HUPFP-102535
Permit Status: Permit Renewed
Active Permit: Y
Child Record Id: DEH2017-HCHEM-0155743
Trade Secret: N
Hazardous Material Type: Pure
Last Updated: 2017-10-23T23:57:08.000
Chemical Name: SODIUM HYPOCHLORITE
Common Name: SODIUM HYPOCHLORITE
Case Number: 7681-52-9

Record ID: DEH2002-HUPFP-102535
Permit Status: Permit Renewed
Active Permit: Y
Child Record Id: DEH2017-HCHEM-0155744
Trade Secret: N
Hazardous Material Type: Pure
Last Updated: 2017-10-23T23:57:08.000
Chemical Name: 2-PROPANOL
Common Name: 2-PROPANOL
Case Number: 67-63-0

Record ID: DEH2002-HUPFP-102535
Permit Status: Permit Renewed
Active Permit: Y
Child Record Id: DEH2017-HCHEM-0155745
Trade Secret: N
Hazardous Material Type: Mixture
Last Updated: 2017-10-23T23:57:08.000
Chemical Name: LITHIUM BATTERY
Common Name: LITHIUM BATTERY
Case Number: Not reported

Record ID: DEH2002-HUPFP-102535
Permit Status: Permit Renewed
Active Permit: Y
Child Record Id: DEH2017-HCHEM-0155746
Trade Secret: N
Hazardous Material Type: Pure
Last Updated: 2017-10-23T23:57:08.000
Chemical Name: MINERAL OIL

U C S D MAIN CAMPUS/MAYER HALL BLDG (Continued) **S102439541**

Common Name: MINERAL OIL
Case Number: 8012-95-1

Record ID: DEH2002-HUPFP-102535
Permit Status: Permit Renewed
Active Permit: Y
Child Record Id: DEH2017-HCHEM-0155747
Trade Secret: N
Hazardous Material Type: Pure
Last Updated: 2017-10-23T23:57:08.000
Chemical Name: NITROGEN
Common Name: NITROGEN
Case Number: 7727-37-9

Record ID: DEH2002-HUPFP-102535
Permit Status: Permit Renewed
Active Permit: Y
Child Record Id: DEH2017-HCHEM-0155748
Trade Secret: N
Hazardous Material Type: Mixture
Last Updated: 2017-10-23T23:57:08.000
Chemical Name: OIL
Common Name: OIL
Case Number: 8012-95-1

Record ID: DEH2002-HUPFP-102535
Permit Status: Permit Renewed
Active Permit: Y
Child Record Id: DEH2017-HCHEM-0155749
Trade Secret: N
Hazardous Material Type: Pure
Last Updated: 2017-10-23T23:57:08.000
Chemical Name: SODIUM BICARBONATE
Common Name: SODIUM BICARBONATE
Case Number: 144-55-8

Record ID: DEH2002-HUPFP-102535
Permit Status: Permit Renewed
Active Permit: Y
Child Record Id: DEH2017-HCHEM-0155750
Trade Secret: N
Hazardous Material Type: Pure
Last Updated: 2017-10-23T23:57:08.000
Chemical Name: DIESEL
Common Name: DIESEL
Case Number: 68334-30-5

Record ID: DEH2002-HUPFP-102535
Permit Status: Permit Renewed
Active Permit: Y
Child Record Id: DEH2017-HCHEM-0155751
Trade Secret: N
Hazardous Material Type: Mixture
Last Updated: 2017-10-23T23:57:08.000
Chemical Name: OIL
Common Name: OIL
Case Number: 8012-95-1

U C S D MAIN CAMPUS/MAYER HALL BLDG (Continued) **S102439541**

Record ID:	DEH2002-HUPFP-102535
Permit Status:	Permit Renewed
Active Permit:	Y
Child Record Id:	DEH2017-HCHEM-0155752
Trade Secret:	N
Hazardous Material Type:	Pure
Last Updated:	2017-10-23T23:57:08.000
Chemical Name:	1-BUTANOL
Common Name:	1-BUTANOL
Case Number:	71-36-3

Record ID:	DEH2002-HUPFP-102535
Permit Status:	Permit Renewed
Active Permit:	Y
Child Record Id:	DEH2017-HCHEM-0155753
Trade Secret:	N
Hazardous Material Type:	Pure
Last Updated:	2017-10-23T23:57:08.000
Chemical Name:	1-PROPANOL
Common Name:	1-PROPANOL
Case Number:	71-23-8

Record ID:	DEH2002-HUPFP-102535
Permit Status:	Permit Renewed
Active Permit:	Y
Child Record Id:	DEH2017-HCHEM-0155754
Trade Secret:	N
Hazardous Material Type:	Pure
Last Updated:	2017-10-23T23:57:08.000
Chemical Name:	2-METHYL BUTANE
Common Name:	2-METHYL BUTANE
Case Number:	78-78-4

Record ID:	DEH2002-HUPFP-102535
Permit Status:	Permit Renewed
Active Permit:	Y
Child Record Id:	DEH2017-HCHEM-0155755
Trade Secret:	N
Hazardous Material Type:	Pure
Last Updated:	2017-10-23T23:57:08.000
Chemical Name:	2-PROPANOL
Common Name:	2-PROPANOL
Case Number:	67-63-0

Record ID:	DEH2002-HUPFP-102535
Permit Status:	Permit Renewed
Active Permit:	Y
Child Record Id:	DEH2017-HCHEM-0155756
Trade Secret:	N
Hazardous Material Type:	Pure
Last Updated:	2017-10-23T23:57:08.000
Chemical Name:	ACETIC ACID
Common Name:	ACETIC ACID
Case Number:	64-19-7

Record ID:	DEH2002-HUPFP-102535
Permit Status:	Permit Renewed

U C S D MAIN CAMPUS/MAYER HALL BLDG (Continued) **S102439541**

Active Permit:	Y
Child Record Id:	DEH2017-HCHEM-0155757
Trade Secret:	N
Hazardous Material Type:	Pure
Last Updated:	2017-10-23T23:57:08.000
Chemical Name:	ACETONE
Common Name:	ACETONE
Case Number:	67-64-1
Record ID:	DEH2002-HUPFP-102535
Permit Status:	Permit Renewed
Active Permit:	Y
Child Record Id:	DEH2017-HCHEM-0155758
Trade Secret:	N
Hazardous Material Type:	Pure
Last Updated:	2017-10-23T23:57:08.000
Chemical Name:	ACETONITRILE
Common Name:	ACETONITRILE
Case Number:	75-05-8
Record ID:	DEH2002-HUPFP-102535
Permit Status:	Permit Renewed
Active Permit:	Y
Child Record Id:	DEH2017-HCHEM-0155759
Trade Secret:	N
Hazardous Material Type:	Pure
Last Updated:	2017-10-23T23:57:08.000
Chemical Name:	ACETYLENE
Common Name:	ACETYLENE
Case Number:	74-86-2
Record ID:	DEH2002-HUPFP-102535
Permit Status:	Permit Renewed
Active Permit:	Y
Child Record Id:	DEH2017-HCHEM-0155760
Trade Secret:	N
Hazardous Material Type:	Pure
Last Updated:	2017-10-23T23:57:08.000
Chemical Name:	ACIDULATE
Common Name:	ACIDULATE
Case Number:	68607-87-4
Record ID:	DEH2002-HUPFP-102535
Permit Status:	Permit Renewed
Active Permit:	Y
Child Record Id:	DEH2017-HCHEM-0155761
Trade Secret:	N
Hazardous Material Type:	Pure
Last Updated:	2017-10-23T23:57:08.000
Chemical Name:	AGAR
Common Name:	AGAR
Case Number:	9002-18-0
Record ID:	DEH2002-HUPFP-102535
Permit Status:	Permit Renewed
Active Permit:	Y
Child Record Id:	DEH2017-HCHEM-0155762

U C S D MAIN CAMPUS/MAYER HALL BLDG (Continued) **S102439541**

Trade Secret: N
Hazardous Material Type: Pure
Last Updated: 2017-10-23T23:57:08.000
Chemical Name: AIR COMPRESSED
Common Name: AIR COMPRESSED
Case Number: 132259-10-0

Record ID: DEH2002-HUPFP-102535
Permit Status: Permit Renewed
Active Permit: Y
Child Record Id: DEH2017-HCHEM-0155763
Trade Secret: N
Hazardous Material Type: Pure
Last Updated: 2017-10-23T23:57:08.000
Chemical Name: AIRx 44 ACE
Common Name: AIRx 44 ACE
Case Number: Not reported

Record ID: DEH2002-HUPFP-102535
Permit Status: Permit Renewed
Active Permit: Y
Child Record Id: DEH2017-HCHEM-0155764
Trade Secret: N
Hazardous Material Type: Pure
Last Updated: 2017-10-23T23:57:08.000
Chemical Name: AMMONIUM SULFATE
Common Name: AMMONIUM SULFATE
Case Number: 7783-20-2

Record ID: DEH2002-HUPFP-102535
Permit Status: Permit Renewed
Active Permit: Y
Child Record Id: DEH2017-HCHEM-0155765
Trade Secret: N
Hazardous Material Type: Pure
Last Updated: 2017-10-23T23:57:08.000
Chemical Name: ARGON
Common Name: ARGON
Case Number: 7440-37-1

Record ID: DEH2002-HUPFP-102535
Permit Status: Permit Renewed
Active Permit: Y
Child Record Id: DEH2017-HCHEM-0155766
Trade Secret: N
Hazardous Material Type: Pure
Last Updated: 2017-10-23T23:57:08.000
Chemical Name: ARGON
Common Name: ARGON
Case Number: 7440-37-1

Record ID: DEH2002-HUPFP-102535
Permit Status: Permit Renewed
Active Permit: Y
Child Record Id: DEH2017-HCHEM-0155767
Trade Secret: N
Hazardous Material Type: Pure

U C S D MAIN CAMPUS/MAYER HALL BLDG (Continued) **S102439541**

Last Updated: 2017-10-23T23:57:08.000
Chemical Name: BOILER WATER TREATMENT SOLUTION
Common Name: BOILER WATER TREATMENT SOLUTION
Case Number: Not reported

Record ID: DEH2002-HUPFP-102535
Permit Status: Permit Renewed
Active Permit: Y
Child Record Id: DEH2017-HCHEM-0155768
Trade Secret: N
Hazardous Material Type: Pure
Last Updated: 2017-10-23T23:57:08.000
Chemical Name: BORIC ACID
Common Name: BORIC ACID
Case Number: 11113-50-1

Record ID: DEH2002-HUPFP-102535
Permit Status: Permit Renewed
Active Permit: Y
Child Record Id: DEH2017-HCHEM-0155769
Trade Secret: N
Hazardous Material Type: Pure
Last Updated: 2017-10-23T23:57:08.000
Chemical Name: CALCIUM CHLORIDE
Common Name: CALCIUM CHLORIDE
Case Number: 10043-52-4

Record ID: DEH2002-HUPFP-102535
Permit Status: Permit Renewed
Active Permit: Y
Child Record Id: DEH2017-HCHEM-0155770
Trade Secret: N
Hazardous Material Type: Pure
Last Updated: 2017-10-23T23:57:08.000
Chemical Name: CALCIUM SULFATE
Common Name: CALCIUM SULFATE
Case Number: 7778-18-9

Record ID: DEH2002-HUPFP-102535
Permit Status: Permit Renewed
Active Permit: Y
Child Record Id: DEH2017-HCHEM-0155771
Trade Secret: N
Hazardous Material Type: Pure
Last Updated: 2017-10-23T23:57:08.000
Chemical Name: CARBON DIOXIDE
Common Name: CARBON DIOXIDE
Case Number: 124-38-9

Record ID: DEH2002-HUPFP-102535
Permit Status: Permit Renewed
Active Permit: Y
Child Record Id: DEH2017-HCHEM-0155772
Trade Secret: N
Hazardous Material Type: Pure
Last Updated: 2017-10-23T23:57:08.000
Chemical Name: CARBON DIOXIDE

U C S D MAIN CAMPUS/MAYER HALL BLDG (Continued) **S102439541**

Common Name: CARBON DIOXIDE
Case Number: 124-38-9

Record ID: DEH2002-HUPFP-102535
Permit Status: Permit Renewed
Active Permit: Y
Child Record Id: DEH2017-HCHEM-0155773
Trade Secret: N
Hazardous Material Type: Mixture
Last Updated: 2017-10-23T23:57:08.000
Chemical Name: CARBON DIOXIDE @ 0-20%; OXYGEN @ 0-21%; BALANCE NITROGEN
Common Name: CARBON DIOXIDE @ 0-20%; OXYGEN @ 0-21%; BALANCE NITROGEN
Case Number: Not reported

Record ID: DEH2002-HUPFP-102535
Permit Status: Permit Renewed
Active Permit: Y
Child Record Id: DEH2017-HCHEM-0155774
Trade Secret: N
Hazardous Material Type: Mixture
Last Updated: 2017-10-23T23:57:08.000
Chemical Name: CARBON DIOXIDE @ 5%; BAL OXYGEN
Common Name: CARBON DIOXIDE @ 5%; BAL OXYGEN
Case Number: Not reported

Record ID: DEH2002-HUPFP-102535
Permit Status: Permit Renewed
Active Permit: Y
Child Record Id: DEH2017-HCHEM-0155775
Trade Secret: N
Hazardous Material Type: Mixture
Last Updated: 2017-10-23T23:57:08.000
Chemical Name: CARBON DIOXIDE @50% NITROGEN @50%
Common Name: CARBON DIOXIDE @50% NITROGEN @50%
Case Number: Not reported

Record ID: DEH2002-HUPFP-102535
Permit Status: Permit Renewed
Active Permit: Y
Child Record Id: DEH2017-HCHEM-0155776
Trade Secret: N
Hazardous Material Type: Mixture
Last Updated: 2017-10-23T23:57:08.000
Chemical Name: CARBON DIOXIDE < 30%; BALANCE NITROGEN
Common Name: CARBON DIOXIDE < 30%; BALANCE NITROGEN
Case Number: Not reported

Record ID: DEH2002-HUPFP-102535
Permit Status: Permit Renewed
Active Permit: Y
Child Record Id: DEH2017-HCHEM-0155777
Trade Secret: N
Hazardous Material Type: Pure
Last Updated: 2017-10-23T23:57:08.000
Chemical Name: CHLOROFORM
Common Name: CHLOROFORM
Case Number: 67-66-3

U C S D MAIN CAMPUS/MAYER HALL BLDG (Continued) **S102439541**

Record ID:	DEH2002-HUPFP-102535
Permit Status:	Permit Renewed
Active Permit:	Y
Child Record Id:	DEH2017-HCHEM-0155778
Trade Secret:	N
Hazardous Material Type:	Pure
Last Updated:	2017-10-23T23:57:08.000
Chemical Name:	CITRIC ACID
Common Name:	CITRIC ACID
Case Number:	6132-04-3

Record ID:	DEH2002-HUPFP-102535
Permit Status:	Permit Renewed
Active Permit:	Y
Child Record Id:	DEH2017-HCHEM-0155779
Trade Secret:	N
Hazardous Material Type:	Pure
Last Updated:	2017-10-23T23:57:08.000
Chemical Name:	D(+)-GLUCOSE ANHYDROUS
Common Name:	D(+)-GLUCOSE ANHYDROUS
Case Number:	50-99-7

Record ID:	DEH2002-HUPFP-102535
Permit Status:	Permit Renewed
Active Permit:	Y
Child Record Id:	DEH2017-HCHEM-0155780
Trade Secret:	N
Hazardous Material Type:	Pure
Last Updated:	2017-10-23T23:57:08.000
Chemical Name:	DICHLOROMETHANE
Common Name:	DICHLOROMETHANE
Case Number:	75-09-2

Record ID:	DEH2002-HUPFP-102535
Permit Status:	Permit Renewed
Active Permit:	Y
Child Record Id:	DEH2017-HCHEM-0155781
Trade Secret:	N
Hazardous Material Type:	Pure
Last Updated:	2017-10-23T23:57:08.000
Chemical Name:	DIMETHYL SULFOXIDE
Common Name:	DIMETHYL SULFOXIDE
Case Number:	67-68-5

Record ID:	DEH2002-HUPFP-102535
Permit Status:	Permit Renewed
Active Permit:	Y
Child Record Id:	DEH2017-HCHEM-0155782
Trade Secret:	N
Hazardous Material Type:	Pure
Last Updated:	2017-10-23T23:57:08.000
Chemical Name:	ENVIRO-KLEEN
Common Name:	ENVIRO-KLEEN
Case Number:	Not reported

Record ID:	DEH2002-HUPFP-102535
Permit Status:	Permit Renewed

U C S D MAIN CAMPUS/MAYER HALL BLDG (Continued) **S102439541**

Active Permit: Y
Child Record Id: DEH2017-HCHEM-0155783
Trade Secret: N
Hazardous Material Type: Pure
Last Updated: 2017-10-23T23:57:08.000
Chemical Name: ETHYL ACETATE
Common Name: ETHYL ACETATE
Case Number: 141-78-6

Record ID: DEH2002-HUPFP-102535
Permit Status: Permit Renewed
Active Permit: Y
Child Record Id: DEH2017-HCHEM-0155784
Trade Secret: N
Hazardous Material Type: Pure
Last Updated: 2017-10-23T23:57:08.000
Chemical Name: ETHYL ALCOHOL
Common Name: ETHYL ALCOHOL
Case Number: 64-17-5

Record ID: DEH2002-HUPFP-102535
Permit Status: Permit Renewed
Active Permit: Y
Child Record Id: DEH2017-HCHEM-0155785
Trade Secret: N
Hazardous Material Type: Pure
Last Updated: 2017-10-23T23:57:08.000
Chemical Name: ETHYLENE GLYCOL
Common Name: ETHYLENE GLYCOL
Case Number: 107-21-1

Record ID: DEH2002-HUPFP-102535
Permit Status: Permit Renewed
Active Permit: Y
Child Record Id: DEH2017-HCHEM-0155786
Trade Secret: N
Hazardous Material Type: Pure
Last Updated: 2017-10-23T23:57:08.000
Chemical Name: ETHYLENEDIAMINE TETRAACETIC ACID
Common Name: ETHYLENEDIAMINE TETRAACETIC ACID
Case Number: 60-00-4

Record ID: DEH2002-HUPFP-102535
Permit Status: Permit Renewed
Active Permit: Y
Child Record Id: DEH2017-HCHEM-0155787
Trade Secret: N
Hazardous Material Type: Pure
Last Updated: 2017-10-23T23:57:08.000
Chemical Name: FORMALDEHYDE
Common Name: FORMALDEHYDE
Case Number: 50-00-0

Record ID: DEH2002-HUPFP-102535
Permit Status: Permit Renewed
Active Permit: Y
Child Record Id: DEH2017-HCHEM-0155788

U C S D MAIN CAMPUS/MAYER HALL BLDG (Continued) **S102439541**

Trade Secret: N
Hazardous Material Type: Pure
Last Updated: 2017-10-23T23:57:08.000
Chemical Name: FORMAMIDE
Common Name: FORMAMIDE
Case Number: 75-12-7

Record ID: DEH2002-HUPFP-102535
Permit Status: Permit Renewed
Active Permit: Y
Child Record Id: DEH2017-HCHEM-0155789
Trade Secret: N
Hazardous Material Type: Pure
Last Updated: 2017-10-23T23:57:08.000
Chemical Name: GLYCERIN
Common Name: GLYCERIN
Case Number: 56-81-5

Record ID: DEH2002-HUPFP-102535
Permit Status: Permit Renewed
Active Permit: Y
Child Record Id: DEH2017-HCHEM-0155790
Trade Secret: N
Hazardous Material Type: Pure
Last Updated: 2017-10-23T23:57:08.000
Chemical Name: GLYCINE
Common Name: GLYCINE
Case Number: 56-40-6

Record ID: DEH2002-HUPFP-102535
Permit Status: Permit Renewed
Active Permit: Y
Child Record Id: DEH2017-HCHEM-0155791
Trade Secret: N
Hazardous Material Type: Pure
Last Updated: 2017-10-23T23:57:08.000
Chemical Name: GUANIDINE HYDROCHLORIDE
Common Name: GUANIDINE HYDROCHLORIDE
Case Number: 50-01-1

Record ID: DEH2002-HUPFP-102535
Permit Status: Permit Renewed
Active Permit: Y
Child Record Id: DEH2017-HCHEM-0155792
Trade Secret: N
Hazardous Material Type: Pure
Last Updated: 2017-10-23T23:57:08.000
Chemical Name: HEMATOXYLIN
Common Name: HEMATOXYLIN
Case Number: 517-28-2

Record ID: DEH2002-HUPFP-102535
Permit Status: Permit Renewed
Active Permit: Y
Child Record Id: DEH2017-HCHEM-0155793
Trade Secret: N
Hazardous Material Type: Pure

U C S D MAIN CAMPUS/MAYER HALL BLDG (Continued) **S102439541**

Last Updated: 2017-10-23T23:57:08.000
Chemical Name: HYDROCHLORIC ACID
Common Name: HYDROCHLORIC ACID
Case Number: 7647-01-0

Record ID: DEH2002-HUPFP-102535
Permit Status: Permit Renewed
Active Permit: Y
Child Record Id: DEH2017-HCHEM-0155794
Trade Secret: N
Hazardous Material Type: Pure
Last Updated: 2017-10-23T23:57:08.000
Chemical Name: MAGNESIUM SULFATE
Common Name: MAGNESIUM SULFATE
Case Number: 7487-88-9

Record ID: DEH2002-HUPFP-102535
Permit Status: Permit Renewed
Active Permit: Y
Child Record Id: DEH2017-HCHEM-0155795
Trade Secret: N
Hazardous Material Type: Pure
Last Updated: 2017-10-23T23:57:08.000
Chemical Name: METHYL ALCOHOL
Common Name: METHYL ALCOHOL
Case Number: 67-56-1

Record ID: DEH2002-HUPFP-102535
Permit Status: Permit Renewed
Active Permit: Y
Child Record Id: DEH2017-HCHEM-0155796
Trade Secret: N
Hazardous Material Type: Pure
Last Updated: 2017-10-23T23:57:08.000
Chemical Name: N,N-DIMETHYLFORMAMIDE
Common Name: N,N-DIMETHYLFORMAMIDE
Case Number: 68-12-2

Record ID: DEH2002-HUPFP-102535
Permit Status: Permit Renewed
Active Permit: Y
Child Record Id: DEH2017-HCHEM-0155797
Trade Secret: N
Hazardous Material Type: Pure
Last Updated: 2017-10-23T23:57:08.000
Chemical Name: NITROGEN
Common Name: NITROGEN
Case Number: 7727-37-9

Record ID: DEH2002-HUPFP-102535
Permit Status: Permit Renewed
Active Permit: Y
Child Record Id: DEH2017-HCHEM-0155798
Trade Secret: N
Hazardous Material Type: Pure
Last Updated: 2017-10-23T23:57:08.000
Chemical Name: NITROGEN

U C S D MAIN CAMPUS/MAYER HALL BLDG (Continued) **S102439541**

Common Name: NITROGEN
Case Number: 7727-37-9

Record ID: DEH2002-HUPFP-102535
Permit Status: Permit Renewed
Active Permit: Y
Child Record Id: DEH2017-HCHEM-0155799
Trade Secret: N
Hazardous Material Type: Mixture
Last Updated: 2017-10-23T23:57:08.000
Chemical Name: NITROGEN @ 5% TO 75%; BALANCE OXYGEN
Common Name: NITROGEN @ 5% TO 75%; BALANCE OXYGEN
Case Number: Not reported

Record ID: DEH2002-HUPFP-102535
Permit Status: Permit Renewed
Active Permit: Y
Child Record Id: DEH2017-HCHEM-0155815
Trade Secret: N
Hazardous Material Type: Pure
Last Updated: 2017-10-23T23:57:08.000
Chemical Name: SODIUM CITRATE
Common Name: SODIUM CITRATE
Case Number: 6132-04-3

Record ID: DEH2002-HUPFP-102535
Permit Status: Permit Renewed
Active Permit: Y
Child Record Id: DEH2017-HCHEM-0155800
Trade Secret: N
Hazardous Material Type: Pure
Last Updated: 2017-10-23T23:57:08.000
Chemical Name: OCTYLPHENOXYPOLYETHOXY ETHANOL
Common Name: OCTYLPHENOXYPOLYETHOXY ETHANOL
Case Number: 9002-93-1

Record ID: DEH2002-HUPFP-102535
Permit Status: Permit Renewed
Active Permit: Y
Child Record Id: DEH2017-HCHEM-0155801
Trade Secret: N
Hazardous Material Type: Pure
Last Updated: 2017-10-23T23:57:08.000
Chemical Name: OXYGEN
Common Name: OXYGEN
Case Number: 7782-44-7

Record ID: DEH2002-HUPFP-102535
Permit Status: Permit Renewed
Active Permit: Y
Child Record Id: DEH2017-HCHEM-0155802
Trade Secret: N
Hazardous Material Type: Mixture
Last Updated: 2017-10-23T23:57:08.000
Chemical Name: OXYGEN < 22%, BALANCE NITROGEN
Common Name: OXYGEN < 22%, BALANCE NITROGEN
Case Number: Not reported

U C S D MAIN CAMPUS/MAYER HALL BLDG (Continued) **S102439541**

Record ID: DEH2002-HUPFP-102535
Permit Status: Permit Renewed
Active Permit: Y
Child Record Id: DEH2017-HCHEM-0155803
Trade Secret: N
Hazardous Material Type: Pure
Last Updated: 2017-10-23T23:57:08.000
Chemical Name: PARAFORMALDEHYDE
Common Name: PARAFORMALDEHYDE
Case Number: 30525-89-4

Record ID: DEH2002-HUPFP-102535
Permit Status: Permit Renewed
Active Permit: Y
Child Record Id: DEH2017-HCHEM-0155804
Trade Secret: N
Hazardous Material Type: Pure
Last Updated: 2017-10-23T23:57:08.000
Chemical Name: PETROLEUM OIL
Common Name: PETROLEUM OIL
Case Number: 68815-10-1

Record ID: DEH2002-HUPFP-102535
Permit Status: Permit Renewed
Active Permit: Y
Child Record Id: DEH2017-HCHEM-0155805
Trade Secret: N
Hazardous Material Type: Pure
Last Updated: 2017-10-23T23:57:08.000
Chemical Name: POLY(ETHYLENE GYLCOL)
Common Name: POLY(ETHYLENE GYLCOL)
Case Number: 25322-68-3

Record ID: DEH2002-HUPFP-102535
Permit Status: Permit Renewed
Active Permit: Y
Child Record Id: DEH2017-HCHEM-0155806
Trade Secret: N
Hazardous Material Type: Pure
Last Updated: 2017-10-23T23:57:08.000
Chemical Name: POLYOXYETHYLENE SORBITAN MONOLAURATE
Common Name: POLYOXYETHYLENE SORBITAN MONOLAURATE
Case Number: 9005-64-5

Record ID: DEH2002-HUPFP-102535
Permit Status: Permit Renewed
Active Permit: Y
Child Record Id: DEH2017-HCHEM-0155807
Trade Secret: N
Hazardous Material Type: Pure
Last Updated: 2017-10-23T23:57:08.000
Chemical Name: POTASSIUM CHLORIDE
Common Name: POTASSIUM CHLORIDE
Case Number: 7447-40-7

Record ID: DEH2002-HUPFP-102535
Permit Status: Permit Renewed

U C S D MAIN CAMPUS/MAYER HALL BLDG (Continued) **S102439541**

Active Permit: Y
Child Record Id: DEH2017-HCHEM-0155808
Trade Secret: N
Hazardous Material Type: Pure
Last Updated: 2017-10-23T23:57:08.000
Chemical Name: POTASSIUM HYDROXIDE
Common Name: POTASSIUM HYDROXIDE
Case Number: 1310-58-3

Record ID: DEH2002-HUPFP-102535
Permit Status: Permit Renewed
Active Permit: Y
Child Record Id: DEH2017-HCHEM-0155809
Trade Secret: N
Hazardous Material Type: Pure
Last Updated: 2017-10-23T23:57:08.000
Chemical Name: POTASSIUM PHOSPHATE DIBASIC
Common Name: POTASSIUM PHOSPHATE DIBASIC
Case Number: 7758-11-4

Record ID: DEH2002-HUPFP-102535
Permit Status: Permit Renewed
Active Permit: Y
Child Record Id: DEH2017-HCHEM-0155810
Trade Secret: N
Hazardous Material Type: Pure
Last Updated: 2017-10-23T23:57:08.000
Chemical Name: POTASSIUM PHOSPHATE MONOBASIC
Common Name: POTASSIUM PHOSPHATE MONOBASIC
Case Number: 7778-77-0

Record ID: DEH2002-HUPFP-102535
Permit Status: Permit Renewed
Active Permit: Y
Child Record Id: DEH2017-HCHEM-0155811
Trade Secret: N
Hazardous Material Type: Pure
Last Updated: 2017-10-23T23:57:08.000
Chemical Name: SODIUM ACETATE, ANHYDROUS
Common Name: SODIUM ACETATE, ANHYDROUS
Case Number: 127-09-3

Record ID: DEH2002-HUPFP-102535
Permit Status: Permit Renewed
Active Permit: Y
Child Record Id: DEH2017-HCHEM-0155812
Trade Secret: N
Hazardous Material Type: Pure
Last Updated: 2017-10-23T23:57:08.000
Chemical Name: SODIUM BICARBONATE
Common Name: SODIUM BICARBONATE
Case Number: 144-55-8

Record ID: DEH2002-HUPFP-102535
Permit Status: Permit Renewed
Active Permit: Y
Child Record Id: DEH2017-HCHEM-0155813

U C S D MAIN CAMPUS/MAYER HALL BLDG (Continued) **S102439541**

Trade Secret: N
Hazardous Material Type: Pure
Last Updated: 2017-10-23T23:57:08.000
Chemical Name: SODIUM CARBONATE
Common Name: SODIUM CARBONATE
Case Number: 497-19-8

Record ID: DEH2002-HUPFP-102535
Permit Status: Permit Renewed
Active Permit: Y
Child Record Id: DEH2017-HCHEM-0155814
Trade Secret: N
Hazardous Material Type: Pure
Last Updated: 2017-10-23T23:57:08.000
Chemical Name: SODIUM CHLORIDE
Common Name: SODIUM CHLORIDE
Case Number: 7647-14-5

Record ID: DEH2002-HUPFP-102535
Permit Status: Permit Renewed
Active Permit: Y
Child Record Id: DEH2017-HCHEM-0155816
Trade Secret: N
Hazardous Material Type: Pure
Last Updated: 2017-10-23T23:57:08.000
Chemical Name: SODIUM HYDROXIDE
Common Name: SODIUM HYDROXIDE
Case Number: 1310-73-2

Record ID: DEH2002-HUPFP-102535
Permit Status: Permit Renewed
Active Permit: Y
Child Record Id: DEH2017-HCHEM-0155817
Trade Secret: N
Hazardous Material Type: Pure
Last Updated: 2017-10-23T23:57:08.000
Chemical Name: SODIUM HYDROXIDE
Common Name: SODIUM HYDROXIDE
Case Number: 1310-73-2

Record ID: DEH2002-HUPFP-102535
Permit Status: Permit Renewed
Active Permit: Y
Child Record Id: DEH2017-HCHEM-0155818
Trade Secret: N
Hazardous Material Type: Pure
Last Updated: 2017-10-23T23:57:08.000
Chemical Name: SODIUM HYPOCHLORITE
Common Name: SODIUM HYPOCHLORITE
Case Number: 7681-52-9

Record ID: DEH2002-HUPFP-102535
Permit Status: Permit Renewed
Active Permit: Y
Child Record Id: DEH2017-HCHEM-0155819
Trade Secret: N
Hazardous Material Type: Pure

U C S D MAIN CAMPUS/MAYER HALL BLDG (Continued) **S102439541**

Last Updated: 2017-10-23T23:57:08.000
Chemical Name: SODIUM LAURYL SULFATE
Common Name: SODIUM LAURYL SULFATE
Case Number: 151-21-3

Record ID: DEH2002-HUPFP-102535
Permit Status: Permit Renewed
Active Permit: Y
Child Record Id: DEH2017-HCHEM-0155820
Trade Secret: N
Hazardous Material Type: Pure
Last Updated: 2017-10-23T23:57:08.000
Chemical Name: SODIUM LAURYL SULFATE
Common Name: SODIUM LAURYL SULFATE
Case Number: 151-21-3

Record ID: DEH2002-HUPFP-102535
Permit Status: Permit Renewed
Active Permit: Y
Child Record Id: DEH2017-HCHEM-0155821
Trade Secret: N
Hazardous Material Type: Pure
Last Updated: 2017-10-23T23:57:08.000
Chemical Name: SODIUM PHOSPHATE
Common Name: SODIUM PHOSPHATE
Case Number: 10039-32-4

Record ID: DEH2002-HUPFP-102535
Permit Status: Permit Renewed
Active Permit: Y
Child Record Id: DEH2017-HCHEM-0155822
Trade Secret: N
Hazardous Material Type: Pure
Last Updated: 2017-10-23T23:57:08.000
Chemical Name: SODIUM PHOSPHATE DIBASIC
Common Name: SODIUM PHOSPHATE DIBASIC
Case Number: 7558-79-4

Record ID: DEH2002-HUPFP-102535
Permit Status: Permit Renewed
Active Permit: Y
Child Record Id: DEH2017-HCHEM-0155823
Trade Secret: N
Hazardous Material Type: Pure
Last Updated: 2017-10-23T23:57:08.000
Chemical Name: SODIUM PHOSPHATE MONOBASIC
Common Name: SODIUM PHOSPHATE MONOBASIC
Case Number: 10049-21-5

Record ID: DEH2002-HUPFP-102535
Permit Status: Permit Renewed
Active Permit: Y
Child Record Id: DEH2017-HCHEM-0155824
Trade Secret: N
Hazardous Material Type: Pure
Last Updated: 2017-10-23T23:57:08.000
Chemical Name: SODIUM THIOSULFATE

U C S D MAIN CAMPUS/MAYER HALL BLDG (Continued) **S102439541**

Common Name: SODIUM THIOSULFATE
Case Number: 7772-98-7

Record ID: DEH2002-HUPFP-102535
Permit Status: Permit Renewed
Active Permit: Y
Child Record Id: DEH2017-HCHEM-0155825
Trade Secret: N
Hazardous Material Type: Pure
Last Updated: 2017-10-23T23:57:08.000
Chemical Name: SUCROSE
Common Name: SUCROSE
Case Number: 57-50-1

Record ID: DEH2002-HUPFP-102535
Permit Status: Permit Renewed
Active Permit: Y
Child Record Id: DEH2017-HCHEM-0155826
Trade Secret: N
Hazardous Material Type: Pure
Last Updated: 2017-10-23T23:57:08.000
Chemical Name: SULFURIC ACID
Common Name: SULFURIC ACID
Case Number: 7664-93-9

Record ID: DEH2002-HUPFP-102535
Permit Status: Permit Renewed
Active Permit: Y
Child Record Id: DEH2017-HCHEM-0155827
Trade Secret: N
Hazardous Material Type: Pure
Last Updated: 2017-10-23T23:57:08.000
Chemical Name: TOLUENE
Common Name: TOLUENE
Case Number: 108-88-3

Record ID: DEH2002-HUPFP-102535
Permit Status: Permit Renewed
Active Permit: Y
Child Record Id: DEH2017-HCHEM-0155828
Trade Secret: N
Hazardous Material Type: Pure
Last Updated: 2017-10-23T23:57:08.000
Chemical Name: TRICHLOROACETIC ACID
Common Name: TRICHLOROACETIC ACID
Case Number: 76-03-9

Record ID: DEH2002-HUPFP-102535
Permit Status: Permit Renewed
Active Permit: Y
Child Record Id: DEH2017-HCHEM-0155829
Trade Secret: N
Hazardous Material Type: Pure
Last Updated: 2017-10-23T23:57:08.000
Chemical Name: TRIZMA BASE
Common Name: TRIZMA BASE
Case Number: 77-86-1

U C S D MAIN CAMPUS/MAYER HALL BLDG (Continued) **S102439541**

Record ID:	DEH2002-HUPFP-102535
Permit Status:	Permit Renewed
Active Permit:	Y
Child Record Id:	DEH2017-HCHEM-0155830
Trade Secret:	N
Hazardous Material Type:	Pure
Last Updated:	2017-10-23T23:57:08.000
Chemical Name:	TRIZMA HYDROCHLORIDE
Common Name:	TRIZMA HYDROCHLORIDE
Case Number:	1185-53-1

Record ID:	DEH2002-HUPFP-102535
Permit Status:	Permit Renewed
Active Permit:	Y
Child Record Id:	DEH2017-HCHEM-0155831
Trade Secret:	N
Hazardous Material Type:	Pure
Last Updated:	2017-10-23T23:57:08.000
Chemical Name:	UREA
Common Name:	UREA
Case Number:	57-13-6

Record ID:	DEH2002-HUPFP-102535
Permit Status:	Permit Renewed
Active Permit:	Y
Child Record Id:	DEH2017-HCHEM-0155832
Trade Secret:	N
Hazardous Material Type:	Pure
Last Updated:	2017-10-23T23:57:08.000
Chemical Name:	XYLENE
Common Name:	XYLENE
Case Number:	1330-20-7

Record ID:	DEH2002-HUPFP-102535
Permit Status:	Permit Renewed
Active Permit:	Y
Child Record Id:	DEH2017-HCHEM-0155833
Trade Secret:	N
Hazardous Material Type:	Pure
Last Updated:	2017-10-23T23:57:08.000
Chemical Name:	YEAST EXTRACT
Common Name:	YEAST EXTRACT
Case Number:	8119-29-0

Record ID:	DEH2002-HUPFP-102535
Permit Status:	Permit Renewed
Active Permit:	Y
Child Record Id:	DEH2017-HCHEM-0155834
Trade Secret:	N
Hazardous Material Type:	Pure
Last Updated:	2017-10-23T23:57:08.000
Chemical Name:	Dielectric Oil
Common Name:	Mineral Oil
Case Number:	8012-95-1

Record ID:	DEH2002-HUPFP-102535
Permit Status:	Permit Renewed

U C S D MAIN CAMPUS/MAYER HALL BLDG (Continued) **S102439541**

Active Permit: Y
Child Record Id: DEH2017-HCHEM-0155835
Trade Secret: N
Hazardous Material Type: Pure
Last Updated: 2017-10-23T23:57:08.000
Chemical Name: Hydraulic Oil
Common Name: Hydraulic Oil
Case Number: 8012-95-1

Record ID: DEH2002-HUPFP-102535
Permit Status: Permit Renewed
Active Permit: Y
Child Record Id: DEH2017-HCHEM-0155836
Trade Secret: N
Hazardous Material Type: Pure
Last Updated: 2017-10-23T23:57:08.000
Chemical Name: OIL
Common Name: OIL
Case Number: 8012-95-1

Record ID: DEH2002-HUPFP-102535
Permit Status: Permit Renewed
Active Permit: Y
Child Record Id: DEH2017-HCHEM-0155837
Trade Secret: N
Hazardous Material Type: Mixture
Last Updated: 2017-10-23T23:57:08.000
Chemical Name: OIL
Common Name: OIL
Case Number: 8012-95-1

Record ID: DEH2002-HUPFP-102535
Permit Status: Permit Renewed
Active Permit: Y
Child Record Id: DEH2017-HCHEM-0155838
Trade Secret: N
Hazardous Material Type: Pure
Last Updated: 2017-10-23T23:57:08.000
Chemical Name: 1,1,1,2-TETRAFLUOROETHANE
Common Name: 1,1,1,2-TETRAFLUOROETHANE
Case Number: 811-97-2

Record ID: DEH2002-HUPFP-102535
Permit Status: Permit Renewed
Active Permit: Y
Child Record Id: DEH2017-HCHEM-0155839
Trade Secret: N
Hazardous Material Type: Pure
Last Updated: 2017-10-23T23:57:08.000
Chemical Name: CARBON DIOXIDE
Common Name: CARBON DIOXIDE
Case Number: 124-38-9

Record ID: DEH2002-HUPFP-102535
Permit Status: Permit Renewed
Active Permit: Y
Child Record Id: DEH2017-HCHEM-0155840

U C S D MAIN CAMPUS/MAYER HALL BLDG (Continued) **S102439541**

Trade Secret:	N
Hazardous Material Type:	Pure
Last Updated:	2017-10-23T23:57:08.000
Chemical Name:	Dielectric Oil
Common Name:	Mineral Oil
Case Number:	8012-95-1
Record ID:	DEH2002-HUPFP-102535
Permit Status:	Permit Renewed
Active Permit:	Y
Child Record Id:	DEH2017-HCHEM-0155841
Trade Secret:	N
Hazardous Material Type:	Pure
Last Updated:	2017-10-23T23:57:08.000
Chemical Name:	DIESEL
Common Name:	DIESEL
Case Number:	68334-30-5
Record ID:	DEH2002-HUPFP-102535
Permit Status:	Permit Renewed
Active Permit:	Y
Child Record Id:	DEH2017-HCHEM-0155842
Trade Secret:	N
Hazardous Material Type:	Pure
Last Updated:	2017-10-23T23:57:08.000
Chemical Name:	DIESEL
Common Name:	DIESEL
Case Number:	68334-30-5
Record ID:	DEH2002-HUPFP-102535
Permit Status:	Permit Renewed
Active Permit:	Y
Child Record Id:	DEH2017-HCHEM-0155843
Trade Secret:	N
Hazardous Material Type:	Mixture
Last Updated:	2017-10-23T23:57:08.000
Chemical Name:	OIL
Common Name:	OIL
Case Number:	8012-95-1
Record ID:	DEH2002-HUPFP-102535
Permit Status:	Permit Renewed
Active Permit:	Y
Child Record Id:	DEH2017-HCHEM-0155844
Trade Secret:	N
Hazardous Material Type:	Pure
Last Updated:	2017-10-23T23:57:08.000
Chemical Name:	PROPANE
Common Name:	PROPANE
Case Number:	74-98-6
Record ID:	DEH2002-HUPFP-102535
Permit Status:	Permit Renewed
Active Permit:	Y
Child Record Id:	DEH2017-HCHEM-0155845
Trade Secret:	N
Hazardous Material Type:	Mixture

U C S D MAIN CAMPUS/MAYER HALL BLDG (Continued) **S102439541**

Last Updated: 2017-10-23T23:57:08.000
Chemical Name: OIL
Common Name: OIL
Case Number: 8012-95-1

Record ID: DEH2002-HUPFP-102535
Permit Status: Permit Renewed
Active Permit: Y
Child Record Id: DEH2017-HCHEM-0155846
Trade Secret: N
Hazardous Material Type: Pure
Last Updated: 2017-10-23T23:57:08.000
Chemical Name: ACETONE
Common Name: ACETONE
Case Number: 67-64-1

Record ID: DEH2002-HUPFP-102535
Permit Status: Permit Renewed
Active Permit: Y
Child Record Id: DEH2017-HCHEM-0155847
Trade Secret: N
Hazardous Material Type: Pure
Last Updated: 2017-10-23T23:57:08.000
Chemical Name: ACETYLENE
Common Name: ACETYLENE
Case Number: 74-86-2

Record ID: DEH2002-HUPFP-102535
Permit Status: Permit Renewed
Active Permit: Y
Child Record Id: DEH2017-HCHEM-0155848
Trade Secret: N
Hazardous Material Type: Pure
Last Updated: 2017-10-23T23:57:08.000
Chemical Name: AEROSOL SPRAY PAINT
Common Name: AEROSOL SPRAY PAINT
Case Number: 108-01-0

Record ID: DEH2002-HUPFP-102535
Permit Status: Permit Renewed
Active Permit: Y
Child Record Id: DEH2017-HCHEM-0155849
Trade Secret: N
Hazardous Material Type: Pure
Last Updated: 2017-10-23T23:57:08.000
Chemical Name: ARGON
Common Name: ARGON
Case Number: 7440-37-1

Record ID: DEH2002-HUPFP-102535
Permit Status: Permit Renewed
Active Permit: Y
Child Record Id: DEH2017-HCHEM-0155850
Trade Secret: N
Hazardous Material Type: Mixture
Last Updated: 2017-10-23T23:57:08.000
Chemical Name: CARBON DIOXIDE @ < 50%; BALANCE ARGON

U C S D MAIN CAMPUS/MAYER HALL BLDG (Continued) **S102439541**

Common Name: CARBON DIOXIDE @ < 50%; BALANCE ARGON
Case Number: Not reported

Record ID: DEH2002-HUPFP-102535
Permit Status: Permit Renewed
Active Permit: Y
Child Record Id: DEH2017-HCHEM-0155851
Trade Secret: N
Hazardous Material Type: Pure
Last Updated: 2017-10-23T23:57:08.000
Chemical Name: GASOLINE
Common Name: GASOLINE
Case Number: 86290-81-5

Record ID: DEH2002-HUPFP-102535
Permit Status: Permit Renewed
Active Permit: Y
Child Record Id: DEH2017-HCHEM-0155852
Trade Secret: N
Hazardous Material Type: Pure
Last Updated: 2017-10-23T23:57:08.000
Chemical Name: METHYLTRIACETOXYSILANE
Common Name: METHYLTRIACETOXYSILANE
Case Number: 4253-34-3

Record ID: DEH2002-HUPFP-102535
Permit Status: Permit Renewed
Active Permit: Y
Child Record Id: DEH2017-HCHEM-0155853
Trade Secret: N
Hazardous Material Type: Mixture
Last Updated: 2017-10-23T23:57:08.000
Chemical Name: OIL
Common Name: OIL
Case Number: 8012-95-1

Record ID: DEH2002-HUPFP-102535
Permit Status: Permit Renewed
Active Permit: Y
Child Record Id: DEH2017-HCHEM-0155854
Trade Secret: N
Hazardous Material Type: Pure
Last Updated: 2017-10-23T23:57:08.000
Chemical Name: OXYGEN
Common Name: OXYGEN
Case Number: 7782-44-7

Record ID: DEH2002-HUPFP-102535
Permit Status: Permit Renewed
Active Permit: Y
Child Record Id: DEH2017-HCHEM-0155855
Trade Secret: N
Hazardous Material Type: Pure
Last Updated: 2017-10-23T23:57:08.000
Chemical Name: PAINT
Common Name: PAINT
Case Number: 8052-41-3

U C S D MAIN CAMPUS/MAYER HALL BLDG (Continued) **S102439541**

Record ID:	DEH2002-HUPFP-102535
Permit Status:	Permit Renewed
Active Permit:	Y
Child Record Id:	DEH2017-HCHEM-0155856
Trade Secret:	N
Hazardous Material Type:	Pure
Last Updated:	2017-10-23T23:57:08.000
Chemical Name:	PAINT
Common Name:	PAINT
Case Number:	8052-41-3

Record ID:	DEH2002-HUPFP-102535
Permit Status:	Permit Renewed
Active Permit:	Y
Child Record Id:	DEH2017-HCHEM-0155857
Trade Secret:	N
Hazardous Material Type:	Pure
Last Updated:	2017-10-23T23:57:08.000
Chemical Name:	PRIMER
Common Name:	PRIMER
Case Number:	Not reported

Record ID:	DEH2002-HUPFP-102535
Permit Status:	Permit Renewed
Active Permit:	Y
Child Record Id:	DEH2017-HCHEM-0155858
Trade Secret:	N
Hazardous Material Type:	Pure
Last Updated:	2017-10-23T23:57:08.000
Chemical Name:	PROPANE
Common Name:	PROPANE
Case Number:	74-98-6

Record ID:	DEH2002-HUPFP-102535
Permit Status:	Permit Renewed
Active Permit:	Y
Child Record Id:	DEH2017-HCHEM-0155859
Trade Secret:	N
Hazardous Material Type:	Pure
Last Updated:	2017-10-23T23:57:08.000
Chemical Name:	OIL BASE PAINT
Common Name:	OIL BASE PAINT
Case Number:	Not reported

Record ID:	DEH2002-HUPFP-102535
Permit Status:	Permit Renewed
Active Permit:	Y
Child Record Id:	DEH2017-HCHEM-0155860
Trade Secret:	N
Hazardous Material Type:	Pure
Last Updated:	2017-10-23T23:57:08.000
Chemical Name:	WATERBASED PAINT
Common Name:	WATERBASED PAINT
Case Number:	57-55-6

Record ID:	DEH2002-HUPFP-102535
Permit Status:	Permit Renewed

U C S D MAIN CAMPUS/MAYER HALL BLDG (Continued) **S102439541**

Active Permit: Y
Child Record Id: DEH2017-HCHEM-0155861
Trade Secret: N
Hazardous Material Type: Pure
Last Updated: 2017-10-23T23:57:08.000
Chemical Name: ACETYLENE
Common Name: ACETYLENE
Case Number: 74-86-2

Record ID: DEH2002-HUPFP-102535
Permit Status: Permit Renewed
Active Permit: Y
Child Record Id: DEH2017-HCHEM-0155862
Trade Secret: N
Hazardous Material Type: Pure
Last Updated: 2017-10-23T23:57:08.000
Chemical Name: ARGON
Common Name: ARGON
Case Number: 7440-37-1

Record ID: DEH2002-HUPFP-102535
Permit Status: Permit Renewed
Active Permit: Y
Child Record Id: DEH2017-HCHEM-0155863
Trade Secret: N
Hazardous Material Type: Mixture
Last Updated: 2017-10-23T23:57:08.000
Chemical Name: CARBON DIOXIDE @ < 50%; BALANCE ARGON
Common Name: CARBON DIOXIDE @ < 50%; BALANCE ARGON
Case Number: Not reported

Record ID: DEH2002-HUPFP-102535
Permit Status: Permit Renewed
Active Permit: Y
Child Record Id: DEH2017-HCHEM-0155864
Trade Secret: N
Hazardous Material Type: Pure
Last Updated: 2017-10-23T23:57:08.000
Chemical Name: IRON OXIDE
Common Name: IRON OXIDE
Case Number: 1332-37-2

Record ID: DEH2002-HUPFP-102535
Permit Status: Permit Renewed
Active Permit: Y
Child Record Id: DEH2017-HCHEM-0155865
Trade Secret: N
Hazardous Material Type: Mixture
Last Updated: 2017-10-23T23:57:08.000
Chemical Name: OIL
Common Name: OIL
Case Number: 8012-95-1

Record ID: DEH2002-HUPFP-102535
Permit Status: Permit Renewed
Active Permit: Y
Child Record Id: DEH2017-HCHEM-0155866

U C S D MAIN CAMPUS/MAYER HALL BLDG (Continued) **S102439541**

Trade Secret:	N
Hazardous Material Type:	Pure
Last Updated:	2017-10-23T23:57:08.000
Chemical Name:	OXYGEN
Common Name:	OXYGEN
Case Number:	7782-44-7
Record ID:	DEH2002-HUPFP-102535
Permit Status:	Permit Renewed
Active Permit:	Y
Child Record Id:	DEH2017-HCHEM-0155867
Trade Secret:	N
Hazardous Material Type:	Pure
Last Updated:	2017-10-23T23:57:08.000
Chemical Name:	2-PROPANOL
Common Name:	2-PROPANOL
Case Number:	67-63-0
Record ID:	DEH2002-HUPFP-102535
Permit Status:	Permit Renewed
Active Permit:	Y
Child Record Id:	DEH2017-HCHEM-0155868
Trade Secret:	N
Hazardous Material Type:	Pure
Last Updated:	2017-10-23T23:57:08.000
Chemical Name:	NITROGEN
Common Name:	NITROGEN
Case Number:	7727-37-9
Record ID:	DEH2002-HUPFP-102535
Permit Status:	Permit Renewed
Active Permit:	Y
Child Record Id:	DEH2017-HCHEM-0155869
Trade Secret:	N
Hazardous Material Type:	Pure
Last Updated:	2017-10-23T23:57:08.000
Chemical Name:	OXYGEN
Common Name:	OXYGEN
Case Number:	7782-44-7
Record ID:	DEH2002-HUPFP-102535
Permit Status:	Permit Renewed
Active Permit:	Y
Child Record Id:	DEH2017-HCHEM-0155870
Trade Secret:	N
Hazardous Material Type:	Pure
Last Updated:	2017-10-23T23:57:08.000
Chemical Name:	AIR COMPRESSED
Common Name:	AIR COMPRESSED
Case Number:	132259-10-0
Record ID:	DEH2002-HUPFP-102535
Permit Status:	Permit Renewed
Active Permit:	Y
Child Record Id:	DEH2017-HCHEM-0155871
Trade Secret:	N
Hazardous Material Type:	Pure

U C S D MAIN CAMPUS/MAYER HALL BLDG (Continued) **S102439541**

Last Updated: 2017-10-23T23:57:08.000
Chemical Name: HELIUM
Common Name: HELIUM
Case Number: 7440-59-7

Record ID: DEH2002-HUPFP-102535
Permit Status: Permit Renewed
Active Permit: Y
Child Record Id: DEH2017-HCHEM-0155872
Trade Secret: N
Hazardous Material Type: Pure
Last Updated: 2017-10-23T23:57:08.000
Chemical Name: OXYGEN
Common Name: OXYGEN
Case Number: 7782-44-7

Record ID: DEH2002-HUPFP-102535
Permit Status: Permit Renewed
Active Permit: Y
Child Record Id: DEH2017-HCHEM-0155873
Trade Secret: N
Hazardous Material Type: Mixture
Last Updated: 2017-10-23T23:57:08.000
Chemical Name: OXYGEN @ 32%; BALANCE AIR
Common Name: OXYGEN @ 32%; BALANCE AIR
Case Number: Not reported

Record ID: DEH2002-HUPFP-102535
Permit Status: Permit Renewed
Active Permit: Y
Child Record Id: DEH2017-HCHEM-0155874
Trade Secret: N
Hazardous Material Type: Pure
Last Updated: 2017-10-23T23:57:08.000
Chemical Name: ACETONE
Common Name: ACETONE
Case Number: 67-64-1

Record ID: DEH2002-HUPFP-102535
Permit Status: Permit Renewed
Active Permit: Y
Child Record Id: DEH2017-HCHEM-0155875
Trade Secret: N
Hazardous Material Type: Pure
Last Updated: 2017-10-23T23:57:08.000
Chemical Name: AEROSOL SPRAY PAINT
Common Name: AEROSOL SPRAY PAINT
Case Number: 108-01-0

Record ID: DEH2002-HUPFP-102535
Permit Status: Permit Renewed
Active Permit: Y
Child Record Id: DEH2017-HCHEM-0155876
Trade Secret: N
Hazardous Material Type: Mixture
Last Updated: 2017-10-23T23:57:08.000
Chemical Name: AIR COMPRESSED

U C S D MAIN CAMPUS/MAYER HALL BLDG (Continued) **S102439541**

Common Name: AIR COMPRESSED
Case Number: 132259-10-0

Record ID: DEH2002-HUPFP-102535
Permit Status: Permit Renewed
Active Permit: Y
Child Record Id: DEH2017-HCHEM-0155877
Trade Secret: N
Hazardous Material Type: Pure
Last Updated: 2017-10-23T23:57:08.000
Chemical Name: PAINT
Common Name: PAINT
Case Number: 8052-41-3

Record ID: DEH2002-HUPFP-102535
Permit Status: Permit Renewed
Active Permit: Y
Child Record Id: DEH2017-HCHEM-0155878
Trade Secret: N
Hazardous Material Type: Mixture
Last Updated: 2017-10-23T23:57:08.000
Chemical Name: 25% ARGON BAL CARBON DIOXIDE
Common Name: 25% ARGON BAL CARBON DIOXIDE
Case Number: Not reported

Record ID: DEH2002-HUPFP-102535
Permit Status: Permit Renewed
Active Permit: Y
Child Record Id: DEH2017-HCHEM-0155879
Trade Secret: N
Hazardous Material Type: Pure
Last Updated: 2017-10-23T23:57:08.000
Chemical Name: ACETYLENE
Common Name: ACETYLENE
Case Number: 74-86-2

Record ID: DEH2002-HUPFP-102535
Permit Status: Permit Renewed
Active Permit: Y
Child Record Id: DEH2017-HCHEM-0155880
Trade Secret: N
Hazardous Material Type: Pure
Last Updated: 2017-10-23T23:57:08.000
Chemical Name: ARGON
Common Name: ARGON
Case Number: 7440-37-1

Record ID: DEH2002-HUPFP-102535
Permit Status: Permit Renewed
Active Permit: Y
Child Record Id: DEH2017-HCHEM-0155881
Trade Secret: N
Hazardous Material Type: Pure
Last Updated: 2017-10-23T23:57:08.000
Chemical Name: CARBON DIOXIDE
Common Name: CARBON DIOXIDE
Case Number: 124-38-9

U C S D MAIN CAMPUS/MAYER HALL BLDG (Continued) **S102439541**

Record ID:	DEH2002-HUPFP-102535
Permit Status:	Permit Renewed
Active Permit:	Y
Child Record Id:	DEH2017-HCHEM-0155882
Trade Secret:	N
Hazardous Material Type:	Pure
Last Updated:	2017-10-23T23:57:08.000
Chemical Name:	CUTTING OIL
Common Name:	CUTTING OIL
Case Number:	126-11-4

Record ID:	DEH2002-HUPFP-102535
Permit Status:	Permit Renewed
Active Permit:	Y
Child Record Id:	DEH2017-HCHEM-0155883
Trade Secret:	N
Hazardous Material Type:	Pure
Last Updated:	2017-10-23T23:57:08.000
Chemical Name:	ETHYL ALCOHOL
Common Name:	ETHYL ALCOHOL
Case Number:	64-17-5

Record ID:	DEH2002-HUPFP-102535
Permit Status:	Permit Renewed
Active Permit:	Y
Child Record Id:	DEH2017-HCHEM-0155884
Trade Secret:	N
Hazardous Material Type:	Pure
Last Updated:	2017-10-23T23:57:08.000
Chemical Name:	GARNET ABRASIVES
Common Name:	GARNET ABRASIVES
Case Number:	Not reported

Record ID:	DEH2002-HUPFP-102535
Permit Status:	Permit Renewed
Active Permit:	Y
Child Record Id:	DEH2017-HCHEM-0155885
Trade Secret:	N
Hazardous Material Type:	Pure
Last Updated:	2017-10-23T23:57:08.000
Chemical Name:	HELIUM
Common Name:	HELIUM
Case Number:	7440-59-7

Record ID:	DEH2002-HUPFP-102535
Permit Status:	Permit Renewed
Active Permit:	Y
Child Record Id:	DEH2017-HCHEM-0155886
Trade Secret:	N
Hazardous Material Type:	Mixture
Last Updated:	2017-10-23T23:57:08.000
Chemical Name:	OIL
Common Name:	OIL
Case Number:	8012-95-1

Record ID:	DEH2002-HUPFP-102535
Permit Status:	Permit Renewed

U C S D MAIN CAMPUS/MAYER HALL BLDG (Continued) **S102439541**

Active Permit:	Y
Child Record Id:	DEH2017-HCHEM-0155887
Trade Secret:	N
Hazardous Material Type:	Pure
Last Updated:	2017-10-23T23:57:08.000
Chemical Name:	OXYGEN
Common Name:	OXYGEN
Case Number:	7782-44-7
Record ID:	DEH2002-HUPFP-102535
Permit Status:	Permit Renewed
Active Permit:	Y
Child Record Id:	DEH2017-HCHEM-0155888
Trade Secret:	N
Hazardous Material Type:	Pure
Last Updated:	2017-10-23T23:57:08.000
Chemical Name:	PAINT
Common Name:	PAINT
Case Number:	8052-41-3
Record ID:	DEH2002-HUPFP-102535
Permit Status:	Permit Renewed
Active Permit:	Y
Child Record Id:	DEH2017-HCHEM-0155889
Trade Secret:	N
Hazardous Material Type:	Pure
Last Updated:	2017-10-23T23:57:08.000
Chemical Name:	SODIUM HYDROXIDE
Common Name:	SODIUM HYDROXIDE
Case Number:	1310-73-2
Record ID:	DEH2002-HUPFP-102535
Permit Status:	Permit Renewed
Active Permit:	Y
Child Record Id:	DEH2017-HCHEM-0155890
Trade Secret:	N
Hazardous Material Type:	Pure
Last Updated:	2017-10-23T23:57:08.000
Chemical Name:	DIESEL
Common Name:	DIESEL
Case Number:	68334-30-5
Record ID:	DEH2002-HUPFP-102535
Permit Status:	Permit Renewed
Active Permit:	Y
Child Record Id:	DEH2017-HCHEM-0155891
Trade Secret:	N
Hazardous Material Type:	Mixture
Last Updated:	2017-10-23T23:57:08.000
Chemical Name:	OIL
Common Name:	OIL
Case Number:	8012-95-1
Record ID:	DEH2002-HUPFP-102535
Permit Status:	Permit Renewed
Active Permit:	Y
Child Record Id:	DEH2017-HCHEM-0155892

U C S D MAIN CAMPUS/MAYER HALL BLDG (Continued) **S102439541**

Trade Secret:	N
Hazardous Material Type:	Pure
Last Updated:	2017-10-23T23:57:08.000
Chemical Name:	PETROLEUM OIL
Common Name:	PETROLEUM OIL
Case Number:	68815-10-1
Record ID:	DEH2002-HUPFP-102535
Permit Status:	Permit Renewed
Active Permit:	Y
Child Record Id:	DEH2017-HCHEM-0155893
Trade Secret:	N
Hazardous Material Type:	Pure
Last Updated:	2017-10-23T23:57:08.000
Chemical Name:	PROPANE
Common Name:	PROPANE
Case Number:	74-98-6
Record ID:	DEH2002-HUPFP-102535
Permit Status:	Permit Renewed
Active Permit:	Y
Child Record Id:	DEH2017-HCHEM-0155894
Trade Secret:	N
Hazardous Material Type:	Pure
Last Updated:	2017-10-23T23:57:08.000
Chemical Name:	ACETYLENE
Common Name:	ACETYLENE
Case Number:	74-86-2
Record ID:	DEH2002-HUPFP-102535
Permit Status:	Permit Renewed
Active Permit:	Y
Child Record Id:	DEH2017-HCHEM-0155895
Trade Secret:	N
Hazardous Material Type:	Pure
Last Updated:	2017-10-23T23:57:08.000
Chemical Name:	AIR COMPRESSED
Common Name:	AIR COMPRESSED
Case Number:	132259-10-0
Record ID:	DEH2002-HUPFP-102535
Permit Status:	Permit Renewed
Active Permit:	Y
Child Record Id:	DEH2017-HCHEM-0155896
Trade Secret:	N
Hazardous Material Type:	Pure
Last Updated:	2017-10-23T23:57:08.000
Chemical Name:	ARGON
Common Name:	ARGON
Case Number:	7440-37-1
Record ID:	DEH2002-HUPFP-102535
Permit Status:	Permit Renewed
Active Permit:	Y
Child Record Id:	DEH2017-HCHEM-0155897
Trade Secret:	N
Hazardous Material Type:	Pure

U C S D MAIN CAMPUS/MAYER HALL BLDG (Continued) **S102439541**

Last Updated: 2017-10-23T23:57:08.000
Chemical Name: CARBON DIOXIDE
Common Name: CARBON DIOXIDE
Case Number: 124-38-9

Record ID: DEH2002-HUPFP-102535
Permit Status: Permit Renewed
Active Permit: Y
Child Record Id: DEH2017-HCHEM-0155898
Trade Secret: N
Hazardous Material Type: Mixture
Last Updated: 2017-10-23T23:57:08.000
Chemical Name: CARBON DIOXIDE @ < 50%; BALANCE ARGON
Common Name: CARBON DIOXIDE @ < 50%; BALANCE ARGON
Case Number: Not reported

Record ID: DEH2002-HUPFP-102535
Permit Status: Permit Renewed
Active Permit: Y
Child Record Id: DEH2017-HCHEM-0155899
Trade Secret: N
Hazardous Material Type: Pure
Last Updated: 2017-10-23T23:57:08.000
Chemical Name: HELIUM
Common Name: HELIUM
Case Number: 7440-59-7

Record ID: DEH2002-HUPFP-102535
Permit Status: Permit Renewed
Active Permit: Y
Child Record Id: DEH2017-HCHEM-0155900
Trade Secret: N
Hazardous Material Type: Mixture
Last Updated: 2017-10-23T23:57:08.000
Chemical Name: HELIUM @ 50 %, BALANCE ARGON
Common Name: HELIUM @ 50 %, BALANCE ARGON
Case Number: Not reported

Record ID: DEH2002-HUPFP-102535
Permit Status: Permit Renewed
Active Permit: Y
Child Record Id: DEH2017-HCHEM-0155901
Trade Secret: N
Hazardous Material Type: Pure
Last Updated: 2017-10-23T23:57:08.000
Chemical Name: NITROGEN
Common Name: NITROGEN
Case Number: 7727-37-9

Record ID: DEH2002-HUPFP-102535
Permit Status: Permit Renewed
Active Permit: Y
Child Record Id: DEH2017-HCHEM-0155902
Trade Secret: N
Hazardous Material Type: Pure
Last Updated: 2017-10-23T23:57:08.000
Chemical Name: OXYGEN

U C S D MAIN CAMPUS/MAYER HALL BLDG (Continued) **S102439541**

Common Name: OXYGEN
Case Number: 7782-44-7

Record ID: DEH2002-HUPFP-102535
Permit Status: Permit Renewed
Active Permit: Y
Child Record Id: DEH2017-HCHEM-0155903
Trade Secret: N
Hazardous Material Type: Mixture
Last Updated: 2017-10-23T23:57:08.000
Chemical Name: OXYGEN @ 32%; BAL AIR
Common Name: OXYGEN @ 32%; BAL AIR
Case Number: Not reported

Record ID: DEH2002-HUPFP-102535
Permit Status: Permit Renewed
Active Permit: Y
Child Record Id: DEH2017-HCHEM-0155904
Trade Secret: N
Hazardous Material Type: Pure
Last Updated: 2017-10-23T23:57:08.000
Chemical Name: PROPANE
Common Name: PROPANE
Case Number: 74-98-6

Record ID: DEH2002-HUPFP-102535
Permit Status: Permit Renewed
Active Permit: Y
Child Record Id: DEH2017-HCHEM-0155905
Trade Secret: N
Hazardous Material Type: Mixture
Last Updated: 2017-10-23T23:57:08.000
Chemical Name: OIL
Common Name: OIL
Case Number: 8012-95-1

Record ID: DEH2002-HUPFP-102535
Permit Status: Permit Renewed
Active Permit: Y
Child Record Id: DEH2017-HCHEM-0155906
Trade Secret: N
Hazardous Material Type: Pure
Last Updated: 2017-10-23T23:57:08.000
Chemical Name: Dielectric Oil
Common Name: Mineral Oil
Case Number: 8012-95-1

Record ID: DEH2002-HUPFP-102535
Permit Status: Permit Renewed
Active Permit: Y
Child Record Id: DEH2017-HCHEM-0155907
Trade Secret: N
Hazardous Material Type: Pure
Last Updated: 2017-10-23T23:57:08.000
Chemical Name: Dielectric Oil
Common Name: Mineral Oil
Case Number: 8012-95-1

U C S D MAIN CAMPUS/MAYER HALL BLDG (Continued) **S102439541**

Record ID: DEH2002-HUPFP-102535
Permit Status: Permit Renewed
Active Permit: Y
Child Record Id: DEH2017-HCHEM-0155908
Trade Secret: N
Hazardous Material Type: Pure
Last Updated: 2017-10-23T23:57:08.000
Chemical Name: Dielectric Oil
Common Name: Mineral Oil
Case Number: 8012-95-1

Record ID: DEH2002-HUPFP-102535
Permit Status: Permit Renewed
Active Permit: Y
Child Record Id: DEH2017-HCHEM-0155909
Trade Secret: N
Hazardous Material Type: Pure
Last Updated: 2017-10-23T23:57:08.000
Chemical Name: Hydraulic Oil
Common Name: Hydraulic Oil
Case Number: 8012-95-1

Record ID: DEH2002-HUPFP-102535
Permit Status: Permit Renewed
Active Permit: Y
Child Record Id: DEH2017-HCHEM-0155910
Trade Secret: N
Hazardous Material Type: Pure
Last Updated: 2017-10-23T23:57:08.000
Chemical Name: Hydraulic Oil
Common Name: Hydraulic Oil
Case Number: 8012-95-1

Record ID: DEH2002-HUPFP-102535
Permit Status: Permit Renewed
Active Permit: Y
Child Record Id: DEH2017-HCHEM-0155911
Trade Secret: N
Hazardous Material Type: Pure
Last Updated: 2017-10-23T23:57:08.000
Chemical Name: Hydraulic Oil
Common Name: Hydraulic Oil
Case Number: 8012-95-1

Record ID: DEH2002-HUPFP-102535
Permit Status: Permit Renewed
Active Permit: Y
Child Record Id: DEH2017-HCHEM-0155912
Trade Secret: N
Hazardous Material Type: Pure
Last Updated: 2017-10-23T23:57:08.000
Chemical Name: DIESEL
Common Name: DIESEL
Case Number: 68334-30-5

Record ID: DEH2002-HUPFP-102535
Permit Status: Permit Renewed

U C S D MAIN CAMPUS/MAYER HALL BLDG (Continued) **S102439541**

Active Permit: Y
Child Record Id: DEH2017-HCHEM-0155913
Trade Secret: N
Hazardous Material Type: Mixture
Last Updated: 2017-10-23T23:57:08.000
Chemical Name: OIL
Common Name: OIL
Case Number: 8012-95-1

Record ID: DEH2002-HUPFP-102535
Permit Status: Permit Renewed
Active Permit: Y
Child Record Id: DEH2017-HCHEM-0155914
Trade Secret: N
Hazardous Material Type: Pure
Last Updated: 2017-10-23T23:57:08.000
Chemical Name: Dielectric Oil
Common Name: Mineral Oil
Case Number: 8012-95-1

Record ID: DEH2002-HUPFP-102535
Permit Status: Permit Renewed
Active Permit: Y
Child Record Id: DEH2017-HCHEM-0155915
Trade Secret: N
Hazardous Material Type: Pure
Last Updated: 2017-10-23T23:57:08.000
Chemical Name: Dielectric Oil
Common Name: Mineral Oil
Case Number: 8012-95-1

Record ID: DEH2002-HUPFP-102535
Permit Status: Permit Renewed
Active Permit: Y
Child Record Id: DEH2017-HCHEM-0155916
Trade Secret: N
Hazardous Material Type: Mixture
Last Updated: 2017-10-23T23:57:08.000
Chemical Name: OIL
Common Name: OIL
Case Number: 8012-95-1

Record ID: DEH2002-HUPFP-102535
Permit Status: Permit Renewed
Active Permit: Y
Child Record Id: DEH2017-HCHEM-0155917
Trade Secret: N
Hazardous Material Type: Pure
Last Updated: 2017-10-23T23:57:08.000
Chemical Name: Dielectric Oil
Common Name: Mineral Oil
Case Number: 8012-95-1

Record ID: DEH2002-HUPFP-102535
Permit Status: Permit Renewed
Active Permit: Y
Child Record Id: DEH2017-HCHEM-0155918

U C S D MAIN CAMPUS/MAYER HALL BLDG (Continued) **S102439541**

Trade Secret:	N
Hazardous Material Type:	Pure
Last Updated:	2017-10-23T23:57:08.000
Chemical Name:	Dielectric Oil
Common Name:	Mineral Oil
Case Number:	8012-95-1
Record ID:	DEH2002-HUPFP-102535
Permit Status:	Permit Renewed
Active Permit:	Y
Child Record Id:	DEH2017-HCHEM-0155919
Trade Secret:	N
Hazardous Material Type:	Pure
Last Updated:	2017-10-23T23:57:08.000
Chemical Name:	Dielectric Oil
Common Name:	Mineral Oil
Case Number:	8012-95-1
Record ID:	DEH2002-HUPFP-102535
Permit Status:	Permit Renewed
Active Permit:	Y
Child Record Id:	DEH2017-HCHEM-0155920
Trade Secret:	N
Hazardous Material Type:	Pure
Last Updated:	2017-10-23T23:57:08.000
Chemical Name:	2-PROPANOL
Common Name:	2-PROPANOL
Case Number:	67-63-0
Record ID:	DEH2002-HUPFP-102535
Permit Status:	Permit Renewed
Active Permit:	Y
Child Record Id:	DEH2017-HCHEM-0155921
Trade Secret:	N
Hazardous Material Type:	Mixture
Last Updated:	2017-10-23T23:57:08.000
Chemical Name:	5% HYDROGEN, 95% ARGON
Common Name:	5% HYDROGEN, 95% ARGON
Case Number:	Not reported
Record ID:	DEH2002-HUPFP-102535
Permit Status:	Permit Renewed
Active Permit:	Y
Child Record Id:	DEH2017-HCHEM-0155922
Trade Secret:	N
Hazardous Material Type:	Mixture
Last Updated:	2017-10-23T23:57:08.000
Chemical Name:	5% HYDROGEN, 95% NITROGEN
Common Name:	5% HYDROGEN, 95% NITROGEN
Case Number:	Not reported
Record ID:	DEH2002-HUPFP-102535
Permit Status:	Permit Renewed
Active Permit:	Y
Child Record Id:	DEH2017-HCHEM-0155923
Trade Secret:	N
Hazardous Material Type:	Pure

U C S D MAIN CAMPUS/MAYER HALL BLDG (Continued) **S102439541**

Last Updated: 2017-10-23T23:57:08.000
Chemical Name: ACETONE
Common Name: ACETONE
Case Number: 67-64-1

Record ID: DEH2002-HUPFP-102535
Permit Status: Permit Renewed
Active Permit: Y
Child Record Id: DEH2017-HCHEM-0155924
Trade Secret: N
Hazardous Material Type: Pure
Last Updated: 2017-10-23T23:57:08.000
Chemical Name: ACETYLENE
Common Name: ACETYLENE
Case Number: 74-86-2

Record ID: DEH2002-HUPFP-102535
Permit Status: Permit Renewed
Active Permit: Y
Child Record Id: DEH2017-HCHEM-0155925
Trade Secret: N
Hazardous Material Type: Pure
Last Updated: 2017-10-23T23:57:08.000
Chemical Name: AIR COMPRESSED
Common Name: AIR COMPRESSED
Case Number: 132259-10-0

Record ID: DEH2002-HUPFP-102535
Permit Status: Permit Renewed
Active Permit: Y
Child Record Id: DEH2017-HCHEM-0155926
Trade Secret: N
Hazardous Material Type: Pure
Last Updated: 2017-10-23T23:57:08.000
Chemical Name: ARGON
Common Name: ARGON
Case Number: 7440-37-1

Record ID: DEH2002-HUPFP-102535
Permit Status: Permit Renewed
Active Permit: Y
Child Record Id: DEH2017-HCHEM-0155927
Trade Secret: N
Hazardous Material Type: Pure
Last Updated: 2017-10-23T23:57:08.000
Chemical Name: ARGON
Common Name: ARGON
Case Number: 7440-37-1

Record ID: DEH2002-HUPFP-102535
Permit Status: Permit Renewed
Active Permit: Y
Child Record Id: DEH2017-HCHEM-0155928
Trade Secret: N
Hazardous Material Type: Pure
Last Updated: 2017-10-23T23:57:08.000
Chemical Name: ETHYL ALCOHOL

U C S D MAIN CAMPUS/MAYER HALL BLDG (Continued) **S102439541**

Common Name: ETHYL ALCOHOL
Case Number: 64-17-5

Record ID: DEH2002-HUPFP-102535
Permit Status: Permit Renewed
Active Permit: Y
Child Record Id: DEH2017-HCHEM-0155929
Trade Secret: N
Hazardous Material Type: Pure
Last Updated: 2017-10-23T23:57:08.000
Chemical Name: ETHYLENE GLYCOL
Common Name: ETHYLENE GLYCOL
Case Number: 107-21-1

Record ID: DEH2002-HUPFP-102535
Permit Status: Permit Renewed
Active Permit: Y
Child Record Id: DEH2017-HCHEM-0155930
Trade Secret: N
Hazardous Material Type: Mixture
Last Updated: 2017-10-23T23:57:08.000
Chemical Name: FLUORINE 5% BAL NEON
Common Name: FLUORINE 5% BAL NEON
Case Number: Not reported

Record ID: DEH2002-HUPFP-102535
Permit Status: Permit Renewed
Active Permit: Y
Child Record Id: DEH2017-HCHEM-0155931
Trade Secret: N
Hazardous Material Type: Pure
Last Updated: 2017-10-23T23:57:08.000
Chemical Name: HELIUM
Common Name: HELIUM
Case Number: 7440-59-7

Record ID: DEH2002-HUPFP-102535
Permit Status: Permit Renewed
Active Permit: Y
Child Record Id: DEH2017-HCHEM-0155932
Trade Secret: N
Hazardous Material Type: Pure
Last Updated: 2017-10-23T23:57:08.000
Chemical Name: HELIUM
Common Name: HELIUM
Case Number: 7440-59-7

Record ID: DEH2002-HUPFP-102535
Permit Status: Permit Renewed
Active Permit: Y
Child Record Id: DEH2017-HCHEM-0155933
Trade Secret: N
Hazardous Material Type: Pure
Last Updated: 2017-10-23T23:57:08.000
Chemical Name: HYDROGEN
Common Name: HYDROGEN
Case Number: 1333-74-0

U C S D MAIN CAMPUS/MAYER HALL BLDG (Continued) **S102439541**

Record ID:	DEH2002-HUPFP-102535
Permit Status:	Permit Renewed
Active Permit:	Y
Child Record Id:	DEH2017-HCHEM-0155934
Trade Secret:	N
Hazardous Material Type:	Mixture
Last Updated:	2017-10-23T23:57:08.000
Chemical Name:	HYDROGEN > or = 5% BALANCE ARGON
Common Name:	HYDROGEN > or = 5% BALANCE ARGON
Case Number:	Not reported

Record ID:	DEH2002-HUPFP-102535
Permit Status:	Permit Renewed
Active Permit:	Y
Child Record Id:	DEH2017-HCHEM-0155935
Trade Secret:	N
Hazardous Material Type:	Mixture
Last Updated:	2017-10-23T23:57:08.000
Chemical Name:	HYDROGEN<5.5% BALANCE NITROGEN
Common Name:	HYDROGEN<5.5% BALANCE NITROGEN
Case Number:	Not reported

Record ID:	DEH2002-HUPFP-102535
Permit Status:	Permit Renewed
Active Permit:	Y
Child Record Id:	DEH2017-HCHEM-0155936
Trade Secret:	N
Hazardous Material Type:	Pure
Last Updated:	2017-10-23T23:57:08.000
Chemical Name:	METHANE
Common Name:	METHANE
Case Number:	74-82-8

Record ID:	DEH2002-HUPFP-102535
Permit Status:	Permit Renewed
Active Permit:	Y
Child Record Id:	DEH2017-HCHEM-0155937
Trade Secret:	N
Hazardous Material Type:	Pure
Last Updated:	2017-10-23T23:57:08.000
Chemical Name:	METHYL ALCOHOL
Common Name:	METHYL ALCOHOL
Case Number:	67-56-1

Record ID:	DEH2002-HUPFP-102535
Permit Status:	Permit Renewed
Active Permit:	Y
Child Record Id:	DEH2017-HCHEM-0155938
Trade Secret:	N
Hazardous Material Type:	Pure
Last Updated:	2017-10-23T23:57:08.000
Chemical Name:	NITROGEN
Common Name:	NITROGEN
Case Number:	7727-37-9

Record ID:	DEH2002-HUPFP-102535
Permit Status:	Permit Renewed

U C S D MAIN CAMPUS/MAYER HALL BLDG (Continued) **S102439541**

Active Permit: Y
Child Record Id: DEH2017-HCHEM-0155939
Trade Secret: N
Hazardous Material Type: Pure
Last Updated: 2017-10-23T23:57:08.000
Chemical Name: NITROGEN
Common Name: NITROGEN
Case Number: 7727-37-9

Record ID: DEH2002-HUPFP-102535
Permit Status: Permit Renewed
Active Permit: Y
Child Record Id: DEH2017-HCHEM-0155940
Trade Secret: N
Hazardous Material Type: Pure
Last Updated: 2017-10-23T23:57:08.000
Chemical Name: NITROUS OXIDE
Common Name: NITROUS OXIDE
Case Number: 10024-97-2

Record ID: DEH2002-HUPFP-102535
Permit Status: Permit Renewed
Active Permit: Y
Child Record Id: DEH2017-HCHEM-0155941
Trade Secret: N
Hazardous Material Type: Pure
Last Updated: 2017-10-23T23:57:08.000
Chemical Name: OXYGEN
Common Name: OXYGEN
Case Number: 7782-44-7

Record ID: DEH2002-HUPFP-102535
Permit Status: Permit Renewed
Active Permit: Y
Child Record Id: DEH2017-HCHEM-0155942
Trade Secret: N
Hazardous Material Type: Pure
Last Updated: 2017-10-23T23:57:08.000
Chemical Name: OXYGEN
Common Name: OXYGEN
Case Number: 7782-44-7

Record ID: DEH2002-HUPFP-102535
Permit Status: Permit Renewed
Active Permit: Y
Child Record Id: DEH2017-HCHEM-0155943
Trade Secret: N
Hazardous Material Type: Mixture
Last Updated: 2017-10-23T23:57:08.000
Chemical Name: OXYGEN < 20%; BALANCE ARGON
Common Name: OXYGEN < 20%; BALANCE ARGON
Case Number: Not reported

Record ID: DEH2002-HUPFP-102535
Permit Status: Permit Renewed
Active Permit: Y
Child Record Id: DEH2017-HCHEM-0155944

U C S D MAIN CAMPUS/MAYER HALL BLDG (Continued) **S102439541**

Trade Secret:	N
Hazardous Material Type:	Pure
Last Updated:	2017-10-23T23:57:08.000
Chemical Name:	PETROLEUM DISTILLATES
Common Name:	PETROLEUM DISTILLATES
Case Number:	64742-55-8
Record ID:	DEH2002-HUPFP-102535
Permit Status:	Permit Renewed
Active Permit:	Y
Child Record Id:	DEH2017-HCHEM-0155945
Trade Secret:	N
Hazardous Material Type:	Pure
Last Updated:	2017-10-23T23:57:08.000
Chemical Name:	PROPANE
Common Name:	PROPANE
Case Number:	74-98-6
Record ID:	DEH2002-HUPFP-102535
Permit Status:	Permit Renewed
Active Permit:	Y
Child Record Id:	DEH2017-HCHEM-0155946
Trade Secret:	N
Hazardous Material Type:	Pure
Last Updated:	2017-10-23T23:57:08.000
Chemical Name:	SODIUM BICARBONATE
Common Name:	SODIUM BICARBONATE
Case Number:	144-55-8
Record ID:	DEH2002-HUPFP-102535
Permit Status:	Permit Renewed
Active Permit:	Y
Child Record Id:	DEH2017-HCHEM-0155947
Trade Secret:	N
Hazardous Material Type:	Pure
Last Updated:	2017-10-23T23:57:08.000
Chemical Name:	SODIUM CHLORIDE
Common Name:	SODIUM CHLORIDE
Case Number:	7647-14-5
Record ID:	DEH2002-HUPFP-102535
Permit Status:	Permit Renewed
Active Permit:	Y
Child Record Id:	DEH2017-HCHEM-0155948
Trade Secret:	N
Hazardous Material Type:	Pure
Last Updated:	2017-10-23T23:57:08.000
Chemical Name:	SODIUM HYDROXIDE
Common Name:	SODIUM HYDROXIDE
Case Number:	1310-73-2
Record ID:	DEH2002-HUPFP-102535
Permit Status:	Permit Renewed
Active Permit:	Y
Child Record Id:	DEH2017-HCHEM-0155949
Trade Secret:	N
Hazardous Material Type:	Pure

U C S D MAIN CAMPUS/MAYER HALL BLDG (Continued) **S102439541**

Last Updated: 2017-10-23T23:57:08.000
Chemical Name: TRIFLUOROMETHANE
Common Name: TRIFLUOROMETHANE
Case Number: 75-46-7

Record ID: DEH2002-HUPFP-102535
Permit Status: Permit Renewed
Active Permit: Y
Child Record Id: DEH2017-HCHEM-0155950
Trade Secret: N
Hazardous Material Type: Pure
Last Updated: 2017-10-23T23:57:08.000
Chemical Name: XENON
Common Name: XENON
Case Number: 7440-63-3

Record ID: DEH2002-HUPFP-102535
Permit Status: Permit Renewed
Active Permit: Y
Child Record Id: DEH2017-HCHEM-0155951
Trade Secret: N
Hazardous Material Type: Mixture
Last Updated: 2017-10-23T23:57:08.000
Chemical Name: 95% OXYGEN 5% CARBON DIOXIDE
Common Name: 95% OXYGEN 5% CARBON DIOXIDE
Case Number: Not reported

Record ID: DEH2002-HUPFP-102535
Permit Status: Permit Renewed
Active Permit: Y
Child Record Id: DEH2017-HCHEM-0155952
Trade Secret: N
Hazardous Material Type: Pure
Last Updated: 2017-10-23T23:57:08.000
Chemical Name: ACIDULATE
Common Name: ACIDULATE
Case Number: 68607-87-4

Record ID: DEH2002-HUPFP-102535
Permit Status: Permit Renewed
Active Permit: Y
Child Record Id: DEH2017-HCHEM-0155953
Trade Secret: N
Hazardous Material Type: Pure
Last Updated: 2017-10-23T23:57:08.000
Chemical Name: CARBON DIOXIDE
Common Name: CARBON DIOXIDE
Case Number: 124-38-9

Record ID: DEH2002-HUPFP-102535
Permit Status: Permit Renewed
Active Permit: Y
Child Record Id: DEH2017-HCHEM-0155954
Trade Secret: N
Hazardous Material Type: Pure
Last Updated: 2017-10-23T23:57:08.000
Chemical Name: ENVIRO-KLEEN

U C S D MAIN CAMPUS/MAYER HALL BLDG (Continued) **S102439541**

Common Name: ENVIRO-KLEEN
Case Number: Not reported

Record ID: DEH2002-HUPFP-102535
Permit Status: Permit Renewed
Active Permit: Y
Child Record Id: DEH2017-HCHEM-0155955
Trade Secret: N
Hazardous Material Type: Pure
Last Updated: 2017-10-23T23:57:08.000
Chemical Name: ETHYL ALCOHOL
Common Name: ETHYL ALCOHOL
Case Number: 64-17-5

Record ID: DEH2002-HUPFP-102535
Permit Status: Permit Renewed
Active Permit: Y
Child Record Id: DEH2017-HCHEM-0155956
Trade Secret: N
Hazardous Material Type: Pure
Last Updated: 2017-10-23T23:57:08.000
Chemical Name: FORMALDEHYDE
Common Name: FORMALDEHYDE
Case Number: 50-00-0

Record ID: DEH2002-HUPFP-102535
Permit Status: Permit Renewed
Active Permit: Y
Child Record Id: DEH2017-HCHEM-0155957
Trade Secret: N
Hazardous Material Type: Pure
Last Updated: 2017-10-23T23:57:08.000
Chemical Name: HYDROCHLORIC ACID
Common Name: HYDROCHLORIC ACID
Case Number: 7647-01-0

Record ID: DEH2002-HUPFP-102535
Permit Status: Permit Renewed
Active Permit: Y
Child Record Id: DEH2017-HCHEM-0155958
Trade Secret: N
Hazardous Material Type: Pure
Last Updated: 2017-10-23T23:57:08.000
Chemical Name: NITROGEN
Common Name: NITROGEN
Case Number: 7727-37-9

Record ID: DEH2002-HUPFP-102535
Permit Status: Permit Renewed
Active Permit: Y
Child Record Id: DEH2017-HCHEM-0155959
Trade Secret: N
Hazardous Material Type: Mixture
Last Updated: 2017-10-23T23:57:08.000
Chemical Name: OIL
Common Name: OIL
Case Number: 8012-95-1

U C S D MAIN CAMPUS/MAYER HALL BLDG (Continued) **S102439541**

Record ID:	DEH2002-HUPFP-102535
Permit Status:	Permit Renewed
Active Permit:	Y
Child Record Id:	DEH2017-HCHEM-0155960
Trade Secret:	N
Hazardous Material Type:	Pure
Last Updated:	2017-10-23T23:57:08.000
Chemical Name:	OXYGEN
Common Name:	OXYGEN
Case Number:	7782-44-7

Record ID:	DEH2002-HUPFP-102535
Permit Status:	Permit Renewed
Active Permit:	Y
Child Record Id:	DEH2017-HCHEM-0155961
Trade Secret:	N
Hazardous Material Type:	Pure
Last Updated:	2017-10-23T23:57:08.000
Chemical Name:	SODIUM BICARBONATE
Common Name:	SODIUM BICARBONATE
Case Number:	144-55-8

Record ID:	DEH2002-HUPFP-102535
Permit Status:	Permit Renewed
Active Permit:	Y
Child Record Id:	DEH2017-HCHEM-0155962
Trade Secret:	N
Hazardous Material Type:	Pure
Last Updated:	2017-10-23T23:57:08.000
Chemical Name:	SODIUM CHLORIDE
Common Name:	SODIUM CHLORIDE
Case Number:	7647-14-5

Record ID:	DEH2002-HUPFP-102535
Permit Status:	Permit Renewed
Active Permit:	Y
Child Record Id:	DEH2017-HCHEM-0155963
Trade Secret:	N
Hazardous Material Type:	Pure
Last Updated:	2017-10-23T23:57:08.000
Chemical Name:	SUCROSE
Common Name:	SUCROSE
Case Number:	57-50-1

Record ID:	DEH2002-HUPFP-102535
Permit Status:	Permit Renewed
Active Permit:	Y
Child Record Id:	DEH2017-HCHEM-0155964
Trade Secret:	N
Hazardous Material Type:	Pure
Last Updated:	2017-10-23T23:57:08.000
Chemical Name:	Dielectric Oil
Common Name:	Mineral Oil
Case Number:	8012-95-1

Record ID:	DEH2002-HUPFP-102535
Permit Status:	Permit Renewed

U C S D MAIN CAMPUS/MAYER HALL BLDG (Continued) **S102439541**

Active Permit: Y
Child Record Id: DEH2017-HCHEM-0155965
Trade Secret: N
Hazardous Material Type: Pure
Last Updated: 2017-10-23T23:57:08.000
Chemical Name: Hydraulic Oil
Common Name: Hydraulic Oil
Case Number: 8012-95-1

Record ID: DEH2002-HUPFP-102535
Permit Status: Permit Renewed
Active Permit: Y
Child Record Id: DEH2017-HCHEM-0155966
Trade Secret: N
Hazardous Material Type: Mixture
Last Updated: 2017-10-23T23:57:08.000
Chemical Name: OIL
Common Name: OIL
Case Number: 8012-95-1

Record ID: DEH2002-HUPFP-102535
Permit Status: Permit Renewed
Active Permit: Y
Child Record Id: DEH2017-HCHEM-0155967
Trade Secret: N
Hazardous Material Type: Mixture
Last Updated: 2017-10-23T23:57:08.000
Chemical Name: OIL
Common Name: OIL
Case Number: 8012-95-1

Record ID: DEH2002-HUPFP-102535
Permit Status: Permit Renewed
Active Permit: Y
Child Record Id: DEH2017-HCHEM-0155968
Trade Secret: N
Hazardous Material Type: Pure
Last Updated: 2017-10-23T23:57:08.000
Chemical Name: AIR COMPRESSED
Common Name: AIR COMPRESSED
Case Number: 132259-10-0

Record ID: DEH2002-HUPFP-102535
Permit Status: Permit Renewed
Active Permit: Y
Child Record Id: DEH2017-HCHEM-0155969
Trade Secret: N
Hazardous Material Type: Pure
Last Updated: 2017-10-23T23:57:08.000
Chemical Name: CARBON DIOXIDE
Common Name: CARBON DIOXIDE
Case Number: 124-38-9

Record ID: DEH2002-HUPFP-102535
Permit Status: Permit Renewed
Active Permit: Y
Child Record Id: DEH2017-HCHEM-0155970

U C S D MAIN CAMPUS/MAYER HALL BLDG (Continued) **S102439541**

Trade Secret:	N
Hazardous Material Type:	Pure
Last Updated:	2017-10-23T23:57:08.000
Chemical Name:	NITROGEN
Common Name:	NITROGEN
Case Number:	7727-37-9
Record ID:	DEH2002-HUPFP-102535
Permit Status:	Permit Renewed
Active Permit:	Y
Child Record Id:	DEH2017-HCHEM-0155971
Trade Secret:	N
Hazardous Material Type:	Pure
Last Updated:	2017-10-23T23:57:08.000
Chemical Name:	NITROUS OXIDE
Common Name:	NITROUS OXIDE
Case Number:	10024-97-2
Record ID:	DEH2002-HUPFP-102535
Permit Status:	Permit Renewed
Active Permit:	Y
Child Record Id:	DEH2017-HCHEM-0155972
Trade Secret:	N
Hazardous Material Type:	Pure
Last Updated:	2017-10-23T23:57:08.000
Chemical Name:	OXYGEN
Common Name:	OXYGEN
Case Number:	7782-44-7
Record ID:	DEH2002-HUPFP-102535
Permit Status:	Permit Renewed
Active Permit:	Y
Child Record Id:	DEH2017-HCHEM-0155973
Trade Secret:	N
Hazardous Material Type:	Pure
Last Updated:	2017-10-23T23:57:08.000
Chemical Name:	DIESEL
Common Name:	DIESEL
Case Number:	68334-30-5
Record ID:	DEH2002-HUPFP-102535
Permit Status:	Permit Renewed
Active Permit:	Y
Child Record Id:	DEH2017-HCHEM-0155974
Trade Secret:	N
Hazardous Material Type:	Pure
Last Updated:	2017-10-23T23:57:08.000
Chemical Name:	1-BUTANOL
Common Name:	1-BUTANOL
Case Number:	71-36-3
Record ID:	DEH2002-HUPFP-102535
Permit Status:	Permit Renewed
Active Permit:	Y
Child Record Id:	DEH2017-HCHEM-0155975
Trade Secret:	N
Hazardous Material Type:	Pure

U C S D MAIN CAMPUS/MAYER HALL BLDG (Continued) **S102439541**

Last Updated: 2017-10-23T23:57:08.000
Chemical Name: 2-METHYL BUTANE
Common Name: 2-METHYL BUTANE
Case Number: 78-78-4

Record ID: DEH2002-HUPFP-102535
Permit Status: Permit Renewed
Active Permit: Y
Child Record Id: DEH2017-HCHEM-0155976
Trade Secret: N
Hazardous Material Type: Pure
Last Updated: 2017-10-23T23:57:08.000
Chemical Name: 2-PROPANOL
Common Name: 2-PROPANOL
Case Number: 67-63-0

Record ID: DEH2002-HUPFP-102535
Permit Status: Permit Renewed
Active Permit: Y
Child Record Id: DEH2017-HCHEM-0155977
Trade Secret: N
Hazardous Material Type: Pure
Last Updated: 2017-10-23T23:57:08.000
Chemical Name: 4-NONYLPHENYL-POLYETHYLENE GLYCOL
Common Name: 4-NONYLPHENYL-POLYETHYLENE GLYCOL
Case Number: 9016-45-9

Record ID: DEH2002-HUPFP-102535
Permit Status: Permit Renewed
Active Permit: Y
Child Record Id: DEH2017-HCHEM-0155978
Trade Secret: N
Hazardous Material Type: Mixture
Last Updated: 2017-10-23T23:57:08.000
Chemical Name: 95% OXYGEN, 5% CARBON DIOXIDE
Common Name: 95% OXYGEN, 5% CARBON DIOXIDE
Case Number: Not reported

Record ID: DEH2002-HUPFP-102535
Permit Status: Permit Renewed
Active Permit: Y
Child Record Id: DEH2017-HCHEM-0155979
Trade Secret: N
Hazardous Material Type: Pure
Last Updated: 2017-10-23T23:57:08.000
Chemical Name: ACETIC ACID
Common Name: ACETIC ACID
Case Number: 64-19-7

Record ID: DEH2002-HUPFP-102535
Permit Status: Permit Renewed
Active Permit: Y
Child Record Id: DEH2017-HCHEM-0155980
Trade Secret: N
Hazardous Material Type: Pure
Last Updated: 2017-10-23T23:57:08.000
Chemical Name: ACETONE

U C S D MAIN CAMPUS/MAYER HALL BLDG (Continued) **S102439541**

Common Name: ACETONE
Case Number: 67-64-1

Record ID: DEH2002-HUPFP-102535
Permit Status: Permit Renewed
Active Permit: Y
Child Record Id: DEH2017-HCHEM-0155981
Trade Secret: N
Hazardous Material Type: Pure
Last Updated: 2017-10-23T23:57:08.000
Chemical Name: ACETONITRILE
Common Name: ACETONITRILE
Case Number: 75-05-8

Record ID: DEH2002-HUPFP-102535
Permit Status: Permit Renewed
Active Permit: Y
Child Record Id: DEH2017-HCHEM-0155982
Trade Secret: N
Hazardous Material Type: Mixture
Last Updated: 2017-10-23T23:57:08.000
Chemical Name: ACIDULATE
Common Name: ACIDULATE
Case Number: 68607-87-4

Record ID: DEH2002-HUPFP-102535
Permit Status: Permit Renewed
Active Permit: Y
Child Record Id: DEH2017-HCHEM-0155983
Trade Secret: N
Hazardous Material Type: Pure
Last Updated: 2017-10-23T23:57:08.000
Chemical Name: AGAR
Common Name: AGAR
Case Number: 9002-18-0

Record ID: DEH2002-HUPFP-102535
Permit Status: Permit Renewed
Active Permit: Y
Child Record Id: DEH2017-HCHEM-0155984
Trade Secret: N
Hazardous Material Type: Pure
Last Updated: 2017-10-23T23:57:08.000
Chemical Name: AIR COMPRESSED
Common Name: AIR COMPRESSED
Case Number: 132259-10-0

Record ID: DEH2002-HUPFP-102535
Permit Status: Permit Renewed
Active Permit: Y
Child Record Id: DEH2017-HCHEM-0155985
Trade Secret: N
Hazardous Material Type: Pure
Last Updated: 2017-10-23T23:57:08.000
Chemical Name: AIRx 44 ACE
Common Name: AIRx 44 ACE
Case Number: Not reported

U C S D MAIN CAMPUS/MAYER HALL BLDG (Continued) **S102439541**

Record ID:	DEH2002-HUPFP-102535
Permit Status:	Permit Renewed
Active Permit:	Y
Child Record Id:	DEH2017-HCHEM-0155986
Trade Secret:	N
Hazardous Material Type:	Pure
Last Updated:	2017-10-23T23:57:08.000
Chemical Name:	AMMONIUM SULFATE
Common Name:	AMMONIUM SULFATE
Case Number:	7783-20-2

Record ID:	DEH2002-HUPFP-102535
Permit Status:	Permit Renewed
Active Permit:	Y
Child Record Id:	DEH2017-HCHEM-0155987
Trade Secret:	N
Hazardous Material Type:	Pure
Last Updated:	2017-10-23T23:57:08.000
Chemical Name:	BOILER WATER TREATMENT SOLUTION
Common Name:	BOILER WATER TREATMENT SOLUTION
Case Number:	Not reported

Record ID:	DEH2002-HUPFP-102535
Permit Status:	Permit Renewed
Active Permit:	Y
Child Record Id:	DEH2017-HCHEM-0155988
Trade Secret:	N
Hazardous Material Type:	Pure
Last Updated:	2017-10-23T23:57:08.000
Chemical Name:	BORIC ACID
Common Name:	BORIC ACID
Case Number:	11113-50-1

Record ID:	DEH2002-HUPFP-102535
Permit Status:	Permit Renewed
Active Permit:	Y
Child Record Id:	DEH2017-HCHEM-0155989
Trade Secret:	N
Hazardous Material Type:	Pure
Last Updated:	2017-10-23T23:57:08.000
Chemical Name:	CALCIUM SULFATE
Common Name:	CALCIUM SULFATE
Case Number:	7778-18-9

Record ID:	DEH2002-HUPFP-102535
Permit Status:	Permit Renewed
Active Permit:	Y
Child Record Id:	DEH2017-HCHEM-0155990
Trade Secret:	N
Hazardous Material Type:	Pure
Last Updated:	2017-10-23T23:57:08.000
Chemical Name:	CARBON DIOXIDE
Common Name:	CARBON DIOXIDE
Case Number:	124-38-9

Record ID:	DEH2002-HUPFP-102535
Permit Status:	Permit Renewed

U C S D MAIN CAMPUS/MAYER HALL BLDG (Continued) **S102439541**

Active Permit: Y
Child Record Id: DEH2017-HCHEM-0155991
Trade Secret: N
Hazardous Material Type: Mixture
Last Updated: 2017-10-23T23:57:08.000
Chemical Name: CARBON DIOXIDE @ 0-20%; OXYGEN @ 0-21%; BALANCE NITROGEN
Common Name: CARBON DIOXIDE @ 0-20%; OXYGEN @ 0-21%; BALANCE NITROGEN
Case Number: Not reported

Record ID: DEH2002-HUPFP-102535
Permit Status: Permit Renewed
Active Permit: Y
Child Record Id: DEH2017-HCHEM-0155992
Trade Secret: N
Hazardous Material Type: Mixture
Last Updated: 2017-10-23T23:57:08.000
Chemical Name: CARBON DIOXIDE @ 5%; BALANCE OXYGEN
Common Name: CARBON DIOXIDE @ 5%; BALANCE OXYGEN
Case Number: Not reported

Record ID: DEH2002-HUPFP-102535
Permit Status: Permit Renewed
Active Permit: Y
Child Record Id: DEH2017-HCHEM-0155993
Trade Secret: N
Hazardous Material Type: Mixture
Last Updated: 2017-10-23T23:57:08.000
Chemical Name: CARBON DIOXIDE < 30%; BALANCE NITROGEN
Common Name: CARBON DIOXIDE < 30%; BALANCE NITROGEN
Case Number: Not reported

Record ID: DEH2002-HUPFP-102535
Permit Status: Permit Renewed
Active Permit: Y
Child Record Id: DEH2017-HCHEM-0155994
Trade Secret: N
Hazardous Material Type: Pure
Last Updated: 2017-10-23T23:57:08.000
Chemical Name: CHLOROFORM
Common Name: CHLOROFORM
Case Number: 67-66-3

Record ID: DEH2002-HUPFP-102535
Permit Status: Permit Renewed
Active Permit: Y
Child Record Id: DEH2017-HCHEM-0155995
Trade Secret: N
Hazardous Material Type: Pure
Last Updated: 2017-10-23T23:57:08.000
Chemical Name: CITRIC ACID
Common Name: CITRIC ACID
Case Number: 7632-50-0

Record ID: DEH2002-HUPFP-102535
Permit Status: Permit Renewed
Active Permit: Y
Child Record Id: DEH2017-HCHEM-0155996

U C S D MAIN CAMPUS/MAYER HALL BLDG (Continued) **S102439541**

Trade Secret:	N
Hazardous Material Type:	Pure
Last Updated:	2017-10-23T23:57:08.000
Chemical Name:	CLOSED LOOP TREATMENT
Common Name:	CLOSED LOOP TREATMENT
Case Number:	Not reported
Record ID:	DEH2002-HUPFP-102535
Permit Status:	Permit Renewed
Active Permit:	Y
Child Record Id:	DEH2017-HCHEM-0155997
Trade Secret:	N
Hazardous Material Type:	Pure
Last Updated:	2017-10-23T23:57:08.000
Chemical Name:	D(+)-GLUCOSE ANHYDROUS
Common Name:	D(+)-GLUCOSE ANHYDROUS
Case Number:	50-99-7
Record ID:	DEH2002-HUPFP-102535
Permit Status:	Permit Renewed
Active Permit:	Y
Child Record Id:	DEH2017-HCHEM-0156004
Trade Secret:	N
Hazardous Material Type:	Pure
Last Updated:	2017-10-23T23:57:08.000
Chemical Name:	FORMALDEHYDE
Common Name:	FORMALDEHYDE
Case Number:	50-00-0
Record ID:	DEH2002-HUPFP-102535
Permit Status:	Permit Renewed
Active Permit:	Y
Child Record Id:	DEH2017-HCHEM-0156005
Trade Secret:	N
Hazardous Material Type:	Pure
Last Updated:	2017-10-23T23:57:08.000
Chemical Name:	GLYCERIN
Common Name:	GLYCERIN
Case Number:	56-81-5
Record ID:	DEH2002-HUPFP-102535
Permit Status:	Permit Renewed
Active Permit:	Y
Child Record Id:	DEH2017-HCHEM-0156006
Trade Secret:	N
Hazardous Material Type:	Pure
Last Updated:	2017-10-23T23:57:08.000
Chemical Name:	GLYCINE
Common Name:	GLYCINE
Case Number:	56-40-6
Record ID:	DEH2002-HUPFP-102535
Permit Status:	Permit Renewed
Active Permit:	Y
Child Record Id:	DEH2017-HCHEM-0156007
Trade Secret:	N
Hazardous Material Type:	Pure

U C S D MAIN CAMPUS/MAYER HALL BLDG (Continued) **S102439541**

Last Updated: 2017-10-23T23:57:08.000
Chemical Name: GUANIDINE HYDROCHLORIDE
Common Name: GUANIDINE HYDROCHLORIDE
Case Number: 72333-10-9

Record ID: DEH2002-HUPFP-102535
Permit Status: Permit Renewed
Active Permit: Y
Child Record Id: DEH2017-HCHEM-0156008
Trade Secret: N
Hazardous Material Type: Pure
Last Updated: 2017-10-23T23:57:08.000
Chemical Name: HELIUM
Common Name: HELIUM
Case Number: 7440-59-7

Record ID: DEH2002-HUPFP-102535
Permit Status: Permit Renewed
Active Permit: Y
Child Record Id: DEH2017-HCHEM-0156009
Trade Secret: N
Hazardous Material Type: Pure
Last Updated: 2017-10-23T23:57:08.000
Chemical Name: HEMATOXYLIN
Common Name: HEMATOXYLIN
Case Number: 517-28-2

Record ID: DEH2002-HUPFP-102535
Permit Status: Permit Renewed
Active Permit: Y
Child Record Id: DEH2017-HCHEM-0156010
Trade Secret: N
Hazardous Material Type: Pure
Last Updated: 2017-10-23T23:57:08.000
Chemical Name: HYDROCHLORIC ACID
Common Name: HYDROCHLORIC ACID
Case Number: 7647-01-0

Record ID: DEH2002-HUPFP-102535
Permit Status: Permit Renewed
Active Permit: Y
Child Record Id: DEH2017-HCHEM-0156011
Trade Secret: N
Hazardous Material Type: Pure
Last Updated: 2017-10-23T23:57:08.000
Chemical Name: IRON OXIDE
Common Name: IRON OXIDE
Case Number: 1332-37-2

Record ID: DEH2002-HUPFP-102535
Permit Status: Permit Renewed
Active Permit: Y
Child Record Id: DEH2017-HCHEM-0156012
Trade Secret: N
Hazardous Material Type: Pure
Last Updated: 2017-10-23T23:57:08.000
Chemical Name: MAGNESIUM SULFATE

U C S D MAIN CAMPUS/MAYER HALL BLDG (Continued) **S102439541**

Common Name: MAGNESIUM SULFATE
Case Number: 7487-88-9

Record ID: DEH2002-HUPFP-102535
Permit Status: Permit Renewed
Active Permit: Y
Child Record Id: DEH2017-HCHEM-0156013
Trade Secret: N
Hazardous Material Type: Pure
Last Updated: 2017-10-23T23:57:08.000
Chemical Name: METHYL ALCOHOL
Common Name: METHYL ALCOHOL
Case Number: 67-56-1

Record ID: DEH2002-HUPFP-102535
Permit Status: Permit Renewed
Active Permit: Y
Child Record Id: DEH2017-HCHEM-0156014
Trade Secret: N
Hazardous Material Type: Pure
Last Updated: 2017-10-23T23:57:08.000
Chemical Name: MINERAL OIL
Common Name: MINERAL OIL
Case Number: 8012-95-1

Record ID: DEH2002-HUPFP-102535
Permit Status: Permit Renewed
Active Permit: Y
Child Record Id: DEH2017-HCHEM-0156015
Trade Secret: N
Hazardous Material Type: Pure
Last Updated: 2017-10-23T23:57:08.000
Chemical Name: NITROGEN
Common Name: NITROGEN
Case Number: 7727-37-9

Record ID: DEH2002-HUPFP-102535
Permit Status: Permit Renewed
Active Permit: Y
Child Record Id: DEH2017-HCHEM-0156016
Trade Secret: N
Hazardous Material Type: Pure
Last Updated: 2017-10-23T23:57:08.000
Chemical Name: NITROGEN
Common Name: NITROGEN
Case Number: 7727-37-9

Record ID: DEH2002-HUPFP-102535
Permit Status: Permit Renewed
Active Permit: Y
Child Record Id: DEH2017-HCHEM-0156017
Trade Secret: N
Hazardous Material Type: Pure
Last Updated: 2017-10-23T23:57:08.000
Chemical Name: OIL
Common Name: OIL
Case Number: 8012-95-1

U C S D MAIN CAMPUS/MAYER HALL BLDG (Continued) **S102439541**

Record ID: DEH2002-HUPFP-102535
Permit Status: Permit Renewed
Active Permit: Y
Child Record Id: DEH2017-HCHEM-0156018
Trade Secret: N
Hazardous Material Type: Pure
Last Updated: 2017-10-23T23:57:08.000
Chemical Name: OXYGEN
Common Name: OXYGEN
Case Number: 7782-44-7

Record ID: DEH2002-HUPFP-102535
Permit Status: Permit Renewed
Active Permit: Y
Child Record Id: DEH2017-HCHEM-0156019
Trade Secret: N
Hazardous Material Type: Mixture
Last Updated: 2017-10-23T23:57:08.000
Chemical Name: OXYGEN < 20%; BALANCE HELIUM
Common Name: OXYGEN < 20%; BALANCE HELIUM
Case Number: 70356-00-2

Record ID: DEH2002-HUPFP-102535
Permit Status: Permit Renewed
Active Permit: Y
Child Record Id: DEH2017-HCHEM-0156020
Trade Secret: N
Hazardous Material Type: Pure
Last Updated: 2017-10-23T23:57:08.000
Chemical Name: PARAFORMALDEHYDE
Common Name: PARAFORMALDEHYDE
Case Number: 30525-89-4

Record ID: DEH2002-HUPFP-102535
Permit Status: Permit Renewed
Active Permit: Y
Child Record Id: DEH2017-HCHEM-0156021
Trade Secret: N
Hazardous Material Type: Pure
Last Updated: 2017-10-23T23:57:08.000
Chemical Name: PETROLEUM OIL
Common Name: PETROLEUM OIL
Case Number: 68476-30-2

Record ID: DEH2002-HUPFP-102535
Permit Status: Permit Renewed
Active Permit: Y
Child Record Id: DEH2017-HCHEM-0156022
Trade Secret: N
Hazardous Material Type: Pure
Last Updated: 2017-10-23T23:57:08.000
Chemical Name: POLY(ETHYLENE GYLCOL)
Common Name: POLY(ETHYLENE GYLCOL)
Case Number: 25322-68-3

Record ID: DEH2002-HUPFP-102535
Permit Status: Permit Renewed

U C S D MAIN CAMPUS/MAYER HALL BLDG (Continued) **S102439541**

Active Permit: Y
Child Record Id: DEH2017-HCHEM-0156023
Trade Secret: N
Hazardous Material Type: Pure
Last Updated: 2017-10-23T23:57:08.000
Chemical Name: POLYPROPYLENE GLYCOL
Common Name: POLYPROPYLENE GLYCOL
Case Number: 25322-69-4

Record ID: DEH2002-HUPFP-102535
Permit Status: Permit Renewed
Active Permit: Y
Child Record Id: DEH2017-HCHEM-0156024
Trade Secret: N
Hazardous Material Type: Pure
Last Updated: 2017-10-23T23:57:08.000
Chemical Name: POTASSIUM CHLORIDE
Common Name: POTASSIUM CHLORIDE
Case Number: 7447-40-7

Record ID: DEH2002-HUPFP-102535
Permit Status: Permit Renewed
Active Permit: Y
Child Record Id: DEH2017-HCHEM-0156025
Trade Secret: N
Hazardous Material Type: Pure
Last Updated: 2017-10-23T23:57:08.000
Chemical Name: POTASSIUM HYDROXIDE
Common Name: POTASSIUM HYDROXIDE
Case Number: 1310-58-3

Record ID: DEH2002-HUPFP-102535
Permit Status: Permit Renewed
Active Permit: Y
Child Record Id: DEH2017-HCHEM-0156026
Trade Secret: N
Hazardous Material Type: Pure
Last Updated: 2017-10-23T23:57:08.000
Chemical Name: POTASSIUM PHOSPHATE DIBASIC
Common Name: POTASSIUM PHOSPHATE DIBASIC
Case Number: 7758-11-4

Record ID: DEH2002-HUPFP-102535
Permit Status: Permit Renewed
Active Permit: Y
Child Record Id: DEH2017-HCHEM-0156027
Trade Secret: N
Hazardous Material Type: Pure
Last Updated: 2017-10-23T23:57:08.000
Chemical Name: POTASSIUM PHOSPHATE MONOBASIC
Common Name: POTASSIUM PHOSPHATE MONOBASIC
Case Number: 7778-77-0

Record ID: DEH2002-HUPFP-102535
Permit Status: Permit Renewed
Active Permit: Y
Child Record Id: DEH2017-HCHEM-0156028

U C S D MAIN CAMPUS/MAYER HALL BLDG (Continued) **S102439541**

Trade Secret:	N
Hazardous Material Type:	Pure
Last Updated:	2017-10-23T23:57:08.000
Chemical Name:	RH-997M
Common Name:	RH-997M
Case Number:	7440-16-6
Record ID:	DEH2002-HUPFP-102535
Permit Status:	Permit Renewed
Active Permit:	Y
Child Record Id:	DEH2017-HCHEM-0156029
Trade Secret:	N
Hazardous Material Type:	Pure
Last Updated:	2017-10-23T23:57:08.000
Chemical Name:	SODIUM ACETATE, ANHYDROUS
Common Name:	SODIUM ACETATE, ANHYDROUS
Case Number:	127-09-3
Record ID:	DEH2002-HUPFP-102535
Permit Status:	Permit Renewed
Active Permit:	Y
Child Record Id:	DEH2017-HCHEM-0156030
Trade Secret:	N
Hazardous Material Type:	Pure
Last Updated:	2017-10-23T23:57:08.000
Chemical Name:	SODIUM CARBONATE
Common Name:	SODIUM CARBONATE
Case Number:	497-19-8
Record ID:	DEH2002-HUPFP-102535
Permit Status:	Permit Renewed
Active Permit:	Y
Child Record Id:	DEH2017-HCHEM-0156031
Trade Secret:	N
Hazardous Material Type:	Pure
Last Updated:	2017-10-23T23:57:08.000
Chemical Name:	SODIUM CHLORIDE
Common Name:	SODIUM CHLORIDE
Case Number:	7647-14-5
Record ID:	DEH2002-HUPFP-102535
Permit Status:	Permit Renewed
Active Permit:	Y
Child Record Id:	DEH2017-HCHEM-0156032
Trade Secret:	N
Hazardous Material Type:	Pure
Last Updated:	2017-10-23T23:57:08.000
Chemical Name:	SODIUM HYDROXIDE
Common Name:	SODIUM HYDROXIDE
Case Number:	1310-73-2
Record ID:	DEH2002-HUPFP-102535
Permit Status:	Permit Renewed
Active Permit:	Y
Child Record Id:	DEH2017-HCHEM-0156033
Trade Secret:	N
Hazardous Material Type:	Pure

U C S D MAIN CAMPUS/MAYER HALL BLDG (Continued) **S102439541**

Last Updated: 2017-10-23T23:57:08.000
Chemical Name: SODIUM HYDROXIDE
Common Name: SODIUM HYDROXIDE
Case Number: 1310-73-2

Record ID: DEH2002-HUPFP-102535
Permit Status: Permit Renewed
Active Permit: Y
Child Record Id: DEH2017-HCHEM-0156034
Trade Secret: N
Hazardous Material Type: Pure
Last Updated: 2017-10-23T23:57:08.000
Chemical Name: SODIUM HYDROXIDE
Common Name: SODIUM HYDROXIDE
Case Number: 1310-73-2

Record ID: DEH2002-HUPFP-102535
Permit Status: Permit Renewed
Active Permit: Y
Child Record Id: DEH2017-HCHEM-0156035
Trade Secret: N
Hazardous Material Type: Pure
Last Updated: 2017-10-23T23:57:08.000
Chemical Name: SODIUM HYPOCHLORITE
Common Name: SODIUM HYPOCHLORITE
Case Number: 10022-70-5

Record ID: DEH2002-HUPFP-102535
Permit Status: Permit Renewed
Active Permit: Y
Child Record Id: DEH2017-HCHEM-0156036
Trade Secret: N
Hazardous Material Type: Pure
Last Updated: 2017-10-23T23:57:08.000
Chemical Name: SODIUM HYPOCHLORITE
Common Name: SODIUM HYPOCHLORITE
Case Number: 10022-70-5

Record ID: DEH2002-HUPFP-102535
Permit Status: Permit Renewed
Active Permit: Y
Child Record Id: DEH2017-HCHEM-0156037
Trade Secret: N
Hazardous Material Type: Pure
Last Updated: 2017-10-23T23:57:08.000
Chemical Name: SODIUM LAURYL SULFATE
Common Name: SODIUM LAURYL SULFATE
Case Number: 151-21-3

Record ID: DEH2002-HUPFP-102535
Permit Status: Permit Renewed
Active Permit: Y
Child Record Id: DEH2017-HCHEM-0156038
Trade Secret: N
Hazardous Material Type: Pure
Last Updated: 2017-10-23T23:57:08.000
Chemical Name: SODIUM PHOSPHATE

U C S D MAIN CAMPUS/MAYER HALL BLDG (Continued) **S102439541**

Common Name: SODIUM PHOSPHATE
Case Number: 10039-32-4

Record ID: DEH2002-HUPFP-102535
Permit Status: Permit Renewed
Active Permit: Y
Child Record Id: DEH2017-HCHEM-0156039
Trade Secret: N
Hazardous Material Type: Pure
Last Updated: 2017-10-23T23:57:08.000
Chemical Name: SODIUM PHOSPHATE DIBASIC
Common Name: SODIUM PHOSPHATE DIBASIC
Case Number: 10039-32-4

Record ID: DEH2002-HUPFP-102535
Permit Status: Permit Renewed
Active Permit: Y
Child Record Id: DEH2017-HCHEM-0156040
Trade Secret: N
Hazardous Material Type: Pure
Last Updated: 2017-10-23T23:57:08.000
Chemical Name: SODIUM THIOSULFATE
Common Name: SODIUM THIOSULFATE
Case Number: 7772-98-7

Record ID: DEH2002-HUPFP-102535
Permit Status: Permit Renewed
Active Permit: Y
Child Record Id: DEH2017-HCHEM-0156041
Trade Secret: N
Hazardous Material Type: Pure
Last Updated: 2017-10-23T23:57:08.000
Chemical Name: SUCROSE
Common Name: SUCROSE
Case Number: 57-50-1

Record ID: DEH2002-HUPFP-102535
Permit Status: Permit Renewed
Active Permit: Y
Child Record Id: DEH2017-HCHEM-0156042
Trade Secret: N
Hazardous Material Type: Mixture
Last Updated: 2017-10-23T23:57:08.000
Chemical Name: SULFUR HEXAFLUORIDE @ 20%, CYCLOPROPANE @ 20%; BALANCE ETHANE
Common Name: SULFUR HEXAFLUORIDE @ 20%, CYCLOPROPANE @ 20%; BALANCE ETHANE
Case Number: Not reported

Record ID: DEH2002-HUPFP-102535
Permit Status: Permit Renewed
Active Permit: Y
Child Record Id: DEH2017-HCHEM-0156043
Trade Secret: N
Hazardous Material Type: Pure
Last Updated: 2017-10-23T23:57:08.000
Chemical Name: SULFURIC ACID
Common Name: SULFURIC ACID
Case Number: 7664-93-9

U C S D MAIN CAMPUS/MAYER HALL BLDG (Continued) **S102439541**

Record ID:	DEH2002-HUPFP-102535
Permit Status:	Permit Renewed
Active Permit:	Y
Child Record Id:	DEH2017-HCHEM-0156044
Trade Secret:	N
Hazardous Material Type:	Pure
Last Updated:	2017-10-23T23:57:08.000
Chemical Name:	TRICHLOROACETIC ACID
Common Name:	TRICHLOROACETIC ACID
Case Number:	76-03-9

Record ID:	DEH2002-HUPFP-102535
Permit Status:	Permit Renewed
Active Permit:	Y
Child Record Id:	DEH2017-HCHEM-0156045
Trade Secret:	N
Hazardous Material Type:	Pure
Last Updated:	2017-10-23T23:57:08.000
Chemical Name:	TRICHLOROACETIC ACID
Common Name:	TRICHLOROACETIC ACID
Case Number:	76-03-9

Record ID:	DEH2002-HUPFP-102535
Permit Status:	Permit Renewed
Active Permit:	Y
Child Record Id:	DEH2017-HCHEM-0156046
Trade Secret:	N
Hazardous Material Type:	Pure
Last Updated:	2017-10-23T23:57:08.000
Chemical Name:	TRIZMA BASE
Common Name:	TRIZMA BASE
Case Number:	77-86-1

Record ID:	DEH2002-HUPFP-102535
Permit Status:	Permit Renewed
Active Permit:	Y
Child Record Id:	DEH2017-HCHEM-0156047
Trade Secret:	N
Hazardous Material Type:	Pure
Last Updated:	2017-10-23T23:57:08.000
Chemical Name:	UREA
Common Name:	UREA
Case Number:	57-13-6

Record ID:	DEH2002-HUPFP-102535
Permit Status:	Permit Renewed
Active Permit:	Y
Child Record Id:	DEH2017-HCHEM-0156048
Trade Secret:	N
Hazardous Material Type:	Pure
Last Updated:	2017-10-23T23:57:08.000
Chemical Name:	XYLENE
Common Name:	XYLENE
Case Number:	1330-20-7

Record ID:	DEH2002-HUPFP-102535
Permit Status:	Permit Renewed

U C S D MAIN CAMPUS/MAYER HALL BLDG (Continued) **S102439541**

Active Permit: Y
Child Record Id: DEH2017-HCHEM-0156049
Trade Secret: N
Hazardous Material Type: Pure
Last Updated: 2017-10-23T23:57:08.000
Chemical Name: YEAST EXTRACT
Common Name: YEAST EXTRACT
Case Number: 8119-29-0

Record ID: DEH2002-HUPFP-102535
Permit Status: Permit Renewed
Active Permit: Y
Child Record Id: DEH2017-HCHEM-0156050
Trade Secret: N
Hazardous Material Type: Pure
Last Updated: 2017-10-23T23:57:08.000
Chemical Name: CALCIUM CHLORIDE
Common Name: CALCIUM CHLORIDE
Case Number: 10043-52-4

Record ID: DEH2002-HUPFP-102535
Permit Status: Permit Renewed
Active Permit: Y
Child Record Id: DEH2017-HCHEM-0156051
Trade Secret: N
Hazardous Material Type: Pure
Last Updated: 2017-10-23T23:57:08.000
Chemical Name: SODIUM BICARBONATE
Common Name: SODIUM BICARBONATE
Case Number: 144-55-8

Record ID: DEH2002-HUPFP-102535
Permit Status: Permit Renewed
Active Permit: Y
Child Record Id: DEH2017-HCHEM-0156052
Trade Secret: N
Hazardous Material Type: Pure
Last Updated: 2017-10-23T23:57:08.000
Chemical Name: SODIUM CITRATE
Common Name: SODIUM CITRATE
Case Number: 6132-04-3

Record ID: DEH2002-HUPFP-102535
Permit Status: Permit Renewed
Active Permit: Y
Child Record Id: DEH2017-HCHEM-0156053
Trade Secret: N
Hazardous Material Type: Pure
Last Updated: 2017-10-23T23:57:08.000
Chemical Name: SODIUM PHOSPHATE MONOBASIC
Common Name: SODIUM PHOSPHATE MONOBASIC
Case Number: 10049-21-5

Record ID: DEH2002-HUPFP-102535
Permit Status: Permit Renewed
Active Permit: Y
Child Record Id: DEH2017-HCHEM-0156054

U C S D MAIN CAMPUS/MAYER HALL BLDG (Continued) **S102439541**

Trade Secret: N
Hazardous Material Type: Pure
Last Updated: 2017-10-23T23:57:08.000
Chemical Name: ACETONE
Common Name: ACETONE
Case Number: 67-64-1

Record ID: DEH2002-HUPFP-102535
Permit Status: Permit Renewed
Active Permit: Y
Child Record Id: DEH2017-HCHEM-0156055
Trade Secret: N
Hazardous Material Type: Pure
Last Updated: 2017-10-23T23:57:08.000
Chemical Name: ACETONITRILE
Common Name: ACETONITRILE
Case Number: 75-05-8

Record ID: DEH2002-HUPFP-102535
Permit Status: Permit Renewed
Active Permit: Y
Child Record Id: DEH2017-HCHEM-0156056
Trade Secret: N
Hazardous Material Type: Pure
Last Updated: 2017-10-23T23:57:08.000
Chemical Name: CARBON DIOXIDE
Common Name: CARBON DIOXIDE
Case Number: 124-38-9

Record ID: DEH2002-HUPFP-102535
Permit Status: Permit Renewed
Active Permit: Y
Child Record Id: DEH2017-HCHEM-0156057
Trade Secret: N
Hazardous Material Type: Pure
Last Updated: 2017-10-23T23:57:08.000
Chemical Name: ETHYL ACETATE
Common Name: ETHYL ACETATE
Case Number: 141-78-6

Record ID: DEH2002-HUPFP-102535
Permit Status: Permit Renewed
Active Permit: Y
Child Record Id: DEH2017-HCHEM-0156058
Trade Secret: N
Hazardous Material Type: Pure
Last Updated: 2017-10-23T23:57:08.000
Chemical Name: ETHYL ALCOHOL
Common Name: ETHYL ALCOHOL
Case Number: 64-17-5

Record ID: DEH2002-HUPFP-102535
Permit Status: Permit Renewed
Active Permit: Y
Child Record Id: DEH2017-HCHEM-0156059
Trade Secret: N
Hazardous Material Type: Pure

U C S D MAIN CAMPUS/MAYER HALL BLDG (Continued) **S102439541**

Last Updated: 2017-10-23T23:57:08.000
Chemical Name: FORMALDEHYDE
Common Name: FORMALDEHYDE
Case Number: 50-00-0

Record ID: DEH2002-HUPFP-102535
Permit Status: Permit Renewed
Active Permit: Y
Child Record Id: DEH2017-HCHEM-0156060
Trade Secret: N
Hazardous Material Type: Pure
Last Updated: 2017-10-23T23:57:08.000
Chemical Name: HYDROCHLORIC ACID
Common Name: HYDROCHLORIC ACID
Case Number: 7647-01-0

Record ID: DEH2002-HUPFP-102535
Permit Status: Permit Renewed
Active Permit: Y
Child Record Id: DEH2017-HCHEM-0156061
Trade Secret: N
Hazardous Material Type: Pure
Last Updated: 2017-10-23T23:57:08.000
Chemical Name: LITHIUM BATTERY
Common Name: LITHIUM BATTERY
Case Number: Not reported

Record ID: DEH2002-HUPFP-102535
Permit Status: Permit Renewed
Active Permit: Y
Child Record Id: DEH2017-HCHEM-0156062
Trade Secret: N
Hazardous Material Type: Pure
Last Updated: 2017-10-23T23:57:08.000
Chemical Name: METHYL ALCOHOL
Common Name: METHYL ALCOHOL
Case Number: 67-56-1

Record ID: DEH2002-HUPFP-102535
Permit Status: Permit Renewed
Active Permit: Y
Child Record Id: DEH2017-HCHEM-0156063
Trade Secret: N
Hazardous Material Type: Pure
Last Updated: 2017-10-23T23:57:08.000
Chemical Name: NITROGEN
Common Name: NITROGEN
Case Number: 7727-37-9

Record ID: DEH2002-HUPFP-102535
Permit Status: Permit Renewed
Active Permit: Y
Child Record Id: DEH2017-HCHEM-0156064
Trade Secret: N
Hazardous Material Type: Pure
Last Updated: 2017-10-23T23:57:08.000
Chemical Name: NITROGEN

U C S D MAIN CAMPUS/MAYER HALL BLDG (Continued) **S102439541**

Common Name: NITROGEN
Case Number: 7727-37-9

Record ID: DEH2002-HUPFP-102535
Permit Status: Permit Renewed
Active Permit: Y
Child Record Id: DEH2017-HCHEM-0156065
Trade Secret: N
Hazardous Material Type: Pure
Last Updated: 2017-10-23T23:57:08.000
Chemical Name: OXYGEN
Common Name: OXYGEN
Case Number: 7782-44-7

Record ID: DEH2002-HUPFP-102535
Permit Status: Permit Renewed
Active Permit: Y
Child Record Id: DEH2017-HCHEM-0156066
Trade Secret: N
Hazardous Material Type: Pure
Last Updated: 2017-10-23T23:57:08.000
Chemical Name: SODIUM BICARBONATE
Common Name: SODIUM BICARBONATE
Case Number: 144-55-8

Record ID: DEH2002-HUPFP-102535
Permit Status: Permit Renewed
Active Permit: Y
Child Record Id: DEH2017-HCHEM-0156067
Trade Secret: N
Hazardous Material Type: Pure
Last Updated: 2017-10-23T23:57:08.000
Chemical Name: SODIUM CHLORIDE
Common Name: SODIUM CHLORIDE
Case Number: 7647-14-5

Record ID: DEH2002-HUPFP-102535
Permit Status: Permit Renewed
Active Permit: Y
Child Record Id: DEH2017-HCHEM-0156068
Trade Secret: N
Hazardous Material Type: Pure
Last Updated: 2017-10-23T23:57:08.000
Chemical Name: SODIUM HYDROXIDE
Common Name: SODIUM HYDROXIDE
Case Number: 1310-73-2

Record ID: DEH2002-HUPFP-102535
Permit Status: Permit Renewed
Active Permit: Y
Child Record Id: DEH2017-HCHEM-0156069
Trade Secret: N
Hazardous Material Type: Pure
Last Updated: 2017-10-23T23:57:08.000
Chemical Name: TRIZMA BASE
Common Name: TRIZMA BASE
Case Number: 77-86-1

U C S D MAIN CAMPUS/MAYER HALL BLDG (Continued) **S102439541**

Record ID: DEH2002-HUPFP-102535
Permit Status: Permit Renewed
Active Permit: Y
Child Record Id: DEH2017-HCHEM-0156070
Trade Secret: N
Hazardous Material Type: Pure
Last Updated: 2017-10-23T23:57:08.000
Chemical Name: Dielectric Oil
Common Name: Mineral Oil
Case Number: 8012-95-1

Record ID: DEH2002-HUPFP-102535
Permit Status: Permit Renewed
Active Permit: Y
Child Record Id: DEH2017-HCHEM-0156071
Trade Secret: N
Hazardous Material Type: Mixture
Last Updated: 2017-10-23T23:57:08.000
Chemical Name: OIL
Common Name: OIL
Case Number: 8012-95-1

Record ID: DEH2002-HUPFP-102535
Permit Status: Permit Renewed
Active Permit: Y
Child Record Id: DEH2017-HCHEM-0156072
Trade Secret: N
Hazardous Material Type: Pure
Last Updated: 2017-10-23T23:57:08.000
Chemical Name: 2-METHYL BUTANE
Common Name: 2-METHYL BUTANE
Case Number: 78-78-4

Record ID: DEH2002-HUPFP-102535
Permit Status: Permit Renewed
Active Permit: Y
Child Record Id: DEH2017-HCHEM-0156073
Trade Secret: N
Hazardous Material Type: Pure
Last Updated: 2017-10-23T23:57:08.000
Chemical Name: 2-PROPANOL
Common Name: 2-PROPANOL
Case Number: 67-63-0

Record ID: DEH2002-HUPFP-102535
Permit Status: Permit Renewed
Active Permit: Y
Child Record Id: DEH2017-HCHEM-0156074
Trade Secret: N
Hazardous Material Type: Mixture
Last Updated: 2017-10-23T23:57:08.000
Chemical Name: 5% CARBON DIOXIDE, BAL NITROGEN
Common Name: 5% CARBON DIOXIDE, BAL NITROGEN
Case Number: Not reported

Record ID: DEH2002-HUPFP-102535
Permit Status: Permit Renewed

U C S D MAIN CAMPUS/MAYER HALL BLDG (Continued) **S102439541**

Active Permit:	Y
Child Record Id:	DEH2017-HCHEM-0156075
Trade Secret:	N
Hazardous Material Type:	Pure
Last Updated:	2017-10-23T23:57:08.000
Chemical Name:	ACETIC ACID
Common Name:	ACETIC ACID
Case Number:	64-19-7
Record ID:	DEH2002-HUPFP-102535
Permit Status:	Permit Renewed
Active Permit:	Y
Child Record Id:	DEH2017-HCHEM-0156076
Trade Secret:	N
Hazardous Material Type:	Pure
Last Updated:	2017-10-23T23:57:08.000
Chemical Name:	ACETONE
Common Name:	ACETONE
Case Number:	67-64-1
Record ID:	DEH2002-HUPFP-102535
Permit Status:	Permit Renewed
Active Permit:	Y
Child Record Id:	DEH2017-HCHEM-0156077
Trade Secret:	N
Hazardous Material Type:	Pure
Last Updated:	2017-10-23T23:57:08.000
Chemical Name:	ACETONITRILE
Common Name:	ACETONITRILE
Case Number:	75-05-8
Record ID:	DEH2002-HUPFP-102535
Permit Status:	Permit Renewed
Active Permit:	Y
Child Record Id:	DEH2017-HCHEM-0156078
Trade Secret:	N
Hazardous Material Type:	Pure
Last Updated:	2017-10-23T23:57:08.000
Chemical Name:	ACETYLENE
Common Name:	ACETYLENE
Case Number:	74-86-2
Record ID:	DEH2002-HUPFP-102535
Permit Status:	Permit Renewed
Active Permit:	Y
Child Record Id:	DEH2017-HCHEM-0156079
Trade Secret:	N
Hazardous Material Type:	Pure
Last Updated:	2017-10-23T23:57:08.000
Chemical Name:	AGAR
Common Name:	AGAR
Case Number:	9002-18-0
Record ID:	DEH2002-HUPFP-102535
Permit Status:	Permit Renewed
Active Permit:	Y
Child Record Id:	DEH2017-HCHEM-0156080

U C S D MAIN CAMPUS/MAYER HALL BLDG (Continued) **S102439541**

Trade Secret: N
Hazardous Material Type: Pure
Last Updated: 2017-10-23T23:57:08.000
Chemical Name: AMMONIUM SULFATE
Common Name: AMMONIUM SULFATE
Case Number: 7783-20-2

Record ID: DEH2002-HUPFP-102535
Permit Status: Permit Renewed
Active Permit: Y
Child Record Id: DEH2017-HCHEM-0156081
Trade Secret: N
Hazardous Material Type: Pure
Last Updated: 2017-10-23T23:57:08.000
Chemical Name: ARGON
Common Name: ARGON
Case Number: 7440-37-1

Record ID: DEH2002-HUPFP-102535
Permit Status: Permit Renewed
Active Permit: Y
Child Record Id: DEH2017-HCHEM-0156082
Trade Secret: N
Hazardous Material Type: Pure
Last Updated: 2017-10-23T23:57:08.000
Chemical Name: B-5500 STEAM TREATMENT
Common Name: B-5500 STEAM TREATMENT
Case Number: Not reported

Record ID: DEH2002-HUPFP-102535
Permit Status: Permit Renewed
Active Permit: Y
Child Record Id: DEH2017-HCHEM-0156083
Trade Secret: N
Hazardous Material Type: Pure
Last Updated: 2017-10-23T23:57:08.000
Chemical Name: BOILER WATER TREATMENT SOLUTION
Common Name: BOILER WATER TREATMENT SOLUTION
Case Number: Not reported

Record ID: DEH2002-HUPFP-102535
Permit Status: Permit Renewed
Active Permit: Y
Child Record Id: DEH2017-HCHEM-0156084
Trade Secret: N
Hazardous Material Type: Pure
Last Updated: 2017-10-23T23:57:08.000
Chemical Name: BORIC ACID
Common Name: BORIC ACID
Case Number: 11113-50-1

Record ID: DEH2002-HUPFP-102535
Permit Status: Permit Renewed
Active Permit: Y
Child Record Id: DEH2017-HCHEM-0156085
Trade Secret: N
Hazardous Material Type: Pure

U C S D MAIN CAMPUS/MAYER HALL BLDG (Continued) **S102439541**

Last Updated: 2017-10-23T23:57:08.000
Chemical Name: CALCIUM CHLORIDE
Common Name: CALCIUM CHLORIDE
Case Number: 10043-52-4

Record ID: DEH2002-HUPFP-102535
Permit Status: Permit Renewed
Active Permit: Y
Child Record Id: DEH2017-HCHEM-0156086
Trade Secret: N
Hazardous Material Type: Pure
Last Updated: 2017-10-23T23:57:08.000
Chemical Name: CARBON DIOXIDE
Common Name: CARBON DIOXIDE
Case Number: 124-38-9

Record ID: DEH2002-HUPFP-102535
Permit Status: Permit Renewed
Active Permit: Y
Child Record Id: DEH2017-HCHEM-0156087
Trade Secret: N
Hazardous Material Type: Mixture
Last Updated: 2017-10-23T23:57:08.000
Chemical Name: CARBON DIOXIDE @ 0-20%; OXYGEN @ 0-21%; BALANCE NITROGEN
Common Name: CARBON DIOXIDE @ 0-20%; OXYGEN @ 0-21%; BALANCE NITROGEN
Case Number: Not reported

Record ID: DEH2002-HUPFP-102535
Permit Status: Permit Renewed
Active Permit: Y
Child Record Id: DEH2017-HCHEM-0156104
Trade Secret: N
Hazardous Material Type: Pure
Last Updated: 2017-10-23T23:57:08.000
Chemical Name: HELIUM
Common Name: HELIUM
Case Number: 7440-59-7

Record ID: DEH2002-HUPFP-102535
Permit Status: Permit Renewed
Active Permit: Y
Child Record Id: DEH2017-HCHEM-0156088
Trade Secret: N
Hazardous Material Type: Mixture
Last Updated: 2017-10-23T23:57:08.000
Chemical Name: CARBON DIOXIDE < 30%; BALANCE NITROGEN
Common Name: CARBON DIOXIDE < 30%; BALANCE NITROGEN
Case Number: Not reported

Record ID: DEH2002-HUPFP-102535
Permit Status: Permit Renewed
Active Permit: Y
Child Record Id: DEH2017-HCHEM-0156089
Trade Secret: N
Hazardous Material Type: Pure
Last Updated: 2017-10-23T23:57:08.000
Chemical Name: CHLOROFORM

U C S D MAIN CAMPUS/MAYER HALL BLDG (Continued) **S102439541**

Common Name: CHLOROFORM
Case Number: 67-66-3

Record ID: DEH2002-HUPFP-102535
Permit Status: Permit Renewed
Active Permit: Y
Child Record Id: DEH2017-HCHEM-0156090
Trade Secret: N
Hazardous Material Type: Pure
Last Updated: 2017-10-23T23:57:08.000
Chemical Name: CITRIC ACID
Common Name: CITRIC ACID
Case Number: 6132-04-3

Record ID: DEH2002-HUPFP-102535
Permit Status: Permit Renewed
Active Permit: Y
Child Record Id: DEH2017-HCHEM-0156091
Trade Secret: N
Hazardous Material Type: Pure
Last Updated: 2017-10-23T23:57:08.000
Chemical Name: D(+)-GLUCOSE ANHYDROUS
Common Name: D(+)-GLUCOSE ANHYDROUS
Case Number: 50-99-7

Record ID: DEH2002-HUPFP-102535
Permit Status: Permit Renewed
Active Permit: Y
Child Record Id: DEH2017-HCHEM-0156092
Trade Secret: N
Hazardous Material Type: Pure
Last Updated: 2017-10-23T23:57:08.000
Chemical Name: DICHLOROMETHANE
Common Name: DICHLOROMETHANE
Case Number: 75-09-2

Record ID: DEH2002-HUPFP-102535
Permit Status: Permit Renewed
Active Permit: Y
Child Record Id: DEH2017-HCHEM-0156093
Trade Secret: N
Hazardous Material Type: Pure
Last Updated: 2017-10-23T23:57:08.000
Chemical Name: DIMETHYL SULFOXIDE
Common Name: DIMETHYL SULFOXIDE
Case Number: 67-68-5

Record ID: DEH2002-HUPFP-102535
Permit Status: Permit Renewed
Active Permit: Y
Child Record Id: DEH2017-HCHEM-0156094
Trade Secret: N
Hazardous Material Type: Pure
Last Updated: 2017-10-23T23:57:08.000
Chemical Name: ENVIRO-KLEEN
Common Name: ENVIRO-KLEEN
Case Number: Not reported

U C S D MAIN CAMPUS/MAYER HALL BLDG (Continued) **S102439541**

Record ID: DEH2002-HUPFP-102535
Permit Status: Permit Renewed
Active Permit: Y
Child Record Id: DEH2017-HCHEM-0156095
Trade Secret: N
Hazardous Material Type: Pure
Last Updated: 2017-10-23T23:57:08.000
Chemical Name: ETHYL ALCOHOL
Common Name: ETHYL ALCOHOL
Case Number: 64-17-5

Record ID: DEH2002-HUPFP-102535
Permit Status: Permit Renewed
Active Permit: Y
Child Record Id: DEH2017-HCHEM-0156096
Trade Secret: N
Hazardous Material Type: Pure
Last Updated: 2017-10-23T23:57:08.000
Chemical Name: ETHYL ALCOHOL
Common Name: ETHYL ALCOHOL
Case Number: 64-17-5

Record ID: DEH2002-HUPFP-102535
Permit Status: Permit Renewed
Active Permit: Y
Child Record Id: DEH2017-HCHEM-0156097
Trade Secret: N
Hazardous Material Type: Pure
Last Updated: 2017-10-23T23:57:08.000
Chemical Name: ETHYLENE GLYCOL
Common Name: ETHYLENE GLYCOL
Case Number: 107-21-1

Record ID: DEH2002-HUPFP-102535
Permit Status: Permit Renewed
Active Permit: Y
Child Record Id: DEH2017-HCHEM-0156098
Trade Secret: N
Hazardous Material Type: Pure
Last Updated: 2017-10-23T23:57:08.000
Chemical Name: ETHYLENEDIAMINE TETRAACETIC ACID
Common Name: ETHYLENEDIAMINE TETRAACETIC ACID
Case Number: 60-00-4

Record ID: DEH2002-HUPFP-102535
Permit Status: Permit Renewed
Active Permit: Y
Child Record Id: DEH2017-HCHEM-0156099
Trade Secret: N
Hazardous Material Type: Pure
Last Updated: 2017-10-23T23:57:08.000
Chemical Name: FORMALDEHYDE
Common Name: FORMALDEHYDE
Case Number: 50-00-0

Record ID: DEH2002-HUPFP-102535
Permit Status: Permit Renewed

U C S D MAIN CAMPUS/MAYER HALL BLDG (Continued) **S102439541**

Active Permit: Y
Child Record Id: DEH2017-HCHEM-0156100
Trade Secret: N
Hazardous Material Type: Pure
Last Updated: 2017-10-23T23:57:08.000
Chemical Name: GLYCERIN
Common Name: GLYCERIN
Case Number: 56-81-5

Record ID: DEH2002-HUPFP-102535
Permit Status: Permit Renewed
Active Permit: Y
Child Record Id: DEH2017-HCHEM-0156101
Trade Secret: N
Hazardous Material Type: Pure
Last Updated: 2017-10-23T23:57:08.000
Chemical Name: GLYCINE
Common Name: GLYCINE
Case Number: 56-40-6

Record ID: DEH2002-HUPFP-102535
Permit Status: Permit Renewed
Active Permit: Y
Child Record Id: DEH2017-HCHEM-0156102
Trade Secret: N
Hazardous Material Type: Pure
Last Updated: 2017-10-23T23:57:08.000
Chemical Name: GUANIDINE HYDROCHLORIDE
Common Name: GUANIDINE HYDROCHLORIDE
Case Number: 50-01-1

Record ID: DEH2002-HUPFP-102535
Permit Status: Permit Renewed
Active Permit: Y
Child Record Id: DEH2017-HCHEM-0156103
Trade Secret: N
Hazardous Material Type: Pure
Last Updated: 2017-10-23T23:57:08.000
Chemical Name: HEAT TRANSFER FLUID
Common Name: HEAT TRANSFER FLUID
Case Number: Not reported

Record ID: DEH2002-HUPFP-102535
Permit Status: Permit Renewed
Active Permit: Y
Child Record Id: DEH2017-HCHEM-0156105
Trade Secret: N
Hazardous Material Type: Pure
Last Updated: 2017-10-23T23:57:08.000
Chemical Name: HEXANE
Common Name: HEXANE
Case Number: 73513-42-5

Record ID: DEH2002-HUPFP-102535
Permit Status: Permit Renewed
Active Permit: Y
Child Record Id: DEH2017-HCHEM-0156106

U C S D MAIN CAMPUS/MAYER HALL BLDG (Continued) **S102439541**

Trade Secret:	N
Hazardous Material Type:	Pure
Last Updated:	2017-10-23T23:57:08.000
Chemical Name:	HYDROCHLORIC ACID
Common Name:	HYDROCHLORIC ACID
Case Number:	7647-01-0
Record ID:	DEH2002-HUPFP-102535
Permit Status:	Permit Renewed
Active Permit:	Y
Child Record Id:	DEH2017-HCHEM-0156107
Trade Secret:	N
Hazardous Material Type:	Pure
Last Updated:	2017-10-23T23:57:08.000
Chemical Name:	HYDROGEN
Common Name:	HYDROGEN
Case Number:	1333-74-0
Record ID:	DEH2002-HUPFP-102535
Permit Status:	Permit Renewed
Active Permit:	Y
Child Record Id:	DEH2017-HCHEM-0156108
Trade Secret:	N
Hazardous Material Type:	Pure
Last Updated:	2017-10-23T23:57:08.000
Chemical Name:	CARBON DIOXIDE
Common Name:	CARBON DIOXIDE
Case Number:	124-38-9
Record ID:	DEH2002-HUPFP-102535
Permit Status:	Permit Renewed
Active Permit:	Y
Child Record Id:	DEH2017-HCHEM-0156109
Trade Secret:	N
Hazardous Material Type:	Pure
Last Updated:	2017-10-23T23:57:08.000
Chemical Name:	MAGNESIUM SULFATE
Common Name:	MAGNESIUM SULFATE
Case Number:	7487-88-9
Record ID:	DEH2002-HUPFP-102535
Permit Status:	Permit Renewed
Active Permit:	Y
Child Record Id:	DEH2017-HCHEM-0156110
Trade Secret:	N
Hazardous Material Type:	Mixture
Last Updated:	2017-10-23T23:57:08.000
Chemical Name:	METHANE @ 5%; BALANCE ARGON
Common Name:	METHANE @ 5%; BALANCE ARGON
Case Number:	Not reported
Record ID:	DEH2002-HUPFP-102535
Permit Status:	Permit Renewed
Active Permit:	Y
Child Record Id:	DEH2017-HCHEM-0156111
Trade Secret:	N
Hazardous Material Type:	Pure

U C S D MAIN CAMPUS/MAYER HALL BLDG (Continued) **S102439541**

Last Updated: 2017-10-23T23:57:08.000
Chemical Name: METHYL ALCOHOL
Common Name: METHYL ALCOHOL
Case Number: 67-56-1

Record ID: DEH2002-HUPFP-102535
Permit Status: Permit Renewed
Active Permit: Y
Child Record Id: DEH2017-HCHEM-0156112
Trade Secret: N
Hazardous Material Type: Pure
Last Updated: 2017-10-23T23:57:08.000
Chemical Name: N,N-DIMETHYLFORMAMIDE
Common Name: N,N-DIMETHYLFORMAMIDE
Case Number: 68-12-2

Record ID: DEH2002-HUPFP-102535
Permit Status: Permit Renewed
Active Permit: Y
Child Record Id: DEH2017-HCHEM-0156113
Trade Secret: N
Hazardous Material Type: Pure
Last Updated: 2017-10-23T23:57:08.000
Chemical Name: NITROGEN
Common Name: NITROGEN
Case Number: 7727-37-9

Record ID: DEH2002-HUPFP-102535
Permit Status: Permit Renewed
Active Permit: Y
Child Record Id: DEH2017-HCHEM-0156114
Trade Secret: N
Hazardous Material Type: Pure
Last Updated: 2017-10-23T23:57:08.000
Chemical Name: NITROGEN
Common Name: NITROGEN
Case Number: 7727-37-9

Record ID: DEH2002-HUPFP-102535
Permit Status: Permit Renewed
Active Permit: Y
Child Record Id: DEH2017-HCHEM-0156115
Trade Secret: N
Hazardous Material Type: Mixture
Last Updated: 2017-10-23T23:57:08.000
Chemical Name: OIL
Common Name: OIL
Case Number: 8012-95-1

Record ID: DEH2002-HUPFP-102535
Permit Status: Permit Renewed
Active Permit: Y
Child Record Id: DEH2017-HCHEM-0156116
Trade Secret: N
Hazardous Material Type: Pure
Last Updated: 2017-10-23T23:57:08.000
Chemical Name: OXYGEN

U C S D MAIN CAMPUS/MAYER HALL BLDG (Continued) **S102439541**

Common Name: OXYGEN
Case Number: 7782-44-7

Record ID: DEH2002-HUPFP-102535
Permit Status: Permit Renewed
Active Permit: Y
Child Record Id: DEH2017-HCHEM-0156117
Trade Secret: N
Hazardous Material Type: Pure
Last Updated: 2017-10-23T23:57:08.000
Chemical Name: PARAFORMALDEHYDE
Common Name: PARAFORMALDEHYDE
Case Number: 30525-89-4

Record ID: DEH2002-HUPFP-102535
Permit Status: Permit Renewed
Active Permit: Y
Child Record Id: DEH2017-HCHEM-0156118
Trade Secret: N
Hazardous Material Type: Pure
Last Updated: 2017-10-23T23:57:08.000
Chemical Name: POLY(ETHYLENE GYLCOL)
Common Name: POLY(ETHYLENE GYLCOL)
Case Number: 25322-68-3

Record ID: DEH2002-HUPFP-102535
Permit Status: Permit Renewed
Active Permit: Y
Child Record Id: DEH2017-HCHEM-0156119
Trade Secret: N
Hazardous Material Type: Pure
Last Updated: 2017-10-23T23:57:08.000
Chemical Name: POLYOXYETHYLENE SORBITAN MONOLAURATE
Common Name: POLYOXYETHYLENE SORBITAN MONOLAURATE
Case Number: 9005-64-5

Record ID: DEH2002-HUPFP-102535
Permit Status: Permit Renewed
Active Permit: Y
Child Record Id: DEH2017-HCHEM-0156120
Trade Secret: N
Hazardous Material Type: Pure
Last Updated: 2017-10-23T23:57:08.000
Chemical Name: POTASSIUM CHLORIDE
Common Name: POTASSIUM CHLORIDE
Case Number: 7447-40-7

Record ID: DEH2002-HUPFP-102535
Permit Status: Permit Renewed
Active Permit: Y
Child Record Id: DEH2017-HCHEM-0156121
Trade Secret: N
Hazardous Material Type: Pure
Last Updated: 2017-10-23T23:57:08.000
Chemical Name: POTASSIUM HYDROXIDE
Common Name: POTASSIUM HYDROXIDE
Case Number: 1310-58-3

U C S D MAIN CAMPUS/MAYER HALL BLDG (Continued) **S102439541**

Record ID:	DEH2002-HUPFP-102535
Permit Status:	Permit Renewed
Active Permit:	Y
Child Record Id:	DEH2017-HCHEM-0156122
Trade Secret:	N
Hazardous Material Type:	Pure
Last Updated:	2017-10-23T23:57:08.000
Chemical Name:	POTASSIUM PHOSPHATE DIBASIC
Common Name:	POTASSIUM PHOSPHATE DIBASIC
Case Number:	7758-11-4

Record ID:	DEH2002-HUPFP-102535
Permit Status:	Permit Renewed
Active Permit:	Y
Child Record Id:	DEH2017-HCHEM-0156123
Trade Secret:	N
Hazardous Material Type:	Pure
Last Updated:	2017-10-23T23:57:08.000
Chemical Name:	POTASSIUM PHOSPHATE MONOBASIC
Common Name:	POTASSIUM PHOSPHATE MONOBASIC
Case Number:	7778-77-0

Record ID:	DEH2002-HUPFP-102535
Permit Status:	Permit Renewed
Active Permit:	Y
Child Record Id:	DEH2017-HCHEM-0156124
Trade Secret:	N
Hazardous Material Type:	Pure
Last Updated:	2017-10-23T23:57:08.000
Chemical Name:	SODIUM ACETATE, ANHYDROUS
Common Name:	SODIUM ACETATE, ANHYDROUS
Case Number:	127-09-3

Record ID:	DEH2002-HUPFP-102535
Permit Status:	Permit Renewed
Active Permit:	Y
Child Record Id:	DEH2017-HCHEM-0156125
Trade Secret:	N
Hazardous Material Type:	Pure
Last Updated:	2017-10-23T23:57:08.000
Chemical Name:	SODIUM BICARBONATE
Common Name:	SODIUM BICARBONATE
Case Number:	144-55-8

Record ID:	DEH2002-HUPFP-102535
Permit Status:	Permit Renewed
Active Permit:	Y
Child Record Id:	DEH2017-HCHEM-0156126
Trade Secret:	N
Hazardous Material Type:	Pure
Last Updated:	2017-10-23T23:57:08.000
Chemical Name:	SODIUM CARBONATE
Common Name:	SODIUM CARBONATE
Case Number:	497-19-8

Record ID:	DEH2002-HUPFP-102535
Permit Status:	Permit Renewed

U C S D MAIN CAMPUS/MAYER HALL BLDG (Continued) **S102439541**

Active Permit: Y
Child Record Id: DEH2017-HCHEM-0156127
Trade Secret: N
Hazardous Material Type: Pure
Last Updated: 2017-10-23T23:57:08.000
Chemical Name: SODIUM CHLORIDE
Common Name: SODIUM CHLORIDE
Case Number: 7647-14-5

Record ID: DEH2002-HUPFP-102535
Permit Status: Permit Renewed
Active Permit: Y
Child Record Id: DEH2017-HCHEM-0156128
Trade Secret: N
Hazardous Material Type: Pure
Last Updated: 2017-10-23T23:57:08.000
Chemical Name: SODIUM CITRATE
Common Name: SODIUM CITRATE
Case Number: 6132-04-3

Record ID: DEH2002-HUPFP-102535
Permit Status: Permit Renewed
Active Permit: Y
Child Record Id: DEH2017-HCHEM-0156129
Trade Secret: N
Hazardous Material Type: Pure
Last Updated: 2017-10-23T23:57:08.000
Chemical Name: SODIUM HYDROXIDE
Common Name: SODIUM HYDROXIDE
Case Number: 1310-73-2

Record ID: DEH2002-HUPFP-102535
Permit Status: Permit Renewed
Active Permit: Y
Child Record Id: DEH2017-HCHEM-0156130
Trade Secret: N
Hazardous Material Type: Pure
Last Updated: 2017-10-23T23:57:08.000
Chemical Name: SODIUM HYDROXIDE
Common Name: SODIUM HYDROXIDE
Case Number: 1310-73-2

Record ID: DEH2002-HUPFP-102535
Permit Status: Permit Renewed
Active Permit: Y
Child Record Id: DEH2017-HCHEM-0156131
Trade Secret: N
Hazardous Material Type: Pure
Last Updated: 2017-10-23T23:57:08.000
Chemical Name: SODIUM HYPOCHLORITE
Common Name: SODIUM HYPOCHLORITE
Case Number: 7681-52-9

Record ID: DEH2002-HUPFP-102535
Permit Status: Permit Renewed
Active Permit: Y
Child Record Id: DEH2017-HCHEM-0156132

U C S D MAIN CAMPUS/MAYER HALL BLDG (Continued) **S102439541**

Trade Secret: N
Hazardous Material Type: Pure
Last Updated: 2017-10-23T23:57:08.000
Chemical Name: SODIUM LAURYL SULFATE
Common Name: SODIUM LAURYL SULFATE
Case Number: 151-21-3

Record ID: DEH2002-HUPFP-102535
Permit Status: Permit Renewed
Active Permit: Y
Child Record Id: DEH2017-HCHEM-0156133
Trade Secret: N
Hazardous Material Type: Pure
Last Updated: 2017-10-23T23:57:08.000
Chemical Name: SODIUM PHOSPHATE
Common Name: SODIUM PHOSPHATE
Case Number: 10039-32-4

Record ID: DEH2002-HUPFP-102535
Permit Status: Permit Renewed
Active Permit: Y
Child Record Id: DEH2017-HCHEM-0156134
Trade Secret: N
Hazardous Material Type: Pure
Last Updated: 2017-10-23T23:57:08.000
Chemical Name: SODIUM PHOSPHATE DIBASIC
Common Name: SODIUM PHOSPHATE DIBASIC
Case Number: 7558-79-4

Record ID: DEH2002-HUPFP-102535
Permit Status: Permit Renewed
Active Permit: Y
Child Record Id: DEH2017-HCHEM-0156135
Trade Secret: N
Hazardous Material Type: Pure
Last Updated: 2017-10-23T23:57:08.000
Chemical Name: SODIUM PHOSPHATE MONOBASIC
Common Name: SODIUM PHOSPHATE MONOBASIC
Case Number: 10049-21-5

Record ID: DEH2002-HUPFP-102535
Permit Status: Permit Renewed
Active Permit: Y
Child Record Id: DEH2017-HCHEM-0156136
Trade Secret: N
Hazardous Material Type: Pure
Last Updated: 2017-10-23T23:57:08.000
Chemical Name: SODIUM THIOSULFATE
Common Name: SODIUM THIOSULFATE
Case Number: 7772-98-7

Record ID: DEH2002-HUPFP-102535
Permit Status: Permit Renewed
Active Permit: Y
Child Record Id: DEH2017-HCHEM-0156137
Trade Secret: N
Hazardous Material Type: Pure

U C S D MAIN CAMPUS/MAYER HALL BLDG (Continued) **S102439541**

Last Updated: 2017-10-23T23:57:08.000
Chemical Name: SUCROSE
Common Name: SUCROSE
Case Number: 57-50-1

Record ID: DEH2002-HUPFP-102535
Permit Status: Permit Renewed
Active Permit: Y
Child Record Id: DEH2017-HCHEM-0156138
Trade Secret: N
Hazardous Material Type: Pure
Last Updated: 2017-10-23T23:57:08.000
Chemical Name: SULFURIC ACID
Common Name: SULFURIC ACID
Case Number: 7664-93-9

Record ID: DEH2002-HUPFP-102535
Permit Status: Permit Renewed
Active Permit: Y
Child Record Id: DEH2017-HCHEM-0156139
Trade Secret: N
Hazardous Material Type: Pure
Last Updated: 2017-10-23T23:57:08.000
Chemical Name: TRICHLOROACETIC ACID
Common Name: TRICHLOROACETIC ACID
Case Number: 76-03-9

Record ID: DEH2002-HUPFP-102535
Permit Status: Permit Renewed
Active Permit: Y
Child Record Id: DEH2017-HCHEM-0156140
Trade Secret: N
Hazardous Material Type: Pure
Last Updated: 2017-10-23T23:57:08.000
Chemical Name: TRIZMA BASE
Common Name: TRIZMA BASE
Case Number: 77-86-1

Record ID: DEH2002-HUPFP-102535
Permit Status: Permit Renewed
Active Permit: Y
Child Record Id: DEH2017-HCHEM-0156141
Trade Secret: N
Hazardous Material Type: Pure
Last Updated: 2017-10-23T23:57:08.000
Chemical Name: TRIZMA HYDROCHLORIDE
Common Name: TRIZMA HYDROCHLORIDE
Case Number: 1185-53-1

Record ID: DEH2002-HUPFP-102535
Permit Status: Permit Renewed
Active Permit: Y
Child Record Id: DEH2017-HCHEM-0156142
Trade Secret: N
Hazardous Material Type: Pure
Last Updated: 2017-10-23T23:57:08.000
Chemical Name: UREA

U C S D MAIN CAMPUS/MAYER HALL BLDG (Continued) **S102439541**

Common Name: UREA
Case Number: 57-13-6

Record ID: DEH2002-HUPFP-102535
Permit Status: Permit Renewed
Active Permit: Y
Child Record Id: DEH2017-HCHEM-0156143
Trade Secret: N
Hazardous Material Type: Pure
Last Updated: 2017-10-23T23:57:08.000
Chemical Name: XYLENE
Common Name: XYLENE
Case Number: 1330-20-7

Record ID: DEH2002-HUPFP-102535
Permit Status: Permit Renewed
Active Permit: Y
Child Record Id: DEH2017-HCHEM-0156144
Trade Secret: N
Hazardous Material Type: Pure
Last Updated: 2017-10-23T23:57:08.000
Chemical Name: YEAST EXTRACT
Common Name: YEAST EXTRACT
Case Number: 8119-29-0

Record ID: DEH2002-HUPFP-102535
Permit Status: Permit Renewed
Active Permit: Y
Child Record Id: DEH2017-HCHEM-0156145
Trade Secret: N
Hazardous Material Type: Pure
Last Updated: 2017-10-23T23:57:08.000
Chemical Name: Hydraulic Oil
Common Name: Hydraulic Oil
Case Number: 8012-95-1

Record ID: DEH2002-HUPFP-102535
Permit Status: Permit Renewed
Active Permit: Y
Child Record Id: DEH2017-HCHEM-0156146
Trade Secret: N
Hazardous Material Type: Pure
Last Updated: 2017-10-23T23:57:08.000
Chemical Name: CALCIUM CHLORIDE
Common Name: CALCIUM CHLORIDE
Case Number: 10043-52-4

Record ID: DEH2002-HUPFP-102535
Permit Status: Permit Renewed
Active Permit: Y
Child Record Id: DEH2017-HCHEM-0156147
Trade Secret: N
Hazardous Material Type: Pure
Last Updated: 2017-10-23T23:57:08.000
Chemical Name: HYDROCHLORIC ACID
Common Name: HYDROCHLORIC ACID
Case Number: 7647-01-0

U C S D MAIN CAMPUS/MAYER HALL BLDG (Continued) **S102439541**

Record ID:	DEH2002-HUPFP-102535
Permit Status:	Permit Renewed
Active Permit:	Y
Child Record Id:	DEH2017-HCHEM-0156148
Trade Secret:	N
Hazardous Material Type:	Pure
Last Updated:	2017-10-23T23:57:08.000
Chemical Name:	CARBON DIOXIDE
Common Name:	CARBON DIOXIDE
Case Number:	124-38-9

Record ID:	DEH2002-HUPFP-102535
Permit Status:	Permit Renewed
Active Permit:	Y
Child Record Id:	DEH2017-HCHEM-0156149
Trade Secret:	N
Hazardous Material Type:	Pure
Last Updated:	2017-10-23T23:57:08.000
Chemical Name:	SODIUM BICARBONATE
Common Name:	SODIUM BICARBONATE
Case Number:	144-55-8

Record ID:	DEH2002-HUPFP-102535
Permit Status:	Permit Renewed
Active Permit:	Y
Child Record Id:	DEH2017-HCHEM-0156150
Trade Secret:	N
Hazardous Material Type:	Pure
Last Updated:	2017-10-23T23:57:08.000
Chemical Name:	SODIUM HYPOCHLORITE
Common Name:	SODIUM HYPOCHLORITE
Case Number:	10022-70-5

Record ID:	DEH2002-HUPFP-102535
Permit Status:	Permit Renewed
Active Permit:	Y
Child Record Id:	DEH2017-HCHEM-0156151
Trade Secret:	N
Hazardous Material Type:	Pure
Last Updated:	2017-10-23T23:57:08.000
Chemical Name:	1-BUTANOL
Common Name:	1-BUTANOL
Case Number:	71-36-3

Record ID:	DEH2002-HUPFP-102535
Permit Status:	Permit Renewed
Active Permit:	Y
Child Record Id:	DEH2017-HCHEM-0156152
Trade Secret:	N
Hazardous Material Type:	Pure
Last Updated:	2017-10-23T23:57:08.000
Chemical Name:	2-METHYL BUTANE
Common Name:	2-METHYLBUTANE
Case Number:	78-78-4

Record ID:	DEH2002-HUPFP-102535
Permit Status:	Permit Renewed

U C S D MAIN CAMPUS/MAYER HALL BLDG (Continued) **S102439541**

Active Permit: Y
Child Record Id: DEH2017-HCHEM-0156153
Trade Secret: N
Hazardous Material Type: Pure
Last Updated: 2017-10-23T23:57:08.000
Chemical Name: 2-PROPANOL
Common Name: 2-PROPANOL
Case Number: 67-63-0

Record ID: DEH2002-HUPFP-102535
Permit Status: Permit Renewed
Active Permit: Y
Child Record Id: DEH2017-HCHEM-0156154
Trade Secret: N
Hazardous Material Type: Mixture
Last Updated: 2017-10-23T23:57:08.000
Chemical Name: 5% HYDROGEN, 5% CARBON DIOXIDE, BALANCE NITROGEN
Common Name: 5% HYDROGEN, 5% CARBON DIOXIDE, BALANCE NITROGEN
Case Number: Not reported

Record ID: DEH2002-HUPFP-102535
Permit Status: Permit Renewed
Active Permit: Y
Child Record Id: DEH2017-HCHEM-0156155
Trade Secret: N
Hazardous Material Type: Mixture
Last Updated: 2017-10-23T23:57:08.000
Chemical Name: 5% HYDROGEN, 95% ARGON
Common Name: 5% HYDROGEN, 95% ARGON
Case Number: Not reported

Record ID: DEH2002-HUPFP-102535
Permit Status: Permit Renewed
Active Permit: Y
Child Record Id: DEH2017-HCHEM-0156156
Trade Secret: N
Hazardous Material Type: Pure
Last Updated: 2017-10-23T23:57:08.000
Chemical Name: ACETIC ACID
Common Name: ACETIC ACID
Case Number: 64-19-7

Record ID: DEH2002-HUPFP-102535
Permit Status: Permit Renewed
Active Permit: Y
Child Record Id: DEH2017-HCHEM-0156157
Trade Secret: N
Hazardous Material Type: Pure
Last Updated: 2017-10-23T23:57:08.000
Chemical Name: ACETONE
Common Name: ACETONE
Case Number: 67-64-1

Record ID: DEH2002-HUPFP-102535
Permit Status: Permit Renewed
Active Permit: Y
Child Record Id: DEH2017-HCHEM-0156158

U C S D MAIN CAMPUS/MAYER HALL BLDG (Continued) **S102439541**

Trade Secret: N
Hazardous Material Type: Pure
Last Updated: 2017-10-23T23:57:08.000
Chemical Name: ACETONITRILE
Common Name: ACETONITRILE
Case Number: 75-05-8

Record ID: DEH2002-HUPFP-102535
Permit Status: Permit Renewed
Active Permit: Y
Child Record Id: DEH2017-HCHEM-0156159
Trade Secret: N
Hazardous Material Type: Pure
Last Updated: 2017-10-23T23:57:08.000
Chemical Name: ACETYLENE
Common Name: ACETYLENE
Case Number: 74-86-2

Record ID: DEH2002-HUPFP-102535
Permit Status: Permit Renewed
Active Permit: Y
Child Record Id: DEH2017-HCHEM-0156160
Trade Secret: N
Hazardous Material Type: Pure
Last Updated: 2017-10-23T23:57:08.000
Chemical Name: AGAR
Common Name: AGAR
Case Number: 9002-18-0

Record ID: DEH2002-HUPFP-102535
Permit Status: Permit Renewed
Active Permit: Y
Child Record Id: DEH2017-HCHEM-0156161
Trade Secret: N
Hazardous Material Type: Pure
Last Updated: 2017-10-23T23:57:08.000
Chemical Name: AIR COMPRESSED
Common Name: AIR COMPRESSED
Case Number: 132259-10-0

Record ID: DEH2002-HUPFP-102535
Permit Status: Permit Renewed
Active Permit: Y
Child Record Id: DEH2017-HCHEM-0156162
Trade Secret: N
Hazardous Material Type: Pure
Last Updated: 2017-10-23T23:57:08.000
Chemical Name: AMMONIUM HYDROXIDE
Common Name: AMMONIUM HYDROXIDE
Case Number: 1336-21-6

Record ID: DEH2002-HUPFP-102535
Permit Status: Permit Renewed
Active Permit: Y
Child Record Id: DEH2017-HCHEM-0156163
Trade Secret: N
Hazardous Material Type: Pure

U C S D MAIN CAMPUS/MAYER HALL BLDG (Continued) **S102439541**

Last Updated: 2017-10-23T23:57:08.000
Chemical Name: AMMONIUM SULFATE
Common Name: AMMONIUM SULFATE
Case Number: 7783-20-2

Record ID: DEH2002-HUPFP-102535
Permit Status: Permit Renewed
Active Permit: Y
Child Record Id: DEH2017-HCHEM-0156164
Trade Secret: N
Hazardous Material Type: Pure
Last Updated: 2017-10-23T23:57:08.000
Chemical Name: ARGON
Common Name: ARGON
Case Number: 7440-37-1

Record ID: DEH2002-HUPFP-102535
Permit Status: Permit Renewed
Active Permit: Y
Child Record Id: DEH2017-HCHEM-0156165
Trade Secret: N
Hazardous Material Type: Pure
Last Updated: 2017-10-23T23:57:08.000
Chemical Name: BORIC ACID
Common Name: BORIC ACID
Case Number: 11113-50-1

Record ID: DEH2002-HUPFP-102535
Permit Status: Permit Renewed
Active Permit: Y
Child Record Id: DEH2017-HCHEM-0156166
Trade Secret: N
Hazardous Material Type: Pure
Last Updated: 2017-10-23T23:57:08.000
Chemical Name: CALCIUM CHLORIDE
Common Name: CALCIUM CHLORIDE
Case Number: 10043-52-4

Record ID: DEH2002-HUPFP-102535
Permit Status: Permit Renewed
Active Permit: Y
Child Record Id: DEH2017-HCHEM-0156167
Trade Secret: N
Hazardous Material Type: Pure
Last Updated: 2017-10-23T23:57:08.000
Chemical Name: CARBON DIOXIDE
Common Name: CARBON DIOXIDE
Case Number: 124-38-9

Record ID: DEH2002-HUPFP-102535
Permit Status: Permit Renewed
Active Permit: Y
Child Record Id: DEH2017-HCHEM-0156168
Trade Secret: N
Hazardous Material Type: Pure
Last Updated: 2017-10-23T23:57:08.000
Chemical Name: CHLOROFORM

U C S D MAIN CAMPUS/MAYER HALL BLDG (Continued) **S102439541**

Common Name: CHLOROFORM
Case Number: 67-66-3

Record ID: DEH2002-HUPFP-102535
Permit Status: Permit Renewed
Active Permit: Y
Child Record Id: DEH2017-HCHEM-0156169
Trade Secret: N
Hazardous Material Type: Pure
Last Updated: 2017-10-23T23:57:08.000
Chemical Name: CITRIC ACID
Common Name: CITRIC ACID
Case Number: 77-92-9

Record ID: DEH2002-HUPFP-102535
Permit Status: Permit Renewed
Active Permit: Y
Child Record Id: DEH2017-HCHEM-0156170
Trade Secret: N
Hazardous Material Type: Pure
Last Updated: 2017-10-23T23:57:08.000
Chemical Name: D(+)-GLUCOSE ANHYDROUS
Common Name: D(+)-GLUCOSE ANHYDROUS
Case Number: 50-99-7

Record ID: DEH2002-HUPFP-102535
Permit Status: Permit Renewed
Active Permit: Y
Child Record Id: DEH2017-HCHEM-0156171
Trade Secret: N
Hazardous Material Type: Pure
Last Updated: 2017-10-23T23:57:08.000
Chemical Name: DICHLOROMETHANE
Common Name: DICHLOROMETHANE
Case Number: 75-09-2

Record ID: DEH2002-HUPFP-102535
Permit Status: Permit Renewed
Active Permit: Y
Child Record Id: DEH2017-HCHEM-0156172
Trade Secret: N
Hazardous Material Type: Pure
Last Updated: 2017-10-23T23:57:08.000
Chemical Name: DIESEL
Common Name: DIESEL
Case Number: 68334-30-5

Record ID: DEH2002-HUPFP-102535
Permit Status: Permit Renewed
Active Permit: Y
Child Record Id: DEH2017-HCHEM-0156173
Trade Secret: N
Hazardous Material Type: Pure
Last Updated: 2017-10-23T23:57:08.000
Chemical Name: DIMETHYL SULFOXIDE
Common Name: DIMETHYL SULFOXIDE
Case Number: 67-68-5

U C S D MAIN CAMPUS/MAYER HALL BLDG (Continued) **S102439541**

Record ID:	DEH2002-HUPFP-102535
Permit Status:	Permit Renewed
Active Permit:	Y
Child Record Id:	DEH2017-HCHEM-0156174
Trade Secret:	N
Hazardous Material Type:	Pure
Last Updated:	2017-10-23T23:57:08.000
Chemical Name:	ENVIRO-KLEEN
Common Name:	ENVIRO-KLEEN
Case Number:	Not reported

Record ID:	DEH2002-HUPFP-102535
Permit Status:	Permit Renewed
Active Permit:	Y
Child Record Id:	DEH2017-HCHEM-0156175
Trade Secret:	N
Hazardous Material Type:	Pure
Last Updated:	2017-10-23T23:57:08.000
Chemical Name:	ETHYL ACETATE
Common Name:	ETHYL ACETATE
Case Number:	141-78-6

Record ID:	DEH2002-HUPFP-102535
Permit Status:	Permit Renewed
Active Permit:	Y
Child Record Id:	DEH2017-HCHEM-0156176
Trade Secret:	N
Hazardous Material Type:	Pure
Last Updated:	2017-10-23T23:57:08.000
Chemical Name:	ETHYL ALCOHOL
Common Name:	ETHYL ALCOHOL
Case Number:	64-17-5

Record ID:	DEH2002-HUPFP-102535
Permit Status:	Permit Renewed
Active Permit:	Y
Child Record Id:	DEH2017-HCHEM-0156177
Trade Secret:	N
Hazardous Material Type:	Pure
Last Updated:	2017-10-23T23:57:08.000
Chemical Name:	ETHYL ALCOHOL
Common Name:	ETHYL ALCOHOL
Case Number:	64-17-5

Record ID:	DEH2002-HUPFP-102535
Permit Status:	Permit Renewed
Active Permit:	Y
Child Record Id:	DEH2017-HCHEM-0156178
Trade Secret:	N
Hazardous Material Type:	Pure
Last Updated:	2017-10-23T23:57:08.000
Chemical Name:	ETHYLENEDIAMINE TETRAACETIC ACID
Common Name:	ETHYLENEDIAMINE TETRAACETIC ACID
Case Number:	60-00-4

Record ID:	DEH2002-HUPFP-102535
Permit Status:	Permit Renewed

U C S D MAIN CAMPUS/MAYER HALL BLDG (Continued) **S102439541**

Active Permit: Y
Child Record Id: DEH2017-HCHEM-0156179
Trade Secret: N
Hazardous Material Type: Pure
Last Updated: 2017-10-23T23:57:08.000
Chemical Name: FORMALDEHYDE
Common Name: FORMALDEHYDE
Case Number: 50-00-0

Record ID: DEH2002-HUPFP-102535
Permit Status: Permit Renewed
Active Permit: Y
Child Record Id: DEH2017-HCHEM-0156180
Trade Secret: N
Hazardous Material Type: Pure
Last Updated: 2017-10-23T23:57:08.000
Chemical Name: GLYCERIN
Common Name: GLYCERIN
Case Number: 56-81-5

Record ID: DEH2002-HUPFP-102535
Permit Status: Permit Renewed
Active Permit: Y
Child Record Id: DEH2017-HCHEM-0156181
Trade Secret: N
Hazardous Material Type: Pure
Last Updated: 2017-10-23T23:57:08.000
Chemical Name: GLYCINE
Common Name: GLYCINE
Case Number: 56-40-6

Record ID: DEH2002-HUPFP-102535
Permit Status: Permit Renewed
Active Permit: Y
Child Record Id: DEH2017-HCHEM-0156182
Trade Secret: N
Hazardous Material Type: Pure
Last Updated: 2017-10-23T23:57:08.000
Chemical Name: GUANIDINE HYDROCHLORIDE
Common Name: GUANIDINE HYDROCHLORIDE
Case Number: 50-01-1

Record ID: DEH2002-HUPFP-102535
Permit Status: Permit Renewed
Active Permit: Y
Child Record Id: DEH2017-HCHEM-0156183
Trade Secret: N
Hazardous Material Type: Pure
Last Updated: 2017-10-23T23:57:08.000
Chemical Name: HELIUM
Common Name: HELIUM
Case Number: 7440-59-7

Record ID: DEH2002-HUPFP-102535
Permit Status: Permit Renewed
Active Permit: Y
Child Record Id: DEH2017-HCHEM-0156184

U C S D MAIN CAMPUS/MAYER HALL BLDG (Continued) **S102439541**

Trade Secret:	N
Hazardous Material Type:	Pure
Last Updated:	2017-10-23T23:57:08.000
Chemical Name:	HELIUM
Common Name:	HELIUM
Case Number:	7440-59-7
Record ID:	DEH2002-HUPFP-102535
Permit Status:	Permit Renewed
Active Permit:	Y
Child Record Id:	DEH2017-HCHEM-0156185
Trade Secret:	N
Hazardous Material Type:	Pure
Last Updated:	2017-10-23T23:57:08.000
Chemical Name:	HEXANE
Common Name:	HEXANE
Case Number:	73513-42-5
Record ID:	DEH2002-HUPFP-102535
Permit Status:	Permit Renewed
Active Permit:	Y
Child Record Id:	DEH2017-HCHEM-0156186
Trade Secret:	N
Hazardous Material Type:	Pure
Last Updated:	2017-10-23T23:57:08.000
Chemical Name:	HYDROCHLORIC ACID
Common Name:	HYDROCHLORIC ACID
Case Number:	7647-01-0
Record ID:	DEH2002-HUPFP-102535
Permit Status:	Permit Renewed
Active Permit:	Y
Child Record Id:	DEH2017-HCHEM-0156187
Trade Secret:	N
Hazardous Material Type:	Mixture
Last Updated:	2017-10-23T23:57:08.000
Chemical Name:	HYDROGEN @ 2%; BALANCE AIR
Common Name:	HYDROGEN @ 2%; BALANCE AIR
Case Number:	Not reported
Record ID:	DEH2002-HUPFP-102535
Permit Status:	Permit Renewed
Active Permit:	Y
Child Record Id:	DEH2017-HCHEM-0156188
Trade Secret:	N
Hazardous Material Type:	Mixture
Last Updated:	2017-10-23T23:57:08.000
Chemical Name:	HYDROGEN @0-5% BALANCE ARGON
Common Name:	HYDROGEN @0-5% BALANCE ARGON
Case Number:	Not reported
Record ID:	DEH2002-HUPFP-102535
Permit Status:	Permit Renewed
Active Permit:	Y
Child Record Id:	DEH2017-HCHEM-0156189
Trade Secret:	N
Hazardous Material Type:	Mixture

U C S D MAIN CAMPUS/MAYER HALL BLDG (Continued) **S102439541**

Last Updated: 2017-10-23T23:57:08.000
Chemical Name: HYDROGEN < 5.5% BALANCE NITROGEN
Common Name: HYDROGEN < 5.5% BALANCE NITROGEN
Case Number: Not reported

Record ID: DEH2002-HUPFP-102535
Permit Status: Permit Renewed
Active Permit: Y
Child Record Id: DEH2017-HCHEM-0156190
Trade Secret: N
Hazardous Material Type: Pure
Last Updated: 2017-10-23T23:57:08.000
Chemical Name: MAGNESIUM SULFATE
Common Name: MAGNESIUM SULFATE
Case Number: 7487-88-9

Record ID: DEH2002-HUPFP-102535
Permit Status: Permit Renewed
Active Permit: Y
Child Record Id: DEH2017-HCHEM-0156191
Trade Secret: N
Hazardous Material Type: Pure
Last Updated: 2017-10-23T23:57:08.000
Chemical Name: METHYL ALCOHOL
Common Name: METHYL ALCOHOL
Case Number: 67-56-1

Record ID: DEH2002-HUPFP-102535
Permit Status: Permit Renewed
Active Permit: Y
Child Record Id: DEH2017-HCHEM-0156192
Trade Secret: N
Hazardous Material Type: Pure
Last Updated: 2017-10-23T23:57:08.000
Chemical Name: N,N-DIMETHYLFORMAMIDE
Common Name: N,N-DIMETHYLFORMAMIDE
Case Number: 68-12-2

Record ID: DEH2002-HUPFP-102535
Permit Status: Permit Renewed
Active Permit: Y
Child Record Id: DEH2017-HCHEM-0156193
Trade Secret: N
Hazardous Material Type: Pure
Last Updated: 2017-10-23T23:57:08.000
Chemical Name: NITRIC ACID >68%
Common Name: NITRIC ACID >68%
Case Number: 7697-37-2

Record ID: DEH2002-HUPFP-102535
Permit Status: Permit Renewed
Active Permit: Y
Child Record Id: DEH2017-HCHEM-0156194
Trade Secret: N
Hazardous Material Type: Pure
Last Updated: 2017-10-23T23:57:08.000
Chemical Name: NITROGEN

U C S D MAIN CAMPUS/MAYER HALL BLDG (Continued) **S102439541**

Common Name: NITROGEN
Case Number: 7727-37-9

Record ID: DEH2002-HUPFP-102535
Permit Status: Permit Renewed
Active Permit: Y
Child Record Id: DEH2017-HCHEM-0156195
Trade Secret: N
Hazardous Material Type: Pure
Last Updated: 2017-10-23T23:57:08.000
Chemical Name: NITROGEN
Common Name: NITROGEN
Case Number: 7727-37-9

Record ID: DEH2002-HUPFP-102535
Permit Status: Permit Renewed
Active Permit: Y
Child Record Id: DEH2017-HCHEM-0156196
Trade Secret: N
Hazardous Material Type: Pure
Last Updated: 2017-10-23T23:57:08.000
Chemical Name: OIL
Common Name: OIL
Case Number: 8012-95-1

Record ID: DEH2002-HUPFP-102535
Permit Status: Permit Renewed
Active Permit: Y
Child Record Id: DEH2017-HCHEM-0156197
Trade Secret: N
Hazardous Material Type: Pure
Last Updated: 2017-10-23T23:57:08.000
Chemical Name: OXYGEN
Common Name: OXYGEN
Case Number: 7782-44-7

Record ID: DEH2002-HUPFP-102535
Permit Status: Permit Renewed
Active Permit: Y
Child Record Id: DEH2017-HCHEM-0156198
Trade Secret: N
Hazardous Material Type: Mixture
Last Updated: 2017-10-23T23:57:08.000
Chemical Name: OXYGEN < 20%, BAL. ARGON
Common Name: OXYGEN < 20%, BAL. ARGON
Case Number: Not reported

Record ID: DEH2002-HUPFP-102535
Permit Status: Permit Renewed
Active Permit: Y
Child Record Id: DEH2017-HCHEM-0156199
Trade Secret: N
Hazardous Material Type: Pure
Last Updated: 2017-10-23T23:57:08.000
Chemical Name: PARAFORMALDEHYDE
Common Name: PARAFORMALDEHYDE
Case Number: 30525-89-4

U C S D MAIN CAMPUS/MAYER HALL BLDG (Continued) **S102439541**

Record ID:	DEH2002-HUPFP-102535
Permit Status:	Permit Renewed
Active Permit:	Y
Child Record Id:	DEH2017-HCHEM-0156200
Trade Secret:	N
Hazardous Material Type:	Pure
Last Updated:	2017-10-23T23:57:08.000
Chemical Name:	PETROLEUM BASE OIL
Common Name:	PETROLEUM BASE OIL
Case Number:	64741-88-4

Record ID:	DEH2002-HUPFP-102535
Permit Status:	Permit Renewed
Active Permit:	Y
Child Record Id:	DEH2017-HCHEM-0156201
Trade Secret:	N
Hazardous Material Type:	Pure
Last Updated:	2017-10-23T23:57:08.000
Chemical Name:	Phosphoric Acid
Common Name:	Phosphoric Acid
Case Number:	7664-38-2

Record ID:	DEH2002-HUPFP-102535
Permit Status:	Permit Renewed
Active Permit:	Y
Child Record Id:	DEH2017-HCHEM-0156202
Trade Secret:	N
Hazardous Material Type:	Pure
Last Updated:	2017-10-23T23:57:08.000
Chemical Name:	POLY(ETHYLENE GLYCOL)
Common Name:	POLY(ETHYLENE GLYCOL)
Case Number:	25322-68-3

Record ID:	DEH2002-HUPFP-102535
Permit Status:	Permit Renewed
Active Permit:	Y
Child Record Id:	DEH2017-HCHEM-0156203
Trade Secret:	N
Hazardous Material Type:	Pure
Last Updated:	2017-10-23T23:57:08.000
Chemical Name:	POTASSIUM CHLORIDE
Common Name:	POTASSIUM CHLORIDE
Case Number:	7447-40-7

Record ID:	DEH2002-HUPFP-102535
Permit Status:	Permit Renewed
Active Permit:	Y
Child Record Id:	DEH2017-HCHEM-0156204
Trade Secret:	N
Hazardous Material Type:	Pure
Last Updated:	2017-10-23T23:57:08.000
Chemical Name:	POTASSIUM HYDROXIDE
Common Name:	POTASSIUM HYDROXIDE
Case Number:	1310-58-3

Record ID:	DEH2002-HUPFP-102535
Permit Status:	Permit Renewed

U C S D MAIN CAMPUS/MAYER HALL BLDG (Continued) **S102439541**

Active Permit: Y
Child Record Id: DEH2017-HCHEM-0156205
Trade Secret: N
Hazardous Material Type: Pure
Last Updated: 2017-10-23T23:57:08.000
Chemical Name: POTASSIUM PHOSPHATE DIBASIC
Common Name: POTASSIUM PHOSPHATE DIBASIC
Case Number: 7758-11-4

Record ID: DEH2002-HUPFP-102535
Permit Status: Permit Renewed
Active Permit: Y
Child Record Id: DEH2017-HCHEM-0156206
Trade Secret: N
Hazardous Material Type: Pure
Last Updated: 2017-10-23T23:57:08.000
Chemical Name: POTASSIUM PHOSPHATE MONOBASIC
Common Name: POTASSIUM PHOSPHATE MONOBASIC
Case Number: 7778-77-0

Record ID: DEH2002-HUPFP-102535
Permit Status: Permit Renewed
Active Permit: Y
Child Record Id: DEH2017-HCHEM-0156207
Trade Secret: N
Hazardous Material Type: Pure
Last Updated: 2017-10-23T23:57:08.000
Chemical Name: SODIUM ACETATE, ANHYDROUS
Common Name: SODIUM ACETATE, ANHYDROUS
Case Number: 127-09-3

Record ID: DEH2002-HUPFP-102535
Permit Status: Permit Renewed
Active Permit: Y
Child Record Id: DEH2017-HCHEM-0156208
Trade Secret: N
Hazardous Material Type: Pure
Last Updated: 2017-10-23T23:57:08.000
Chemical Name: SODIUM BICARBONATE
Common Name: SODIUM BICARBONATE
Case Number: 144-55-8

Record ID: DEH2002-HUPFP-102535
Permit Status: Permit Renewed
Active Permit: Y
Child Record Id: DEH2017-HCHEM-0156209
Trade Secret: N
Hazardous Material Type: Pure
Last Updated: 2017-10-23T23:57:08.000
Chemical Name: SODIUM CARBONATE
Common Name: SODIUM CARBONATE
Case Number: 497-19-8

Record ID: DEH2002-HUPFP-102535
Permit Status: Permit Renewed
Active Permit: Y
Child Record Id: DEH2017-HCHEM-0156210

U C S D MAIN CAMPUS/MAYER HALL BLDG (Continued) **S102439541**

Trade Secret: N
Hazardous Material Type: Pure
Last Updated: 2017-10-23T23:57:08.000
Chemical Name: SODIUM CHLORIDE
Common Name: SODIUM CHLORIDE
Case Number: 7647-14-5

Record ID: DEH2002-HUPFP-102535
Permit Status: Permit Renewed
Active Permit: Y
Child Record Id: DEH2017-HCHEM-0156211
Trade Secret: N
Hazardous Material Type: Pure
Last Updated: 2017-10-23T23:57:08.000
Chemical Name: SODIUM CITRATE
Common Name: SODIUM CITRATE
Case Number: 6132-04-3

Record ID: DEH2002-HUPFP-102535
Permit Status: Permit Renewed
Active Permit: Y
Child Record Id: DEH2017-HCHEM-0156212
Trade Secret: N
Hazardous Material Type: Pure
Last Updated: 2017-10-23T23:57:08.000
Chemical Name: SODIUM HYDROXIDE
Common Name: SODIUM HYDROXIDE
Case Number: 1310-73-2

Record ID: DEH2002-HUPFP-102535
Permit Status: Permit Renewed
Active Permit: Y
Child Record Id: DEH2017-HCHEM-0156213
Trade Secret: N
Hazardous Material Type: Pure
Last Updated: 2017-10-23T23:57:08.000
Chemical Name: SODIUM HYDROXIDE
Common Name: SODIUM HYDROXIDE
Case Number: 1310-73-2

Record ID: DEH2002-HUPFP-102535
Permit Status: Permit Renewed
Active Permit: Y
Child Record Id: DEH2017-HCHEM-0156214
Trade Secret: N
Hazardous Material Type: Pure
Last Updated: 2017-10-23T23:57:08.000
Chemical Name: SODIUM HYPOCHLORITE
Common Name: SODIUM HYPOCHLORITE
Case Number: 10022-70-5

Record ID: DEH2002-HUPFP-102535
Permit Status: Permit Renewed
Active Permit: Y
Child Record Id: DEH2017-HCHEM-0156215
Trade Secret: N
Hazardous Material Type: Pure

U C S D MAIN CAMPUS/MAYER HALL BLDG (Continued) **S102439541**

Last Updated: 2017-10-23T23:57:08.000
Chemical Name: SODIUM LAURYL SULFATE
Common Name: SODIUM LAURYL SULFATE
Case Number: 151-21-3

Record ID: DEH2002-HUPFP-102535
Permit Status: Permit Renewed
Active Permit: Y
Child Record Id: DEH2017-HCHEM-0156216
Trade Secret: N
Hazardous Material Type: Pure
Last Updated: 2017-10-23T23:57:08.000
Chemical Name: SODIUM PHOSPHATE
Common Name: SODIUM PHOSPHATE
Case Number: 10039-32-4

Record ID: DEH2002-HUPFP-102535
Permit Status: Permit Renewed
Active Permit: Y
Child Record Id: DEH2017-HCHEM-0156217
Trade Secret: N
Hazardous Material Type: Pure
Last Updated: 2017-10-23T23:57:08.000
Chemical Name: SODIUM PHOSPHATE DIBASIC
Common Name: SODIUM PHOSPHATE DIBASIC
Case Number: 7558-79-4

Record ID: DEH2002-HUPFP-102535
Permit Status: Permit Renewed
Active Permit: Y
Child Record Id: DEH2017-HCHEM-0156218
Trade Secret: N
Hazardous Material Type: Pure
Last Updated: 2017-10-23T23:57:08.000
Chemical Name: SODIUM PHOSPHATE MONOBASIC
Common Name: SODIUM PHOSPHATE MONOBASIC
Case Number: 10049-21-5

Record ID: DEH2002-HUPFP-102535
Permit Status: Permit Renewed
Active Permit: Y
Child Record Id: DEH2017-HCHEM-0156219
Trade Secret: N
Hazardous Material Type: Pure
Last Updated: 2017-10-23T23:57:08.000
Chemical Name: SODIUM THIOSULFATE
Common Name: SODIUM THIOSULFATE
Case Number: 7772-98-7

Record ID: DEH2002-HUPFP-102535
Permit Status: Permit Renewed
Active Permit: Y
Child Record Id: DEH2017-HCHEM-0156220
Trade Secret: N
Hazardous Material Type: Pure
Last Updated: 2017-10-23T23:57:08.000
Chemical Name: SUCROSE

U C S D MAIN CAMPUS/MAYER HALL BLDG (Continued) **S102439541**

Common Name: SUCROSE
Case Number: 57-50-1

Record ID: DEH2002-HUPFP-102535
Permit Status: Permit Renewed
Active Permit: Y
Child Record Id: DEH2017-HCHEM-0156221
Trade Secret: N
Hazardous Material Type: Pure
Last Updated: 2017-10-23T23:57:08.000
Chemical Name: SULFURIC ACID
Common Name: SULFURIC ACID
Case Number: 7664-93-9

Record ID: DEH2002-HUPFP-102535
Permit Status: Permit Renewed
Active Permit: Y
Child Record Id: DEH2017-HCHEM-0156222
Trade Secret: N
Hazardous Material Type: Pure
Last Updated: 2017-10-23T23:57:08.000
Chemical Name: TOLUENE
Common Name: TOLUENE
Case Number: 108-88-3

Record ID: DEH2002-HUPFP-102535
Permit Status: Permit Renewed
Active Permit: Y
Child Record Id: DEH2017-HCHEM-0156223
Trade Secret: N
Hazardous Material Type: Pure
Last Updated: 2017-10-23T23:57:08.000
Chemical Name: TRICHLOROACETIC ACID
Common Name: TRICHLOROACETIC ACID
Case Number: 76-03-9

Record ID: DEH2002-HUPFP-102535
Permit Status: Permit Renewed
Active Permit: Y
Child Record Id: DEH2017-HCHEM-0156224
Trade Secret: N
Hazardous Material Type: Pure
Last Updated: 2017-10-23T23:57:08.000
Chemical Name: TRIZMA BASE
Common Name: TRIZMA BASE
Case Number: 77-86-1

Record ID: DEH2002-HUPFP-102535
Permit Status: Permit Renewed
Active Permit: Y
Child Record Id: DEH2017-HCHEM-0156225
Trade Secret: N
Hazardous Material Type: Pure
Last Updated: 2017-10-23T23:57:08.000
Chemical Name: TRIZMA HYDROCHLORIDE
Common Name: TRIZMA HYDROCHLORIDE
Case Number: 1185-53-1

U C S D MAIN CAMPUS/MAYER HALL BLDG (Continued) **S102439541**

Record ID:	DEH2002-HUPFP-102535
Permit Status:	Permit Renewed
Active Permit:	Y
Child Record Id:	DEH2017-HCHEM-0156226
Trade Secret:	N
Hazardous Material Type:	Pure
Last Updated:	2017-10-23T23:57:08.000
Chemical Name:	UREA
Common Name:	UREA
Case Number:	57-13-6

Record ID:	DEH2002-HUPFP-102535
Permit Status:	Permit Renewed
Active Permit:	Y
Child Record Id:	DEH2017-HCHEM-0156227
Trade Secret:	N
Hazardous Material Type:	Pure
Last Updated:	2017-10-23T23:57:08.000
Chemical Name:	XYLENE
Common Name:	XYLENE
Case Number:	1330-20-7

Record ID:	DEH2002-HUPFP-102535
Permit Status:	Permit Renewed
Active Permit:	Y
Child Record Id:	DEH2017-HCHEM-0156228
Trade Secret:	N
Hazardous Material Type:	Pure
Last Updated:	2017-10-23T23:57:08.000
Chemical Name:	YEAST EXTRACT
Common Name:	YEAST EXTRACT
Case Number:	8119-29-0

Record ID:	DEH2002-HUPFP-102535
Permit Status:	Permit Renewed
Active Permit:	Y
Child Record Id:	DEH2017-HCHEM-0156229
Trade Secret:	N
Hazardous Material Type:	Pure
Last Updated:	2017-10-23T23:57:08.000
Chemical Name:	2-PROPANOL
Common Name:	2-PROPANOL
Case Number:	67-63-0

Record ID:	DEH2002-HUPFP-102535
Permit Status:	Permit Renewed
Active Permit:	Y
Child Record Id:	DEH2017-HCHEM-0156230
Trade Secret:	N
Hazardous Material Type:	Pure
Last Updated:	2017-10-23T23:57:08.000
Chemical Name:	ACETONE
Common Name:	ACETONE
Case Number:	67-64-1

Record ID:	DEH2002-HUPFP-102535
Permit Status:	Permit Renewed

U C S D MAIN CAMPUS/MAYER HALL BLDG (Continued) **S102439541**

Active Permit:	Y
Child Record Id:	DEH2017-HCHEM-0156231
Trade Secret:	N
Hazardous Material Type:	Pure
Last Updated:	2017-10-23T23:57:08.000
Chemical Name:	AEROSOL SPRAY PAINT
Common Name:	AEROSOL SPRAY PAINT
Case Number:	108-01-0
Record ID:	DEH2002-HUPFP-102535
Permit Status:	Permit Renewed
Active Permit:	Y
Child Record Id:	DEH2017-HCHEM-0156232
Trade Secret:	N
Hazardous Material Type:	Pure
Last Updated:	2017-10-23T23:57:08.000
Chemical Name:	ARGON
Common Name:	ARGON
Case Number:	7440-37-1
Record ID:	DEH2002-HUPFP-102535
Permit Status:	Permit Renewed
Active Permit:	Y
Child Record Id:	DEH2017-HCHEM-0156233
Trade Secret:	N
Hazardous Material Type:	Pure
Last Updated:	2017-10-23T23:57:08.000
Chemical Name:	CARBON DIOXIDE
Common Name:	CARBON DIOXIDE
Case Number:	124-38-9
Record ID:	DEH2002-HUPFP-102535
Permit Status:	Permit Renewed
Active Permit:	Y
Child Record Id:	DEH2017-HCHEM-0156234
Trade Secret:	N
Hazardous Material Type:	Pure
Last Updated:	2017-10-23T23:57:08.000
Chemical Name:	CARBON MONOXIDE
Common Name:	CARBON MONOXIDE
Case Number:	630-08-0
Record ID:	DEH2002-HUPFP-102535
Permit Status:	Permit Renewed
Active Permit:	Y
Child Record Id:	DEH2017-HCHEM-0156235
Trade Secret:	N
Hazardous Material Type:	Pure
Last Updated:	2017-10-23T23:57:08.000
Chemical Name:	Dielectric Oil
Common Name:	Mineral Oil
Case Number:	8012-95-1
Record ID:	DEH2002-HUPFP-102535
Permit Status:	Permit Renewed
Active Permit:	Y
Child Record Id:	DEH2017-HCHEM-0156236

U C S D MAIN CAMPUS/MAYER HALL BLDG (Continued) **S102439541**

Trade Secret: N
Hazardous Material Type: Pure
Last Updated: 2017-10-23T23:57:08.000
Chemical Name: EPOXY RESIN
Common Name: EPOXY RESIN
Case Number: 61788-97-4

Record ID: DEH2002-HUPFP-102535
Permit Status: Permit Renewed
Active Permit: Y
Child Record Id: DEH2017-HCHEM-0156237
Trade Secret: N
Hazardous Material Type: Pure
Last Updated: 2017-10-23T23:57:08.000
Chemical Name: GASOLINE
Common Name: GASOLINE
Case Number: 86290-81-5

Record ID: DEH2002-HUPFP-102535
Permit Status: Permit Renewed
Active Permit: Y
Child Record Id: DEH2017-HCHEM-0156238
Trade Secret: N
Hazardous Material Type: Pure
Last Updated: 2017-10-23T23:57:08.000
Chemical Name: Hydraulic Oil
Common Name: Hydraulic Oil
Case Number: 8012-95-1

Record ID: DEH2002-HUPFP-102535
Permit Status: Permit Renewed
Active Permit: Y
Child Record Id: DEH2017-HCHEM-0156239
Trade Secret: N
Hazardous Material Type: Pure
Last Updated: 2017-10-23T23:57:08.000
Chemical Name: HYDROGEN
Common Name: HYDROGEN
Case Number: 1333-74-0

Record ID: DEH2002-HUPFP-102535
Permit Status: Permit Renewed
Active Permit: Y
Child Record Id: DEH2017-HCHEM-0156240
Trade Secret: N
Hazardous Material Type: Pure
Last Updated: 2017-10-23T23:57:08.000
Chemical Name: HYDROGEN
Common Name: HYDROGEN
Case Number: 1333-74-0

Record ID: DEH2002-HUPFP-102535
Permit Status: Permit Renewed
Active Permit: Y
Child Record Id: DEH2017-HCHEM-0156241
Trade Secret: N
Hazardous Material Type: Pure

U C S D MAIN CAMPUS/MAYER HALL BLDG (Continued) **S102439541**

Last Updated: 2017-10-23T23:57:08.000
Chemical Name: LITHIUM BATTERY
Common Name: LITHIUM BATTERY
Case Number: Not reported

Record ID: DEH2002-HUPFP-102535
Permit Status: Permit Renewed
Active Permit: Y
Child Record Id: DEH2017-HCHEM-0156242
Trade Secret: N
Hazardous Material Type: Pure
Last Updated: 2017-10-23T23:57:08.000
Chemical Name: NITROGEN
Common Name: NITROGEN
Case Number: 7727-37-9

Record ID: DEH2002-HUPFP-102535
Permit Status: Permit Renewed
Active Permit: Y
Child Record Id: DEH2017-HCHEM-0156243
Trade Secret: N
Hazardous Material Type: Pure
Last Updated: 2017-10-23T23:57:08.000
Chemical Name: NITROGEN
Common Name: NITROGEN
Case Number: 7727-37-9

Record ID: DEH2002-HUPFP-102535
Permit Status: Permit Renewed
Active Permit: Y
Child Record Id: DEH2017-HCHEM-0156244
Trade Secret: N
Hazardous Material Type: Mixture
Last Updated: 2017-10-23T23:57:08.000
Chemical Name: OIL
Common Name: OIL
Case Number: 8012-95-1

Record ID: DEH2002-HUPFP-102535
Permit Status: Permit Renewed
Active Permit: Y
Child Record Id: DEH2017-HCHEM-0156245
Trade Secret: N
Hazardous Material Type: Pure
Last Updated: 2017-10-23T23:57:08.000
Chemical Name: PAINT
Common Name: PAINT
Case Number: 8052-41-3

Record ID: DEH2002-HUPFP-102535
Permit Status: Permit Renewed
Active Permit: Y
Child Record Id: DEH2017-HCHEM-0156246
Trade Secret: N
Hazardous Material Type: Pure
Last Updated: 2017-10-23T23:57:08.000
Chemical Name: SILICA GEL

U C S D MAIN CAMPUS/MAYER HALL BLDG (Continued) **S102439541**

Common Name: SILICA GEL
Case Number: 68607-78-3

Record ID: DEH2002-HUPFP-102535
Permit Status: Permit Renewed
Active Permit: Y
Child Record Id: DEH2017-HCHEM-0156247
Trade Secret: N
Hazardous Material Type: Pure
Last Updated: 2017-10-23T23:57:08.000
Chemical Name: SODIUM CHLORIDE
Common Name: SODIUM CHLORIDE
Case Number: 7647-14-5

Record ID: DEH2002-HUPFP-102535
Permit Status: Permit Renewed
Active Permit: Y
Child Record Id: DEH2017-HCHEM-0156248
Trade Secret: N
Hazardous Material Type: Pure
Last Updated: 2017-10-23T23:57:08.000
Chemical Name: Dielectric Oil
Common Name: Mineral Oil
Case Number: 8012-95-1

Record ID: DEH2002-HUPFP-102535
Permit Status: Permit Renewed
Active Permit: Y
Child Record Id: DEH2017-HCHEM-0156249
Trade Secret: N
Hazardous Material Type: Pure
Last Updated: 2017-10-23T23:57:08.000
Chemical Name: OIL
Common Name: OIL
Case Number: 8012-95-1

Record ID: DEH2002-HUPFP-102535
Permit Status: Permit Renewed
Active Permit: Y
Child Record Id: DEH2017-HCHEM-0156250
Trade Secret: N
Hazardous Material Type: Mixture
Last Updated: 2017-10-23T23:57:08.000
Chemical Name: OIL
Common Name: OIL
Case Number: 8012-95-1

Record ID: DEH2002-HUPFP-102535
Permit Status: Permit Renewed
Active Permit: Y
Child Record Id: DEH2017-HCHEM-0156251
Trade Secret: N
Hazardous Material Type: Pure
Last Updated: 2017-10-23T23:57:08.000
Chemical Name: DIESEL
Common Name: DIESEL
Case Number: 68334-30-5

U C S D MAIN CAMPUS/MAYER HALL BLDG (Continued) **S102439541**

Record ID: DEH2002-HUPFP-102535
Permit Status: Permit Renewed
Active Permit: Y
Child Record Id: DEH2017-HCHEM-0156252
Trade Secret: N
Hazardous Material Type: Mixture
Last Updated: 2017-10-23T23:57:08.000
Chemical Name: OIL
Common Name: OIL
Case Number: 8012-95-1

Record ID: DEH2002-HUPFP-102535
Permit Status: Permit Renewed
Active Permit: Y
Child Record Id: DEH2017-HCHEM-0156253
Trade Secret: N
Hazardous Material Type: Pure
Last Updated: 2017-10-23T23:57:08.000
Chemical Name: Dielectric Oil
Common Name: Mineral Oil
Case Number: 8012-95-1

Record ID: DEH2002-HUPFP-102535
Permit Status: Permit Renewed
Active Permit: Y
Child Record Id: DEH2017-HCHEM-0156254
Trade Secret: N
Hazardous Material Type: Pure
Last Updated: 2017-10-23T23:57:08.000
Chemical Name: Dielectric Oil
Common Name: Mineral Oil
Case Number: 8012-95-1

Record ID: DEH2002-HUPFP-102535
Permit Status: Permit Renewed
Active Permit: Y
Child Record Id: DEH2017-HCHEM-0156255
Trade Secret: N
Hazardous Material Type: Pure
Last Updated: 2017-10-23T23:57:08.000
Chemical Name: Dielectric Oil
Common Name: Mineral Oil
Case Number: 8012-95-1

Record ID: DEH2002-HUPFP-102535
Permit Status: Permit Renewed
Active Permit: Y
Child Record Id: DEH2017-HCHEM-0156256
Trade Secret: N
Hazardous Material Type: Mixture
Last Updated: 2017-10-23T23:57:08.000
Chemical Name: OIL
Common Name: OIL
Case Number: 8012-95-1

Record ID: DEH2002-HUPFP-102535
Permit Status: Permit Renewed

U C S D MAIN CAMPUS/MAYER HALL BLDG (Continued) **S102439541**

Active Permit: Y
Child Record Id: DEH2017-HCHEM-0156257
Trade Secret: N
Hazardous Material Type: Pure
Last Updated: 2017-10-23T23:57:08.000
Chemical Name: DIESEL
Common Name: DIESEL
Case Number: 68334-30-5

Record ID: DEH2002-HUPFP-102535
Permit Status: Permit Renewed
Active Permit: Y
Child Record Id: DEH2017-HCHEM-0156258
Trade Secret: N
Hazardous Material Type: Pure
Last Updated: 2017-10-23T23:57:08.000
Chemical Name: DIESEL
Common Name: DIESEL
Case Number: 68334-30-5

Record ID: DEH2002-HUPFP-102535
Permit Status: Permit Renewed
Active Permit: Y
Child Record Id: DEH2017-HCHEM-0156259
Trade Secret: N
Hazardous Material Type: Pure
Last Updated: 2017-10-23T23:57:08.000
Chemical Name: Dielectric Oil
Common Name: Mineral Oil
Case Number: 8012-95-1

Record ID: DEH2002-HUPFP-102535
Permit Status: Permit Renewed
Active Permit: Y
Child Record Id: DEH2017-HCHEM-0156260
Trade Secret: N
Hazardous Material Type: Mixture
Last Updated: 2017-10-23T23:57:08.000
Chemical Name: OIL
Common Name: OIL
Case Number: 8012-95-1

Record ID: DEH2002-HUPFP-102535
Permit Status: Permit Renewed
Active Permit: Y
Child Record Id: DEH2017-HCHEM-0156261
Trade Secret: N
Hazardous Material Type: Pure
Last Updated: 2017-10-23T23:57:08.000
Chemical Name: PROPANE
Common Name: PROPANE
Case Number: 74-98-6

Record ID: DEH2002-HUPFP-102535
Permit Status: Permit Renewed
Active Permit: Y
Child Record Id: DEH2017-HCHEM-0156262

U C S D MAIN CAMPUS/MAYER HALL BLDG (Continued) **S102439541**

Trade Secret:	N
Hazardous Material Type:	Pure
Last Updated:	2017-10-23T23:57:08.000
Chemical Name:	1-BUTANOL
Common Name:	1-BUTANOL
Case Number:	71-36-3
Record ID:	DEH2002-HUPFP-102535
Permit Status:	Permit Renewed
Active Permit:	Y
Child Record Id:	DEH2017-HCHEM-0156263
Trade Secret:	N
Hazardous Material Type:	Pure
Last Updated:	2017-10-23T23:57:08.000
Chemical Name:	1-METHYL-2-PYRROLIDINONE
Common Name:	1-METHYL-2-PYRROLIDINONE
Case Number:	872-50-4
Record ID:	DEH2002-HUPFP-102535
Permit Status:	Permit Renewed
Active Permit:	Y
Child Record Id:	DEH2017-HCHEM-0156264
Trade Secret:	N
Hazardous Material Type:	Pure
Last Updated:	2017-10-23T23:57:08.000
Chemical Name:	1-PROPANOL
Common Name:	1-PROPANOL
Case Number:	71-23-8
Record ID:	DEH2002-HUPFP-102535
Permit Status:	Permit Renewed
Active Permit:	Y
Child Record Id:	DEH2017-HCHEM-0156265
Trade Secret:	N
Hazardous Material Type:	Pure
Last Updated:	2017-10-23T23:57:08.000
Chemical Name:	2-PROPANOL
Common Name:	2-PROPANOL
Case Number:	67-63-0
Record ID:	DEH2002-HUPFP-102535
Permit Status:	Permit Renewed
Active Permit:	Y
Child Record Id:	DEH2017-HCHEM-0156266
Trade Secret:	N
Hazardous Material Type:	Mixture
Last Updated:	2017-10-23T23:57:08.000
Chemical Name:	5% CARBON DIOXIDE BAL OXYGEN
Common Name:	5% CARBON DIOXIDE BAL OXYGEN
Case Number:	Not reported
Record ID:	DEH2002-HUPFP-102535
Permit Status:	Permit Renewed
Active Permit:	Y
Child Record Id:	DEH2017-HCHEM-0156267
Trade Secret:	N
Hazardous Material Type:	Mixture

U C S D MAIN CAMPUS/MAYER HALL BLDG (Continued) **S102439541**

Last Updated: 2017-10-23T23:57:08.000
Chemical Name: 5% HYDROGEN, 95% ARGON
Common Name: 5% HYDROGEN, 95% ARGON
Case Number: Not reported

Record ID: DEH2002-HUPFP-102535
Permit Status: Permit Renewed
Active Permit: Y
Child Record Id: DEH2017-HCHEM-0156268
Trade Secret: N
Hazardous Material Type: Pure
Last Updated: 2017-10-23T23:57:08.000
Chemical Name: ACETIC ACID
Common Name: ACETIC ACID
Case Number: 64-19-7

Record ID: DEH2002-HUPFP-102535
Permit Status: Permit Renewed
Active Permit: Y
Child Record Id: DEH2017-HCHEM-0156269
Trade Secret: N
Hazardous Material Type: Pure
Last Updated: 2017-10-23T23:57:08.000
Chemical Name: ACETONE
Common Name: ACETONE
Case Number: 67-64-1

Record ID: DEH2002-HUPFP-102535
Permit Status: Permit Renewed
Active Permit: Y
Child Record Id: DEH2017-HCHEM-0156270
Trade Secret: N
Hazardous Material Type: Pure
Last Updated: 2017-10-23T23:57:08.000
Chemical Name: ACETONITRILE
Common Name: ACETONITRILE
Case Number: 75-05-8

Record ID: DEH2002-HUPFP-102535
Permit Status: Permit Renewed
Active Permit: Y
Child Record Id: DEH2017-HCHEM-0156271
Trade Secret: N
Hazardous Material Type: Pure
Last Updated: 2017-10-23T23:57:08.000
Chemical Name: ACETYLENE
Common Name: ACETYLENE
Case Number: 74-86-2

Record ID: DEH2002-HUPFP-102535
Permit Status: Permit Renewed
Active Permit: Y
Child Record Id: DEH2017-HCHEM-0156272
Trade Secret: N
Hazardous Material Type: Pure
Last Updated: 2017-10-23T23:57:08.000
Chemical Name: AIR COMPRESSED

U C S D MAIN CAMPUS/MAYER HALL BLDG (Continued) **S102439541**

Common Name: AIR COMPRESSED
Case Number: 132259-10-0

Record ID: DEH2002-HUPFP-102535
Permit Status: Permit Renewed
Active Permit: Y
Child Record Id: DEH2017-HCHEM-0156273
Trade Secret: N
Hazardous Material Type: Pure
Last Updated: 2017-10-23T23:57:08.000
Chemical Name: AMMONIA
Common Name: AMMONIA
Case Number: 7664-41-7

Record ID: DEH2002-HUPFP-102535
Permit Status: Permit Renewed
Active Permit: Y
Child Record Id: DEH2017-HCHEM-0156274
Trade Secret: N
Hazardous Material Type: Pure
Last Updated: 2017-10-23T23:57:08.000
Chemical Name: AMMONIUM HYDROXIDE
Common Name: AMMONIUM HYDROXIDE
Case Number: 1336-21-6

Record ID: DEH2002-HUPFP-102535
Permit Status: Permit Renewed
Active Permit: Y
Child Record Id: DEH2017-HCHEM-0156275
Trade Secret: N
Hazardous Material Type: Pure
Last Updated: 2017-10-23T23:57:08.000
Chemical Name: AMMONIUM SULFATE
Common Name: AMMONIUM SULFATE
Case Number: 7783-20-2

Record ID: DEH2002-HUPFP-102535
Permit Status: Permit Renewed
Active Permit: Y
Child Record Id: DEH2017-HCHEM-0156276
Trade Secret: N
Hazardous Material Type: Pure
Last Updated: 2017-10-23T23:57:08.000
Chemical Name: ARGON
Common Name: ARGON
Case Number: 7440-37-1

Record ID: DEH2002-HUPFP-102535
Permit Status: Permit Renewed
Active Permit: Y
Child Record Id: DEH2017-HCHEM-0156277
Trade Secret: N
Hazardous Material Type: Pure
Last Updated: 2017-10-23T23:57:08.000
Chemical Name: ARGON
Common Name: ARGON
Case Number: 7440-37-1

U C S D MAIN CAMPUS/MAYER HALL BLDG (Continued) **S102439541**

Record ID:	DEH2002-HUPFP-102535
Permit Status:	Permit Renewed
Active Permit:	Y
Child Record Id:	DEH2017-HCHEM-0156278
Trade Secret:	N
Hazardous Material Type:	Pure
Last Updated:	2017-10-23T23:57:08.000
Chemical Name:	BENZENE
Common Name:	BENZENE
Case Number:	71-43-2

Record ID:	DEH2002-HUPFP-102535
Permit Status:	Permit Renewed
Active Permit:	Y
Child Record Id:	DEH2017-HCHEM-0156279
Trade Secret:	N
Hazardous Material Type:	Pure
Last Updated:	2017-10-23T23:57:08.000
Chemical Name:	BOILER WATER TREATMENT SOLUTION
Common Name:	BOILER WATER TREATMENT SOLUTION
Case Number:	Not reported

Record ID:	DEH2002-HUPFP-102535
Permit Status:	Permit Renewed
Active Permit:	Y
Child Record Id:	DEH2017-HCHEM-0156280
Trade Secret:	N
Hazardous Material Type:	Pure
Last Updated:	2017-10-23T23:57:08.000
Chemical Name:	BORIC ACID
Common Name:	BORIC ACID
Case Number:	11113-50-1

Record ID:	DEH2002-HUPFP-102535
Permit Status:	Permit Renewed
Active Permit:	Y
Child Record Id:	DEH2017-HCHEM-0156281
Trade Secret:	N
Hazardous Material Type:	Pure
Last Updated:	2017-10-23T23:57:08.000
Chemical Name:	BORON TRIFLUORIDE
Common Name:	BORON TRIFLUORIDE
Case Number:	7637-07-2

Record ID:	DEH2002-HUPFP-102535
Permit Status:	Permit Renewed
Active Permit:	Y
Child Record Id:	DEH2017-HCHEM-0156282
Trade Secret:	N
Hazardous Material Type:	Pure
Last Updated:	2017-10-23T23:57:08.000
Chemical Name:	CALCIUM CHLORIDE
Common Name:	CALCIUM CHLORIDE
Case Number:	10043-52-4

Record ID:	DEH2002-HUPFP-102535
Permit Status:	Permit Renewed

U C S D MAIN CAMPUS/MAYER HALL BLDG (Continued) **S102439541**

Active Permit: Y
Child Record Id: DEH2017-HCHEM-0156283
Trade Secret: N
Hazardous Material Type: Pure
Last Updated: 2017-10-23T23:57:08.000
Chemical Name: CALCIUM SULFATE
Common Name: CALCIUM SULFATE
Case Number: 7778-18-9

Record ID: DEH2002-HUPFP-102535
Permit Status: Permit Renewed
Active Permit: Y
Child Record Id: DEH2017-HCHEM-0156284
Trade Secret: N
Hazardous Material Type: Pure
Last Updated: 2017-10-23T23:57:08.000
Chemical Name: CARBON DIOXIDE
Common Name: CARBON DIOXIDE
Case Number: 124-38-9

Record ID: DEH2002-HUPFP-102535
Permit Status: Permit Renewed
Active Permit: Y
Child Record Id: DEH2017-HCHEM-0156285
Trade Secret: N
Hazardous Material Type: Mixture
Last Updated: 2017-10-23T23:57:08.000
Chemical Name: CARBON DIOXIDE @ 5%; BALANCE OXYGEN
Common Name: CARBON DIOXIDE @ 5%; BALANCE OXYGEN
Case Number: Not reported

Record ID: DEH2002-HUPFP-102535
Permit Status: Permit Renewed
Active Permit: Y
Child Record Id: DEH2017-HCHEM-0156727
Trade Secret: N
Hazardous Material Type: Pure
Last Updated: 2017-10-23T23:57:08.000
Chemical Name: PARAFORMALDEHYDE
Common Name: PARAFORMALDEHYDE
Case Number: 30525-89-4

Record ID: DEH2002-HUPFP-102535
Permit Status: Permit Renewed
Active Permit: Y
Child Record Id: DEH2017-HCHEM-0156728
Trade Secret: N
Hazardous Material Type: Pure
Last Updated: 2017-10-23T23:57:08.000
Chemical Name: SODIUM PHOSPHATE DIBASIC
Common Name: SODIUM PHOSPHATE DIBASIC
Case Number: 7558-79-4

Record ID: DEH2002-HUPFP-102535
Permit Status: Permit Renewed
Active Permit: Y
Child Record Id: DEH2017-HCHEM-0156729

U C S D MAIN CAMPUS/MAYER HALL BLDG (Continued) **S102439541**

Trade Secret: N
Hazardous Material Type: Pure
Last Updated: 2017-10-23T23:57:08.000
Chemical Name: XYLENE
Common Name: XYLENE
Case Number: 1330-20-7

Record ID: DEH2002-HUPFP-102535
Permit Status: Permit Renewed
Active Permit: Y
Child Record Id: DEH2017-HCHEM-0156730
Trade Secret: N
Hazardous Material Type: Pure
Last Updated: 2017-10-23T23:57:08.000
Chemical Name: Dielectric Oil
Common Name: Mineral Oil
Case Number: 8012-95-1

Record ID: DEH2002-HUPFP-102535
Permit Status: Permit Renewed
Active Permit: Y
Child Record Id: DEH2017-HCHEM-0156731
Trade Secret: N
Hazardous Material Type: Mixture
Last Updated: 2017-10-23T23:57:08.000
Chemical Name: OIL
Common Name: OIL
Case Number: 8012-95-1

Record ID: DEH2002-HUPFP-102535
Permit Status: Permit Renewed
Active Permit: Y
Child Record Id: DEH2017-HCHEM-0156732
Trade Secret: N
Hazardous Material Type: Pure
Last Updated: 2017-10-23T23:57:08.000
Chemical Name: ACETYLENE
Common Name: ACETYLENE
Case Number: 74-86-2

Record ID: DEH2002-HUPFP-102535
Permit Status: Permit Renewed
Active Permit: Y
Child Record Id: DEH2017-HCHEM-0156733
Trade Secret: N
Hazardous Material Type: Pure
Last Updated: 2017-10-23T23:57:08.000
Chemical Name: AIR COMPRESSED
Common Name: AIR COMPRESSED
Case Number: 132259-10-0

Record ID: DEH2002-HUPFP-102535
Permit Status: Permit Renewed
Active Permit: Y
Child Record Id: DEH2017-HCHEM-0156734
Trade Secret: N
Hazardous Material Type: Pure

U C S D MAIN CAMPUS/MAYER HALL BLDG (Continued) **S102439541**

Last Updated: 2017-10-23T23:57:08.000
Chemical Name: ARGON
Common Name: ARGON
Case Number: 7440-37-1

Record ID: DEH2002-HUPFP-102535
Permit Status: Permit Renewed
Active Permit: Y
Child Record Id: DEH2017-HCHEM-0156735
Trade Secret: N
Hazardous Material Type: Pure
Last Updated: 2017-10-23T23:57:08.000
Chemical Name: CARBON DIOXIDE
Common Name: CARBON DIOXIDE
Case Number: 124-38-9

Record ID: DEH2002-HUPFP-102535
Permit Status: Permit Renewed
Active Permit: Y
Child Record Id: DEH2017-HCHEM-0156736
Trade Secret: N
Hazardous Material Type: Mixture
Last Updated: 2017-10-23T23:57:08.000
Chemical Name: CARBON DIOXIDE @ < 50%; BALANCE ARGON
Common Name: CARBON DIOXIDE @ < 50%; BALANCE ARGON
Case Number: Not reported

Record ID: DEH2002-HUPFP-102535
Permit Status: Permit Renewed
Active Permit: Y
Child Record Id: DEH2017-HCHEM-0156737
Trade Secret: N
Hazardous Material Type: Pure
Last Updated: 2017-10-23T23:57:08.000
Chemical Name: HELIUM
Common Name: HELIUM
Case Number: 7440-59-7

Record ID: DEH2002-HUPFP-102535
Permit Status: Permit Renewed
Active Permit: Y
Child Record Id: DEH2017-HCHEM-0156738
Trade Secret: N
Hazardous Material Type: Mixture
Last Updated: 2017-10-23T23:57:08.000
Chemical Name: HELIUM @ 50 %, BALANCE ARGON
Common Name: HELIUM @ 50 %, BALANCE ARGON
Case Number: Not reported

Record ID: DEH2002-HUPFP-102535
Permit Status: Permit Renewed
Active Permit: Y
Child Record Id: DEH2017-HCHEM-0156739
Trade Secret: N
Hazardous Material Type: Pure
Last Updated: 2017-10-23T23:57:08.000
Chemical Name: OXYGEN

U C S D MAIN CAMPUS/MAYER HALL BLDG (Continued) **S102439541**

Common Name: OXYGEN
Case Number: 7782-44-7

Record ID: DEH2002-HUPFP-102535
Permit Status: Permit Renewed
Active Permit: Y
Child Record Id: DEH2017-HCHEM-0156740
Trade Secret: N
Hazardous Material Type: Pure
Last Updated: 2017-10-23T23:57:08.000
Chemical Name: Dielectric Oil
Common Name: Mineral Oil
Case Number: 8012-95-1

Record ID: DEH2002-HUPFP-102535
Permit Status: Permit Renewed
Active Permit: Y
Child Record Id: DEH2017-HCHEM-0156741
Trade Secret: N
Hazardous Material Type: Pure
Last Updated: 2017-10-23T23:57:08.000
Chemical Name: Dielectric Oil
Common Name: Mineral Oil
Case Number: 8012-95-1

Record ID: DEH2002-HUPFP-102535
Permit Status: Permit Renewed
Active Permit: Y
Child Record Id: DEH2017-HCHEM-0156742
Trade Secret: N
Hazardous Material Type: Pure
Last Updated: 2017-10-23T23:57:08.000
Chemical Name: Dielectric Oil
Common Name: Mineral Oil
Case Number: 8012-95-1

Record ID: DEH2002-HUPFP-102535
Permit Status: Permit Renewed
Active Permit: Y
Child Record Id: DEH2017-HCHEM-0156743
Trade Secret: N
Hazardous Material Type: Pure
Last Updated: 2017-10-23T23:57:08.000
Chemical Name: Dielectric Oil
Common Name: Mineral Oil
Case Number: 8012-95-1

Record ID: DEH2002-HUPFP-102535
Permit Status: Permit Renewed
Active Permit: Y
Child Record Id: DEH2017-HCHEM-0156744
Trade Secret: N
Hazardous Material Type: Pure
Last Updated: 2017-10-23T23:57:08.000
Chemical Name: Dielectric Oil
Common Name: Mineral Oil
Case Number: 8012-95-1

U C S D MAIN CAMPUS/MAYER HALL BLDG (Continued) **S102439541**

Record ID:	DEH2002-HUPFP-102535
Permit Status:	Permit Renewed
Active Permit:	Y
Child Record Id:	DEH2017-HCHEM-0156745
Trade Secret:	N
Hazardous Material Type:	Pure
Last Updated:	2017-10-23T23:57:08.000
Chemical Name:	Dielectric Oil
Common Name:	Mineral Oil
Case Number:	8012-95-1

Record ID:	DEH2002-HUPFP-102535
Permit Status:	Permit Renewed
Active Permit:	Y
Child Record Id:	DEH2017-HCHEM-0156746
Trade Secret:	N
Hazardous Material Type:	Pure
Last Updated:	2017-10-23T23:57:08.000
Chemical Name:	Dielectric Oil
Common Name:	Mineral Oil
Case Number:	8012-95-1

Record ID:	DEH2002-HUPFP-102535
Permit Status:	Permit Renewed
Active Permit:	Y
Child Record Id:	DEH2017-HCHEM-0156747
Trade Secret:	N
Hazardous Material Type:	Pure
Last Updated:	2017-10-23T23:57:08.000
Chemical Name:	Dielectric Oil
Common Name:	Mineral Oil
Case Number:	8012-95-1

Record ID:	DEH2002-HUPFP-102535
Permit Status:	Permit Renewed
Active Permit:	Y
Child Record Id:	DEH2017-HCHEM-0156748
Trade Secret:	N
Hazardous Material Type:	Pure
Last Updated:	2017-10-23T23:57:08.000
Chemical Name:	2-PROPANOL
Common Name:	2-PROPANOL
Case Number:	67-63-0

Record ID:	DEH2002-HUPFP-102535
Permit Status:	Permit Renewed
Active Permit:	Y
Child Record Id:	DEH2017-HCHEM-0156749
Trade Secret:	N
Hazardous Material Type:	Mixture
Last Updated:	2017-10-23T23:57:08.000
Chemical Name:	95% OXYGEN, 5% CARBON DIOXIDE
Common Name:	95% OXYGEN, 5% CARBON DIOXIDE
Case Number:	Not reported

Record ID:	DEH2002-HUPFP-102535
Permit Status:	Permit Renewed

U C S D MAIN CAMPUS/MAYER HALL BLDG (Continued) **S102439541**

Active Permit:	Y
Child Record Id:	DEH2017-HCHEM-0156750
Trade Secret:	N
Hazardous Material Type:	Pure
Last Updated:	2017-10-23T23:57:08.000
Chemical Name:	ACETIC ACID
Common Name:	ACETIC ACID
Case Number:	64-19-7
Record ID:	DEH2002-HUPFP-102535
Permit Status:	Permit Renewed
Active Permit:	Y
Child Record Id:	DEH2017-HCHEM-0156751
Trade Secret:	N
Hazardous Material Type:	Pure
Last Updated:	2017-10-23T23:57:08.000
Chemical Name:	ACETONE
Common Name:	ACETONE
Case Number:	67-64-1
Record ID:	DEH2002-HUPFP-102535
Permit Status:	Permit Renewed
Active Permit:	Y
Child Record Id:	DEH2017-HCHEM-0156752
Trade Secret:	N
Hazardous Material Type:	Pure
Last Updated:	2017-10-23T23:57:08.000
Chemical Name:	ACETONITRILE
Common Name:	ACETONITRILE
Case Number:	75-05-8
Record ID:	DEH2002-HUPFP-102535
Permit Status:	Permit Renewed
Active Permit:	Y
Child Record Id:	DEH2017-HCHEM-0156753
Trade Secret:	N
Hazardous Material Type:	Pure
Last Updated:	2017-10-23T23:57:08.000
Chemical Name:	ACIDULATE
Common Name:	ACIDULATE
Case Number:	68607-87-4
Record ID:	DEH2002-HUPFP-102535
Permit Status:	Permit Renewed
Active Permit:	Y
Child Record Id:	DEH2017-HCHEM-0156754
Trade Secret:	N
Hazardous Material Type:	Pure
Last Updated:	2017-10-23T23:57:08.000
Chemical Name:	AGAR
Common Name:	AGAR
Case Number:	9002-18-0
Record ID:	DEH2002-HUPFP-102535
Permit Status:	Permit Renewed
Active Permit:	Y
Child Record Id:	DEH2017-HCHEM-0156286

U C S D MAIN CAMPUS/MAYER HALL BLDG (Continued) **S102439541**

Trade Secret: N
Hazardous Material Type: Pure
Last Updated: 2017-10-23T23:57:08.000
Chemical Name: CARBON MONOXIDE
Common Name: CARBON MONOXIDE
Case Number: 630-08-0

Record ID: DEH2002-HUPFP-102535
Permit Status: Permit Renewed
Active Permit: Y
Child Record Id: DEH2017-HCHEM-0156287
Trade Secret: N
Hazardous Material Type: Pure
Last Updated: 2017-10-23T23:57:08.000
Chemical Name: CHLOROFORM
Common Name: CHLOROFORM
Case Number: 67-66-3

Record ID: DEH2002-HUPFP-102535
Permit Status: Permit Renewed
Active Permit: Y
Child Record Id: DEH2017-HCHEM-0156288
Trade Secret: N
Hazardous Material Type: Pure
Last Updated: 2017-10-23T23:57:08.000
Chemical Name: CITRIC ACID
Common Name: CITRIC ACID
Case Number: 6132-04-3

Record ID: DEH2002-HUPFP-102535
Permit Status: Permit Renewed
Active Permit: Y
Child Record Id: DEH2017-HCHEM-0156289
Trade Secret: N
Hazardous Material Type: Pure
Last Updated: 2017-10-23T23:57:08.000
Chemical Name: CYCLOHEXANE
Common Name: CYCLOHEXANE
Case Number: 110-82-7

Record ID: DEH2002-HUPFP-102535
Permit Status: Permit Renewed
Active Permit: Y
Child Record Id: DEH2017-HCHEM-0156290
Trade Secret: N
Hazardous Material Type: Pure
Last Updated: 2017-10-23T23:57:08.000
Chemical Name: D(+)-GLUCOSE ANHYDROUS
Common Name: D(+)-GLUCOSE ANHYDROUS
Case Number: 50-99-7

Record ID: DEH2002-HUPFP-102535
Permit Status: Permit Renewed
Active Permit: Y
Child Record Id: DEH2017-HCHEM-0156291
Trade Secret: N
Hazardous Material Type: Pure

U C S D MAIN CAMPUS/MAYER HALL BLDG (Continued) **S102439541**

Last Updated: 2017-10-23T23:57:08.000
Chemical Name: DICHLOROMETHANE
Common Name: DICHLOROMETHANE
Case Number: 75-09-2

Record ID: DEH2002-HUPFP-102535
Permit Status: Permit Renewed
Active Permit: Y
Child Record Id: DEH2017-HCHEM-0156292
Trade Secret: N
Hazardous Material Type: Pure
Last Updated: 2017-10-23T23:57:08.000
Chemical Name: DIESEL
Common Name: DIESEL
Case Number: 68334-30-5

Record ID: DEH2002-HUPFP-102535
Permit Status: Permit Renewed
Active Permit: Y
Child Record Id: DEH2017-HCHEM-0156293
Trade Secret: N
Hazardous Material Type: Pure
Last Updated: 2017-10-23T23:57:08.000
Chemical Name: DIESEL
Common Name: DIESEL
Case Number: 68334-30-5

Record ID: DEH2002-HUPFP-102535
Permit Status: Permit Renewed
Active Permit: Y
Child Record Id: DEH2017-HCHEM-0156294
Trade Secret: N
Hazardous Material Type: Pure
Last Updated: 2017-10-23T23:57:08.000
Chemical Name: DIETHYL ETHER
Common Name: DIETHYL ETHER
Case Number: 60-29-7

Record ID: DEH2002-HUPFP-102535
Permit Status: Permit Renewed
Active Permit: Y
Child Record Id: DEH2017-HCHEM-0156295
Trade Secret: N
Hazardous Material Type: Pure
Last Updated: 2017-10-23T23:57:08.000
Chemical Name: DIMETHYL SULFOXIDE
Common Name: DIMETHYL SULFOXIDE
Case Number: 67-68-5

Record ID: DEH2002-HUPFP-102535
Permit Status: Permit Renewed
Active Permit: Y
Child Record Id: DEH2017-HCHEM-0156296
Trade Secret: N
Hazardous Material Type: Pure
Last Updated: 2017-10-23T23:57:08.000
Chemical Name: ENVIRO-KLEEN

U C S D MAIN CAMPUS/MAYER HALL BLDG (Continued) **S102439541**

Common Name: ENVIRO-KLEEN
Case Number: Not reported

Record ID: DEH2002-HUPFP-102535
Permit Status: Permit Renewed
Active Permit: Y
Child Record Id: DEH2017-HCHEM-0156297
Trade Secret: N
Hazardous Material Type: Pure
Last Updated: 2017-10-23T23:57:08.000
Chemical Name: ETHYL ACETATE
Common Name: ETHYL ACETATE
Case Number: 141-78-6

Record ID: DEH2002-HUPFP-102535
Permit Status: Permit Renewed
Active Permit: Y
Child Record Id: DEH2017-HCHEM-0156298
Trade Secret: N
Hazardous Material Type: Pure
Last Updated: 2017-10-23T23:57:08.000
Chemical Name: ETHYL ALCOHOL
Common Name: ETHYL ALCOHOL
Case Number: 64-17-5

Record ID: DEH2002-HUPFP-102535
Permit Status: Permit Renewed
Active Permit: Y
Child Record Id: DEH2017-HCHEM-0156299
Trade Secret: N
Hazardous Material Type: Pure
Last Updated: 2017-10-23T23:57:08.000
Chemical Name: ETHYL ALCOHOL
Common Name: ETHYL ALCOHOL
Case Number: 64-17-5

Record ID: DEH2002-HUPFP-102535
Permit Status: Permit Renewed
Active Permit: Y
Child Record Id: DEH2017-HCHEM-0156300
Trade Secret: N
Hazardous Material Type: Pure
Last Updated: 2017-10-23T23:57:08.000
Chemical Name: ETHYLENE GLYCOL
Common Name: ETHYLENE GLYCOL
Case Number: 107-21-1

Record ID: DEH2002-HUPFP-102535
Permit Status: Permit Renewed
Active Permit: Y
Child Record Id: DEH2017-HCHEM-0156301
Trade Secret: N
Hazardous Material Type: Pure
Last Updated: 2017-10-23T23:57:08.000
Chemical Name: ETHYLENEDIAMINE TETRAACETIC ACID
Common Name: ETHYLENEDIAMINE TETRAACETIC ACID
Case Number: 60-00-4

U C S D MAIN CAMPUS/MAYER HALL BLDG (Continued) **S102439541**

Record ID:	DEH2002-HUPFP-102535
Permit Status:	Permit Renewed
Active Permit:	Y
Child Record Id:	DEH2017-HCHEM-0156302
Trade Secret:	N
Hazardous Material Type:	Pure
Last Updated:	2017-10-23T23:57:08.000
Chemical Name:	FORMALDEHYDE
Common Name:	FORMALDEHYDE
Case Number:	50-00-0

Record ID:	DEH2002-HUPFP-102535
Permit Status:	Permit Renewed
Active Permit:	Y
Child Record Id:	DEH2017-HCHEM-0156303
Trade Secret:	N
Hazardous Material Type:	Pure
Last Updated:	2017-10-23T23:57:08.000
Chemical Name:	GLYCERIN
Common Name:	GLYCERIN
Case Number:	56-81-5

Record ID:	DEH2002-HUPFP-102535
Permit Status:	Permit Renewed
Active Permit:	Y
Child Record Id:	DEH2017-HCHEM-0156304
Trade Secret:	N
Hazardous Material Type:	Pure
Last Updated:	2017-10-23T23:57:08.000
Chemical Name:	GLYCINE
Common Name:	GLYCINE
Case Number:	56-40-6

Record ID:	DEH2002-HUPFP-102535
Permit Status:	Permit Renewed
Active Permit:	Y
Child Record Id:	DEH2017-HCHEM-0156305
Trade Secret:	N
Hazardous Material Type:	Pure
Last Updated:	2017-10-23T23:57:08.000
Chemical Name:	GUANIDINE HYDROCHLORIDE
Common Name:	GUANIDINE HYDROCHLORIDE
Case Number:	50-01-1

Record ID:	DEH2002-HUPFP-102535
Permit Status:	Permit Renewed
Active Permit:	Y
Child Record Id:	DEH2017-HCHEM-0156306
Trade Secret:	N
Hazardous Material Type:	Pure
Last Updated:	2017-10-23T23:57:08.000
Chemical Name:	HELIUM
Common Name:	HELIUM
Case Number:	7440-59-7

Record ID:	DEH2002-HUPFP-102535
Permit Status:	Permit Renewed

U C S D MAIN CAMPUS/MAYER HALL BLDG (Continued) **S102439541**

Active Permit:	Y
Child Record Id:	DEH2017-HCHEM-0156307
Trade Secret:	N
Hazardous Material Type:	Pure
Last Updated:	2017-10-23T23:57:08.000
Chemical Name:	HELIUM
Common Name:	HELIUM
Case Number:	7440-59-7
Record ID:	DEH2002-HUPFP-102535
Permit Status:	Permit Renewed
Active Permit:	Y
Child Record Id:	DEH2017-HCHEM-0156308
Trade Secret:	N
Hazardous Material Type:	Pure
Last Updated:	2017-10-23T23:57:08.000
Chemical Name:	HEPTANE
Common Name:	HEPTANE
Case Number:	142-82-5
Record ID:	DEH2002-HUPFP-102535
Permit Status:	Permit Renewed
Active Permit:	Y
Child Record Id:	DEH2017-HCHEM-0156309
Trade Secret:	N
Hazardous Material Type:	Pure
Last Updated:	2017-10-23T23:57:08.000
Chemical Name:	HEXANE
Common Name:	HEXANE
Case Number:	110-54-3
Record ID:	DEH2002-HUPFP-102535
Permit Status:	Permit Renewed
Active Permit:	Y
Child Record Id:	DEH2017-HCHEM-0156310
Trade Secret:	N
Hazardous Material Type:	Pure
Last Updated:	2017-10-23T23:57:08.000
Chemical Name:	HYDROCHLORIC ACID
Common Name:	HYDROCHLORIC ACID
Case Number:	7647-01-0
Record ID:	DEH2002-HUPFP-102535
Permit Status:	Permit Renewed
Active Permit:	Y
Child Record Id:	DEH2017-HCHEM-0156311
Trade Secret:	N
Hazardous Material Type:	Pure
Last Updated:	2017-10-23T23:57:08.000
Chemical Name:	HYDROGEN
Common Name:	HYDROGEN
Case Number:	1333-74-0
Record ID:	DEH2002-HUPFP-102535
Permit Status:	Permit Renewed
Active Permit:	Y
Child Record Id:	DEH2017-HCHEM-0156312

U C S D MAIN CAMPUS/MAYER HALL BLDG (Continued) **S102439541**

Trade Secret: N
Hazardous Material Type: Pure
Last Updated: 2017-10-23T23:57:08.000
Chemical Name: HYDROGEN PEROXIDE
Common Name: HYDROGEN PEROXIDE
Case Number: 7722-84-1

Record ID: DEH2002-HUPFP-102535
Permit Status: Permit Renewed
Active Permit: Y
Child Record Id: DEH2017-HCHEM-0156313
Trade Secret: N
Hazardous Material Type: Mixture
Last Updated: 2017-10-23T23:57:08.000
Chemical Name: HYDROGEN<5.5% BALANCE NITROGEN
Common Name: HYDROGEN<5.5% BALANCE NITROGEN
Case Number: Not reported

Record ID: DEH2002-HUPFP-102535
Permit Status: Permit Renewed
Active Permit: Y
Child Record Id: DEH2017-HCHEM-0156314
Trade Secret: N
Hazardous Material Type: Pure
Last Updated: 2017-10-23T23:57:08.000
Chemical Name: MAGNESIUM SULFATE
Common Name: MAGNESIUM SULFATE
Case Number: 7487-88-9

Record ID: DEH2002-HUPFP-102535
Permit Status: Permit Renewed
Active Permit: Y
Child Record Id: DEH2017-HCHEM-0156315
Trade Secret: N
Hazardous Material Type: Pure
Last Updated: 2017-10-23T23:57:08.000
Chemical Name: METHYL ALCOHOL
Common Name: METHYL ALCOHOL
Case Number: 67-56-1

Record ID: DEH2002-HUPFP-102535
Permit Status: Permit Renewed
Active Permit: Y
Child Record Id: DEH2017-HCHEM-0156316
Trade Secret: N
Hazardous Material Type: Pure
Last Updated: 2017-10-23T23:57:08.000
Chemical Name: MINERAL OIL
Common Name: MINERAL OIL
Case Number: 8012-95-1

Record ID: DEH2002-HUPFP-102535
Permit Status: Permit Renewed
Active Permit: Y
Child Record Id: DEH2017-HCHEM-0156317
Trade Secret: N
Hazardous Material Type: Pure

U C S D MAIN CAMPUS/MAYER HALL BLDG (Continued) **S102439541**

Last Updated: 2017-10-23T23:57:08.000
Chemical Name: N,N-DIMETHYLFORMAMIDE
Common Name: N,N-DIMETHYLFORMAMIDE
Case Number: 68-12-2

Record ID: DEH2002-HUPFP-102535
Permit Status: Permit Renewed
Active Permit: Y
Child Record Id: DEH2017-HCHEM-0156318
Trade Secret: N
Hazardous Material Type: Pure
Last Updated: 2017-10-23T23:57:08.000
Chemical Name: NEON
Common Name: NEON
Case Number: 14981-57-8

Record ID: DEH2002-HUPFP-102535
Permit Status: Permit Renewed
Active Permit: Y
Child Record Id: DEH2017-HCHEM-0156319
Trade Secret: N
Hazardous Material Type: Pure
Last Updated: 2017-10-23T23:57:08.000
Chemical Name: NITRIC ACID >68%
Common Name: NITRIC ACID >68%
Case Number: 7697-37-2

Record ID: DEH2002-HUPFP-102535
Permit Status: Permit Renewed
Active Permit: Y
Child Record Id: DEH2017-HCHEM-0156320
Trade Secret: N
Hazardous Material Type: Pure
Last Updated: 2017-10-23T23:57:08.000
Chemical Name: NITROGEN
Common Name: NITROGEN
Case Number: 7727-37-9

Record ID: DEH2002-HUPFP-102535
Permit Status: Permit Renewed
Active Permit: Y
Child Record Id: DEH2017-HCHEM-0156321
Trade Secret: N
Hazardous Material Type: Pure
Last Updated: 2017-10-23T23:57:08.000
Chemical Name: NITROGEN
Common Name: NITROGEN
Case Number: 7727-37-9

Record ID: DEH2002-HUPFP-102535
Permit Status: Permit Renewed
Active Permit: Y
Child Record Id: DEH2017-HCHEM-0156322
Trade Secret: N
Hazardous Material Type: Pure
Last Updated: 2017-10-23T23:57:08.000
Chemical Name: NITROUS OXIDE

U C S D MAIN CAMPUS/MAYER HALL BLDG (Continued) **S102439541**

Common Name: NITROUS OXIDE
Case Number: 10024-97-2

Record ID: DEH2002-HUPFP-102535
Permit Status: Permit Renewed
Active Permit: Y
Child Record Id: DEH2017-HCHEM-0156323
Trade Secret: N
Hazardous Material Type: Mixture
Last Updated: 2017-10-23T23:57:08.000
Chemical Name: OIL
Common Name: OIL
Case Number: 8012-95-1

Record ID: DEH2002-HUPFP-102535
Permit Status: Permit Renewed
Active Permit: Y
Child Record Id: DEH2017-HCHEM-0156324
Trade Secret: N
Hazardous Material Type: Pure
Last Updated: 2017-10-23T23:57:08.000
Chemical Name: OXYGEN
Common Name: OXYGEN
Case Number: 7782-44-7

Record ID: DEH2002-HUPFP-102535
Permit Status: Permit Renewed
Active Permit: Y
Child Record Id: DEH2017-HCHEM-0156325
Trade Secret: N
Hazardous Material Type: Mixture
Last Updated: 2017-10-23T23:57:08.000
Chemical Name: OXYGEN < 20%; BALANCE HELIUM
Common Name: OXYGEN < 20%; BALANCE HELIUM
Case Number: Not reported

Record ID: DEH2002-HUPFP-102535
Permit Status: Permit Renewed
Active Permit: Y
Child Record Id: DEH2017-HCHEM-0156326
Trade Secret: N
Hazardous Material Type: Pure
Last Updated: 2017-10-23T23:57:08.000
Chemical Name: PARAFORMALDEHYDE
Common Name: PARAFORMALDEHYDE
Case Number: 30525-89-4

Record ID: DEH2002-HUPFP-102535
Permit Status: Permit Renewed
Active Permit: Y
Child Record Id: DEH2017-HCHEM-0156327
Trade Secret: N
Hazardous Material Type: Pure
Last Updated: 2017-10-23T23:57:08.000
Chemical Name: PENTANE
Common Name: PENTANE
Case Number: 109-66-0

U C S D MAIN CAMPUS/MAYER HALL BLDG (Continued) **S102439541**

Record ID:	DEH2002-HUPFP-102535
Permit Status:	Permit Renewed
Active Permit:	Y
Child Record Id:	DEH2017-HCHEM-0156328
Trade Secret:	N
Hazardous Material Type:	Pure
Last Updated:	2017-10-23T23:57:08.000
Chemical Name:	PETROLEUM BASE OIL
Common Name:	PETROLEUM BASE OIL
Case Number:	64741-88-4

Record ID:	DEH2002-HUPFP-102535
Permit Status:	Permit Renewed
Active Permit:	Y
Child Record Id:	DEH2017-HCHEM-0156329
Trade Secret:	N
Hazardous Material Type:	Pure
Last Updated:	2017-10-23T23:57:08.000
Chemical Name:	PETROLEUM ETHER
Common Name:	PETROLEUM ETHER
Case Number:	8032-32-4

Record ID:	DEH2002-HUPFP-102535
Permit Status:	Permit Renewed
Active Permit:	Y
Child Record Id:	DEH2017-HCHEM-0156330
Trade Secret:	N
Hazardous Material Type:	Pure
Last Updated:	2017-10-23T23:57:08.000
Chemical Name:	PETROLEUM OIL
Common Name:	PETROLEUM OIL
Case Number:	68815-10-1

Record ID:	DEH2002-HUPFP-102535
Permit Status:	Permit Renewed
Active Permit:	Y
Child Record Id:	DEH2017-HCHEM-0156331
Trade Secret:	N
Hazardous Material Type:	Pure
Last Updated:	2017-10-23T23:57:08.000
Chemical Name:	PHOSPHORIC ACID
Common Name:	PHOSPHORIC ACID
Case Number:	7664-38-2

Record ID:	DEH2002-HUPFP-102535
Permit Status:	Permit Renewed
Active Permit:	Y
Child Record Id:	DEH2017-HCHEM-0156332
Trade Secret:	N
Hazardous Material Type:	Pure
Last Updated:	2017-10-23T23:57:08.000
Chemical Name:	POLY(ETHYLENE GYLCOL)
Common Name:	POLY(ETHYLENE GYLCOL)
Case Number:	25322-68-3

Record ID:	DEH2002-HUPFP-102535
Permit Status:	Permit Renewed

U C S D MAIN CAMPUS/MAYER HALL BLDG (Continued) **S102439541**

Active Permit: Y
Child Record Id: DEH2017-HCHEM-0156333
Trade Secret: N
Hazardous Material Type: Pure
Last Updated: 2017-10-23T23:57:08.000
Chemical Name: POTASSIUM CHLORIDE
Common Name: POTASSIUM CHLORIDE
Case Number: 7447-40-7

Record ID: DEH2002-HUPFP-102535
Permit Status: Permit Renewed
Active Permit: Y
Child Record Id: DEH2017-HCHEM-0156334
Trade Secret: N
Hazardous Material Type: Pure
Last Updated: 2017-10-23T23:57:08.000
Chemical Name: POTASSIUM HYDROXIDE
Common Name: POTASSIUM HYDROXIDE
Case Number: 1310-58-3

Record ID: DEH2002-HUPFP-102535
Permit Status: Permit Renewed
Active Permit: Y
Child Record Id: DEH2017-HCHEM-0156335
Trade Secret: N
Hazardous Material Type: Pure
Last Updated: 2017-10-23T23:57:08.000
Chemical Name: POTASSIUM PHOSPHATE DIBASIC
Common Name: POTASSIUM PHOSPHATE DIBASIC
Case Number: 7758-11-4

Record ID: DEH2002-HUPFP-102535
Permit Status: Permit Renewed
Active Permit: Y
Child Record Id: DEH2017-HCHEM-0156336
Trade Secret: N
Hazardous Material Type: Pure
Last Updated: 2017-10-23T23:57:08.000
Chemical Name: POTASSIUM PHOSPHATE MONOBASIC
Common Name: POTASSIUM PHOSPHATE MONOBASIC
Case Number: 7778-77-0

Record ID: DEH2002-HUPFP-102535
Permit Status: Permit Renewed
Active Permit: Y
Child Record Id: DEH2017-HCHEM-0156337
Trade Secret: N
Hazardous Material Type: Pure
Last Updated: 2017-10-23T23:57:08.000
Chemical Name: PROPANE
Common Name: PROPANE
Case Number: 74-98-6

Record ID: DEH2002-HUPFP-102535
Permit Status: Permit Renewed
Active Permit: Y
Child Record Id: DEH2017-HCHEM-0156338

U C S D MAIN CAMPUS/MAYER HALL BLDG (Continued) **S102439541**

Trade Secret:	N
Hazardous Material Type:	Pure
Last Updated:	2017-10-23T23:57:08.000
Chemical Name:	PROPENE
Common Name:	PROPENE
Case Number:	115-07-1
Record ID:	DEH2002-HUPFP-102535
Permit Status:	Permit Renewed
Active Permit:	Y
Child Record Id:	DEH2017-HCHEM-0156339
Trade Secret:	N
Hazardous Material Type:	Pure
Last Updated:	2017-10-23T23:57:08.000
Chemical Name:	PYRIDINE
Common Name:	PYRIDINE
Case Number:	110-86-1
Record ID:	DEH2002-HUPFP-102535
Permit Status:	Permit Renewed
Active Permit:	Y
Child Record Id:	DEH2017-HCHEM-0156340
Trade Secret:	N
Hazardous Material Type:	Pure
Last Updated:	2017-10-23T23:57:08.000
Chemical Name:	SODIUM ACETATE, ANHYDROUS
Common Name:	SODIUM ACETATE, ANHYDROUS
Case Number:	127-09-3
Record ID:	DEH2002-HUPFP-102535
Permit Status:	Permit Renewed
Active Permit:	Y
Child Record Id:	DEH2017-HCHEM-0156341
Trade Secret:	N
Hazardous Material Type:	Pure
Last Updated:	2017-10-23T23:57:08.000
Chemical Name:	SODIUM BICARBONATE
Common Name:	SODIUM BICARBONATE
Case Number:	144-55-8
Record ID:	DEH2002-HUPFP-102535
Permit Status:	Permit Renewed
Active Permit:	Y
Child Record Id:	DEH2017-HCHEM-0156342
Trade Secret:	N
Hazardous Material Type:	Pure
Last Updated:	2017-10-23T23:57:08.000
Chemical Name:	SODIUM CARBONATE
Common Name:	SODIUM CARBONATE
Case Number:	497-19-8
Record ID:	DEH2002-HUPFP-102535
Permit Status:	Permit Renewed
Active Permit:	Y
Child Record Id:	DEH2017-HCHEM-0156343
Trade Secret:	N
Hazardous Material Type:	Pure

U C S D MAIN CAMPUS/MAYER HALL BLDG (Continued) **S102439541**

Last Updated: 2017-10-23T23:57:08.000
Chemical Name: SODIUM CHLORIDE
Common Name: SODIUM CHLORIDE
Case Number: 7647-14-5

Record ID: DEH2002-HUPFP-102535
Permit Status: Permit Renewed
Active Permit: Y
Child Record Id: DEH2017-HCHEM-0156344
Trade Secret: N
Hazardous Material Type: Pure
Last Updated: 2017-10-23T23:57:08.000
Chemical Name: SODIUM CITRATE
Common Name: SODIUM CITRATE
Case Number: 6132-04-3

Record ID: DEH2002-HUPFP-102535
Permit Status: Permit Renewed
Active Permit: Y
Child Record Id: DEH2017-HCHEM-0156345
Trade Secret: N
Hazardous Material Type: Pure
Last Updated: 2017-10-23T23:57:08.000
Chemical Name: SODIUM HYDROXIDE
Common Name: SODIUM HYDROXIDE
Case Number: 1310-73-2

Record ID: DEH2002-HUPFP-102535
Permit Status: Permit Renewed
Active Permit: Y
Child Record Id: DEH2017-HCHEM-0156346
Trade Secret: N
Hazardous Material Type: Pure
Last Updated: 2017-10-23T23:57:08.000
Chemical Name: SODIUM HYDROXIDE
Common Name: SODIUM HYDROXIDE
Case Number: 1310-73-2

Record ID: DEH2002-HUPFP-102535
Permit Status: Permit Renewed
Active Permit: Y
Child Record Id: DEH2017-HCHEM-0156347
Trade Secret: N
Hazardous Material Type: Pure
Last Updated: 2017-10-23T23:57:08.000
Chemical Name: SODIUM HYPOCHLORITE
Common Name: SODIUM HYPOCHLORITE
Case Number: 7681-52-9

Record ID: DEH2002-HUPFP-102535
Permit Status: Permit Renewed
Active Permit: Y
Child Record Id: DEH2017-HCHEM-0156348
Trade Secret: N
Hazardous Material Type: Pure
Last Updated: 2017-10-23T23:57:08.000
Chemical Name: SODIUM LAURYL SULFATE

U C S D MAIN CAMPUS/MAYER HALL BLDG (Continued) **S102439541**

Common Name: SODIUM LAURYL SULFATE
Case Number: 151-21-3

Record ID: DEH2002-HUPFP-102535
Permit Status: Permit Renewed
Active Permit: Y
Child Record Id: DEH2017-HCHEM-0156349
Trade Secret: N
Hazardous Material Type: Pure
Last Updated: 2017-10-23T23:57:08.000
Chemical Name: SODIUM PHOSPHATE
Common Name: SODIUM PHOSPHATE
Case Number: 7558-80-7

Record ID: DEH2002-HUPFP-102535
Permit Status: Permit Renewed
Active Permit: Y
Child Record Id: DEH2017-HCHEM-0156350
Trade Secret: N
Hazardous Material Type: Pure
Last Updated: 2017-10-23T23:57:08.000
Chemical Name: SODIUM PHOSPHATE DIBASIC
Common Name: SODIUM PHOSPHATE DIBASIC
Case Number: 7558-79-4

Record ID: DEH2002-HUPFP-102535
Permit Status: Permit Renewed
Active Permit: Y
Child Record Id: DEH2017-HCHEM-0156351
Trade Secret: N
Hazardous Material Type: Pure
Last Updated: 2017-10-23T23:57:08.000
Chemical Name: SODIUM PHOSPHATE MONOBASIC
Common Name: SODIUM PHOSPHATE MONOBASIC
Case Number: 10049-21-5

Record ID: DEH2002-HUPFP-102535
Permit Status: Permit Renewed
Active Permit: Y
Child Record Id: DEH2017-HCHEM-0156352
Trade Secret: N
Hazardous Material Type: Pure
Last Updated: 2017-10-23T23:57:08.000
Chemical Name: SODIUM PYROPHOSPHATE DECAHYDRATE
Common Name: SODIUM PYROPHOSPHATE DECAHYDRATE
Case Number: 13472-36-1

Record ID: DEH2002-HUPFP-102535
Permit Status: Permit Renewed
Active Permit: Y
Child Record Id: DEH2017-HCHEM-0156353
Trade Secret: N
Hazardous Material Type: Pure
Last Updated: 2017-10-23T23:57:08.000
Chemical Name: SODIUM THIOSULFATE
Common Name: SODIUM THIOSULFATE
Case Number: 7772-98-7

U C S D MAIN CAMPUS/MAYER HALL BLDG (Continued) **S102439541**

Record ID: DEH2002-HUPFP-102535
Permit Status: Permit Renewed
Active Permit: Y
Child Record Id: DEH2017-HCHEM-0156354
Trade Secret: N
Hazardous Material Type: Pure
Last Updated: 2017-10-23T23:57:08.000
Chemical Name: SUCROSE
Common Name: SUCROSE
Case Number: 57-50-1

Record ID: DEH2002-HUPFP-102535
Permit Status: Permit Renewed
Active Permit: Y
Child Record Id: DEH2017-HCHEM-0156355
Trade Secret: N
Hazardous Material Type: Pure
Last Updated: 2017-10-23T23:57:08.000
Chemical Name: SULFURIC ACID
Common Name: SULFURIC ACID
Case Number: 7664-93-9

Record ID: DEH2002-HUPFP-102535
Permit Status: Permit Renewed
Active Permit: Y
Child Record Id: DEH2017-HCHEM-0156356
Trade Secret: N
Hazardous Material Type: Pure
Last Updated: 2017-10-23T23:57:08.000
Chemical Name: TERT-BUTYL METHYL ETHER
Common Name: TERT-BUTYL METHYL ETHER
Case Number: 1634-04-4

Record ID: DEH2002-HUPFP-102535
Permit Status: Permit Renewed
Active Permit: Y
Child Record Id: DEH2017-HCHEM-0156357
Trade Secret: N
Hazardous Material Type: Pure
Last Updated: 2017-10-23T23:57:08.000
Chemical Name: TETRAFLUOROMETHANE
Common Name: TETRAFLUOROMETHANE
Case Number: 75-73-0

Record ID: DEH2002-HUPFP-102535
Permit Status: Permit Renewed
Active Permit: Y
Child Record Id: DEH2017-HCHEM-0156358
Trade Secret: N
Hazardous Material Type: Pure
Last Updated: 2017-10-23T23:57:08.000
Chemical Name: TETRAHYDROFURAN
Common Name: TETRAHYDROFURAN
Case Number: 109-99-9

Record ID: DEH2002-HUPFP-102535
Permit Status: Permit Renewed

U C S D MAIN CAMPUS/MAYER HALL BLDG (Continued) **S102439541**

Active Permit:	Y
Child Record Id:	DEH2017-HCHEM-0156359
Trade Secret:	N
Hazardous Material Type:	Pure
Last Updated:	2017-10-23T23:57:08.000
Chemical Name:	TOLUENE
Common Name:	TOLUENE
Case Number:	108-88-3
Record ID:	DEH2002-HUPFP-102535
Permit Status:	Permit Renewed
Active Permit:	Y
Child Record Id:	DEH2017-HCHEM-0156360
Trade Secret:	N
Hazardous Material Type:	Pure
Last Updated:	2017-10-23T23:57:08.000
Chemical Name:	TRICHLOROACETIC ACID
Common Name:	TRICHLOROACETIC ACID
Case Number:	76-03-9
Record ID:	DEH2002-HUPFP-102535
Permit Status:	Permit Renewed
Active Permit:	Y
Child Record Id:	DEH2017-HCHEM-0156361
Trade Secret:	N
Hazardous Material Type:	Pure
Last Updated:	2017-10-23T23:57:08.000
Chemical Name:	TRIZMA BASE
Common Name:	TRIZMA BASE
Case Number:	77-86-1
Record ID:	DEH2002-HUPFP-102535
Permit Status:	Permit Renewed
Active Permit:	Y
Child Record Id:	DEH2017-HCHEM-0156362
Trade Secret:	N
Hazardous Material Type:	Pure
Last Updated:	2017-10-23T23:57:08.000
Chemical Name:	TRIZMA HYDROCHLORIDE
Common Name:	TRIZMA HYDROCHLORIDE
Case Number:	1185-53-1
Record ID:	DEH2002-HUPFP-102535
Permit Status:	Permit Renewed
Active Permit:	Y
Child Record Id:	DEH2017-HCHEM-0156363
Trade Secret:	N
Hazardous Material Type:	Pure
Last Updated:	2017-10-23T23:57:08.000
Chemical Name:	UREA
Common Name:	UREA
Case Number:	57-13-6
Record ID:	DEH2002-HUPFP-102535
Permit Status:	Permit Renewed
Active Permit:	Y
Child Record Id:	DEH2017-HCHEM-0156364

U C S D MAIN CAMPUS/MAYER HALL BLDG (Continued) **S102439541**

Trade Secret:	N
Hazardous Material Type:	Pure
Last Updated:	2017-10-23T23:57:08.000
Chemical Name:	XENON
Common Name:	XENON
Case Number:	7440-63-3
Record ID:	DEH2002-HUPFP-102535
Permit Status:	Permit Renewed
Active Permit:	Y
Child Record Id:	DEH2017-HCHEM-0156365
Trade Secret:	N
Hazardous Material Type:	Pure
Last Updated:	2017-10-23T23:57:08.000
Chemical Name:	XYLENE
Common Name:	XYLENE
Case Number:	1330-20-7
Record ID:	DEH2002-HUPFP-102535
Permit Status:	Permit Renewed
Active Permit:	Y
Child Record Id:	DEH2017-HCHEM-0156366
Trade Secret:	N
Hazardous Material Type:	Pure
Last Updated:	2017-10-23T23:57:08.000
Chemical Name:	YEAST EXTRACT
Common Name:	YEAST EXTRACT
Case Number:	8119-29-0
Record ID:	DEH2002-HUPFP-102535
Permit Status:	Permit Renewed
Active Permit:	Y
Child Record Id:	DEH2017-HCHEM-0156367
Trade Secret:	N
Hazardous Material Type:	Pure
Last Updated:	2017-10-23T23:57:08.000
Chemical Name:	ZINC OXIDE
Common Name:	ZINC OXIDE
Case Number:	1314-13-2
Record ID:	DEH2002-HUPFP-102535
Permit Status:	Permit Renewed
Active Permit:	Y
Child Record Id:	DEH2017-HCHEM-0156368
Trade Secret:	N
Hazardous Material Type:	Pure
Last Updated:	2017-10-23T23:57:08.000
Chemical Name:	Dielectric Oil
Common Name:	Mineral Oil
Case Number:	8012-95-1
Record ID:	DEH2002-HUPFP-102535
Permit Status:	Permit Renewed
Active Permit:	Y
Child Record Id:	DEH2017-HCHEM-0156369
Trade Secret:	N
Hazardous Material Type:	Pure

U C S D MAIN CAMPUS/MAYER HALL BLDG (Continued) **S102439541**

Last Updated: 2017-10-23T23:57:08.000
Chemical Name: DIESEL
Common Name: DIESEL
Case Number: 68334-30-5

Record ID: DEH2002-HUPFP-102535
Permit Status: Permit Renewed
Active Permit: Y
Child Record Id: DEH2017-HCHEM-0156370
Trade Secret: N
Hazardous Material Type: Pure
Last Updated: 2017-10-23T23:57:08.000
Chemical Name: Hydraulic Oil
Common Name: Hydraulic Oil
Case Number: 8012-95-1

Record ID: DEH2002-HUPFP-102535
Permit Status: Permit Renewed
Active Permit: Y
Child Record Id: DEH2017-HCHEM-0156371
Trade Secret: N
Hazardous Material Type: Pure
Last Updated: 2017-10-23T23:57:08.000
Chemical Name: OIL
Common Name: OIL
Case Number: 8012-95-1

Record ID: DEH2002-HUPFP-102535
Permit Status: Permit Renewed
Active Permit: Y
Child Record Id: DEH2017-HCHEM-0156372
Trade Secret: N
Hazardous Material Type: Pure
Last Updated: 2017-10-23T23:57:08.000
Chemical Name: OIL
Common Name: OIL
Case Number: 8012-95-1

Record ID: DEH2002-HUPFP-102535
Permit Status: Permit Renewed
Active Permit: Y
Child Record Id: DEH2017-HCHEM-0156373
Trade Secret: N
Hazardous Material Type: Pure
Last Updated: 2017-10-23T23:57:08.000
Chemical Name: Dielectric Oil
Common Name: Mineral Oil
Case Number: 8012-95-1

Record ID: DEH2002-HUPFP-102535
Permit Status: Permit Renewed
Active Permit: Y
Child Record Id: DEH2017-HCHEM-0156374
Trade Secret: N
Hazardous Material Type: Pure
Last Updated: 2017-10-23T23:57:08.000
Chemical Name: Hydraulic Oil

U C S D MAIN CAMPUS/MAYER HALL BLDG (Continued) **S102439541**

Common Name: Hydraulic Oil
Case Number: 8012-95-1

Record ID: DEH2002-HUPFP-102535
Permit Status: Permit Renewed
Active Permit: Y
Child Record Id: DEH2017-HCHEM-0156375
Trade Secret: N
Hazardous Material Type: Pure
Last Updated: 2017-10-23T23:57:08.000
Chemical Name: OIL
Common Name: OIL
Case Number: 8012-95-1

Record ID: DEH2002-HUPFP-102535
Permit Status: Permit Renewed
Active Permit: Y
Child Record Id: DEH2017-HCHEM-0156376
Trade Secret: N
Hazardous Material Type: Pure
Last Updated: 2017-10-23T23:57:08.000
Chemical Name: AIR COMPRESSED
Common Name: AIR COMPRESSED
Case Number: 132259-10-0

Record ID: DEH2002-HUPFP-102535
Permit Status: Permit Renewed
Active Permit: Y
Child Record Id: DEH2017-HCHEM-0156377
Trade Secret: N
Hazardous Material Type: Pure
Last Updated: 2017-10-23T23:57:08.000
Chemical Name: PROPANE
Common Name: PROPANE
Case Number: 74-98-6

Record ID: DEH2002-HUPFP-102535
Permit Status: Permit Renewed
Active Permit: Y
Child Record Id: DEH2017-HCHEM-0156378
Trade Secret: N
Hazardous Material Type: Pure
Last Updated: 2017-10-23T23:57:08.000
Chemical Name: CARBON DIOXIDE
Common Name: CARBON DIOXIDE
Case Number: 124-38-9

Record ID: DEH2002-HUPFP-102535
Permit Status: Permit Renewed
Active Permit: Y
Child Record Id: DEH2017-HCHEM-0156379
Trade Secret: N
Hazardous Material Type: Pure
Last Updated: 2017-10-23T23:57:08.000
Chemical Name: OIL
Common Name: OIL
Case Number: 8012-95-1

U C S D MAIN CAMPUS/MAYER HALL BLDG (Continued) **S102439541**

Record ID: DEH2002-HUPFP-102535
Permit Status: Permit Renewed
Active Permit: Y
Child Record Id: DEH2017-HCHEM-0156380
Trade Secret: N
Hazardous Material Type: Pure
Last Updated: 2017-10-23T23:57:08.000
Chemical Name: Dielectric Oil
Common Name: Mineral Oil
Case Number: 8012-95-1

Record ID: DEH2002-HUPFP-102535
Permit Status: Permit Renewed
Active Permit: Y
Child Record Id: DEH2017-HCHEM-0156381
Trade Secret: N
Hazardous Material Type: Pure
Last Updated: 2017-10-23T23:57:08.000
Chemical Name: Dielectric Oil
Common Name: Mineral Oil
Case Number: 8012-95-1

Record ID: DEH2002-HUPFP-102535
Permit Status: Permit Renewed
Active Permit: Y
Child Record Id: DEH2017-HCHEM-0156382
Trade Secret: N
Hazardous Material Type: Pure
Last Updated: 2017-10-23T23:57:08.000
Chemical Name: Hydraulic Oil
Common Name: Hydraulic Oil
Case Number: 8012-95-1

Record ID: DEH2002-HUPFP-102535
Permit Status: Permit Renewed
Active Permit: Y
Child Record Id: DEH2017-HCHEM-0156383
Trade Secret: N
Hazardous Material Type: Pure
Last Updated: 2017-10-23T23:57:08.000
Chemical Name: ACETONE
Common Name: ACETONE
Case Number: 67-64-1

Record ID: DEH2002-HUPFP-102535
Permit Status: Permit Renewed
Active Permit: Y
Child Record Id: DEH2017-HCHEM-0156384
Trade Secret: N
Hazardous Material Type: Pure
Last Updated: 2017-10-23T23:57:08.000
Chemical Name: ACETYLENE
Common Name: ACETYLENE
Case Number: 74-86-2

Record ID: DEH2002-HUPFP-102535
Permit Status: Permit Renewed

U C S D MAIN CAMPUS/MAYER HALL BLDG (Continued) **S102439541**

Active Permit:	Y
Child Record Id:	DEH2017-HCHEM-0156385
Trade Secret:	N
Hazardous Material Type:	Mixture
Last Updated:	2017-10-23T23:57:08.000
Chemical Name:	CARBON DIOXIDE < 50%; BALANCE ARGON
Common Name:	CARBON DIOXIDE < 50%; BALANCE ARGON
Case Number:	Not reported

Record ID:	DEH2002-HUPFP-102535
Permit Status:	Permit Renewed
Active Permit:	Y
Child Record Id:	DEH2017-HCHEM-0156386
Trade Secret:	N
Hazardous Material Type:	Pure
Last Updated:	2017-10-23T23:57:08.000
Chemical Name:	EPOXY HARDENER
Common Name:	EPOXY HARDENER
Case Number:	Not reported

Record ID:	DEH2002-HUPFP-102535
Permit Status:	Permit Renewed
Active Permit:	Y
Child Record Id:	DEH2017-HCHEM-0156387
Trade Secret:	N
Hazardous Material Type:	Pure
Last Updated:	2017-10-23T23:57:08.000
Chemical Name:	EPOXY RESIN
Common Name:	EPOXY RESIN
Case Number:	25068-38-6

Record ID:	DEH2002-HUPFP-102535
Permit Status:	Permit Renewed
Active Permit:	Y
Child Record Id:	DEH2017-HCHEM-0156388
Trade Secret:	N
Hazardous Material Type:	Pure
Last Updated:	2017-10-23T23:57:08.000
Chemical Name:	EPOXY RESIN
Common Name:	EPOXY RESIN
Case Number:	61788-97-4

Record ID:	DEH2002-HUPFP-102535
Permit Status:	Permit Renewed
Active Permit:	Y
Child Record Id:	DEH2017-HCHEM-0156389
Trade Secret:	N
Hazardous Material Type:	Pure
Last Updated:	2017-10-23T23:57:08.000
Chemical Name:	GASOLINE
Common Name:	GASOLINE
Case Number:	86290-81-5

Record ID:	DEH2002-HUPFP-102535
Permit Status:	Permit Renewed
Active Permit:	Y
Child Record Id:	DEH2017-HCHEM-0156390

U C S D MAIN CAMPUS/MAYER HALL BLDG (Continued) **S102439541**

Trade Secret:	N
Hazardous Material Type:	Pure
Last Updated:	2017-10-23T23:57:08.000
Chemical Name:	HEAT TRANSFER FLUID
Common Name:	HEAT TRANSFER FLUID
Case Number:	Not reported
Record ID:	DEH2002-HUPFP-102535
Permit Status:	Permit Renewed
Active Permit:	Y
Child Record Id:	DEH2017-HCHEM-0156391
Trade Secret:	N
Hazardous Material Type:	Mixture
Last Updated:	2017-10-23T23:57:08.000
Chemical Name:	OIL
Common Name:	OIL
Case Number:	8012-95-1
Record ID:	DEH2002-HUPFP-102535
Permit Status:	Permit Renewed
Active Permit:	Y
Child Record Id:	DEH2017-HCHEM-0156392
Trade Secret:	N
Hazardous Material Type:	Pure
Last Updated:	2017-10-23T23:57:08.000
Chemical Name:	OXYGEN
Common Name:	OXYGEN
Case Number:	7782-44-7
Record ID:	DEH2002-HUPFP-102535
Permit Status:	Permit Renewed
Active Permit:	Y
Child Record Id:	DEH2017-HCHEM-0156393
Trade Secret:	N
Hazardous Material Type:	Pure
Last Updated:	2017-10-23T23:57:08.000
Chemical Name:	PAINT
Common Name:	PAINT
Case Number:	8052-41-3
Record ID:	DEH2002-HUPFP-102535
Permit Status:	Permit Renewed
Active Permit:	Y
Child Record Id:	DEH2017-HCHEM-0156394
Trade Secret:	N
Hazardous Material Type:	Pure
Last Updated:	2017-10-23T23:57:08.000
Chemical Name:	PAINT
Common Name:	PAINT
Case Number:	8052-41-3
Record ID:	DEH2002-HUPFP-102535
Permit Status:	Permit Renewed
Active Permit:	Y
Child Record Id:	DEH2017-HCHEM-0156395
Trade Secret:	N
Hazardous Material Type:	Mixture

U C S D MAIN CAMPUS/MAYER HALL BLDG (Continued) **S102439541**

Last Updated: 2017-10-23T23:57:08.000
Chemical Name: OIL
Common Name: OIL
Case Number: 8012-95-1

Record ID: DEH2002-HUPFP-102535
Permit Status: Permit Renewed
Active Permit: Y
Child Record Id: DEH2017-HCHEM-0156396
Trade Secret: N
Hazardous Material Type: Pure
Last Updated: 2017-10-23T23:57:08.000
Chemical Name: PROPANE
Common Name: PROPANE
Case Number: 74-98-6

Record ID: DEH2002-HUPFP-102535
Permit Status: Permit Renewed
Active Permit: Y
Child Record Id: DEH2017-HCHEM-0156397
Trade Secret: N
Hazardous Material Type: Pure
Last Updated: 2017-10-23T23:57:08.000
Chemical Name: ACETYLENE
Common Name: ACETYLENE
Case Number: 74-86-2

Record ID: DEH2002-HUPFP-102535
Permit Status: Permit Renewed
Active Permit: Y
Child Record Id: DEH2017-HCHEM-0156398
Trade Secret: N
Hazardous Material Type: Pure
Last Updated: 2017-10-23T23:57:08.000
Chemical Name: CUTTING OIL
Common Name: CUTTING OIL
Case Number: 126-11-4

Record ID: DEH2002-HUPFP-102535
Permit Status: Permit Renewed
Active Permit: Y
Child Record Id: DEH2017-HCHEM-0156399
Trade Secret: N
Hazardous Material Type: Pure
Last Updated: 2017-10-23T23:57:08.000
Chemical Name: DIESEL
Common Name: DIESEL
Case Number: 68334-30-5

Record ID: DEH2002-HUPFP-102535
Permit Status: Permit Renewed
Active Permit: Y
Child Record Id: DEH2017-HCHEM-0156400
Trade Secret: N
Hazardous Material Type: Pure
Last Updated: 2017-10-23T23:57:08.000
Chemical Name: ETHYL ACETATE

U C S D MAIN CAMPUS/MAYER HALL BLDG (Continued) **S102439541**

Common Name: ETHYL ACETATE
Case Number: 141-78-6

Record ID: DEH2002-HUPFP-102535
Permit Status: Permit Renewed
Active Permit: Y
Child Record Id: DEH2017-HCHEM-0156401
Trade Secret: N
Hazardous Material Type: Mixture
Last Updated: 2017-10-23T23:57:08.000
Chemical Name: OIL
Common Name: OIL
Case Number: 8012-95-1

Record ID: DEH2002-HUPFP-102535
Permit Status: Permit Renewed
Active Permit: Y
Child Record Id: DEH2017-HCHEM-0156402
Trade Secret: N
Hazardous Material Type: Pure
Last Updated: 2017-10-23T23:57:08.000
Chemical Name: OXYGEN
Common Name: OXYGEN
Case Number: 7782-44-7

Record ID: DEH2002-HUPFP-102535
Permit Status: Permit Renewed
Active Permit: Y
Child Record Id: DEH2017-HCHEM-0156403
Trade Secret: N
Hazardous Material Type: Pure
Last Updated: 2017-10-23T23:57:08.000
Chemical Name: 2-PROPANOL
Common Name: 2-PROPANOL
Case Number: 67-63-0

Record ID: DEH2002-HUPFP-102535
Permit Status: Permit Renewed
Active Permit: Y
Child Record Id: DEH2017-HCHEM-0156404
Trade Secret: N
Hazardous Material Type: Pure
Last Updated: 2017-10-23T23:57:08.000
Chemical Name: 4-NONYLPHENYL-POLYETHYLENE GLYCOL
Common Name: 4-NONYLPHENYL-POLYETHYLENE GLYCOL
Case Number: 9016-45-9

Record ID: DEH2002-HUPFP-102535
Permit Status: Permit Renewed
Active Permit: Y
Child Record Id: DEH2017-HCHEM-0156405
Trade Secret: N
Hazardous Material Type: Mixture
Last Updated: 2017-10-23T23:57:08.000
Chemical Name: 5% CARBON DIOXIDE, 21% OXYGEN, BAL AIR
Common Name: 5% CARBON DIOXIDE, 21% OXYGEN, BAL AIR
Case Number: Not reported

U C S D MAIN CAMPUS/MAYER HALL BLDG (Continued) **S102439541**

Record ID:	DEH2002-HUPFP-102535
Permit Status:	Permit Renewed
Active Permit:	Y
Child Record Id:	DEH2017-HCHEM-0156406
Trade Secret:	N
Hazardous Material Type:	Pure
Last Updated:	2017-10-23T23:57:08.000
Chemical Name:	ACETIC ACID
Common Name:	ACETIC ACID
Case Number:	64-19-7

Record ID:	DEH2002-HUPFP-102535
Permit Status:	Permit Renewed
Active Permit:	Y
Child Record Id:	DEH2017-HCHEM-0156407
Trade Secret:	N
Hazardous Material Type:	Pure
Last Updated:	2017-10-23T23:57:08.000
Chemical Name:	ACETONE
Common Name:	ACETONE
Case Number:	67-64-1

Record ID:	DEH2002-HUPFP-102535
Permit Status:	Permit Renewed
Active Permit:	Y
Child Record Id:	DEH2017-HCHEM-0156408
Trade Secret:	N
Hazardous Material Type:	Pure
Last Updated:	2017-10-23T23:57:08.000
Chemical Name:	ACETONITRILE
Common Name:	ACETONITRILE
Case Number:	75-05-8

Record ID:	DEH2002-HUPFP-102535
Permit Status:	Permit Renewed
Active Permit:	Y
Child Record Id:	DEH2017-HCHEM-0156409
Trade Secret:	N
Hazardous Material Type:	Pure
Last Updated:	2017-10-23T23:57:08.000
Chemical Name:	ACETYLENE
Common Name:	ACETYLENE
Case Number:	74-86-2

Record ID:	DEH2002-HUPFP-102535
Permit Status:	Permit Renewed
Active Permit:	Y
Child Record Id:	DEH2017-HCHEM-0156410
Trade Secret:	N
Hazardous Material Type:	Pure
Last Updated:	2017-10-23T23:57:08.000
Chemical Name:	ACIDULATE
Common Name:	ACIDULATE
Case Number:	68607-87-4

Record ID:	DEH2002-HUPFP-102535
Permit Status:	Permit Renewed

U C S D MAIN CAMPUS/MAYER HALL BLDG (Continued) **S102439541**

Active Permit: Y
Child Record Id: DEH2017-HCHEM-0156411
Trade Secret: N
Hazardous Material Type: Pure
Last Updated: 2017-10-23T23:57:08.000
Chemical Name: AGAR
Common Name: AGAR
Case Number: 9002-18-0

Record ID: DEH2002-HUPFP-102535
Permit Status: Permit Renewed
Active Permit: Y
Child Record Id: DEH2017-HCHEM-0156412
Trade Secret: N
Hazardous Material Type: Pure
Last Updated: 2017-10-23T23:57:08.000
Chemical Name: AIR COMPRESSED
Common Name: AIR COMPRESSED
Case Number: 132259-10-0

Record ID: DEH2002-HUPFP-102535
Permit Status: Permit Renewed
Active Permit: Y
Child Record Id: DEH2017-HCHEM-0156413
Trade Secret: N
Hazardous Material Type: Pure
Last Updated: 2017-10-23T23:57:08.000
Chemical Name: AIRx 44 ACE
Common Name: AIRx 44 ACE
Case Number: Not reported

Record ID: DEH2002-HUPFP-102535
Permit Status: Permit Renewed
Active Permit: Y
Child Record Id: DEH2017-HCHEM-0156414
Trade Secret: N
Hazardous Material Type: Pure
Last Updated: 2017-10-23T23:57:08.000
Chemical Name: AMMONIUM HYDROXIDE
Common Name: AMMONIUM HYDROXIDE
Case Number: 1336-21-6

Record ID: DEH2002-HUPFP-102535
Permit Status: Permit Renewed
Active Permit: Y
Child Record Id: DEH2017-HCHEM-0156415
Trade Secret: N
Hazardous Material Type: Pure
Last Updated: 2017-10-23T23:57:08.000
Chemical Name: AMMONIUM SULFATE
Common Name: AMMONIUM SULFATE
Case Number: 7783-20-2

Record ID: DEH2002-HUPFP-102535
Permit Status: Permit Renewed
Active Permit: Y
Child Record Id: DEH2017-HCHEM-0156416

U C S D MAIN CAMPUS/MAYER HALL BLDG (Continued) **S102439541**

Trade Secret: N
Hazardous Material Type: Pure
Last Updated: 2017-10-23T23:57:08.000
Chemical Name: ARGON
Common Name: ARGON
Case Number: 7440-37-1

Record ID: DEH2002-HUPFP-102535
Permit Status: Permit Renewed
Active Permit: Y
Child Record Id: DEH2017-HCHEM-0156417
Trade Secret: N
Hazardous Material Type: Mixture
Last Updated: 2017-10-23T23:57:08.000
Chemical Name: ARGON @ 1-20%; OXYGEN @ 1-21%; BALANCE NITROGEN
Common Name: ARGON @ 1-20%; OXYGEN @ 1-21%; BALANCE NITROGEN
Case Number: Not reported

Record ID: DEH2002-HUPFP-102535
Permit Status: Permit Renewed
Active Permit: Y
Child Record Id: DEH2017-HCHEM-0156418
Trade Secret: N
Hazardous Material Type: Pure
Last Updated: 2017-10-23T23:57:08.000
Chemical Name: BORIC ACID
Common Name: BORIC ACID
Case Number: 11113-50-1

Record ID: DEH2002-HUPFP-102535
Permit Status: Permit Renewed
Active Permit: Y
Child Record Id: DEH2017-HCHEM-0156419
Trade Secret: N
Hazardous Material Type: Pure
Last Updated: 2017-10-23T23:57:08.000
Chemical Name: CALCIUM CHLORIDE
Common Name: CALCIUM CHLORIDE
Case Number: 10043-52-4

Record ID: DEH2002-HUPFP-102535
Permit Status: Permit Renewed
Active Permit: Y
Child Record Id: DEH2017-HCHEM-0156420
Trade Secret: N
Hazardous Material Type: Pure
Last Updated: 2017-10-23T23:57:08.000
Chemical Name: CARBON DIOXIDE
Common Name: CARBON DIOXIDE
Case Number: 124-38-9

Record ID: DEH2002-HUPFP-102535
Permit Status: Permit Renewed
Active Permit: Y
Child Record Id: DEH2017-HCHEM-0156421
Trade Secret: N
Hazardous Material Type: Mixture

U C S D MAIN CAMPUS/MAYER HALL BLDG (Continued) **S102439541**

Last Updated: 2017-10-23T23:57:08.000
Chemical Name: CARBON DIOXIDE @ 0-20%; OXYGEN @ 0-21%; BALANCE NITROGEN
Common Name: CARBON DIOXIDE @ 0-20%; OXYGEN @ 0-21%; BALANCE NITROGEN
Case Number: Not reported

Record ID: DEH2002-HUPFP-102535
Permit Status: Permit Renewed
Active Permit: Y
Child Record Id: DEH2017-HCHEM-0156422
Trade Secret: N
Hazardous Material Type: Mixture
Last Updated: 2017-10-23T23:57:08.000
Chemical Name: CARBON DIOXIDE @ 5%; BAL OXYGEN
Common Name: CARBON DIOXIDE @ 5%; BAL OXYGEN
Case Number: Not reported

Record ID: DEH2002-HUPFP-102535
Permit Status: Permit Renewed
Active Permit: Y
Child Record Id: DEH2017-HCHEM-0156423
Trade Secret: N
Hazardous Material Type: Mixture
Last Updated: 2017-10-23T23:57:08.000
Chemical Name: CARBON DIOXIDE < 30%; BALANCE NITROGEN
Common Name: CARBON DIOXIDE < 30%; BALANCE NITROGEN
Case Number: Not reported

Record ID: DEH2002-HUPFP-102535
Permit Status: Permit Renewed
Active Permit: Y
Child Record Id: DEH2017-HCHEM-0156424
Trade Secret: N
Hazardous Material Type: Pure
Last Updated: 2017-10-23T23:57:08.000
Chemical Name: CHLOROFORM
Common Name: CHLOROFORM
Case Number: 67-66-3

Record ID: DEH2002-HUPFP-102535
Permit Status: Permit Renewed
Active Permit: Y
Child Record Id: DEH2017-HCHEM-0156425
Trade Secret: N
Hazardous Material Type: Pure
Last Updated: 2017-10-23T23:57:08.000
Chemical Name: CITRIC ACID
Common Name: CITRIC ACID
Case Number: 6132-04-3

Record ID: DEH2002-HUPFP-102535
Permit Status: Permit Renewed
Active Permit: Y
Child Record Id: DEH2017-HCHEM-0156426
Trade Secret: N
Hazardous Material Type: Pure
Last Updated: 2017-10-23T23:57:08.000
Chemical Name: D(+)-GLUCOSE ANHYDROUS

U C S D MAIN CAMPUS/MAYER HALL BLDG (Continued) **S102439541**

Common Name: D(+)-GLUCOSE ANHYDROUS
Case Number: 50-99-7

Record ID: DEH2002-HUPFP-102535
Permit Status: Permit Renewed
Active Permit: Y
Child Record Id: DEH2017-HCHEM-0156427
Trade Secret: N
Hazardous Material Type: Pure
Last Updated: 2017-10-23T23:57:08.000
Chemical Name: DICHLOROMETHANE
Common Name: DICHLOROMETHANE
Case Number: 75-09-2

Record ID: DEH2002-HUPFP-102535
Permit Status: Permit Renewed
Active Permit: Y
Child Record Id: DEH2017-HCHEM-0156428
Trade Secret: N
Hazardous Material Type: Pure
Last Updated: 2017-10-23T23:57:08.000
Chemical Name: DIESEL
Common Name: DIESEL
Case Number: 68334-30-5

Record ID: DEH2002-HUPFP-102535
Permit Status: Permit Renewed
Active Permit: Y
Child Record Id: DEH2017-HCHEM-0156429
Trade Secret: N
Hazardous Material Type: Pure
Last Updated: 2017-10-23T23:57:08.000
Chemical Name: DIESEL
Common Name: DIESEL
Case Number: 68334-30-5

Record ID: DEH2002-HUPFP-102535
Permit Status: Permit Renewed
Active Permit: Y
Child Record Id: DEH2017-HCHEM-0156430
Trade Secret: N
Hazardous Material Type: Pure
Last Updated: 2017-10-23T23:57:08.000
Chemical Name: ENVIRO-KLEEN
Common Name: ENVIRO-KLEEN
Case Number: Not reported

Record ID: DEH2002-HUPFP-102535
Permit Status: Permit Renewed
Active Permit: Y
Child Record Id: DEH2017-HCHEM-0156431
Trade Secret: N
Hazardous Material Type: Pure
Last Updated: 2017-10-23T23:57:08.000
Chemical Name: ETHYL ACETATE
Common Name: ETHYL ACETATE
Case Number: 141-78-6

U C S D MAIN CAMPUS/MAYER HALL BLDG (Continued) **S102439541**

Record ID:	DEH2002-HUPFP-102535
Permit Status:	Permit Renewed
Active Permit:	Y
Child Record Id:	DEH2017-HCHEM-0156432
Trade Secret:	N
Hazardous Material Type:	Pure
Last Updated:	2017-10-23T23:57:08.000
Chemical Name:	ETHYL ALCOHOL
Common Name:	ETHYL ALCOHOL
Case Number:	64-17-5

Record ID:	DEH2002-HUPFP-102535
Permit Status:	Permit Renewed
Active Permit:	Y
Child Record Id:	DEH2017-HCHEM-0156433
Trade Secret:	N
Hazardous Material Type:	Pure
Last Updated:	2017-10-23T23:57:08.000
Chemical Name:	ETHYL ALCOHOL
Common Name:	ETHYL ALCOHOL
Case Number:	64-17-5

Record ID:	DEH2002-HUPFP-102535
Permit Status:	Permit Renewed
Active Permit:	Y
Child Record Id:	DEH2017-HCHEM-0156434
Trade Secret:	N
Hazardous Material Type:	Pure
Last Updated:	2017-10-23T23:57:08.000
Chemical Name:	ETHYLENEDIAMINE TETRAACETIC ACID
Common Name:	ETHYLENEDIAMINE TETRAACETIC ACID
Case Number:	60-00-4

Record ID:	DEH2002-HUPFP-102535
Permit Status:	Permit Renewed
Active Permit:	Y
Child Record Id:	DEH2017-HCHEM-0156435
Trade Secret:	N
Hazardous Material Type:	Pure
Last Updated:	2017-10-23T23:57:08.000
Chemical Name:	FORMALDEHYDE
Common Name:	FORMALDEHYDE
Case Number:	50-00-0

Record ID:	DEH2002-HUPFP-102535
Permit Status:	Permit Renewed
Active Permit:	Y
Child Record Id:	DEH2017-HCHEM-0156436
Trade Secret:	N
Hazardous Material Type:	Pure
Last Updated:	2017-10-23T23:57:08.000
Chemical Name:	GLYCERIN
Common Name:	GLYCERIN
Case Number:	56-81-5

Record ID:	DEH2002-HUPFP-102535
Permit Status:	Permit Renewed

U C S D MAIN CAMPUS/MAYER HALL BLDG (Continued) **S102439541**

Active Permit:	Y
Child Record Id:	DEH2017-HCHEM-0156437
Trade Secret:	N
Hazardous Material Type:	Pure
Last Updated:	2017-10-23T23:57:08.000
Chemical Name:	GLYCINE
Common Name:	GLYCINE
Case Number:	56-40-6
Record ID:	DEH2002-HUPFP-102535
Permit Status:	Permit Renewed
Active Permit:	Y
Child Record Id:	DEH2017-HCHEM-0156438
Trade Secret:	N
Hazardous Material Type:	Pure
Last Updated:	2017-10-23T23:57:08.000
Chemical Name:	GUANIDINE HYDROCHLORIDE
Common Name:	GUANIDINE HYDROCHLORIDE
Case Number:	50-01-1
Record ID:	DEH2002-HUPFP-102535
Permit Status:	Permit Renewed
Active Permit:	Y
Child Record Id:	DEH2017-HCHEM-0156439
Trade Secret:	N
Hazardous Material Type:	Pure
Last Updated:	2017-10-23T23:57:08.000
Chemical Name:	HELIUM
Common Name:	HELIUM
Case Number:	7440-59-7
Record ID:	DEH2002-HUPFP-102535
Permit Status:	Permit Renewed
Active Permit:	Y
Child Record Id:	DEH2017-HCHEM-0156440
Trade Secret:	N
Hazardous Material Type:	Pure
Last Updated:	2017-10-23T23:57:08.000
Chemical Name:	HEXANE
Common Name:	HEXANE
Case Number:	73513-42-5
Record ID:	DEH2002-HUPFP-102535
Permit Status:	Permit Renewed
Active Permit:	Y
Child Record Id:	DEH2017-HCHEM-0156441
Trade Secret:	N
Hazardous Material Type:	Pure
Last Updated:	2017-10-23T23:57:08.000
Chemical Name:	HYDROCHLORIC ACID
Common Name:	HYDROCHLORIC ACID
Case Number:	7647-01-0
Record ID:	DEH2002-HUPFP-102535
Permit Status:	Permit Renewed
Active Permit:	Y
Child Record Id:	DEH2017-HCHEM-0156442

U C S D MAIN CAMPUS/MAYER HALL BLDG (Continued) **S102439541**

Trade Secret: N
Hazardous Material Type: Pure
Last Updated: 2017-10-23T23:57:08.000
Chemical Name: LITHIUM NITRIDE
Common Name: LITHIUM NITRIDE
Case Number: 26134-62-3

Record ID: DEH2002-HUPFP-102535
Permit Status: Permit Renewed
Active Permit: Y
Child Record Id: DEH2017-HCHEM-0156443
Trade Secret: N
Hazardous Material Type: Pure
Last Updated: 2017-10-23T23:57:08.000
Chemical Name: MAGNESIUM SULFATE
Common Name: MAGNESIUM SULFATE
Case Number: 7487-88-9

Record ID: DEH2002-HUPFP-102535
Permit Status: Permit Renewed
Active Permit: Y
Child Record Id: DEH2017-HCHEM-0156444
Trade Secret: N
Hazardous Material Type: Pure
Last Updated: 2017-10-23T23:57:08.000
Chemical Name: METHANE
Common Name: METHANE
Case Number: 74-82-8

Record ID: DEH2002-HUPFP-102535
Permit Status: Permit Renewed
Active Permit: Y
Child Record Id: DEH2017-HCHEM-0156445
Trade Secret: N
Hazardous Material Type: Pure
Last Updated: 2017-10-23T23:57:08.000
Chemical Name: METHYL ALCOHOL
Common Name: METHYL ALCOHOL
Case Number: 67-56-1

Record ID: DEH2002-HUPFP-102535
Permit Status: Permit Renewed
Active Permit: Y
Child Record Id: DEH2017-HCHEM-0156446
Trade Secret: N
Hazardous Material Type: Pure
Last Updated: 2017-10-23T23:57:08.000
Chemical Name: N,N-DIMETHYLFORMAMIDE
Common Name: N,N-DIMETHYLFORMAMIDE
Case Number: 68-12-2

Record ID: DEH2002-HUPFP-102535
Permit Status: Permit Renewed
Active Permit: Y
Child Record Id: DEH2017-HCHEM-0156447
Trade Secret: N
Hazardous Material Type: Mixture

U C S D MAIN CAMPUS/MAYER HALL BLDG (Continued) **S102439541**

Last Updated: 2017-10-23T23:57:08.000
Chemical Name: NITRIC OXIDE @ < 1%; BALANCE NITROGEN
Common Name: NITRIC OXIDE @ < 1%; BALANCE NITROGEN
Case Number: Not reported

Record ID: DEH2002-HUPFP-102535
Permit Status: Permit Renewed
Active Permit: Y
Child Record Id: DEH2017-HCHEM-0156448
Trade Secret: N
Hazardous Material Type: Pure
Last Updated: 2017-10-23T23:57:08.000
Chemical Name: NITROGEN
Common Name: NITROGEN
Case Number: 7727-37-9

Record ID: DEH2002-HUPFP-102535
Permit Status: Permit Renewed
Active Permit: Y
Child Record Id: DEH2017-HCHEM-0156449
Trade Secret: N
Hazardous Material Type: Pure
Last Updated: 2017-10-23T23:57:08.000
Chemical Name: NITROGEN
Common Name: NITROGEN
Case Number: 7727-37-9

Record ID: DEH2002-HUPFP-102535
Permit Status: Permit Renewed
Active Permit: Y
Child Record Id: DEH2017-HCHEM-0156450
Trade Secret: N
Hazardous Material Type: Pure
Last Updated: 2017-10-23T23:57:08.000
Chemical Name: OIL
Common Name: OIL
Case Number: 8012-95-1

Record ID: DEH2002-HUPFP-102535
Permit Status: Permit Renewed
Active Permit: Y
Child Record Id: DEH2017-HCHEM-0156451
Trade Secret: N
Hazardous Material Type: Pure
Last Updated: 2017-10-23T23:57:08.000
Chemical Name: OXYGEN
Common Name: OXYGEN
Case Number: 7782-44-7

Record ID: DEH2002-HUPFP-102535
Permit Status: Permit Renewed
Active Permit: Y
Child Record Id: DEH2017-HCHEM-0156452
Trade Secret: N
Hazardous Material Type: Mixture
Last Updated: 2017-10-23T23:57:08.000
Chemical Name: OXYGEN @ 23.5% TO 50%; BALANCE NITROGEN

U C S D MAIN CAMPUS/MAYER HALL BLDG (Continued) **S102439541**

Common Name: OXYGEN @ 23.5% TO 50%; BALANCE NITROGEN
Case Number: Not reported

Record ID: DEH2002-HUPFP-102535
Permit Status: Permit Renewed
Active Permit: Y
Child Record Id: DEH2017-HCHEM-0156453
Trade Secret: N
Hazardous Material Type: Mixture
Last Updated: 2017-10-23T23:57:08.000
Chemical Name: OXYGEN @ 23.5% TO 50%; BALANCE NITROGEN
Common Name: OXYGEN @ 23.5% TO 50%; BALANCE NITROGEN
Case Number: Not reported

Record ID: DEH2002-HUPFP-102535
Permit Status: Permit Renewed
Active Permit: Y
Child Record Id: DEH2017-HCHEM-0156454
Trade Secret: N
Hazardous Material Type: Mixture
Last Updated: 2017-10-23T23:57:08.000
Chemical Name: OXYGEN < 22%, BALANCE NITROGEN
Common Name: OXYGEN < 22%, BALANCE NITROGEN
Case Number: Not reported

Record ID: DEH2002-HUPFP-102535
Permit Status: Permit Renewed
Active Permit: Y
Child Record Id: DEH2017-HCHEM-0156455
Trade Secret: N
Hazardous Material Type: Pure
Last Updated: 2017-10-23T23:57:08.000
Chemical Name: PARAFORMALDEHYDE
Common Name: PARAFORMALDEHYDE
Case Number: 30525-89-4

Record ID: DEH2002-HUPFP-102535
Permit Status: Permit Renewed
Active Permit: Y
Child Record Id: DEH2017-HCHEM-0156456
Trade Secret: N
Hazardous Material Type: Pure
Last Updated: 2017-10-23T23:57:08.000
Chemical Name: PETROLEUM OIL
Common Name: PETROLEUM OIL
Case Number: 68815-10-1

Record ID: DEH2002-HUPFP-102535
Permit Status: Permit Renewed
Active Permit: Y
Child Record Id: DEH2017-HCHEM-0156457
Trade Secret: N
Hazardous Material Type: Pure
Last Updated: 2017-10-23T23:57:08.000
Chemical Name: POLY(ETHYLENE GYLCOL)
Common Name: POLY(ETHYLENE GYLCOL)
Case Number: 25322-68-3

U C S D MAIN CAMPUS/MAYER HALL BLDG (Continued) **S102439541**

Record ID:	DEH2002-HUPFP-102535
Permit Status:	Permit Renewed
Active Permit:	Y
Child Record Id:	DEH2017-HCHEM-0156458
Trade Secret:	N
Hazardous Material Type:	Pure
Last Updated:	2017-10-23T23:57:08.000
Chemical Name:	POTASSIUM CHLORIDE
Common Name:	POTASSIUM CHLORIDE
Case Number:	7447-40-7

Record ID:	DEH2002-HUPFP-102535
Permit Status:	Permit Renewed
Active Permit:	Y
Child Record Id:	DEH2017-HCHEM-0156459
Trade Secret:	N
Hazardous Material Type:	Pure
Last Updated:	2017-10-23T23:57:08.000
Chemical Name:	POTASSIUM HYDROXIDE
Common Name:	POTASSIUM HYDROXIDE
Case Number:	1310-58-3

Record ID:	DEH2002-HUPFP-102535
Permit Status:	Permit Renewed
Active Permit:	Y
Child Record Id:	DEH2017-HCHEM-0156460
Trade Secret:	N
Hazardous Material Type:	Pure
Last Updated:	2017-10-23T23:57:08.000
Chemical Name:	POTASSIUM PHOSPHATE DIBASIC
Common Name:	POTASSIUM PHOSPHATE DIBASIC
Case Number:	7758-11-4

Record ID:	DEH2002-HUPFP-102535
Permit Status:	Permit Renewed
Active Permit:	Y
Child Record Id:	DEH2017-HCHEM-0156461
Trade Secret:	N
Hazardous Material Type:	Pure
Last Updated:	2017-10-23T23:57:08.000
Chemical Name:	POTASSIUM PHOSPHATE MONOBASIC
Common Name:	POTASSIUM PHOSPHATE MONOBASIC
Case Number:	7778-77-0

Record ID:	DEH2002-HUPFP-102535
Permit Status:	Permit Renewed
Active Permit:	Y
Child Record Id:	DEH2017-HCHEM-0156462
Trade Secret:	N
Hazardous Material Type:	Pure
Last Updated:	2017-10-23T23:57:08.000
Chemical Name:	SODIUM ACETATE, ANHYDROUS
Common Name:	SODIUM ACETATE, ANHYDROUS
Case Number:	127-09-3

Record ID:	DEH2002-HUPFP-102535
Permit Status:	Permit Renewed

U C S D MAIN CAMPUS/MAYER HALL BLDG (Continued) **S102439541**

Active Permit:	Y
Child Record Id:	DEH2017-HCHEM-0156463
Trade Secret:	N
Hazardous Material Type:	Pure
Last Updated:	2017-10-23T23:57:08.000
Chemical Name:	SODIUM BICARBONATE
Common Name:	SODIUM BICARBONATE
Case Number:	144-55-8
Record ID:	DEH2002-HUPFP-102535
Permit Status:	Permit Renewed
Active Permit:	Y
Child Record Id:	DEH2017-HCHEM-0156464
Trade Secret:	N
Hazardous Material Type:	Pure
Last Updated:	2017-10-23T23:57:08.000
Chemical Name:	SODIUM CARBONATE
Common Name:	SODIUM CARBONATE
Case Number:	497-19-8
Record ID:	DEH2002-HUPFP-102535
Permit Status:	Permit Renewed
Active Permit:	Y
Child Record Id:	DEH2017-HCHEM-0156465
Trade Secret:	N
Hazardous Material Type:	Pure
Last Updated:	2017-10-23T23:57:08.000
Chemical Name:	SODIUM CHLORIDE
Common Name:	SODIUM CHLORIDE
Case Number:	7647-14-5
Record ID:	DEH2002-HUPFP-102535
Permit Status:	Permit Renewed
Active Permit:	Y
Child Record Id:	DEH2017-HCHEM-0156466
Trade Secret:	N
Hazardous Material Type:	Pure
Last Updated:	2017-10-23T23:57:08.000
Chemical Name:	SODIUM CITRATE
Common Name:	SODIUM CITRATE
Case Number:	6132-04-3
Record ID:	DEH2002-HUPFP-102535
Permit Status:	Permit Renewed
Active Permit:	Y
Child Record Id:	DEH2017-HCHEM-0156467
Trade Secret:	N
Hazardous Material Type:	Pure
Last Updated:	2017-10-23T23:57:08.000
Chemical Name:	SODIUM HYDROXIDE
Common Name:	SODIUM HYDROXIDE
Case Number:	1310-73-2
Record ID:	DEH2002-HUPFP-102535
Permit Status:	Permit Renewed
Active Permit:	Y
Child Record Id:	DEH2017-HCHEM-0156468

U C S D MAIN CAMPUS/MAYER HALL BLDG (Continued) **S102439541**

Trade Secret: N
Hazardous Material Type: Pure
Last Updated: 2017-10-23T23:57:08.000
Chemical Name: SODIUM HYDROXIDE
Common Name: SODIUM HYDROXIDE
Case Number: 1310-73-2

Record ID: DEH2002-HUPFP-102535
Permit Status: Permit Renewed
Active Permit: Y
Child Record Id: DEH2017-HCHEM-0156469
Trade Secret: N
Hazardous Material Type: Pure
Last Updated: 2017-10-23T23:57:08.000
Chemical Name: SODIUM HYPOCHLORITE
Common Name: SODIUM HYPOCHLORITE
Case Number: 7681-52-9

Record ID: DEH2002-HUPFP-102535
Permit Status: Permit Renewed
Active Permit: Y
Child Record Id: DEH2017-HCHEM-0156470
Trade Secret: N
Hazardous Material Type: Pure
Last Updated: 2017-10-23T23:57:08.000
Chemical Name: SODIUM LAURYL SULFATE
Common Name: SODIUM LAURYL SULFATE
Case Number: 151-21-3

Record ID: DEH2002-HUPFP-102535
Permit Status: Permit Renewed
Active Permit: Y
Child Record Id: DEH2017-HCHEM-0156471
Trade Secret: N
Hazardous Material Type: Pure
Last Updated: 2017-10-23T23:57:08.000
Chemical Name: SODIUM PHOSPHATE
Common Name: SODIUM PHOSPHATE
Case Number: 10039-32-4

Record ID: DEH2002-HUPFP-102535
Permit Status: Permit Renewed
Active Permit: Y
Child Record Id: DEH2017-HCHEM-0156472
Trade Secret: N
Hazardous Material Type: Pure
Last Updated: 2017-10-23T23:57:08.000
Chemical Name: SODIUM PHOSPHATE DIBASIC
Common Name: SODIUM PHOSPHATE DIBASIC
Case Number: 7558-79-4

Record ID: DEH2002-HUPFP-102535
Permit Status: Permit Renewed
Active Permit: Y
Child Record Id: DEH2017-HCHEM-0156473
Trade Secret: N
Hazardous Material Type: Pure

U C S D MAIN CAMPUS/MAYER HALL BLDG (Continued) **S102439541**

Last Updated: 2017-10-23T23:57:08.000
Chemical Name: SODIUM PHOSPHATE MONOBASIC
Common Name: SODIUM PHOSPHATE MONOBASIC
Case Number: 10049-21-5

Record ID: DEH2002-HUPFP-102535
Permit Status: Permit Renewed
Active Permit: Y
Child Record Id: DEH2017-HCHEM-0156474
Trade Secret: N
Hazardous Material Type: Pure
Last Updated: 2017-10-23T23:57:08.000
Chemical Name: SUCROSE
Common Name: SUCROSE
Case Number: 57-50-1

Record ID: DEH2002-HUPFP-102535
Permit Status: Permit Renewed
Active Permit: Y
Child Record Id: DEH2017-HCHEM-0156475
Trade Secret: N
Hazardous Material Type: Pure
Last Updated: 2017-10-23T23:57:08.000
Chemical Name: TOLUENE
Common Name: TOLUENE
Case Number: 108-88-3

Record ID: DEH2002-HUPFP-102535
Permit Status: Permit Renewed
Active Permit: Y
Child Record Id: DEH2017-HCHEM-0156476
Trade Secret: N
Hazardous Material Type: Pure
Last Updated: 2017-10-23T23:57:08.000
Chemical Name: TRIZMA BASE
Common Name: TRIZMA BASE
Case Number: 77-86-1

Record ID: DEH2002-HUPFP-102535
Permit Status: Permit Renewed
Active Permit: Y
Child Record Id: DEH2017-HCHEM-0156477
Trade Secret: N
Hazardous Material Type: Pure
Last Updated: 2017-10-23T23:57:08.000
Chemical Name: TRIZMA HYDROCHLORIDE
Common Name: TRIZMA HYDROCHLORIDE
Case Number: 1185-53-1

Record ID: DEH2002-HUPFP-102535
Permit Status: Permit Renewed
Active Permit: Y
Child Record Id: DEH2017-HCHEM-0156478
Trade Secret: N
Hazardous Material Type: Pure
Last Updated: 2017-10-23T23:57:08.000
Chemical Name: UREA

U C S D MAIN CAMPUS/MAYER HALL BLDG (Continued) **S102439541**

Common Name: UREA
Case Number: 57-13-6

Record ID: DEH2002-HUPFP-102535
Permit Status: Permit Renewed
Active Permit: Y
Child Record Id: DEH2017-HCHEM-0156479
Trade Secret: N
Hazardous Material Type: Pure
Last Updated: 2017-10-23T23:57:08.000
Chemical Name: XYLENE
Common Name: XYLENE
Case Number: 1330-20-7

Record ID: DEH2002-HUPFP-102535
Permit Status: Permit Renewed
Active Permit: Y
Child Record Id: DEH2017-HCHEM-0156480
Trade Secret: N
Hazardous Material Type: Pure
Last Updated: 2017-10-23T23:57:08.000
Chemical Name: YEAST EXTRACT
Common Name: YEAST EXTRACT
Case Number: 8119-29-0

Record ID: DEH2002-HUPFP-102535
Permit Status: Permit Renewed
Active Permit: Y
Child Record Id: DEH2017-HCHEM-0156481
Trade Secret: N
Hazardous Material Type: Pure
Last Updated: 2017-10-23T23:57:08.000
Chemical Name: CITRIC ACID
Common Name: CITRIC ACID
Case Number: 7779-25-1

Record ID: DEH2002-HUPFP-102535
Permit Status: Permit Renewed
Active Permit: Y
Child Record Id: DEH2017-HCHEM-0156482
Trade Secret: N
Hazardous Material Type: Pure
Last Updated: 2017-10-23T23:57:08.000
Chemical Name: SODIUM ACETATE
Common Name: SODIUM ACETATE
Case Number: 127-09-3

Record ID: DEH2002-HUPFP-102535
Permit Status: Permit Renewed
Active Permit: Y
Child Record Id: DEH2017-HCHEM-0156483
Trade Secret: N
Hazardous Material Type: Pure
Last Updated: 2017-10-23T23:57:08.000
Chemical Name: SODIUM CARBONATE
Common Name: SODIUM CARBONATE
Case Number: 497-19-8

U C S D MAIN CAMPUS/MAYER HALL BLDG (Continued) **S102439541**

Record ID:	DEH2002-HUPFP-102535
Permit Status:	Permit Renewed
Active Permit:	Y
Child Record Id:	DEH2017-HCHEM-0156484
Trade Secret:	N
Hazardous Material Type:	Pure
Last Updated:	2017-10-23T23:57:08.000
Chemical Name:	SODIUM CHLORIDE
Common Name:	SODIUM CHLORIDE
Case Number:	7647-14-5

Record ID:	DEH2002-HUPFP-102535
Permit Status:	Permit Renewed
Active Permit:	Y
Child Record Id:	DEH2017-HCHEM-0156485
Trade Secret:	N
Hazardous Material Type:	Pure
Last Updated:	2017-10-23T23:57:08.000
Chemical Name:	SODIUM HYDROXIDE
Common Name:	SODIUM HYDROXIDE
Case Number:	1310-73-2

Record ID:	DEH2002-HUPFP-102535
Permit Status:	Permit Renewed
Active Permit:	Y
Child Record Id:	DEH2017-HCHEM-0156486
Trade Secret:	N
Hazardous Material Type:	Pure
Last Updated:	2017-10-23T23:57:08.000
Chemical Name:	SODIUM THIOSULFATE
Common Name:	SODIUM THIOSULFATE
Case Number:	7772-98-7

Record ID:	DEH2002-HUPFP-102535
Permit Status:	Permit Renewed
Active Permit:	Y
Child Record Id:	DEH2017-HCHEM-0156487
Trade Secret:	N
Hazardous Material Type:	Pure
Last Updated:	2017-10-23T23:57:08.000
Chemical Name:	CARBON DIOXIDE
Common Name:	CARBON DIOXIDE
Case Number:	124-38-9

Record ID:	DEH2002-HUPFP-102535
Permit Status:	Permit Renewed
Active Permit:	Y
Child Record Id:	DEH2017-HCHEM-0156488
Trade Secret:	N
Hazardous Material Type:	Pure
Last Updated:	2017-10-23T23:57:08.000
Chemical Name:	OXYGEN
Common Name:	OXYGEN
Case Number:	7782-44-7

Record ID:	DEH2002-HUPFP-102535
Permit Status:	Permit Renewed

U C S D MAIN CAMPUS/MAYER HALL BLDG (Continued) **S102439541**

Active Permit: Y
Child Record Id: DEH2017-HCHEM-0156489
Trade Secret: N
Hazardous Material Type: Pure
Last Updated: 2017-10-23T23:57:08.000
Chemical Name: OIL
Common Name: OIL
Case Number: 8012-95-1

Record ID: DEH2002-HUPFP-102535
Permit Status: Permit Renewed
Active Permit: Y
Child Record Id: DEH2017-HCHEM-0156490
Trade Secret: N
Hazardous Material Type: Pure
Last Updated: 2017-10-23T23:57:08.000
Chemical Name: PROPANE
Common Name: PROPANE
Case Number: 74-98-6

Record ID: DEH2002-HUPFP-102535
Permit Status: Permit Renewed
Active Permit: Y
Child Record Id: DEH2017-HCHEM-0156491
Trade Secret: N
Hazardous Material Type: Pure
Last Updated: 2017-10-23T23:57:08.000
Chemical Name: OIL
Common Name: OIL
Case Number: 8012-95-1

Record ID: DEH2002-HUPFP-102535
Permit Status: Permit Renewed
Active Permit: Y
Child Record Id: DEH2017-HCHEM-0156492
Trade Secret: N
Hazardous Material Type: Pure
Last Updated: 2017-10-23T23:57:08.000
Chemical Name: Hydraulic Oil
Common Name: Hydraulic Oil
Case Number: 8012-95-1

Record ID: DEH2002-HUPFP-102535
Permit Status: Permit Renewed
Active Permit: Y
Child Record Id: DEH2017-HCHEM-0156493
Trade Secret: N
Hazardous Material Type: Pure
Last Updated: 2017-10-23T23:57:08.000
Chemical Name: 2-PROPANOL
Common Name: 2-PROPANOL
Case Number: 67-63-0

Record ID: DEH2002-HUPFP-102535
Permit Status: Permit Renewed
Active Permit: Y
Child Record Id: DEH2017-HCHEM-0156494

U C S D MAIN CAMPUS/MAYER HALL BLDG (Continued) **S102439541**

Trade Secret:	N
Hazardous Material Type:	Mixture
Last Updated:	2017-10-23T23:57:08.000
Chemical Name:	AC 200
Common Name:	AC 200
Case Number:	Not reported
Record ID:	DEH2002-HUPFP-102535
Permit Status:	Permit Renewed
Active Permit:	Y
Child Record Id:	DEH2017-HCHEM-0156495
Trade Secret:	N
Hazardous Material Type:	Pure
Last Updated:	2017-10-23T23:57:08.000
Chemical Name:	AIR COMPRESSED
Common Name:	AIR COMPRESSED
Case Number:	132259-10-0
Record ID:	DEH2002-HUPFP-102535
Permit Status:	Permit Renewed
Active Permit:	Y
Child Record Id:	DEH2017-HCHEM-0156496
Trade Secret:	N
Hazardous Material Type:	Pure
Last Updated:	2017-10-23T23:57:08.000
Chemical Name:	ARGON
Common Name:	ARGON
Case Number:	7440-37-1
Record ID:	DEH2002-HUPFP-102535
Permit Status:	Permit Renewed
Active Permit:	Y
Child Record Id:	DEH2017-HCHEM-0156497
Trade Secret:	N
Hazardous Material Type:	Mixture
Last Updated:	2017-10-23T23:57:08.000
Chemical Name:	B-5500 STEAM TREATMENT
Common Name:	B-5500 STEAM TREATMENT
Case Number:	Not reported
Record ID:	DEH2002-HUPFP-102535
Permit Status:	Permit Renewed
Active Permit:	Y
Child Record Id:	DEH2017-HCHEM-0156504
Trade Secret:	N
Hazardous Material Type:	Mixture
Last Updated:	2017-10-23T23:57:08.000
Chemical Name:	HEAT TRANSFER FLUID
Common Name:	HEAT TRANSFER FLUID
Case Number:	Not reported
Record ID:	DEH2002-HUPFP-102535
Permit Status:	Permit Renewed
Active Permit:	Y
Child Record Id:	DEH2017-HCHEM-0156505
Trade Secret:	N
Hazardous Material Type:	Pure

U C S D MAIN CAMPUS/MAYER HALL BLDG (Continued) **S102439541**

Last Updated: 2017-10-23T23:57:08.000
Chemical Name: HELIUM
Common Name: HELIUM
Case Number: 7440-59-7

Record ID: DEH2002-HUPFP-102535
Permit Status: Permit Renewed
Active Permit: Y
Child Record Id: DEH2017-HCHEM-0156506
Trade Secret: N
Hazardous Material Type: Mixture
Last Updated: 2017-10-23T23:57:08.000
Chemical Name: METHANE @ 5%; BALANCE ARGON
Common Name: METHANE @ 5%; BALANCE ARGON
Case Number: Not reported

Record ID: DEH2002-HUPFP-102535
Permit Status: Permit Renewed
Active Permit: Y
Child Record Id: DEH2017-HCHEM-0156507
Trade Secret: N
Hazardous Material Type: Pure
Last Updated: 2017-10-23T23:57:08.000
Chemical Name: METHYL ALCOHOL
Common Name: METHYL ALCOHOL
Case Number: 67-56-1

Record ID: DEH2002-HUPFP-102535
Permit Status: Permit Renewed
Active Permit: Y
Child Record Id: DEH2017-HCHEM-0156508
Trade Secret: N
Hazardous Material Type: Pure
Last Updated: 2017-10-23T23:57:08.000
Chemical Name: NITROGEN
Common Name: NITROGEN
Case Number: 7727-37-9

Record ID: DEH2002-HUPFP-102535
Permit Status: Permit Renewed
Active Permit: Y
Child Record Id: DEH2017-HCHEM-0156509
Trade Secret: N
Hazardous Material Type: Pure
Last Updated: 2017-10-23T23:57:08.000
Chemical Name: NITROGEN
Common Name: NITROGEN
Case Number: 7727-37-9

Record ID: DEH2002-HUPFP-102535
Permit Status: Permit Renewed
Active Permit: Y
Child Record Id: DEH2017-HCHEM-0156510
Trade Secret: N
Hazardous Material Type: Pure
Last Updated: 2017-10-23T23:57:08.000
Chemical Name: OXYGEN

U C S D MAIN CAMPUS/MAYER HALL BLDG (Continued) **S102439541**

Common Name: OXYGEN
Case Number: 7782-44-7

Record ID: DEH2002-HUPFP-102535
Permit Status: Permit Renewed
Active Permit: Y
Child Record Id: DEH2017-HCHEM-0156511
Trade Secret: N
Hazardous Material Type: Pure
Last Updated: 2017-10-23T23:57:08.000
Chemical Name: PHOSPHORUS OXYCHLORIDE
Common Name: PHOSPHORUS OXYCHLORIDE
Case Number: 10025-87-3

Record ID: DEH2002-HUPFP-102535
Permit Status: Permit Renewed
Active Permit: Y
Child Record Id: DEH2017-HCHEM-0156512
Trade Secret: N
Hazardous Material Type: Pure
Last Updated: 2017-10-23T23:57:08.000
Chemical Name: Dielectric Oil
Common Name: Mineral Oil
Case Number: 8012-95-1

Record ID: DEH2002-HUPFP-102535
Permit Status: Permit Renewed
Active Permit: Y
Child Record Id: DEH2017-HCHEM-0156513
Trade Secret: N
Hazardous Material Type: Pure
Last Updated: 2017-10-23T23:57:08.000
Chemical Name: DIESEL
Common Name: DIESEL
Case Number: 68334-30-5

Record ID: DEH2002-HUPFP-102535
Permit Status: Permit Renewed
Active Permit: Y
Child Record Id: DEH2017-HCHEM-0156514
Trade Secret: N
Hazardous Material Type: Pure
Last Updated: 2017-10-23T23:57:08.000
Chemical Name: Hydraulic Oil
Common Name: Hydraulic Oil
Case Number: 8012-95-1

Record ID: DEH2002-HUPFP-102535
Permit Status: Permit Renewed
Active Permit: Y
Child Record Id: DEH2017-HCHEM-0156515
Trade Secret: N
Hazardous Material Type: Mixture
Last Updated: 2017-10-23T23:57:08.000
Chemical Name: PAINT
Common Name: PAINT
Case Number: 8052-41-3

U C S D MAIN CAMPUS/MAYER HALL BLDG (Continued) **S102439541**

Record ID:	DEH2002-HUPFP-102535
Permit Status:	Permit Renewed
Active Permit:	Y
Child Record Id:	DEH2017-HCHEM-0156516
Trade Secret:	N
Hazardous Material Type:	Pure
Last Updated:	2017-10-23T23:57:08.000
Chemical Name:	DIESEL
Common Name:	DIESEL
Case Number:	68334-30-5

Record ID:	DEH2002-HUPFP-102535
Permit Status:	Permit Renewed
Active Permit:	Y
Child Record Id:	DEH2017-HCHEM-0156517
Trade Secret:	N
Hazardous Material Type:	Pure
Last Updated:	2017-10-23T23:57:08.000
Chemical Name:	GASOLINE
Common Name:	GASOLINE
Case Number:	86290-81-5

Record ID:	DEH2002-HUPFP-102535
Permit Status:	Permit Renewed
Active Permit:	Y
Child Record Id:	DEH2017-HCHEM-0156518
Trade Secret:	N
Hazardous Material Type:	Mixture
Last Updated:	2017-10-23T23:57:08.000
Chemical Name:	OIL
Common Name:	OIL
Case Number:	8012-95-1

Record ID:	DEH2002-HUPFP-102535
Permit Status:	Permit Renewed
Active Permit:	Y
Child Record Id:	DEH2017-HCHEM-0156519
Trade Secret:	N
Hazardous Material Type:	Pure
Last Updated:	2017-10-23T23:57:08.000
Chemical Name:	PAINT
Common Name:	PAINT
Case Number:	8052-41-3

Record ID:	DEH2002-HUPFP-102535
Permit Status:	Permit Renewed
Active Permit:	Y
Child Record Id:	DEH2017-HCHEM-0156520
Trade Secret:	N
Hazardous Material Type:	Pure
Last Updated:	2017-10-23T23:57:08.000
Chemical Name:	DIESEL
Common Name:	DIESEL
Case Number:	68334-30-5

Record ID:	DEH2002-HUPFP-102535
Permit Status:	Permit Renewed

U C S D MAIN CAMPUS/MAYER HALL BLDG (Continued) **S102439541**

Active Permit: Y
Child Record Id: DEH2017-HCHEM-0156521
Trade Secret: N
Hazardous Material Type: Pure
Last Updated: 2017-10-23T23:57:08.000
Chemical Name: ACETONE
Common Name: ACETONE
Case Number: 67-64-1

Record ID: DEH2002-HUPFP-102535
Permit Status: Permit Renewed
Active Permit: Y
Child Record Id: DEH2017-HCHEM-0156522
Trade Secret: N
Hazardous Material Type: Pure
Last Updated: 2017-10-23T23:57:08.000
Chemical Name: ACETYLENE
Common Name: ACETYLENE
Case Number: 74-86-2

Record ID: DEH2002-HUPFP-102535
Permit Status: Permit Renewed
Active Permit: Y
Child Record Id: DEH2017-HCHEM-0156523
Trade Secret: N
Hazardous Material Type: Mixture
Last Updated: 2017-10-23T23:57:08.000
Chemical Name: AEROSOL SPRAY PAINT
Common Name: AEROSOL SPRAY PAINT
Case Number: 108-01-0

Record ID: DEH2002-HUPFP-102535
Permit Status: Permit Renewed
Active Permit: Y
Child Record Id: DEH2017-HCHEM-0156524
Trade Secret: N
Hazardous Material Type: Pure
Last Updated: 2017-10-23T23:57:08.000
Chemical Name: ARGON
Common Name: ARGON
Case Number: 7440-37-1

Record ID: DEH2002-HUPFP-102535
Permit Status: Permit Renewed
Active Permit: Y
Child Record Id: DEH2017-HCHEM-0156525
Trade Secret: N
Hazardous Material Type: Pure
Last Updated: 2017-10-23T23:57:08.000
Chemical Name: CARBON DIOXIDE
Common Name: CARBON DIOXIDE
Case Number: 124-38-9

Record ID: DEH2002-HUPFP-102535
Permit Status: Permit Renewed
Active Permit: Y
Child Record Id: DEH2017-HCHEM-0156526

U C S D MAIN CAMPUS/MAYER HALL BLDG (Continued) **S102439541**

Trade Secret: N
Hazardous Material Type: Pure
Last Updated: 2017-10-23T23:57:08.000
Chemical Name: ETHYL ALCOHOL
Common Name: ETHYL ALCOHOL
Case Number: 64-17-5

Record ID: DEH2002-HUPFP-102535
Permit Status: Permit Renewed
Active Permit: Y
Child Record Id: DEH2017-HCHEM-0156527
Trade Secret: N
Hazardous Material Type: Pure
Last Updated: 2017-10-23T23:57:08.000
Chemical Name: FORMALDEHYDE
Common Name: FORMALDEHYDE
Case Number: 50-00-0

Record ID: DEH2002-HUPFP-102535
Permit Status: Permit Renewed
Active Permit: Y
Child Record Id: DEH2017-HCHEM-0156528
Trade Secret: N
Hazardous Material Type: Pure
Last Updated: 2017-10-23T23:57:08.000
Chemical Name: HELIUM
Common Name: HELIUM
Case Number: 7440-59-7

Record ID: DEH2002-HUPFP-102535
Permit Status: Permit Renewed
Active Permit: Y
Child Record Id: DEH2017-HCHEM-0156529
Trade Secret: N
Hazardous Material Type: Pure
Last Updated: 2017-10-23T23:57:08.000
Chemical Name: HYDROCHLORIC ACID
Common Name: HYDROCHLORIC ACID
Case Number: 7647-01-0

Record ID: DEH2002-HUPFP-102535
Permit Status: Permit Renewed
Active Permit: Y
Child Record Id: DEH2017-HCHEM-0156530
Trade Secret: N
Hazardous Material Type: Pure
Last Updated: 2017-10-23T23:57:08.000
Chemical Name: OIL
Common Name: OIL
Case Number: 8012-95-1

Record ID: DEH2002-HUPFP-102535
Permit Status: Permit Renewed
Active Permit: Y
Child Record Id: DEH2017-HCHEM-0156531
Trade Secret: N
Hazardous Material Type: Pure

U C S D MAIN CAMPUS/MAYER HALL BLDG (Continued) **S102439541**

Last Updated: 2017-10-23T23:57:08.000
Chemical Name: OXYGEN
Common Name: OXYGEN
Case Number: 7782-44-7

Record ID: DEH2002-HUPFP-102535
Permit Status: Permit Renewed
Active Permit: Y
Child Record Id: DEH2017-HCHEM-0156532
Trade Secret: N
Hazardous Material Type: Pure
Last Updated: 2017-10-23T23:57:08.000
Chemical Name: POTASSIUM CHLORIDE
Common Name: POTASSIUM CHLORIDE
Case Number: 7447-40-7

Record ID: DEH2002-HUPFP-102535
Permit Status: Permit Renewed
Active Permit: Y
Child Record Id: DEH2017-HCHEM-0156533
Trade Secret: N
Hazardous Material Type: Pure
Last Updated: 2017-10-23T23:57:08.000
Chemical Name: PROPANE
Common Name: PROPANE
Case Number: 74-98-6

Record ID: DEH2002-HUPFP-102535
Permit Status: Permit Renewed
Active Permit: Y
Child Record Id: DEH2017-HCHEM-0156534
Trade Secret: N
Hazardous Material Type: Pure
Last Updated: 2017-10-23T23:57:08.000
Chemical Name: SODIUM HYDROXIDE
Common Name: SODIUM HYDROXIDE
Case Number: 1310-73-2

Record ID: DEH2002-HUPFP-102535
Permit Status: Permit Renewed
Active Permit: Y
Child Record Id: DEH2017-HCHEM-0156535
Trade Secret: N
Hazardous Material Type: Pure
Last Updated: 2017-10-23T23:57:08.000
Chemical Name: OIL
Common Name: OIL
Case Number: 8012-95-1

Record ID: DEH2002-HUPFP-102535
Permit Status: Permit Renewed
Active Permit: Y
Child Record Id: DEH2017-HCHEM-0156536
Trade Secret: N
Hazardous Material Type: Pure
Last Updated: 2017-10-23T23:57:08.000
Chemical Name: OIL

U C S D MAIN CAMPUS/MAYER HALL BLDG (Continued) **S102439541**

Common Name: OIL
Case Number: 8012-95-1

Record ID: DEH2002-HUPFP-102535
Permit Status: Permit Renewed
Active Permit: Y
Child Record Id: DEH2017-HCHEM-0156537
Trade Secret: N
Hazardous Material Type: Pure
Last Updated: 2017-10-23T23:57:08.000
Chemical Name: OIL
Common Name: OIL
Case Number: 8012-95-1

Record ID: DEH2002-HUPFP-102535
Permit Status: Permit Renewed
Active Permit: Y
Child Record Id: DEH2017-HCHEM-0156538
Trade Secret: N
Hazardous Material Type: Pure
Last Updated: 2017-10-23T23:57:08.000
Chemical Name: OIL
Common Name: OIL
Case Number: 8012-95-1

Record ID: DEH2002-HUPFP-102535
Permit Status: Permit Renewed
Active Permit: Y
Child Record Id: DEH2017-HCHEM-0156539
Trade Secret: N
Hazardous Material Type: Pure
Last Updated: 2017-10-23T23:57:08.000
Chemical Name: PETROLEUM OIL
Common Name: PETROLEUM OIL
Case Number: 68815-10-1

Record ID: DEH2002-HUPFP-102535
Permit Status: Permit Renewed
Active Permit: Y
Child Record Id: DEH2017-HCHEM-0156540
Trade Secret: N
Hazardous Material Type: Pure
Last Updated: 2017-10-23T23:57:08.000
Chemical Name: OIL
Common Name: OIL
Case Number: 8012-95-1

Record ID: DEH2002-HUPFP-102535
Permit Status: Permit Renewed
Active Permit: Y
Child Record Id: DEH2017-HCHEM-0156541
Trade Secret: N
Hazardous Material Type: Pure
Last Updated: 2017-10-23T23:57:08.000
Chemical Name: 1-BUTANOL
Common Name: 1-BUTANOL
Case Number: 71-36-3

U C S D MAIN CAMPUS/MAYER HALL BLDG (Continued) **S102439541**

Record ID: DEH2002-HUPFP-102535
Permit Status: Permit Renewed
Active Permit: Y
Child Record Id: DEH2017-HCHEM-0156542
Trade Secret: N
Hazardous Material Type: Pure
Last Updated: 2017-10-23T23:57:08.000
Chemical Name: 2-METHYL BUTANE
Common Name: 2-METHYL BUTANE
Case Number: 78-78-4

Record ID: DEH2002-HUPFP-102535
Permit Status: Permit Renewed
Active Permit: Y
Child Record Id: DEH2017-HCHEM-0156543
Trade Secret: N
Hazardous Material Type: Pure
Last Updated: 2017-10-23T23:57:08.000
Chemical Name: 2-PROPANOL
Common Name: 2-PROPANOL
Case Number: 67-63-0

Record ID: DEH2002-HUPFP-102535
Permit Status: Permit Renewed
Active Permit: Y
Child Record Id: DEH2017-HCHEM-0156544
Trade Secret: N
Hazardous Material Type: Mixture
Last Updated: 2017-10-23T23:57:08.000
Chemical Name: 5% CARBON DIOXIDE, 20% OXYGEN, BAL NITROGEN
Common Name: 5% CARBON DIOXIDE, 20% OXYGEN, BAL NITROGEN
Case Number: Not reported

Record ID: DEH2002-HUPFP-102535
Permit Status: Permit Renewed
Active Permit: Y
Child Record Id: DEH2017-HCHEM-0156545
Trade Secret: N
Hazardous Material Type: Mixture
Last Updated: 2017-10-23T23:57:08.000
Chemical Name: 5% CARBON DIOXIDE, 21% OXYGEN BAL NITROGEN
Common Name: 5% CARBON DIOXIDE, 21% OXYGEN BAL NITROGEN
Case Number: Not reported

Record ID: DEH2002-HUPFP-102535
Permit Status: Permit Renewed
Active Permit: Y
Child Record Id: DEH2017-HCHEM-0156546
Trade Secret: N
Hazardous Material Type: Pure
Last Updated: 2017-10-23T23:57:08.000
Chemical Name: ACETIC ACID
Common Name: ACETIC ACID
Case Number: 64-19-7

Record ID: DEH2002-HUPFP-102535
Permit Status: Permit Renewed

U C S D MAIN CAMPUS/MAYER HALL BLDG (Continued) **S102439541**

Active Permit: Y
Child Record Id: DEH2017-HCHEM-0156547
Trade Secret: N
Hazardous Material Type: Pure
Last Updated: 2017-10-23T23:57:08.000
Chemical Name: ACETONE
Common Name: ACETONE
Case Number: 67-64-1

Record ID: DEH2002-HUPFP-102535
Permit Status: Permit Renewed
Active Permit: Y
Child Record Id: DEH2017-HCHEM-0156548
Trade Secret: N
Hazardous Material Type: Pure
Last Updated: 2017-10-23T23:57:08.000
Chemical Name: ACETONITRILE
Common Name: ACETONITRILE
Case Number: 75-05-8

Record ID: DEH2002-HUPFP-102535
Permit Status: Permit Renewed
Active Permit: Y
Child Record Id: DEH2017-HCHEM-0156549
Trade Secret: N
Hazardous Material Type: Pure
Last Updated: 2017-10-23T23:57:08.000
Chemical Name: AGAR
Common Name: AGAR
Case Number: 9002-18-0

Record ID: DEH2002-HUPFP-102535
Permit Status: Permit Renewed
Active Permit: Y
Child Record Id: DEH2017-HCHEM-0156550
Trade Secret: N
Hazardous Material Type: Pure
Last Updated: 2017-10-23T23:57:08.000
Chemical Name: AIR COMPRESSED
Common Name: AIR COMPRESSED
Case Number: 132259-10-0

Record ID: DEH2002-HUPFP-102535
Permit Status: Permit Renewed
Active Permit: Y
Child Record Id: DEH2017-HCHEM-0156551
Trade Secret: N
Hazardous Material Type: Pure
Last Updated: 2017-10-23T23:57:08.000
Chemical Name: AIRx 44 ACE
Common Name: AIRx 44 ACE
Case Number: Not reported

Record ID: DEH2002-HUPFP-102535
Permit Status: Permit Renewed
Active Permit: Y
Child Record Id: DEH2017-HCHEM-0156552

U C S D MAIN CAMPUS/MAYER HALL BLDG (Continued) **S102439541**

Trade Secret: N
Hazardous Material Type: Pure
Last Updated: 2017-10-23T23:57:08.000
Chemical Name: AMMONIUM SULFATE
Common Name: AMMONIUM SULFATE
Case Number: 7783-20-2

Record ID: DEH2002-HUPFP-102535
Permit Status: Permit Renewed
Active Permit: Y
Child Record Id: DEH2017-HCHEM-0156553
Trade Secret: N
Hazardous Material Type: Pure
Last Updated: 2017-10-23T23:57:08.000
Chemical Name: ARGON
Common Name: ARGON
Case Number: 7440-37-1

Record ID: DEH2002-HUPFP-102535
Permit Status: Permit Renewed
Active Permit: Y
Child Record Id: DEH2017-HCHEM-0156554
Trade Secret: N
Hazardous Material Type: Pure
Last Updated: 2017-10-23T23:57:08.000
Chemical Name: BORIC ACID
Common Name: BORIC ACID
Case Number: 11113-50-1

Record ID: DEH2002-HUPFP-102535
Permit Status: Permit Renewed
Active Permit: Y
Child Record Id: DEH2017-HCHEM-0156555
Trade Secret: N
Hazardous Material Type: Pure
Last Updated: 2017-10-23T23:57:08.000
Chemical Name: CALCIUM CHLORIDE
Common Name: CALCIUM CHLORIDE
Case Number: 10043-52-4

Record ID: DEH2002-HUPFP-102535
Permit Status: Permit Renewed
Active Permit: Y
Child Record Id: DEH2017-HCHEM-0156556
Trade Secret: N
Hazardous Material Type: Pure
Last Updated: 2017-10-23T23:57:08.000
Chemical Name: CALCIUM SULFATE
Common Name: CALCIUM SULFATE
Case Number: 7778-18-9

Record ID: DEH2002-HUPFP-102535
Permit Status: Permit Renewed
Active Permit: Y
Child Record Id: DEH2017-HCHEM-0156557
Trade Secret: N
Hazardous Material Type: Pure

U C S D MAIN CAMPUS/MAYER HALL BLDG (Continued) **S102439541**

Last Updated: 2017-10-23T23:57:08.000
Chemical Name: CARBON DIOXIDE
Common Name: CARBON DIOXIDE
Case Number: 124-38-9

Record ID: DEH2002-HUPFP-102535
Permit Status: Permit Renewed
Active Permit: Y
Child Record Id: DEH2017-HCHEM-0156558
Trade Secret: N
Hazardous Material Type: Pure
Last Updated: 2017-10-23T23:57:08.000
Chemical Name: CARBON DIOXIDE
Common Name: CARBON DIOXIDE
Case Number: 124-38-9

Record ID: DEH2002-HUPFP-102535
Permit Status: Permit Renewed
Active Permit: Y
Child Record Id: DEH2017-HCHEM-0156559
Trade Secret: N
Hazardous Material Type: Mixture
Last Updated: 2017-10-23T23:57:08.000
Chemical Name: CARBON DIOXIDE @ 0-20%; OXYGEN @ 0-21%; BALANCE NITROGEN
Common Name: CARBON DIOXIDE @ 0-20%; OXYGEN @ 0-21%; BALANCE NITROGEN
Case Number: Not reported

Record ID: DEH2002-HUPFP-102535
Permit Status: Permit Renewed
Active Permit: Y
Child Record Id: DEH2017-HCHEM-0156560
Trade Secret: N
Hazardous Material Type: Pure
Last Updated: 2017-10-23T23:57:08.000
Chemical Name: CHLOROFORM
Common Name: CHLOROFORM
Case Number: 67-66-3

Record ID: DEH2002-HUPFP-102535
Permit Status: Permit Renewed
Active Permit: Y
Child Record Id: DEH2017-HCHEM-0156561
Trade Secret: N
Hazardous Material Type: Pure
Last Updated: 2017-10-23T23:57:08.000
Chemical Name: CITRIC ACID
Common Name: CITRIC ACID
Case Number: 6132-04-3

Record ID: DEH2002-HUPFP-102535
Permit Status: Permit Renewed
Active Permit: Y
Child Record Id: DEH2017-HCHEM-0156562
Trade Secret: N
Hazardous Material Type: Pure
Last Updated: 2017-10-23T23:57:08.000
Chemical Name: D(+)-GLUCOSE ANHYDROUS

U C S D MAIN CAMPUS/MAYER HALL BLDG (Continued) **S102439541**

Common Name: D(+)-GLUCOSE ANHYDROUS
Case Number: 50-99-7

Record ID: DEH2002-HUPFP-102535
Permit Status: Permit Renewed
Active Permit: Y
Child Record Id: DEH2017-HCHEM-0156563
Trade Secret: N
Hazardous Material Type: Pure
Last Updated: 2017-10-23T23:57:08.000
Chemical Name: DICHLOROMETHANE
Common Name: DICHLOROMETHANE
Case Number: 75-09-2

Record ID: DEH2002-HUPFP-102535
Permit Status: Permit Renewed
Active Permit: Y
Child Record Id: DEH2017-HCHEM-0156564
Trade Secret: N
Hazardous Material Type: Pure
Last Updated: 2017-10-23T23:57:08.000
Chemical Name: DIESEL
Common Name: DIESEL
Case Number: 68334-30-5

Record ID: DEH2002-HUPFP-102535
Permit Status: Permit Renewed
Active Permit: Y
Child Record Id: DEH2017-HCHEM-0156565
Trade Secret: N
Hazardous Material Type: Pure
Last Updated: 2017-10-23T23:57:08.000
Chemical Name: DIMETHYL SULFOXIDE
Common Name: DIMETHYL SULFOXIDE
Case Number: 67-68-5

Record ID: DEH2002-HUPFP-102535
Permit Status: Permit Renewed
Active Permit: Y
Child Record Id: DEH2017-HCHEM-0156566
Trade Secret: N
Hazardous Material Type: Pure
Last Updated: 2017-10-23T23:57:08.000
Chemical Name: ETHYL ACETATE
Common Name: ETHYL ACETATE
Case Number: 141-78-6

Record ID: DEH2002-HUPFP-102535
Permit Status: Permit Renewed
Active Permit: Y
Child Record Id: DEH2017-HCHEM-0156567
Trade Secret: N
Hazardous Material Type: Pure
Last Updated: 2017-10-23T23:57:08.000
Chemical Name: ETHYL ALCOHOL
Common Name: ETHYL ALCOHOL
Case Number: 64-17-5

U C S D MAIN CAMPUS/MAYER HALL BLDG (Continued) **S102439541**

Record ID: DEH2002-HUPFP-102535
Permit Status: Permit Renewed
Active Permit: Y
Child Record Id: DEH2017-HCHEM-0156568
Trade Secret: N
Hazardous Material Type: Pure
Last Updated: 2017-10-23T23:57:08.000
Chemical Name: ETHYL ALCOHOL
Common Name: ETHYL ALCOHOL
Case Number: 64-17-5

Record ID: DEH2002-HUPFP-102535
Permit Status: Permit Renewed
Active Permit: Y
Child Record Id: DEH2017-HCHEM-0156569
Trade Secret: N
Hazardous Material Type: Pure
Last Updated: 2017-10-23T23:57:08.000
Chemical Name: ETHYLENE GLYCOL
Common Name: ETHYLENE GLYCOL
Case Number: 107-21-1

Record ID: DEH2002-HUPFP-102535
Permit Status: Permit Renewed
Active Permit: Y
Child Record Id: DEH2017-HCHEM-0156570
Trade Secret: N
Hazardous Material Type: Pure
Last Updated: 2017-10-23T23:57:08.000
Chemical Name: ETHYLENEDIAMINE TETRAACETIC ACID
Common Name: ETHYLENEDIAMINE TETRAACETIC ACID
Case Number: 60-00-4

Record ID: DEH2002-HUPFP-102535
Permit Status: Permit Renewed
Active Permit: Y
Child Record Id: DEH2017-HCHEM-0156571
Trade Secret: N
Hazardous Material Type: Pure
Last Updated: 2017-10-23T23:57:08.000
Chemical Name: FORMALDEHYDE
Common Name: FORMALDEHYDE
Case Number: 50-00-0

Record ID: DEH2002-HUPFP-102535
Permit Status: Permit Renewed
Active Permit: Y
Child Record Id: DEH2017-HCHEM-0156572
Trade Secret: N
Hazardous Material Type: Pure
Last Updated: 2017-10-23T23:57:08.000
Chemical Name: GLYCERIN
Common Name: GLYCERIN
Case Number: 56-81-5

Record ID: DEH2002-HUPFP-102535
Permit Status: Permit Renewed

U C S D MAIN CAMPUS/MAYER HALL BLDG (Continued) **S102439541**

Active Permit: Y
Child Record Id: DEH2017-HCHEM-0156573
Trade Secret: N
Hazardous Material Type: Pure
Last Updated: 2017-10-23T23:57:08.000
Chemical Name: GLYCINE
Common Name: GLYCINE
Case Number: 56-40-6

Record ID: DEH2002-HUPFP-102535
Permit Status: Permit Renewed
Active Permit: Y
Child Record Id: DEH2017-HCHEM-0156574
Trade Secret: N
Hazardous Material Type: Pure
Last Updated: 2017-10-23T23:57:08.000
Chemical Name: GUANIDINE HYDROCHLORIDE
Common Name: GUANIDINE HYDROCHLORIDE
Case Number: 72333-10-9

Record ID: DEH2002-HUPFP-102535
Permit Status: Permit Renewed
Active Permit: Y
Child Record Id: DEH2017-HCHEM-0156575
Trade Secret: N
Hazardous Material Type: Pure
Last Updated: 2017-10-23T23:57:08.000
Chemical Name: HEMATOXYLIN
Common Name: HEMATOXYLIN
Case Number: 517-28-2

Record ID: DEH2002-HUPFP-102535
Permit Status: Permit Renewed
Active Permit: Y
Child Record Id: DEH2017-HCHEM-0156576
Trade Secret: N
Hazardous Material Type: Pure
Last Updated: 2017-10-23T23:57:08.000
Chemical Name: HEPTANE
Common Name: HEPTANE
Case Number: 142-82-5

Record ID: DEH2002-HUPFP-102535
Permit Status: Permit Renewed
Active Permit: Y
Child Record Id: DEH2017-HCHEM-0156577
Trade Secret: N
Hazardous Material Type: Pure
Last Updated: 2017-10-23T23:57:08.000
Chemical Name: HEXANE
Common Name: HEXANE
Case Number: 73513-42-5

Record ID: DEH2002-HUPFP-102535
Permit Status: Permit Renewed
Active Permit: Y
Child Record Id: DEH2017-HCHEM-0156578

U C S D MAIN CAMPUS/MAYER HALL BLDG (Continued) **S102439541**

Trade Secret:	N
Hazardous Material Type:	Pure
Last Updated:	2017-10-23T23:57:08.000
Chemical Name:	HYDROCHLORIC ACID
Common Name:	HYDROCHLORIC ACID
Case Number:	7647-01-0
Record ID:	DEH2002-HUPFP-102535
Permit Status:	Permit Renewed
Active Permit:	Y
Child Record Id:	DEH2017-HCHEM-0156579
Trade Secret:	N
Hazardous Material Type:	Pure
Last Updated:	2017-10-23T23:57:08.000
Chemical Name:	HYDROGEN
Common Name:	HYDROGEN
Case Number:	1333-74-0
Record ID:	DEH2002-HUPFP-102535
Permit Status:	Permit Renewed
Active Permit:	Y
Child Record Id:	DEH2017-HCHEM-0156580
Trade Secret:	N
Hazardous Material Type:	Pure
Last Updated:	2017-10-23T23:57:08.000
Chemical Name:	CARBON DIOXIDE
Common Name:	CARBON DIOXIDE
Case Number:	124-38-9
Record ID:	DEH2002-HUPFP-102535
Permit Status:	Permit Renewed
Active Permit:	Y
Child Record Id:	DEH2017-HCHEM-0156581
Trade Secret:	N
Hazardous Material Type:	Pure
Last Updated:	2017-10-23T23:57:08.000
Chemical Name:	MAGNESIUM SULFATE
Common Name:	MAGNESIUM SULFATE
Case Number:	7487-88-9
Record ID:	DEH2002-HUPFP-102535
Permit Status:	Permit Renewed
Active Permit:	Y
Child Record Id:	DEH2017-HCHEM-0156582
Trade Secret:	N
Hazardous Material Type:	Pure
Last Updated:	2017-10-23T23:57:08.000
Chemical Name:	METHYL ALCOHOL
Common Name:	METHYL ALCOHOL
Case Number:	67-56-1
Record ID:	DEH2002-HUPFP-102535
Permit Status:	Permit Renewed
Active Permit:	Y
Child Record Id:	DEH2017-HCHEM-0156583
Trade Secret:	N
Hazardous Material Type:	Pure

U C S D MAIN CAMPUS/MAYER HALL BLDG (Continued) **S102439541**

Last Updated: 2017-10-23T23:57:08.000
Chemical Name: NITROGEN
Common Name: NITROGEN
Case Number: 7727-37-9

Record ID: DEH2002-HUPFP-102535
Permit Status: Permit Renewed
Active Permit: Y
Child Record Id: DEH2017-HCHEM-0156584
Trade Secret: N
Hazardous Material Type: Pure
Last Updated: 2017-10-23T23:57:08.000
Chemical Name: NITROGEN
Common Name: NITROGEN
Case Number: 7727-37-9

Record ID: DEH2002-HUPFP-102535
Permit Status: Permit Renewed
Active Permit: Y
Child Record Id: DEH2017-HCHEM-0156585
Trade Secret: N
Hazardous Material Type: Mixture
Last Updated: 2017-10-23T23:57:08.000
Chemical Name: NITROGEN @ 5% TO 75%; BALANCE OXYGEN
Common Name: NITROGEN @ 5% TO 75%; BALANCE OXYGEN
Case Number: Not reported

Record ID: DEH2002-HUPFP-102535
Permit Status: Permit Renewed
Active Permit: Y
Child Record Id: DEH2017-HCHEM-0156586
Trade Secret: N
Hazardous Material Type: Mixture
Last Updated: 2017-10-23T23:57:08.000
Chemical Name: OIL
Common Name: OIL
Case Number: 8012-95-1

Record ID: DEH2002-HUPFP-102535
Permit Status: Permit Renewed
Active Permit: Y
Child Record Id: DEH2017-HCHEM-0156587
Trade Secret: N
Hazardous Material Type: Pure
Last Updated: 2017-10-23T23:57:08.000
Chemical Name: OXYGEN
Common Name: OXYGEN
Case Number: 7782-44-7

Record ID: DEH2002-HUPFP-102535
Permit Status: Permit Renewed
Active Permit: Y
Child Record Id: DEH2017-HCHEM-0156588
Trade Secret: N
Hazardous Material Type: Mixture
Last Updated: 2017-10-23T23:57:08.000
Chemical Name: OXYGEN @ 90%; BAL CARBON DIOXIDE

U C S D MAIN CAMPUS/MAYER HALL BLDG (Continued) **S102439541**

Common Name: OXYGEN @ 90%; BAL CARBON DIOXIDE
Case Number: Not reported

Record ID: DEH2002-HUPFP-102535
Permit Status: Permit Renewed
Active Permit: Y
Child Record Id: DEH2017-HCHEM-0156589
Trade Secret: N
Hazardous Material Type: Mixture
Last Updated: 2017-10-23T23:57:08.000
Chemical Name: OXYGEN 95%, CARBON DIOXIDE 5%
Common Name: OXYGEN 95%, CARBON DIOXIDE 5%
Case Number: Not reported

Record ID: DEH2002-HUPFP-102535
Permit Status: Permit Renewed
Active Permit: Y
Child Record Id: DEH2017-HCHEM-0156590
Trade Secret: N
Hazardous Material Type: Pure
Last Updated: 2017-10-23T23:57:08.000
Chemical Name: PARAFORMALDEHYDE
Common Name: PARAFORMALDEHYDE
Case Number: 30525-89-4

Record ID: DEH2002-HUPFP-102535
Permit Status: Permit Renewed
Active Permit: Y
Child Record Id: DEH2017-HCHEM-0156591
Trade Secret: N
Hazardous Material Type: Pure
Last Updated: 2017-10-23T23:57:08.000
Chemical Name: PHOSPHORIC ACID
Common Name: PHOSPHORIC ACID
Case Number: 7664-38-2

Record ID: DEH2002-HUPFP-102535
Permit Status: Permit Renewed
Active Permit: Y
Child Record Id: DEH2017-HCHEM-0156592
Trade Secret: N
Hazardous Material Type: Pure
Last Updated: 2017-10-23T23:57:08.000
Chemical Name: POLY(ETHYLENE GYLCOL)
Common Name: POLY(ETHYLENE GYLCOL)
Case Number: 25322-68-3

Record ID: DEH2002-HUPFP-102535
Permit Status: Permit Renewed
Active Permit: Y
Child Record Id: DEH2017-HCHEM-0156593
Trade Secret: N
Hazardous Material Type: Pure
Last Updated: 2017-10-23T23:57:08.000
Chemical Name: POTASSIUM CHLORIDE
Common Name: POTASSIUM CHLORIDE
Case Number: 7447-40-7

U C S D MAIN CAMPUS/MAYER HALL BLDG (Continued) **S102439541**

Record ID: DEH2002-HUPFP-102535
Permit Status: Permit Renewed
Active Permit: Y
Child Record Id: DEH2017-HCHEM-0156594
Trade Secret: N
Hazardous Material Type: Pure
Last Updated: 2017-10-23T23:57:08.000
Chemical Name: POTASSIUM HYDROXIDE
Common Name: POTASSIUM HYDROXIDE
Case Number: 1310-58-3

Record ID: DEH2002-HUPFP-102535
Permit Status: Permit Renewed
Active Permit: Y
Child Record Id: DEH2017-HCHEM-0156595
Trade Secret: N
Hazardous Material Type: Pure
Last Updated: 2017-10-23T23:57:08.000
Chemical Name: POTASSIUM PHOSPHATE DIBASIC
Common Name: POTASSIUM PHOSPHATE DIBASIC
Case Number: 7758-11-4

Record ID: DEH2002-HUPFP-102535
Permit Status: Permit Renewed
Active Permit: Y
Child Record Id: DEH2017-HCHEM-0156596
Trade Secret: N
Hazardous Material Type: Pure
Last Updated: 2017-10-23T23:57:08.000
Chemical Name: POTASSIUM PHOSPHATE MONOBASIC
Common Name: POTASSIUM PHOSPHATE MONOBASIC
Case Number: 7778-77-0

Record ID: DEH2002-HUPFP-102535
Permit Status: Permit Renewed
Active Permit: Y
Child Record Id: DEH2017-HCHEM-0156597
Trade Secret: N
Hazardous Material Type: Pure
Last Updated: 2017-10-23T23:57:08.000
Chemical Name: SECONDARLY ALCOHOL ETHOXYLATE
Common Name: SECONDARLY ALCOHOL ETHOXYLATE
Case Number: 84133-50-6

Record ID: DEH2002-HUPFP-102535
Permit Status: Permit Renewed
Active Permit: Y
Child Record Id: DEH2017-HCHEM-0156598
Trade Secret: N
Hazardous Material Type: Pure
Last Updated: 2017-10-23T23:57:08.000
Chemical Name: SODIUM ACETATE, ANHYDROUS
Common Name: SODIUM ACETATE, ANHYDROUS
Case Number: 127-09-3

Record ID: DEH2002-HUPFP-102535
Permit Status: Permit Renewed

U C S D MAIN CAMPUS/MAYER HALL BLDG (Continued) **S102439541**

Active Permit: Y
Child Record Id: DEH2017-HCHEM-0156599
Trade Secret: N
Hazardous Material Type: Pure
Last Updated: 2017-10-23T23:57:08.000
Chemical Name: SODIUM BICARBONATE
Common Name: SODIUM BICARBONATE
Case Number: 144-55-8

Record ID: DEH2002-HUPFP-102535
Permit Status: Permit Renewed
Active Permit: Y
Child Record Id: DEH2017-HCHEM-0156600
Trade Secret: N
Hazardous Material Type: Pure
Last Updated: 2017-10-23T23:57:08.000
Chemical Name: SODIUM CARBONATE
Common Name: SODIUM CARBONATE
Case Number: 497-19-8

Record ID: DEH2002-HUPFP-102535
Permit Status: Permit Renewed
Active Permit: Y
Child Record Id: DEH2017-HCHEM-0156601
Trade Secret: N
Hazardous Material Type: Pure
Last Updated: 2017-10-23T23:57:08.000
Chemical Name: SODIUM CHLORIDE
Common Name: SODIUM CHLORIDE
Case Number: 7647-14-5

Record ID: DEH2002-HUPFP-102535
Permit Status: Permit Renewed
Active Permit: Y
Child Record Id: DEH2017-HCHEM-0156602
Trade Secret: N
Hazardous Material Type: Pure
Last Updated: 2017-10-23T23:57:08.000
Chemical Name: SODIUM CITRATE
Common Name: SODIUM CITRATE
Case Number: 6132-04-3

Record ID: DEH2002-HUPFP-102535
Permit Status: Permit Renewed
Active Permit: Y
Child Record Id: DEH2017-HCHEM-0156603
Trade Secret: N
Hazardous Material Type: Pure
Last Updated: 2017-10-23T23:57:08.000
Chemical Name: SODIUM HYDROXIDE
Common Name: SODIUM HYDROXIDE
Case Number: 1310-73-2

Record ID: DEH2002-HUPFP-102535
Permit Status: Permit Renewed
Active Permit: Y
Child Record Id: DEH2017-HCHEM-0156604

U C S D MAIN CAMPUS/MAYER HALL BLDG (Continued) **S102439541**

Trade Secret: N
Hazardous Material Type: Pure
Last Updated: 2017-10-23T23:57:08.000
Chemical Name: SODIUM HYPOCHLORITE
Common Name: SODIUM HYPOCHLORITE
Case Number: 10022-70-5

Record ID: DEH2002-HUPFP-102535
Permit Status: Permit Renewed
Active Permit: Y
Child Record Id: DEH2017-HCHEM-0156605
Trade Secret: N
Hazardous Material Type: Pure
Last Updated: 2017-10-23T23:57:08.000
Chemical Name: SODIUM LAURYL SULFATE
Common Name: SODIUM LAURYL SULFATE
Case Number: 151-21-3

Record ID: DEH2002-HUPFP-102535
Permit Status: Permit Renewed
Active Permit: Y
Child Record Id: DEH2017-HCHEM-0156606
Trade Secret: N
Hazardous Material Type: Pure
Last Updated: 2017-10-23T23:57:08.000
Chemical Name: SODIUM PHOSPHATE
Common Name: SODIUM PHOSPHATE
Case Number: 10039-32-4

Record ID: DEH2002-HUPFP-102535
Permit Status: Permit Renewed
Active Permit: Y
Child Record Id: DEH2017-HCHEM-0156607
Trade Secret: N
Hazardous Material Type: Pure
Last Updated: 2017-10-23T23:57:08.000
Chemical Name: SODIUM PHOSPHATE DIBASIC
Common Name: SODIUM PHOSPHATE DIBASIC
Case Number: 7558-79-4

Record ID: DEH2002-HUPFP-102535
Permit Status: Permit Renewed
Active Permit: Y
Child Record Id: DEH2017-HCHEM-0156608
Trade Secret: N
Hazardous Material Type: Pure
Last Updated: 2017-10-23T23:57:08.000
Chemical Name: SODIUM PHOSPHATE MONOBASIC
Common Name: SODIUM PHOSPHATE MONOBASIC
Case Number: 10049-21-5

Record ID: DEH2002-HUPFP-102535
Permit Status: Permit Renewed
Active Permit: Y
Child Record Id: DEH2017-HCHEM-0156609
Trade Secret: N
Hazardous Material Type: Pure

U C S D MAIN CAMPUS/MAYER HALL BLDG (Continued) **S102439541**

Last Updated: 2017-10-23T23:57:08.000
Chemical Name: SODIUM THIOSULFATE
Common Name: SODIUM THIOSULFATE
Case Number: 7772-98-7

Record ID: DEH2002-HUPFP-102535
Permit Status: Permit Renewed
Active Permit: Y
Child Record Id: DEH2017-HCHEM-0156610
Trade Secret: N
Hazardous Material Type: Pure
Last Updated: 2017-10-23T23:57:08.000
Chemical Name: SUCROSE
Common Name: SUCROSE
Case Number: 57-50-1

Record ID: DEH2002-HUPFP-102535
Permit Status: Permit Renewed
Active Permit: Y
Child Record Id: DEH2017-HCHEM-0156611
Trade Secret: N
Hazardous Material Type: Pure
Last Updated: 2017-10-23T23:57:08.000
Chemical Name: SULFURIC ACID
Common Name: SULFURIC ACID
Case Number: 7664-93-9

Record ID: DEH2002-HUPFP-102535
Permit Status: Permit Renewed
Active Permit: Y
Child Record Id: DEH2017-HCHEM-0156612
Trade Secret: N
Hazardous Material Type: Pure
Last Updated: 2017-10-23T23:57:08.000
Chemical Name: TOLUENE
Common Name: TOLUENE
Case Number: 108-88-3

Record ID: DEH2002-HUPFP-102535
Permit Status: Permit Renewed
Active Permit: Y
Child Record Id: DEH2017-HCHEM-0156613
Trade Secret: N
Hazardous Material Type: Pure
Last Updated: 2017-10-23T23:57:08.000
Chemical Name: TRICHLOROACETIC ACID
Common Name: TRICHLOROACETIC ACID
Case Number: 76-03-9

Record ID: DEH2002-HUPFP-102535
Permit Status: Permit Renewed
Active Permit: Y
Child Record Id: DEH2017-HCHEM-0156614
Trade Secret: N
Hazardous Material Type: Pure
Last Updated: 2017-10-23T23:57:08.000
Chemical Name: TRIZMA BASE

U C S D MAIN CAMPUS/MAYER HALL BLDG (Continued) **S102439541**

Common Name: TRIZMA BASE
Case Number: 77-86-1

Record ID: DEH2002-HUPFP-102535
Permit Status: Permit Renewed
Active Permit: Y
Child Record Id: DEH2017-HCHEM-0156615
Trade Secret: N
Hazardous Material Type: Pure
Last Updated: 2017-10-23T23:57:08.000
Chemical Name: TRIZMA HYDROCHLORIDE
Common Name: TRIZMA HYDROCHLORIDE
Case Number: 1185-53-1

Record ID: DEH2002-HUPFP-102535
Permit Status: Permit Renewed
Active Permit: Y
Child Record Id: DEH2017-HCHEM-0156616
Trade Secret: N
Hazardous Material Type: Pure
Last Updated: 2017-10-23T23:57:08.000
Chemical Name: UREA
Common Name: UREA
Case Number: 57-13-6

Record ID: DEH2002-HUPFP-102535
Permit Status: Permit Renewed
Active Permit: Y
Child Record Id: DEH2017-HCHEM-0156617
Trade Secret: N
Hazardous Material Type: Pure
Last Updated: 2017-10-23T23:57:08.000
Chemical Name: XYLENE
Common Name: XYLENE
Case Number: 1330-20-7

Record ID: DEH2002-HUPFP-102535
Permit Status: Permit Renewed
Active Permit: Y
Child Record Id: DEH2017-HCHEM-0156618
Trade Secret: N
Hazardous Material Type: Pure
Last Updated: 2017-10-23T23:57:08.000
Chemical Name: 2-PROPANOL
Common Name: 2-PROPANOL
Case Number: 67-63-0

Record ID: DEH2002-HUPFP-102535
Permit Status: Permit Renewed
Active Permit: Y
Child Record Id: DEH2017-HCHEM-0156619
Trade Secret: N
Hazardous Material Type: Pure
Last Updated: 2017-10-23T23:57:08.000
Chemical Name: ACETONE
Common Name: ACETONE
Case Number: 67-64-1

U C S D MAIN CAMPUS/MAYER HALL BLDG (Continued) **S102439541**

Record ID: DEH2002-HUPFP-102535
Permit Status: Permit Renewed
Active Permit: Y
Child Record Id: DEH2017-HCHEM-0156620
Trade Secret: N
Hazardous Material Type: Pure
Last Updated: 2017-10-23T23:57:08.000
Chemical Name: ACETONITRILE
Common Name: ACETONITRILE
Case Number: 75-05-8

Record ID: DEH2002-HUPFP-102535
Permit Status: Permit Renewed
Active Permit: Y
Child Record Id: DEH2017-HCHEM-0156621
Trade Secret: N
Hazardous Material Type: Pure
Last Updated: 2017-10-23T23:57:08.000
Chemical Name: AGAR
Common Name: AGAR
Case Number: 9002-18-0

Record ID: DEH2002-HUPFP-102535
Permit Status: Permit Renewed
Active Permit: Y
Child Record Id: DEH2017-HCHEM-0156622
Trade Secret: N
Hazardous Material Type: Pure
Last Updated: 2017-10-23T23:57:08.000
Chemical Name: AIR COMPRESSED
Common Name: AIR COMPRESSED
Case Number: 132259-10-0

Record ID: DEH2002-HUPFP-102535
Permit Status: Permit Renewed
Active Permit: Y
Child Record Id: DEH2017-HCHEM-0156623
Trade Secret: N
Hazardous Material Type: Pure
Last Updated: 2017-10-23T23:57:08.000
Chemical Name: AMMONIUM SULFATE
Common Name: AMMONIUM SULFATE
Case Number: 7783-20-2

Record ID: DEH2002-HUPFP-102535
Permit Status: Permit Renewed
Active Permit: Y
Child Record Id: DEH2017-HCHEM-0156624
Trade Secret: N
Hazardous Material Type: Pure
Last Updated: 2017-10-23T23:57:08.000
Chemical Name: ARGON
Common Name: ARGON
Case Number: 7440-37-1

Record ID: DEH2002-HUPFP-102535
Permit Status: Permit Renewed

U C S D MAIN CAMPUS/MAYER HALL BLDG (Continued) **S102439541**

Active Permit: Y
Child Record Id: DEH2017-HCHEM-0156625
Trade Secret: N
Hazardous Material Type: Pure
Last Updated: 2017-10-23T23:57:08.000
Chemical Name: BORIC ACID
Common Name: BORIC ACID
Case Number: 11113-50-1

Record ID: DEH2002-HUPFP-102535
Permit Status: Permit Renewed
Active Permit: Y
Child Record Id: DEH2017-HCHEM-0156626
Trade Secret: N
Hazardous Material Type: Pure
Last Updated: 2017-10-23T23:57:08.000
Chemical Name: CALCIUM CHLORIDE
Common Name: CALCIUM CHLORIDE
Case Number: 10043-52-4

Record ID: DEH2002-HUPFP-102535
Permit Status: Permit Renewed
Active Permit: Y
Child Record Id: DEH2017-HCHEM-0156627
Trade Secret: N
Hazardous Material Type: Pure
Last Updated: 2017-10-23T23:57:08.000
Chemical Name: CHLOROFORM
Common Name: CHLOROFORM
Case Number: 67-66-3

Record ID: DEH2002-HUPFP-102535
Permit Status: Permit Renewed
Active Permit: Y
Child Record Id: DEH2017-HCHEM-0156628
Trade Secret: N
Hazardous Material Type: Pure
Last Updated: 2017-10-23T23:57:08.000
Chemical Name: DICHLOROMETHANE
Common Name: DICHLOROMETHANE
Case Number: 75-09-2

Record ID: DEH2002-HUPFP-102535
Permit Status: Permit Renewed
Active Permit: Y
Child Record Id: DEH2017-HCHEM-0156629
Trade Secret: N
Hazardous Material Type: Pure
Last Updated: 2017-10-23T23:57:08.000
Chemical Name: ETHYL ACETATE
Common Name: ETHYL ACETATE
Case Number: 141-78-6

Record ID: DEH2002-HUPFP-102535
Permit Status: Permit Renewed
Active Permit: Y
Child Record Id: DEH2017-HCHEM-0156630

U C S D MAIN CAMPUS/MAYER HALL BLDG (Continued) **S102439541**

Trade Secret: N
Hazardous Material Type: Pure
Last Updated: 2017-10-23T23:57:08.000
Chemical Name: ETHYL ALCOHOL
Common Name: ETHYL ALCOHOL
Case Number: 64-17-5

Record ID: DEH2002-HUPFP-102535
Permit Status: Permit Renewed
Active Permit: Y
Child Record Id: DEH2017-HCHEM-0156631
Trade Secret: N
Hazardous Material Type: Pure
Last Updated: 2017-10-23T23:57:08.000
Chemical Name: ETHYLENE GLYCOL
Common Name: ETHYLENE GLYCOL
Case Number: 107-21-1

Record ID: DEH2002-HUPFP-102535
Permit Status: Permit Renewed
Active Permit: Y
Child Record Id: DEH2017-HCHEM-0156632
Trade Secret: N
Hazardous Material Type: Pure
Last Updated: 2017-10-23T23:57:08.000
Chemical Name: GLYCINE
Common Name: GLYCINE
Case Number: 56-40-6

Record ID: DEH2002-HUPFP-102535
Permit Status: Permit Renewed
Active Permit: Y
Child Record Id: DEH2017-HCHEM-0156633
Trade Secret: N
Hazardous Material Type: Pure
Last Updated: 2017-10-23T23:57:08.000
Chemical Name: HELIUM
Common Name: HELIUM
Case Number: 7440-59-7

Record ID: DEH2002-HUPFP-102535
Permit Status: Permit Renewed
Active Permit: Y
Child Record Id: DEH2017-HCHEM-0156634
Trade Secret: N
Hazardous Material Type: Pure
Last Updated: 2017-10-23T23:57:08.000
Chemical Name: HEXANE
Common Name: HEXANE
Case Number: 73513-42-5

Record ID: DEH2002-HUPFP-102535
Permit Status: Permit Renewed
Active Permit: Y
Child Record Id: DEH2017-HCHEM-0156635
Trade Secret: N
Hazardous Material Type: Pure

U C S D MAIN CAMPUS/MAYER HALL BLDG (Continued) **S102439541**

Last Updated: 2017-10-23T23:57:08.000
Chemical Name: HYDROGEN
Common Name: HYDROGEN
Case Number: 1333-74-0

Record ID: DEH2002-HUPFP-102535
Permit Status: Permit Renewed
Active Permit: Y
Child Record Id: DEH2017-HCHEM-0156636
Trade Secret: N
Hazardous Material Type: Pure
Last Updated: 2017-10-23T23:57:08.000
Chemical Name: MAGNESIUM SULFATE
Common Name: MAGNESIUM SULFATE
Case Number: 7487-88-9

Record ID: DEH2002-HUPFP-102535
Permit Status: Permit Renewed
Active Permit: Y
Child Record Id: DEH2017-HCHEM-0156637
Trade Secret: N
Hazardous Material Type: Pure
Last Updated: 2017-10-23T23:57:08.000
Chemical Name: METHYL ALCOHOL
Common Name: METHYL ALCOHOL
Case Number: 67-56-1

Record ID: DEH2002-HUPFP-102535
Permit Status: Permit Renewed
Active Permit: Y
Child Record Id: DEH2017-HCHEM-0156638
Trade Secret: N
Hazardous Material Type: Pure
Last Updated: 2017-10-23T23:57:08.000
Chemical Name: NITROGEN
Common Name: NITROGEN
Case Number: 7727-37-9

Record ID: DEH2002-HUPFP-102535
Permit Status: Permit Renewed
Active Permit: Y
Child Record Id: DEH2017-HCHEM-0156639
Trade Secret: N
Hazardous Material Type: Pure
Last Updated: 2017-10-23T23:57:08.000
Chemical Name: NITROGEN
Common Name: NITROGEN
Case Number: 7727-37-9

Record ID: DEH2002-HUPFP-102535
Permit Status: Permit Renewed
Active Permit: Y
Child Record Id: DEH2017-HCHEM-0156640
Trade Secret: N
Hazardous Material Type: Pure
Last Updated: 2017-10-23T23:57:08.000
Chemical Name: OIL

U C S D MAIN CAMPUS/MAYER HALL BLDG (Continued) **S102439541**

Common Name: OIL
Case Number: 8012-95-1

Record ID: DEH2002-HUPFP-102535
Permit Status: Permit Renewed
Active Permit: Y
Child Record Id: DEH2017-HCHEM-0156641
Trade Secret: N
Hazardous Material Type: Pure
Last Updated: 2017-10-23T23:57:08.000
Chemical Name: OXYGEN
Common Name: OXYGEN
Case Number: 7782-44-7

Record ID: DEH2002-HUPFP-102535
Permit Status: Permit Renewed
Active Permit: Y
Child Record Id: DEH2017-HCHEM-0156642
Trade Secret: N
Hazardous Material Type: Pure
Last Updated: 2017-10-23T23:57:08.000
Chemical Name: POTASSIUM CHLORIDE
Common Name: POTASSIUM CHLORIDE
Case Number: 7447-40-7

Record ID: DEH2002-HUPFP-102535
Permit Status: Permit Renewed
Active Permit: Y
Child Record Id: DEH2017-HCHEM-0156643
Trade Secret: N
Hazardous Material Type: Pure
Last Updated: 2017-10-23T23:57:08.000
Chemical Name: POTASSIUM HYDROXIDE
Common Name: POTASSIUM HYDROXIDE
Case Number: 1310-58-3

Record ID: DEH2002-HUPFP-102535
Permit Status: Permit Renewed
Active Permit: Y
Child Record Id: DEH2017-HCHEM-0156644
Trade Secret: N
Hazardous Material Type: Pure
Last Updated: 2017-10-23T23:57:08.000
Chemical Name: POTASSIUM PHOSPHATE DIBASIC
Common Name: POTASSIUM PHOSPHATE DIBASIC
Case Number: 7758-11-4

Record ID: DEH2002-HUPFP-102535
Permit Status: Permit Renewed
Active Permit: Y
Child Record Id: DEH2017-HCHEM-0156645
Trade Secret: N
Hazardous Material Type: Pure
Last Updated: 2017-10-23T23:57:08.000
Chemical Name: POTASSIUM PHOSPHATE MONOBASIC
Common Name: POTASSIUM PHOSPHATE MONOBASIC
Case Number: 7778-77-0

U C S D MAIN CAMPUS/MAYER HALL BLDG (Continued) **S102439541**

Record ID: DEH2002-HUPFP-102535
Permit Status: Permit Renewed
Active Permit: Y
Child Record Id: DEH2017-HCHEM-0156646
Trade Secret: N
Hazardous Material Type: Pure
Last Updated: 2017-10-23T23:57:08.000
Chemical Name: SODIUM ACETATE, ANHYDROUS
Common Name: SODIUM ACETATE, ANHYDROUS
Case Number: 127-09-3

Record ID: DEH2002-HUPFP-102535
Permit Status: Permit Renewed
Active Permit: Y
Child Record Id: DEH2017-HCHEM-0156647
Trade Secret: N
Hazardous Material Type: Pure
Last Updated: 2017-10-23T23:57:08.000
Chemical Name: SODIUM BICARBONATE
Common Name: SODIUM BICARBONATE
Case Number: 144-55-8

Record ID: DEH2002-HUPFP-102535
Permit Status: Permit Renewed
Active Permit: Y
Child Record Id: DEH2017-HCHEM-0156648
Trade Secret: N
Hazardous Material Type: Pure
Last Updated: 2017-10-23T23:57:08.000
Chemical Name: SODIUM CARBONATE
Common Name: SODIUM CARBONATE
Case Number: 497-19-8

Record ID: DEH2002-HUPFP-102535
Permit Status: Permit Renewed
Active Permit: Y
Child Record Id: DEH2017-HCHEM-0156649
Trade Secret: N
Hazardous Material Type: Pure
Last Updated: 2017-10-23T23:57:08.000
Chemical Name: SODIUM CHLORIDE
Common Name: SODIUM CHLORIDE
Case Number: 7647-14-5

Record ID: DEH2002-HUPFP-102535
Permit Status: Permit Renewed
Active Permit: Y
Child Record Id: DEH2017-HCHEM-0156650
Trade Secret: N
Hazardous Material Type: Pure
Last Updated: 2017-10-23T23:57:08.000
Chemical Name: SODIUM HYDROXIDE
Common Name: SODIUM HYDROXIDE
Case Number: 1310-73-2

Record ID: DEH2002-HUPFP-102535
Permit Status: Permit Renewed

U C S D MAIN CAMPUS/MAYER HALL BLDG (Continued) **S102439541**

Active Permit:	Y
Child Record Id:	DEH2017-HCHEM-0156651
Trade Secret:	N
Hazardous Material Type:	Pure
Last Updated:	2017-10-23T23:57:08.000
Chemical Name:	SODIUM LAURYL SULFATE
Common Name:	SODIUM LAURYL SULFATE
Case Number:	151-21-3
Record ID:	DEH2002-HUPFP-102535
Permit Status:	Permit Renewed
Active Permit:	Y
Child Record Id:	DEH2017-HCHEM-0156652
Trade Secret:	N
Hazardous Material Type:	Pure
Last Updated:	2017-10-23T23:57:08.000
Chemical Name:	SODIUM PHOSPHATE DIBASIC
Common Name:	SODIUM PHOSPHATE DIBASIC
Case Number:	7558-79-4
Record ID:	DEH2002-HUPFP-102535
Permit Status:	Permit Renewed
Active Permit:	Y
Child Record Id:	DEH2017-HCHEM-0156653
Trade Secret:	N
Hazardous Material Type:	Pure
Last Updated:	2017-10-23T23:57:08.000
Chemical Name:	SUCROSE
Common Name:	SUCROSE
Case Number:	57-50-1
Record ID:	DEH2002-HUPFP-102535
Permit Status:	Permit Renewed
Active Permit:	Y
Child Record Id:	DEH2017-HCHEM-0156654
Trade Secret:	N
Hazardous Material Type:	Pure
Last Updated:	2017-10-23T23:57:08.000
Chemical Name:	TRIZMA BASE
Common Name:	TRIZMA BASE
Case Number:	77-86-1
Record ID:	DEH2002-HUPFP-102535
Permit Status:	Permit Renewed
Active Permit:	Y
Child Record Id:	DEH2017-HCHEM-0156655
Trade Secret:	N
Hazardous Material Type:	Pure
Last Updated:	2017-10-23T23:57:08.000
Chemical Name:	UREA
Common Name:	UREA
Case Number:	57-13-6
Record ID:	DEH2002-HUPFP-102535
Permit Status:	Permit Renewed
Active Permit:	Y
Child Record Id:	DEH2017-HCHEM-0156656

U C S D MAIN CAMPUS/MAYER HALL BLDG (Continued) **S102439541**

Trade Secret:	N
Hazardous Material Type:	Pure
Last Updated:	2017-10-23T23:57:08.000
Chemical Name:	YEAST EXTRACT
Common Name:	YEAST EXTRACT
Case Number:	8119-29-0
Record ID:	DEH2002-HUPFP-102535
Permit Status:	Permit Renewed
Active Permit:	Y
Child Record Id:	DEH2017-HCHEM-0156657
Trade Secret:	N
Hazardous Material Type:	Pure
Last Updated:	2017-10-23T23:57:08.000
Chemical Name:	DIESEL
Common Name:	DIESEL
Case Number:	68334-30-5
Record ID:	DEH2002-HUPFP-102535
Permit Status:	Permit Renewed
Active Permit:	Y
Child Record Id:	DEH2017-HCHEM-0156658
Trade Secret:	N
Hazardous Material Type:	Mixture
Last Updated:	2017-10-23T23:57:08.000
Chemical Name:	OIL
Common Name:	OIL
Case Number:	8012-95-1
Record ID:	DEH2002-HUPFP-102535
Permit Status:	Permit Renewed
Active Permit:	Y
Child Record Id:	DEH2017-HCHEM-0156659
Trade Secret:	N
Hazardous Material Type:	Pure
Last Updated:	2017-10-23T23:57:08.000
Chemical Name:	AIR COMPRESSED
Common Name:	AIR COMPRESSED
Case Number:	132259-10-0
Record ID:	DEH2002-HUPFP-102535
Permit Status:	Permit Renewed
Active Permit:	Y
Child Record Id:	DEH2017-HCHEM-0156660
Trade Secret:	N
Hazardous Material Type:	Pure
Last Updated:	2017-10-23T23:57:08.000
Chemical Name:	ARGON
Common Name:	ARGON
Case Number:	7440-37-1
Record ID:	DEH2002-HUPFP-102535
Permit Status:	Permit Renewed
Active Permit:	Y
Child Record Id:	DEH2017-HCHEM-0156661
Trade Secret:	N
Hazardous Material Type:	Pure

U C S D MAIN CAMPUS/MAYER HALL BLDG (Continued) **S102439541**

Last Updated: 2017-10-23T23:57:08.000
Chemical Name: CARBON DIOXIDE
Common Name: CARBON DIOXIDE
Case Number: 124-38-9

Record ID: DEH2002-HUPFP-102535
Permit Status: Permit Renewed
Active Permit: Y
Child Record Id: DEH2017-HCHEM-0156662
Trade Secret: N
Hazardous Material Type: Pure
Last Updated: 2017-10-23T23:57:08.000
Chemical Name: ETHYL ALCOHOL
Common Name: ETHYL ALCOHOL
Case Number: 64-17-5

Record ID: DEH2002-HUPFP-102535
Permit Status: Permit Renewed
Active Permit: Y
Child Record Id: DEH2017-HCHEM-0156663
Trade Secret: N
Hazardous Material Type: Pure
Last Updated: 2017-10-23T23:57:08.000
Chemical Name: ETHYLENEDIAMINE TETRAACETIC ACID
Common Name: ETHYLENEDIAMINE TETRAACETIC ACID
Case Number: 60-00-4

Record ID: DEH2002-HUPFP-102535
Permit Status: Permit Renewed
Active Permit: Y
Child Record Id: DEH2017-HCHEM-0156664
Trade Secret: N
Hazardous Material Type: Pure
Last Updated: 2017-10-23T23:57:08.000
Chemical Name: METHYL ALCOHOL
Common Name: METHYL ALCOHOL
Case Number: 67-56-1

Record ID: DEH2002-HUPFP-102535
Permit Status: Permit Renewed
Active Permit: Y
Child Record Id: DEH2017-HCHEM-0156665
Trade Secret: N
Hazardous Material Type: Pure
Last Updated: 2017-10-23T23:57:08.000
Chemical Name: NITROGEN
Common Name: NITROGEN
Case Number: 7727-37-9

Record ID: DEH2002-HUPFP-102535
Permit Status: Permit Renewed
Active Permit: Y
Child Record Id: DEH2017-HCHEM-0156666
Trade Secret: N
Hazardous Material Type: Pure
Last Updated: 2017-10-23T23:57:08.000
Chemical Name: OXYGEN

U C S D MAIN CAMPUS/MAYER HALL BLDG (Continued) **S102439541**

Common Name: OXYGEN
Case Number: 7782-44-7

Record ID: DEH2002-HUPFP-102535
Permit Status: Permit Renewed
Active Permit: Y
Child Record Id: DEH2017-HCHEM-0156667
Trade Secret: N
Hazardous Material Type: Pure
Last Updated: 2017-10-23T23:57:08.000
Chemical Name: OXYGEN
Common Name: OXYGEN
Case Number: 7782-44-7

Record ID: DEH2002-HUPFP-102535
Permit Status: Permit Renewed
Active Permit: Y
Child Record Id: DEH2017-HCHEM-0156668
Trade Secret: N
Hazardous Material Type: Pure
Last Updated: 2017-10-23T23:57:08.000
Chemical Name: POTASSIUM CHLORIDE
Common Name: POTASSIUM CHLORIDE
Case Number: 7447-40-7

Record ID: DEH2002-HUPFP-102535
Permit Status: Permit Renewed
Active Permit: Y
Child Record Id: DEH2017-HCHEM-0156669
Trade Secret: N
Hazardous Material Type: Pure
Last Updated: 2017-10-23T23:57:08.000
Chemical Name: POTASSIUM HYDROXIDE
Common Name: POTASSIUM HYDROXIDE
Case Number: 1310-58-3

Record ID: DEH2002-HUPFP-102535
Permit Status: Permit Renewed
Active Permit: Y
Child Record Id: DEH2017-HCHEM-0156670
Trade Secret: N
Hazardous Material Type: Pure
Last Updated: 2017-10-23T23:57:08.000
Chemical Name: SODIUM BICARBONATE
Common Name: SODIUM BICARBONATE
Case Number: 144-55-8

Record ID: DEH2002-HUPFP-102535
Permit Status: Permit Renewed
Active Permit: Y
Child Record Id: DEH2017-HCHEM-0156671
Trade Secret: N
Hazardous Material Type: Pure
Last Updated: 2017-10-23T23:57:08.000
Chemical Name: SODIUM CHLORIDE
Common Name: SODIUM CHLORIDE
Case Number: 7647-14-5

U C S D MAIN CAMPUS/MAYER HALL BLDG (Continued) **S102439541**

Record ID:	DEH2002-HUPFP-102535
Permit Status:	Permit Renewed
Active Permit:	Y
Child Record Id:	DEH2017-HCHEM-0156672
Trade Secret:	N
Hazardous Material Type:	Pure
Last Updated:	2017-10-23T23:57:08.000
Chemical Name:	SODIUM CITRATE
Common Name:	SODIUM CITRATE
Case Number:	6132-04-3

Record ID:	DEH2002-HUPFP-102535
Permit Status:	Permit Renewed
Active Permit:	Y
Child Record Id:	DEH2017-HCHEM-0156673
Trade Secret:	N
Hazardous Material Type:	Pure
Last Updated:	2017-10-23T23:57:08.000
Chemical Name:	SUCROSE
Common Name:	SUCROSE
Case Number:	57-50-1

Record ID:	DEH2002-HUPFP-102535
Permit Status:	Permit Renewed
Active Permit:	Y
Child Record Id:	DEH2017-HCHEM-0156674
Trade Secret:	N
Hazardous Material Type:	Pure
Last Updated:	2017-10-23T23:57:08.000
Chemical Name:	2-PROPANOL
Common Name:	2-PROPANOL
Case Number:	67-63-0

Record ID:	DEH2002-HUPFP-102535
Permit Status:	Permit Renewed
Active Permit:	Y
Child Record Id:	DEH2017-HCHEM-0156675
Trade Secret:	N
Hazardous Material Type:	Mixture
Last Updated:	2017-10-23T23:57:08.000
Chemical Name:	5% CARBON DIOXIDE, 21% OXYGEN, BAL AIR
Common Name:	5% CARBON DIOXIDE, 21% OXYGEN, BAL AIR
Case Number:	Not reported

Record ID:	DEH2002-HUPFP-102535
Permit Status:	Permit Renewed
Active Permit:	Y
Child Record Id:	DEH2017-HCHEM-0156676
Trade Secret:	N
Hazardous Material Type:	Pure
Last Updated:	2017-10-23T23:57:08.000
Chemical Name:	AIR COMPRESSED
Common Name:	AIR COMPRESSED
Case Number:	132259-10-0

Record ID:	DEH2002-HUPFP-102535
Permit Status:	Permit Renewed

U C S D MAIN CAMPUS/MAYER HALL BLDG (Continued) **S102439541**

Active Permit:	Y
Child Record Id:	DEH2017-HCHEM-0156677
Trade Secret:	N
Hazardous Material Type:	Pure
Last Updated:	2017-10-23T23:57:08.000
Chemical Name:	ARGON
Common Name:	ARGON
Case Number:	7440-37-1
Record ID:	DEH2002-HUPFP-102535
Permit Status:	Permit Renewed
Active Permit:	Y
Child Record Id:	DEH2017-HCHEM-0156678
Trade Secret:	N
Hazardous Material Type:	Pure
Last Updated:	2017-10-23T23:57:08.000
Chemical Name:	CARBON DIOXIDE
Common Name:	CARBON DIOXIDE
Case Number:	124-38-9
Record ID:	DEH2002-HUPFP-102535
Permit Status:	Permit Renewed
Active Permit:	Y
Child Record Id:	DEH2017-HCHEM-0156679
Trade Secret:	N
Hazardous Material Type:	Pure
Last Updated:	2017-10-23T23:57:08.000
Chemical Name:	CARBON DIOXIDE
Common Name:	CARBON DIOXIDE
Case Number:	124-38-9
Record ID:	DEH2002-HUPFP-102535
Permit Status:	Permit Renewed
Active Permit:	Y
Child Record Id:	DEH2017-HCHEM-0156680
Trade Secret:	N
Hazardous Material Type:	Mixture
Last Updated:	2017-10-23T23:57:08.000
Chemical Name:	CARBON DIOXIDE @ 0-20%; OXYGEN @ 0-21%; BALANCE NITROGEN
Common Name:	CARBON DIOXIDE @ 0-20%; OXYGEN @ 0-21%; BALANCE NITROGEN
Case Number:	Not reported
Record ID:	DEH2002-HUPFP-102535
Permit Status:	Permit Renewed
Active Permit:	Y
Child Record Id:	DEH2017-HCHEM-0156681
Trade Secret:	N
Hazardous Material Type:	Pure
Last Updated:	2017-10-23T23:57:08.000
Chemical Name:	DIESEL
Common Name:	DIESEL
Case Number:	68334-30-5
Record ID:	DEH2002-HUPFP-102535
Permit Status:	Permit Renewed
Active Permit:	Y
Child Record Id:	DEH2017-HCHEM-0156682

U C S D MAIN CAMPUS/MAYER HALL BLDG (Continued) **S102439541**

Trade Secret:	N
Hazardous Material Type:	Pure
Last Updated:	2017-10-23T23:57:08.000
Chemical Name:	DIESEL
Common Name:	DIESEL
Case Number:	68334-30-5
Record ID:	DEH2002-HUPFP-102535
Permit Status:	Permit Renewed
Active Permit:	Y
Child Record Id:	DEH2017-HCHEM-0156683
Trade Secret:	N
Hazardous Material Type:	Pure
Last Updated:	2017-10-23T23:57:08.000
Chemical Name:	ETHYL ALCOHOL
Common Name:	ETHYL ALCOHOL
Case Number:	64-17-5
Record ID:	DEH2002-HUPFP-102535
Permit Status:	Permit Renewed
Active Permit:	Y
Child Record Id:	DEH2017-HCHEM-0156684
Trade Secret:	N
Hazardous Material Type:	Pure
Last Updated:	2017-10-23T23:57:08.000
Chemical Name:	GLYCINE
Common Name:	GLYCINE
Case Number:	56-40-6
Record ID:	DEH2002-HUPFP-102535
Permit Status:	Permit Renewed
Active Permit:	Y
Child Record Id:	DEH2017-HCHEM-0156685
Trade Secret:	N
Hazardous Material Type:	Pure
Last Updated:	2017-10-23T23:57:08.000
Chemical Name:	HELIUM
Common Name:	HELIUM
Case Number:	7440-59-7
Record ID:	DEH2002-HUPFP-102535
Permit Status:	Permit Renewed
Active Permit:	Y
Child Record Id:	DEH2017-HCHEM-0156686
Trade Secret:	N
Hazardous Material Type:	Pure
Last Updated:	2017-10-23T23:57:08.000
Chemical Name:	HELIUM
Common Name:	HELIUM
Case Number:	7440-59-7
Record ID:	DEH2002-HUPFP-102535
Permit Status:	Permit Renewed
Active Permit:	Y
Child Record Id:	DEH2017-HCHEM-0156687
Trade Secret:	N
Hazardous Material Type:	Pure

U C S D MAIN CAMPUS/MAYER HALL BLDG (Continued) **S102439541**

Last Updated: 2017-10-23T23:57:08.000
Chemical Name: Hydraulic Oil
Common Name: Hydraulic Oil
Case Number: 8012-95-1

Record ID: DEH2002-HUPFP-102535
Permit Status: Permit Renewed
Active Permit: Y
Child Record Id: DEH2017-HCHEM-0156688
Trade Secret: N
Hazardous Material Type: Pure
Last Updated: 2017-10-23T23:57:08.000
Chemical Name: HYDROGEN
Common Name: HYDROGEN
Case Number: 1333-74-0

Record ID: DEH2002-HUPFP-102535
Permit Status: Permit Renewed
Active Permit: Y
Child Record Id: DEH2017-HCHEM-0156689
Trade Secret: N
Hazardous Material Type: Mixture
Last Updated: 2017-10-23T23:57:08.000
Chemical Name: LEAD ACID BATTERIES
Common Name: LEAD ACID BATTERIES
Case Number: Not reported

Record ID: DEH2002-HUPFP-102535
Permit Status: Permit Renewed
Active Permit: Y
Child Record Id: DEH2017-HCHEM-0156690
Trade Secret: N
Hazardous Material Type: Pure
Last Updated: 2017-10-23T23:57:08.000
Chemical Name: NITROGEN
Common Name: NITROGEN
Case Number: 7727-37-9

Record ID: DEH2002-HUPFP-102535
Permit Status: Permit Renewed
Active Permit: Y
Child Record Id: DEH2017-HCHEM-0156691
Trade Secret: N
Hazardous Material Type: Pure
Last Updated: 2017-10-23T23:57:08.000
Chemical Name: NITROGEN
Common Name: NITROGEN
Case Number: 7727-37-9

Record ID: DEH2002-HUPFP-102535
Permit Status: Permit Renewed
Active Permit: Y
Child Record Id: DEH2017-HCHEM-0156692
Trade Secret: N
Hazardous Material Type: Pure
Last Updated: 2017-10-23T23:57:08.000
Chemical Name: NITROGEN

U C S D MAIN CAMPUS/MAYER HALL BLDG (Continued) **S102439541**

Common Name: NITROGEN
Case Number: 7727-37-9

Record ID: DEH2002-HUPFP-102535
Permit Status: Permit Renewed
Active Permit: Y
Child Record Id: DEH2017-HCHEM-0156693
Trade Secret: N
Hazardous Material Type: Pure
Last Updated: 2017-10-23T23:57:08.000
Chemical Name: NITROGEN
Common Name: NITROGEN
Case Number: 7727-37-9

Record ID: DEH2002-HUPFP-102535
Permit Status: Permit Renewed
Active Permit: Y
Child Record Id: DEH2017-HCHEM-0156694
Trade Secret: N
Hazardous Material Type: Pure
Last Updated: 2017-10-23T23:57:08.000
Chemical Name: OIL
Common Name: OIL
Case Number: 8012-95-1

Record ID: DEH2002-HUPFP-102535
Permit Status: Permit Renewed
Active Permit: Y
Child Record Id: DEH2017-HCHEM-0156695
Trade Secret: N
Hazardous Material Type: Mixture
Last Updated: 2017-10-23T23:57:08.000
Chemical Name: OIL
Common Name: OIL
Case Number: 8012-95-1

Record ID: DEH2002-HUPFP-102535
Permit Status: Permit Renewed
Active Permit: Y
Child Record Id: DEH2017-HCHEM-0156696
Trade Secret: N
Hazardous Material Type: Pure
Last Updated: 2017-10-23T23:57:08.000
Chemical Name: PAINT
Common Name: PAINT
Case Number: 8052-41-3

Record ID: DEH2002-HUPFP-102535
Permit Status: Permit Renewed
Active Permit: Y
Child Record Id: DEH2017-HCHEM-0156697
Trade Secret: N
Hazardous Material Type: Pure
Last Updated: 2017-10-23T23:57:08.000
Chemical Name: SODIUM BICARBONATE
Common Name: SODIUM BICARBONATE
Case Number: 144-55-8

U C S D MAIN CAMPUS/MAYER HALL BLDG (Continued) **S102439541**

Record ID:	DEH2002-HUPFP-102535
Permit Status:	Permit Renewed
Active Permit:	Y
Child Record Id:	DEH2017-HCHEM-0156698
Trade Secret:	N
Hazardous Material Type:	Pure
Last Updated:	2017-10-23T23:57:08.000
Chemical Name:	SODIUM CHLORIDE
Common Name:	SODIUM CHLORIDE
Case Number:	7647-14-5

Record ID:	DEH2002-HUPFP-102535
Permit Status:	Permit Renewed
Active Permit:	Y
Child Record Id:	DEH2017-HCHEM-0156699
Trade Secret:	N
Hazardous Material Type:	Pure
Last Updated:	2017-10-23T23:57:08.000
Chemical Name:	SODIUM CITRATE
Common Name:	SODIUM CITRATE
Case Number:	6132-04-3

Record ID:	DEH2002-HUPFP-102535
Permit Status:	Permit Renewed
Active Permit:	Y
Child Record Id:	DEH2017-HCHEM-0156700
Trade Secret:	N
Hazardous Material Type:	Pure
Last Updated:	2017-10-23T23:57:08.000
Chemical Name:	SODIUM HYDROXIDE
Common Name:	SODIUM HYDROXIDE
Case Number:	1310-73-2

Record ID:	DEH2002-HUPFP-102535
Permit Status:	Permit Renewed
Active Permit:	Y
Child Record Id:	DEH2017-HCHEM-0156701
Trade Secret:	N
Hazardous Material Type:	Pure
Last Updated:	2017-10-23T23:57:08.000
Chemical Name:	SODIUM HYPOCHLORITE
Common Name:	SODIUM HYPOCHLORITE
Case Number:	10022-70-5

Record ID:	DEH2002-HUPFP-102535
Permit Status:	Permit Renewed
Active Permit:	Y
Child Record Id:	DEH2017-HCHEM-0156702
Trade Secret:	N
Hazardous Material Type:	Pure
Last Updated:	2017-10-23T23:57:08.000
Chemical Name:	SODIUM PHOSPHATE
Common Name:	SODIUM PHOSPHATE
Case Number:	7558-80-7

Record ID:	DEH2002-HUPFP-102535
Permit Status:	Permit Renewed

U C S D MAIN CAMPUS/MAYER HALL BLDG (Continued) **S102439541**

Active Permit: Y
Child Record Id: DEH2017-HCHEM-0156703
Trade Secret: N
Hazardous Material Type: Pure
Last Updated: 2017-10-23T23:57:08.000
Chemical Name: SUCROSE
Common Name: SUCROSE
Case Number: 57-50-1

Record ID: DEH2002-HUPFP-102535
Permit Status: Permit Renewed
Active Permit: Y
Child Record Id: DEH2017-HCHEM-0156704
Trade Secret: N
Hazardous Material Type: Pure
Last Updated: 2017-10-23T23:57:08.000
Chemical Name: TRIZMA BASE
Common Name: TRIZMA BASE
Case Number: 77-86-1

Record ID: DEH2002-HUPFP-102535
Permit Status: Permit Renewed
Active Permit: Y
Child Record Id: DEH2017-HCHEM-0156705
Trade Secret: N
Hazardous Material Type: Pure
Last Updated: 2017-10-23T23:57:08.000
Chemical Name: UREA
Common Name: UREA
Case Number: 57-13-6

Record ID: DEH2002-HUPFP-102535
Permit Status: Permit Renewed
Active Permit: Y
Child Record Id: DEH2017-HCHEM-0156706
Trade Secret: N
Hazardous Material Type: Pure
Last Updated: 2017-10-23T23:57:08.000
Chemical Name: VANADIUM SULFATE OXIDE IN WATER
Common Name: VANADIUM SULFATE OXIDE IN WATER
Case Number: Not reported

Record ID: DEH2002-HUPFP-102535
Permit Status: Permit Renewed
Active Permit: Y
Child Record Id: DEH2017-HCHEM-0156707
Trade Secret: N
Hazardous Material Type: Pure
Last Updated: 2017-10-23T23:57:08.000
Chemical Name: XENON
Common Name: XENON
Case Number: 7440-63-3

Record ID: DEH2002-HUPFP-102535
Permit Status: Permit Renewed
Active Permit: Y
Child Record Id: DEH2017-HCHEM-0156708

U C S D MAIN CAMPUS/MAYER HALL BLDG (Continued) **S102439541**

Trade Secret:	N
Hazardous Material Type:	Pure
Last Updated:	2017-10-23T23:57:08.000
Chemical Name:	GASOLINE
Common Name:	GASOLINE
Case Number:	86290-81-5
Record ID:	DEH2002-HUPFP-102535
Permit Status:	Permit Renewed
Active Permit:	Y
Child Record Id:	DEH2017-HCHEM-0156709
Trade Secret:	N
Hazardous Material Type:	Mixture
Last Updated:	2017-10-23T23:57:08.000
Chemical Name:	OIL
Common Name:	OIL
Case Number:	8012-95-1
Record ID:	DEH2002-HUPFP-102535
Permit Status:	Permit Renewed
Active Permit:	Y
Child Record Id:	DEH2017-HCHEM-0156710
Trade Secret:	N
Hazardous Material Type:	Pure
Last Updated:	2017-10-23T23:57:08.000
Chemical Name:	AIR COMPRESSED
Common Name:	AIR COMPRESSED
Case Number:	132259-10-0
Record ID:	DEH2002-HUPFP-102535
Permit Status:	Permit Renewed
Active Permit:	Y
Child Record Id:	DEH2017-HCHEM-0156711
Trade Secret:	N
Hazardous Material Type:	Pure
Last Updated:	2017-10-23T23:57:08.000
Chemical Name:	NITROGEN
Common Name:	NITROGEN
Case Number:	7727-37-9
Record ID:	DEH2002-HUPFP-102535
Permit Status:	Permit Renewed
Active Permit:	Y
Child Record Id:	DEH2017-HCHEM-0156712
Trade Secret:	N
Hazardous Material Type:	Mixture
Last Updated:	2017-10-23T23:57:08.000
Chemical Name:	OIL
Common Name:	OIL
Case Number:	8012-95-1
Record ID:	DEH2002-HUPFP-102535
Permit Status:	Permit Renewed
Active Permit:	Y
Child Record Id:	DEH2017-HCHEM-0156713
Trade Secret:	N
Hazardous Material Type:	Pure

U C S D MAIN CAMPUS/MAYER HALL BLDG (Continued) **S102439541**

Last Updated: 2017-10-23T23:57:08.000
Chemical Name: POLYURETHANE
Common Name: POLYURETHANE
Case Number: 65916-86-1

Record ID: DEH2002-HUPFP-102535
Permit Status: Permit Renewed
Active Permit: Y
Child Record Id: DEH2017-HCHEM-0156714
Trade Secret: N
Hazardous Material Type: Pure
Last Updated: 2017-10-23T23:57:08.000
Chemical Name: ARGON
Common Name: ARGON
Case Number: 7440-37-1

Record ID: DEH2002-HUPFP-102535
Permit Status: Permit Renewed
Active Permit: Y
Child Record Id: DEH2017-HCHEM-0156715
Trade Secret: N
Hazardous Material Type: Pure
Last Updated: 2017-10-23T23:57:08.000
Chemical Name: CARBON DIOXIDE
Common Name: CARBON DIOXIDE
Case Number: 124-38-9

Record ID: DEH2002-HUPFP-102535
Permit Status: Permit Renewed
Active Permit: Y
Child Record Id: DEH2017-HCHEM-0156716
Trade Secret: N
Hazardous Material Type: Pure
Last Updated: 2017-10-23T23:57:08.000
Chemical Name: MINERAL OIL
Common Name: MINERAL OIL
Case Number: 8012-95-1

Record ID: DEH2002-HUPFP-102535
Permit Status: Permit Renewed
Active Permit: Y
Child Record Id: DEH2017-HCHEM-0156717
Trade Secret: N
Hazardous Material Type: Pure
Last Updated: 2017-10-23T23:57:08.000
Chemical Name: PROPANE
Common Name: PROPANE
Case Number: 74-98-6

Record ID: DEH2002-HUPFP-102535
Permit Status: Permit Renewed
Active Permit: Y
Child Record Id: DEH2017-HCHEM-0156718
Trade Secret: N
Hazardous Material Type: Pure
Last Updated: 2017-10-23T23:57:08.000
Chemical Name: ARGON

U C S D MAIN CAMPUS/MAYER HALL BLDG (Continued) **S102439541**

Common Name: ARGON
Case Number: 7440-37-1

Record ID: DEH2002-HUPFP-102535
Permit Status: Permit Renewed
Active Permit: Y
Child Record Id: DEH2017-HCHEM-0156719
Trade Secret: N
Hazardous Material Type: Pure
Last Updated: 2017-10-23T23:57:08.000
Chemical Name: CARBON DIOXIDE
Common Name: CARBON DIOXIDE
Case Number: 124-38-9

Record ID: DEH2002-HUPFP-102535
Permit Status: Permit Renewed
Active Permit: Y
Child Record Id: DEH2017-HCHEM-0156720
Trade Secret: N
Hazardous Material Type: Pure
Last Updated: 2017-10-23T23:57:08.000
Chemical Name: Dielectric Oil
Common Name: Mineral Oil
Case Number: 8012-95-1

Record ID: DEH2002-HUPFP-102535
Permit Status: Permit Renewed
Active Permit: Y
Child Record Id: DEH2017-HCHEM-0156721
Trade Secret: N
Hazardous Material Type: Pure
Last Updated: 2017-10-23T23:57:08.000
Chemical Name: Dielectric Oil
Common Name: Mineral Oil
Case Number: 8012-95-1

Record ID: DEH2002-HUPFP-102535
Permit Status: Permit Renewed
Active Permit: Y
Child Record Id: DEH2017-HCHEM-0156722
Trade Secret: N
Hazardous Material Type: Mixture
Last Updated: 2017-10-23T23:57:08.000
Chemical Name: OIL
Common Name: OIL
Case Number: 8012-95-1

Record ID: DEH2002-HUPFP-102535
Permit Status: Permit Renewed
Active Permit: Y
Child Record Id: DEH2017-HCHEM-0156723
Trade Secret: N
Hazardous Material Type: Pure
Last Updated: 2017-10-23T23:57:08.000
Chemical Name: ARGON
Common Name: ARGON
Case Number: 13994-71-3

U C S D MAIN CAMPUS/MAYER HALL BLDG (Continued) **S102439541**

Record ID:	DEH2002-HUPFP-102535
Permit Status:	Permit Renewed
Active Permit:	Y
Child Record Id:	DEH2017-HCHEM-0156724
Trade Secret:	N
Hazardous Material Type:	Pure
Last Updated:	2017-10-23T23:57:08.000
Chemical Name:	ETHYL ALCOHOL
Common Name:	ETHYL ALCOHOL
Case Number:	64-17-5

Record ID:	DEH2002-HUPFP-102535
Permit Status:	Permit Renewed
Active Permit:	Y
Child Record Id:	DEH2017-HCHEM-0156725
Trade Secret:	N
Hazardous Material Type:	Pure
Last Updated:	2017-10-23T23:57:08.000
Chemical Name:	FORMALDEHYDE
Common Name:	FORMALDEHYDE
Case Number:	50-00-0

Record ID:	DEH2002-HUPFP-102535
Permit Status:	Permit Renewed
Active Permit:	Y
Child Record Id:	DEH2017-HCHEM-0156726
Trade Secret:	N
Hazardous Material Type:	Pure
Last Updated:	2017-10-23T23:57:08.000
Chemical Name:	NITROGEN
Common Name:	NITROGEN
Case Number:	7727-37-9

Record ID:	DEH2002-HUPFP-102535
Permit Status:	Permit Renewed
Active Permit:	Y
Child Record Id:	DEH2017-HCHEM-0156755
Trade Secret:	N
Hazardous Material Type:	Pure
Last Updated:	2017-10-23T23:57:08.000
Chemical Name:	AIR COMPRESSED
Common Name:	AIR COMPRESSED
Case Number:	132259-10-0

Record ID:	DEH2002-HUPFP-102535
Permit Status:	Permit Renewed
Active Permit:	Y
Child Record Id:	DEH2017-HCHEM-0156756
Trade Secret:	N
Hazardous Material Type:	Pure
Last Updated:	2017-10-23T23:57:08.000
Chemical Name:	AIR COMPRESSED
Common Name:	AIR COMPRESSED
Case Number:	132259-10-0

Record ID:	DEH2002-HUPFP-102535
Permit Status:	Permit Renewed

U C S D MAIN CAMPUS/MAYER HALL BLDG (Continued) **S102439541**

Active Permit: Y
Child Record Id: DEH2017-HCHEM-0156757
Trade Secret: N
Hazardous Material Type: Pure
Last Updated: 2017-10-23T23:57:08.000
Chemical Name: AIRx 44 ACE
Common Name: AIRx 44 ACE
Case Number: Not reported

Record ID: DEH2002-HUPFP-102535
Permit Status: Permit Renewed
Active Permit: Y
Child Record Id: DEH2017-HCHEM-0156758
Trade Secret: N
Hazardous Material Type: Pure
Last Updated: 2017-10-23T23:57:08.000
Chemical Name: AMMONIA
Common Name: AMMONIA
Case Number: 7664-41-7

Record ID: DEH2002-HUPFP-102535
Permit Status: Permit Renewed
Active Permit: Y
Child Record Id: DEH2017-HCHEM-0156759
Trade Secret: N
Hazardous Material Type: Pure
Last Updated: 2017-10-23T23:57:08.000
Chemical Name: AMMONIUM HYDROXIDE
Common Name: AMMONIUM HYDROXIDE
Case Number: 1336-21-6

Record ID: DEH2002-HUPFP-102535
Permit Status: Permit Renewed
Active Permit: Y
Child Record Id: DEH2017-HCHEM-0156760
Trade Secret: N
Hazardous Material Type: Pure
Last Updated: 2017-10-23T23:57:08.000
Chemical Name: AMMONIUM SULFATE
Common Name: AMMONIUM SULFATE
Case Number: 7783-20-2

Record ID: DEH2002-HUPFP-102535
Permit Status: Permit Renewed
Active Permit: Y
Child Record Id: DEH2017-HCHEM-0156761
Trade Secret: N
Hazardous Material Type: Pure
Last Updated: 2017-10-23T23:57:08.000
Chemical Name: ARGON
Common Name: ARGON
Case Number: 7440-37-1

Record ID: DEH2002-HUPFP-102535
Permit Status: Permit Renewed
Active Permit: Y
Child Record Id: DEH2017-HCHEM-0156762

U C S D MAIN CAMPUS/MAYER HALL BLDG (Continued) **S102439541**

Trade Secret: N
Hazardous Material Type: Pure
Last Updated: 2017-10-23T23:57:08.000
Chemical Name: ARGON
Common Name: ARGON
Case Number: 7440-37-1

Record ID: DEH2002-HUPFP-102535
Permit Status: Permit Renewed
Active Permit: Y
Child Record Id: DEH2017-HCHEM-0156763
Trade Secret: N
Hazardous Material Type: Mixture
Last Updated: 2017-10-23T23:57:08.000
Chemical Name: BLOOD GAS MIXTURE
Common Name: BLOOD GAS MIXTURE
Case Number: Not reported

Record ID: DEH2002-HUPFP-102535
Permit Status: Permit Renewed
Active Permit: Y
Child Record Id: DEH2017-HCHEM-0156764
Trade Secret: N
Hazardous Material Type: Pure
Last Updated: 2017-10-23T23:57:08.000
Chemical Name: BORIC ACID
Common Name: BORIC ACID
Case Number: 11113-50-1

Record ID: DEH2002-HUPFP-102535
Permit Status: Permit Renewed
Active Permit: Y
Child Record Id: DEH2017-HCHEM-0156765
Trade Secret: N
Hazardous Material Type: Pure
Last Updated: 2017-10-23T23:57:08.000
Chemical Name: CALCIUM CHLORIDE
Common Name: CALCIUM CHLORIDE
Case Number: 10043-52-4

Record ID: DEH2002-HUPFP-102535
Permit Status: Permit Renewed
Active Permit: Y
Child Record Id: DEH2017-HCHEM-0156766
Trade Secret: N
Hazardous Material Type: Pure
Last Updated: 2017-10-23T23:57:08.000
Chemical Name: CALCIUM SULFATE
Common Name: CALCIUM SULFATE
Case Number: 7778-18-9

Record ID: DEH2002-HUPFP-102535
Permit Status: Permit Renewed
Active Permit: Y
Child Record Id: DEH2017-HCHEM-0156767
Trade Secret: N
Hazardous Material Type: Pure

U C S D MAIN CAMPUS/MAYER HALL BLDG (Continued) **S102439541**

Last Updated: 2017-10-23T23:57:08.000
Chemical Name: CARBON DIOXIDE
Common Name: CARBON DIOXIDE
Case Number: 124-38-9

Record ID: DEH2002-HUPFP-102535
Permit Status: Permit Renewed
Active Permit: Y
Child Record Id: DEH2017-HCHEM-0156768
Trade Secret: N
Hazardous Material Type: Pure
Last Updated: 2017-10-23T23:57:08.000
Chemical Name: CARBON DIOXIDE
Common Name: CARBON DIOXIDE
Case Number: 124-38-9

Record ID: DEH2002-HUPFP-102535
Permit Status: Permit Renewed
Active Permit: Y
Child Record Id: DEH2017-HCHEM-0156769
Trade Secret: N
Hazardous Material Type: Mixture
Last Updated: 2017-10-23T23:57:08.000
Chemical Name: CARBON DIOXIDE @ 0-20%; OXYGEN @ 0-21%; BALANCE NITROGEN
Common Name: CARBON DIOXIDE @ 0-20%; OXYGEN @ 0-21%; BALANCE NITROGEN
Case Number: Not reported

Record ID: DEH2002-HUPFP-102535
Permit Status: Permit Renewed
Active Permit: Y
Child Record Id: DEH2017-HCHEM-0156770
Trade Secret: N
Hazardous Material Type: Mixture
Last Updated: 2017-10-23T23:57:08.000
Chemical Name: CARBON DIOXIDE @ 5%; BALANCE OXYGEN
Common Name: CARBON DIOXIDE @ 5%; BALANCE OXYGEN
Case Number: Not reported

Record ID: DEH2002-HUPFP-102535
Permit Status: Permit Renewed
Active Permit: Y
Child Record Id: DEH2017-HCHEM-0156771
Trade Secret: N
Hazardous Material Type: Pure
Last Updated: 2017-10-23T23:57:08.000
Chemical Name: CHLOROFORM
Common Name: CHLOROFORM
Case Number: 67-66-3

Record ID: DEH2002-HUPFP-102535
Permit Status: Permit Renewed
Active Permit: Y
Child Record Id: DEH2017-HCHEM-0156772
Trade Secret: N
Hazardous Material Type: Pure
Last Updated: 2017-10-23T23:57:08.000
Chemical Name: CITRIC ACID

U C S D MAIN CAMPUS/MAYER HALL BLDG (Continued) **S102439541**

Common Name: CITRIC ACID
Case Number: 77-92-9

Record ID: DEH2002-HUPFP-102535
Permit Status: Permit Renewed
Active Permit: Y
Child Record Id: DEH2017-HCHEM-0156773
Trade Secret: N
Hazardous Material Type: Pure
Last Updated: 2017-10-23T23:57:08.000
Chemical Name: D(+)-GLUCOSE ANHYDROUS
Common Name: D(+)-GLUCOSE ANHYDROUS
Case Number: 50-99-7

Record ID: DEH2002-HUPFP-102535
Permit Status: Permit Renewed
Active Permit: Y
Child Record Id: DEH2017-HCHEM-0156774
Trade Secret: N
Hazardous Material Type: Pure
Last Updated: 2017-10-23T23:57:08.000
Chemical Name: DICHLOROMETHANE
Common Name: DICHLOROMETHANE
Case Number: 75-09-2

Record ID: DEH2002-HUPFP-102535
Permit Status: Permit Renewed
Active Permit: Y
Child Record Id: DEH2017-HCHEM-0156775
Trade Secret: N
Hazardous Material Type: Pure
Last Updated: 2017-10-23T23:57:08.000
Chemical Name: DIESEL
Common Name: DIESEL
Case Number: 68334-30-5

Record ID: DEH2002-HUPFP-102535
Permit Status: Permit Renewed
Active Permit: Y
Child Record Id: DEH2017-HCHEM-0156776
Trade Secret: N
Hazardous Material Type: Pure
Last Updated: 2017-10-23T23:57:08.000
Chemical Name: DIESEL
Common Name: DIESEL
Case Number: 68334-30-5

Record ID: DEH2002-HUPFP-102535
Permit Status: Permit Renewed
Active Permit: Y
Child Record Id: DEH2017-HCHEM-0156777
Trade Secret: N
Hazardous Material Type: Pure
Last Updated: 2017-10-23T23:57:08.000
Chemical Name: DIETHANOLAMINE
Common Name: DIETHANOLAMINE
Case Number: 111-42-2

U C S D MAIN CAMPUS/MAYER HALL BLDG (Continued) **S102439541**

Record ID:	DEH2002-HUPFP-102535
Permit Status:	Permit Renewed
Active Permit:	Y
Child Record Id:	DEH2017-HCHEM-0156778
Trade Secret:	N
Hazardous Material Type:	Pure
Last Updated:	2017-10-23T23:57:08.000
Chemical Name:	DIMETHYL SULFOXIDE
Common Name:	DIMETHYL SULFOXIDE
Case Number:	67-68-5

Record ID:	DEH2002-HUPFP-102535
Permit Status:	Permit Renewed
Active Permit:	Y
Child Record Id:	DEH2017-HCHEM-0156779
Trade Secret:	N
Hazardous Material Type:	Pure
Last Updated:	2017-10-23T23:57:08.000
Chemical Name:	ENVIRO-KLEEN
Common Name:	ENVIRO-KLEEN
Case Number:	Not reported

Record ID:	DEH2002-HUPFP-102535
Permit Status:	Permit Renewed
Active Permit:	Y
Child Record Id:	DEH2017-HCHEM-0156780
Trade Secret:	N
Hazardous Material Type:	Pure
Last Updated:	2017-10-23T23:57:08.000
Chemical Name:	ETHYL ACETATE
Common Name:	ETHYL ACETATE
Case Number:	141-78-6

Record ID:	DEH2002-HUPFP-102535
Permit Status:	Permit Renewed
Active Permit:	Y
Child Record Id:	DEH2017-HCHEM-0156781
Trade Secret:	N
Hazardous Material Type:	Pure
Last Updated:	2017-10-23T23:57:08.000
Chemical Name:	ETHYL ALCOHOL
Common Name:	ETHYL ALCOHOL
Case Number:	64-17-5

Record ID:	DEH2002-HUPFP-102535
Permit Status:	Permit Renewed
Active Permit:	Y
Child Record Id:	DEH2017-HCHEM-0156782
Trade Secret:	N
Hazardous Material Type:	Pure
Last Updated:	2017-10-23T23:57:08.000
Chemical Name:	ETHYL ALCOHOL
Common Name:	ETHYL ALCOHOL
Case Number:	64-17-5

Record ID:	DEH2002-HUPFP-102535
Permit Status:	Permit Renewed

U C S D MAIN CAMPUS/MAYER HALL BLDG (Continued) **S102439541**

Active Permit:	Y
Child Record Id:	DEH2017-HCHEM-0156783
Trade Secret:	N
Hazardous Material Type:	Pure
Last Updated:	2017-10-23T23:57:08.000
Chemical Name:	ETHYLENEDIAMINE TETRAACETIC ACID
Common Name:	ETHYLENEDIAMINE TETRAACETIC ACID
Case Number:	60-00-4
Record ID:	DEH2002-HUPFP-102535
Permit Status:	Permit Renewed
Active Permit:	Y
Child Record Id:	DEH2017-HCHEM-0156784
Trade Secret:	N
Hazardous Material Type:	Pure
Last Updated:	2017-10-23T23:57:08.000
Chemical Name:	FORMALDEHYDE
Common Name:	FORMALDEHYDE
Case Number:	50-00-0
Record ID:	DEH2002-HUPFP-102535
Permit Status:	Permit Renewed
Active Permit:	Y
Child Record Id:	DEH2017-HCHEM-0156785
Trade Secret:	N
Hazardous Material Type:	Pure
Last Updated:	2017-10-23T23:57:08.000
Chemical Name:	GLYCERIN
Common Name:	GLYCERIN
Case Number:	56-81-5
Record ID:	DEH2002-HUPFP-102535
Permit Status:	Permit Renewed
Active Permit:	Y
Child Record Id:	DEH2017-HCHEM-0156786
Trade Secret:	N
Hazardous Material Type:	Pure
Last Updated:	2017-10-23T23:57:08.000
Chemical Name:	GLYCINE
Common Name:	GLYCINE
Case Number:	56-40-6
Record ID:	DEH2002-HUPFP-102535
Permit Status:	Permit Renewed
Active Permit:	Y
Child Record Id:	DEH2017-HCHEM-0156787
Trade Secret:	N
Hazardous Material Type:	Pure
Last Updated:	2017-10-23T23:57:08.000
Chemical Name:	GUANIDINE HYDROCHLORIDE
Common Name:	GUANIDINE HYDROCHLORIDE
Case Number:	50-01-1
Record ID:	DEH2002-HUPFP-102535
Permit Status:	Permit Renewed
Active Permit:	Y
Child Record Id:	DEH2017-HCHEM-0156788

U C S D MAIN CAMPUS/MAYER HALL BLDG (Continued) **S102439541**

Trade Secret:	N
Hazardous Material Type:	Pure
Last Updated:	2017-10-23T23:57:08.000
Chemical Name:	HELIUM
Common Name:	HELIUM
Case Number:	7440-59-7
Record ID:	DEH2002-HUPFP-102535
Permit Status:	Permit Renewed
Active Permit:	Y
Child Record Id:	DEH2017-HCHEM-0156789
Trade Secret:	N
Hazardous Material Type:	Pure
Last Updated:	2017-10-23T23:57:08.000
Chemical Name:	HELIUM
Common Name:	HELIUM
Case Number:	7440-59-7
Record ID:	DEH2002-HUPFP-102535
Permit Status:	Permit Renewed
Active Permit:	Y
Child Record Id:	DEH2017-HCHEM-0156790
Trade Secret:	N
Hazardous Material Type:	Pure
Last Updated:	2017-10-23T23:57:08.000
Chemical Name:	HEXANE
Common Name:	HEXANE
Case Number:	73513-42-5
Record ID:	DEH2002-HUPFP-102535
Permit Status:	Permit Renewed
Active Permit:	Y
Child Record Id:	DEH2017-HCHEM-0156791
Trade Secret:	N
Hazardous Material Type:	Pure
Last Updated:	2017-10-23T23:57:08.000
Chemical Name:	Hydraulic Oil
Common Name:	Hydraulic Oil
Case Number:	8012-95-1
Record ID:	DEH2002-HUPFP-102535
Permit Status:	Permit Renewed
Active Permit:	Y
Child Record Id:	DEH2017-HCHEM-0156792
Trade Secret:	N
Hazardous Material Type:	Pure
Last Updated:	2017-10-23T23:57:08.000
Chemical Name:	HYDROCHLORIC ACID
Common Name:	HYDROCHLORIC ACID
Case Number:	7647-01-0
Record ID:	DEH2002-HUPFP-102535
Permit Status:	Permit Renewed
Active Permit:	Y
Child Record Id:	DEH2017-HCHEM-0156793
Trade Secret:	N
Hazardous Material Type:	Pure

U C S D MAIN CAMPUS/MAYER HALL BLDG (Continued) **S102439541**

Last Updated: 2017-10-23T23:57:08.000
Chemical Name: HYDROGEN
Common Name: HYDROGEN
Case Number: 1333-74-0

Record ID: DEH2002-HUPFP-102535
Permit Status: Permit Renewed
Active Permit: Y
Child Record Id: DEH2017-HCHEM-0156794
Trade Secret: N
Hazardous Material Type: Mixture
Last Updated: 2017-10-23T23:57:08.000
Chemical Name: HYDROGEN @ < 10%; BALANCE ARGON
Common Name: HYDROGEN @ < 10%; BALANCE ARGON
Case Number: Not reported

Record ID: DEH2002-HUPFP-102535
Permit Status: Permit Renewed
Active Permit: Y
Child Record Id: DEH2017-HCHEM-0156795
Trade Secret: N
Hazardous Material Type: Pure
Last Updated: 2017-10-23T23:57:08.000
Chemical Name: MAGNESIUM SULFATE
Common Name: MAGNESIUM SULFATE
Case Number: 7487-88-9

Record ID: DEH2002-HUPFP-102535
Permit Status: Permit Renewed
Active Permit: Y
Child Record Id: DEH2017-HCHEM-0156796
Trade Secret: N
Hazardous Material Type: Pure
Last Updated: 2017-10-23T23:57:08.000
Chemical Name: METHANE
Common Name: METHANE
Case Number: 74-82-8

Record ID: DEH2002-HUPFP-102535
Permit Status: Permit Renewed
Active Permit: Y
Child Record Id: DEH2017-HCHEM-0156797
Trade Secret: N
Hazardous Material Type: Pure
Last Updated: 2017-10-23T23:57:08.000
Chemical Name: METHYL ALCOHOL
Common Name: METHYL ALCOHOL
Case Number: 67-56-1

Record ID: DEH2002-HUPFP-102535
Permit Status: Permit Renewed
Active Permit: Y
Child Record Id: DEH2017-HCHEM-0156798
Trade Secret: N
Hazardous Material Type: Pure
Last Updated: 2017-10-23T23:57:08.000
Chemical Name: N,N-DIMETHYLFORMAMIDE

U C S D MAIN CAMPUS/MAYER HALL BLDG (Continued) **S102439541**

Common Name: N,N-DIMETHYLFORMAMIDE
Case Number: 68-12-2

Record ID: DEH2002-HUPFP-102535
Permit Status: Permit Renewed
Active Permit: Y
Child Record Id: DEH2017-HCHEM-0156799
Trade Secret: N
Hazardous Material Type: Pure
Last Updated: 2017-10-23T23:57:08.000
Chemical Name: NITROGEN
Common Name: NITROGEN
Case Number: 7727-37-9

Record ID: DEH2002-HUPFP-102535
Permit Status: Permit Renewed
Active Permit: Y
Child Record Id: DEH2017-HCHEM-0156800
Trade Secret: N
Hazardous Material Type: Pure
Last Updated: 2017-10-23T23:57:08.000
Chemical Name: NITROGEN
Common Name: NITROGEN
Case Number: 7727-37-9

Record ID: DEH2002-HUPFP-102535
Permit Status: Permit Renewed
Active Permit: Y
Child Record Id: DEH2017-HCHEM-0156801
Trade Secret: N
Hazardous Material Type: Pure
Last Updated: 2017-10-23T23:57:08.000
Chemical Name: NITROGEN
Common Name: NITROGEN
Case Number: 7727-37-9

Record ID: DEH2002-HUPFP-102535
Permit Status: Permit Renewed
Active Permit: Y
Child Record Id: DEH2017-HCHEM-0156802
Trade Secret: N
Hazardous Material Type: Pure
Last Updated: 2017-10-23T23:57:08.000
Chemical Name: NITROGEN
Common Name: NITROGEN
Case Number: 7727-37-9

Record ID: DEH2002-HUPFP-102535
Permit Status: Permit Renewed
Active Permit: Y
Child Record Id: DEH2017-HCHEM-0156803
Trade Secret: N
Hazardous Material Type: Pure
Last Updated: 2017-10-23T23:57:08.000
Chemical Name: OCTYLPHENOXYPOLYETHOXY ETHANOL
Common Name: OCTYLPHENOXYPOLYETHOXY ETHANOL
Case Number: 9002-93-1

U C S D MAIN CAMPUS/MAYER HALL BLDG (Continued) **S102439541**

Record ID:	DEH2002-HUPFP-102535
Permit Status:	Permit Renewed
Active Permit:	Y
Child Record Id:	DEH2017-HCHEM-0156804
Trade Secret:	N
Hazardous Material Type:	Mixture
Last Updated:	2017-10-23T23:57:08.000
Chemical Name:	OIL
Common Name:	OIL
Case Number:	8012-95-1

Record ID:	DEH2002-HUPFP-102535
Permit Status:	Permit Renewed
Active Permit:	Y
Child Record Id:	DEH2017-HCHEM-0156805
Trade Secret:	N
Hazardous Material Type:	Pure
Last Updated:	2017-10-23T23:57:08.000
Chemical Name:	OXYGEN
Common Name:	OXYGEN
Case Number:	7782-44-7

Record ID:	DEH2002-HUPFP-102535
Permit Status:	Permit Renewed
Active Permit:	Y
Child Record Id:	DEH2017-HCHEM-0156806
Trade Secret:	N
Hazardous Material Type:	Pure
Last Updated:	2017-10-23T23:57:08.000
Chemical Name:	OXYGEN
Common Name:	OXYGEN
Case Number:	7782-44-7

Record ID:	DEH2002-HUPFP-102535
Permit Status:	Permit Renewed
Active Permit:	Y
Child Record Id:	DEH2017-HCHEM-0156807
Trade Secret:	N
Hazardous Material Type:	Pure
Last Updated:	2017-10-23T23:57:08.000
Chemical Name:	PARAFORMALDEHYDE
Common Name:	PARAFORMALDEHYDE
Case Number:	30525-89-4

Record ID:	DEH2002-HUPFP-102535
Permit Status:	Permit Renewed
Active Permit:	Y
Child Record Id:	DEH2017-HCHEM-0156808
Trade Secret:	N
Hazardous Material Type:	Pure
Last Updated:	2017-10-23T23:57:08.000
Chemical Name:	PHOSPHORIC ACID
Common Name:	PHOSPHORIC ACID
Case Number:	7664-38-2

Record ID:	DEH2002-HUPFP-102535
Permit Status:	Permit Renewed

U C S D MAIN CAMPUS/MAYER HALL BLDG (Continued) **S102439541**

Active Permit: Y
Child Record Id: DEH2017-HCHEM-0156809
Trade Secret: N
Hazardous Material Type: Pure
Last Updated: 2017-10-23T23:57:08.000
Chemical Name: POLY(ETHYLENE GYLCOL)
Common Name: POLY(ETHYLENE GYLCOL)
Case Number: 25322-68-3

Record ID: DEH2002-HUPFP-102535
Permit Status: Permit Renewed
Active Permit: Y
Child Record Id: DEH2017-HCHEM-0156810
Trade Secret: N
Hazardous Material Type: Pure
Last Updated: 2017-10-23T23:57:08.000
Chemical Name: POTASSIUM CHLORIDE
Common Name: POTASSIUM CHLORIDE
Case Number: 7447-40-7

Record ID: DEH2002-HUPFP-102535
Permit Status: Permit Renewed
Active Permit: Y
Child Record Id: DEH2017-HCHEM-0156811
Trade Secret: N
Hazardous Material Type: Pure
Last Updated: 2017-10-23T23:57:08.000
Chemical Name: POTASSIUM HYDROXIDE
Common Name: POTASSIUM HYDROXIDE
Case Number: 1310-58-3

Record ID: DEH2002-HUPFP-102535
Permit Status: Permit Renewed
Active Permit: Y
Child Record Id: DEH2017-HCHEM-0156812
Trade Secret: N
Hazardous Material Type: Pure
Last Updated: 2017-10-23T23:57:08.000
Chemical Name: POTASSIUM PHOSPHATE DIBASIC
Common Name: POTASSIUM PHOSPHATE DIBASIC
Case Number: 7758-11-4

Record ID: DEH2002-HUPFP-102535
Permit Status: Permit Renewed
Active Permit: Y
Child Record Id: DEH2017-HCHEM-0156813
Trade Secret: N
Hazardous Material Type: Pure
Last Updated: 2017-10-23T23:57:08.000
Chemical Name: POTASSIUM PHOSPHATE MONOBASIC
Common Name: POTASSIUM PHOSPHATE MONOBASIC
Case Number: 7778-77-0

Record ID: DEH2002-HUPFP-102535
Permit Status: Permit Renewed
Active Permit: Y
Child Record Id: DEH2017-HCHEM-0156814

U C S D MAIN CAMPUS/MAYER HALL BLDG (Continued) **S102439541**

Trade Secret: N
Hazardous Material Type: Pure
Last Updated: 2017-10-23T23:57:08.000
Chemical Name: SECONDARLY ALCOHOL ETHOXYLATE
Common Name: SECONDARLY ALCOHOL ETHOXYLATE
Case Number: 84133-50-6

Record ID: DEH2002-HUPFP-102535
Permit Status: Permit Renewed
Active Permit: Y
Child Record Id: DEH2017-HCHEM-0156815
Trade Secret: N
Hazardous Material Type: Pure
Last Updated: 2017-10-23T23:57:08.000
Chemical Name: SODIUM ACETATE, ANHYDROUS
Common Name: SODIUM ACETATE, ANHYDROUS
Case Number: 127-09-3

Record ID: DEH2002-HUPFP-102535
Permit Status: Permit Renewed
Active Permit: Y
Child Record Id: DEH2017-HCHEM-0156816
Trade Secret: N
Hazardous Material Type: Pure
Last Updated: 2017-10-23T23:57:08.000
Chemical Name: SODIUM BICARBONATE
Common Name: SODIUM BICARBONATE
Case Number: 144-55-8

Record ID: DEH2002-HUPFP-102535
Permit Status: Permit Renewed
Active Permit: Y
Child Record Id: DEH2017-HCHEM-0156817
Trade Secret: N
Hazardous Material Type: Pure
Last Updated: 2017-10-23T23:57:08.000
Chemical Name: SODIUM CARBONATE
Common Name: SODIUM CARBONATE
Case Number: 497-19-8

Record ID: DEH2002-HUPFP-102535
Permit Status: Permit Renewed
Active Permit: Y
Child Record Id: DEH2017-HCHEM-0156818
Trade Secret: N
Hazardous Material Type: Pure
Last Updated: 2017-10-23T23:57:08.000
Chemical Name: SODIUM CHLORIDE
Common Name: SODIUM CHLORIDE
Case Number: 7647-14-5

Record ID: DEH2002-HUPFP-102535
Permit Status: Permit Renewed
Active Permit: Y
Child Record Id: DEH2017-HCHEM-0156819
Trade Secret: N
Hazardous Material Type: Pure

U C S D MAIN CAMPUS/MAYER HALL BLDG (Continued) **S102439541**

Last Updated: 2017-10-23T23:57:08.000
Chemical Name: SODIUM CITRATE
Common Name: SODIUM CITRATE
Case Number: 6132-04-3

Record ID: DEH2002-HUPFP-102535
Permit Status: Permit Renewed
Active Permit: Y
Child Record Id: DEH2017-HCHEM-0156820
Trade Secret: N
Hazardous Material Type: Pure
Last Updated: 2017-10-23T23:57:08.000
Chemical Name: SODIUM HYDROXIDE
Common Name: SODIUM HYDROXIDE
Case Number: 1310-73-2

Record ID: DEH2002-HUPFP-102535
Permit Status: Permit Renewed
Active Permit: Y
Child Record Id: DEH2017-HCHEM-0156821
Trade Secret: N
Hazardous Material Type: Pure
Last Updated: 2017-10-23T23:57:08.000
Chemical Name: SODIUM HYDROXIDE
Common Name: SODIUM HYDROXIDE
Case Number: 1310-73-2

Record ID: DEH2002-HUPFP-102535
Permit Status: Permit Renewed
Active Permit: Y
Child Record Id: DEH2017-HCHEM-0156822
Trade Secret: N
Hazardous Material Type: Pure
Last Updated: 2017-10-23T23:57:08.000
Chemical Name: SODIUM HYPOCHLORITE
Common Name: SODIUM HYPOCHLORITE
Case Number: 10022-70-5

Record ID: DEH2002-HUPFP-102535
Permit Status: Permit Renewed
Active Permit: Y
Child Record Id: DEH2017-HCHEM-0156823
Trade Secret: N
Hazardous Material Type: Pure
Last Updated: 2017-10-23T23:57:08.000
Chemical Name: SODIUM LAURYL SULFATE
Common Name: SODIUM LAURYL SULFATE
Case Number: 151-21-3

Record ID: DEH2002-HUPFP-102535
Permit Status: Permit Renewed
Active Permit: Y
Child Record Id: DEH2017-HCHEM-0156824
Trade Secret: N
Hazardous Material Type: Pure
Last Updated: 2017-10-23T23:57:08.000
Chemical Name: SODIUM PHOSPHATE

U C S D MAIN CAMPUS/MAYER HALL BLDG (Continued) **S102439541**

Common Name: SODIUM PHOSPHATE
Case Number: 7558-80-7

Record ID: DEH2002-HUPFP-102535
Permit Status: Permit Renewed
Active Permit: Y
Child Record Id: DEH2017-HCHEM-0156825
Trade Secret: N
Hazardous Material Type: Pure
Last Updated: 2017-10-23T23:57:08.000
Chemical Name: SODIUM PHOSPHATE DIBASIC
Common Name: SODIUM PHOSPHATE DIBASIC
Case Number: 7558-79-4

Record ID: DEH2002-HUPFP-102535
Permit Status: Permit Renewed
Active Permit: Y
Child Record Id: DEH2017-HCHEM-0156826
Trade Secret: N
Hazardous Material Type: Pure
Last Updated: 2017-10-23T23:57:08.000
Chemical Name: SODIUM PHOSPHATE MONOBASIC
Common Name: SODIUM PHOSPHATE MONOBASIC
Case Number: 10049-21-5

Record ID: DEH2002-HUPFP-102535
Permit Status: Permit Renewed
Active Permit: Y
Child Record Id: DEH2017-HCHEM-0156827
Trade Secret: N
Hazardous Material Type: Pure
Last Updated: 2017-10-23T23:57:08.000
Chemical Name: SUCROSE
Common Name: SUCROSE
Case Number: 57-50-1

Record ID: DEH2002-HUPFP-102535
Permit Status: Permit Renewed
Active Permit: Y
Child Record Id: DEH2017-HCHEM-0156828
Trade Secret: N
Hazardous Material Type: Pure
Last Updated: 2017-10-23T23:57:08.000
Chemical Name: TETRABUTYLAMMONIUM DIHYDROGEN PHOSPHATE
Common Name: TETRABUTYLAMMONIUM DIHYDROGEN PHOSPHATE
Case Number: 5574-97-0

Record ID: DEH2002-HUPFP-102535
Permit Status: Permit Renewed
Active Permit: Y
Child Record Id: DEH2017-HCHEM-0156829
Trade Secret: N
Hazardous Material Type: Pure
Last Updated: 2017-10-23T23:57:08.000
Chemical Name: TRIZMA BASE
Common Name: TRIZMA BASE
Case Number: 77-86-1

U C S D MAIN CAMPUS/MAYER HALL BLDG (Continued) **S102439541**

Record ID: DEH2002-HUPFP-102535
Permit Status: Permit Renewed
Active Permit: Y
Child Record Id: DEH2017-HCHEM-0156830
Trade Secret: N
Hazardous Material Type: Pure
Last Updated: 2017-10-23T23:57:08.000
Chemical Name: TRIZMA HYDROCHLORIDE
Common Name: TRIZMA HYDROCHLORIDE
Case Number: 1185-53-1

Record ID: DEH2002-HUPFP-102535
Permit Status: Permit Renewed
Active Permit: Y
Child Record Id: DEH2017-HCHEM-0156831
Trade Secret: N
Hazardous Material Type: Pure
Last Updated: 2017-10-23T23:57:08.000
Chemical Name: UREA
Common Name: UREA
Case Number: 57-13-6

Record ID: DEH2002-HUPFP-102535
Permit Status: Permit Renewed
Active Permit: Y
Child Record Id: DEH2017-HCHEM-0156832
Trade Secret: N
Hazardous Material Type: Pure
Last Updated: 2017-10-23T23:57:08.000
Chemical Name: YEAST EXTRACT
Common Name: YEAST EXTRACT
Case Number: 8119-29-0

Record ID: DEH2002-HUPFP-102535
Permit Status: Permit Renewed
Active Permit: Y
Child Record Id: DEH2017-HCHEM-0156833
Trade Secret: N
Hazardous Material Type: Mixture
Last Updated: 2017-10-23T23:57:08.000
Chemical Name: BOILER WATER TREATMENT SOLUTION
Common Name: BOILER WATER TREATMENT SOLUTION
Case Number: Not reported

Record ID: DEH2002-HUPFP-102535
Permit Status: Permit Renewed
Active Permit: Y
Child Record Id: DEH2017-HCHEM-0156834
Trade Secret: N
Hazardous Material Type: Pure
Last Updated: 2017-10-23T23:57:08.000
Chemical Name: BOILER WATER TREATMENT SOLUTION
Common Name: BOILER WATER TREATMENT SOLUTION
Case Number: Not reported

Record ID: DEH2002-HUPFP-102535
Permit Status: Permit Renewed

U C S D MAIN CAMPUS/MAYER HALL BLDG (Continued) **S102439541**

Active Permit: Y
Child Record Id: DEH2017-HCHEM-0156835
Trade Secret: N
Hazardous Material Type: Pure
Last Updated: 2017-10-23T23:57:08.000
Chemical Name: CALCIUM SULFATE
Common Name: CALCIUM SULFATE
Case Number: 7778-18-9

Record ID: DEH2002-HUPFP-102535
Permit Status: Permit Renewed
Active Permit: Y
Child Record Id: DEH2017-HCHEM-0156836
Trade Secret: N
Hazardous Material Type: Pure
Last Updated: 2017-10-23T23:57:08.000
Chemical Name: DIESEL
Common Name: DIESEL
Case Number: 68334-30-5

Record ID: DEH2002-HUPFP-102535
Permit Status: Permit Renewed
Active Permit: Y
Child Record Id: DEH2017-HCHEM-0156837
Trade Secret: N
Hazardous Material Type: Pure
Last Updated: 2017-10-23T23:57:08.000
Chemical Name: DIESEL
Common Name: DIESEL
Case Number: 68334-30-5

Record ID: DEH2002-HUPFP-102535
Permit Status: Permit Renewed
Active Permit: Y
Child Record Id: DEH2017-HCHEM-0156838
Trade Secret: N
Hazardous Material Type: Pure
Last Updated: 2017-10-23T23:57:08.000
Chemical Name: Hydraulic Oil
Common Name: Hydraulic Oil
Case Number: 8012-95-1

Record ID: DEH2002-HUPFP-102535
Permit Status: Permit Renewed
Active Permit: Y
Child Record Id: DEH2017-HCHEM-0156839
Trade Secret: N
Hazardous Material Type: Pure
Last Updated: 2017-10-23T23:57:08.000
Chemical Name: NITROGEN
Common Name: NITROGEN
Case Number: 7727-37-9

Record ID: DEH2002-HUPFP-102535
Permit Status: Permit Renewed
Active Permit: Y
Child Record Id: DEH2017-HCHEM-0156840

U C S D MAIN CAMPUS/MAYER HALL BLDG (Continued) **S102439541**

Trade Secret: N
Hazardous Material Type: Mixture
Last Updated: 2017-10-23T23:57:08.000
Chemical Name: OIL
Common Name: OIL
Case Number: 8012-95-1

Record ID: DEH2002-HUPFP-102535
Permit Status: Permit Renewed
Active Permit: Y
Child Record Id: DEH2017-HCHEM-0156841
Trade Secret: N
Hazardous Material Type: Pure
Last Updated: 2017-10-23T23:57:08.000
Chemical Name: RH-997M
Common Name: RH-997M
Case Number: Not reported

Record ID: DEH2002-HUPFP-102535
Permit Status: Permit Renewed
Active Permit: Y
Child Record Id: DEH2017-HCHEM-0156842
Trade Secret: N
Hazardous Material Type: Pure
Last Updated: 2017-10-23T23:57:08.000
Chemical Name: SODIUM CHLORIDE
Common Name: SODIUM CHLORIDE
Case Number: 7647-14-5

Record ID: DEH2002-HUPFP-102535
Permit Status: Permit Renewed
Active Permit: Y
Child Record Id: DEH2017-HCHEM-0156843
Trade Secret: N
Hazardous Material Type: Pure
Last Updated: 2017-10-23T23:57:08.000
Chemical Name: SODIUM HYDROXIDE
Common Name: SODIUM HYDROXIDE
Case Number: 1310-73-2

Record ID: DEH2002-HUPFP-102535
Permit Status: Permit Renewed
Active Permit: Y
Child Record Id: DEH2017-HCHEM-0156844
Trade Secret: N
Hazardous Material Type: Pure
Last Updated: 2017-10-23T23:57:08.000
Chemical Name: ETHYL ALCOHOL
Common Name: ETHYL ALCOHOL
Case Number: 64-17-5

Record ID: DEH2002-HUPFP-102535
Permit Status: Permit Renewed
Active Permit: Y
Child Record Id: DEH2017-HCHEM-0156845
Trade Secret: N
Hazardous Material Type: Pure

U C S D MAIN CAMPUS/MAYER HALL BLDG (Continued) **S102439541**

Last Updated:	2017-10-23T23:57:08.000
Chemical Name:	Hydraulic Oil
Common Name:	Hydraulic Oil
Case Number:	8012-95-1
Record ID:	DEH2002-HUPFP-102535
Permit Status:	Permit Renewed
Active Permit:	Y
Child Record Id:	DEH2017-HCHEM-0156846
Trade Secret:	N
Hazardous Material Type:	Mixture
Last Updated:	2017-10-23T23:57:08.000
Chemical Name:	OIL
Common Name:	OIL
Case Number:	8012-95-1
Record ID:	DEH2002-HUPFP-102535
Permit Status:	Permit Renewed
Active Permit:	Y
Child Record Id:	DEH2017-HCHEM-0156847
Trade Secret:	N
Hazardous Material Type:	Pure
Last Updated:	2017-10-23T23:57:08.000
Chemical Name:	SODIUM CHLORIDE
Common Name:	SODIUM CHLORIDE
Case Number:	7647-14-5
Record ID:	DEH2002-HUPFP-102535
Permit Status:	Permit Renewed
Active Permit:	Y
Child Record Id:	DEH2017-HCHEM-0156848
Trade Secret:	N
Hazardous Material Type:	Pure
Last Updated:	2017-10-23T23:57:08.000
Chemical Name:	SUCROSE
Common Name:	SUCROSE
Case Number:	57-50-1
Record ID:	DEH2002-HUPFP-102535
Permit Status:	Permit Renewed
Active Permit:	Y
Child Record Id:	DEH2017-HCHEM-0156849
Trade Secret:	N
Hazardous Material Type:	Pure
Last Updated:	2017-10-23T23:57:08.000
Chemical Name:	Dielectric Oil
Common Name:	Mineral Oil
Case Number:	8012-95-1
Record ID:	DEH2002-HUPFP-102535
Permit Status:	Permit Renewed
Active Permit:	Y
Child Record Id:	DEH2017-HCHEM-0156850
Trade Secret:	N
Hazardous Material Type:	Mixture
Last Updated:	2017-10-23T23:57:08.000
Chemical Name:	OIL

U C S D MAIN CAMPUS/MAYER HALL BLDG (Continued) **S102439541**

Common Name: OIL
Case Number: 8012-95-1

Record ID: DEH2002-HUPFP-102535
Permit Status: Permit Renewed
Active Permit: Y
Child Record Id: DEH2017-HCHEM-0156851
Trade Secret: N
Hazardous Material Type: Pure
Last Updated: 2017-10-23T23:57:08.000
Chemical Name: 1-BUTANOL
Common Name: 1-BUTANOL
Case Number: 71-36-3

Record ID: DEH2002-HUPFP-102535
Permit Status: Permit Renewed
Active Permit: Y
Child Record Id: DEH2017-HCHEM-0156852
Trade Secret: N
Hazardous Material Type: Pure
Last Updated: 2017-10-23T23:57:08.000
Chemical Name: 2-METHYL BUTANE
Common Name: 2-METHYL BUTANE
Case Number: 78-78-4

Record ID: DEH2002-HUPFP-102535
Permit Status: Permit Renewed
Active Permit: Y
Child Record Id: DEH2017-HCHEM-0156853
Trade Secret: N
Hazardous Material Type: Pure
Last Updated: 2017-10-23T23:57:08.000
Chemical Name: 2-PROPANOL
Common Name: 2-PROPANOL
Case Number: 67-63-0

Record ID: DEH2002-HUPFP-102535
Permit Status: Permit Renewed
Active Permit: Y
Child Record Id: DEH2017-HCHEM-0156854
Trade Secret: N
Hazardous Material Type: Pure
Last Updated: 2017-10-23T23:57:08.000
Chemical Name: 4-NONYLPHENYL-POLYETHYLENE GLYCOL
Common Name: 4-NONYLPHENYL-POLYETHYLENE GLYCOL
Case Number: 9016-45-9

Record ID: DEH2002-HUPFP-102535
Permit Status: Permit Renewed
Active Permit: Y
Child Record Id: DEH2017-HCHEM-0156855
Trade Secret: N
Hazardous Material Type: Pure
Last Updated: 2017-10-23T23:57:08.000
Chemical Name: ACETIC ACID
Common Name: ACETIC ACID
Case Number: 64-19-7

U C S D MAIN CAMPUS/MAYER HALL BLDG (Continued) **S102439541**

Record ID:	DEH2002-HUPFP-102535
Permit Status:	Permit Renewed
Active Permit:	Y
Child Record Id:	DEH2017-HCHEM-0156856
Trade Secret:	N
Hazardous Material Type:	Pure
Last Updated:	2017-10-23T23:57:08.000
Chemical Name:	ACETONE
Common Name:	ACETONE
Case Number:	67-64-1

Record ID:	DEH2002-HUPFP-102535
Permit Status:	Permit Renewed
Active Permit:	Y
Child Record Id:	DEH2017-HCHEM-0156857
Trade Secret:	N
Hazardous Material Type:	Pure
Last Updated:	2017-10-23T23:57:08.000
Chemical Name:	ACETONITRILE
Common Name:	ACETONITRILE
Case Number:	75-05-8

Record ID:	DEH2002-HUPFP-102535
Permit Status:	Permit Renewed
Active Permit:	Y
Child Record Id:	DEH2017-HCHEM-0156858
Trade Secret:	N
Hazardous Material Type:	Pure
Last Updated:	2017-10-23T23:57:08.000
Chemical Name:	ACIDULATE
Common Name:	ACIDULATE
Case Number:	68607-87-4

Record ID:	DEH2002-HUPFP-102535
Permit Status:	Permit Renewed
Active Permit:	Y
Child Record Id:	DEH2017-HCHEM-0156859
Trade Secret:	N
Hazardous Material Type:	Pure
Last Updated:	2017-10-23T23:57:08.000
Chemical Name:	AGAR
Common Name:	AGAR
Case Number:	9002-18-0

Record ID:	DEH2002-HUPFP-102535
Permit Status:	Permit Renewed
Active Permit:	Y
Child Record Id:	DEH2017-HCHEM-0156860
Trade Secret:	N
Hazardous Material Type:	Pure
Last Updated:	2017-10-23T23:57:08.000
Chemical Name:	AIR COMPRESSED
Common Name:	AIR COMPRESSED
Case Number:	132259-10-0

Record ID:	DEH2002-HUPFP-102535
Permit Status:	Permit Renewed

U C S D MAIN CAMPUS/MAYER HALL BLDG (Continued) **S102439541**

Active Permit: Y
Child Record Id: DEH2017-HCHEM-0156861
Trade Secret: N
Hazardous Material Type: Pure
Last Updated: 2017-10-23T23:57:08.000
Chemical Name: AIRx 44 ACE
Common Name: AIRx 44 ACE
Case Number: Not reported

Record ID: DEH2002-HUPFP-102535
Permit Status: Permit Renewed
Active Permit: Y
Child Record Id: DEH2017-HCHEM-0156862
Trade Secret: N
Hazardous Material Type: Pure
Last Updated: 2017-10-23T23:57:08.000
Chemical Name: AMMONIUM SULFATE
Common Name: AMMONIUM SULFATE
Case Number: 7783-20-2

Record ID: DEH2002-HUPFP-102535
Permit Status: Permit Renewed
Active Permit: Y
Child Record Id: DEH2017-HCHEM-0156863
Trade Secret: N
Hazardous Material Type: Pure
Last Updated: 2017-10-23T23:57:08.000
Chemical Name: ARGON
Common Name: ARGON
Case Number: 7440-37-1

Record ID: DEH2002-HUPFP-102535
Permit Status: Permit Renewed
Active Permit: Y
Child Record Id: DEH2017-HCHEM-0156864
Trade Secret: N
Hazardous Material Type: Pure
Last Updated: 2017-10-23T23:57:08.000
Chemical Name: ARGON
Common Name: ARGON
Case Number: 7440-37-1

Record ID: DEH2002-HUPFP-102535
Permit Status: Permit Renewed
Active Permit: Y
Child Record Id: DEH2017-HCHEM-0156865
Trade Secret: N
Hazardous Material Type: Pure
Last Updated: 2017-10-23T23:57:08.000
Chemical Name: BORIC ACID
Common Name: BORIC ACID
Case Number: 11113-50-1

Record ID: DEH2002-HUPFP-102535
Permit Status: Permit Renewed
Active Permit: Y
Child Record Id: DEH2017-HCHEM-0156866

U C S D MAIN CAMPUS/MAYER HALL BLDG (Continued) **S102439541**

Trade Secret:	N
Hazardous Material Type:	Pure
Last Updated:	2017-10-23T23:57:08.000
Chemical Name:	CALCIUM CHLORIDE
Common Name:	CALCIUM CHLORIDE
Case Number:	10043-52-4
Record ID:	DEH2002-HUPFP-102535
Permit Status:	Permit Renewed
Active Permit:	Y
Child Record Id:	DEH2017-HCHEM-0156867
Trade Secret:	N
Hazardous Material Type:	Pure
Last Updated:	2017-10-23T23:57:08.000
Chemical Name:	CALCIUM SULFATE
Common Name:	CALCIUM SULFATE
Case Number:	7778-18-9
Record ID:	DEH2002-HUPFP-102535
Permit Status:	Permit Renewed
Active Permit:	Y
Child Record Id:	DEH2017-HCHEM-0156868
Trade Secret:	N
Hazardous Material Type:	Pure
Last Updated:	2017-10-23T23:57:08.000
Chemical Name:	CARBON DIOXIDE
Common Name:	CARBON DIOXIDE
Case Number:	124-38-9
Record ID:	DEH2002-HUPFP-102535
Permit Status:	Permit Renewed
Active Permit:	Y
Child Record Id:	DEH2017-HCHEM-0156869
Trade Secret:	N
Hazardous Material Type:	Pure
Last Updated:	2017-10-23T23:57:08.000
Chemical Name:	CARBON DIOXIDE
Common Name:	CARBON DIOXIDE
Case Number:	124-38-9
Record ID:	DEH2002-HUPFP-102535
Permit Status:	Permit Renewed
Active Permit:	Y
Child Record Id:	DEH2017-HCHEM-0156870
Trade Secret:	N
Hazardous Material Type:	Mixture
Last Updated:	2017-10-23T23:57:08.000
Chemical Name:	CARBON DIOXIDE @ 0-20%; OXYGEN @ 0-21%; BALANCE NITROGEN
Common Name:	CARBON DIOXIDE @ 0-20%; OXYGEN @ 0-21%; BALANCE NITROGEN
Case Number:	Not reported
Record ID:	DEH2002-HUPFP-102535
Permit Status:	Permit Renewed
Active Permit:	Y
Child Record Id:	DEH2017-HCHEM-0156871
Trade Secret:	N
Hazardous Material Type:	Mixture

U C S D MAIN CAMPUS/MAYER HALL BLDG (Continued) **S102439541**

Last Updated: 2017-10-23T23:57:08.000
Chemical Name: CARBON DIOXIDE @ 0-20%; OXYGEN @ 0-21%; BALANCE NITROGEN
Common Name: CARBON DIOXIDE @ 0-20%; OXYGEN @ 0-21%; BALANCE NITROGEN
Case Number: Not reported

Record ID: DEH2002-HUPFP-102535
Permit Status: Permit Renewed
Active Permit: Y
Child Record Id: DEH2017-HCHEM-0156872
Trade Secret: N
Hazardous Material Type: Mixture
Last Updated: 2017-10-23T23:57:08.000
Chemical Name: CARBON DIOXIDE @ 5%, HYDROGEN @ 10%; BAL NITROGEN
Common Name: CARBON DIOXIDE @ 5%, HYDROGEN @ 10%; BAL NITROGEN
Case Number: Not reported

Record ID: DEH2002-HUPFP-102535
Permit Status: Permit Renewed
Active Permit: Y
Child Record Id: DEH2017-HCHEM-0156873
Trade Secret: N
Hazardous Material Type: Mixture
Last Updated: 2017-10-23T23:57:08.000
Chemical Name: CARBON DIOXIDE @ 5%; BAL NITROGEN
Common Name: CARBON DIOXIDE @ 5%; BAL NITROGEN
Case Number: Not reported

Record ID: DEH2002-HUPFP-102535
Permit Status: Permit Renewed
Active Permit: Y
Child Record Id: DEH2017-HCHEM-0156874
Trade Secret: N
Hazardous Material Type: Mixture
Last Updated: 2017-10-23T23:57:08.000
Chemical Name: CARBON DIOXIDE @ 5%; BAL OXYGEN
Common Name: CARBON DIOXIDE @ 5%; BAL OXYGEN
Case Number: Not reported

Record ID: DEH2002-HUPFP-102535
Permit Status: Permit Renewed
Active Permit: Y
Child Record Id: DEH2017-HCHEM-0156875
Trade Secret: N
Hazardous Material Type: Mixture
Last Updated: 2017-10-23T23:57:08.000
Chemical Name: CARBON DIOXIDE @ 5%; BALANCE OXYGEN
Common Name: CARBON DIOXIDE @ 5%; BALANCE OXYGEN
Case Number: Not reported

Record ID: DEH2002-HUPFP-102535
Permit Status: Permit Renewed
Active Permit: Y
Child Record Id: DEH2017-HCHEM-0156876
Trade Secret: N
Hazardous Material Type: Pure
Last Updated: 2017-10-23T23:57:08.000
Chemical Name: CHLOROFORM

U C S D MAIN CAMPUS/MAYER HALL BLDG (Continued) **S102439541**

Common Name: CHLOROFORM
Case Number: 67-66-3

Record ID: DEH2002-HUPFP-102535
Permit Status: Permit Renewed
Active Permit: Y
Child Record Id: DEH2017-HCHEM-0156877
Trade Secret: N
Hazardous Material Type: Pure
Last Updated: 2017-10-23T23:57:08.000
Chemical Name: CITRIC ACID
Common Name: CITRIC ACID
Case Number: 77-92-9

Record ID: DEH2002-HUPFP-102535
Permit Status: Permit Renewed
Active Permit: Y
Child Record Id: DEH2017-HCHEM-0156878
Trade Secret: N
Hazardous Material Type: Pure
Last Updated: 2017-10-23T23:57:08.000
Chemical Name: D(+)-GLUCOSE ANHYDROUS
Common Name: D(+)-GLUCOSE ANHYDROUS
Case Number: 50-99-7

Record ID: DEH2002-HUPFP-102535
Permit Status: Permit Renewed
Active Permit: Y
Child Record Id: DEH2017-HCHEM-0156879
Trade Secret: N
Hazardous Material Type: Pure
Last Updated: 2017-10-23T23:57:08.000
Chemical Name: Dielectric Oil
Common Name: Mineral Oil
Case Number: 8012-95-1

Record ID: DEH2002-HUPFP-102535
Permit Status: Permit Renewed
Active Permit: Y
Child Record Id: DEH2017-HCHEM-0156880
Trade Secret: N
Hazardous Material Type: Pure
Last Updated: 2017-10-23T23:57:08.000
Chemical Name: DIESEL
Common Name: DIESEL
Case Number: 68334-30-5

Record ID: DEH2002-HUPFP-102535
Permit Status: Permit Renewed
Active Permit: Y
Child Record Id: DEH2017-HCHEM-0156881
Trade Secret: N
Hazardous Material Type: Pure
Last Updated: 2017-10-23T23:57:08.000
Chemical Name: DIESEL
Common Name: DIESEL
Case Number: 68334-30-5

U C S D MAIN CAMPUS/MAYER HALL BLDG (Continued) **S102439541**

Record ID:	DEH2002-HUPFP-102535
Permit Status:	Permit Renewed
Active Permit:	Y
Child Record Id:	DEH2017-HCHEM-0156882
Trade Secret:	N
Hazardous Material Type:	Pure
Last Updated:	2017-10-23T23:57:08.000
Chemical Name:	ENVIRO-KLEEN
Common Name:	ENVIRO-KLEEN
Case Number:	Not reported

Record ID:	DEH2002-HUPFP-102535
Permit Status:	Permit Renewed
Active Permit:	Y
Child Record Id:	DEH2017-HCHEM-0156883
Trade Secret:	N
Hazardous Material Type:	Pure
Last Updated:	2017-10-23T23:57:08.000
Chemical Name:	ETHYL ACETATE
Common Name:	ETHYL ACETATE
Case Number:	141-78-6

Record ID:	DEH2002-HUPFP-102535
Permit Status:	Permit Renewed
Active Permit:	Y
Child Record Id:	DEH2017-HCHEM-0156884
Trade Secret:	N
Hazardous Material Type:	Pure
Last Updated:	2017-10-23T23:57:08.000
Chemical Name:	ETHYL ALCOHOL
Common Name:	ETHYL ALCOHOL
Case Number:	64-17-5

Record ID:	DEH2002-HUPFP-102535
Permit Status:	Permit Renewed
Active Permit:	Y
Child Record Id:	DEH2017-HCHEM-0156885
Trade Secret:	N
Hazardous Material Type:	Pure
Last Updated:	2017-10-23T23:57:08.000
Chemical Name:	ETHYL ALCOHOL
Common Name:	ETHYL ALCOHOL
Case Number:	64-17-5

Record ID:	DEH2002-HUPFP-102535
Permit Status:	Permit Renewed
Active Permit:	Y
Child Record Id:	DEH2017-HCHEM-0156886
Trade Secret:	N
Hazardous Material Type:	Pure
Last Updated:	2017-10-23T23:57:08.000
Chemical Name:	ETHYL ALCOHOL
Common Name:	ETHYL ALCOHOL
Case Number:	64-17-5

Record ID:	DEH2002-HUPFP-102535
Permit Status:	Permit Renewed

U C S D MAIN CAMPUS/MAYER HALL BLDG (Continued) **S102439541**

Active Permit:	Y
Child Record Id:	DEH2017-HCHEM-0156887
Trade Secret:	N
Hazardous Material Type:	Pure
Last Updated:	2017-10-23T23:57:08.000
Chemical Name:	ETHYLENEDIAMINE TETRAACETIC ACID
Common Name:	ETHYLENEDIAMINE TETRAACETIC ACID
Case Number:	60-00-4

Record ID:	DEH2002-HUPFP-102535
Permit Status:	Permit Renewed
Active Permit:	Y
Child Record Id:	DEH2017-HCHEM-0156888
Trade Secret:	N
Hazardous Material Type:	Pure
Last Updated:	2017-10-23T23:57:08.000
Chemical Name:	FORMALDEHYDE
Common Name:	FORMALDEHYDE
Case Number:	50-00-0

Record ID:	DEH2002-HUPFP-102535
Permit Status:	Permit Renewed
Active Permit:	Y
Child Record Id:	DEH2017-HCHEM-0156889
Trade Secret:	N
Hazardous Material Type:	Pure
Last Updated:	2017-10-23T23:57:08.000
Chemical Name:	FORMALDEHYDE
Common Name:	FORMALDEHYDE
Case Number:	50-00-0

Record ID:	DEH2002-HUPFP-102535
Permit Status:	Permit Renewed
Active Permit:	Y
Child Record Id:	DEH2017-HCHEM-0156890
Trade Secret:	N
Hazardous Material Type:	Pure
Last Updated:	2017-10-23T23:57:08.000
Chemical Name:	GLYCERIN
Common Name:	GLYCERIN
Case Number:	56-81-5

Record ID:	DEH2002-HUPFP-102535
Permit Status:	Permit Renewed
Active Permit:	Y
Child Record Id:	DEH2017-HCHEM-0156891
Trade Secret:	N
Hazardous Material Type:	Pure
Last Updated:	2017-10-23T23:57:08.000
Chemical Name:	GLYCINE
Common Name:	GLYCINE
Case Number:	56-40-6

Record ID:	DEH2002-HUPFP-102535
Permit Status:	Permit Renewed
Active Permit:	Y
Child Record Id:	DEH2017-HCHEM-0156892

U C S D MAIN CAMPUS/MAYER HALL BLDG (Continued) **S102439541**

Trade Secret: N
Hazardous Material Type: Pure
Last Updated: 2017-10-23T23:57:08.000
Chemical Name: GUANIDINE HYDROCHLORIDE
Common Name: GUANIDINE HYDROCHLORIDE
Case Number: 50-01-1

Record ID: DEH2002-HUPFP-102535
Permit Status: Permit Renewed
Active Permit: Y
Child Record Id: DEH2017-HCHEM-0156893
Trade Secret: N
Hazardous Material Type: Pure
Last Updated: 2017-10-23T23:57:08.000
Chemical Name: HELIUM
Common Name: HELIUM
Case Number: 7440-59-7

Record ID: DEH2002-HUPFP-102535
Permit Status: Permit Renewed
Active Permit: Y
Child Record Id: DEH2017-HCHEM-0156894
Trade Secret: N
Hazardous Material Type: Pure
Last Updated: 2017-10-23T23:57:08.000
Chemical Name: HELIUM
Common Name: HELIUM
Case Number: 7440-59-7

Record ID: DEH2002-HUPFP-102535
Permit Status: Permit Renewed
Active Permit: Y
Child Record Id: DEH2017-HCHEM-0156895
Trade Secret: N
Hazardous Material Type: Pure
Last Updated: 2017-10-23T23:57:08.000
Chemical Name: HYDROCHLORIC ACID
Common Name: HYDROCHLORIC ACID
Case Number: 7647-01-0

Record ID: DEH2002-HUPFP-102535
Permit Status: Permit Renewed
Active Permit: Y
Child Record Id: DEH2017-HCHEM-0156896
Trade Secret: N
Hazardous Material Type: Pure
Last Updated: 2017-10-23T23:57:08.000
Chemical Name: HYDROGEN
Common Name: HYDROGEN
Case Number: 1333-74-0

Record ID: DEH2002-HUPFP-102535
Permit Status: Permit Renewed
Active Permit: Y
Child Record Id: DEH2017-HCHEM-0156897
Trade Secret: N
Hazardous Material Type: Pure

U C S D MAIN CAMPUS/MAYER HALL BLDG (Continued) **S102439541**

Last Updated: 2017-10-23T23:57:08.000
Chemical Name: HYDROGEN CHLORIDE
Common Name: HYDROGEN CHLORIDE
Case Number: 7647-01-0

Record ID: DEH2002-HUPFP-102535
Permit Status: Permit Renewed
Active Permit: Y
Child Record Id: DEH2017-HCHEM-0156898
Trade Secret: N
Hazardous Material Type: Pure
Last Updated: 2017-10-23T23:57:08.000
Chemical Name: MAGNESIUM SULFATE
Common Name: MAGNESIUM SULFATE
Case Number: 7487-88-9

Record ID: DEH2002-HUPFP-102535
Permit Status: Permit Renewed
Active Permit: Y
Child Record Id: DEH2017-HCHEM-0156899
Trade Secret: N
Hazardous Material Type: Pure
Last Updated: 2017-10-23T23:57:08.000
Chemical Name: METHANE
Common Name: METHANE
Case Number: 74-82-8

Record ID: DEH2002-HUPFP-102535
Permit Status: Permit Renewed
Active Permit: Y
Child Record Id: DEH2017-HCHEM-0156900
Trade Secret: N
Hazardous Material Type: Pure
Last Updated: 2017-10-23T23:57:08.000
Chemical Name: METHYL ALCOHOL
Common Name: METHYL ALCOHOL
Case Number: 67-56-1

Record ID: DEH2002-HUPFP-102535
Permit Status: Permit Renewed
Active Permit: Y
Child Record Id: DEH2017-HCHEM-0156901
Trade Secret: N
Hazardous Material Type: Pure
Last Updated: 2017-10-23T23:57:08.000
Chemical Name: METHYL ALCOHOL
Common Name: METHYL ALCOHOL
Case Number: 67-56-1

Record ID: DEH2002-HUPFP-102535
Permit Status: Permit Renewed
Active Permit: Y
Child Record Id: DEH2017-HCHEM-0156902
Trade Secret: N
Hazardous Material Type: Pure
Last Updated: 2017-10-23T23:57:08.000
Chemical Name: NITROGEN

U C S D MAIN CAMPUS/MAYER HALL BLDG (Continued) **S102439541**

Common Name: NITROGEN
Case Number: 7727-37-9

Record ID: DEH2002-HUPFP-102535
Permit Status: Permit Renewed
Active Permit: Y
Child Record Id: DEH2017-HCHEM-0156903
Trade Secret: N
Hazardous Material Type: Pure
Last Updated: 2017-10-23T23:57:08.000
Chemical Name: NITROGEN
Common Name: NITROGEN
Case Number: 7727-37-9

Record ID: DEH2002-HUPFP-102535
Permit Status: Permit Renewed
Active Permit: Y
Child Record Id: DEH2017-HCHEM-0156904
Trade Secret: N
Hazardous Material Type: Pure
Last Updated: 2017-10-23T23:57:08.000
Chemical Name: NITROGEN
Common Name: NITROGEN
Case Number: 7727-37-9

Record ID: DEH2002-HUPFP-102535
Permit Status: Permit Renewed
Active Permit: Y
Child Record Id: DEH2017-HCHEM-0156905
Trade Secret: N
Hazardous Material Type: Pure
Last Updated: 2017-10-23T23:57:08.000
Chemical Name: NITROGEN
Common Name: NITROGEN
Case Number: 7727-37-9

Record ID: DEH2002-HUPFP-102535
Permit Status: Permit Renewed
Active Permit: Y
Child Record Id: DEH2017-HCHEM-0156906
Trade Secret: N
Hazardous Material Type: Pure
Last Updated: 2017-10-23T23:57:08.000
Chemical Name: Nitrous Oxide
Common Name: Nitrous Oxide
Case Number: 10024-97-2

Record ID: DEH2002-HUPFP-102535
Permit Status: Permit Renewed
Active Permit: Y
Child Record Id: DEH2017-HCHEM-0156907
Trade Secret: N
Hazardous Material Type: Mixture
Last Updated: 2017-10-23T23:57:08.000
Chemical Name: OIL
Common Name: OIL
Case Number: 8012-95-1

U C S D MAIN CAMPUS/MAYER HALL BLDG (Continued) **S102439541**

Record ID:	DEH2002-HUPFP-102535
Permit Status:	Permit Renewed
Active Permit:	Y
Child Record Id:	DEH2017-HCHEM-0156908
Trade Secret:	N
Hazardous Material Type:	Pure
Last Updated:	2017-10-23T23:57:08.000
Chemical Name:	OXYGEN
Common Name:	OXYGEN
Case Number:	7782-44-7

Record ID:	DEH2002-HUPFP-102535
Permit Status:	Permit Renewed
Active Permit:	Y
Child Record Id:	DEH2017-HCHEM-0156909
Trade Secret:	N
Hazardous Material Type:	Pure
Last Updated:	2017-10-23T23:57:08.000
Chemical Name:	PARAFORMALDEHYDE
Common Name:	PARAFORMALDEHYDE
Case Number:	30525-89-4

Record ID:	DEH2002-HUPFP-102535
Permit Status:	Permit Renewed
Active Permit:	Y
Child Record Id:	DEH2017-HCHEM-0156910
Trade Secret:	N
Hazardous Material Type:	Pure
Last Updated:	2017-10-23T23:57:08.000
Chemical Name:	PHOSPHORIC ACID
Common Name:	PHOSPHORIC ACID
Case Number:	7664-38-2

Record ID:	DEH2002-HUPFP-102535
Permit Status:	Permit Renewed
Active Permit:	Y
Child Record Id:	DEH2017-HCHEM-0156911
Trade Secret:	N
Hazardous Material Type:	Pure
Last Updated:	2017-10-23T23:57:08.000
Chemical Name:	POLY(ETHYLENE GYLCOL)
Common Name:	POLY(ETHYLENE GYLCOL)
Case Number:	25322-68-3

Record ID:	DEH2002-HUPFP-102535
Permit Status:	Permit Renewed
Active Permit:	Y
Child Record Id:	DEH2017-HCHEM-0156912
Trade Secret:	N
Hazardous Material Type:	Pure
Last Updated:	2017-10-23T23:57:08.000
Chemical Name:	POTASSIUM CHLORIDE
Common Name:	POTASSIUM CHLORIDE
Case Number:	7447-40-7

Record ID:	DEH2002-HUPFP-102535
Permit Status:	Permit Renewed

U C S D MAIN CAMPUS/MAYER HALL BLDG (Continued) **S102439541**

Active Permit: Y
Child Record Id: DEH2017-HCHEM-0156913
Trade Secret: N
Hazardous Material Type: Pure
Last Updated: 2017-10-23T23:57:08.000
Chemical Name: POTASSIUM HYDROXIDE
Common Name: POTASSIUM HYDROXIDE
Case Number: 1310-58-3

Record ID: DEH2002-HUPFP-102535
Permit Status: Permit Renewed
Active Permit: Y
Child Record Id: DEH2017-HCHEM-0156914
Trade Secret: N
Hazardous Material Type: Pure
Last Updated: 2017-10-23T23:57:08.000
Chemical Name: POTASSIUM PHOSPHATE DIBASIC
Common Name: POTASSIUM PHOSPHATE DIBASIC
Case Number: 7758-11-4

Record ID: DEH2002-HUPFP-102535
Permit Status: Permit Renewed
Active Permit: Y
Child Record Id: DEH2017-HCHEM-0156915
Trade Secret: N
Hazardous Material Type: Pure
Last Updated: 2017-10-23T23:57:08.000
Chemical Name: POTASSIUM PHOSPHATE MONOBASIC
Common Name: POTASSIUM PHOSPHATE MONOBASIC
Case Number: 7778-77-0

Record ID: DEH2002-HUPFP-102535
Permit Status: Permit Renewed
Active Permit: Y
Child Record Id: DEH2017-HCHEM-0156916
Trade Secret: N
Hazardous Material Type: Pure
Last Updated: 2017-10-23T23:57:08.000
Chemical Name: PYRIDINE
Common Name: PYRIDINE
Case Number: 110-86-1

Record ID: DEH2002-HUPFP-102535
Permit Status: Permit Renewed
Active Permit: Y
Child Record Id: DEH2017-HCHEM-0156917
Trade Secret: N
Hazardous Material Type: Pure
Last Updated: 2017-10-23T23:57:08.000
Chemical Name: SODIUM ACETATE, ANHYDROUS
Common Name: SODIUM ACETATE, ANHYDROUS
Case Number: 127-09-3

Record ID: DEH2002-HUPFP-102535
Permit Status: Permit Renewed
Active Permit: Y
Child Record Id: DEH2017-HCHEM-0156918

U C S D MAIN CAMPUS/MAYER HALL BLDG (Continued) **S102439541**

Trade Secret: N
Hazardous Material Type: Pure
Last Updated: 2017-10-23T23:57:08.000
Chemical Name: SODIUM BICARBONATE
Common Name: SODIUM BICARBONATE
Case Number: 144-55-8

Record ID: DEH2002-HUPFP-102535
Permit Status: Permit Renewed
Active Permit: Y
Child Record Id: DEH2017-HCHEM-0156919
Trade Secret: N
Hazardous Material Type: Pure
Last Updated: 2017-10-23T23:57:08.000
Chemical Name: SODIUM CARBONATE
Common Name: SODIUM CARBONATE
Case Number: 497-19-8

Record ID: DEH2002-HUPFP-102535
Permit Status: Permit Renewed
Active Permit: Y
Child Record Id: DEH2017-HCHEM-0156920
Trade Secret: N
Hazardous Material Type: Pure
Last Updated: 2017-10-23T23:57:08.000
Chemical Name: SODIUM CHLORIDE
Common Name: SODIUM CHLORIDE
Case Number: 7647-14-5

Record ID: DEH2002-HUPFP-102535
Permit Status: Permit Renewed
Active Permit: Y
Child Record Id: DEH2017-HCHEM-0156921
Trade Secret: N
Hazardous Material Type: Pure
Last Updated: 2017-10-23T23:57:08.000
Chemical Name: SODIUM CITRATE
Common Name: SODIUM CITRATE
Case Number: 6132-04-3

Record ID: DEH2002-HUPFP-102535
Permit Status: Permit Renewed
Active Permit: Y
Child Record Id: DEH2017-HCHEM-0156922
Trade Secret: N
Hazardous Material Type: Pure
Last Updated: 2017-10-23T23:57:08.000
Chemical Name: SODIUM HYDROXIDE
Common Name: SODIUM HYDROXIDE
Case Number: 1310-73-2

Record ID: DEH2002-HUPFP-102535
Permit Status: Permit Renewed
Active Permit: Y
Child Record Id: DEH2017-HCHEM-0156923
Trade Secret: N
Hazardous Material Type: Pure

U C S D MAIN CAMPUS/MAYER HALL BLDG (Continued) **S102439541**

Last Updated: 2017-10-23T23:57:08.000
Chemical Name: SODIUM LAURYL SULFATE
Common Name: SODIUM LAURYL SULFATE
Case Number: 151-21-3

Record ID: DEH2002-HUPFP-102535
Permit Status: Permit Renewed
Active Permit: Y
Child Record Id: DEH2017-HCHEM-0156924
Trade Secret: N
Hazardous Material Type: Pure
Last Updated: 2017-10-23T23:57:08.000
Chemical Name: SODIUM PHOSPHATE
Common Name: SODIUM PHOSPHATE
Case Number: 7558-80-7

Record ID: DEH2002-HUPFP-102535
Permit Status: Permit Renewed
Active Permit: Y
Child Record Id: DEH2017-HCHEM-0156925
Trade Secret: N
Hazardous Material Type: Pure
Last Updated: 2017-10-23T23:57:08.000
Chemical Name: SODIUM PHOSPHATE DIBASIC
Common Name: SODIUM PHOSPHATE DIBASIC
Case Number: 7558-79-4

Record ID: DEH2002-HUPFP-102535
Permit Status: Permit Renewed
Active Permit: Y
Child Record Id: DEH2017-HCHEM-0156926
Trade Secret: N
Hazardous Material Type: Pure
Last Updated: 2017-10-23T23:57:08.000
Chemical Name: SODIUM PHOSPHATE MONOBASIC
Common Name: SODIUM PHOSPHATE MONOBASIC
Case Number: 10049-21-5

Record ID: DEH2002-HUPFP-102535
Permit Status: Permit Renewed
Active Permit: Y
Child Record Id: DEH2017-HCHEM-0156927
Trade Secret: N
Hazardous Material Type: Pure
Last Updated: 2017-10-23T23:57:08.000
Chemical Name: SUCROSE
Common Name: SUCROSE
Case Number: 57-50-1

Record ID: DEH2002-HUPFP-102535
Permit Status: Permit Renewed
Active Permit: Y
Child Record Id: DEH2017-HCHEM-0156928
Trade Secret: N
Hazardous Material Type: Pure
Last Updated: 2017-10-23T23:57:08.000
Chemical Name: SULFURIC ACID

U C S D MAIN CAMPUS/MAYER HALL BLDG (Continued) **S102439541**

Common Name: SULFURIC ACID
Case Number: 7664-93-9

Record ID: DEH2002-HUPFP-102535
Permit Status: Permit Renewed
Active Permit: Y
Child Record Id: DEH2017-HCHEM-0156929
Trade Secret: N
Hazardous Material Type: Pure
Last Updated: 2017-10-23T23:57:08.000
Chemical Name: TOLUENE
Common Name: TOLUENE
Case Number: 108-88-3

Record ID: DEH2002-HUPFP-102535
Permit Status: Permit Renewed
Active Permit: Y
Child Record Id: DEH2017-HCHEM-0156930
Trade Secret: N
Hazardous Material Type: Pure
Last Updated: 2017-10-23T23:57:08.000
Chemical Name: TRIZMA BASE
Common Name: TRIZMA BASE
Case Number: 77-86-1

Record ID: DEH2002-HUPFP-102535
Permit Status: Permit Renewed
Active Permit: Y
Child Record Id: DEH2017-HCHEM-0156931
Trade Secret: N
Hazardous Material Type: Pure
Last Updated: 2017-10-23T23:57:08.000
Chemical Name: TRIZMA HYDROCHLORIDE
Common Name: TRIZMA HYDROCHLORIDE
Case Number: 1185-53-1

Record ID: DEH2002-HUPFP-102535
Permit Status: Permit Renewed
Active Permit: Y
Child Record Id: DEH2017-HCHEM-0156932
Trade Secret: N
Hazardous Material Type: Pure
Last Updated: 2017-10-23T23:57:08.000
Chemical Name: UREA
Common Name: UREA
Case Number: 57-13-6

Record ID: DEH2002-HUPFP-102535
Permit Status: Permit Renewed
Active Permit: Y
Child Record Id: DEH2017-HCHEM-0156933
Trade Secret: N
Hazardous Material Type: Pure
Last Updated: 2017-10-23T23:57:08.000
Chemical Name: XYLENE
Common Name: XYLENE
Case Number: 1330-20-7

U C S D MAIN CAMPUS/MAYER HALL BLDG (Continued) **S102439541**

Record ID: DEH2002-HUPFP-102535
Permit Status: Permit Renewed
Active Permit: Y
Child Record Id: DEH2017-HCHEM-0156934
Trade Secret: N
Hazardous Material Type: Pure
Last Updated: 2017-10-23T23:57:08.000
Chemical Name: YEAST EXTRACT
Common Name: YEAST EXTRACT
Case Number: 8119-29-0

Record ID: DEH2002-HUPFP-102535
Permit Status: Permit Renewed
Active Permit: Y
Child Record Id: DEH2017-HCHEM-0156935
Trade Secret: N
Hazardous Material Type: Pure
Last Updated: 2017-10-23T23:57:08.000
Chemical Name: CARBON DIOXIDE
Common Name: CARBON DIOXIDE
Case Number: 124-38-9

Record ID: DEH2002-HUPFP-102535
Permit Status: Permit Renewed
Active Permit: Y
Child Record Id: DEH2017-HCHEM-0156936
Trade Secret: N
Hazardous Material Type: Mixture
Last Updated: 2017-10-23T23:57:08.000
Chemical Name: OIL
Common Name: OIL
Case Number: 8012-95-1

Record ID: DEH2002-HUPFP-102535
Permit Status: Permit Renewed
Active Permit: Y
Child Record Id: DEH2017-HCHEM-0156937
Trade Secret: N
Hazardous Material Type: Pure
Last Updated: 2017-10-23T23:57:08.000
Chemical Name: Hydraulic Oil
Common Name: Hydraulic Oil
Case Number: 8012-95-1

Record ID: DEH2002-HUPFP-102535
Permit Status: Permit Renewed
Active Permit: Y
Child Record Id: DEH2017-HCHEM-0156938
Trade Secret: N
Hazardous Material Type: Mixture
Last Updated: 2017-10-23T23:57:08.000
Chemical Name: OIL
Common Name: OIL
Case Number: 8012-95-1

Record ID: DEH2002-HUPFP-102535
Permit Status: Permit Renewed

U C S D MAIN CAMPUS/MAYER HALL BLDG (Continued) **S102439541**

Active Permit: Y
Child Record Id: DEH2017-HCHEM-0156939
Trade Secret: N
Hazardous Material Type: Mixture
Last Updated: 2017-10-23T23:57:08.000
Chemical Name: 1% HYDROGEN BAL NITROGEN
Common Name: 1% HYDROGEN BAL NITROGEN
Case Number: Not reported

Record ID: DEH2002-HUPFP-102535
Permit Status: Permit Renewed
Active Permit: Y
Child Record Id: DEH2017-HCHEM-0156940
Trade Secret: N
Hazardous Material Type: Pure
Last Updated: 2017-10-23T23:57:08.000
Chemical Name: 2-PROPANOL
Common Name: 2-PROPANOL
Case Number: 67-63-0

Record ID: DEH2002-HUPFP-102535
Permit Status: Permit Renewed
Active Permit: Y
Child Record Id: DEH2017-HCHEM-0156941
Trade Secret: N
Hazardous Material Type: Mixture
Last Updated: 2017-10-23T23:57:08.000
Chemical Name: 5% CARBON DIOXIDE, 21% OXYGEN, BAL AIR
Common Name: 5% CARBON DIOXIDE, 21% OXYGEN, BAL AIR
Case Number: Not reported

Record ID: DEH2002-HUPFP-102535
Permit Status: Permit Renewed
Active Permit: Y
Child Record Id: DEH2017-HCHEM-0156942
Trade Secret: N
Hazardous Material Type: Mixture
Last Updated: 2017-10-23T23:57:08.000
Chemical Name: 5% HYDROGEN, 95% ARGON
Common Name: 5% HYDROGEN, 95% ARGON
Case Number: Not reported

Record ID: DEH2002-HUPFP-102535
Permit Status: Permit Renewed
Active Permit: Y
Child Record Id: DEH2017-HCHEM-0156943
Trade Secret: N
Hazardous Material Type: Pure
Last Updated: 2017-10-23T23:57:08.000
Chemical Name: ACETIC ACID
Common Name: ACETIC ACID
Case Number: 64-19-7

Record ID: DEH2002-HUPFP-102535
Permit Status: Permit Renewed
Active Permit: Y
Child Record Id: DEH2017-HCHEM-0156944

U C S D MAIN CAMPUS/MAYER HALL BLDG (Continued) **S102439541**

Trade Secret: N
Hazardous Material Type: Pure
Last Updated: 2017-10-23T23:57:08.000
Chemical Name: ACETONE
Common Name: ACETONE
Case Number: 67-64-1

Record ID: DEH2002-HUPFP-102535
Permit Status: Permit Renewed
Active Permit: Y
Child Record Id: DEH2017-HCHEM-0156945
Trade Secret: N
Hazardous Material Type: Pure
Last Updated: 2017-10-23T23:57:08.000
Chemical Name: ACETONITRILE
Common Name: ACETONITRILE
Case Number: 75-05-8

Record ID: DEH2002-HUPFP-102535
Permit Status: Permit Renewed
Active Permit: Y
Child Record Id: DEH2017-HCHEM-0156946
Trade Secret: N
Hazardous Material Type: Pure
Last Updated: 2017-10-23T23:57:08.000
Chemical Name: ACETYLENE
Common Name: ACETYLENE
Case Number: 74-86-2

Record ID: DEH2002-HUPFP-102535
Permit Status: Permit Renewed
Active Permit: Y
Child Record Id: DEH2017-HCHEM-0156947
Trade Secret: N
Hazardous Material Type: Pure
Last Updated: 2017-10-23T23:57:08.000
Chemical Name: AGAR
Common Name: AGAR
Case Number: 9002-18-0

Record ID: DEH2002-HUPFP-102535
Permit Status: Permit Renewed
Active Permit: Y
Child Record Id: DEH2017-HCHEM-0156948
Trade Secret: N
Hazardous Material Type: Pure
Last Updated: 2017-10-23T23:57:08.000
Chemical Name: AIR COMPRESSED
Common Name: AIR COMPRESSED
Case Number: 132259-10-0

Record ID: DEH2002-HUPFP-102535
Permit Status: Permit Renewed
Active Permit: Y
Child Record Id: DEH2017-HCHEM-0156949
Trade Secret: N
Hazardous Material Type: Pure

U C S D MAIN CAMPUS/MAYER HALL BLDG (Continued) **S102439541**

Last Updated: 2017-10-23T23:57:08.000
Chemical Name: AIR COMPRESSED
Common Name: AIR COMPRESSED
Case Number: 132259-10-0

Record ID: DEH2002-HUPFP-102535
Permit Status: Permit Renewed
Active Permit: Y
Child Record Id: DEH2017-HCHEM-0156950
Trade Secret: N
Hazardous Material Type: Mixture
Last Updated: 2017-10-23T23:57:08.000
Chemical Name: AIR COMPRESSED
Common Name: AIR COMPRESSED
Case Number: 132259-10-0

Record ID: DEH2002-HUPFP-102535
Permit Status: Permit Renewed
Active Permit: Y
Child Record Id: DEH2017-HCHEM-0156951
Trade Secret: N
Hazardous Material Type: Pure
Last Updated: 2017-10-23T23:57:08.000
Chemical Name: AMMONIA
Common Name: AMMONIA
Case Number: 7664-41-7

Record ID: DEH2002-HUPFP-102535
Permit Status: Permit Renewed
Active Permit: Y
Child Record Id: DEH2017-HCHEM-0156952
Trade Secret: N
Hazardous Material Type: Pure
Last Updated: 2017-10-23T23:57:08.000
Chemical Name: ARGON
Common Name: ARGON
Case Number: 7440-37-1

Record ID: DEH2002-HUPFP-102535
Permit Status: Permit Renewed
Active Permit: Y
Child Record Id: DEH2017-HCHEM-0156953
Trade Secret: N
Hazardous Material Type: Pure
Last Updated: 2017-10-23T23:57:08.000
Chemical Name: ARGON
Common Name: ARGON
Case Number: 7440-37-1

Record ID: DEH2002-HUPFP-102535
Permit Status: Permit Renewed
Active Permit: Y
Child Record Id: DEH2017-HCHEM-0156954
Trade Secret: N
Hazardous Material Type: Pure
Last Updated: 2017-10-23T23:57:08.000
Chemical Name: ARGON

U C S D MAIN CAMPUS/MAYER HALL BLDG (Continued) **S102439541**

Common Name: ARGON
Case Number: 7440-37-1

Record ID: DEH2002-HUPFP-102535
Permit Status: Permit Renewed
Active Permit: Y
Child Record Id: DEH2017-HCHEM-0156955
Trade Secret: N
Hazardous Material Type: Pure
Last Updated: 2017-10-23T23:57:08.000
Chemical Name: BORIC ACID
Common Name: BORIC ACID
Case Number: 11113-50-1

Record ID: DEH2002-HUPFP-102535
Permit Status: Permit Renewed
Active Permit: Y
Child Record Id: DEH2017-HCHEM-0156956
Trade Secret: N
Hazardous Material Type: Pure
Last Updated: 2017-10-23T23:57:08.000
Chemical Name: CALCIUM CHLORIDE
Common Name: CALCIUM CHLORIDE
Case Number: 10043-52-4

Record ID: DEH2002-HUPFP-102535
Permit Status: Permit Renewed
Active Permit: Y
Child Record Id: DEH2017-HCHEM-0156957
Trade Secret: N
Hazardous Material Type: Pure
Last Updated: 2017-10-23T23:57:08.000
Chemical Name: CALCIUM SULFATE
Common Name: CALCIUM SULFATE
Case Number: 7778-18-9

Record ID: DEH2002-HUPFP-102535
Permit Status: Permit Renewed
Active Permit: Y
Child Record Id: DEH2017-HCHEM-0156958
Trade Secret: N
Hazardous Material Type: Pure
Last Updated: 2017-10-23T23:57:08.000
Chemical Name: CARBON DIOXIDE
Common Name: CARBON DIOXIDE
Case Number: 124-38-9

Record ID: DEH2002-HUPFP-102535
Permit Status: Permit Renewed
Active Permit: Y
Child Record Id: DEH2017-HCHEM-0156959
Trade Secret: N
Hazardous Material Type: Pure
Last Updated: 2017-10-23T23:57:08.000
Chemical Name: CARBON DIOXIDE
Common Name: CARBON DIOXIDE
Case Number: 124-38-9

U C S D MAIN CAMPUS/MAYER HALL BLDG (Continued) **S102439541**

Record ID: DEH2002-HUPFP-102535
Permit Status: Permit Renewed
Active Permit: Y
Child Record Id: DEH2017-HCHEM-0156960
Trade Secret: N
Hazardous Material Type: Pure
Last Updated: 2017-10-23T23:57:08.000
Chemical Name: CARBON DIOXIDE & OXYGEN
Common Name: CARBON DIOXIDE & OXYGEN
Case Number: Not reported

Record ID: DEH2002-HUPFP-102535
Permit Status: Permit Renewed
Active Permit: Y
Child Record Id: DEH2017-HCHEM-0156961
Trade Secret: N
Hazardous Material Type: Mixture
Last Updated: 2017-10-23T23:57:08.000
Chemical Name: CARBON DIOXIDE @ 5%; BALANCE OXYGEN
Common Name: CARBON DIOXIDE @ 5%; BALANCE OXYGEN
Case Number: Not reported

Record ID: DEH2002-HUPFP-102535
Permit Status: Permit Renewed
Active Permit: Y
Child Record Id: DEH2017-HCHEM-0156962
Trade Secret: N
Hazardous Material Type: Pure
Last Updated: 2017-10-23T23:57:08.000
Chemical Name: CHLOROFORM
Common Name: CHLOROFORM
Case Number: 67-66-3

Record ID: DEH2002-HUPFP-102535
Permit Status: Permit Renewed
Active Permit: Y
Child Record Id: DEH2017-HCHEM-0156963
Trade Secret: N
Hazardous Material Type: Pure
Last Updated: 2017-10-23T23:57:08.000
Chemical Name: CITRIC ACID
Common Name: CITRIC ACID
Case Number: 77-92-9

Record ID: DEH2002-HUPFP-102535
Permit Status: Permit Renewed
Active Permit: Y
Child Record Id: DEH2017-HCHEM-0156964
Trade Secret: N
Hazardous Material Type: Pure
Last Updated: 2017-10-23T23:57:08.000
Chemical Name: DICHLOROMETHANE
Common Name: DICHLOROMETHANE
Case Number: 75-09-2

Record ID: DEH2002-HUPFP-102535
Permit Status: Permit Renewed

U C S D MAIN CAMPUS/MAYER HALL BLDG (Continued) **S102439541**

Active Permit:	Y
Child Record Id:	DEH2017-HCHEM-0156965
Trade Secret:	N
Hazardous Material Type:	Pure
Last Updated:	2017-10-23T23:57:08.000
Chemical Name:	Dielectric Oil
Common Name:	Mineral Oil
Case Number:	8012-95-1

Record ID:	DEH2002-HUPFP-102535
Permit Status:	Permit Renewed
Active Permit:	Y
Child Record Id:	DEH2017-HCHEM-0156966
Trade Secret:	N
Hazardous Material Type:	Pure
Last Updated:	2017-10-23T23:57:08.000
Chemical Name:	DIESEL
Common Name:	DIESEL
Case Number:	68334-30-5

Record ID:	DEH2002-HUPFP-102535
Permit Status:	Permit Renewed
Active Permit:	Y
Child Record Id:	DEH2017-HCHEM-0156967
Trade Secret:	N
Hazardous Material Type:	Pure
Last Updated:	2017-10-23T23:57:08.000
Chemical Name:	DIESEL
Common Name:	DIESEL
Case Number:	68334-30-5

Record ID:	DEH2002-HUPFP-102535
Permit Status:	Permit Renewed
Active Permit:	Y
Child Record Id:	DEH2017-HCHEM-0156968
Trade Secret:	N
Hazardous Material Type:	Pure
Last Updated:	2017-10-23T23:57:08.000
Chemical Name:	DIMETHYL SULFOXIDE
Common Name:	DIMETHYL SULFOXIDE
Case Number:	67-68-5

Record ID:	DEH2002-HUPFP-102535
Permit Status:	Permit Renewed
Active Permit:	Y
Child Record Id:	DEH2017-HCHEM-0156969
Trade Secret:	N
Hazardous Material Type:	Pure
Last Updated:	2017-10-23T23:57:08.000
Chemical Name:	EPOXY RESIN
Common Name:	EPOXY RESIN
Case Number:	61788-97-4

Record ID:	DEH2002-HUPFP-102535
Permit Status:	Permit Renewed
Active Permit:	Y
Child Record Id:	DEH2017-HCHEM-0156970

U C S D MAIN CAMPUS/MAYER HALL BLDG (Continued) **S102439541**

Trade Secret:	N
Hazardous Material Type:	Pure
Last Updated:	2017-10-23T23:57:08.000
Chemical Name:	ETHYL ACETATE
Common Name:	ETHYL ACETATE
Case Number:	141-78-6
Record ID:	DEH2002-HUPFP-102535
Permit Status:	Permit Renewed
Active Permit:	Y
Child Record Id:	DEH2017-HCHEM-0156971
Trade Secret:	N
Hazardous Material Type:	Pure
Last Updated:	2017-10-23T23:57:08.000
Chemical Name:	ETHYL ALCOHOL
Common Name:	ETHYL ALCOHOL
Case Number:	64-17-5
Record ID:	DEH2002-HUPFP-102535
Permit Status:	Permit Renewed
Active Permit:	Y
Child Record Id:	DEH2017-HCHEM-0156972
Trade Secret:	N
Hazardous Material Type:	Pure
Last Updated:	2017-10-23T23:57:08.000
Chemical Name:	ETHYLENE GLYCOL
Common Name:	ETHYLENE GLYCOL
Case Number:	107-21-1
Record ID:	DEH2002-HUPFP-102535
Permit Status:	Permit Renewed
Active Permit:	Y
Child Record Id:	DEH2017-HCHEM-0156973
Trade Secret:	N
Hazardous Material Type:	Pure
Last Updated:	2017-10-23T23:57:08.000
Chemical Name:	GLYCERIN
Common Name:	GLYCERIN
Case Number:	56-81-5
Record ID:	DEH2002-HUPFP-102535
Permit Status:	Permit Renewed
Active Permit:	Y
Child Record Id:	DEH2017-HCHEM-0156974
Trade Secret:	N
Hazardous Material Type:	Pure
Last Updated:	2017-10-23T23:57:08.000
Chemical Name:	GLYCINE
Common Name:	GLYCINE
Case Number:	56-40-6
Record ID:	DEH2002-HUPFP-102535
Permit Status:	Permit Renewed
Active Permit:	Y
Child Record Id:	DEH2017-HCHEM-0156975
Trade Secret:	N
Hazardous Material Type:	Pure

U C S D MAIN CAMPUS/MAYER HALL BLDG (Continued) **S102439541**

Last Updated: 2017-10-23T23:57:08.000
Chemical Name: HELIUM
Common Name: HELIUM
Case Number: 7440-59-7

Record ID: DEH2002-HUPFP-102535
Permit Status: Permit Renewed
Active Permit: Y
Child Record Id: DEH2017-HCHEM-0156976
Trade Secret: N
Hazardous Material Type: Pure
Last Updated: 2017-10-23T23:57:08.000
Chemical Name: HELIUM
Common Name: HELIUM
Case Number: 7440-59-7

Record ID: DEH2002-HUPFP-102535
Permit Status: Permit Renewed
Active Permit: Y
Child Record Id: DEH2017-HCHEM-0156977
Trade Secret: N
Hazardous Material Type: Pure
Last Updated: 2017-10-23T23:57:08.000
Chemical Name: HEXANE
Common Name: HEXANE
Case Number: 73513-42-5

Record ID: DEH2002-HUPFP-102535
Permit Status: Permit Renewed
Active Permit: Y
Child Record Id: DEH2017-HCHEM-0156978
Trade Secret: N
Hazardous Material Type: Pure
Last Updated: 2017-10-23T23:57:08.000
Chemical Name: HYDROCHLORIC ACID
Common Name: HYDROCHLORIC ACID
Case Number: 7647-01-0

Record ID: DEH2002-HUPFP-102535
Permit Status: Permit Renewed
Active Permit: Y
Child Record Id: DEH2017-HCHEM-0156979
Trade Secret: N
Hazardous Material Type: Pure
Last Updated: 2017-10-23T23:57:08.000
Chemical Name: HYDROGEN
Common Name: HYDROGEN
Case Number: 1333-74-0

Record ID: DEH2002-HUPFP-102535
Permit Status: Permit Renewed
Active Permit: Y
Child Record Id: DEH2017-HCHEM-0156980
Trade Secret: N
Hazardous Material Type: Mixture
Last Updated: 2017-10-23T23:57:08.000
Chemical Name: HYDROGEN @ < 10%; BALANCE ARGON

U C S D MAIN CAMPUS/MAYER HALL BLDG (Continued) **S102439541**

Common Name: HYDROGEN @ < 10%; BALANCE ARGON
Case Number: Not reported

Record ID: DEH2002-HUPFP-102535
Permit Status: Permit Renewed
Active Permit: Y
Child Record Id: DEH2017-HCHEM-0156981
Trade Secret: N
Hazardous Material Type: Mixture
Last Updated: 2017-10-23T23:57:08.000
Chemical Name: HYDROGEN @ 5%; BALANCE HELIUM
Common Name: HYDROGEN @ 5%; BALANCE HELIUM
Case Number: Not reported

Record ID: DEH2002-HUPFP-102535
Permit Status: Permit Renewed
Active Permit: Y
Child Record Id: DEH2017-HCHEM-0156982
Trade Secret: N
Hazardous Material Type: Mixture
Last Updated: 2017-10-23T23:57:08.000
Chemical Name: Hydrogen < 15%, bal. Nitrogen
Common Name: Hydrogen < 15%, bal. Nitrogen
Case Number: Not reported

Record ID: DEH2002-HUPFP-102535
Permit Status: Permit Renewed
Active Permit: Y
Child Record Id: DEH2017-HCHEM-0156983
Trade Secret: N
Hazardous Material Type: Mixture
Last Updated: 2017-10-23T23:57:08.000
Chemical Name: HYDROGEN > or = 5% BALANCE ARGON
Common Name: HYDROGEN > or = 5% BALANCE ARGON
Case Number: Not reported

Record ID: DEH2002-HUPFP-102535
Permit Status: Permit Renewed
Active Permit: Y
Child Record Id: DEH2017-HCHEM-0156984
Trade Secret: N
Hazardous Material Type: Mixture
Last Updated: 2017-10-23T23:57:08.000
Chemical Name: HYDROGEN<5.5% BALANCE NITROGEN
Common Name: HYDROGEN<5.5% BALANCE NITROGEN
Case Number: Not reported

Record ID: DEH2002-HUPFP-102535
Permit Status: Permit Renewed
Active Permit: Y
Child Record Id: DEH2017-HCHEM-0156985
Trade Secret: N
Hazardous Material Type: Pure
Last Updated: 2017-10-23T23:57:08.000
Chemical Name: MAGNESIUM SULFATE
Common Name: MAGNESIUM SULFATE
Case Number: 7487-88-9

U C S D MAIN CAMPUS/MAYER HALL BLDG (Continued) **S102439541**

Record ID: DEH2002-HUPFP-102535
Permit Status: Permit Renewed
Active Permit: Y
Child Record Id: DEH2017-HCHEM-0156986
Trade Secret: N
Hazardous Material Type: Pure
Last Updated: 2017-10-23T23:57:08.000
Chemical Name: Methane
Common Name: Methane
Case Number: 74-82-8

Record ID: DEH2002-HUPFP-102535
Permit Status: Permit Renewed
Active Permit: Y
Child Record Id: DEH2017-HCHEM-0156987
Trade Secret: N
Hazardous Material Type: Pure
Last Updated: 2017-10-23T23:57:08.000
Chemical Name: METHANE
Common Name: METHANE
Case Number: 74-82-8

Record ID: DEH2002-HUPFP-102535
Permit Status: Permit Renewed
Active Permit: Y
Child Record Id: DEH2017-HCHEM-0156988
Trade Secret: N
Hazardous Material Type: Pure
Last Updated: 2017-10-23T23:57:08.000
Chemical Name: METHYL ALCOHOL
Common Name: METHYL ALCOHOL
Case Number: 67-56-1

Record ID: DEH2002-HUPFP-102535
Permit Status: Permit Renewed
Active Permit: Y
Child Record Id: DEH2017-HCHEM-0156989
Trade Secret: N
Hazardous Material Type: Pure
Last Updated: 2017-10-23T23:57:08.000
Chemical Name: N,N-DIMETHYLFORMAMIDE
Common Name: N,N-DIMETHYLFORMAMIDE
Case Number: 68-12-2

Record ID: DEH2002-HUPFP-102535
Permit Status: Permit Renewed
Active Permit: Y
Child Record Id: DEH2017-HCHEM-0156990
Trade Secret: N
Hazardous Material Type: Pure
Last Updated: 2017-10-23T23:57:08.000
Chemical Name: NITRIC ACID >68%
Common Name: NITRIC ACID >68%
Case Number: 7697-37-2

Record ID: DEH2002-HUPFP-102535
Permit Status: Permit Renewed

U C S D MAIN CAMPUS/MAYER HALL BLDG (Continued) **S102439541**

Active Permit: Y
Child Record Id: DEH2017-HCHEM-0156991
Trade Secret: N
Hazardous Material Type: Pure
Last Updated: 2017-10-23T23:57:08.000
Chemical Name: NITROGEN
Common Name: NITROGEN
Case Number: 7727-37-9

Record ID: DEH2002-HUPFP-102535
Permit Status: Permit Renewed
Active Permit: Y
Child Record Id: DEH2017-HCHEM-0156992
Trade Secret: N
Hazardous Material Type: Pure
Last Updated: 2017-10-23T23:57:08.000
Chemical Name: NITROGEN
Common Name: NITROGEN
Case Number: 7727-37-9

Record ID: DEH2002-HUPFP-102535
Permit Status: Permit Renewed
Active Permit: Y
Child Record Id: DEH2017-HCHEM-0156993
Trade Secret: N
Hazardous Material Type: Pure
Last Updated: 2017-10-23T23:57:08.000
Chemical Name: NITROGEN
Common Name: NITROGEN
Case Number: 7727-37-9

Record ID: DEH2002-HUPFP-102535
Permit Status: Permit Renewed
Active Permit: Y
Child Record Id: DEH2017-HCHEM-0156994
Trade Secret: N
Hazardous Material Type: Pure
Last Updated: 2017-10-23T23:57:08.000
Chemical Name: NITROGEN
Common Name: NITROGEN
Case Number: 7727-37-9

Record ID: DEH2002-HUPFP-102535
Permit Status: Permit Renewed
Active Permit: Y
Child Record Id: DEH2017-HCHEM-0156995
Trade Secret: N
Hazardous Material Type: Mixture
Last Updated: 2017-10-23T23:57:08.000
Chemical Name: OIL
Common Name: OIL
Case Number: 8012-95-1

Record ID: DEH2002-HUPFP-102535
Permit Status: Permit Renewed
Active Permit: Y
Child Record Id: DEH2017-HCHEM-0156996

U C S D MAIN CAMPUS/MAYER HALL BLDG (Continued) **S102439541**

Trade Secret:	N
Hazardous Material Type:	Pure
Last Updated:	2017-10-23T23:57:08.000
Chemical Name:	OXYGEN
Common Name:	OXYGEN
Case Number:	7782-44-7
Record ID:	DEH2002-HUPFP-102535
Permit Status:	Permit Renewed
Active Permit:	Y
Child Record Id:	DEH2017-HCHEM-0156997
Trade Secret:	N
Hazardous Material Type:	Pure
Last Updated:	2017-10-23T23:57:08.000
Chemical Name:	OXYGEN
Common Name:	OXYGEN
Case Number:	7782-44-7
Record ID:	DEH2002-HUPFP-102535
Permit Status:	Permit Renewed
Active Permit:	Y
Child Record Id:	DEH2017-HCHEM-0157001
Trade Secret:	N
Hazardous Material Type:	Pure
Last Updated:	2017-10-23T23:57:08.000
Chemical Name:	PAINT
Common Name:	PAINT
Case Number:	8052-41-3
Record ID:	DEH2002-HUPFP-102535
Permit Status:	Permit Renewed
Active Permit:	Y
Child Record Id:	DEH2017-HCHEM-0157002
Trade Secret:	N
Hazardous Material Type:	Pure
Last Updated:	2017-10-23T23:57:08.000
Chemical Name:	PAINT
Common Name:	PAINT
Case Number:	8052-41-3
Record ID:	DEH2002-HUPFP-102535
Permit Status:	Permit Renewed
Active Permit:	Y
Child Record Id:	DEH2017-HCHEM-0157003
Trade Secret:	N
Hazardous Material Type:	Pure
Last Updated:	2017-10-23T23:57:08.000
Chemical Name:	PETROLEUM OIL
Common Name:	PETROLEUM OIL
Case Number:	68815-10-1
Record ID:	DEH2002-HUPFP-102535
Permit Status:	Permit Renewed
Active Permit:	Y
Child Record Id:	DEH2017-HCHEM-0157004
Trade Secret:	N
Hazardous Material Type:	Pure

U C S D MAIN CAMPUS/MAYER HALL BLDG (Continued) **S102439541**

Last Updated: 2017-10-23T23:57:08.000
Chemical Name: POLY(ETHYLENE GYLCOL)
Common Name: POLY(ETHYLENE GYLCOL)
Case Number: 25322-68-3

Record ID: DEH2002-HUPFP-102535
Permit Status: Permit Renewed
Active Permit: Y
Child Record Id: DEH2017-HCHEM-0157005
Trade Secret: N
Hazardous Material Type: Pure
Last Updated: 2017-10-23T23:57:08.000
Chemical Name: POLYURETHANE
Common Name: POLYURETHANE
Case Number: 9009-54-5

Record ID: DEH2002-HUPFP-102535
Permit Status: Permit Renewed
Active Permit: Y
Child Record Id: DEH2017-HCHEM-0157006
Trade Secret: N
Hazardous Material Type: Pure
Last Updated: 2017-10-23T23:57:08.000
Chemical Name: POTASSIUM CHLORIDE
Common Name: POTASSIUM CHLORIDE
Case Number: 7447-40-7

Record ID: DEH2002-HUPFP-102535
Permit Status: Permit Renewed
Active Permit: Y
Child Record Id: DEH2017-HCHEM-0157007
Trade Secret: N
Hazardous Material Type: Pure
Last Updated: 2017-10-23T23:57:08.000
Chemical Name: POTASSIUM HYDROXIDE
Common Name: POTASSIUM HYDROXIDE
Case Number: 1310-58-3

Record ID: DEH2002-HUPFP-102535
Permit Status: Permit Renewed
Active Permit: Y
Child Record Id: DEH2017-HCHEM-0157008
Trade Secret: N
Hazardous Material Type: Pure
Last Updated: 2017-10-23T23:57:08.000
Chemical Name: POTASSIUM PHOSPHATE MONOBASIC
Common Name: POTASSIUM PHOSPHATE MONOBASIC
Case Number: 7778-77-0

Record ID: DEH2002-HUPFP-102535
Permit Status: Permit Renewed
Active Permit: Y
Child Record Id: DEH2017-HCHEM-0157009
Trade Secret: N
Hazardous Material Type: Pure
Last Updated: 2017-10-23T23:57:08.000
Chemical Name: SODIUM ACETATE, ANHYDROUS

U C S D MAIN CAMPUS/MAYER HALL BLDG (Continued) **S102439541**

Common Name: SODIUM ACETATE, ANHYDROUS
Case Number: 127-09-3

Record ID: DEH2002-HUPFP-102535
Permit Status: Permit Renewed
Active Permit: Y
Child Record Id: DEH2017-HCHEM-0157010
Trade Secret: N
Hazardous Material Type: Pure
Last Updated: 2017-10-23T23:57:08.000
Chemical Name: SODIUM BICARBONATE
Common Name: SODIUM BICARBONATE
Case Number: 144-55-8

Record ID: DEH2002-HUPFP-102535
Permit Status: Permit Renewed
Active Permit: Y
Child Record Id: DEH2017-HCHEM-0157011
Trade Secret: N
Hazardous Material Type: Pure
Last Updated: 2017-10-23T23:57:08.000
Chemical Name: SODIUM CARBONATE
Common Name: SODIUM CARBONATE
Case Number: 497-19-8

Record ID: DEH2002-HUPFP-102535
Permit Status: Permit Renewed
Active Permit: Y
Child Record Id: DEH2017-HCHEM-0157012
Trade Secret: N
Hazardous Material Type: Pure
Last Updated: 2017-10-23T23:57:08.000
Chemical Name: SODIUM CHLORIDE
Common Name: SODIUM CHLORIDE
Case Number: 7647-14-5

Record ID: DEH2002-HUPFP-102535
Permit Status: Permit Renewed
Active Permit: Y
Child Record Id: DEH2017-HCHEM-0157013
Trade Secret: N
Hazardous Material Type: Pure
Last Updated: 2017-10-23T23:57:08.000
Chemical Name: SODIUM CITRATE
Common Name: SODIUM CITRATE
Case Number: 6132-04-3

Record ID: DEH2002-HUPFP-102535
Permit Status: Permit Renewed
Active Permit: Y
Child Record Id: DEH2017-HCHEM-0157014
Trade Secret: N
Hazardous Material Type: Pure
Last Updated: 2017-10-23T23:57:08.000
Chemical Name: SODIUM HYDROXIDE
Common Name: SODIUM HYDROXIDE
Case Number: 1310-73-2

U C S D MAIN CAMPUS/MAYER HALL BLDG (Continued) **S102439541**

Record ID:	DEH2002-HUPFP-102535
Permit Status:	Permit Renewed
Active Permit:	Y
Child Record Id:	DEH2017-HCHEM-0157015
Trade Secret:	N
Hazardous Material Type:	Pure
Last Updated:	2017-10-23T23:57:08.000
Chemical Name:	SODIUM LAURYL SULFATE
Common Name:	SODIUM LAURYL SULFATE
Case Number:	151-21-3

Record ID:	DEH2002-HUPFP-102535
Permit Status:	Permit Renewed
Active Permit:	Y
Child Record Id:	DEH2017-HCHEM-0157016
Trade Secret:	N
Hazardous Material Type:	Pure
Last Updated:	2017-10-23T23:57:08.000
Chemical Name:	SODIUM PHOSPHATE DIBASIC
Common Name:	SODIUM PHOSPHATE DIBASIC
Case Number:	7558-79-4

Record ID:	DEH2002-HUPFP-102535
Permit Status:	Permit Renewed
Active Permit:	Y
Child Record Id:	DEH2017-HCHEM-0157017
Trade Secret:	N
Hazardous Material Type:	Pure
Last Updated:	2017-10-23T23:57:08.000
Chemical Name:	SUCROSE
Common Name:	SUCROSE
Case Number:	57-50-1

Record ID:	DEH2002-HUPFP-102535
Permit Status:	Permit Renewed
Active Permit:	Y
Child Record Id:	DEH2017-HCHEM-0157018
Trade Secret:	N
Hazardous Material Type:	Pure
Last Updated:	2017-10-23T23:57:08.000
Chemical Name:	SULFURIC ACID
Common Name:	SULFURIC ACID
Case Number:	7664-93-9

Record ID:	DEH2002-HUPFP-102535
Permit Status:	Permit Renewed
Active Permit:	Y
Child Record Id:	DEH2017-HCHEM-0157019
Trade Secret:	N
Hazardous Material Type:	Pure
Last Updated:	2017-10-23T23:57:08.000
Chemical Name:	TETRAHYDROFURAN
Common Name:	TETRAHYDROFURAN
Case Number:	109-99-9

Record ID:	DEH2002-HUPFP-102535
Permit Status:	Permit Renewed

U C S D MAIN CAMPUS/MAYER HALL BLDG (Continued) **S102439541**

Active Permit:	Y
Child Record Id:	DEH2017-HCHEM-0157020
Trade Secret:	N
Hazardous Material Type:	Pure
Last Updated:	2017-10-23T23:57:08.000
Chemical Name:	TOLUENE
Common Name:	TOLUENE
Case Number:	108-88-3
Record ID:	DEH2002-HUPFP-102535
Permit Status:	Permit Renewed
Active Permit:	Y
Child Record Id:	DEH2017-HCHEM-0157021
Trade Secret:	N
Hazardous Material Type:	Pure
Last Updated:	2017-10-23T23:57:08.000
Chemical Name:	TRIZMA BASE
Common Name:	TRIZMA BASE
Case Number:	77-86-1
Record ID:	DEH2002-HUPFP-102535
Permit Status:	Permit Renewed
Active Permit:	Y
Child Record Id:	DEH2017-HCHEM-0157022
Trade Secret:	N
Hazardous Material Type:	Pure
Last Updated:	2017-10-23T23:57:08.000
Chemical Name:	UREA
Common Name:	UREA
Case Number:	57-13-6
Record ID:	DEH2002-HUPFP-102535
Permit Status:	Permit Renewed
Active Permit:	Y
Child Record Id:	DEH2017-HCHEM-0157023
Trade Secret:	N
Hazardous Material Type:	Pure
Last Updated:	2017-10-23T23:57:08.000
Chemical Name:	Hydraulic Oil
Common Name:	Hydraulic Oil
Case Number:	8012-95-1
Record ID:	DEH2002-HUPFP-102535
Permit Status:	Permit Renewed
Active Permit:	Y
Child Record Id:	DEH2017-HCHEM-0157024
Trade Secret:	N
Hazardous Material Type:	Pure
Last Updated:	2017-10-23T23:57:08.000
Chemical Name:	CARBON DIOXIDE
Common Name:	CARBON DIOXIDE
Case Number:	124-38-9
Record ID:	DEH2002-HUPFP-102535
Permit Status:	Permit Renewed
Active Permit:	Y
Child Record Id:	DEH2017-HCHEM-0157025

U C S D MAIN CAMPUS/MAYER HALL BLDG (Continued) **S102439541**

Trade Secret:	N
Hazardous Material Type:	Mixture
Last Updated:	2017-10-23T23:57:08.000
Chemical Name:	OIL
Common Name:	OIL
Case Number:	8012-95-1
Record ID:	DEH2002-HUPFP-102535
Permit Status:	Permit Renewed
Active Permit:	Y
Child Record Id:	DEH2017-HCHEM-0157026
Trade Secret:	N
Hazardous Material Type:	Pure
Last Updated:	2017-10-23T23:57:08.000
Chemical Name:	HELIUM
Common Name:	HELIUM
Case Number:	7440-59-7
Record ID:	DEH2002-HUPFP-102535
Permit Status:	Permit Renewed
Active Permit:	Y
Child Record Id:	DEH2017-HCHEM-0157027
Trade Secret:	N
Hazardous Material Type:	Pure
Last Updated:	2017-10-23T23:57:08.000
Chemical Name:	HELIUM
Common Name:	HELIUM
Case Number:	7440-59-7
Record ID:	DEH2002-HUPFP-102535
Permit Status:	Permit Renewed
Active Permit:	Y
Child Record Id:	DEH2017-HCHEM-0157028
Trade Secret:	N
Hazardous Material Type:	Pure
Last Updated:	2017-10-23T23:57:08.000
Chemical Name:	CARBON DIOXIDE
Common Name:	CARBON DIOXIDE
Case Number:	124-38-9
Record ID:	DEH2002-HUPFP-102535
Permit Status:	Permit Renewed
Active Permit:	Y
Child Record Id:	DEH2017-HCHEM-0157029
Trade Secret:	N
Hazardous Material Type:	Pure
Last Updated:	2017-10-23T23:57:08.000
Chemical Name:	HELIUM
Common Name:	HELIUM
Case Number:	7440-59-7
Record ID:	DEH2002-HUPFP-102535
Permit Status:	Permit Renewed
Active Permit:	Y
Child Record Id:	DEH2017-HCHEM-0157030
Trade Secret:	N
Hazardous Material Type:	Mixture

U C S D MAIN CAMPUS/MAYER HALL BLDG (Continued) **S102439541**

Last Updated:	2017-10-23T23:57:08.000
Chemical Name:	OIL
Common Name:	OIL
Case Number:	8012-95-1
Record ID:	DEH2002-HUPFP-102535
Permit Status:	Permit Renewed
Active Permit:	Y
Child Record Id:	DEH2017-HCHEM-0157031
Trade Secret:	N
Hazardous Material Type:	Pure
Last Updated:	2017-10-23T23:57:08.000
Chemical Name:	OXYGEN
Common Name:	OXYGEN
Case Number:	7782-44-7
Record ID:	DEH2002-HUPFP-102535
Permit Status:	Permit Renewed
Active Permit:	Y
Child Record Id:	DEH2017-HCHEM-0157032
Trade Secret:	N
Hazardous Material Type:	Pure
Last Updated:	2017-10-23T23:57:08.000
Chemical Name:	CARBON DIOXIDE
Common Name:	CARBON DIOXIDE
Case Number:	124-38-9
Record ID:	DEH2002-HUPFP-102535
Permit Status:	Permit Renewed
Active Permit:	Y
Child Record Id:	DEH2017-HCHEM-0157033
Trade Secret:	N
Hazardous Material Type:	Pure
Last Updated:	2017-10-23T23:57:08.000
Chemical Name:	HELIUM
Common Name:	HELIUM
Case Number:	7440-59-7
Record ID:	DEH2002-HUPFP-102535
Permit Status:	Permit Renewed
Active Permit:	Y
Child Record Id:	DEH2017-HCHEM-0157034
Trade Secret:	N
Hazardous Material Type:	Pure
Last Updated:	2017-10-23T23:57:08.000
Chemical Name:	Hydraulic Oil
Common Name:	Hydraulic Oil
Case Number:	8012-95-1
Record ID:	DEH2002-HUPFP-102535
Permit Status:	Permit Renewed
Active Permit:	Y
Child Record Id:	DEH2017-HCHEM-0157035
Trade Secret:	N
Hazardous Material Type:	Pure
Last Updated:	2017-10-23T23:57:08.000
Chemical Name:	OIL

U C S D MAIN CAMPUS/MAYER HALL BLDG (Continued) **S102439541**

Common Name: OIL
Case Number: 8012-95-1

Record ID: DEH2002-HUPFP-102535
Permit Status: Permit Renewed
Active Permit: Y
Child Record Id: DEH2017-HCHEM-0157036
Trade Secret: N
Hazardous Material Type: Mixture
Last Updated: 2017-10-23T23:57:08.000
Chemical Name: CUTTING OIL
Common Name: CUTTING OIL
Case Number: 126-11-4

Record ID: DEH2002-HUPFP-102535
Permit Status: Permit Renewed
Active Permit: Y
Child Record Id: DEH2017-HCHEM-0157037
Trade Secret: N
Hazardous Material Type: Pure
Last Updated: 2017-10-23T23:57:08.000
Chemical Name: DIESEL
Common Name: DIESEL
Case Number: 68334-30-5

Record ID: DEH2002-HUPFP-102535
Permit Status: Permit Renewed
Active Permit: Y
Child Record Id: DEH2017-HCHEM-0157038
Trade Secret: N
Hazardous Material Type: Pure
Last Updated: 2017-10-23T23:57:08.000
Chemical Name: OIL
Common Name: OIL
Case Number: 8012-95-1

Record ID: DEH2002-HUPFP-102535
Permit Status: Permit Renewed
Active Permit: Y
Child Record Id: DEH2017-HCHEM-0157039
Trade Secret: N
Hazardous Material Type: Mixture
Last Updated: 2017-10-23T23:57:08.000
Chemical Name: 0.3% CARBON DIOXIDE, BALANCE HELIUM
Common Name: 0.3% CARBON DIOXIDE, BALANCE HELIUM
Case Number: Not reported

Record ID: DEH2002-HUPFP-102535
Permit Status: Permit Renewed
Active Permit: Y
Child Record Id: DEH2017-HCHEM-0157040
Trade Secret: N
Hazardous Material Type: Pure
Last Updated: 2017-10-23T23:57:08.000
Chemical Name: 2-PROPANOL
Common Name: 2-PROPANOL
Case Number: 67-63-0

U C S D MAIN CAMPUS/MAYER HALL BLDG (Continued) **S102439541**

Record ID: DEH2002-HUPFP-102535
Permit Status: Permit Renewed
Active Permit: Y
Child Record Id: DEH2017-HCHEM-0157041
Trade Secret: N
Hazardous Material Type: Pure
Last Updated: 2017-10-23T23:57:08.000
Chemical Name: ACETIC ACID
Common Name: ACETIC ACID
Case Number: 64-19-7

Record ID: DEH2002-HUPFP-102535
Permit Status: Permit Renewed
Active Permit: Y
Child Record Id: DEH2017-HCHEM-0157042
Trade Secret: N
Hazardous Material Type: Pure
Last Updated: 2017-10-23T23:57:08.000
Chemical Name: ACETONE
Common Name: ACETONE
Case Number: 67-64-1

Record ID: DEH2002-HUPFP-102535
Permit Status: Permit Renewed
Active Permit: Y
Child Record Id: DEH2017-HCHEM-0157043
Trade Secret: N
Hazardous Material Type: Pure
Last Updated: 2017-10-23T23:57:08.000
Chemical Name: ACETONITRILE
Common Name: ACETONITRILE
Case Number: 75-05-8

Record ID: DEH2002-HUPFP-102535
Permit Status: Permit Renewed
Active Permit: Y
Child Record Id: DEH2017-HCHEM-0157044
Trade Secret: N
Hazardous Material Type: Pure
Last Updated: 2017-10-23T23:57:08.000
Chemical Name: AGAR
Common Name: AGAR
Case Number: 9002-18-0

Record ID: DEH2002-HUPFP-102535
Permit Status: Permit Renewed
Active Permit: Y
Child Record Id: DEH2017-HCHEM-0157045
Trade Secret: N
Hazardous Material Type: Pure
Last Updated: 2017-10-23T23:57:08.000
Chemical Name: AIR COMPRESSED
Common Name: AIR COMPRESSED
Case Number: 132259-10-0

Record ID: DEH2002-HUPFP-102535
Permit Status: Permit Renewed

U C S D MAIN CAMPUS/MAYER HALL BLDG (Continued) **S102439541**

Active Permit: Y
Child Record Id: DEH2017-HCHEM-0157046
Trade Secret: N
Hazardous Material Type: Pure
Last Updated: 2017-10-23T23:57:08.000
Chemical Name: AMMONIUM HYDROXIDE
Common Name: AMMONIUM HYDROXIDE
Case Number: 1336-21-6

Record ID: DEH2002-HUPFP-102535
Permit Status: Permit Renewed
Active Permit: Y
Child Record Id: DEH2017-HCHEM-0157047
Trade Secret: N
Hazardous Material Type: Pure
Last Updated: 2017-10-23T23:57:08.000
Chemical Name: AMMONIUM SULFATE
Common Name: AMMONIUM SULFATE
Case Number: 7783-20-2

Record ID: DEH2002-HUPFP-102535
Permit Status: Permit Renewed
Active Permit: Y
Child Record Id: DEH2017-HCHEM-0157048
Trade Secret: N
Hazardous Material Type: Pure
Last Updated: 2017-10-23T23:57:08.000
Chemical Name: ARGON
Common Name: ARGON
Case Number: 7440-37-1

Record ID: DEH2002-HUPFP-102535
Permit Status: Permit Renewed
Active Permit: Y
Child Record Id: DEH2017-HCHEM-0157049
Trade Secret: N
Hazardous Material Type: Pure
Last Updated: 2017-10-23T23:57:08.000
Chemical Name: ARGON
Common Name: ARGON
Case Number: 7440-37-1

Record ID: DEH2002-HUPFP-102535
Permit Status: Permit Renewed
Active Permit: Y
Child Record Id: DEH2017-HCHEM-0157050
Trade Secret: N
Hazardous Material Type: Pure
Last Updated: 2017-10-23T23:57:08.000
Chemical Name: BORIC ACID
Common Name: BORIC ACID
Case Number: 11113-50-1

Record ID: DEH2002-HUPFP-102535
Permit Status: Permit Renewed
Active Permit: Y
Child Record Id: DEH2017-HCHEM-0157051

U C S D MAIN CAMPUS/MAYER HALL BLDG (Continued) **S102439541**

Trade Secret: N
Hazardous Material Type: Pure
Last Updated: 2017-10-23T23:57:08.000
Chemical Name: CALCIUM CHLORIDE
Common Name: CALCIUM CHLORIDE
Case Number: 10043-52-4

Record ID: DEH2002-HUPFP-102535
Permit Status: Permit Renewed
Active Permit: Y
Child Record Id: DEH2017-HCHEM-0157052
Trade Secret: N
Hazardous Material Type: Pure
Last Updated: 2017-10-23T23:57:08.000
Chemical Name: CALCIUM SULFATE
Common Name: CALCIUM SULFATE
Case Number: 7778-18-9

Record ID: DEH2002-HUPFP-102535
Permit Status: Permit Renewed
Active Permit: Y
Child Record Id: DEH2017-HCHEM-0157053
Trade Secret: N
Hazardous Material Type: Pure
Last Updated: 2017-10-23T23:57:08.000
Chemical Name: CARBON DIOXIDE
Common Name: CARBON DIOXIDE
Case Number: 124-38-9

Record ID: DEH2002-HUPFP-102535
Permit Status: Permit Renewed
Active Permit: Y
Child Record Id: DEH2017-HCHEM-0157054
Trade Secret: N
Hazardous Material Type: Mixture
Last Updated: 2017-10-23T23:57:08.000
Chemical Name: CARBON DIOXIDE @ 1000 PPM BAL AIR
Common Name: CARBON DIOXIDE @ 1000 PPM BAL AIR
Case Number: Not reported

Record ID: DEH2002-HUPFP-102535
Permit Status: Permit Renewed
Active Permit: Y
Child Record Id: DEH2017-HCHEM-0157055
Trade Secret: N
Hazardous Material Type: Pure
Last Updated: 2017-10-23T23:57:08.000
Chemical Name: CHLOROFORM
Common Name: CHLOROFORM
Case Number: 67-66-3

Record ID: DEH2002-HUPFP-102535
Permit Status: Permit Renewed
Active Permit: Y
Child Record Id: DEH2017-HCHEM-0157056
Trade Secret: N
Hazardous Material Type: Pure

U C S D MAIN CAMPUS/MAYER HALL BLDG (Continued) **S102439541**

Last Updated: 2017-10-23T23:57:08.000
Chemical Name: CITRIC ACID
Common Name: CITRIC ACID
Case Number: 77-92-9

Record ID: DEH2002-HUPFP-102535
Permit Status: Permit Renewed
Active Permit: Y
Child Record Id: DEH2017-HCHEM-0157057
Trade Secret: N
Hazardous Material Type: Pure
Last Updated: 2017-10-23T23:57:08.000
Chemical Name: D(+)-GLUCOSE ANHYDROUS
Common Name: D(+)-GLUCOSE ANHYDROUS
Case Number: 50-99-7

Record ID: DEH2002-HUPFP-102535
Permit Status: Permit Renewed
Active Permit: Y
Child Record Id: DEH2017-HCHEM-0157058
Trade Secret: N
Hazardous Material Type: Pure
Last Updated: 2017-10-23T23:57:08.000
Chemical Name: DICHLOROMETHANE
Common Name: DICHLOROMETHANE
Case Number: 75-09-2

Record ID: DEH2002-HUPFP-102535
Permit Status: Permit Renewed
Active Permit: Y
Child Record Id: DEH2017-HCHEM-0157059
Trade Secret: N
Hazardous Material Type: Pure
Last Updated: 2017-10-23T23:57:08.000
Chemical Name: ETHYL ACETATE
Common Name: ETHYL ACETATE
Case Number: 141-78-6

Record ID: DEH2002-HUPFP-102535
Permit Status: Permit Renewed
Active Permit: Y
Child Record Id: DEH2017-HCHEM-0157060
Trade Secret: N
Hazardous Material Type: Pure
Last Updated: 2017-10-23T23:57:08.000
Chemical Name: ETHYL ALCOHOL
Common Name: ETHYL ALCOHOL
Case Number: 64-17-5

Record ID: DEH2002-HUPFP-102535
Permit Status: Permit Renewed
Active Permit: Y
Child Record Id: DEH2017-HCHEM-0157061
Trade Secret: N
Hazardous Material Type: Pure
Last Updated: 2017-10-23T23:57:08.000
Chemical Name: ETHYL ALCOHOL

U C S D MAIN CAMPUS/MAYER HALL BLDG (Continued) **S102439541**

Common Name: ETHYL ALCOHOL
Case Number: 64-17-5

Record ID: DEH2002-HUPFP-102535
Permit Status: Permit Renewed
Active Permit: Y
Child Record Id: DEH2017-HCHEM-0157062
Trade Secret: N
Hazardous Material Type: Pure
Last Updated: 2017-10-23T23:57:08.000
Chemical Name: ETHYLENEDIAMINE TETRAACETIC ACID
Common Name: ETHYLENEDIAMINE TETRAACETIC ACID
Case Number: 60-00-4

Record ID: DEH2002-HUPFP-102535
Permit Status: Permit Renewed
Active Permit: Y
Child Record Id: DEH2017-HCHEM-0157063
Trade Secret: N
Hazardous Material Type: Pure
Last Updated: 2017-10-23T23:57:08.000
Chemical Name: FORMALDEHYDE
Common Name: FORMALDEHYDE
Case Number: 50-00-0

Record ID: DEH2002-HUPFP-102535
Permit Status: Permit Renewed
Active Permit: Y
Child Record Id: DEH2017-HCHEM-0157064
Trade Secret: N
Hazardous Material Type: Pure
Last Updated: 2017-10-23T23:57:08.000
Chemical Name: GLYCERIN
Common Name: GLYCERIN
Case Number: 56-81-5

Record ID: DEH2002-HUPFP-102535
Permit Status: Permit Renewed
Active Permit: Y
Child Record Id: DEH2017-HCHEM-0157065
Trade Secret: N
Hazardous Material Type: Pure
Last Updated: 2017-10-23T23:57:08.000
Chemical Name: GLYCINE
Common Name: GLYCINE
Case Number: 56-40-6

Record ID: DEH2002-HUPFP-102535
Permit Status: Permit Renewed
Active Permit: Y
Child Record Id: DEH2017-HCHEM-0157066
Trade Secret: N
Hazardous Material Type: Pure
Last Updated: 2017-10-23T23:57:08.000
Chemical Name: GUANIDINE HYDROCHLORIDE
Common Name: GUANIDINE HYDROCHLORIDE
Case Number: 50-01-1

U C S D MAIN CAMPUS/MAYER HALL BLDG (Continued) **S102439541**

Record ID:	DEH2002-HUPFP-102535
Permit Status:	Permit Renewed
Active Permit:	Y
Child Record Id:	DEH2017-HCHEM-0157067
Trade Secret:	N
Hazardous Material Type:	Pure
Last Updated:	2017-10-23T23:57:08.000
Chemical Name:	HELIUM
Common Name:	HELIUM
Case Number:	7440-59-7

Record ID:	DEH2002-HUPFP-102535
Permit Status:	Permit Renewed
Active Permit:	Y
Child Record Id:	DEH2017-HCHEM-0157068
Trade Secret:	N
Hazardous Material Type:	Pure
Last Updated:	2017-10-23T23:57:08.000
Chemical Name:	HEPTANE
Common Name:	HEPTANE
Case Number:	142-82-5

Record ID:	DEH2002-HUPFP-102535
Permit Status:	Permit Renewed
Active Permit:	Y
Child Record Id:	DEH2017-HCHEM-0157069
Trade Secret:	N
Hazardous Material Type:	Pure
Last Updated:	2017-10-23T23:57:08.000
Chemical Name:	HEXANE
Common Name:	HEXANE
Case Number:	73513-42-5

Record ID:	DEH2002-HUPFP-102535
Permit Status:	Permit Renewed
Active Permit:	Y
Child Record Id:	DEH2017-HCHEM-0157070
Trade Secret:	N
Hazardous Material Type:	Pure
Last Updated:	2017-10-23T23:57:08.000
Chemical Name:	HYDROCHLORIC ACID
Common Name:	HYDROCHLORIC ACID
Case Number:	7647-01-0

Record ID:	DEH2002-HUPFP-102535
Permit Status:	Permit Renewed
Active Permit:	Y
Child Record Id:	DEH2017-HCHEM-0157071
Trade Secret:	N
Hazardous Material Type:	Pure
Last Updated:	2017-10-23T23:57:08.000
Chemical Name:	HYDROGEN
Common Name:	HYDROGEN
Case Number:	1333-74-0

Record ID:	DEH2002-HUPFP-102535
Permit Status:	Permit Renewed

U C S D MAIN CAMPUS/MAYER HALL BLDG (Continued) **S102439541**

Active Permit:	Y
Child Record Id:	DEH2017-HCHEM-0157072
Trade Secret:	N
Hazardous Material Type:	Pure
Last Updated:	2017-10-23T23:57:08.000
Chemical Name:	LITHIUM NITRIDE
Common Name:	LITHIUM NITRIDE
Case Number:	26134-62-3
Record ID:	DEH2002-HUPFP-102535
Permit Status:	Permit Renewed
Active Permit:	Y
Child Record Id:	DEH2017-HCHEM-0157073
Trade Secret:	N
Hazardous Material Type:	Pure
Last Updated:	2017-10-23T23:57:08.000
Chemical Name:	MAGNESIUM SULFATE
Common Name:	MAGNESIUM SULFATE
Case Number:	7487-88-9
Record ID:	DEH2002-HUPFP-102535
Permit Status:	Permit Renewed
Active Permit:	Y
Child Record Id:	DEH2017-HCHEM-0157074
Trade Secret:	N
Hazardous Material Type:	Pure
Last Updated:	2017-10-23T23:57:08.000
Chemical Name:	METHYL ALCOHOL
Common Name:	METHYL ALCOHOL
Case Number:	67-56-1
Record ID:	DEH2002-HUPFP-102535
Permit Status:	Permit Renewed
Active Permit:	Y
Child Record Id:	DEH2017-HCHEM-0157075
Trade Secret:	N
Hazardous Material Type:	Pure
Last Updated:	2017-10-23T23:57:08.000
Chemical Name:	NITRIC ACID >68%
Common Name:	NITRIC ACID >68%
Case Number:	7697-37-2
Record ID:	DEH2002-HUPFP-102535
Permit Status:	Permit Renewed
Active Permit:	Y
Child Record Id:	DEH2017-HCHEM-0157076
Trade Secret:	N
Hazardous Material Type:	Pure
Last Updated:	2017-10-23T23:57:08.000
Chemical Name:	NITROGEN
Common Name:	NITROGEN
Case Number:	7727-37-9
Record ID:	DEH2002-HUPFP-102535
Permit Status:	Permit Renewed
Active Permit:	Y
Child Record Id:	DEH2017-HCHEM-0157077

U C S D MAIN CAMPUS/MAYER HALL BLDG (Continued) **S102439541**

Trade Secret:	N
Hazardous Material Type:	Pure
Last Updated:	2017-10-23T23:57:08.000
Chemical Name:	NITROGEN
Common Name:	NITROGEN
Case Number:	7727-37-9
Record ID:	DEH2002-HUPFP-102535
Permit Status:	Permit Renewed
Active Permit:	Y
Child Record Id:	DEH2017-HCHEM-0157078
Trade Secret:	N
Hazardous Material Type:	Pure
Last Updated:	2017-10-23T23:57:08.000
Chemical Name:	OIL
Common Name:	OIL
Case Number:	8012-95-1
Record ID:	DEH2002-HUPFP-102535
Permit Status:	Permit Renewed
Active Permit:	Y
Child Record Id:	DEH2017-HCHEM-0157079
Trade Secret:	N
Hazardous Material Type:	Pure
Last Updated:	2017-10-23T23:57:08.000
Chemical Name:	OXYGEN
Common Name:	OXYGEN
Case Number:	7782-44-7
Record ID:	DEH2002-HUPFP-102535
Permit Status:	Permit Renewed
Active Permit:	Y
Child Record Id:	DEH2017-HCHEM-0157080
Trade Secret:	N
Hazardous Material Type:	Pure
Last Updated:	2017-10-23T23:57:08.000
Chemical Name:	PARAFORMALDEHYDE
Common Name:	PARAFORMALDEHYDE
Case Number:	30525-89-4
Record ID:	DEH2002-HUPFP-102535
Permit Status:	Permit Renewed
Active Permit:	Y
Child Record Id:	DEH2017-HCHEM-0157081
Trade Secret:	N
Hazardous Material Type:	Pure
Last Updated:	2017-10-23T23:57:08.000
Chemical Name:	POLY(ETHYLENE GYLCOL)
Common Name:	POLY(ETHYLENE GYLCOL)
Case Number:	25322-68-3
Record ID:	DEH2002-HUPFP-102535
Permit Status:	Permit Renewed
Active Permit:	Y
Child Record Id:	DEH2017-HCHEM-0157082
Trade Secret:	N
Hazardous Material Type:	Pure

U C S D MAIN CAMPUS/MAYER HALL BLDG (Continued) **S102439541**

Last Updated: 2017-10-23T23:57:08.000
Chemical Name: POTASSIUM CHLORIDE
Common Name: POTASSIUM CHLORIDE
Case Number: 7447-40-7

Record ID: DEH2002-HUPFP-102535
Permit Status: Permit Renewed
Active Permit: Y
Child Record Id: DEH2017-HCHEM-0157083
Trade Secret: N
Hazardous Material Type: Pure
Last Updated: 2017-10-23T23:57:08.000
Chemical Name: POTASSIUM HYDROXIDE
Common Name: POTASSIUM HYDROXIDE
Case Number: 1310-58-3

Record ID: DEH2002-HUPFP-102535
Permit Status: Permit Renewed
Active Permit: Y
Child Record Id: DEH2017-HCHEM-0157084
Trade Secret: N
Hazardous Material Type: Pure
Last Updated: 2017-10-23T23:57:08.000
Chemical Name: POTASSIUM PHOSPHATE DIBASIC
Common Name: POTASSIUM PHOSPHATE DIBASIC
Case Number: 7758-11-4

Record ID: DEH2002-HUPFP-102535
Permit Status: Permit Renewed
Active Permit: Y
Child Record Id: DEH2017-HCHEM-0157085
Trade Secret: N
Hazardous Material Type: Pure
Last Updated: 2017-10-23T23:57:08.000
Chemical Name: POTASSIUM PHOSPHATE MONOBASIC
Common Name: POTASSIUM PHOSPHATE MONOBASIC
Case Number: 7778-77-0

Record ID: DEH2002-HUPFP-102535
Permit Status: Permit Renewed
Active Permit: Y
Child Record Id: DEH2017-HCHEM-0157086
Trade Secret: N
Hazardous Material Type: Pure
Last Updated: 2017-10-23T23:57:08.000
Chemical Name: PROPANE
Common Name: PROPANE
Case Number: 74-98-6

Record ID: DEH2002-HUPFP-102535
Permit Status: Permit Renewed
Active Permit: Y
Child Record Id: DEH2017-HCHEM-0157087
Trade Secret: N
Hazardous Material Type: Pure
Last Updated: 2017-10-23T23:57:08.000
Chemical Name: SODIUM ACETATE, ANHYDROUS

U C S D MAIN CAMPUS/MAYER HALL BLDG (Continued) **S102439541**

Common Name: SODIUM ACETATE, ANHYDROUS
Case Number: 127-09-3

Record ID: DEH2002-HUPFP-102535
Permit Status: Permit Renewed
Active Permit: Y
Child Record Id: DEH2017-HCHEM-0157088
Trade Secret: N
Hazardous Material Type: Pure
Last Updated: 2017-10-23T23:57:08.000
Chemical Name: SODIUM BICARBONATE
Common Name: SODIUM BICARBONATE
Case Number: 144-55-8

Record ID: DEH2002-HUPFP-102535
Permit Status: Permit Renewed
Active Permit: Y
Child Record Id: DEH2017-HCHEM-0157089
Trade Secret: N
Hazardous Material Type: Pure
Last Updated: 2017-10-23T23:57:08.000
Chemical Name: SODIUM CARBONATE
Common Name: SODIUM CARBONATE
Case Number: 497-19-8

Record ID: DEH2002-HUPFP-102535
Permit Status: Permit Renewed
Active Permit: Y
Child Record Id: DEH2017-HCHEM-0157090
Trade Secret: N
Hazardous Material Type: Pure
Last Updated: 2017-10-23T23:57:08.000
Chemical Name: SODIUM CHLORIDE
Common Name: SODIUM CHLORIDE
Case Number: 7647-14-5

Record ID: DEH2002-HUPFP-102535
Permit Status: Permit Renewed
Active Permit: Y
Child Record Id: DEH2017-HCHEM-0157091
Trade Secret: N
Hazardous Material Type: Pure
Last Updated: 2017-10-23T23:57:08.000
Chemical Name: SODIUM CITRATE
Common Name: SODIUM CITRATE
Case Number: 6132-04-3

Record ID: DEH2002-HUPFP-102535
Permit Status: Permit Renewed
Active Permit: Y
Child Record Id: DEH2017-HCHEM-0157092
Trade Secret: N
Hazardous Material Type: Pure
Last Updated: 2017-10-23T23:57:08.000
Chemical Name: SODIUM HYDROXIDE
Common Name: SODIUM HYDROXIDE
Case Number: 1310-73-2

U C S D MAIN CAMPUS/MAYER HALL BLDG (Continued) **S102439541**

Record ID:	DEH2002-HUPFP-102535
Permit Status:	Permit Renewed
Active Permit:	Y
Child Record Id:	DEH2017-HCHEM-0157093
Trade Secret:	N
Hazardous Material Type:	Pure
Last Updated:	2017-10-23T23:57:08.000
Chemical Name:	SODIUM HYDROXIDE
Common Name:	SODIUM HYDROXIDE
Case Number:	1310-73-2

Record ID:	DEH2002-HUPFP-102535
Permit Status:	Permit Renewed
Active Permit:	Y
Child Record Id:	DEH2017-HCHEM-0157094
Trade Secret:	N
Hazardous Material Type:	Pure
Last Updated:	2017-10-23T23:57:08.000
Chemical Name:	SODIUM PHOSPHATE
Common Name:	SODIUM PHOSPHATE
Case Number:	7601-54-9

Record ID:	DEH2002-HUPFP-102535
Permit Status:	Permit Renewed
Active Permit:	Y
Child Record Id:	DEH2017-HCHEM-0157095
Trade Secret:	N
Hazardous Material Type:	Pure
Last Updated:	2017-10-23T23:57:08.000
Chemical Name:	SODIUM PHOSPHATE DIBASIC
Common Name:	SODIUM PHOSPHATE DIBASIC
Case Number:	7558-79-4

Record ID:	DEH2002-HUPFP-102535
Permit Status:	Permit Renewed
Active Permit:	Y
Child Record Id:	DEH2017-HCHEM-0157096
Trade Secret:	N
Hazardous Material Type:	Pure
Last Updated:	2017-10-23T23:57:08.000
Chemical Name:	SODIUM PHOSPHATE MONOBASIC
Common Name:	SODIUM PHOSPHATE MONOBASIC
Case Number:	10049-21-5

Record ID:	DEH2002-HUPFP-102535
Permit Status:	Permit Renewed
Active Permit:	Y
Child Record Id:	DEH2017-HCHEM-0157097
Trade Secret:	N
Hazardous Material Type:	Pure
Last Updated:	2017-10-23T23:57:08.000
Chemical Name:	SODIUM THIOSULFATE
Common Name:	SODIUM THIOSULFATE
Case Number:	7772-98-7

Record ID:	DEH2002-HUPFP-102535
Permit Status:	Permit Renewed

U C S D MAIN CAMPUS/MAYER HALL BLDG (Continued) **S102439541**

Active Permit: Y
Child Record Id: DEH2017-HCHEM-0157098
Trade Secret: N
Hazardous Material Type: Pure
Last Updated: 2017-10-23T23:57:08.000
Chemical Name: SUCROSE
Common Name: SUCROSE
Case Number: 57-50-1

Record ID: DEH2002-HUPFP-102535
Permit Status: Permit Renewed
Active Permit: Y
Child Record Id: DEH2017-HCHEM-0157099
Trade Secret: N
Hazardous Material Type: Pure
Last Updated: 2017-10-23T23:57:08.000
Chemical Name: SULFURIC ACID
Common Name: SULFURIC ACID
Case Number: 7664-93-9

Record ID: DEH2002-HUPFP-102535
Permit Status: Permit Renewed
Active Permit: Y
Child Record Id: DEH2017-HCHEM-0157100
Trade Secret: N
Hazardous Material Type: Pure
Last Updated: 2017-10-23T23:57:08.000
Chemical Name: TRICHLOROACETIC ACID
Common Name: TRICHLOROACETIC ACID
Case Number: 76-03-9

Record ID: DEH2002-HUPFP-102535
Permit Status: Permit Renewed
Active Permit: Y
Child Record Id: DEH2017-HCHEM-0157101
Trade Secret: N
Hazardous Material Type: Pure
Last Updated: 2017-10-23T23:57:08.000
Chemical Name: TRIZMA BASE
Common Name: TRIZMA BASE
Case Number: 77-86-1

Record ID: DEH2002-HUPFP-102535
Permit Status: Permit Renewed
Active Permit: Y
Child Record Id: DEH2017-HCHEM-0157102
Trade Secret: N
Hazardous Material Type: Pure
Last Updated: 2017-10-23T23:57:08.000
Chemical Name: UREA
Common Name: UREA
Case Number: 57-13-6

Record ID: DEH2002-HUPFP-102535
Permit Status: Permit Renewed
Active Permit: Y
Child Record Id: DEH2017-HCHEM-0157103

U C S D MAIN CAMPUS/MAYER HALL BLDG (Continued) **S102439541**

Trade Secret:	N
Hazardous Material Type:	Mixture
Last Updated:	2017-10-23T23:57:08.000
Chemical Name:	OIL
Common Name:	OIL
Case Number:	8012-95-1
Record ID:	DEH2002-HUPFP-102535
Permit Status:	Permit Renewed
Active Permit:	Y
Child Record Id:	DEH2017-HCHEM-0157104
Trade Secret:	N
Hazardous Material Type:	Pure
Last Updated:	2017-10-23T23:57:08.000
Chemical Name:	Dielectric Oil
Common Name:	Mineral Oil
Case Number:	8012-95-1
Record ID:	DEH2002-HUPFP-102535
Permit Status:	Permit Renewed
Active Permit:	Y
Child Record Id:	DEH2017-HCHEM-0157105
Trade Secret:	N
Hazardous Material Type:	Pure
Last Updated:	2017-10-23T23:57:08.000
Chemical Name:	Dielectric Oil
Common Name:	Mineral Oil
Case Number:	8012-95-1
Record ID:	DEH2002-HUPFP-102535
Permit Status:	Permit Renewed
Active Permit:	Y
Child Record Id:	DEH2017-HCHEM-0157106
Trade Secret:	N
Hazardous Material Type:	Pure
Last Updated:	2017-10-23T23:57:08.000
Chemical Name:	Dielectric Oil
Common Name:	Mineral Oil
Case Number:	8012-95-1
Record ID:	DEH2002-HUPFP-102535
Permit Status:	Permit Renewed
Active Permit:	Y
Child Record Id:	DEH2017-HCHEM-0157107
Trade Secret:	N
Hazardous Material Type:	Pure
Last Updated:	2017-10-23T23:57:08.000
Chemical Name:	Dielectric Oil
Common Name:	Mineral Oil
Case Number:	8012-95-1
Record ID:	DEH2002-HUPFP-102535
Permit Status:	Permit Renewed
Active Permit:	Y
Child Record Id:	DEH2017-HCHEM-0157108
Trade Secret:	N
Hazardous Material Type:	Pure

U C S D MAIN CAMPUS/MAYER HALL BLDG (Continued) **S102439541**

Last Updated:	2017-10-23T23:57:08.000
Chemical Name:	DIESEL
Common Name:	DIESEL
Case Number:	68334-30-5
Record ID:	DEH2002-HUPFP-102535
Permit Status:	Permit Renewed
Active Permit:	Y
Child Record Id:	DEH2017-HCHEM-0157109
Trade Secret:	N
Hazardous Material Type:	Pure
Last Updated:	2017-10-23T23:57:08.000
Chemical Name:	DIESEL
Common Name:	DIESEL
Case Number:	68334-30-5
Record ID:	DEH2002-HUPFP-102535
Permit Status:	Permit Renewed
Active Permit:	Y
Child Record Id:	DEH2017-HCHEM-0157110
Trade Secret:	N
Hazardous Material Type:	Pure
Last Updated:	2017-10-23T23:57:08.000
Chemical Name:	Dielectric Oil
Common Name:	Mineral Oil
Case Number:	8012-95-1
Record ID:	DEH2002-HUPFP-102535
Permit Status:	Permit Renewed
Active Permit:	Y
Child Record Id:	DEH2017-HCHEM-0157111
Trade Secret:	N
Hazardous Material Type:	Mixture
Last Updated:	2017-10-23T23:57:08.000
Chemical Name:	OIL
Common Name:	OIL
Case Number:	8012-95-1
Record ID:	DEH2002-HUPFP-102535
Permit Status:	Permit Renewed
Active Permit:	Y
Child Record Id:	DEH2017-HCHEM-0157112
Trade Secret:	N
Hazardous Material Type:	Pure
Last Updated:	2017-10-23T23:57:08.000
Chemical Name:	Hydraulic Oil
Common Name:	Hydraulic Oil
Case Number:	8012-95-1
Record ID:	DEH2002-HUPFP-102535
Permit Status:	Permit Renewed
Active Permit:	Y
Child Record Id:	DEH2017-HCHEM-0157113
Trade Secret:	N
Hazardous Material Type:	Mixture
Last Updated:	2017-10-23T23:57:08.000
Chemical Name:	OIL

U C S D MAIN CAMPUS/MAYER HALL BLDG (Continued) **S102439541**

Common Name: OIL
Case Number: 8012-95-1

Record ID: DEH2002-HUPFP-102535
Permit Status: Permit Renewed
Active Permit: Y
Child Record Id: DEH2017-HCHEM-0157114
Trade Secret: N
Hazardous Material Type: Mixture
Last Updated: 2017-10-23T23:57:08.000
Chemical Name: OIL
Common Name: OIL
Case Number: 8012-95-1

Record ID: DEH2002-HUPFP-102535
Permit Status: Permit Renewed
Active Permit: Y
Child Record Id: DEH2017-HCHEM-0157115
Trade Secret: N
Hazardous Material Type: Pure
Last Updated: 2017-10-23T23:57:08.000
Chemical Name: Dielectric Oil
Common Name: Mineral Oil
Case Number: 8012-95-1

Record ID: DEH2002-HUPFP-102535
Permit Status: Permit Renewed
Active Permit: Y
Child Record Id: DEH2017-HCHEM-0157116
Trade Secret: N
Hazardous Material Type: Pure
Last Updated: 2017-10-23T23:57:08.000
Chemical Name: DIESEL
Common Name: DIESEL
Case Number: 68334-30-5

Record ID: DEH2002-HUPFP-102535
Permit Status: Permit Renewed
Active Permit: Y
Child Record Id: DEH2017-HCHEM-0157117
Trade Secret: N
Hazardous Material Type: Pure
Last Updated: 2017-10-23T23:57:08.000
Chemical Name: DIESEL
Common Name: DIESEL
Case Number: 68334-30-5

Record ID: DEH2002-HUPFP-102535
Permit Status: Permit Renewed
Active Permit: Y
Child Record Id: DEH2017-HCHEM-0157118
Trade Secret: N
Hazardous Material Type: Pure
Last Updated: 2017-10-23T23:57:08.000
Chemical Name: Hydraulic Oil
Common Name: Hydraulic Oil
Case Number: 8012-95-1

U C S D MAIN CAMPUS/MAYER HALL BLDG (Continued) **S102439541**

Record ID:	DEH2002-HUPFP-102535
Permit Status:	Permit Renewed
Active Permit:	Y
Child Record Id:	DEH2017-HCHEM-0157119
Trade Secret:	N
Hazardous Material Type:	Mixture
Last Updated:	2017-10-23T23:57:08.000
Chemical Name:	OIL
Common Name:	OIL
Case Number:	8012-95-1

Record ID:	DEH2002-HUPFP-102535
Permit Status:	Permit Renewed
Active Permit:	Y
Child Record Id:	DEH2017-HCHEM-0157120
Trade Secret:	N
Hazardous Material Type:	Mixture
Last Updated:	2017-10-23T23:57:08.000
Chemical Name:	OIL
Common Name:	OIL
Case Number:	8012-95-1

Record ID:	DEH2002-HUPFP-102535
Permit Status:	Permit Renewed
Active Permit:	Y
Child Record Id:	DEH2017-HCHEM-0157121
Trade Secret:	N
Hazardous Material Type:	Pure
Last Updated:	2017-10-23T23:57:08.000
Chemical Name:	Dielectric Oil
Common Name:	Mineral Oil
Case Number:	8012-95-1

Record ID:	DEH2002-HUPFP-102535
Permit Status:	Permit Renewed
Active Permit:	Y
Child Record Id:	DEH2017-HCHEM-0157122
Trade Secret:	N
Hazardous Material Type:	Pure
Last Updated:	2017-10-23T23:57:08.000
Chemical Name:	Dielectric Oil
Common Name:	Mineral Oil
Case Number:	8012-95-1

Record ID:	DEH2002-HUPFP-102535
Permit Status:	Permit Renewed
Active Permit:	Y
Child Record Id:	DEH2017-HCHEM-0157123
Trade Secret:	N
Hazardous Material Type:	Pure
Last Updated:	2017-10-23T23:57:08.000
Chemical Name:	Dielectric Oil
Common Name:	Mineral Oil
Case Number:	8012-95-1

Record ID:	DEH2002-HUPFP-102535
Permit Status:	Permit Renewed

U C S D MAIN CAMPUS/MAYER HALL BLDG (Continued) **S102439541**

Active Permit: Y
Child Record Id: DEH2017-HCHEM-0157124
Trade Secret: N
Hazardous Material Type: Mixture
Last Updated: 2017-10-23T23:57:08.000
Chemical Name: OIL
Common Name: OIL
Case Number: 8012-95-1

Record ID: DEH2002-HUPFP-102535
Permit Status: Permit Renewed
Active Permit: Y
Child Record Id: DEH2017-HCHEM-0157125
Trade Secret: N
Hazardous Material Type: Mixture
Last Updated: 2017-10-23T23:57:08.000
Chemical Name: 0.3% CARBON DIOXIDE, BALANCE HELIUM
Common Name: 0.3% CARBON DIOXIDE, BALANCE HELIUM
Case Number: Not reported

Record ID: DEH2002-HUPFP-102535
Permit Status: Permit Renewed
Active Permit: Y
Child Record Id: DEH2017-HCHEM-0157126
Trade Secret: N
Hazardous Material Type: Pure
Last Updated: 2017-10-23T23:57:08.000
Chemical Name: 1-BUTANOL
Common Name: 1-BUTANOL
Case Number: 71-36-3

Record ID: DEH2002-HUPFP-102535
Permit Status: Permit Renewed
Active Permit: Y
Child Record Id: DEH2017-HCHEM-0157127
Trade Secret: N
Hazardous Material Type: Pure
Last Updated: 2017-10-23T23:57:08.000
Chemical Name: 1-PROPANOL
Common Name: 1-PROPANOL
Case Number: 71-23-8

Record ID: DEH2002-HUPFP-102535
Permit Status: Permit Renewed
Active Permit: Y
Child Record Id: DEH2017-HCHEM-0157128
Trade Secret: N
Hazardous Material Type: Pure
Last Updated: 2017-10-23T23:57:08.000
Chemical Name: 2-PROPANOL
Common Name: 2-PROPANOL
Case Number: 67-63-0

Record ID: DEH2002-HUPFP-102535
Permit Status: Permit Renewed
Active Permit: Y
Child Record Id: DEH2017-HCHEM-0157129

U C S D MAIN CAMPUS/MAYER HALL BLDG (Continued) **S102439541**

Trade Secret:	N
Hazardous Material Type:	Pure
Last Updated:	2017-10-23T23:57:08.000
Chemical Name:	2-PROPANOL
Common Name:	2-PROPANOL
Case Number:	67-63-0
Record ID:	DEH2002-HUPFP-102535
Permit Status:	Permit Renewed
Active Permit:	Y
Child Record Id:	DEH2017-HCHEM-0157130
Trade Secret:	N
Hazardous Material Type:	Mixture
Last Updated:	2017-10-23T23:57:08.000
Chemical Name:	351PPM CARBON DIOXIDE BAL AIR
Common Name:	351PPM CARBON DIOXIDE BAL AIR
Case Number:	Not reported
Record ID:	DEH2002-HUPFP-102535
Permit Status:	Permit Renewed
Active Permit:	Y
Child Record Id:	DEH2017-HCHEM-0157131
Trade Secret:	N
Hazardous Material Type:	Mixture
Last Updated:	2017-10-23T23:57:08.000
Chemical Name:	5% CARBON DIOXIDE 5% OXYGEN BAL NITROGEN
Common Name:	5% CARBON DIOXIDE 5% OXYGEN BAL NITROGEN
Case Number:	Not reported
Record ID:	DEH2002-HUPFP-102535
Permit Status:	Permit Renewed
Active Permit:	Y
Child Record Id:	DEH2017-HCHEM-0157132
Trade Secret:	N
Hazardous Material Type:	Pure
Last Updated:	2017-10-23T23:57:08.000
Chemical Name:	ACETIC ACID
Common Name:	ACETIC ACID
Case Number:	64-19-7
Record ID:	DEH2002-HUPFP-102535
Permit Status:	Permit Renewed
Active Permit:	Y
Child Record Id:	DEH2017-HCHEM-0157133
Trade Secret:	N
Hazardous Material Type:	Pure
Last Updated:	2017-10-23T23:57:08.000
Chemical Name:	Acetic Acid, Ethyl Ester
Common Name:	Ethyl Acetate
Case Number:	141-78-6
Record ID:	DEH2002-HUPFP-102535
Permit Status:	Permit Renewed
Active Permit:	Y
Child Record Id:	DEH2017-HCHEM-0157134
Trade Secret:	N
Hazardous Material Type:	Pure

U C S D MAIN CAMPUS/MAYER HALL BLDG (Continued) **S102439541**

Last Updated: 2017-10-23T23:57:08.000
Chemical Name: ACETONE
Common Name: ACETONE
Case Number: 67-64-1

Record ID: DEH2002-HUPFP-102535
Permit Status: Permit Renewed
Active Permit: Y
Child Record Id: DEH2017-HCHEM-0157135
Trade Secret: N
Hazardous Material Type: Pure
Last Updated: 2017-10-23T23:57:08.000
Chemical Name: ACETONITRILE
Common Name: ACETONITRILE
Case Number: 75-05-8

Record ID: DEH2002-HUPFP-102535
Permit Status: Permit Renewed
Active Permit: Y
Child Record Id: DEH2017-HCHEM-0157136
Trade Secret: N
Hazardous Material Type: Pure
Last Updated: 2017-10-23T23:57:08.000
Chemical Name: ACETYLENE
Common Name: ACETYLENE
Case Number: 74-86-2

Record ID: DEH2002-HUPFP-102535
Permit Status: Permit Renewed
Active Permit: Y
Child Record Id: DEH2017-HCHEM-0157137
Trade Secret: N
Hazardous Material Type: Pure
Last Updated: 2017-10-23T23:57:08.000
Chemical Name: AGAR
Common Name: AGAR
Case Number: 9002-18-0

Record ID: DEH2002-HUPFP-102535
Permit Status: Permit Renewed
Active Permit: Y
Child Record Id: DEH2017-HCHEM-0157138
Trade Secret: N
Hazardous Material Type: Pure
Last Updated: 2017-10-23T23:57:08.000
Chemical Name: AIR COMPRESSED
Common Name: AIR COMPRESSED
Case Number: 132259-10-0

Record ID: DEH2002-HUPFP-102535
Permit Status: Permit Renewed
Active Permit: Y
Child Record Id: DEH2017-HCHEM-0157139
Trade Secret: N
Hazardous Material Type: Pure
Last Updated: 2017-10-23T23:57:08.000
Chemical Name: AMMONIA

U C S D MAIN CAMPUS/MAYER HALL BLDG (Continued) **S102439541**

Common Name:	AMMONIA
Case Number:	7664-41-7
Record ID:	DEH2002-HUPFP-102535
Permit Status:	Permit Renewed
Active Permit:	Y
Child Record Id:	DEH2017-HCHEM-0157140
Trade Secret:	N
Hazardous Material Type:	Pure
Last Updated:	2017-10-23T23:57:08.000
Chemical Name:	AMMONIUM HYDROXIDE
Common Name:	AMMONIUM HYDROXIDE
Case Number:	1336-21-6
Record ID:	DEH2002-HUPFP-102535
Permit Status:	Permit Renewed
Active Permit:	Y
Child Record Id:	DEH2017-HCHEM-0157141
Trade Secret:	N
Hazardous Material Type:	Pure
Last Updated:	2017-10-23T23:57:08.000
Chemical Name:	AMMONIUM SULFATE
Common Name:	AMMONIUM SULFATE
Case Number:	7783-20-2
Record ID:	DEH2002-HUPFP-102535
Permit Status:	Permit Renewed
Active Permit:	Y
Child Record Id:	DEH2017-HCHEM-0157142
Trade Secret:	N
Hazardous Material Type:	Pure
Last Updated:	2017-10-23T23:57:08.000
Chemical Name:	ARGON
Common Name:	ARGON
Case Number:	7440-37-1
Record ID:	DEH2002-HUPFP-102535
Permit Status:	Permit Renewed
Active Permit:	Y
Child Record Id:	DEH2017-HCHEM-0157143
Trade Secret:	N
Hazardous Material Type:	Mixture
Last Updated:	2017-10-23T23:57:08.000
Chemical Name:	ARGON @ 2%; NITROGEN @ 3%; BALANCE CARBON DIOXIDE
Common Name:	ARGON @ 2%; NITROGEN @ 3%; BALANCE CARBON DIOXIDE
Case Number:	Not reported
Record ID:	DEH2002-HUPFP-102535
Permit Status:	Permit Renewed
Active Permit:	Y
Child Record Id:	DEH2017-HCHEM-0157144
Trade Secret:	N
Hazardous Material Type:	Pure
Last Updated:	2017-10-23T23:57:08.000
Chemical Name:	BENZENE
Common Name:	BENZENE
Case Number:	71-43-2

U C S D MAIN CAMPUS/MAYER HALL BLDG (Continued) **S102439541**

Record ID:	DEH2002-HUPFP-102535
Permit Status:	Permit Renewed
Active Permit:	Y
Child Record Id:	DEH2017-HCHEM-0157145
Trade Secret:	N
Hazardous Material Type:	Pure
Last Updated:	2017-10-23T23:57:08.000
Chemical Name:	BORIC ACID
Common Name:	BORIC ACID
Case Number:	11113-50-1

Record ID:	DEH2002-HUPFP-102535
Permit Status:	Permit Renewed
Active Permit:	Y
Child Record Id:	DEH2017-HCHEM-0157146
Trade Secret:	N
Hazardous Material Type:	Pure
Last Updated:	2017-10-23T23:57:08.000
Chemical Name:	CALCIUM CHLORIDE
Common Name:	CALCIUM CHLORIDE
Case Number:	10043-52-4

Record ID:	DEH2002-HUPFP-102535
Permit Status:	Permit Renewed
Active Permit:	Y
Child Record Id:	DEH2017-HCHEM-0157147
Trade Secret:	N
Hazardous Material Type:	Pure
Last Updated:	2017-10-23T23:57:08.000
Chemical Name:	CALCIUM SULFATE
Common Name:	CALCIUM SULFATE
Case Number:	7778-18-9

Record ID:	DEH2002-HUPFP-102535
Permit Status:	Permit Renewed
Active Permit:	Y
Child Record Id:	DEH2017-HCHEM-0157148
Trade Secret:	N
Hazardous Material Type:	Pure
Last Updated:	2017-10-23T23:57:08.000
Chemical Name:	CARBON DIOXIDE
Common Name:	CARBON DIOXIDE
Case Number:	124-38-9

Record ID:	DEH2002-HUPFP-102535
Permit Status:	Permit Renewed
Active Permit:	Y
Child Record Id:	DEH2017-HCHEM-0157149
Trade Secret:	N
Hazardous Material Type:	Mixture
Last Updated:	2017-10-23T23:57:08.000
Chemical Name:	CARBON DIOXIDE @ 0-20%; OXYGEN @ 0-21%; BALANCE NITROGEN
Common Name:	CARBON DIOXIDE @ 0-20%; OXYGEN @ 0-21%; BALANCE NITROGEN
Case Number:	Not reported

Record ID:	DEH2002-HUPFP-102535
Permit Status:	Permit Renewed

U C S D MAIN CAMPUS/MAYER HALL BLDG (Continued) **S102439541**

Active Permit: Y
Child Record Id: DEH2017-HCHEM-0157150
Trade Secret: N
Hazardous Material Type: Mixture
Last Updated: 2017-10-23T23:57:08.000
Chemical Name: CARBON DIOXIDE @ 10%; BALANCE AIR
Common Name: CARBON DIOXIDE @ 10%; BALANCE AIR
Case Number: Not reported

Record ID: DEH2002-HUPFP-102535
Permit Status: Permit Renewed
Active Permit: Y
Child Record Id: DEH2017-HCHEM-0157151
Trade Secret: N
Hazardous Material Type: Mixture
Last Updated: 2017-10-23T23:57:08.000
Chemical Name: CARBON DIOXIDE @ 5%; BAL OXYGEN
Common Name: CARBON DIOXIDE @ 5%; BAL OXYGEN
Case Number: Not reported

Record ID: DEH2002-HUPFP-102535
Permit Status: Permit Renewed
Active Permit: Y
Child Record Id: DEH2017-HCHEM-0157152
Trade Secret: N
Hazardous Material Type: Pure
Last Updated: 2017-10-23T23:57:08.000
Chemical Name: CARBON MONOXIDE
Common Name: CARBON MONOXIDE
Case Number: 630-08-0

Record ID: DEH2002-HUPFP-102535
Permit Status: Permit Renewed
Active Permit: Y
Child Record Id: DEH2017-HCHEM-0157153
Trade Secret: N
Hazardous Material Type: Pure
Last Updated: 2017-10-23T23:57:08.000
Chemical Name: CHLORINE
Common Name: CHLORINE
Case Number: 7782-50-5

Record ID: DEH2002-HUPFP-102535
Permit Status: Permit Renewed
Active Permit: Y
Child Record Id: DEH2017-HCHEM-0157154
Trade Secret: N
Hazardous Material Type: Pure
Last Updated: 2017-10-23T23:57:08.000
Chemical Name: CHLOROFORM
Common Name: CHLOROFORM
Case Number: 67-66-3

Record ID: DEH2002-HUPFP-102535
Permit Status: Permit Renewed
Active Permit: Y
Child Record Id: DEH2017-HCHEM-0157155

U C S D MAIN CAMPUS/MAYER HALL BLDG (Continued) **S102439541**

Trade Secret:	N
Hazardous Material Type:	Pure
Last Updated:	2017-10-23T23:57:08.000
Chemical Name:	SULFURIC ACID
Common Name:	SULFURIC ACID
Case Number:	7664-93-9
Record ID:	DEH2002-HUPFP-102535
Permit Status:	Permit Renewed
Active Permit:	Y
Child Record Id:	DEH2017-HCHEM-0157156
Trade Secret:	N
Hazardous Material Type:	Pure
Last Updated:	2017-10-23T23:57:08.000
Chemical Name:	CITRIC ACID
Common Name:	CITRIC ACID
Case Number:	77-92-9
Record ID:	DEH2002-HUPFP-102535
Permit Status:	Permit Renewed
Active Permit:	Y
Child Record Id:	DEH2017-HCHEM-0157157
Trade Secret:	N
Hazardous Material Type:	Pure
Last Updated:	2017-10-23T23:57:08.000
Chemical Name:	CYCLOHEXANE
Common Name:	CYCLOHEXANE
Case Number:	110-82-7
Record ID:	DEH2002-HUPFP-102535
Permit Status:	Permit Renewed
Active Permit:	Y
Child Record Id:	DEH2017-HCHEM-0157158
Trade Secret:	N
Hazardous Material Type:	Pure
Last Updated:	2017-10-23T23:57:08.000
Chemical Name:	D(+)-GLUCOSE ANHYDROUS
Common Name:	D(+)-GLUCOSE ANHYDROUS
Case Number:	50-99-7
Record ID:	DEH2002-HUPFP-102535
Permit Status:	Permit Renewed
Active Permit:	Y
Child Record Id:	DEH2017-HCHEM-0157159
Trade Secret:	N
Hazardous Material Type:	Pure
Last Updated:	2017-10-23T23:57:08.000
Chemical Name:	DEUTERIUM
Common Name:	DEUTERIUM
Case Number:	7782-39-0
Record ID:	DEH2002-HUPFP-102535
Permit Status:	Permit Renewed
Active Permit:	Y
Child Record Id:	DEH2017-HCHEM-0157160
Trade Secret:	N
Hazardous Material Type:	Mixture

U C S D MAIN CAMPUS/MAYER HALL BLDG (Continued) **S102439541**

Last Updated: 2017-10-23T23:57:08.000
Chemical Name: DEUTEROSULFURIC ACID 10% NITRIC ACID 5%
Common Name: DEUTEROSULFURIC ACID 10% NITRIC ACID 5%
Case Number: Not reported

Record ID: DEH2002-HUPFP-102535
Permit Status: Permit Renewed
Active Permit: Y
Child Record Id: DEH2017-HCHEM-0157161
Trade Secret: N
Hazardous Material Type: Pure
Last Updated: 2017-10-23T23:57:08.000
Chemical Name: DICHLOROMETHANE
Common Name: DICHLOROMETHANE
Case Number: 75-09-2

Record ID: DEH2002-HUPFP-102535
Permit Status: Permit Renewed
Active Permit: Y
Child Record Id: DEH2017-HCHEM-0157162
Trade Secret: N
Hazardous Material Type: Pure
Last Updated: 2017-10-23T23:57:08.000
Chemical Name: DIESEL
Common Name: DIESEL
Case Number: 68334-30-5

Record ID: DEH2002-HUPFP-102535
Permit Status: Permit Renewed
Active Permit: Y
Child Record Id: DEH2017-HCHEM-0157163
Trade Secret: N
Hazardous Material Type: Pure
Last Updated: 2017-10-23T23:57:08.000
Chemical Name: DIETHYL ETHER
Common Name: DIETHYL ETHER
Case Number: 60-29-7

Record ID: DEH2002-HUPFP-102535
Permit Status: Permit Renewed
Active Permit: Y
Child Record Id: DEH2017-HCHEM-0157164
Trade Secret: N
Hazardous Material Type: Pure
Last Updated: 2017-10-23T23:57:08.000
Chemical Name: DIMETHYL SULFOXIDE
Common Name: DIMETHYL SULFOXIDE
Case Number: 67-68-5

Record ID: DEH2002-HUPFP-102535
Permit Status: Permit Renewed
Active Permit: Y
Child Record Id: DEH2017-HCHEM-0157165
Trade Secret: N
Hazardous Material Type: Pure
Last Updated: 2017-10-23T23:57:08.000
Chemical Name: ETHANE

U C S D MAIN CAMPUS/MAYER HALL BLDG (Continued) **S102439541**

Common Name: ETHANE
Case Number: 74-84-0

Record ID: DEH2002-HUPFP-102535
Permit Status: Permit Renewed
Active Permit: Y
Child Record Id: DEH2017-HCHEM-0157166
Trade Secret: N
Hazardous Material Type: Pure
Last Updated: 2017-10-23T23:57:08.000
Chemical Name: ETHYL ALCOHOL
Common Name: ETHYL ALCOHOL
Case Number: 64-17-5

Record ID: DEH2002-HUPFP-102535
Permit Status: Permit Renewed
Active Permit: Y
Child Record Id: DEH2017-HCHEM-0157167
Trade Secret: N
Hazardous Material Type: Pure
Last Updated: 2017-10-23T23:57:08.000
Chemical Name: ETHYLENE
Common Name: ETHYLENE
Case Number: 74-85-1

Record ID: DEH2002-HUPFP-102535
Permit Status: Permit Renewed
Active Permit: Y
Child Record Id: DEH2017-HCHEM-0157168
Trade Secret: N
Hazardous Material Type: Pure
Last Updated: 2017-10-23T23:57:08.000
Chemical Name: ETHYLENE GLYCOL
Common Name: ETHYLENE GLYCOL
Case Number: 107-21-1

Record ID: DEH2002-HUPFP-102535
Permit Status: Permit Renewed
Active Permit: Y
Child Record Id: DEH2017-HCHEM-0157169
Trade Secret: N
Hazardous Material Type: Pure
Last Updated: 2017-10-23T23:57:08.000
Chemical Name: ETHYLENEDIAMINE TETRAACETIC ACID
Common Name: ETHYLENEDIAMINE TETRAACETIC ACID
Case Number: 60-00-4

Record ID: DEH2002-HUPFP-102535
Permit Status: Permit Renewed
Active Permit: Y
Child Record Id: DEH2017-HCHEM-0157170
Trade Secret: N
Hazardous Material Type: Mixture
Last Updated: 2017-10-23T23:57:08.000
Chemical Name: FLUORINE 10% HELIUM 90%
Common Name: FLUORINE 10% HELIUM 90%
Case Number: Not reported

U C S D MAIN CAMPUS/MAYER HALL BLDG (Continued) **S102439541**

Record ID:	DEH2002-HUPFP-102535
Permit Status:	Permit Renewed
Active Permit:	Y
Child Record Id:	DEH2017-HCHEM-0157171
Trade Secret:	N
Hazardous Material Type:	Pure
Last Updated:	2017-10-23T23:57:08.000
Chemical Name:	FORMALDEHYDE
Common Name:	FORMALDEHYDE
Case Number:	50-00-0

Record ID:	DEH2002-HUPFP-102535
Permit Status:	Permit Renewed
Active Permit:	Y
Child Record Id:	DEH2017-HCHEM-0157172
Trade Secret:	N
Hazardous Material Type:	Pure
Last Updated:	2017-10-23T23:57:08.000
Chemical Name:	FORMULA 222
Common Name:	FORMULA 222
Case Number:	Not reported

Record ID:	DEH2002-HUPFP-102535
Permit Status:	Permit Renewed
Active Permit:	Y
Child Record Id:	DEH2017-HCHEM-0157173
Trade Secret:	N
Hazardous Material Type:	Pure
Last Updated:	2017-10-23T23:57:08.000
Chemical Name:	GLYCERIN
Common Name:	GLYCERIN
Case Number:	56-81-5

Record ID:	DEH2002-HUPFP-102535
Permit Status:	Permit Renewed
Active Permit:	Y
Child Record Id:	DEH2017-HCHEM-0157174
Trade Secret:	N
Hazardous Material Type:	Pure
Last Updated:	2017-10-23T23:57:08.000
Chemical Name:	GLYCINE
Common Name:	GLYCINE
Case Number:	56-40-6

Record ID:	DEH2002-HUPFP-102535
Permit Status:	Permit Renewed
Active Permit:	Y
Child Record Id:	DEH2017-HCHEM-0157175
Trade Secret:	N
Hazardous Material Type:	Pure
Last Updated:	2017-10-23T23:57:08.000
Chemical Name:	GUANIDINE HYDROCHLORIDE
Common Name:	GUANIDINE HYDROCHLORIDE
Case Number:	50-01-1

Record ID:	DEH2002-HUPFP-102535
Permit Status:	Permit Renewed

U C S D MAIN CAMPUS/MAYER HALL BLDG (Continued) **S102439541**

Active Permit: Y
Child Record Id: DEH2017-HCHEM-0157176
Trade Secret: N
Hazardous Material Type: Pure
Last Updated: 2017-10-23T23:57:08.000
Chemical Name: HELIUM
Common Name: HELIUM
Case Number: 7440-59-7

Record ID: DEH2002-HUPFP-102535
Permit Status: Permit Renewed
Active Permit: Y
Child Record Id: DEH2017-HCHEM-0157177
Trade Secret: N
Hazardous Material Type: Pure
Last Updated: 2017-10-23T23:57:08.000
Chemical Name: HEXANE
Common Name: HEXANE
Case Number: 73513-42-5

Record ID: DEH2002-HUPFP-102535
Permit Status: Permit Renewed
Active Permit: Y
Child Record Id: DEH2017-HCHEM-0157178
Trade Secret: N
Hazardous Material Type: Pure
Last Updated: 2017-10-23T23:57:08.000
Chemical Name: HYDROCHLORIC ACID
Common Name: HYDROCHLORIC ACID
Case Number: 7647-01-0

Record ID: DEH2002-HUPFP-102535
Permit Status: Permit Renewed
Active Permit: Y
Child Record Id: DEH2017-HCHEM-0157179
Trade Secret: N
Hazardous Material Type: Pure
Last Updated: 2017-10-23T23:57:08.000
Chemical Name: HYDROGEN
Common Name: HYDROGEN
Case Number: 1333-74-0

Record ID: DEH2002-HUPFP-102535
Permit Status: Permit Renewed
Active Permit: Y
Child Record Id: DEH2017-HCHEM-0157180
Trade Secret: N
Hazardous Material Type: Mixture
Last Updated: 2017-10-23T23:57:08.000
Chemical Name: HYDROGEN @ 10% BAL NITROGEN
Common Name: HYDROGEN @ 10% BAL NITROGEN
Case Number: Not reported

Record ID: DEH2002-HUPFP-102535
Permit Status: Permit Renewed
Active Permit: Y
Child Record Id: DEH2017-HCHEM-0157181

U C S D MAIN CAMPUS/MAYER HALL BLDG (Continued) **S102439541**

Trade Secret:	N
Hazardous Material Type:	Mixture
Last Updated:	2017-10-23T23:57:08.000
Chemical Name:	HYDROGEN > or = 5% BALANCE ARGON
Common Name:	HYDROGEN > or = 5% BALANCE ARGON
Case Number:	Not reported
Record ID:	DEH2002-HUPFP-102535
Permit Status:	Permit Renewed
Active Permit:	Y
Child Record Id:	DEH2017-HCHEM-0157182
Trade Secret:	N
Hazardous Material Type:	Pure
Last Updated:	2017-10-23T23:57:08.000
Chemical Name:	KEROSENE
Common Name:	KEROSENE
Case Number:	8008-20-6
Record ID:	DEH2002-HUPFP-102535
Permit Status:	Permit Renewed
Active Permit:	Y
Child Record Id:	DEH2017-HCHEM-0157183
Trade Secret:	N
Hazardous Material Type:	Pure
Last Updated:	2017-10-23T23:57:08.000
Chemical Name:	MAGNESIUM SULFATE
Common Name:	MAGNESIUM SULFATE
Case Number:	7487-88-9
Record ID:	DEH2002-HUPFP-102535
Permit Status:	Permit Renewed
Active Permit:	Y
Child Record Id:	DEH2017-HCHEM-0157184
Trade Secret:	N
Hazardous Material Type:	Pure
Last Updated:	2017-10-23T23:57:08.000
Chemical Name:	METHANE
Common Name:	METHANE
Case Number:	74-82-8
Record ID:	DEH2002-HUPFP-102535
Permit Status:	Permit Renewed
Active Permit:	Y
Child Record Id:	DEH2017-HCHEM-0157185
Trade Secret:	N
Hazardous Material Type:	Mixture
Last Updated:	2017-10-23T23:57:08.000
Chemical Name:	METHANE @ 5%; BALANCE ARGON
Common Name:	METHANE @ 5%; BALANCE ARGON
Case Number:	Not reported
Record ID:	DEH2002-HUPFP-102535
Permit Status:	Permit Renewed
Active Permit:	Y
Child Record Id:	DEH2017-HCHEM-0157186
Trade Secret:	N
Hazardous Material Type:	Pure

U C S D MAIN CAMPUS/MAYER HALL BLDG (Continued) **S102439541**

Last Updated: 2017-10-23T23:57:08.000
Chemical Name: METHYL ALCOHOL
Common Name: METHYL ALCOHOL
Case Number: 67-56-1

Record ID: DEH2002-HUPFP-102535
Permit Status: Permit Renewed
Active Permit: Y
Child Record Id: DEH2017-HCHEM-0157187
Trade Secret: N
Hazardous Material Type: Pure
Last Updated: 2017-10-23T23:57:08.000
Chemical Name: N,N-DIMETHYLFORMAMIDE
Common Name: N,N-DIMETHYLFORMAMIDE
Case Number: 68-12-2

Record ID: DEH2002-HUPFP-102535
Permit Status: Permit Renewed
Active Permit: Y
Child Record Id: DEH2017-HCHEM-0157188
Trade Secret: N
Hazardous Material Type: Pure
Last Updated: 2017-10-23T23:57:08.000
Chemical Name: NEON
Common Name: NEON
Case Number: 7440-01-9

Record ID: DEH2002-HUPFP-102535
Permit Status: Permit Renewed
Active Permit: Y
Child Record Id: DEH2017-HCHEM-0157189
Trade Secret: N
Hazardous Material Type: Pure
Last Updated: 2017-10-23T23:57:08.000
Chemical Name: NITRIC ACID >68%
Common Name: NITRIC ACID >68%
Case Number: 7697-37-2

Record ID: DEH2002-HUPFP-102535
Permit Status: Permit Renewed
Active Permit: Y
Child Record Id: DEH2017-HCHEM-0157190
Trade Secret: N
Hazardous Material Type: Pure
Last Updated: 2017-10-23T23:57:08.000
Chemical Name: NITROGEN
Common Name: NITROGEN
Case Number: 7727-37-9

Record ID: DEH2002-HUPFP-102535
Permit Status: Permit Renewed
Active Permit: Y
Child Record Id: DEH2017-HCHEM-0157191
Trade Secret: N
Hazardous Material Type: Pure
Last Updated: 2017-10-23T23:57:08.000
Chemical Name: NITROGEN

U C S D MAIN CAMPUS/MAYER HALL BLDG (Continued) **S102439541**

Common Name: NITROGEN
Case Number: 7727-37-9

Record ID: DEH2002-HUPFP-102535
Permit Status: Permit Renewed
Active Permit: Y
Child Record Id: DEH2017-HCHEM-0157192
Trade Secret: N
Hazardous Material Type: Pure
Last Updated: 2017-10-23T23:57:08.000
Chemical Name: NITROUS OXIDE
Common Name: NITROUS OXIDE
Case Number: 10024-97-2

Record ID: DEH2002-HUPFP-102535
Permit Status: Permit Renewed
Active Permit: Y
Child Record Id: DEH2017-HCHEM-0157193
Trade Secret: N
Hazardous Material Type: Pure
Last Updated: 2017-10-23T23:57:08.000
Chemical Name: OIL
Common Name: OIL
Case Number: 8012-95-1

Record ID: DEH2002-HUPFP-102535
Permit Status: Permit Renewed
Active Permit: Y
Child Record Id: DEH2017-HCHEM-0157194
Trade Secret: N
Hazardous Material Type: Pure
Last Updated: 2017-10-23T23:57:08.000
Chemical Name: OXYGEN
Common Name: OXYGEN
Case Number: 7782-44-7

Record ID: DEH2002-HUPFP-102535
Permit Status: Permit Renewed
Active Permit: Y
Child Record Id: DEH2017-HCHEM-0157195
Trade Secret: N
Hazardous Material Type: Mixture
Last Updated: 2017-10-23T23:57:08.000
Chemical Name: OXYGEN @ < 22%, BALANCE NITROGEN
Common Name: OXYGEN @ < 22%, BALANCE NITROGEN
Case Number: Not reported

Record ID: DEH2002-HUPFP-102535
Permit Status: Permit Renewed
Active Permit: Y
Child Record Id: DEH2017-HCHEM-0157196
Trade Secret: N
Hazardous Material Type: Pure
Last Updated: 2017-10-23T23:57:08.000
Chemical Name: P-10
Common Name: P-10
Case Number: Not reported

U C S D MAIN CAMPUS/MAYER HALL BLDG (Continued) **S102439541**

Record ID: DEH2002-HUPFP-102535
Permit Status: Permit Renewed
Active Permit: Y
Child Record Id: DEH2017-HCHEM-0157197
Trade Secret: N
Hazardous Material Type: Pure
Last Updated: 2017-10-23T23:57:08.000
Chemical Name: PARAFORMALDEHYDE
Common Name: PARAFORMALDEHYDE
Case Number: 30525-89-4

Record ID: DEH2002-HUPFP-102535
Permit Status: Permit Renewed
Active Permit: Y
Child Record Id: DEH2017-HCHEM-0157198
Trade Secret: N
Hazardous Material Type: Pure
Last Updated: 2017-10-23T23:57:08.000
Chemical Name: PENTANE
Common Name: PENTANE
Case Number: 109-66-0

Record ID: DEH2002-HUPFP-102535
Permit Status: Permit Renewed
Active Permit: Y
Child Record Id: DEH2017-HCHEM-0157199
Trade Secret: N
Hazardous Material Type: Pure
Last Updated: 2017-10-23T23:57:08.000
Chemical Name: PETROLEUM BASE OIL
Common Name: PETROLEUM BASE OIL
Case Number: 64741-88-4

Record ID: DEH2002-HUPFP-102535
Permit Status: Permit Renewed
Active Permit: Y
Child Record Id: DEH2017-HCHEM-0157200
Trade Secret: N
Hazardous Material Type: Pure
Last Updated: 2017-10-23T23:57:08.000
Chemical Name: PETROLEUM DISTILLATES
Common Name: PETROLEUM DISTILLATES
Case Number: 64742-55-8

Record ID: DEH2002-HUPFP-102535
Permit Status: Permit Renewed
Active Permit: Y
Child Record Id: DEH2017-HCHEM-0157201
Trade Secret: N
Hazardous Material Type: Pure
Last Updated: 2017-10-23T23:57:08.000
Chemical Name: PETROLEUM OIL
Common Name: PETROLEUM OIL
Case Number: 68815-10-1

Record ID: DEH2002-HUPFP-102535
Permit Status: Permit Renewed

U C S D MAIN CAMPUS/MAYER HALL BLDG (Continued) **S102439541**

Active Permit: Y
Child Record Id: DEH2017-HCHEM-0157202
Trade Secret: N
Hazardous Material Type: Pure
Last Updated: 2017-10-23T23:57:08.000
Chemical Name: PHOSPHORIC ACID
Common Name: PHOSPHORIC ACID
Case Number: 7664-38-2

Record ID: DEH2002-HUPFP-102535
Permit Status: Permit Renewed
Active Permit: Y
Child Record Id: DEH2017-HCHEM-0157203
Trade Secret: N
Hazardous Material Type: Pure
Last Updated: 2017-10-23T23:57:08.000
Chemical Name: POLY(ETHYLENE GYLCOL)
Common Name: POLY(ETHYLENE GYLCOL)
Case Number: 25322-68-3

Record ID: DEH2002-HUPFP-102535
Permit Status: Permit Renewed
Active Permit: Y
Child Record Id: DEH2017-HCHEM-0157204
Trade Secret: N
Hazardous Material Type: Pure
Last Updated: 2017-10-23T23:57:08.000
Chemical Name: POTASSIUM CHLORIDE
Common Name: POTASSIUM CHLORIDE
Case Number: 7447-40-7

Record ID: DEH2002-HUPFP-102535
Permit Status: Permit Renewed
Active Permit: Y
Child Record Id: DEH2017-HCHEM-0157205
Trade Secret: N
Hazardous Material Type: Pure
Last Updated: 2017-10-23T23:57:08.000
Chemical Name: POTASSIUM HYDROXIDE
Common Name: POTASSIUM HYDROXIDE
Case Number: 1310-58-3

Record ID: DEH2002-HUPFP-102535
Permit Status: Permit Renewed
Active Permit: Y
Child Record Id: DEH2017-HCHEM-0157206
Trade Secret: N
Hazardous Material Type: Pure
Last Updated: 2017-10-23T23:57:08.000
Chemical Name: POTASSIUM PHOSPHATE DIBASIC
Common Name: POTASSIUM PHOSPHATE DIBASIC
Case Number: 7758-11-4

Record ID: DEH2002-HUPFP-102535
Permit Status: Permit Renewed
Active Permit: Y
Child Record Id: DEH2017-HCHEM-0157207

U C S D MAIN CAMPUS/MAYER HALL BLDG (Continued) **S102439541**

Trade Secret: N
Hazardous Material Type: Pure
Last Updated: 2017-10-23T23:57:08.000
Chemical Name: POTASSIUM PHOSPHATE MONOBASIC
Common Name: POTASSIUM PHOSPHATE MONOBASIC
Case Number: 7778-77-0

Record ID: DEH2002-HUPFP-102535
Permit Status: Permit Renewed
Active Permit: Y
Child Record Id: DEH2017-HCHEM-0157208
Trade Secret: N
Hazardous Material Type: Pure
Last Updated: 2017-10-23T23:57:08.000
Chemical Name: PRIMER
Common Name: PRIMER
Case Number: Not reported

Record ID: DEH2002-HUPFP-102535
Permit Status: Permit Renewed
Active Permit: Y
Child Record Id: DEH2017-HCHEM-0157209
Trade Secret: N
Hazardous Material Type: Pure
Last Updated: 2017-10-23T23:57:08.000
Chemical Name: PROPANE
Common Name: PROPANE
Case Number: 74-98-6

Record ID: DEH2002-HUPFP-102535
Permit Status: Permit Renewed
Active Permit: Y
Child Record Id: DEH2017-HCHEM-0157210
Trade Secret: N
Hazardous Material Type: Pure
Last Updated: 2017-10-23T23:57:08.000
Chemical Name: SODIUM ACETATE, ANHYDROUS
Common Name: SODIUM ACETATE, ANHYDROUS
Case Number: 127-09-3

Record ID: DEH2002-HUPFP-102535
Permit Status: Permit Renewed
Active Permit: Y
Child Record Id: DEH2017-HCHEM-0157211
Trade Secret: N
Hazardous Material Type: Pure
Last Updated: 2017-10-23T23:57:08.000
Chemical Name: SODIUM BICARBONATE
Common Name: SODIUM BICARBONATE
Case Number: 144-55-8

Record ID: DEH2002-HUPFP-102535
Permit Status: Permit Renewed
Active Permit: Y
Child Record Id: DEH2017-HCHEM-0157212
Trade Secret: N
Hazardous Material Type: Pure

U C S D MAIN CAMPUS/MAYER HALL BLDG (Continued) **S102439541**

Last Updated: 2017-10-23T23:57:08.000
Chemical Name: SODIUM CARBONATE
Common Name: SODIUM CARBONATE
Case Number: 497-19-8

Record ID: DEH2002-HUPFP-102535
Permit Status: Permit Renewed
Active Permit: Y
Child Record Id: DEH2017-HCHEM-0157213
Trade Secret: N
Hazardous Material Type: Pure
Last Updated: 2017-10-23T23:57:08.000
Chemical Name: SODIUM CHLORIDE
Common Name: SODIUM CHLORIDE
Case Number: 7647-14-5

Record ID: DEH2002-HUPFP-102535
Permit Status: Permit Renewed
Active Permit: Y
Child Record Id: DEH2017-HCHEM-0157214
Trade Secret: N
Hazardous Material Type: Pure
Last Updated: 2017-10-23T23:57:08.000
Chemical Name: SODIUM CITRATE
Common Name: SODIUM CITRATE
Case Number: 6132-04-3

Record ID: DEH2002-HUPFP-102535
Permit Status: Permit Renewed
Active Permit: Y
Child Record Id: DEH2017-HCHEM-0157215
Trade Secret: N
Hazardous Material Type: Pure
Last Updated: 2017-10-23T23:57:08.000
Chemical Name: SODIUM HYDROXIDE
Common Name: SODIUM HYDROXIDE
Case Number: 1310-73-2

Record ID: DEH2002-HUPFP-102535
Permit Status: Permit Renewed
Active Permit: Y
Child Record Id: DEH2017-HCHEM-0157216
Trade Secret: N
Hazardous Material Type: Pure
Last Updated: 2017-10-23T23:57:08.000
Chemical Name: SODIUM HYDROXIDE
Common Name: SODIUM HYDROXIDE
Case Number: 1310-73-2

Record ID: DEH2002-HUPFP-102535
Permit Status: Permit Renewed
Active Permit: Y
Child Record Id: DEH2017-HCHEM-0157217
Trade Secret: N
Hazardous Material Type: Pure
Last Updated: 2017-10-23T23:57:08.000
Chemical Name: SODIUM HYPOCHLORITE

U C S D MAIN CAMPUS/MAYER HALL BLDG (Continued) **S102439541**

Common Name: SODIUM HYPOCHLORITE
Case Number: 10022-70-5

Record ID: DEH2002-HUPFP-102535
Permit Status: Permit Renewed
Active Permit: Y
Child Record Id: DEH2017-HCHEM-0157218
Trade Secret: N
Hazardous Material Type: Pure
Last Updated: 2017-10-23T23:57:08.000
Chemical Name: SODIUM LAURYL SULFATE
Common Name: SODIUM LAURYL SULFATE
Case Number: Not reported

Record ID: DEH2002-HUPFP-102535
Permit Status: Permit Renewed
Active Permit: Y
Child Record Id: DEH2017-HCHEM-0157219
Trade Secret: N
Hazardous Material Type: Pure
Last Updated: 2017-10-23T23:57:08.000
Chemical Name: SODIUM PHOSPHATE
Common Name: SODIUM PHOSPHATE
Case Number: 10039-32-4

Record ID: DEH2002-HUPFP-102535
Permit Status: Permit Renewed
Active Permit: Y
Child Record Id: DEH2017-HCHEM-0157220
Trade Secret: N
Hazardous Material Type: Pure
Last Updated: 2017-10-23T23:57:08.000
Chemical Name: SODIUM PHOSPHATE DIBASIC
Common Name: SODIUM PHOSPHATE DIBASIC
Case Number: 7558-79-4

Record ID: DEH2002-HUPFP-102535
Permit Status: Permit Renewed
Active Permit: Y
Child Record Id: DEH2017-HCHEM-0157221
Trade Secret: N
Hazardous Material Type: Pure
Last Updated: 2017-10-23T23:57:08.000
Chemical Name: SODIUM PHOSPHATE MONOBASIC
Common Name: SODIUM PHOSPHATE MONOBASIC
Case Number: 10049-21-5

Record ID: DEH2002-HUPFP-102535
Permit Status: Permit Renewed
Active Permit: Y
Child Record Id: DEH2017-HCHEM-0157222
Trade Secret: N
Hazardous Material Type: Pure
Last Updated: 2017-10-23T23:57:08.000
Chemical Name: SODIUM THIOSULFATE
Common Name: SODIUM THIOSULFATE
Case Number: 7772-98-7

U C S D MAIN CAMPUS/MAYER HALL BLDG (Continued) **S102439541**

Record ID:	DEH2002-HUPFP-102535
Permit Status:	Permit Renewed
Active Permit:	Y
Child Record Id:	DEH2017-HCHEM-0157223
Trade Secret:	N
Hazardous Material Type:	Mixture
Last Updated:	2017-10-23T23:57:08.000
Chemical Name:	STEEL MIX WELDING GAS
Common Name:	STEEL MIX WELDING GAS
Case Number:	Not reported

Record ID:	DEH2002-HUPFP-102535
Permit Status:	Permit Renewed
Active Permit:	Y
Child Record Id:	DEH2017-HCHEM-0157224
Trade Secret:	N
Hazardous Material Type:	Pure
Last Updated:	2017-10-23T23:57:08.000
Chemical Name:	STEEL MIX WELDING GAS
Common Name:	STEEL MIX WELDING GAS
Case Number:	Not reported

Record ID:	DEH2002-HUPFP-102535
Permit Status:	Permit Renewed
Active Permit:	Y
Child Record Id:	DEH2017-HCHEM-0157225
Trade Secret:	N
Hazardous Material Type:	Pure
Last Updated:	2017-10-23T23:57:08.000
Chemical Name:	SUCROSE
Common Name:	SUCROSE
Case Number:	57-50-1

Record ID:	DEH2002-HUPFP-102535
Permit Status:	Permit Renewed
Active Permit:	Y
Child Record Id:	DEH2017-HCHEM-0157226
Trade Secret:	N
Hazardous Material Type:	Pure
Last Updated:	2017-10-23T23:57:08.000
Chemical Name:	SULFUR HEXAFLUORIDE
Common Name:	SULFUR HEXAFLUORIDE
Case Number:	2551-62-4

Record ID:	DEH2002-HUPFP-102535
Permit Status:	Permit Renewed
Active Permit:	Y
Child Record Id:	DEH2017-HCHEM-0157227
Trade Secret:	N
Hazardous Material Type:	Pure
Last Updated:	2017-10-23T23:57:08.000
Chemical Name:	SULFURIC ACID
Common Name:	SULFURIC ACID
Case Number:	7664-93-9

Record ID:	DEH2002-HUPFP-102535
Permit Status:	Permit Renewed

U C S D MAIN CAMPUS/MAYER HALL BLDG (Continued) **S102439541**

Active Permit: Y
Child Record Id: DEH2017-HCHEM-0157228
Trade Secret: N
Hazardous Material Type: Pure
Last Updated: 2017-10-23T23:57:08.000
Chemical Name: Tetrahydrofuran
Common Name: tetrahydrofuran
Case Number: 109-99-9

Record ID: DEH2002-HUPFP-102535
Permit Status: Permit Renewed
Active Permit: Y
Child Record Id: DEH2017-HCHEM-0157229
Trade Secret: N
Hazardous Material Type: Pure
Last Updated: 2017-10-23T23:57:08.000
Chemical Name: TOLUENE
Common Name: TOLUENE
Case Number: 108-88-3

Record ID: DEH2002-HUPFP-102535
Permit Status: Permit Renewed
Active Permit: Y
Child Record Id: DEH2017-HCHEM-0157230
Trade Secret: N
Hazardous Material Type: Pure
Last Updated: 2017-10-23T23:57:08.000
Chemical Name: TRICHLOROACETIC ACID
Common Name: TRICHLOROACETIC ACID
Case Number: 76-03-9

Record ID: DEH2002-HUPFP-102535
Permit Status: Permit Renewed
Active Permit: Y
Child Record Id: DEH2017-HCHEM-0157231
Trade Secret: N
Hazardous Material Type: Pure
Last Updated: 2017-10-23T23:57:08.000
Chemical Name: TRIFLUOROIODOMETHANE
Common Name: TRIFLUOROIODOMETHANE
Case Number: 2314-97-8

Record ID: DEH2002-HUPFP-102535
Permit Status: Permit Renewed
Active Permit: Y
Child Record Id: DEH2017-HCHEM-0157232
Trade Secret: N
Hazardous Material Type: Pure
Last Updated: 2017-10-23T23:57:08.000
Chemical Name: TRIZMA BASE
Common Name: TRIZMA BASE
Case Number: 77-86-1

Record ID: DEH2002-HUPFP-102535
Permit Status: Permit Renewed
Active Permit: Y
Child Record Id: DEH2017-HCHEM-0157233

U C S D MAIN CAMPUS/MAYER HALL BLDG (Continued) **S102439541**

Trade Secret:	N
Hazardous Material Type:	Pure
Last Updated:	2017-10-23T23:57:08.000
Chemical Name:	UREA
Common Name:	UREA
Case Number:	57-13-6
Record ID:	DEH2002-HUPFP-102535
Permit Status:	Permit Renewed
Active Permit:	Y
Child Record Id:	DEH2017-HCHEM-0157234
Trade Secret:	N
Hazardous Material Type:	Pure
Last Updated:	2017-10-23T23:57:08.000
Chemical Name:	XENON
Common Name:	XENON
Case Number:	7440-63-3
Record ID:	DEH2002-HUPFP-102535
Permit Status:	Permit Renewed
Active Permit:	Y
Child Record Id:	DEH2017-HCHEM-0157235
Trade Secret:	N
Hazardous Material Type:	Pure
Last Updated:	2017-10-23T23:57:08.000
Chemical Name:	XYLENE
Common Name:	XYLENE
Case Number:	1330-20-7
Record ID:	DEH2002-HUPFP-102535
Permit Status:	Permit Renewed
Active Permit:	Y
Child Record Id:	DEH2017-HCHEM-0157236
Trade Secret:	N
Hazardous Material Type:	Mixture
Last Updated:	2017-10-23T23:57:08.000
Chemical Name:	0.3% CARBON DIOXIDE, BALANCE HELIUM
Common Name:	0.3% CARBON DIOXIDE, BALANCE HELIUM
Case Number:	Not reported
Record ID:	DEH2002-HUPFP-102535
Permit Status:	Permit Renewed
Active Permit:	Y
Child Record Id:	DEH2017-HCHEM-0157237
Trade Secret:	N
Hazardous Material Type:	Pure
Last Updated:	2017-10-23T23:57:08.000
Chemical Name:	2-PROPANOL
Common Name:	2-PROPANOL
Case Number:	67-63-0
Record ID:	DEH2002-HUPFP-102535
Permit Status:	Permit Renewed
Active Permit:	Y
Child Record Id:	DEH2017-HCHEM-0157238
Trade Secret:	N
Hazardous Material Type:	Pure

U C S D MAIN CAMPUS/MAYER HALL BLDG (Continued) **S102439541**

Last Updated: 2017-10-23T23:57:08.000
Chemical Name: ACETIC ACID
Common Name: ACETIC ACID
Case Number: 64-19-7

Record ID: DEH2002-HUPFP-102535
Permit Status: Permit Renewed
Active Permit: Y
Child Record Id: DEH2017-HCHEM-0157239
Trade Secret: N
Hazardous Material Type: Pure
Last Updated: 2017-10-23T23:57:08.000
Chemical Name: ACETONE
Common Name: ACETONE
Case Number: 67-64-1

Record ID: DEH2002-HUPFP-102535
Permit Status: Permit Renewed
Active Permit: Y
Child Record Id: DEH2017-HCHEM-0157240
Trade Secret: N
Hazardous Material Type: Pure
Last Updated: 2017-10-23T23:57:08.000
Chemical Name: ACETONITRILE
Common Name: ACETONITRILE
Case Number: 75-05-8

Record ID: DEH2002-HUPFP-102535
Permit Status: Permit Renewed
Active Permit: Y
Child Record Id: DEH2017-HCHEM-0157241
Trade Secret: N
Hazardous Material Type: Pure
Last Updated: 2017-10-23T23:57:08.000
Chemical Name: AGAR
Common Name: AGAR
Case Number: 9002-18-0

Record ID: DEH2002-HUPFP-102535
Permit Status: Permit Renewed
Active Permit: Y
Child Record Id: DEH2017-HCHEM-0157242
Trade Secret: N
Hazardous Material Type: Pure
Last Updated: 2017-10-23T23:57:08.000
Chemical Name: AIR COMPRESSED
Common Name: AIR COMPRESSED
Case Number: 132259-10-0

Record ID: DEH2002-HUPFP-102535
Permit Status: Permit Renewed
Active Permit: Y
Child Record Id: DEH2017-HCHEM-0157243
Trade Secret: N
Hazardous Material Type: Pure
Last Updated: 2017-10-23T23:57:08.000
Chemical Name: AIR COMPRESSED

U C S D MAIN CAMPUS/MAYER HALL BLDG (Continued) **S102439541**

Common Name: AIR COMPRESSED
Case Number: 132259-10-0

Record ID: DEH2002-HUPFP-102535
Permit Status: Permit Renewed
Active Permit: Y
Child Record Id: DEH2017-HCHEM-0157244
Trade Secret: N
Hazardous Material Type: Pure
Last Updated: 2017-10-23T23:57:08.000
Chemical Name: AMMONIUM SULFATE
Common Name: AMMONIUM SULFATE
Case Number: 7783-20-2

Record ID: DEH2002-HUPFP-102535
Permit Status: Permit Renewed
Active Permit: Y
Child Record Id: DEH2017-HCHEM-0157245
Trade Secret: N
Hazardous Material Type: Pure
Last Updated: 2017-10-23T23:57:08.000
Chemical Name: ARGON
Common Name: ARGON
Case Number: 7440-37-1

Record ID: DEH2002-HUPFP-102535
Permit Status: Permit Renewed
Active Permit: Y
Child Record Id: DEH2017-HCHEM-0157246
Trade Secret: N
Hazardous Material Type: Pure
Last Updated: 2017-10-23T23:57:08.000
Chemical Name: ARGON
Common Name: ARGON
Case Number: 7440-37-1

Record ID: DEH2002-HUPFP-102535
Permit Status: Permit Renewed
Active Permit: Y
Child Record Id: DEH2017-HCHEM-0157247
Trade Secret: N
Hazardous Material Type: Pure
Last Updated: 2017-10-23T23:57:08.000
Chemical Name: CALCIUM CHLORIDE
Common Name: CALCIUM CHLORIDE
Case Number: 10043-52-4

Record ID: DEH2002-HUPFP-102535
Permit Status: Permit Renewed
Active Permit: Y
Child Record Id: DEH2017-HCHEM-0157248
Trade Secret: N
Hazardous Material Type: Pure
Last Updated: 2017-10-23T23:57:08.000
Chemical Name: CARBON DIOXIDE
Common Name: CARBON DIOXIDE
Case Number: 124-38-9

U C S D MAIN CAMPUS/MAYER HALL BLDG (Continued) **S102439541**

Record ID:	DEH2002-HUPFP-102535
Permit Status:	Permit Renewed
Active Permit:	Y
Child Record Id:	DEH2017-HCHEM-0157249
Trade Secret:	N
Hazardous Material Type:	Pure
Last Updated:	2017-10-23T23:57:08.000
Chemical Name:	CHLOROFORM
Common Name:	CHLOROFORM
Case Number:	67-66-3

Record ID:	DEH2002-HUPFP-102535
Permit Status:	Permit Renewed
Active Permit:	Y
Child Record Id:	DEH2017-HCHEM-0157250
Trade Secret:	N
Hazardous Material Type:	Pure
Last Updated:	2017-10-23T23:57:08.000
Chemical Name:	DICHLOROMETHANE
Common Name:	DICHLOROMETHANE
Case Number:	75-09-2

Record ID:	DEH2002-HUPFP-102535
Permit Status:	Permit Renewed
Active Permit:	Y
Child Record Id:	DEH2017-HCHEM-0157251
Trade Secret:	N
Hazardous Material Type:	Pure
Last Updated:	2017-10-23T23:57:08.000
Chemical Name:	DIESEL
Common Name:	DIESEL
Case Number:	68334-30-5

Record ID:	DEH2002-HUPFP-102535
Permit Status:	Permit Renewed
Active Permit:	Y
Child Record Id:	DEH2017-HCHEM-0157252
Trade Secret:	N
Hazardous Material Type:	Pure
Last Updated:	2017-10-23T23:57:08.000
Chemical Name:	ETHYL ALCOHOL
Common Name:	ETHYL ALCOHOL
Case Number:	64-17-5

Record ID:	DEH2002-HUPFP-102535
Permit Status:	Permit Renewed
Active Permit:	Y
Child Record Id:	DEH2017-HCHEM-0157253
Trade Secret:	N
Hazardous Material Type:	Pure
Last Updated:	2017-10-23T23:57:08.000
Chemical Name:	ETHYL ALCOHOL
Common Name:	ETHYL ALCOHOL
Case Number:	64-17-5

Record ID:	DEH2002-HUPFP-102535
Permit Status:	Permit Renewed

U C S D MAIN CAMPUS/MAYER HALL BLDG (Continued) **S102439541**

Active Permit:	Y
Child Record Id:	DEH2017-HCHEM-0157254
Trade Secret:	N
Hazardous Material Type:	Pure
Last Updated:	2017-10-23T23:57:08.000
Chemical Name:	FORMALDEHYDE
Common Name:	FORMALDEHYDE
Case Number:	50-00-0

Record ID:	DEH2002-HUPFP-102535
Permit Status:	Permit Renewed
Active Permit:	Y
Child Record Id:	DEH2017-HCHEM-0157255
Trade Secret:	N
Hazardous Material Type:	Pure
Last Updated:	2017-10-23T23:57:08.000
Chemical Name:	HELIUM
Common Name:	HELIUM
Case Number:	7440-59-7

Record ID:	DEH2002-HUPFP-102535
Permit Status:	Permit Renewed
Active Permit:	Y
Child Record Id:	DEH2017-HCHEM-0157256
Trade Secret:	N
Hazardous Material Type:	Pure
Last Updated:	2017-10-23T23:57:08.000
Chemical Name:	HELIUM
Common Name:	HELIUM
Case Number:	7440-59-7

Record ID:	DEH2002-HUPFP-102535
Permit Status:	Permit Renewed
Active Permit:	Y
Child Record Id:	DEH2017-HCHEM-0157257
Trade Secret:	N
Hazardous Material Type:	Pure
Last Updated:	2017-10-23T23:57:08.000
Chemical Name:	HEXANE
Common Name:	HEXANE
Case Number:	73513-42-5

Record ID:	DEH2002-HUPFP-102535
Permit Status:	Permit Renewed
Active Permit:	Y
Child Record Id:	DEH2017-HCHEM-0157258
Trade Secret:	N
Hazardous Material Type:	Pure
Last Updated:	2017-10-23T23:57:08.000
Chemical Name:	HYDROCHLORIC ACID
Common Name:	HYDROCHLORIC ACID
Case Number:	7647-01-0

Record ID:	DEH2002-HUPFP-102535
Permit Status:	Permit Renewed
Active Permit:	Y
Child Record Id:	DEH2017-HCHEM-0157259

U C S D MAIN CAMPUS/MAYER HALL BLDG (Continued) **S102439541**

Trade Secret: N
Hazardous Material Type: Pure
Last Updated: 2017-10-23T23:57:08.000
Chemical Name: HYDROGEN
Common Name: HYDROGEN
Case Number: 1333-74-0

Record ID: DEH2002-HUPFP-102535
Permit Status: Permit Renewed
Active Permit: Y
Child Record Id: DEH2017-HCHEM-0157260
Trade Secret: N
Hazardous Material Type: Pure
Last Updated: 2017-10-23T23:57:08.000
Chemical Name: METHANE
Common Name: METHANE
Case Number: 74-82-8

Record ID: DEH2002-HUPFP-102535
Permit Status: Permit Renewed
Active Permit: Y
Child Record Id: DEH2017-HCHEM-0157261
Trade Secret: N
Hazardous Material Type: Mixture
Last Updated: 2017-10-23T23:57:08.000
Chemical Name: METHANE @ 5%; BALANCE ARGON
Common Name: METHANE @ 5%; BALANCE ARGON
Case Number: Not reported

Record ID: DEH2002-HUPFP-102535
Permit Status: Permit Renewed
Active Permit: Y
Child Record Id: DEH2017-HCHEM-0157262
Trade Secret: N
Hazardous Material Type: Pure
Last Updated: 2017-10-23T23:57:08.000
Chemical Name: METHYL ALCOHOL
Common Name: METHYL ALCOHOL
Case Number: 67-56-1

Record ID: DEH2002-HUPFP-102535
Permit Status: Permit Renewed
Active Permit: Y
Child Record Id: DEH2017-HCHEM-0157263
Trade Secret: N
Hazardous Material Type: Pure
Last Updated: 2017-10-23T23:57:08.000
Chemical Name: NITRIC ACID >68%
Common Name: NITRIC ACID >68%
Case Number: 7697-37-2

Record ID: DEH2002-HUPFP-102535
Permit Status: Permit Renewed
Active Permit: Y
Child Record Id: DEH2017-HCHEM-0157264
Trade Secret: N
Hazardous Material Type: Pure

U C S D MAIN CAMPUS/MAYER HALL BLDG (Continued) **S102439541**

Last Updated:	2017-10-23T23:57:08.000
Chemical Name:	NITROGEN
Common Name:	NITROGEN
Case Number:	7727-37-9
Record ID:	DEH2002-HUPFP-102535
Permit Status:	Permit Renewed
Active Permit:	Y
Child Record Id:	DEH2017-HCHEM-0157265
Trade Secret:	N
Hazardous Material Type:	Pure
Last Updated:	2017-10-23T23:57:08.000
Chemical Name:	NITROGEN
Common Name:	NITROGEN
Case Number:	7727-37-9
Record ID:	DEH2002-HUPFP-102535
Permit Status:	Permit Renewed
Active Permit:	Y
Child Record Id:	DEH2017-HCHEM-0157266
Trade Secret:	N
Hazardous Material Type:	Pure
Last Updated:	2017-10-23T23:57:08.000
Chemical Name:	NITROUS OXIDE
Common Name:	NITROUS OXIDE
Case Number:	10024-97-2
Record ID:	DEH2002-HUPFP-102535
Permit Status:	Permit Renewed
Active Permit:	Y
Child Record Id:	DEH2017-HCHEM-0157267
Trade Secret:	N
Hazardous Material Type:	Pure
Last Updated:	2017-10-23T23:57:08.000
Chemical Name:	OIL
Common Name:	OIL
Case Number:	8012-95-1
Record ID:	DEH2002-HUPFP-102535
Permit Status:	Permit Renewed
Active Permit:	Y
Child Record Id:	DEH2017-HCHEM-0157268
Trade Secret:	N
Hazardous Material Type:	Pure
Last Updated:	2017-10-23T23:57:08.000
Chemical Name:	OXYGEN
Common Name:	OXYGEN
Case Number:	7782-44-7
Record ID:	DEH2002-HUPFP-102535
Permit Status:	Permit Renewed
Active Permit:	Y
Child Record Id:	DEH2017-HCHEM-0157269
Trade Secret:	N
Hazardous Material Type:	Pure
Last Updated:	2017-10-23T23:57:08.000
Chemical Name:	P-10

U C S D MAIN CAMPUS/MAYER HALL BLDG (Continued) **S102439541**

Common Name: P-10
Case Number: Not reported

Record ID: DEH2002-HUPFP-102535
Permit Status: Permit Renewed
Active Permit: Y
Child Record Id: DEH2017-HCHEM-0157270
Trade Secret: N
Hazardous Material Type: Pure
Last Updated: 2017-10-23T23:57:08.000
Chemical Name: POTASSIUM CHLORIDE
Common Name: POTASSIUM CHLORIDE
Case Number: 7447-40-7

Record ID: DEH2002-HUPFP-102535
Permit Status: Permit Renewed
Active Permit: Y
Child Record Id: DEH2017-HCHEM-0157271
Trade Secret: N
Hazardous Material Type: Pure
Last Updated: 2017-10-23T23:57:08.000
Chemical Name: POTASSIUM HYDROXIDE
Common Name: POTASSIUM HYDROXIDE
Case Number: 1310-58-3

Record ID: DEH2002-HUPFP-102535
Permit Status: Permit Renewed
Active Permit: Y
Child Record Id: DEH2017-HCHEM-0157272
Trade Secret: N
Hazardous Material Type: Mixture
Last Updated: 2017-10-23T23:57:08.000
Chemical Name: PROPANE @33.33%, ETHANE@33.33%, METHANE @33.33%
Common Name: PROPANE @33.33%, ETHANE@33.33%, METHANE @33.33%
Case Number: Not reported

Record ID: DEH2002-HUPFP-102535
Permit Status: Permit Renewed
Active Permit: Y
Child Record Id: DEH2017-HCHEM-0157273
Trade Secret: N
Hazardous Material Type: Pure
Last Updated: 2017-10-23T23:57:08.000
Chemical Name: SODIUM BICARBONATE
Common Name: SODIUM BICARBONATE
Case Number: 144-55-8

Record ID: DEH2002-HUPFP-102535
Permit Status: Permit Renewed
Active Permit: Y
Child Record Id: DEH2017-HCHEM-0157274
Trade Secret: N
Hazardous Material Type: Pure
Last Updated: 2017-10-23T23:57:08.000
Chemical Name: SODIUM CARBONATE
Common Name: SODIUM CARBONATE
Case Number: 497-19-8

U C S D MAIN CAMPUS/MAYER HALL BLDG (Continued) **S102439541**

Record ID: DEH2002-HUPFP-102535
Permit Status: Permit Renewed
Active Permit: Y
Child Record Id: DEH2017-HCHEM-0157275
Trade Secret: N
Hazardous Material Type: Pure
Last Updated: 2017-10-23T23:57:08.000
Chemical Name: SODIUM CHLORIDE
Common Name: SODIUM CHLORIDE
Case Number: 7647-14-5

Record ID: DEH2002-HUPFP-102535
Permit Status: Permit Renewed
Active Permit: Y
Child Record Id: DEH2017-HCHEM-0157276
Trade Secret: N
Hazardous Material Type: Pure
Last Updated: 2017-10-23T23:57:08.000
Chemical Name: SODIUM HYDROXIDE
Common Name: SODIUM HYDROXIDE
Case Number: 1310-73-2

Record ID: DEH2002-HUPFP-102535
Permit Status: Permit Renewed
Active Permit: Y
Child Record Id: DEH2017-HCHEM-0157277
Trade Secret: N
Hazardous Material Type: Pure
Last Updated: 2017-10-23T23:57:08.000
Chemical Name: SODIUM HYPOCHLORITE
Common Name: SODIUM HYPOCHLORITE
Case Number: 10022-70-5

Record ID: DEH2002-HUPFP-102535
Permit Status: Permit Renewed
Active Permit: Y
Child Record Id: DEH2017-HCHEM-0157278
Trade Secret: N
Hazardous Material Type: Pure
Last Updated: 2017-10-23T23:57:08.000
Chemical Name: SODIUM PHOSPHATE DIBASIC
Common Name: SODIUM PHOSPHATE DIBASIC
Case Number: 7558-79-4

Record ID: DEH2002-HUPFP-102535
Permit Status: Permit Renewed
Active Permit: Y
Child Record Id: DEH2017-HCHEM-0157279
Trade Secret: N
Hazardous Material Type: Pure
Last Updated: 2017-10-23T23:57:08.000
Chemical Name: TRIFLUOROMETHANE
Common Name: TRIFLUOROMETHANE
Case Number: 75-46-7

Record ID: DEH2002-HUPFP-102535
Permit Status: Permit Renewed

U C S D MAIN CAMPUS/MAYER HALL BLDG (Continued) **S102439541**

Active Permit: Y
Child Record Id: DEH2017-HCHEM-0157280
Trade Secret: N
Hazardous Material Type: Pure
Last Updated: 2017-10-23T23:57:08.000
Chemical Name: TRIZMA BASE
Common Name: TRIZMA BASE
Case Number: 77-86-1

Record ID: DEH2002-HUPFP-102535
Permit Status: Permit Renewed
Active Permit: Y
Child Record Id: DEH2017-HCHEM-0157281
Trade Secret: N
Hazardous Material Type: Pure
Last Updated: 2017-10-23T23:57:08.000
Chemical Name: HELIUM
Common Name: HELIUM
Case Number: 7440-59-7

Record ID: DEH2002-HUPFP-102535
Permit Status: Permit Renewed
Active Permit: Y
Child Record Id: DEH2017-HCHEM-0157282
Trade Secret: N
Hazardous Material Type: Pure
Last Updated: 2017-10-23T23:57:08.000
Chemical Name: DIESEL
Common Name: DIESEL
Case Number: 68334-30-5

Record ID: DEH2002-HUPFP-102535
Permit Status: Permit Renewed
Active Permit: Y
Child Record Id: DEH2017-HCHEM-0157283
Trade Secret: N
Hazardous Material Type: Pure
Last Updated: 2017-10-23T23:57:08.000
Chemical Name: ARGON
Common Name: ARGON
Case Number: 7440-37-1

Record ID: DEH2002-HUPFP-102535
Permit Status: Permit Renewed
Active Permit: Y
Child Record Id: DEH2017-HCHEM-0157284
Trade Secret: N
Hazardous Material Type: Mixture
Last Updated: 2017-10-23T23:57:08.000
Chemical Name: CARBON DIOXIDE @ < 50%; BALANCE ARGON
Common Name: CARBON DIOXIDE @ < 50%; BALANCE ARGON
Case Number: Not reported

Record ID: DEH2002-HUPFP-102535
Permit Status: Permit Renewed
Active Permit: Y
Child Record Id: DEH2017-HCHEM-0157285

U C S D MAIN CAMPUS/MAYER HALL BLDG (Continued) **S102439541**

Trade Secret:	N
Hazardous Material Type:	Pure
Last Updated:	2017-10-23T23:57:08.000
Chemical Name:	HELIUM
Common Name:	HELIUM
Case Number:	7440-59-7
Record ID:	DEH2002-HUPFP-102535
Permit Status:	Permit Renewed
Active Permit:	Y
Child Record Id:	DEH2017-HCHEM-0157286
Trade Secret:	N
Hazardous Material Type:	Pure
Last Updated:	2017-10-23T23:57:08.000
Chemical Name:	OXYGEN
Common Name:	OXYGEN
Case Number:	7782-44-7
Record ID:	DEH2002-HUPFP-102535
Permit Status:	Permit Renewed
Active Permit:	Y
Child Record Id:	DEH2017-HCHEM-0157287
Trade Secret:	N
Hazardous Material Type:	Mixture
Last Updated:	2017-10-23T23:57:08.000
Chemical Name:	STEEL MIX WELDING GAS
Common Name:	STEEL MIX WELDING GAS
Case Number:	Not reported
Record ID:	DEH2002-HUPFP-102535
Permit Status:	Permit Renewed
Active Permit:	Y
Child Record Id:	DEH2017-HCHEM-0157288
Trade Secret:	N
Hazardous Material Type:	Pure
Last Updated:	2017-10-23T23:57:08.000
Chemical Name:	Dielectric Oil
Common Name:	Mineral Oil
Case Number:	8012-95-1
Record ID:	DEH2002-HUPFP-102535
Permit Status:	Permit Renewed
Active Permit:	Y
Child Record Id:	DEH2017-HCHEM-0157289
Trade Secret:	N
Hazardous Material Type:	Pure
Last Updated:	2017-10-23T23:57:08.000
Chemical Name:	Hydraulic Oil
Common Name:	Hydraulic Oil
Case Number:	8012-95-1
Record ID:	DEH2002-HUPFP-102535
Permit Status:	Permit Renewed
Active Permit:	Y
Child Record Id:	DEH2017-HCHEM-0157290
Trade Secret:	N
Hazardous Material Type:	Mixture

U C S D MAIN CAMPUS/MAYER HALL BLDG (Continued) **S102439541**

Last Updated: 2017-10-23T23:57:08.000
Chemical Name: OIL
Common Name: OIL
Case Number: 8012-95-1

Record ID: DEH2002-HUPFP-102535
Permit Status: Permit Renewed
Active Permit: Y
Child Record Id: DEH2017-HCHEM-0157291
Trade Secret: N
Hazardous Material Type: Mixture
Last Updated: 2017-10-23T23:57:08.000
Chemical Name: OIL
Common Name: OIL
Case Number: 8012-95-1

Record ID: DEH2002-HUPFP-102535
Permit Status: Permit Renewed
Active Permit: Y
Child Record Id: DEH2017-HCHEM-0157292
Trade Secret: N
Hazardous Material Type: Mixture
Last Updated: 2017-10-23T23:57:08.000
Chemical Name: OIL
Common Name: OIL
Case Number: 8012-95-1

Record ID: DEH2002-HUPFP-102535
Permit Status: Permit Renewed
Active Permit: Y
Child Record Id: DEH2017-HCHEM-0157293
Trade Secret: N
Hazardous Material Type: Pure
Last Updated: 2017-10-23T23:57:08.000
Chemical Name: ACETYLENE
Common Name: ACETYLENE
Case Number: 74-86-2

Record ID: DEH2002-HUPFP-102535
Permit Status: Permit Renewed
Active Permit: Y
Child Record Id: DEH2017-HCHEM-0157294
Trade Secret: N
Hazardous Material Type: Pure
Last Updated: 2017-10-23T23:57:08.000
Chemical Name: ARGON
Common Name: ARGON
Case Number: 7440-37-1

Record ID: DEH2002-HUPFP-102535
Permit Status: Permit Renewed
Active Permit: Y
Child Record Id: DEH2017-HCHEM-0157295
Trade Secret: N
Hazardous Material Type: Mixture
Last Updated: 2017-10-23T23:57:08.000
Chemical Name: CARBON DIOXIDE < 50%; BALANCE ARGON

U C S D MAIN CAMPUS/MAYER HALL BLDG (Continued) **S102439541**

Common Name: CARBON DIOXIDE < 50%; BALANCE ARGON
Case Number: Not reported

Record ID: DEH2002-HUPFP-102535
Permit Status: Permit Renewed
Active Permit: Y
Child Record Id: DEH2017-HCHEM-0157296
Trade Secret: N
Hazardous Material Type: Pure
Last Updated: 2017-10-23T23:57:08.000
Chemical Name: HELIUM
Common Name: HELIUM
Case Number: 7440-59-7

Record ID: DEH2002-HUPFP-102535
Permit Status: Permit Renewed
Active Permit: Y
Child Record Id: DEH2017-HCHEM-0157297
Trade Secret: N
Hazardous Material Type: Pure
Last Updated: 2017-10-23T23:57:08.000
Chemical Name: OXYGEN
Common Name: OXYGEN
Case Number: 7782-44-7

Record ID: DEH2002-HUPFP-102535
Permit Status: Permit Renewed
Active Permit: Y
Child Record Id: DEH2017-HCHEM-0157298
Trade Secret: N
Hazardous Material Type: Pure
Last Updated: 2017-10-23T23:57:08.000
Chemical Name: PAINT
Common Name: PAINT
Case Number: 8052-41-3

Record ID: DEH2002-HUPFP-102535
Permit Status: Permit Renewed
Active Permit: Y
Child Record Id: DEH2017-HCHEM-0157299
Trade Secret: N
Hazardous Material Type: Pure
Last Updated: 2017-10-23T23:57:08.000
Chemical Name: PAINT
Common Name: PAINT
Case Number: 8052-41-3

Record ID: DEH2002-HUPFP-102535
Permit Status: Permit Renewed
Active Permit: Y
Child Record Id: DEH2017-HCHEM-0157300
Trade Secret: N
Hazardous Material Type: Pure
Last Updated: 2017-10-23T23:57:08.000
Chemical Name: AIR COMPRESSED
Common Name: AIR COMPRESSED
Case Number: 132259-10-0

U C S D MAIN CAMPUS/MAYER HALL BLDG (Continued) **S102439541**

Record ID:	DEH2002-HUPFP-102535
Permit Status:	Permit Renewed
Active Permit:	Y
Child Record Id:	DEH2017-HCHEM-0157301
Trade Secret:	N
Hazardous Material Type:	Pure
Last Updated:	2017-10-23T23:57:08.000
Chemical Name:	CARBON DIOXIDE
Common Name:	CARBON DIOXIDE
Case Number:	124-38-9

Record ID:	DEH2002-HUPFP-102535
Permit Status:	Permit Renewed
Active Permit:	Y
Child Record Id:	DEH2017-HCHEM-0157302
Trade Secret:	N
Hazardous Material Type:	Mixture
Last Updated:	2017-10-23T23:57:08.000
Chemical Name:	CARBON DIOXIDE @ 0-20%; OXYGEN @ 0-21%; BALANCE NITROGEN
Common Name:	CARBON DIOXIDE @ 0-20%; OXYGEN @ 0-21%; BALANCE NITROGEN
Case Number:	Not reported

Record ID:	DEH2002-HUPFP-102535
Permit Status:	Permit Renewed
Active Permit:	Y
Child Record Id:	DEH2017-HCHEM-0157303
Trade Secret:	N
Hazardous Material Type:	Mixture
Last Updated:	2017-10-23T23:57:08.000
Chemical Name:	CARBON DIOXIDE @ 5%; BAL OXYGEN
Common Name:	CARBON DIOXIDE @ 5%; BAL OXYGEN
Case Number:	Not reported

Record ID:	DEH2002-HUPFP-102535
Permit Status:	Permit Renewed
Active Permit:	Y
Child Record Id:	DEH2017-HCHEM-0157304
Trade Secret:	N
Hazardous Material Type:	Mixture
Last Updated:	2017-10-23T23:57:08.000
Chemical Name:	CARBON DIOXIDE @ 5%; BALANCE AIR
Common Name:	CARBON DIOXIDE @ 5%; BALANCE AIR
Case Number:	Not reported

Record ID:	DEH2002-HUPFP-102535
Permit Status:	Permit Renewed
Active Permit:	Y
Child Record Id:	DEH2017-HCHEM-0157305
Trade Secret:	N
Hazardous Material Type:	Pure
Last Updated:	2017-10-23T23:57:08.000
Chemical Name:	HELIUM
Common Name:	HELIUM
Case Number:	7440-59-7

Record ID:	DEH2002-HUPFP-102535
Permit Status:	Permit Renewed

U C S D MAIN CAMPUS/MAYER HALL BLDG (Continued) **S102439541**

Active Permit: Y
Child Record Id: DEH2017-HCHEM-0157306
Trade Secret: N
Hazardous Material Type: Pure
Last Updated: 2017-10-23T23:57:08.000
Chemical Name: NITROGEN
Common Name: NITROGEN
Case Number: 7727-37-9

Record ID: DEH2002-HUPFP-102535
Permit Status: Permit Renewed
Active Permit: Y
Child Record Id: DEH2017-HCHEM-0157307
Trade Secret: N
Hazardous Material Type: Mixture
Last Updated: 2017-10-23T23:57:08.000
Chemical Name: OIL
Common Name: OIL
Case Number: 8012-95-1

Record ID: DEH2002-HUPFP-102535
Permit Status: Permit Renewed
Active Permit: Y
Child Record Id: DEH2017-HCHEM-0157308
Trade Secret: N
Hazardous Material Type: Pure
Last Updated: 2017-10-23T23:57:08.000
Chemical Name: OXYGEN
Common Name: OXYGEN
Case Number: 7782-44-7

Record ID: DEH2002-HUPFP-102535
Permit Status: Permit Renewed
Active Permit: Y
Child Record Id: DEH2017-HCHEM-0157309
Trade Secret: N
Hazardous Material Type: Mixture
Last Updated: 2017-10-23T23:57:08.000
Chemical Name: OXYGEN @ 23.5% TO 50%; BALANCE NITROGEN
Common Name: OXYGEN @ 23.5% TO 50%; BALANCE NITROGEN
Case Number: Not reported

Record ID: DEH2002-HUPFP-102535
Permit Status: Permit Renewed
Active Permit: Y
Child Record Id: DEH2017-HCHEM-0157310
Trade Secret: N
Hazardous Material Type: Mixture
Last Updated: 2017-10-23T23:57:08.000
Chemical Name: OXYGEN < 22%, BALANCE NITROGEN
Common Name: OXYGEN < 22%, BALANCE NITROGEN
Case Number: Not reported

Record ID: DEH2002-HUPFP-102535
Permit Status: Permit Renewed
Active Permit: Y
Child Record Id: DEH2017-HCHEM-0157311

U C S D MAIN CAMPUS/MAYER HALL BLDG (Continued) **S102439541**

Trade Secret:	N
Hazardous Material Type:	Mixture
Last Updated:	2017-10-23T23:57:08.000
Chemical Name:	OIL
Common Name:	OIL
Case Number:	8012-95-1
Record ID:	DEH2002-HUPFP-102535
Permit Status:	Permit Renewed
Active Permit:	Y
Child Record Id:	DEH2017-HCHEM-0157312
Trade Secret:	N
Hazardous Material Type:	Pure
Last Updated:	2017-10-23T23:57:08.000
Chemical Name:	Dielectric Oil
Common Name:	Mineral Oil
Case Number:	8012-95-1
Record ID:	DEH2002-HUPFP-102535
Permit Status:	Permit Renewed
Active Permit:	Y
Child Record Id:	DEH2017-HCHEM-0157329
Trade Secret:	N
Hazardous Material Type:	Pure
Last Updated:	2017-10-23T23:57:08.000
Chemical Name:	ACETYLENE
Common Name:	ACETYLENE
Case Number:	74-86-2
Record ID:	DEH2002-HUPFP-102535
Permit Status:	Permit Renewed
Active Permit:	Y
Child Record Id:	DEH2017-HCHEM-0157313
Trade Secret:	N
Hazardous Material Type:	Pure
Last Updated:	2017-10-23T23:57:08.000
Chemical Name:	Dielectric Oil
Common Name:	Mineral Oil
Case Number:	8012-95-1
Record ID:	DEH2002-HUPFP-102535
Permit Status:	Permit Renewed
Active Permit:	Y
Child Record Id:	DEH2017-HCHEM-0157314
Trade Secret:	N
Hazardous Material Type:	Pure
Last Updated:	2017-10-23T23:57:08.000
Chemical Name:	Dielectric Oil
Common Name:	Mineral Oil
Case Number:	8012-95-1
Record ID:	DEH2002-HUPFP-102535
Permit Status:	Permit Renewed
Active Permit:	Y
Child Record Id:	DEH2017-HCHEM-0157315
Trade Secret:	N
Hazardous Material Type:	Pure

U C S D MAIN CAMPUS/MAYER HALL BLDG (Continued) **S102439541**

Last Updated: 2017-10-23T23:57:08.000
Chemical Name: Hydraulic Oil
Common Name: Hydraulic Oil
Case Number: 8012-95-1

Record ID: DEH2002-HUPFP-102535
Permit Status: Permit Renewed
Active Permit: Y
Child Record Id: DEH2017-HCHEM-0157316
Trade Secret: N
Hazardous Material Type: Pure
Last Updated: 2017-10-23T23:57:08.000
Chemical Name: Dielectric Oil
Common Name: Mineral Oil
Case Number: 8012-95-1

Record ID: DEH2002-HUPFP-102535
Permit Status: Permit Renewed
Active Permit: Y
Child Record Id: DEH2017-HCHEM-0157317
Trade Secret: N
Hazardous Material Type: Pure
Last Updated: 2017-10-23T23:57:08.000
Chemical Name: Hydraulic Oil
Common Name: Hydraulic Oil
Case Number: 8012-95-1

Record ID: DEH2002-HUPFP-102535
Permit Status: Permit Renewed
Active Permit: Y
Child Record Id: DEH2017-HCHEM-0157318
Trade Secret: N
Hazardous Material Type: Pure
Last Updated: 2017-10-23T23:57:08.000
Chemical Name: Dielectric Oil
Common Name: Mineral Oil
Case Number: 8012-95-1

Record ID: DEH2002-HUPFP-102535
Permit Status: Permit Renewed
Active Permit: Y
Child Record Id: DEH2017-HCHEM-0157319
Trade Secret: N
Hazardous Material Type: Pure
Last Updated: 2017-10-23T23:57:08.000
Chemical Name: Hydraulic Oil
Common Name: Hydraulic Oil
Case Number: 8012-95-1

Record ID: DEH2002-HUPFP-102535
Permit Status: Permit Renewed
Active Permit: Y
Child Record Id: DEH2017-HCHEM-0157320
Trade Secret: N
Hazardous Material Type: Pure
Last Updated: 2017-10-23T23:57:08.000
Chemical Name: Dielectric Oil

U C S D MAIN CAMPUS/MAYER HALL BLDG (Continued) **S102439541**

Common Name: Mineral Oil
Case Number: 8012-95-1

Record ID: DEH2002-HUPFP-102535
Permit Status: Permit Renewed
Active Permit: Y
Child Record Id: DEH2017-HCHEM-0157321
Trade Secret: N
Hazardous Material Type: Pure
Last Updated: 2017-10-23T23:57:08.000
Chemical Name: Dielectric Oil
Common Name: Mineral Oil
Case Number: 8012-95-1

Record ID: DEH2002-HUPFP-102535
Permit Status: Permit Renewed
Active Permit: Y
Child Record Id: DEH2017-HCHEM-0157322
Trade Secret: N
Hazardous Material Type: Mixture
Last Updated: 2017-10-23T23:57:08.000
Chemical Name: OIL
Common Name: OIL
Case Number: 8012-95-1

Record ID: DEH2002-HUPFP-102535
Permit Status: Permit Renewed
Active Permit: Y
Child Record Id: DEH2017-HCHEM-0157323
Trade Secret: N
Hazardous Material Type: Mixture
Last Updated: 2017-10-23T23:57:08.000
Chemical Name: OIL
Common Name: OIL
Case Number: 8012-95-1

Record ID: DEH2002-HUPFP-102535
Permit Status: Permit Renewed
Active Permit: Y
Child Record Id: DEH2017-HCHEM-0157324
Trade Secret: N
Hazardous Material Type: Pure
Last Updated: 2017-10-23T23:57:08.000
Chemical Name: Hydraulic Oil
Common Name: Hydraulic Oil
Case Number: 8012-95-1

Record ID: DEH2002-HUPFP-102535
Permit Status: Permit Renewed
Active Permit: Y
Child Record Id: DEH2017-HCHEM-0157325
Trade Secret: N
Hazardous Material Type: Pure
Last Updated: 2017-10-23T23:57:08.000
Chemical Name: 1-PROPANOL
Common Name: 1-PROPANOL
Case Number: 71-23-8

U C S D MAIN CAMPUS/MAYER HALL BLDG (Continued) **S102439541**

Record ID: DEH2002-HUPFP-102535
Permit Status: Permit Renewed
Active Permit: Y
Child Record Id: DEH2017-HCHEM-0157326
Trade Secret: N
Hazardous Material Type: Pure
Last Updated: 2017-10-23T23:57:08.000
Chemical Name: 2-PROPANOL
Common Name: 2-PROPANOL
Case Number: 67-63-0

Record ID: DEH2002-HUPFP-102535
Permit Status: Permit Renewed
Active Permit: Y
Child Record Id: DEH2017-HCHEM-0157327
Trade Secret: N
Hazardous Material Type: Pure
Last Updated: 2017-10-23T23:57:08.000
Chemical Name: ACETIC ACID
Common Name: ACETIC ACID
Case Number: 64-19-7

Record ID: DEH2002-HUPFP-102535
Permit Status: Permit Renewed
Active Permit: Y
Child Record Id: DEH2017-HCHEM-0157328
Trade Secret: N
Hazardous Material Type: Pure
Last Updated: 2017-10-23T23:57:08.000
Chemical Name: ACETONE
Common Name: ACETONE
Case Number: 67-64-1

Record ID: DEH2002-HUPFP-102535
Permit Status: Permit Renewed
Active Permit: Y
Child Record Id: DEH2017-HCHEM-0157330
Trade Secret: N
Hazardous Material Type: Pure
Last Updated: 2017-10-23T23:57:08.000
Chemical Name: ACIDULATE
Common Name: ACIDULATE
Case Number: 68607-87-4

Record ID: DEH2002-HUPFP-102535
Permit Status: Permit Renewed
Active Permit: Y
Child Record Id: DEH2017-HCHEM-0157331
Trade Secret: N
Hazardous Material Type: Pure
Last Updated: 2017-10-23T23:57:08.000
Chemical Name: AGAR
Common Name: AGAR
Case Number: 9002-18-0

Record ID: DEH2002-HUPFP-102535
Permit Status: Permit Renewed

U C S D MAIN CAMPUS/MAYER HALL BLDG (Continued) **S102439541**

Active Permit: Y
Child Record Id: DEH2017-HCHEM-0157332
Trade Secret: N
Hazardous Material Type: Pure
Last Updated: 2017-10-23T23:57:08.000
Chemical Name: AMMONIUM HYDROXIDE
Common Name: AMMONIUM HYDROXIDE
Case Number: 1336-21-6

Record ID: DEH2002-HUPFP-102535
Permit Status: Permit Renewed
Active Permit: Y
Child Record Id: DEH2017-HCHEM-0157333
Trade Secret: N
Hazardous Material Type: Pure
Last Updated: 2017-10-23T23:57:08.000
Chemical Name: ARGON
Common Name: ARGON
Case Number: 7440-37-1

Record ID: DEH2002-HUPFP-102535
Permit Status: Permit Renewed
Active Permit: Y
Child Record Id: DEH2017-HCHEM-0157334
Trade Secret: N
Hazardous Material Type: Pure
Last Updated: 2017-10-23T23:57:08.000
Chemical Name: BORIC ACID
Common Name: BORIC ACID
Case Number: 11113-50-1

Record ID: DEH2002-HUPFP-102535
Permit Status: Permit Renewed
Active Permit: Y
Child Record Id: DEH2017-HCHEM-0157335
Trade Secret: N
Hazardous Material Type: Pure
Last Updated: 2017-10-23T23:57:08.000
Chemical Name: CALCIUM CHLORIDE
Common Name: CALCIUM CHLORIDE
Case Number: 10043-52-4

Record ID: DEH2002-HUPFP-102535
Permit Status: Permit Renewed
Active Permit: Y
Child Record Id: DEH2017-HCHEM-0157336
Trade Secret: N
Hazardous Material Type: Pure
Last Updated: 2017-10-23T23:57:08.000
Chemical Name: CALCIUM SULFATE
Common Name: CALCIUM SULFATE
Case Number: 7778-18-9

Record ID: DEH2002-HUPFP-102535
Permit Status: Permit Renewed
Active Permit: Y
Child Record Id: DEH2017-HCHEM-0157337

U C S D MAIN CAMPUS/MAYER HALL BLDG (Continued) **S102439541**

Trade Secret:	N
Hazardous Material Type:	Pure
Last Updated:	2017-10-23T23:57:08.000
Chemical Name:	CARBON DIOXIDE
Common Name:	CARBON DIOXIDE
Case Number:	124-38-9
Record ID:	DEH2002-HUPFP-102535
Permit Status:	Permit Renewed
Active Permit:	Y
Child Record Id:	DEH2017-HCHEM-0157338
Trade Secret:	N
Hazardous Material Type:	Mixture
Last Updated:	2017-10-23T23:57:08.000
Chemical Name:	CARBON DIOXIDE @ 5%; BALANCE OXYGEN
Common Name:	CARBON DIOXIDE @ 5%; BALANCE OXYGEN
Case Number:	Not reported
Record ID:	DEH2002-HUPFP-102535
Permit Status:	Permit Renewed
Active Permit:	Y
Child Record Id:	DEH2017-HCHEM-0157339
Trade Secret:	N
Hazardous Material Type:	Pure
Last Updated:	2017-10-23T23:57:08.000
Chemical Name:	CHLOROFORM
Common Name:	CHLOROFORM
Case Number:	67-66-3
Record ID:	DEH2002-HUPFP-102535
Permit Status:	Permit Renewed
Active Permit:	Y
Child Record Id:	DEH2017-HCHEM-0157340
Trade Secret:	N
Hazardous Material Type:	Pure
Last Updated:	2017-10-23T23:57:08.000
Chemical Name:	CITRIC ACID
Common Name:	CITRIC ACID
Case Number:	77-92-9
Record ID:	DEH2002-HUPFP-102535
Permit Status:	Permit Renewed
Active Permit:	Y
Child Record Id:	DEH2017-HCHEM-0157341
Trade Secret:	N
Hazardous Material Type:	Pure
Last Updated:	2017-10-23T23:57:08.000
Chemical Name:	CYCLOHEXANE
Common Name:	CYCLOHEXANE
Case Number:	110-82-7
Record ID:	DEH2002-HUPFP-102535
Permit Status:	Permit Renewed
Active Permit:	Y
Child Record Id:	DEH2017-HCHEM-0157342
Trade Secret:	N
Hazardous Material Type:	Pure

U C S D MAIN CAMPUS/MAYER HALL BLDG (Continued) **S102439541**

Last Updated: 2017-10-23T23:57:08.000
Chemical Name: DICHLOROMETHANE
Common Name: DICHLOROMETHANE
Case Number: 75-09-2

Record ID: DEH2002-HUPFP-102535
Permit Status: Permit Renewed
Active Permit: Y
Child Record Id: DEH2017-HCHEM-0157343
Trade Secret: N
Hazardous Material Type: Pure
Last Updated: 2017-10-23T23:57:08.000
Chemical Name: ETHYL ACETATE
Common Name: ETHYL ACETATE
Case Number: 141-78-6

Record ID: DEH2002-HUPFP-102535
Permit Status: Permit Renewed
Active Permit: Y
Child Record Id: DEH2017-HCHEM-0157344
Trade Secret: N
Hazardous Material Type: Pure
Last Updated: 2017-10-23T23:57:08.000
Chemical Name: ETHYL ALCOHOL
Common Name: ETHYL ALCOHOL
Case Number: 64-17-5

Record ID: DEH2002-HUPFP-102535
Permit Status: Permit Renewed
Active Permit: Y
Child Record Id: DEH2017-HCHEM-0157345
Trade Secret: N
Hazardous Material Type: Pure
Last Updated: 2017-10-23T23:57:08.000
Chemical Name: ETHYL ALCOHOL
Common Name: ETHYL ALCOHOL
Case Number: 64-17-5

Record ID: DEH2002-HUPFP-102535
Permit Status: Permit Renewed
Active Permit: Y
Child Record Id: DEH2017-HCHEM-0157346
Trade Secret: N
Hazardous Material Type: Pure
Last Updated: 2017-10-23T23:57:08.000
Chemical Name: ETHYLENEDIAMINE TETRAACETIC ACID
Common Name: ETHYLENEDIAMINE TETRAACETIC ACID
Case Number: 150-38-9

Record ID: DEH2002-HUPFP-102535
Permit Status: Permit Renewed
Active Permit: Y
Child Record Id: DEH2017-HCHEM-0157347
Trade Secret: N
Hazardous Material Type: Pure
Last Updated: 2017-10-23T23:57:08.000
Chemical Name: GASOLINE

U C S D MAIN CAMPUS/MAYER HALL BLDG (Continued) **S102439541**

Common Name: GASOLINE
Case Number: 86290-81-5

Record ID: DEH2002-HUPFP-102535
Permit Status: Permit Renewed
Active Permit: Y
Child Record Id: DEH2017-HCHEM-0157348
Trade Secret: N
Hazardous Material Type: Pure
Last Updated: 2017-10-23T23:57:08.000
Chemical Name: HELIUM
Common Name: HELIUM
Case Number: 7440-59-7

Record ID: DEH2002-HUPFP-102535
Permit Status: Permit Renewed
Active Permit: Y
Child Record Id: DEH2017-HCHEM-0157349
Trade Secret: N
Hazardous Material Type: Pure
Last Updated: 2017-10-23T23:57:08.000
Chemical Name: HEPTANE
Common Name: HEPTANE
Case Number: 142-82-5

Record ID: DEH2002-HUPFP-102535
Permit Status: Permit Renewed
Active Permit: Y
Child Record Id: DEH2017-HCHEM-0157350
Trade Secret: N
Hazardous Material Type: Pure
Last Updated: 2017-10-23T23:57:08.000
Chemical Name: HEXANE
Common Name: HEXANE
Case Number: 73513-42-5

Record ID: DEH2002-HUPFP-102535
Permit Status: Permit Renewed
Active Permit: Y
Child Record Id: DEH2017-HCHEM-0157351
Trade Secret: N
Hazardous Material Type: Pure
Last Updated: 2017-10-23T23:57:08.000
Chemical Name: HYDROCHLORIC ACID
Common Name: HYDROCHLORIC ACID
Case Number: 7647-01-0

Record ID: DEH2002-HUPFP-102535
Permit Status: Permit Renewed
Active Permit: Y
Child Record Id: DEH2017-HCHEM-0157352
Trade Secret: N
Hazardous Material Type: Pure
Last Updated: 2017-10-23T23:57:08.000
Chemical Name: HYDROCHLORIC ACID
Common Name: HYDROCHLORIC ACID
Case Number: 7647-01-0

U C S D MAIN CAMPUS/MAYER HALL BLDG (Continued) **S102439541**

Record ID:	DEH2002-HUPFP-102535
Permit Status:	Permit Renewed
Active Permit:	Y
Child Record Id:	DEH2017-HCHEM-0157353
Trade Secret:	N
Hazardous Material Type:	Pure
Last Updated:	2017-10-23T23:57:08.000
Chemical Name:	HYDROGEN
Common Name:	HYDROGEN
Case Number:	1333-74-0

Record ID:	DEH2002-HUPFP-102535
Permit Status:	Permit Renewed
Active Permit:	Y
Child Record Id:	DEH2017-HCHEM-0157354
Trade Secret:	N
Hazardous Material Type:	Pure
Last Updated:	2017-10-23T23:57:08.000
Chemical Name:	HYDROGEN CHLORIDE
Common Name:	HYDROGEN CHLORIDE
Case Number:	7647-01-0

Record ID:	DEH2002-HUPFP-102535
Permit Status:	Permit Renewed
Active Permit:	Y
Child Record Id:	DEH2017-HCHEM-0157355
Trade Secret:	N
Hazardous Material Type:	Pure
Last Updated:	2017-10-23T23:57:08.000
Chemical Name:	KEROSENE
Common Name:	KEROSENE
Case Number:	8008-20-6

Record ID:	DEH2002-HUPFP-102535
Permit Status:	Permit Renewed
Active Permit:	Y
Child Record Id:	DEH2017-HCHEM-0157356
Trade Secret:	N
Hazardous Material Type:	Pure
Last Updated:	2017-10-23T23:57:08.000
Chemical Name:	MAGNESIUM SULFATE
Common Name:	MAGNESIUM SULFATE
Case Number:	7487-88-9

Record ID:	DEH2002-HUPFP-102535
Permit Status:	Permit Renewed
Active Permit:	Y
Child Record Id:	DEH2017-HCHEM-0157357
Trade Secret:	N
Hazardous Material Type:	Pure
Last Updated:	2017-10-23T23:57:08.000
Chemical Name:	METHYL ALCOHOL
Common Name:	METHYL ALCOHOL
Case Number:	67-56-1

Record ID:	DEH2002-HUPFP-102535
Permit Status:	Permit Renewed

U C S D MAIN CAMPUS/MAYER HALL BLDG (Continued) **S102439541**

Active Permit:	Y
Child Record Id:	DEH2017-HCHEM-0157358
Trade Secret:	N
Hazardous Material Type:	Pure
Last Updated:	2017-10-23T23:57:08.000
Chemical Name:	NITRIC ACID >68%
Common Name:	NITRIC ACID >68%
Case Number:	7697-37-2

Record ID:	DEH2002-HUPFP-102535
Permit Status:	Permit Renewed
Active Permit:	Y
Child Record Id:	DEH2017-HCHEM-0157359
Trade Secret:	N
Hazardous Material Type:	Pure
Last Updated:	2017-10-23T23:57:08.000
Chemical Name:	NITROGEN
Common Name:	NITROGEN
Case Number:	7727-37-9

Record ID:	DEH2002-HUPFP-102535
Permit Status:	Permit Renewed
Active Permit:	Y
Child Record Id:	DEH2017-HCHEM-0157360
Trade Secret:	N
Hazardous Material Type:	Pure
Last Updated:	2017-10-23T23:57:08.000
Chemical Name:	NITROGEN
Common Name:	NITROGEN
Case Number:	7727-37-9

Record ID:	DEH2002-HUPFP-102535
Permit Status:	Permit Renewed
Active Permit:	Y
Child Record Id:	DEH2017-HCHEM-0157361
Trade Secret:	N
Hazardous Material Type:	Pure
Last Updated:	2017-10-23T23:57:08.000
Chemical Name:	NITROUS OXIDE
Common Name:	NITROUS OXIDE
Case Number:	10024-97-2

Record ID:	DEH2002-HUPFP-102535
Permit Status:	Permit Renewed
Active Permit:	Y
Child Record Id:	DEH2017-HCHEM-0157362
Trade Secret:	N
Hazardous Material Type:	Mixture
Last Updated:	2017-10-23T23:57:08.000
Chemical Name:	OIL
Common Name:	OIL
Case Number:	8012-95-1

Record ID:	DEH2002-HUPFP-102535
Permit Status:	Permit Renewed
Active Permit:	Y
Child Record Id:	DEH2017-HCHEM-0157363

U C S D MAIN CAMPUS/MAYER HALL BLDG (Continued) **S102439541**

Trade Secret:	N
Hazardous Material Type:	Pure
Last Updated:	2017-10-23T23:57:08.000
Chemical Name:	OXYGEN
Common Name:	OXYGEN
Case Number:	7782-44-7
Record ID:	DEH2002-HUPFP-102535
Permit Status:	Permit Renewed
Active Permit:	Y
Child Record Id:	DEH2017-HCHEM-0157364
Trade Secret:	N
Hazardous Material Type:	Pure
Last Updated:	2017-10-23T23:57:08.000
Chemical Name:	PAINT
Common Name:	PAINT
Case Number:	8052-41-3
Record ID:	DEH2002-HUPFP-102535
Permit Status:	Permit Renewed
Active Permit:	Y
Child Record Id:	DEH2017-HCHEM-0157365
Trade Secret:	N
Hazardous Material Type:	Pure
Last Updated:	2017-10-23T23:57:08.000
Chemical Name:	PAINT
Common Name:	PAINT
Case Number:	8052-41-3
Record ID:	DEH2002-HUPFP-102535
Permit Status:	Permit Renewed
Active Permit:	Y
Child Record Id:	DEH2017-HCHEM-0157366
Trade Secret:	N
Hazardous Material Type:	Pure
Last Updated:	2017-10-23T23:57:08.000
Chemical Name:	PENTANE
Common Name:	PENTANE
Case Number:	109-66-0
Record ID:	DEH2002-HUPFP-102535
Permit Status:	Permit Renewed
Active Permit:	Y
Child Record Id:	DEH2017-HCHEM-0157367
Trade Secret:	N
Hazardous Material Type:	Pure
Last Updated:	2017-10-23T23:57:08.000
Chemical Name:	PETROLEUM ETHER
Common Name:	PETROLEUM ETHER
Case Number:	8032-32-4
Record ID:	DEH2002-HUPFP-102535
Permit Status:	Permit Renewed
Active Permit:	Y
Child Record Id:	DEH2017-HCHEM-0157368
Trade Secret:	N
Hazardous Material Type:	Pure

U C S D MAIN CAMPUS/MAYER HALL BLDG (Continued) **S102439541**

Last Updated: 2017-10-23T23:57:08.000
Chemical Name: POLY(ETHYLENE GLYCOL)
Common Name: POLY(ETHYLENE GLYCOL)
Case Number: 25322-68-3

Record ID: DEH2002-HUPFP-102535
Permit Status: Permit Renewed
Active Permit: Y
Child Record Id: DEH2017-HCHEM-0157369
Trade Secret: N
Hazardous Material Type: Pure
Last Updated: 2017-10-23T23:57:08.000
Chemical Name: POTASSIUM CHLORIDE
Common Name: POTASSIUM CHLORIDE
Case Number: 7447-40-7

Record ID: DEH2002-HUPFP-102535
Permit Status: Permit Renewed
Active Permit: Y
Child Record Id: DEH2017-HCHEM-0157370
Trade Secret: N
Hazardous Material Type: Pure
Last Updated: 2017-10-23T23:57:08.000
Chemical Name: POTASSIUM HYDROXIDE
Common Name: POTASSIUM HYDROXIDE
Case Number: 1310-58-3

Record ID: DEH2002-HUPFP-102535
Permit Status: Permit Renewed
Active Permit: Y
Child Record Id: DEH2017-HCHEM-0157371
Trade Secret: N
Hazardous Material Type: Pure
Last Updated: 2017-10-23T23:57:08.000
Chemical Name: POTASSIUM PHOSPHATE DIBASIC
Common Name: POTASSIUM PHOSPHATE DIBASIC
Case Number: 7758-11-4

Record ID: DEH2002-HUPFP-102535
Permit Status: Permit Renewed
Active Permit: Y
Child Record Id: DEH2017-HCHEM-0157372
Trade Secret: N
Hazardous Material Type: Pure
Last Updated: 2017-10-23T23:57:08.000
Chemical Name: POTASSIUM PHOSPHATE MONOBASIC
Common Name: POTASSIUM PHOSPHATE MONOBASIC
Case Number: 7778-77-0

Record ID: DEH2002-HUPFP-102535
Permit Status: Permit Renewed
Active Permit: Y
Child Record Id: DEH2017-HCHEM-0157373
Trade Secret: N
Hazardous Material Type: Pure
Last Updated: 2017-10-23T23:57:08.000
Chemical Name: PROPANE

U C S D MAIN CAMPUS/MAYER HALL BLDG (Continued) **S102439541**

Common Name: PROPANE
Case Number: 74-98-6

Record ID: DEH2002-HUPFP-102535
Permit Status: Permit Renewed
Active Permit: Y
Child Record Id: DEH2017-HCHEM-0157374
Trade Secret: N
Hazardous Material Type: Pure
Last Updated: 2017-10-23T23:57:08.000
Chemical Name: SODIUM ACETATE, ANHYDROUS
Common Name: SODIUM ACETATE, ANHYDROUS
Case Number: 127-09-3

Record ID: DEH2002-HUPFP-102535
Permit Status: Permit Renewed
Active Permit: Y
Child Record Id: DEH2017-HCHEM-0157375
Trade Secret: N
Hazardous Material Type: Pure
Last Updated: 2017-10-23T23:57:08.000
Chemical Name: SODIUM BICARBONATE
Common Name: SODIUM BICARBONATE
Case Number: 144-55-8

Record ID: DEH2002-HUPFP-102535
Permit Status: Permit Renewed
Active Permit: Y
Child Record Id: DEH2017-HCHEM-0157376
Trade Secret: N
Hazardous Material Type: Pure
Last Updated: 2017-10-23T23:57:08.000
Chemical Name: SODIUM CARBONATE
Common Name: SODIUM CARBONATE
Case Number: 497-19-8

Record ID: DEH2002-HUPFP-102535
Permit Status: Permit Renewed
Active Permit: Y
Child Record Id: DEH2017-HCHEM-0157377
Trade Secret: N
Hazardous Material Type: Pure
Last Updated: 2017-10-23T23:57:08.000
Chemical Name: SODIUM CHLORIDE
Common Name: SODIUM CHLORIDE
Case Number: 7647-14-5

Record ID: DEH2002-HUPFP-102535
Permit Status: Permit Renewed
Active Permit: Y
Child Record Id: DEH2017-HCHEM-0157378
Trade Secret: N
Hazardous Material Type: Pure
Last Updated: 2017-10-23T23:57:08.000
Chemical Name: SODIUM HYDROXIDE
Common Name: SODIUM HYDROXIDE
Case Number: 1310-73-2

U C S D MAIN CAMPUS/MAYER HALL BLDG (Continued) **S102439541**

Record ID: DEH2002-HUPFP-102535
Permit Status: Permit Renewed
Active Permit: Y
Child Record Id: DEH2017-HCHEM-0157379
Trade Secret: N
Hazardous Material Type: Pure
Last Updated: 2017-10-23T23:57:08.000
Chemical Name: SODIUM PHOSPHATE
Common Name: SODIUM PHOSPHATE
Case Number: 7558-80-7

Record ID: DEH2002-HUPFP-102535
Permit Status: Permit Renewed
Active Permit: Y
Child Record Id: DEH2017-HCHEM-0157380
Trade Secret: N
Hazardous Material Type: Pure
Last Updated: 2017-10-23T23:57:08.000
Chemical Name: SULFURIC ACID
Common Name: SULFURIC ACID
Case Number: 7664-93-9

Record ID: DEH2002-HUPFP-102535
Permit Status: Permit Renewed
Active Permit: Y
Child Record Id: DEH2017-HCHEM-0157381
Trade Secret: N
Hazardous Material Type: Pure
Last Updated: 2017-10-23T23:57:08.000
Chemical Name: SULFURIC ACID
Common Name: SULFURIC ACID
Case Number: 7664-93-9

Record ID: DEH2002-HUPFP-102535
Permit Status: Permit Renewed
Active Permit: Y
Child Record Id: DEH2017-HCHEM-0157382
Trade Secret: N
Hazardous Material Type: Pure
Last Updated: 2017-10-23T23:57:08.000
Chemical Name: TERT-BUTYL METHYL ETHER
Common Name: TERT-BUTYL METHYL ETHER
Case Number: 1634-04-4

Record ID: DEH2002-HUPFP-102535
Permit Status: Permit Renewed
Active Permit: Y
Child Record Id: DEH2017-HCHEM-0157383
Trade Secret: N
Hazardous Material Type: Pure
Last Updated: 2017-10-23T23:57:08.000
Chemical Name: SODIUM CITRATE
Common Name: SODIUM CITRATE
Case Number: 6132-04-3

Record ID: DEH2002-HUPFP-102535
Permit Status: Permit Renewed

U C S D MAIN CAMPUS/MAYER HALL BLDG (Continued) **S102439541**

Active Permit: Y
Child Record Id: DEH2017-HCHEM-0157384
Trade Secret: N
Hazardous Material Type: Pure
Last Updated: 2017-10-23T23:57:08.000
Chemical Name: SODIUM HYDROXIDE
Common Name: SODIUM HYDROXIDE
Case Number: 1310-73-2

Record ID: DEH2002-HUPFP-102535
Permit Status: Permit Renewed
Active Permit: Y
Child Record Id: DEH2017-HCHEM-0157385
Trade Secret: N
Hazardous Material Type: Pure
Last Updated: 2017-10-23T23:57:08.000
Chemical Name: SODIUM THIOSULFATE
Common Name: SODIUM THIOSULFATE
Case Number: 7772-98-7

Record ID: DEH2002-HUPFP-102535
Permit Status: Permit Renewed
Active Permit: Y
Child Record Id: DEH2017-HCHEM-0157386
Trade Secret: N
Hazardous Material Type: Pure
Last Updated: 2017-10-23T23:57:08.000
Chemical Name: SUCROSE
Common Name: SUCROSE
Case Number: 57-50-1

Record ID: DEH2002-HUPFP-102535
Permit Status: Permit Renewed
Active Permit: Y
Child Record Id: DEH2017-HCHEM-0157387
Trade Secret: N
Hazardous Material Type: Pure
Last Updated: 2017-10-23T23:57:08.000
Chemical Name: TRIZMA BASE
Common Name: TRIZMA BASE
Case Number: 77-86-1

Record ID: DEH2002-HUPFP-102535
Permit Status: Permit Renewed
Active Permit: Y
Child Record Id: DEH2017-HCHEM-0157388
Trade Secret: N
Hazardous Material Type: Pure
Last Updated: 2017-10-23T23:57:08.000
Chemical Name: Urea
Common Name: Urea
Case Number: 57-13-6

Record ID: DEH2002-HUPFP-102535
Permit Status: Permit Renewed
Active Permit: Y
Child Record Id: DEH2017-HCHEM-0157389

U C S D MAIN CAMPUS/MAYER HALL BLDG (Continued) **S102439541**

Trade Secret: N
Hazardous Material Type: Pure
Last Updated: 2017-10-23T23:57:08.000
Chemical Name: HYDROGEN CHLORIDE
Common Name: HYDROGEN CHLORIDE
Case Number: 7647-01-0

Record ID: DEH2002-HUPFP-102535
Permit Status: Permit Renewed
Active Permit: Y
Child Record Id: DEH2017-HCHEM-0157390
Trade Secret: N
Hazardous Material Type: Pure
Last Updated: 2017-10-23T23:57:08.000
Chemical Name: HYDROGEN CHLORIDE
Common Name: HYDROGEN CHLORIDE
Case Number: 7647-01-0

Record ID: DEH2002-HUPFP-102535
Permit Status: Permit Renewed
Active Permit: Y
Child Record Id: DEH2017-HCHEM-0157391
Trade Secret: N
Hazardous Material Type: Pure
Last Updated: 2017-10-23T23:57:08.000
Chemical Name: NITROGEN TRIFLUORIDE
Common Name: NITROGEN TRIFLUORIDE
Case Number: 7783-54-2

Record ID: DEH2002-HUPFP-102535
Permit Status: Permit Renewed
Active Permit: Y
Child Record Id: DEH2017-HCHEM-0157392
Trade Secret: N
Hazardous Material Type: Pure
Last Updated: 2017-10-23T23:57:08.000
Chemical Name: ETHYLENE OXIDE
Common Name: ETHYLENE OXIDE
Case Number: 75-21-8

Record ID: DEH2002-HUPFP-102535
Permit Status: Permit Renewed
Active Permit: Y
Child Record Id: DEH2017-HCHEM-0157393
Trade Secret: N
Hazardous Material Type: Pure
Last Updated: 2017-10-23T23:57:08.000
Chemical Name: ETHYLENE OXIDE
Common Name: ETHYLENE OXIDE
Case Number: 75-21-8

Record ID: DEH2002-HUPFP-102535
Permit Status: Permit Renewed
Active Permit: Y
Child Record Id: DEH2017-HCHEM-0157394
Trade Secret: N
Hazardous Material Type: Pure

U C S D MAIN CAMPUS/MAYER HALL BLDG (Continued) **S102439541**

Last Updated:	2017-10-23T23:57:08.000
Chemical Name:	SULFUR DIOXIDE
Common Name:	SULFUR DIOXIDE
Case Number:	7446-09-5
Record ID:	DEH2002-HUPFP-102535
Permit Status:	Permit Renewed
Active Permit:	Y
Child Record Id:	DEH2017-HCHEM-0157395
Trade Secret:	N
Hazardous Material Type:	Pure
Last Updated:	2017-10-23T23:57:08.000
Chemical Name:	NITRIC OXIDE
Common Name:	NITRIC OXIDE
Case Number:	10102-43-9
Record ID:	DEH2002-HUPFP-102535
Permit Status:	Permit Renewed
Active Permit:	Y
Child Record Id:	DEH2017-HCHEM-0157396
Trade Secret:	N
Hazardous Material Type:	Pure
Last Updated:	2017-10-23T23:57:08.000
Chemical Name:	NITRIC OXIDE
Common Name:	NITRIC OXIDE
Case Number:	10102-43-9
Record ID:	DEH2002-HUPFP-102535
Permit Status:	Permit Renewed
Active Permit:	Y
Child Record Id:	DEH2017-HCHEM-0157397
Trade Secret:	N
Hazardous Material Type:	Pure
Last Updated:	2017-10-23T23:57:08.000
Chemical Name:	NITRIC OXIDE
Common Name:	NITRIC OXIDE
Case Number:	10102-43-9
Record ID:	DEH2002-HUPFP-102535
Permit Status:	Permit Renewed
Active Permit:	Y
Child Record Id:	DEH2017-HCHEM-0157398
Trade Secret:	N
Hazardous Material Type:	Pure
Last Updated:	2017-10-23T23:57:08.000
Chemical Name:	NITRIC OXIDE
Common Name:	NITRIC OXIDE
Case Number:	10102-43-9
Record ID:	DEH2002-HUPFP-102535
Permit Status:	Permit Renewed
Active Permit:	Y
Child Record Id:	DEH2017-HCHEM-0157399
Trade Secret:	N
Hazardous Material Type:	Pure
Last Updated:	2017-10-23T23:57:08.000
Chemical Name:	METHANETHIOL

U C S D MAIN CAMPUS/MAYER HALL BLDG (Continued) **S102439541**

Common Name: METHANETHIOL
Case Number: 74-93-1

Record ID: DEH2002-HUPFP-102535
Permit Status: Permit Renewed
Active Permit: Y
Child Record Id: DEH2017-HCHEM-0157400
Trade Secret: N
Hazardous Material Type: Pure
Last Updated: 2017-10-23T23:57:08.000
Chemical Name: HYDROGEN SULFIDE
Common Name: HYDROGEN SULFIDE
Case Number: 7783-06-4

Record ID: DEH2002-HUPFP-102535
Permit Status: Permit Renewed
Active Permit: Y
Child Record Id: DEH2017-HCHEM-0157401
Trade Secret: N
Hazardous Material Type: Pure
Last Updated: 2017-10-23T23:57:08.000
Chemical Name: HYDROGEN SULFIDE
Common Name: HYDROGEN SULFIDE
Case Number: 7783-06-4

Record ID: DEH2002-HUPFP-102535
Permit Status: Permit Renewed
Active Permit: Y
Child Record Id: DEH2017-HCHEM-0157402
Trade Secret: N
Hazardous Material Type: Pure
Last Updated: 2017-10-23T23:57:08.000
Chemical Name: PHOSPHINE
Common Name: PHOSPHINE
Case Number: 7803-51-2

Record ID: DEH2002-HUPFP-102535
Permit Status: Permit Renewed
Active Permit: Y
Child Record Id: DEH2017-HCHEM-0157403
Trade Secret: N
Hazardous Material Type: Pure
Last Updated: 2017-10-23T23:57:08.000
Chemical Name: Sulfuryl Fluoride
Common Name: Sulfuryl Fluoride
Case Number: 2699-79-8

Record ID: DEH2002-HUPFP-102535
Permit Status: Permit Renewed
Active Permit: Y
Child Record Id: DEH2017-HCHEM-0157404
Trade Secret: N
Hazardous Material Type: Pure
Last Updated: 2017-10-23T23:57:08.000
Chemical Name: BORON TRIFLUORIDE
Common Name: BORON TRIFLUORIDE
Case Number: 7637-07-2

U C S D MAIN CAMPUS/MAYER HALL BLDG (Continued) **S102439541**

Record ID: DEH2002-HUPFP-102535
Permit Status: Permit Renewed
Active Permit: Y
Child Record Id: DEH2017-HCHEM-0157405
Trade Secret: N
Hazardous Material Type: Pure
Last Updated: 2017-10-23T23:57:08.000
Chemical Name: TRIMETHYLAMINE
Common Name: TRIMETHYLAMINE
Case Number: 75-50-3

Record ID: DEH2002-HUPFP-102535
Permit Status: Permit Renewed
Active Permit: Y
Child Record Id: DEH2017-HCHEM-0157406
Trade Secret: N
Hazardous Material Type: Pure
Last Updated: 2017-10-23T23:57:08.000
Chemical Name: NITROGEN DIOXIDE
Common Name: NITROGEN DIOXIDE
Case Number: 10102-44-0

Record ID: DEH2002-HUPFP-102535
Permit Status: Permit Renewed
Active Permit: Y
Child Record Id: DEH2017-HCHEM-0157407
Trade Secret: N
Hazardous Material Type: Pure
Last Updated: 2017-10-23T23:57:08.000
Chemical Name: CHLORINE
Common Name: CHLORINE
Case Number: 7782-50-5

Record ID: DEH2002-HUPFP-102535
Permit Status: Permit Renewed
Active Permit: Y
Child Record Id: DEH2017-HCHEM-0157408
Trade Secret: N
Hazardous Material Type: Pure
Last Updated: 2017-10-23T23:57:08.000
Chemical Name: METHYL BROMIDE
Common Name: METHYL BROMIDE
Case Number: 74-83-9

Record ID: DEH2002-HUPFP-102535
Permit Status: Permit Renewed
Active Permit: Y
Child Record Id: DEH2017-HCHEM-0157409
Trade Secret: N
Hazardous Material Type: Pure
Last Updated: 2017-10-23T23:57:08.000
Chemical Name: DICHLOROFLUOROMETHANE
Common Name: DICHLOROFLUOROMETHANE
Case Number: 75-43-4

Record ID: DEH2002-HUPFP-102535
Permit Status: Permit Renewed

U C S D MAIN CAMPUS/MAYER HALL BLDG (Continued) **S102439541**

Active Permit: Y
Child Record Id: DEH2017-HCHEM-0157410
Trade Secret: N
Hazardous Material Type: Pure
Last Updated: 2017-10-23T23:57:08.000
Chemical Name: ARSINE
Common Name: ARSINE
Case Number: 7784-42-1

Record ID: DEH2002-HUPFP-102535
Permit Status: Permit Renewed
Active Permit: Y
Child Record Id: DEH2017-HWAST-0132825
Trade Secret: N
Hazardous Material Type: Not reported
Last Updated: 2017-10-23T23:57:08.000
Chemical Name: Laboratory Waste Chemicals
Common Name: Waste Lab Pack Acids and Acid Compatibles for Incineration
Case Number: Not reported

Record ID: DEH2002-HUPFP-102535
Permit Status: Permit Renewed
Active Permit: Y
Child Record Id: DEH2017-HWAST-0132826
Trade Secret: N
Hazardous Material Type: Not reported
Last Updated: 2017-10-23T23:57:08.000
Chemical Name: Laboratory Waste Chemicals
Common Name: Waste Lab Pack Basic and Basic Compatibles for Incineration
Case Number: Not reported

Record ID: DEH2002-HUPFP-102535
Permit Status: Permit Renewed
Active Permit: Y
Child Record Id: DEH2017-HWAST-0132827
Trade Secret: N
Hazardous Material Type: Not reported
Last Updated: 2017-10-23T23:57:08.000
Chemical Name: Laboratory Waste Chemicals
Common Name: Waste Lab Pack Chemicals for Incineration
Case Number: Not reported

Record ID: DEH2002-HUPFP-102535
Permit Status: Permit Renewed
Active Permit: Y
Child Record Id: DEH2017-HWAST-0132828
Trade Secret: N
Hazardous Material Type: Not reported
Last Updated: 2017-10-23T23:57:08.000
Chemical Name: Laboratory Waste Chemicals
Common Name: Waste Lab Pack Organic for Incineration
Case Number: Not reported

Record ID: DEH2002-HUPFP-102535
Permit Status: Permit Renewed
Active Permit: Y
Child Record Id: DEH2017-HWAST-0132829

U C S D MAIN CAMPUS/MAYER HALL BLDG (Continued) **S102439541**

Trade Secret: N
Hazardous Material Type: Not reported
Last Updated: 2017-10-23T23:57:08.000
Chemical Name: Laboratory Waste Chemicals
Common Name: Waste Lab Pack Oxidizers for Incineration
Case Number: Not reported

Record ID: DEH2002-HUPFP-102535
Permit Status: Permit Renewed
Active Permit: Y
Child Record Id: DEH2017-HWAST-0132830
Trade Secret: N
Hazardous Material Type: Not reported
Last Updated: 2017-10-23T23:57:08.000
Chemical Name: Laboratory Waste Chemicals
Common Name: Waste Lab Pack Reactive Acid and Acid Compatibles for Incineration
Case Number: Not reported

Record ID: DEH2002-HUPFP-102535
Permit Status: Permit Renewed
Active Permit: Y
Child Record Id: DEH2017-HWAST-0132831
Trade Secret: N
Hazardous Material Type: Not reported
Last Updated: 2017-10-23T23:57:08.000
Chemical Name: Laboratory Waste Chemicals
Common Name: Waste Lab Pack Reactive Flammables for Incineration
Case Number: Not reported

Record ID: DEH2002-HUPFP-102535
Permit Status: Permit Renewed
Active Permit: Y
Child Record Id: DEH2017-HWAST-0132832
Trade Secret: N
Hazardous Material Type: Not reported
Last Updated: 2017-10-23T23:57:08.000
Chemical Name: Laboratory Waste Chemicals
Common Name: Waste Non-RCRA Chemical Solids
Case Number: Not reported

Record ID: DEH2002-HUPFP-102535
Permit Status: Permit Renewed
Active Permit: Y
Child Record Id: DEH2017-HWAST-0132833
Trade Secret: N
Hazardous Material Type: Not reported
Last Updated: 2017-10-23T23:57:08.000
Chemical Name: Non-RCRA Hazardous Waste Solids
Common Name: Waste Contaminated Soil from Site Cleanups
Case Number: Not reported

Record ID: DEH2002-HUPFP-102535
Permit Status: Permit Renewed
Active Permit: Y
Child Record Id: DEH2017-HWAST-0132834
Trade Secret: N
Hazardous Material Type: Not reported

U C S D MAIN CAMPUS/MAYER HALL BLDG (Continued) **S102439541**

Last Updated: 2017-10-23T23:57:08.000
Chemical Name: UN3291 Regulated Medical Waste, N.O.S.
Common Name: WASTE INFECTIOUS, PATHOLOGICAL
Case Number: Not reported

Record ID: DEH2002-HUPFP-102535
Permit Status: Permit Renewed
Active Permit: Y
Child Record Id: DEH2017-HWAST-0132835
Trade Secret: N
Hazardous Material Type: Not reported
Last Updated: 2017-10-23T23:57:08.000
Chemical Name: WASTE 901 INFECTIOUS WASTE, GENERAL
Common Name: WASTE 901 INFECTIOUS WASTE, GENERAL
Case Number: Not reported

Record ID: DEH2002-HUPFP-102535
Permit Status: Permit Renewed
Active Permit: Y
Child Record Id: DEH2017-HWAST-0132836
Trade Secret: N
Hazardous Material Type: Not reported
Last Updated: 2017-10-23T23:57:08.000
Chemical Name: WASTE 902 INFECTIOUS WASTE, SHARPS
Common Name: WASTE 902 INFECTIOUS WASTE, SHARPS
Case Number: Not reported

Record ID: DEH2002-HUPFP-102535
Permit Status: Permit Renewed
Active Permit: Y
Child Record Id: DEH2017-HWAST-0132837
Trade Secret: N
Hazardous Material Type: Not reported
Last Updated: 2017-10-23T23:57:08.000
Chemical Name: WASTE AQUEOUS SOLUTIONS WITH ORGANICS
Common Name: Waste Aqueous solution with 10% or more total organic residues
Case Number: Not reported

Record ID: DEH2002-HUPFP-102535
Permit Status: Permit Renewed
Active Permit: Y
Child Record Id: DEH2017-HWAST-0132838
Trade Secret: N
Hazardous Material Type: Not reported
Last Updated: 2017-10-23T23:57:08.000
Chemical Name: WASTE AQUEOUS SOLUTIONS WITH ORGANICS
Common Name: Waste Detergent and Soap
Case Number: Not reported

Record ID: DEH2002-HUPFP-102535
Permit Status: Permit Renewed
Active Permit: Y
Child Record Id: DEH2017-HWAST-0132839
Trade Secret: N
Hazardous Material Type: Not reported
Last Updated: 2017-10-23T23:57:08.000
Chemical Name: Waste Asbestos Containing Material

U C S D MAIN CAMPUS/MAYER HALL BLDG (Continued) **S102439541**

Common Name: Waste Asbestos Containing Material
Case Number: Not reported

Record ID: DEH2002-HUPFP-102535
Permit Status: Permit Renewed
Active Permit: Y
Child Record Id: DEH2017-HWAST-0132840
Trade Secret: N
Hazardous Material Type: Not reported
Last Updated: 2017-10-23T23:57:08.000
Chemical Name: Waste California-regulated (non-RCRA) Pharmaceuticals
Common Name: WASTE NON-RCRA PHARMACEUTICALS
Case Number: Not reported

Record ID: DEH2002-HUPFP-102535
Permit Status: Permit Renewed
Active Permit: Y
Child Record Id: DEH2017-HWAST-0132841
Trade Secret: N
Hazardous Material Type: Not reported
Last Updated: 2017-10-23T23:57:08.000
Chemical Name: Waste Chemotherapy
Common Name: Waste Chemotherapy
Case Number: Not reported

Record ID: DEH2002-HUPFP-102535
Permit Status: Permit Renewed
Active Permit: Y
Child Record Id: DEH2017-HWAST-0132842
Trade Secret: N
Hazardous Material Type: Not reported
Last Updated: 2017-10-23T23:57:08.000
Chemical Name: WASTE DRAINED OIL FILTERS
Common Name: Waste Unspecified Oil-Containing Waste
Case Number: Not reported

Record ID: DEH2002-HUPFP-102535
Permit Status: Permit Renewed
Active Permit: Y
Child Record Id: DEH2017-HWAST-0132843
Trade Secret: N
Hazardous Material Type: Not reported
Last Updated: 2017-10-23T23:57:08.000
Chemical Name: Waste Halogenated Solvents
Common Name: Waste Halogenated Solvents (chloroform, methyl chloride, perchloroethylene, etc.)
Case Number: Not reported

Record ID: DEH2002-HUPFP-102535
Permit Status: Permit Renewed
Active Permit: Y
Child Record Id: DEH2017-HWAST-0132844
Trade Secret: N
Hazardous Material Type: Not reported
Last Updated: 2017-10-23T23:57:08.000
Chemical Name: WASTE INORGANIC BASIC SOLUTIONS
Common Name: Waste Alkaline solution without metals (pH > 12.5)
Case Number: Not reported

U C S D MAIN CAMPUS/MAYER HALL BLDG (Continued) **S102439541**

Record ID:	DEH2002-HUPFP-102535
Permit Status:	Permit Renewed
Active Permit:	Y
Child Record Id:	DEH2017-HWAST-0132845
Trade Secret:	N
Hazardous Material Type:	Not reported
Last Updated:	2017-10-23T23:57:08.000
Chemical Name:	WASTE LAB PACK AEROSOLS FOR INCINERATION
Common Name:	Waste Lab Pack Aerosols for Incineration
Case Number:	Not reported

Record ID:	DEH2002-HUPFP-102535
Permit Status:	Permit Renewed
Active Permit:	Y
Child Record Id:	DEH2017-HWAST-0132846
Trade Secret:	N
Hazardous Material Type:	Not reported
Last Updated:	2017-10-23T23:57:08.000
Chemical Name:	Waste Lab Trash Contaminated with Radioactive Material
Common Name:	Waste Lab Trash Contaminated with Radioactive Material
Case Number:	Not reported

Record ID:	DEH2002-HUPFP-102535
Permit Status:	Permit Renewed
Active Permit:	Y
Child Record Id:	DEH2017-HWAST-0132847
Trade Secret:	N
Hazardous Material Type:	Not reported
Last Updated:	2017-10-23T23:57:08.000
Chemical Name:	WASTE LAB TRASH CONTAMINATED WITH RCRA CHEMICALS
Common Name:	Waste Off-specification, aged or surplus organics
Case Number:	Not reported

Record ID:	DEH2002-HUPFP-102535
Permit Status:	Permit Renewed
Active Permit:	Y
Child Record Id:	DEH2017-HWAST-0132848
Trade Secret:	N
Hazardous Material Type:	Not reported
Last Updated:	2017-10-23T23:57:08.000
Chemical Name:	WASTE LAB TRASH CONTAMINATED WITH RCRA CHEMICALS
Common Name:	Waste Other inorganic solid waste
Case Number:	Not reported

Record ID:	DEH2002-HUPFP-102535
Permit Status:	Permit Renewed
Active Permit:	Y
Child Record Id:	DEH2017-HWAST-0132849
Trade Secret:	N
Hazardous Material Type:	Not reported
Last Updated:	2017-10-23T23:57:08.000
Chemical Name:	WASTE LAB TRASH CONTAMINATED WITH RCRA CHEMICALS
Common Name:	Waste Other Organic Solids
Case Number:	Not reported

Record ID:	DEH2002-HUPFP-102535
Permit Status:	Permit Renewed

U C S D MAIN CAMPUS/MAYER HALL BLDG (Continued) **S102439541**

Active Permit: Y
Child Record Id: DEH2017-HWAST-0132850
Trade Secret: N
Hazardous Material Type: Not reported
Last Updated: 2017-10-23T23:57:08.000
Chemical Name: WASTE LAB TRASH CONTAMINATED WITH RCRA CHEMICALS
Common Name: Waste Pharmaceuticals
Case Number: Not reported

Record ID: DEH2002-HUPFP-102535
Permit Status: Permit Renewed
Active Permit: Y
Child Record Id: DEH2017-HWAST-0132851
Trade Secret: N
Hazardous Material Type: Not reported
Last Updated: 2017-10-23T23:57:08.000
Chemical Name: Waste Laboratory Waste Chemicals
Common Name: Waste Solvents/High BTU
Case Number: Not reported

Record ID: DEH2002-HUPFP-102535
Permit Status: Permit Renewed
Active Permit: Y
Child Record Id: DEH2017-HWAST-0132852
Trade Secret: N
Hazardous Material Type: Not reported
Last Updated: 2017-10-23T23:57:08.000
Chemical Name: WASTE LABPACK ACID & ACID COMPATIBLES FOR INCINERATION
Common Name: Waste Liquids with pH < 2
Case Number: Not reported

Record ID: DEH2002-HUPFP-102535
Permit Status: Permit Renewed
Active Permit: Y
Child Record Id: DEH2017-HWAST-0132853
Trade Secret: N
Hazardous Material Type: Not reported
Last Updated: 2017-10-23T23:57:08.000
Chemical Name: Waste Mercury Contaminated Debris
Common Name: Waste Sodium/Mercury Vapor HID Lamps
Case Number: Not reported

Record ID: DEH2002-HUPFP-102535
Permit Status: Permit Renewed
Active Permit: Y
Child Record Id: DEH2017-HWAST-0132854
Trade Secret: N
Hazardous Material Type: Not reported
Last Updated: 2017-10-23T23:57:08.000
Chemical Name: WASTE NON-RCRA HAZARDOUS WASTE LIQUID, (USED OIL)
Common Name: Waste Oil and Mixed Oil
Case Number: Not reported

Record ID: DEH2002-HUPFP-102535
Permit Status: Permit Renewed
Active Permit: Y
Child Record Id: DEH2017-HWAST-0132855

U C S D MAIN CAMPUS/MAYER HALL BLDG (Continued) **S102439541**

Trade Secret:	N
Hazardous Material Type:	Not reported
Last Updated:	2017-10-23T23:57:08.000
Chemical Name:	Waste Oil/Water Separation Sludge
Common Name:	Waste Oil/Water Separation Sludge
Case Number:	Not reported
Record ID:	DEH2002-HUPFP-102535
Permit Status:	Permit Renewed
Active Permit:	Y
Child Record Id:	DEH2017-HWAST-0132856
Trade Secret:	N
Hazardous Material Type:	Not reported
Last Updated:	2017-10-23T23:57:08.000
Chemical Name:	WASTE PAINT RELATED MATERIAL
Common Name:	Waste Latex Paint
Case Number:	Not reported
Record ID:	DEH2002-HUPFP-102535
Permit Status:	Permit Renewed
Active Permit:	Y
Child Record Id:	DEH2017-HWAST-0132857
Trade Secret:	N
Hazardous Material Type:	Not reported
Last Updated:	2017-10-23T23:57:08.000
Chemical Name:	WASTE PCB
Common Name:	Waste Polychlorinated biphenyls and material containing PCB’s
Case Number:	Not reported
Record ID:	DEH2002-HUPFP-102535
Permit Status:	Permit Renewed
Active Permit:	Y
Child Record Id:	DEH2017-HWAST-0132858
Trade Secret:	N
Hazardous Material Type:	Not reported
Last Updated:	2017-10-23T23:57:08.000
Chemical Name:	WASTE PCB OIL >50PPM
Common Name:	Waste Liquids with Polychlorinated Biphenyls > 50 mg/l
Case Number:	Not reported
Record ID:	DEH2002-HUPFP-102535
Permit Status:	Permit Renewed
Active Permit:	Y
Child Record Id:	DEH2017-HWAST-0132859
Trade Secret:	N
Hazardous Material Type:	Not reported
Last Updated:	2017-10-23T23:57:08.000
Chemical Name:	Waste Water and Buffer Contaminated with Radioactive Material
Common Name:	Waste Water and Buffer Contaminated with Radioactive Material
Case Number:	Not reported
Record ID:	DEH2002-HUPFP-102535
Permit Status:	Permit Renewed
Active Permit:	Y
Child Record Id:	DEH2016-HCHEM-0120823
Trade Secret:	N
Hazardous Material Type:	Pure

U C S D MAIN CAMPUS/MAYER HALL BLDG (Continued) **S102439541**

Last Updated: 2017-01-20T00:00:00.000
Chemical Name: Dielectric Oil
Common Name: Mineral Oil
Case Number: 8012-95-1

Record ID: DEH2002-HUPFP-102535
Permit Status: Permit Renewed
Active Permit: Y
Child Record Id: DEH2016-HCHEM-0120824
Trade Secret: N
Hazardous Material Type: Pure
Last Updated: 2017-01-20T00:00:00.000
Chemical Name: Dielectric Oil
Common Name: Mineral Oil
Case Number: 8012-95-1

Record ID: DEH2002-HUPFP-102535
Permit Status: Permit Renewed
Active Permit: Y
Child Record Id: DEH2016-HCHEM-0120825
Trade Secret: N
Hazardous Material Type: Pure
Last Updated: 2017-01-20T00:00:00.000
Chemical Name: Dielectric Oil
Common Name: Mineral Oil
Case Number: 8012-95-1

Record ID: DEH2002-HUPFP-102535
Permit Status: Permit Renewed
Active Permit: Y
Child Record Id: DEH2016-HCHEM-0120826
Trade Secret: N
Hazardous Material Type: Pure
Last Updated: 2017-01-20T00:00:00.000
Chemical Name: Dielectric Oil
Common Name: Mineral Oil
Case Number: 8012-95-1

Record ID: DEH2002-HUPFP-102535
Permit Status: Permit Renewed
Active Permit: Y
Child Record Id: DEH2016-HCHEM-0120827
Trade Secret: N
Hazardous Material Type: Pure
Last Updated: 2017-01-20T00:00:00.000
Chemical Name: Hydraulic Oil
Common Name: Hydraulic Oil
Case Number: 8012-95-1

Record ID: DEH2002-HUPFP-102535
Permit Status: Permit Renewed
Active Permit: Y
Child Record Id: DEH2016-HCHEM-0120828
Trade Secret: N
Hazardous Material Type: Pure
Last Updated: 2017-01-20T00:00:00.000
Chemical Name: OIL

U C S D MAIN CAMPUS/MAYER HALL BLDG (Continued) **S102439541**

Common Name: OIL
Case Number: 8012-95-1

Record ID: DEH2002-HUPFP-102535
Permit Status: Permit Renewed
Active Permit: Y
Child Record Id: DEH2016-HCHEM-0120829
Trade Secret: N
Hazardous Material Type: Pure
Last Updated: 2017-01-20T00:00:00.000
Chemical Name: OXYGEN
Common Name: OXYGEN
Case Number: 7782-44-7

Record ID: DEH2002-HUPFP-102535
Permit Status: Permit Renewed
Active Permit: Y
Child Record Id: DEH2016-HCHEM-0120830
Trade Secret: N
Hazardous Material Type: Pure
Last Updated: 2017-01-20T00:00:00.000
Chemical Name: Dielectric Oil
Common Name: Mineral Oil
Case Number: 8012-95-1

Record ID: DEH2002-HUPFP-102535
Permit Status: Permit Renewed
Active Permit: Y
Child Record Id: DEH2016-HCHEM-0120831
Trade Secret: N
Hazardous Material Type: Pure
Last Updated: 2017-01-20T00:00:00.000
Chemical Name: DIESEL
Common Name: DIESEL
Case Number: 68334-30-5

Record ID: DEH2002-HUPFP-102535
Permit Status: Permit Renewed
Active Permit: Y
Child Record Id: DEH2016-HCHEM-0120832
Trade Secret: N
Hazardous Material Type: Pure
Last Updated: 2017-01-20T00:00:00.000
Chemical Name: Hydraulic Oil
Common Name: Hydraulic Oil
Case Number: 8012-95-1

Record ID: DEH2002-HUPFP-102535
Permit Status: Permit Renewed
Active Permit: Y
Child Record Id: DEH2016-HCHEM-0120833
Trade Secret: N
Hazardous Material Type: Pure
Last Updated: 2017-01-20T00:00:00.000
Chemical Name: Hydraulic Oil
Common Name: Hydraulic Oil
Case Number: 8012-95-1

U C S D MAIN CAMPUS/MAYER HALL BLDG (Continued) **S102439541**

Record ID:	DEH2002-HUPFP-102535
Permit Status:	Permit Renewed
Active Permit:	Y
Child Record Id:	DEH2016-HCHEM-0120834
Trade Secret:	N
Hazardous Material Type:	Pure
Last Updated:	2017-01-20T00:00:00.000
Chemical Name:	Hydraulic Oil
Common Name:	Hydraulic Oil
Case Number:	8012-95-1

Record ID:	DEH2002-HUPFP-102535
Permit Status:	Permit Renewed
Active Permit:	Y
Child Record Id:	DEH2016-HCHEM-0120835
Trade Secret:	N
Hazardous Material Type:	Pure
Last Updated:	2017-01-20T00:00:00.000
Chemical Name:	Dielectric Oil
Common Name:	Mineral Oil
Case Number:	8012-95-1

Record ID:	DEH2002-HUPFP-102535
Permit Status:	Permit Renewed
Active Permit:	Y
Child Record Id:	DEH2016-HCHEM-0120836
Trade Secret:	N
Hazardous Material Type:	Pure
Last Updated:	2017-01-20T00:00:00.000
Chemical Name:	HELIUM
Common Name:	HELIUM
Case Number:	7440-59-7

Record ID:	DEH2002-HUPFP-102535
Permit Status:	Permit Renewed
Active Permit:	Y
Child Record Id:	DEH2016-HCHEM-0120837
Trade Secret:	N
Hazardous Material Type:	Mixture
Last Updated:	2017-01-20T00:00:00.000
Chemical Name:	95% OXYGEN, 5% CARBON DIOXIDE
Common Name:	95% OXYGEN, 5% CARBON DIOXIDE
Case Number:	Not reported

Record ID:	DEH2002-HUPFP-102535
Permit Status:	Permit Renewed
Active Permit:	Y
Child Record Id:	DEH2016-HCHEM-0120838
Trade Secret:	N
Hazardous Material Type:	Pure
Last Updated:	2017-01-20T00:00:00.000
Chemical Name:	NITROGEN
Common Name:	NITROGEN
Case Number:	7727-37-9

Record ID:	DEH2002-HUPFP-102535
Permit Status:	Permit Renewed

U C S D MAIN CAMPUS/MAYER HALL BLDG (Continued) **S102439541**

Active Permit:	Y
Child Record Id:	DEH2016-HCHEM-0120839
Trade Secret:	N
Hazardous Material Type:	Pure
Last Updated:	2017-01-20T00:00:00.000
Chemical Name:	OXYGEN
Common Name:	OXYGEN
Case Number:	7782-44-7
Record ID:	DEH2002-HUPFP-102535
Permit Status:	Permit Renewed
Active Permit:	Y
Child Record Id:	DEH2016-HCHEM-0120840
Trade Secret:	N
Hazardous Material Type:	Pure
Last Updated:	2017-01-20T00:00:00.000
Chemical Name:	AIR COMPRESSED
Common Name:	AIR COMPRESSED
Case Number:	132259-10-0
Record ID:	DEH2002-HUPFP-102535
Permit Status:	Permit Renewed
Active Permit:	Y
Child Record Id:	DEH2016-HCHEM-0120841
Trade Secret:	N
Hazardous Material Type:	Mixture
Last Updated:	2017-01-20T00:00:00.000
Chemical Name:	AIR WITH 32% OXYGEN
Common Name:	AIR WITH 32% OXYGEN
Case Number:	Not reported
Record ID:	DEH2002-HUPFP-102535
Permit Status:	Permit Renewed
Active Permit:	Y
Child Record Id:	DEH2016-HCHEM-0120842
Trade Secret:	N
Hazardous Material Type:	Pure
Last Updated:	2017-01-20T00:00:00.000
Chemical Name:	OXYGEN
Common Name:	OXYGEN
Case Number:	7782-44-7
Record ID:	DEH2002-HUPFP-102535
Permit Status:	Permit Renewed
Active Permit:	Y
Child Record Id:	DEH2016-HCHEM-0120843
Trade Secret:	N
Hazardous Material Type:	Pure
Last Updated:	2017-01-20T00:00:00.000
Chemical Name:	Hydraulic Oil
Common Name:	Hydraulic Oil
Case Number:	8012-95-1
Record ID:	DEH2002-HUPFP-102535
Permit Status:	Permit Renewed
Active Permit:	Y
Child Record Id:	DEH2016-HCHEM-0120844

U C S D MAIN CAMPUS/MAYER HALL BLDG (Continued) **S102439541**

Trade Secret: N
Hazardous Material Type: Pure
Last Updated: 2017-01-20T00:00:00.000
Chemical Name: 2,2-DICHLORO-1,1,1-TRIFLUOROETHANE
Common Name: 2,2-DICHLORO-1,1,1-TRIFLUOROETHANE
Case Number: 306-83-2

Record ID: DEH2002-HUPFP-102535
Permit Status: Permit Renewed
Active Permit: Y
Child Record Id: DEH2016-HCHEM-0120845
Trade Secret: N
Hazardous Material Type: Pure
Last Updated: 2017-01-20T00:00:00.000
Chemical Name: COMPRESSED NATURAL GAS
Common Name: COMPRESSED NATURAL GAS
Case Number: 8006-14-2

Record ID: DEH2002-HUPFP-102535
Permit Status: Permit Renewed
Active Permit: Y
Child Record Id: DEH2016-HCHEM-0120846
Trade Secret: N
Hazardous Material Type: Pure
Last Updated: 2017-01-20T00:00:00.000
Chemical Name: DIESEL
Common Name: DIESEL
Case Number: 68334-30-5

Record ID: DEH2002-HUPFP-102535
Permit Status: Permit Renewed
Active Permit: Y
Child Record Id: DEH2016-HCHEM-0120847
Trade Secret: N
Hazardous Material Type: Pure
Last Updated: 2017-01-20T00:00:00.000
Chemical Name: Dielectric Oil
Common Name: Mineral Oil
Case Number: 8012-95-1

Record ID: DEH2002-HUPFP-102535
Permit Status: Permit Renewed
Active Permit: Y
Child Record Id: DEH2016-HCHEM-0120848
Trade Secret: N
Hazardous Material Type: Pure
Last Updated: 2017-01-20T00:00:00.000
Chemical Name: NITROGEN
Common Name: NITROGEN
Case Number: 7727-37-9

Record ID: DEH2002-HUPFP-102535
Permit Status: Permit Renewed
Active Permit: Y
Child Record Id: DEH2016-HCHEM-0120849
Trade Secret: N
Hazardous Material Type: Pure

U C S D MAIN CAMPUS/MAYER HALL BLDG (Continued) **S102439541**

Last Updated: 2017-01-20T00:00:00.000
Chemical Name: Dielectric Oil
Common Name: Mineral Oil
Case Number: 8012-95-1

Record ID: DEH2002-HUPFP-102535
Permit Status: Permit Renewed
Active Permit: Y
Child Record Id: DEH2016-HCHEM-0120850
Trade Secret: N
Hazardous Material Type: Pure
Last Updated: 2017-01-20T00:00:00.000
Chemical Name: Dielectric Oil
Common Name: Mineral Oil
Case Number: 8012-95-1

Record ID: DEH2002-HUPFP-102535
Permit Status: Permit Renewed
Active Permit: Y
Child Record Id: DEH2016-HCHEM-0120851
Trade Secret: N
Hazardous Material Type: Pure
Last Updated: 2017-01-20T00:00:00.000
Chemical Name: Dielectric Oil
Common Name: Mineral Oil
Case Number: 8012-95-1

Record ID: DEH2002-HUPFP-102535
Permit Status: Permit Renewed
Active Permit: Y
Child Record Id: DEH2016-HCHEM-0120852
Trade Secret: N
Hazardous Material Type: Pure
Last Updated: 2017-01-20T00:00:00.000
Chemical Name: Hydraulic Oil
Common Name: Hydraulic Oil
Case Number: 8012-95-1

Record ID: DEH2002-HUPFP-102535
Permit Status: Permit Renewed
Active Permit: Y
Child Record Id: DEH2016-HCHEM-0120853
Trade Secret: N
Hazardous Material Type: Pure
Last Updated: 2017-01-20T00:00:00.000
Chemical Name: Hydraulic Oil
Common Name: Hydraulic Oil
Case Number: 8012-95-1

Record ID: DEH2002-HUPFP-102535
Permit Status: Permit Renewed
Active Permit: Y
Child Record Id: DEH2016-HCHEM-0120854
Trade Secret: N
Hazardous Material Type: Mixture
Last Updated: 2017-01-20T00:00:00.000
Chemical Name: 10% HYDROGEN, BAL NITROGEN

U C S D MAIN CAMPUS/MAYER HALL BLDG (Continued) **S102439541**

Common Name: 10% HYDROGEN, BAL NITROGEN
Case Number: Not reported

Record ID: DEH2002-HUPFP-102535
Permit Status: Permit Renewed
Active Permit: Y
Child Record Id: DEH2016-HCHEM-0120855
Trade Secret: N
Hazardous Material Type: Mixture
Last Updated: 2017-01-20T00:00:00.000
Chemical Name: 15% HYDROGEN BAL NITROGEN
Common Name: 15% HYDROGEN BAL NITROGEN
Case Number: Not reported

Record ID: DEH2002-HUPFP-102535
Permit Status: Permit Renewed
Active Permit: Y
Child Record Id: DEH2016-HCHEM-0120856
Trade Secret: N
Hazardous Material Type: Pure
Last Updated: 2017-01-20T00:00:00.000
Chemical Name: ARGON
Common Name: ARGON
Case Number: 7440-37-1

Record ID: DEH2002-HUPFP-102535
Permit Status: Permit Renewed
Active Permit: Y
Child Record Id: DEH2016-HCHEM-0120857
Trade Secret: N
Hazardous Material Type: Pure
Last Updated: 2017-01-20T00:00:00.000
Chemical Name: ARSINE
Common Name: ARSINE
Case Number: 7784-42-1

Record ID: DEH2002-HUPFP-102535
Permit Status: Permit Renewed
Active Permit: Y
Child Record Id: DEH2016-HCHEM-0120858
Trade Secret: N
Hazardous Material Type: Pure
Last Updated: 2017-01-20T00:00:00.000
Chemical Name: CARBON DIOXIDE
Common Name: CARBON DIOXIDE
Case Number: 124-38-9

Record ID: DEH2002-HUPFP-102535
Permit Status: Permit Renewed
Active Permit: Y
Child Record Id: DEH2016-HCHEM-0120859
Trade Secret: N
Hazardous Material Type: Pure
Last Updated: 2017-01-20T00:00:00.000
Chemical Name: DIESEL
Common Name: DIESEL
Case Number: 68334-30-5

U C S D MAIN CAMPUS/MAYER HALL BLDG (Continued) **S102439541**

Record ID: DEH2002-HUPFP-102535
Permit Status: Permit Renewed
Active Permit: Y
Child Record Id: DEH2016-HCHEM-0120860
Trade Secret: N
Hazardous Material Type: Pure
Last Updated: 2017-01-20T00:00:00.000
Chemical Name: HELIUM
Common Name: HELIUM
Case Number: 7440-59-7

Record ID: DEH2002-HUPFP-102535
Permit Status: Permit Renewed
Active Permit: Y
Child Record Id: DEH2016-HCHEM-0120861
Trade Secret: N
Hazardous Material Type: Pure
Last Updated: 2017-01-20T00:00:00.000
Chemical Name: Hydraulic Oil
Common Name: Hydraulic Oil
Case Number: 8012-95-1

Record ID: DEH2002-HUPFP-102535
Permit Status: Permit Renewed
Active Permit: Y
Child Record Id: DEH2016-HCHEM-0120862
Trade Secret: N
Hazardous Material Type: Pure
Last Updated: 2017-01-20T00:00:00.000
Chemical Name: HYDROGEN
Common Name: HYDROGEN
Case Number: 1333-74-0

Record ID: DEH2002-HUPFP-102535
Permit Status: Permit Renewed
Active Permit: Y
Child Record Id: DEH2016-HCHEM-0120863
Trade Secret: N
Hazardous Material Type: Pure
Last Updated: 2017-01-20T00:00:00.000
Chemical Name: NITROGEN
Common Name: NITROGEN
Case Number: 7727-37-9

Record ID: DEH2002-HUPFP-102535
Permit Status: Permit Renewed
Active Permit: Y
Child Record Id: DEH2016-HCHEM-0120864
Trade Secret: N
Hazardous Material Type: Pure
Last Updated: 2017-01-20T00:00:00.000
Chemical Name: NITROGEN
Common Name: NITROGEN
Case Number: 7727-37-9

Record ID: DEH2002-HUPFP-102535
Permit Status: Permit Renewed

U C S D MAIN CAMPUS/MAYER HALL BLDG (Continued) **S102439541**

Active Permit: Y
Child Record Id: DEH2016-HCHEM-0120865
Trade Secret: N
Hazardous Material Type: Pure
Last Updated: 2017-01-20T00:00:00.000
Chemical Name: OIL
Common Name: OIL
Case Number: 8012-95-1

Record ID: DEH2002-HUPFP-102535
Permit Status: Permit Renewed
Active Permit: Y
Child Record Id: DEH2016-HCHEM-0120603
Trade Secret: N
Hazardous Material Type: Pure
Last Updated: 2017-01-20T00:00:00.000
Chemical Name: Dielectric Oil
Common Name: Mineral Oil
Case Number: 8012-95-1

Record ID: DEH2002-HUPFP-102535
Permit Status: Permit Renewed
Active Permit: Y
Child Record Id: DEH2016-HCHEM-0120604
Trade Secret: N
Hazardous Material Type: Pure
Last Updated: 2017-01-20T00:00:00.000
Chemical Name: Dielectric Oil
Common Name: Mineral Oil
Case Number: 8012-95-1

Record ID: DEH2002-HUPFP-102535
Permit Status: Permit Renewed
Active Permit: Y
Child Record Id: DEH2016-HCHEM-0120605
Trade Secret: N
Hazardous Material Type: Pure
Last Updated: 2017-01-20T00:00:00.000
Chemical Name: Dielectric Oil
Common Name: Mineral Oil
Case Number: 8012-95-1

Record ID: DEH2002-HUPFP-102535
Permit Status: Permit Renewed
Active Permit: Y
Child Record Id: DEH2016-HCHEM-0120606
Trade Secret: N
Hazardous Material Type: Pure
Last Updated: 2017-01-20T00:00:00.000
Chemical Name: Dielectric Oil
Common Name: Mineral Oil
Case Number: 8012-95-1

Record ID: DEH2002-HUPFP-102535
Permit Status: Permit Renewed
Active Permit: Y
Child Record Id: DEH2016-HCHEM-0120607

U C S D MAIN CAMPUS/MAYER HALL BLDG (Continued) **S102439541**

Trade Secret: N
Hazardous Material Type: Pure
Last Updated: 2017-01-20T00:00:00.000
Chemical Name: Dielectric Oil
Common Name: Mineral Oil
Case Number: 8012-95-1

Record ID: DEH2002-HUPFP-102535
Permit Status: Permit Renewed
Active Permit: Y
Child Record Id: DEH2016-HCHEM-0120608
Trade Secret: N
Hazardous Material Type: Pure
Last Updated: 2017-01-20T00:00:00.000
Chemical Name: Dielectric Oil
Common Name: Mineral Oil
Case Number: 8012-95-1

Record ID: DEH2002-HUPFP-102535
Permit Status: Permit Renewed
Active Permit: Y
Child Record Id: DEH2016-HCHEM-0120609
Trade Secret: N
Hazardous Material Type: Pure
Last Updated: 2017-01-20T00:00:00.000
Chemical Name: Dielectric Oil
Common Name: Mineral Oil
Case Number: 8012-95-1

Record ID: DEH2002-HUPFP-102535
Permit Status: Permit Renewed
Active Permit: Y
Child Record Id: DEH2016-HCHEM-0120610
Trade Secret: N
Hazardous Material Type: Pure
Last Updated: 2017-01-20T00:00:00.000
Chemical Name: Dielectric Oil
Common Name: Mineral Oil
Case Number: 8012-95-1

Record ID: DEH2002-HUPFP-102535
Permit Status: Permit Renewed
Active Permit: Y
Child Record Id: DEH2016-HCHEM-0120611
Trade Secret: N
Hazardous Material Type: Pure
Last Updated: 2017-01-20T00:00:00.000
Chemical Name: Dielectric Oil
Common Name: Mineral Oil
Case Number: 8012-95-1

Record ID: DEH2002-HUPFP-102535
Permit Status: Permit Renewed
Active Permit: Y
Child Record Id: DEH2016-HCHEM-0120612
Trade Secret: N
Hazardous Material Type: Pure

U C S D MAIN CAMPUS/MAYER HALL BLDG (Continued) **S102439541**

Last Updated: 2017-01-20T00:00:00.000
Chemical Name: Dielectric Oil
Common Name: Mineral Oil
Case Number: 8012-95-1

Record ID: DEH2002-HUPFP-102535
Permit Status: Permit Renewed
Active Permit: Y
Child Record Id: DEH2016-HCHEM-0120613
Trade Secret: N
Hazardous Material Type: Pure
Last Updated: 2017-01-20T00:00:00.000
Chemical Name: Dielectric Oil
Common Name: Mineral Oil
Case Number: 8012-95-1

Record ID: DEH2002-HUPFP-102535
Permit Status: Permit Renewed
Active Permit: Y
Child Record Id: DEH2016-HCHEM-0120614
Trade Secret: N
Hazardous Material Type: Pure
Last Updated: 2017-01-20T00:00:00.000
Chemical Name: Dielectric Oil
Common Name: Mineral Oil
Case Number: 8012-95-1

Record ID: DEH2002-HUPFP-102535
Permit Status: Permit Renewed
Active Permit: Y
Child Record Id: DEH2016-HCHEM-0120615
Trade Secret: N
Hazardous Material Type: Pure
Last Updated: 2017-01-20T00:00:00.000
Chemical Name: Dielectric Oil
Common Name: Mineral Oil
Case Number: 8012-95-1

Record ID: DEH2002-HUPFP-102535
Permit Status: Permit Renewed
Active Permit: Y
Child Record Id: DEH2016-HCHEM-0120669
Trade Secret: N
Hazardous Material Type: Pure
Last Updated: 2017-01-20T00:00:00.000
Chemical Name: DIESEL
Common Name: DIESEL
Case Number: 68334-30-5

Record ID: DEH2002-HUPFP-102535
Permit Status: Permit Renewed
Active Permit: Y
Child Record Id: DEH2016-HCHEM-0120616
Trade Secret: N
Hazardous Material Type: Pure
Last Updated: 2017-01-20T00:00:00.000
Chemical Name: Dielectric Oil

U C S D MAIN CAMPUS/MAYER HALL BLDG (Continued) **S102439541**

Common Name: Mineral Oil
Case Number: 8012-95-1

Record ID: DEH2002-HUPFP-102535
Permit Status: Permit Renewed
Active Permit: Y
Child Record Id: DEH2016-HCHEM-0120617
Trade Secret: N
Hazardous Material Type: Pure
Last Updated: 2017-01-20T00:00:00.000
Chemical Name: Dielectric Oil
Common Name: Mineral Oil
Case Number: 8012-95-1

Record ID: DEH2002-HUPFP-102535
Permit Status: Permit Renewed
Active Permit: Y
Child Record Id: DEH2016-HCHEM-0120618
Trade Secret: N
Hazardous Material Type: Pure
Last Updated: 2017-01-20T00:00:00.000
Chemical Name: Dielectric Oil
Common Name: Mineral Oil
Case Number: 8012-95-1

Record ID: DEH2002-HUPFP-102535
Permit Status: Permit Renewed
Active Permit: Y
Child Record Id: DEH2016-HCHEM-0120619
Trade Secret: N
Hazardous Material Type: Pure
Last Updated: 2017-01-20T00:00:00.000
Chemical Name: Dielectric Oil
Common Name: Mineral Oil
Case Number: 8012-95-1

Record ID: DEH2002-HUPFP-102535
Permit Status: Permit Renewed
Active Permit: Y
Child Record Id: DEH2016-HCHEM-0120620
Trade Secret: N
Hazardous Material Type: Pure
Last Updated: 2017-01-20T00:00:00.000
Chemical Name: Dielectric Oil
Common Name: Mineral Oil
Case Number: 8012-95-1

Record ID: DEH2002-HUPFP-102535
Permit Status: Permit Renewed
Active Permit: Y
Child Record Id: DEH2016-HCHEM-0120621
Trade Secret: N
Hazardous Material Type: Pure
Last Updated: 2017-01-20T00:00:00.000
Chemical Name: Dielectric Oil
Common Name: Mineral Oil
Case Number: 8012-95-1

U C S D MAIN CAMPUS/MAYER HALL BLDG (Continued) **S102439541**

Record ID:	DEH2002-HUPFP-102535
Permit Status:	Permit Renewed
Active Permit:	Y
Child Record Id:	DEH2016-HCHEM-0120622
Trade Secret:	N
Hazardous Material Type:	Pure
Last Updated:	2017-01-20T00:00:00.000
Chemical Name:	Dielectric Oil
Common Name:	Mineral Oil
Case Number:	8012-95-1

Record ID:	DEH2002-HUPFP-102535
Permit Status:	Permit Renewed
Active Permit:	Y
Child Record Id:	DEH2016-HCHEM-0120623
Trade Secret:	N
Hazardous Material Type:	Pure
Last Updated:	2017-01-20T00:00:00.000
Chemical Name:	Dielectric Oil
Common Name:	Mineral Oil
Case Number:	8012-95-1

Record ID:	DEH2002-HUPFP-102535
Permit Status:	Permit Renewed
Active Permit:	Y
Child Record Id:	DEH2016-HCHEM-0120624
Trade Secret:	N
Hazardous Material Type:	Pure
Last Updated:	2017-01-20T00:00:00.000
Chemical Name:	Dielectric Oil
Common Name:	Mineral Oil
Case Number:	8012-95-1

Record ID:	DEH2002-HUPFP-102535
Permit Status:	Permit Renewed
Active Permit:	Y
Child Record Id:	DEH2016-HCHEM-0120625
Trade Secret:	N
Hazardous Material Type:	Pure
Last Updated:	2017-01-20T00:00:00.000
Chemical Name:	Hydraulic Oil
Common Name:	Hydraulic Oil
Case Number:	8012-95-1

Record ID:	DEH2002-HUPFP-102535
Permit Status:	Permit Renewed
Active Permit:	Y
Child Record Id:	DEH2016-HCHEM-0120626
Trade Secret:	N
Hazardous Material Type:	Pure
Last Updated:	2017-01-20T00:00:00.000
Chemical Name:	CARBON DIOXIDE
Common Name:	CARBON DIOXIDE
Case Number:	124-38-9

Record ID:	DEH2002-HUPFP-102535
Permit Status:	Permit Renewed

U C S D MAIN CAMPUS/MAYER HALL BLDG (Continued) **S102439541**

Active Permit:	Y
Child Record Id:	DEH2016-HCHEM-0120627
Trade Secret:	N
Hazardous Material Type:	Pure
Last Updated:	2017-01-20T00:00:00.000
Chemical Name:	Hydraulic Oil
Common Name:	Hydraulic Oil
Case Number:	8012-95-1

Record ID:	DEH2002-HUPFP-102535
Permit Status:	Permit Renewed
Active Permit:	Y
Child Record Id:	DEH2016-HCHEM-0120628
Trade Secret:	N
Hazardous Material Type:	Pure
Last Updated:	2017-01-20T00:00:00.000
Chemical Name:	NITROGEN
Common Name:	NITROGEN
Case Number:	7727-37-9

Record ID:	DEH2002-HUPFP-102535
Permit Status:	Permit Renewed
Active Permit:	Y
Child Record Id:	DEH2016-HCHEM-0120629
Trade Secret:	N
Hazardous Material Type:	Pure
Last Updated:	2017-01-20T00:00:00.000
Chemical Name:	NITROGEN
Common Name:	NITROGEN
Case Number:	7727-37-9

Record ID:	DEH2002-HUPFP-102535
Permit Status:	Permit Renewed
Active Permit:	Y
Child Record Id:	DEH2016-HCHEM-0120630
Trade Secret:	N
Hazardous Material Type:	Pure
Last Updated:	2017-01-20T00:00:00.000
Chemical Name:	OXYGEN
Common Name:	OXYGEN
Case Number:	7782-44-7

Record ID:	DEH2002-HUPFP-102535
Permit Status:	Permit Renewed
Active Permit:	Y
Child Record Id:	DEH2016-HCHEM-0120631
Trade Secret:	N
Hazardous Material Type:	Pure
Last Updated:	2017-01-20T00:00:00.000
Chemical Name:	CARBON DIOXIDE
Common Name:	CARBON DIOXIDE
Case Number:	124-38-9

Record ID:	DEH2002-HUPFP-102535
Permit Status:	Permit Renewed
Active Permit:	Y
Child Record Id:	DEH2016-HCHEM-0120632

U C S D MAIN CAMPUS/MAYER HALL BLDG (Continued) **S102439541**

Trade Secret:	N
Hazardous Material Type:	Pure
Last Updated:	2017-01-20T00:00:00.000
Chemical Name:	Hydraulic Oil
Common Name:	Hydraulic Oil
Case Number:	8012-95-1
Record ID:	DEH2002-HUPFP-102535
Permit Status:	Permit Renewed
Active Permit:	Y
Child Record Id:	DEH2016-HCHEM-0120633
Trade Secret:	N
Hazardous Material Type:	Pure
Last Updated:	2017-01-20T00:00:00.000
Chemical Name:	Hydraulic Oil
Common Name:	Hydraulic Oil
Case Number:	8012-95-1
Record ID:	DEH2002-HUPFP-102535
Permit Status:	Permit Renewed
Active Permit:	Y
Child Record Id:	DEH2016-HCHEM-0120634
Trade Secret:	N
Hazardous Material Type:	Mixture
Last Updated:	2017-01-20T00:00:00.000
Chemical Name:	8% OXYGEN, BAL TETRAFLUOROMETHANE
Common Name:	8% OXYGEN, BAL TETRAFLUOROMETHANE
Case Number:	Not reported
Record ID:	DEH2002-HUPFP-102535
Permit Status:	Permit Renewed
Active Permit:	Y
Child Record Id:	DEH2016-HCHEM-0120635
Trade Secret:	N
Hazardous Material Type:	Pure
Last Updated:	2017-01-20T00:00:00.000
Chemical Name:	ARGON
Common Name:	ARGON
Case Number:	7440-37-1
Record ID:	DEH2002-HUPFP-102535
Permit Status:	Permit Renewed
Active Permit:	Y
Child Record Id:	DEH2016-HCHEM-0120636
Trade Secret:	N
Hazardous Material Type:	Pure
Last Updated:	2017-01-20T00:00:00.000
Chemical Name:	BORON TRICHLORIDE
Common Name:	BORON TRICHLORIDE
Case Number:	10294-34-5
Record ID:	DEH2002-HUPFP-102535
Permit Status:	Permit Renewed
Active Permit:	Y
Child Record Id:	DEH2016-HCHEM-0120637
Trade Secret:	N
Hazardous Material Type:	Pure

U C S D MAIN CAMPUS/MAYER HALL BLDG (Continued) **S102439541**

Last Updated: 2017-01-20T00:00:00.000
Chemical Name: CARBON DIOXIDE
Common Name: CARBON DIOXIDE
Case Number: 124-38-9

Record ID: DEH2002-HUPFP-102535
Permit Status: Permit Renewed
Active Permit: Y
Child Record Id: DEH2016-HCHEM-0120638
Trade Secret: N
Hazardous Material Type: Pure
Last Updated: 2017-01-20T00:00:00.000
Chemical Name: CFREON C-318
Common Name: CFREON C-318
Case Number: 115-25-3

Record ID: DEH2002-HUPFP-102535
Permit Status: Permit Renewed
Active Permit: Y
Child Record Id: DEH2016-HCHEM-0120639
Trade Secret: N
Hazardous Material Type: Pure
Last Updated: 2017-01-20T00:00:00.000
Chemical Name: CHLORINE
Common Name: CHLORINE
Case Number: 7782-50-5

Record ID: DEH2002-HUPFP-102535
Permit Status: Permit Renewed
Active Permit: Y
Child Record Id: DEH2016-HCHEM-0120640
Trade Secret: N
Hazardous Material Type: Pure
Last Updated: 2017-01-20T00:00:00.000
Chemical Name: DIESEL
Common Name: DIESEL
Case Number: 68334-30-5

Record ID: DEH2002-HUPFP-102535
Permit Status: Permit Renewed
Active Permit: Y
Child Record Id: DEH2016-HCHEM-0120641
Trade Secret: N
Hazardous Material Type: Pure
Last Updated: 2017-01-20T00:00:00.000
Chemical Name: HELIUM
Common Name: HELIUM
Case Number: 7440-59-7

Record ID: DEH2002-HUPFP-102535
Permit Status: Permit Renewed
Active Permit: Y
Child Record Id: DEH2016-HCHEM-0120642
Trade Secret: N
Hazardous Material Type: Mixture
Last Updated: 2017-01-20T00:00:00.000
Chemical Name: HELIUM / NITROGEN (ANY MIX)

U C S D MAIN CAMPUS/MAYER HALL BLDG (Continued) **S102439541**

Common Name: HELIUM / NITROGEN (ANY MIX)
Case Number: Not reported

Record ID: DEH2002-HUPFP-102535
Permit Status: Permit Renewed
Active Permit: Y
Child Record Id: DEH2016-HCHEM-0120643
Trade Secret: N
Hazardous Material Type: Pure
Last Updated: 2017-01-20T00:00:00.000
Chemical Name: HYDROGEN
Common Name: HYDROGEN
Case Number: 1333-74-0

Record ID: DEH2002-HUPFP-102535
Permit Status: Permit Renewed
Active Permit: Y
Child Record Id: DEH2016-HCHEM-0120644
Trade Secret: N
Hazardous Material Type: Mixture
Last Updated: 2017-01-20T00:00:00.000
Chemical Name: HYDROGEN @ 10%, BALANCE ARGON
Common Name: HYDROGEN @ 10%, BALANCE ARGON
Case Number: Not reported

Record ID: DEH2002-HUPFP-102535
Permit Status: Permit Renewed
Active Permit: Y
Child Record Id: DEH2016-HCHEM-0120645
Trade Secret: N
Hazardous Material Type: Mixture
Last Updated: 2017-01-20T00:00:00.000
Chemical Name: HYDROGEN @ 5%, BALANCE NITROGEN
Common Name: HYDROGEN @ 5%, BALANCE NITROGEN
Case Number: Not reported

Record ID: DEH2002-HUPFP-102535
Permit Status: Permit Renewed
Active Permit: Y
Child Record Id: DEH2016-HCHEM-0120646
Trade Secret: N
Hazardous Material Type: Pure
Last Updated: 2017-01-20T00:00:00.000
Chemical Name: NITROGEN
Common Name: NITROGEN
Case Number: 7727-37-9

Record ID: DEH2002-HUPFP-102535
Permit Status: Permit Renewed
Active Permit: Y
Child Record Id: DEH2016-HCHEM-0120647
Trade Secret: N
Hazardous Material Type: Pure
Last Updated: 2017-01-20T00:00:00.000
Chemical Name: NITROGEN
Common Name: NITROGEN
Case Number: 7727-37-9

U C S D MAIN CAMPUS/MAYER HALL BLDG (Continued) **S102439541**

Record ID:	DEH2002-HUPFP-102535
Permit Status:	Permit Renewed
Active Permit:	Y
Child Record Id:	DEH2016-HCHEM-0120648
Trade Secret:	N
Hazardous Material Type:	Pure
Last Updated:	2017-01-20T00:00:00.000
Chemical Name:	NITROUS OXIDE
Common Name:	NITROUS OXIDE
Case Number:	10024-97-2

Record ID:	DEH2002-HUPFP-102535
Permit Status:	Permit Renewed
Active Permit:	Y
Child Record Id:	DEH2016-HCHEM-0120649
Trade Secret:	N
Hazardous Material Type:	Pure
Last Updated:	2017-01-20T00:00:00.000
Chemical Name:	OIL
Common Name:	OIL
Case Number:	8012-95-1

Record ID:	DEH2002-HUPFP-102535
Permit Status:	Permit Renewed
Active Permit:	Y
Child Record Id:	DEH2016-HCHEM-0120650
Trade Secret:	N
Hazardous Material Type:	Pure
Last Updated:	2017-01-20T00:00:00.000
Chemical Name:	OXYGEN
Common Name:	OXYGEN
Case Number:	7782-44-7

Record ID:	DEH2002-HUPFP-102535
Permit Status:	Permit Renewed
Active Permit:	Y
Child Record Id:	DEH2016-HCHEM-0120651
Trade Secret:	N
Hazardous Material Type:	Mixture
Last Updated:	2017-01-20T00:00:00.000
Chemical Name:	OXYGEN @ 8%, BALANCE TETRAFUOROMETHANE
Common Name:	OXYGEN @ 8%, BALANCE TETRAFUOROMETHANE
Case Number:	Not reported

Record ID:	DEH2002-HUPFP-102535
Permit Status:	Permit Renewed
Active Permit:	Y
Child Record Id:	DEH2016-HCHEM-0120652
Trade Secret:	N
Hazardous Material Type:	Mixture
Last Updated:	2017-01-20T00:00:00.000
Chemical Name:	SILANE @ < 15%; BALANCE HYDROGEN
Common Name:	SILANE @ < 15%; BALANCE HYDROGEN
Case Number:	Not reported

Record ID:	DEH2002-HUPFP-102535
Permit Status:	Permit Renewed

U C S D MAIN CAMPUS/MAYER HALL BLDG (Continued) **S102439541**

Active Permit:	Y
Child Record Id:	DEH2016-HCHEM-0120653
Trade Secret:	N
Hazardous Material Type:	Pure
Last Updated:	2017-01-20T00:00:00.000
Chemical Name:	SULFUR HEXAFLUORIDE
Common Name:	SULFUR HEXAFLUORIDE
Case Number:	2551-62-4
Record ID:	DEH2002-HUPFP-102535
Permit Status:	Permit Renewed
Active Permit:	Y
Child Record Id:	DEH2016-HCHEM-0120654
Trade Secret:	N
Hazardous Material Type:	Pure
Last Updated:	2017-01-20T00:00:00.000
Chemical Name:	TRIFLUOROMETHANE
Common Name:	TRIFLUOROMETHANE
Case Number:	75-46-7
Record ID:	DEH2002-HUPFP-102535
Permit Status:	Permit Renewed
Active Permit:	Y
Child Record Id:	DEH2016-HCHEM-0120655
Trade Secret:	N
Hazardous Material Type:	Pure
Last Updated:	2017-01-20T00:00:00.000
Chemical Name:	Hydraulic Oil
Common Name:	Hydraulic Oil
Case Number:	8012-95-1
Record ID:	DEH2002-HUPFP-102535
Permit Status:	Permit Renewed
Active Permit:	Y
Child Record Id:	DEH2016-HCHEM-0120661
Trade Secret:	N
Hazardous Material Type:	Pure
Last Updated:	2017-01-20T00:00:00.000
Chemical Name:	ACETYLENE
Common Name:	ACETYLENE
Case Number:	74-86-2
Record ID:	DEH2002-HUPFP-102535
Permit Status:	Permit Renewed
Active Permit:	Y
Child Record Id:	DEH2016-HCHEM-0120662
Trade Secret:	N
Hazardous Material Type:	Pure
Last Updated:	2017-01-20T00:00:00.000
Chemical Name:	AIR COMPRESSED
Common Name:	AIR COMPRESSED
Case Number:	132259-10-0
Record ID:	DEH2002-HUPFP-102535
Permit Status:	Permit Renewed
Active Permit:	Y
Child Record Id:	DEH2016-HCHEM-0120663

U C S D MAIN CAMPUS/MAYER HALL BLDG (Continued) **S102439541**

Trade Secret: N
Hazardous Material Type: Pure
Last Updated: 2017-01-20T00:00:00.000
Chemical Name: CARBON DIOXIDE
Common Name: CARBON DIOXIDE
Case Number: 124-38-9

Record ID: DEH2002-HUPFP-102535
Permit Status: Permit Renewed
Active Permit: Y
Child Record Id: DEH2016-HCHEM-0120664
Trade Secret: N
Hazardous Material Type: Pure
Last Updated: 2017-01-20T00:00:00.000
Chemical Name: ETHYL ALCOHOL
Common Name: ETHYL ALCOHOL
Case Number: 64-17-5

Record ID: DEH2002-HUPFP-102535
Permit Status: Permit Renewed
Active Permit: Y
Child Record Id: DEH2016-HCHEM-0120665
Trade Secret: N
Hazardous Material Type: Pure
Last Updated: 2017-01-20T00:00:00.000
Chemical Name: HYDROGEN CHLORIDE
Common Name: HYDROGEN CHLORIDE
Case Number: 7647-01-0

Record ID: DEH2002-HUPFP-102535
Permit Status: Permit Renewed
Active Permit: Y
Child Record Id: DEH2016-HCHEM-0120666
Trade Secret: N
Hazardous Material Type: Pure
Last Updated: 2017-01-20T00:00:00.000
Chemical Name: NITROGEN
Common Name: NITROGEN
Case Number: 7727-37-9

Record ID: DEH2002-HUPFP-102535
Permit Status: Permit Renewed
Active Permit: Y
Child Record Id: DEH2016-HCHEM-0120667
Trade Secret: N
Hazardous Material Type: Pure
Last Updated: 2017-01-20T00:00:00.000
Chemical Name: OXYGEN
Common Name: OXYGEN
Case Number: 7782-44-7

Record ID: DEH2002-HUPFP-102535
Permit Status: Permit Renewed
Active Permit: Y
Child Record Id: DEH2016-HCHEM-0120668
Trade Secret: N
Hazardous Material Type: Pure

U C S D MAIN CAMPUS/MAYER HALL BLDG (Continued) **S102439541**

Last Updated:	2017-01-20T00:00:00.000
Chemical Name:	SODIUM CHLORIDE
Common Name:	SODIUM CHLORIDE
Case Number:	7647-14-5
Record ID:	DEH2002-HUPFP-102535
Permit Status:	Permit Renewed
Active Permit:	Y
Child Record Id:	DEH2016-HCHEM-0120670
Trade Secret:	N
Hazardous Material Type:	Pure
Last Updated:	2017-01-20T00:00:00.000
Chemical Name:	Dielectric Oil
Common Name:	Mineral Oil
Case Number:	8012-95-1
Record ID:	DEH2002-HUPFP-102535
Permit Status:	Permit Renewed
Active Permit:	Y
Child Record Id:	DEH2016-HCHEM-0120671
Trade Secret:	N
Hazardous Material Type:	Pure
Last Updated:	2017-01-20T00:00:00.000
Chemical Name:	Hydraulic Oil
Common Name:	Hydraulic Oil
Case Number:	8012-95-1
Record ID:	DEH2002-HUPFP-102535
Permit Status:	Permit Renewed
Active Permit:	Y
Child Record Id:	DEH2016-HCHEM-0120672
Trade Secret:	N
Hazardous Material Type:	Pure
Last Updated:	2017-01-20T00:00:00.000
Chemical Name:	CARBON DIOXIDE
Common Name:	CARBON DIOXIDE
Case Number:	124-38-9
Record ID:	DEH2002-HUPFP-102535
Permit Status:	Permit Renewed
Active Permit:	Y
Child Record Id:	DEH2016-HCHEM-0120673
Trade Secret:	N
Hazardous Material Type:	Mixture
Last Updated:	2017-01-20T00:00:00.000
Chemical Name:	CARBON DIOXIDE @ 0-20%; OXYGEN @ 0-21%; BALANCE NITROGEN
Common Name:	CARBON DIOXIDE @ 0-20%; OXYGEN @ 0-21%; BALANCE NITROGEN
Case Number:	Not reported
Record ID:	DEH2002-HUPFP-102535
Permit Status:	Permit Renewed
Active Permit:	Y
Child Record Id:	DEH2016-HCHEM-0120674
Trade Secret:	N
Hazardous Material Type:	Pure
Last Updated:	2017-01-20T00:00:00.000
Chemical Name:	CARBON DIOXIDE

U C S D MAIN CAMPUS/MAYER HALL BLDG (Continued) **S102439541**

Common Name: CARBON DIOXIDE
Case Number: 124-38-9

Record ID: DEH2002-HUPFP-102535
Permit Status: Permit Renewed
Active Permit: Y
Child Record Id: DEH2016-HCHEM-0120675
Trade Secret: N
Hazardous Material Type: Mixture
Last Updated: 2017-01-20T00:00:00.000
Chemical Name: HYDROGEN @ 8%; CARBON DIOXIDE @10%; BALANCE NITROGEN
Common Name: HYDROGEN @ 8%; CARBON DIOXIDE @10%; BALANCE NITROGEN
Case Number: Not reported

Record ID: DEH2002-HUPFP-102535
Permit Status: Permit Renewed
Active Permit: Y
Child Record Id: DEH2016-HCHEM-0120676
Trade Secret: N
Hazardous Material Type: Pure
Last Updated: 2017-01-20T00:00:00.000
Chemical Name: NITROGEN
Common Name: NITROGEN
Case Number: 7727-37-9

Record ID: DEH2002-HUPFP-102535
Permit Status: Permit Renewed
Active Permit: Y
Child Record Id: DEH2016-HCHEM-0120677
Trade Secret: N
Hazardous Material Type: Pure
Last Updated: 2017-01-20T00:00:00.000
Chemical Name: NITROGEN
Common Name: NITROGEN
Case Number: 7727-37-9

Record ID: DEH2002-HUPFP-102535
Permit Status: Permit Renewed
Active Permit: Y
Child Record Id: DEH2016-HCHEM-0120678
Trade Secret: N
Hazardous Material Type: Pure
Last Updated: 2017-01-20T00:00:00.000
Chemical Name: OXYGEN
Common Name: OXYGEN
Case Number: 7782-44-7

Record ID: DEH2002-HUPFP-102535
Permit Status: Permit Renewed
Active Permit: Y
Child Record Id: DEH2016-HCHEM-0120679
Trade Secret: N
Hazardous Material Type: Mixture
Last Updated: 2017-01-20T00:00:00.000
Chemical Name: OXYGEN @ 50%; BAL CARBON DIOXIDE
Common Name: OXYGEN @ 50%; BAL CARBON DIOXIDE
Case Number: Not reported

U C S D MAIN CAMPUS/MAYER HALL BLDG (Continued) **S102439541**

Record ID:	DEH2002-HUPFP-102535
Permit Status:	Permit Renewed
Active Permit:	Y
Child Record Id:	DEH2016-HCHEM-0120680
Trade Secret:	N
Hazardous Material Type:	Pure
Last Updated:	2017-01-20T00:00:00.000
Chemical Name:	2-PROPANOL
Common Name:	2-PROPANOL
Case Number:	67-63-0

Record ID:	DEH2002-HUPFP-102535
Permit Status:	Permit Renewed
Active Permit:	Y
Child Record Id:	DEH2016-HCHEM-0120681
Trade Secret:	N
Hazardous Material Type:	Mixture
Last Updated:	2017-01-20T00:00:00.000
Chemical Name:	5% CARBON DIOXIDE, 21% OXYGEN, BAL AIR
Common Name:	5% CARBON DIOXIDE, 21% OXYGEN, BAL AIR
Case Number:	Not reported

Record ID:	DEH2002-HUPFP-102535
Permit Status:	Permit Renewed
Active Permit:	Y
Child Record Id:	DEH2016-HCHEM-0120682
Trade Secret:	N
Hazardous Material Type:	Mixture
Last Updated:	2017-01-20T00:00:00.000
Chemical Name:	5% CARBON DIOXIDE, BAL NITROGEN
Common Name:	5% CARBON DIOXIDE, BAL NITROGEN
Case Number:	Not reported

Record ID:	DEH2002-HUPFP-102535
Permit Status:	Permit Renewed
Active Permit:	Y
Child Record Id:	DEH2016-HCHEM-0120683
Trade Secret:	N
Hazardous Material Type:	Mixture
Last Updated:	2017-01-20T00:00:00.000
Chemical Name:	95% OXYGEN, 5% CARBON DIOXIDE
Common Name:	95% OXYGEN, 5% CARBON DIOXIDE
Case Number:	Not reported

Record ID:	DEH2002-HUPFP-102535
Permit Status:	Permit Renewed
Active Permit:	Y
Child Record Id:	DEH2016-HCHEM-0120684
Trade Secret:	N
Hazardous Material Type:	Pure
Last Updated:	2017-01-20T00:00:00.000
Chemical Name:	ACETONE
Common Name:	ACETONE
Case Number:	67-64-1

Record ID:	DEH2002-HUPFP-102535
Permit Status:	Permit Renewed

U C S D MAIN CAMPUS/MAYER HALL BLDG (Continued) **S102439541**

Active Permit: Y
Child Record Id: DEH2016-HCHEM-0120685
Trade Secret: N
Hazardous Material Type: Pure
Last Updated: 2017-01-20T00:00:00.000
Chemical Name: ACETYLENE
Common Name: ACETYLENE
Case Number: 74-86-2

Record ID: DEH2002-HUPFP-102535
Permit Status: Permit Renewed
Active Permit: Y
Child Record Id: DEH2016-HCHEM-0120686
Trade Secret: N
Hazardous Material Type: Pure
Last Updated: 2017-01-20T00:00:00.000
Chemical Name: AIR COMPRESSED
Common Name: AIR COMPRESSED
Case Number: 132259-10-0

Record ID: DEH2002-HUPFP-102535
Permit Status: Permit Renewed
Active Permit: Y
Child Record Id: DEH2016-HCHEM-0120687
Trade Secret: N
Hazardous Material Type: Pure
Last Updated: 2017-01-20T00:00:00.000
Chemical Name: ARGON
Common Name: ARGON
Case Number: 7440-37-1

Record ID: DEH2002-HUPFP-102535
Permit Status: Permit Renewed
Active Permit: Y
Child Record Id: DEH2016-HCHEM-0120688
Trade Secret: N
Hazardous Material Type: Pure
Last Updated: 2017-01-20T00:00:00.000
Chemical Name: CARBON DIOXIDE
Common Name: CARBON DIOXIDE
Case Number: 124-38-9

Record ID: DEH2002-HUPFP-102535
Permit Status: Permit Renewed
Active Permit: Y
Child Record Id: DEH2016-HCHEM-0120689
Trade Secret: N
Hazardous Material Type: Mixture
Last Updated: 2017-01-20T00:00:00.000
Chemical Name: CARBON DIOXIDE @ 0-20%; OXYGEN @ 0-21%; BALANCE NITROGEN
Common Name: CARBON DIOXIDE @ 0-20%; OXYGEN @ 0-21%; BALANCE NITROGEN
Case Number: Not reported

Record ID: DEH2002-HUPFP-102535
Permit Status: Permit Renewed
Active Permit: Y
Child Record Id: DEH2016-HCHEM-0120690

U C S D MAIN CAMPUS/MAYER HALL BLDG (Continued) **S102439541**

Trade Secret: N
Hazardous Material Type: Mixture
Last Updated: 2017-01-20T00:00:00.000
Chemical Name: CARBON DIOXIDE < 30%; BALANCE NITROGEN
Common Name: CARBON DIOXIDE < 30%; BALANCE NITROGEN
Case Number: Not reported

Record ID: DEH2002-HUPFP-102535
Permit Status: Permit Renewed
Active Permit: Y
Child Record Id: DEH2016-HCHEM-0120691
Trade Secret: N
Hazardous Material Type: Pure
Last Updated: 2017-01-20T00:00:00.000
Chemical Name: ETHYL ALCOHOL
Common Name: ETHYL ALCOHOL
Case Number: 64-17-5

Record ID: DEH2002-HUPFP-102535
Permit Status: Permit Renewed
Active Permit: Y
Child Record Id: DEH2016-HCHEM-0120692
Trade Secret: N
Hazardous Material Type: Pure
Last Updated: 2017-01-20T00:00:00.000
Chemical Name: FORMALDEHYDE
Common Name: FORMALDEHYDE
Case Number: 50-00-0

Record ID: DEH2002-HUPFP-102535
Permit Status: Permit Renewed
Active Permit: Y
Child Record Id: DEH2016-HCHEM-0120693
Trade Secret: N
Hazardous Material Type: Pure
Last Updated: 2017-01-20T00:00:00.000
Chemical Name: HELIUM
Common Name: HELIUM
Case Number: 7440-59-7

Record ID: DEH2002-HUPFP-102535
Permit Status: Permit Renewed
Active Permit: Y
Child Record Id: DEH2016-HCHEM-0120694
Trade Secret: N
Hazardous Material Type: Pure
Last Updated: 2017-01-20T00:00:00.000
Chemical Name: Hydraulic Oil
Common Name: Hydraulic Oil
Case Number: 8012-95-1

Record ID: DEH2002-HUPFP-102535
Permit Status: Permit Renewed
Active Permit: Y
Child Record Id: DEH2016-HCHEM-0120695
Trade Secret: N
Hazardous Material Type: Pure

U C S D MAIN CAMPUS/MAYER HALL BLDG (Continued) **S102439541**

Last Updated: 2017-01-20T00:00:00.000
Chemical Name: HYDROGEN CHLORIDE
Common Name: HYDROGEN CHLORIDE
Case Number: 7647-01-0

Record ID: DEH2002-HUPFP-102535
Permit Status: Permit Renewed
Active Permit: Y
Child Record Id: DEH2016-HCHEM-0120696
Trade Secret: N
Hazardous Material Type: Pure
Last Updated: 2017-01-20T00:00:00.000
Chemical Name: METHANE
Common Name: METHANE
Case Number: 74-82-8

Record ID: DEH2002-HUPFP-102535
Permit Status: Permit Renewed
Active Permit: Y
Child Record Id: DEH2016-HCHEM-0120697
Trade Secret: N
Hazardous Material Type: Pure
Last Updated: 2017-01-20T00:00:00.000
Chemical Name: METHYL ALCOHOL
Common Name: METHYL ALCOHOL
Case Number: 67-56-1

Record ID: DEH2002-HUPFP-102535
Permit Status: Permit Renewed
Active Permit: Y
Child Record Id: DEH2016-HCHEM-0120698
Trade Secret: N
Hazardous Material Type: Pure
Last Updated: 2017-01-20T00:00:00.000
Chemical Name: Dielectric Oil
Common Name: Mineral Oil
Case Number: 8012-95-1

Record ID: DEH2002-HUPFP-102535
Permit Status: Permit Renewed
Active Permit: Y
Child Record Id: DEH2016-HCHEM-0120699
Trade Secret: N
Hazardous Material Type: Pure
Last Updated: 2017-01-20T00:00:00.000
Chemical Name: NITROGEN
Common Name: NITROGEN
Case Number: 7727-37-9

Record ID: DEH2002-HUPFP-102535
Permit Status: Permit Renewed
Active Permit: Y
Child Record Id: DEH2016-HCHEM-0120700
Trade Secret: N
Hazardous Material Type: Pure
Last Updated: 2017-01-20T00:00:00.000
Chemical Name: NITROGEN

U C S D MAIN CAMPUS/MAYER HALL BLDG (Continued) **S102439541**

Common Name: NITROGEN
Case Number: 7727-37-9

Record ID: DEH2002-HUPFP-102535
Permit Status: Permit Renewed
Active Permit: Y
Child Record Id: DEH2016-HCHEM-0120701
Trade Secret: N
Hazardous Material Type: Pure
Last Updated: 2017-01-20T00:00:00.000
Chemical Name: OIL
Common Name: OIL
Case Number: 8012-95-1

Record ID: DEH2002-HUPFP-102535
Permit Status: Permit Renewed
Active Permit: Y
Child Record Id: DEH2016-HCHEM-0120702
Trade Secret: N
Hazardous Material Type: Pure
Last Updated: 2017-01-20T00:00:00.000
Chemical Name: OXYGEN
Common Name: OXYGEN
Case Number: 7782-44-7

Record ID: DEH2002-HUPFP-102535
Permit Status: Permit Renewed
Active Permit: Y
Child Record Id: DEH2016-HCHEM-0120703
Trade Secret: N
Hazardous Material Type: Pure
Last Updated: 2017-01-20T00:00:00.000
Chemical Name: OXYGEN
Common Name: OXYGEN
Case Number: 7782-44-7

Record ID: DEH2002-HUPFP-102535
Permit Status: Permit Renewed
Active Permit: Y
Child Record Id: DEH2016-HCHEM-0120704
Trade Secret: N
Hazardous Material Type: Pure
Last Updated: 2017-01-20T00:00:00.000
Chemical Name: SULFUR HEXAFLUORIDE
Common Name: SULFUR HEXAFLUORIDE
Case Number: 2551-62-4

Record ID: DEH2002-HUPFP-102535
Permit Status: Permit Renewed
Active Permit: Y
Child Record Id: DEH2016-HCHEM-0120705
Trade Secret: N
Hazardous Material Type: Pure
Last Updated: 2017-01-20T00:00:00.000
Chemical Name: TRIZMA BASE
Common Name: TRIZMA BASE
Case Number: 77-86-1

U C S D MAIN CAMPUS/MAYER HALL BLDG (Continued) **S102439541**

Record ID:	DEH2002-HUPFP-102535
Permit Status:	Permit Renewed
Active Permit:	Y
Child Record Id:	DEH2016-HCHEM-0120706
Trade Secret:	N
Hazardous Material Type:	Pure
Last Updated:	2017-01-20T00:00:00.000
Chemical Name:	CARBON DIOXIDE
Common Name:	CARBON DIOXIDE
Case Number:	124-38-9

Record ID:	DEH2002-HUPFP-102535
Permit Status:	Permit Renewed
Active Permit:	Y
Child Record Id:	DEH2016-HCHEM-0120707
Trade Secret:	N
Hazardous Material Type:	Pure
Last Updated:	2017-01-20T00:00:00.000
Chemical Name:	DIESEL
Common Name:	DIESEL
Case Number:	68334-30-5

Record ID:	DEH2002-HUPFP-102535
Permit Status:	Permit Renewed
Active Permit:	Y
Child Record Id:	DEH2016-HCHEM-0120708
Trade Secret:	N
Hazardous Material Type:	Pure
Last Updated:	2017-01-20T00:00:00.000
Chemical Name:	Hydraulic Oil
Common Name:	Hydraulic Oil
Case Number:	8012-95-1

Record ID:	DEH2002-HUPFP-102535
Permit Status:	Permit Renewed
Active Permit:	Y
Child Record Id:	DEH2016-HCHEM-0120709
Trade Secret:	N
Hazardous Material Type:	Pure
Last Updated:	2017-01-20T00:00:00.000
Chemical Name:	Dielectric Oil
Common Name:	Mineral Oil
Case Number:	8012-95-1

Record ID:	DEH2002-HUPFP-102535
Permit Status:	Permit Renewed
Active Permit:	Y
Child Record Id:	DEH2016-HCHEM-0120710
Trade Secret:	N
Hazardous Material Type:	Pure
Last Updated:	2017-01-20T00:00:00.000
Chemical Name:	OIL
Common Name:	OIL
Case Number:	8012-95-1

Record ID:	DEH2002-HUPFP-102535
Permit Status:	Permit Renewed

U C S D MAIN CAMPUS/MAYER HALL BLDG (Continued) **S102439541**

Active Permit:	Y
Child Record Id:	DEH2016-HCHEM-0120711
Trade Secret:	N
Hazardous Material Type:	Pure
Last Updated:	2017-01-20T00:00:00.000
Chemical Name:	OXYGEN
Common Name:	OXYGEN
Case Number:	7782-44-7
Record ID:	DEH2002-HUPFP-102535
Permit Status:	Permit Renewed
Active Permit:	Y
Child Record Id:	DEH2016-HCHEM-0120712
Trade Secret:	N
Hazardous Material Type:	Pure
Last Updated:	2017-01-20T00:00:00.000
Chemical Name:	PROPANE
Common Name:	PROPANE
Case Number:	74-98-6
Record ID:	DEH2002-HUPFP-102535
Permit Status:	Permit Renewed
Active Permit:	Y
Child Record Id:	DEH2016-HCHEM-0120713
Trade Secret:	N
Hazardous Material Type:	Mixture
Last Updated:	2017-01-20T00:00:00.000
Chemical Name:	5% CARBON DIOXIDE, 21% OXYGEN, BAL AIR
Common Name:	5% CARBON DIOXIDE, 21% OXYGEN, BAL AIR
Case Number:	Not reported
Record ID:	DEH2002-HUPFP-102535
Permit Status:	Permit Renewed
Active Permit:	Y
Child Record Id:	DEH2016-HCHEM-0120714
Trade Secret:	N
Hazardous Material Type:	Pure
Last Updated:	2017-01-20T00:00:00.000
Chemical Name:	AIR COMPRESSED
Common Name:	AIR COMPRESSED
Case Number:	132259-10-0
Record ID:	DEH2002-HUPFP-102535
Permit Status:	Permit Renewed
Active Permit:	Y
Child Record Id:	DEH2016-HCHEM-0120715
Trade Secret:	N
Hazardous Material Type:	Pure
Last Updated:	2017-01-20T00:00:00.000
Chemical Name:	CARBON DIOXIDE
Common Name:	CARBON DIOXIDE
Case Number:	124-38-9
Record ID:	DEH2002-HUPFP-102535
Permit Status:	Permit Renewed
Active Permit:	Y
Child Record Id:	DEH2016-HCHEM-0120716

U C S D MAIN CAMPUS/MAYER HALL BLDG (Continued) **S102439541**

Trade Secret: N
Hazardous Material Type: Mixture
Last Updated: 2017-01-20T00:00:00.000
Chemical Name: CARBON DIOXIDE @ < 50%; BALANCE ARGON
Common Name: CARBON DIOXIDE @ < 50%; BALANCE ARGON
Case Number: Not reported

Record ID: DEH2002-HUPFP-102535
Permit Status: Permit Renewed
Active Permit: Y
Child Record Id: DEH2016-HCHEM-0120717
Trade Secret: N
Hazardous Material Type: Mixture
Last Updated: 2017-01-20T00:00:00.000
Chemical Name: CARBON DIOXIDE @ 0-20%; OXYGEN @ 0-21%; BALANCE NITROGEN
Common Name: CARBON DIOXIDE @ 0-20%; OXYGEN @ 0-21%; BALANCE NITROGEN
Case Number: Not reported

Record ID: DEH2002-HUPFP-102535
Permit Status: Permit Renewed
Active Permit: Y
Child Record Id: DEH2016-HCHEM-0120718
Trade Secret: N
Hazardous Material Type: Mixture
Last Updated: 2017-01-20T00:00:00.000
Chemical Name: CARBON DIOXIDE @ 5%; BAL OXYGEN
Common Name: CARBON DIOXIDE @ 5%; BAL OXYGEN
Case Number: Not reported

Record ID: DEH2002-HUPFP-102535
Permit Status: Permit Renewed
Active Permit: Y
Child Record Id: DEH2016-HCHEM-0120719
Trade Secret: N
Hazardous Material Type: Pure
Last Updated: 2017-01-20T00:00:00.000
Chemical Name: ETHYL ALCOHOL
Common Name: ETHYL ALCOHOL
Case Number: 64-17-5

Record ID: DEH2002-HUPFP-102535
Permit Status: Permit Renewed
Active Permit: Y
Child Record Id: DEH2016-HCHEM-0120720
Trade Secret: N
Hazardous Material Type: Pure
Last Updated: 2017-01-20T00:00:00.000
Chemical Name: FORMALDEHYDE
Common Name: FORMALDEHYDE
Case Number: 50-00-0

Record ID: DEH2002-HUPFP-102535
Permit Status: Permit Renewed
Active Permit: Y
Child Record Id: DEH2016-HCHEM-0120721
Trade Secret: N
Hazardous Material Type: Pure

U C S D MAIN CAMPUS/MAYER HALL BLDG (Continued) **S102439541**

Last Updated: 2017-01-20T00:00:00.000
Chemical Name: HELIUM
Common Name: HELIUM
Case Number: 7440-59-7

Record ID: DEH2002-HUPFP-102535
Permit Status: Permit Renewed
Active Permit: Y
Child Record Id: DEH2016-HCHEM-0120722
Trade Secret: N
Hazardous Material Type: Pure
Last Updated: 2017-01-20T00:00:00.000
Chemical Name: HYDROGEN
Common Name: HYDROGEN
Case Number: 1333-74-0

Record ID: DEH2002-HUPFP-102535
Permit Status: Permit Renewed
Active Permit: Y
Child Record Id: DEH2016-HCHEM-0120723
Trade Secret: N
Hazardous Material Type: Pure
Last Updated: 2017-01-20T00:00:00.000
Chemical Name: METHYL ALCOHOL
Common Name: METHYL ALCOHOL
Case Number: 67-56-1

Record ID: DEH2002-HUPFP-102535
Permit Status: Permit Renewed
Active Permit: Y
Child Record Id: DEH2016-HCHEM-0120724
Trade Secret: N
Hazardous Material Type: Pure
Last Updated: 2017-01-20T00:00:00.000
Chemical Name: Dielectric Oil
Common Name: Mineral Oil
Case Number: 8012-95-1

Record ID: DEH2002-HUPFP-102535
Permit Status: Permit Renewed
Active Permit: Y
Child Record Id: DEH2016-HCHEM-0120725
Trade Secret: N
Hazardous Material Type: Pure
Last Updated: 2017-01-20T00:00:00.000
Chemical Name: NITROGEN
Common Name: NITROGEN
Case Number: 7727-37-9

Record ID: DEH2002-HUPFP-102535
Permit Status: Permit Renewed
Active Permit: Y
Child Record Id: DEH2016-HCHEM-0120726
Trade Secret: N
Hazardous Material Type: Pure
Last Updated: 2017-01-20T00:00:00.000
Chemical Name: NITROGEN

U C S D MAIN CAMPUS/MAYER HALL BLDG (Continued) **S102439541**

Common Name: NITROGEN
Case Number: 7727-37-9

Record ID: DEH2002-HUPFP-102535
Permit Status: Permit Renewed
Active Permit: Y
Child Record Id: DEH2016-HCHEM-0120727
Trade Secret: N
Hazardous Material Type: Pure
Last Updated: 2017-01-20T00:00:00.000
Chemical Name: OXYGEN
Common Name: OXYGEN
Case Number: 7782-44-7

Record ID: DEH2002-HUPFP-102535
Permit Status: Permit Renewed
Active Permit: Y
Child Record Id: DEH2016-HCHEM-0120728
Trade Secret: N
Hazardous Material Type: Pure
Last Updated: 2017-01-20T00:00:00.000
Chemical Name: SULFUR HEXAFLUORIDE
Common Name: SULFUR HEXAFLUORIDE
Case Number: 2551-62-4

Record ID: DEH2002-HUPFP-102535
Permit Status: Permit Renewed
Active Permit: Y
Child Record Id: DEH2016-HCHEM-0120729
Trade Secret: N
Hazardous Material Type: Pure
Last Updated: 2017-01-20T00:00:00.000
Chemical Name: Hydraulic Oil
Common Name: Hydraulic Oil
Case Number: 8012-95-1

Record ID: DEH2002-HUPFP-102535
Permit Status: Permit Renewed
Active Permit: Y
Child Record Id: DEH2016-HCHEM-0120730
Trade Secret: N
Hazardous Material Type: Pure
Last Updated: 2017-01-20T00:00:00.000
Chemical Name: DIESEL
Common Name: DIESEL
Case Number: 68334-30-5

Record ID: DEH2002-HUPFP-102535
Permit Status: Permit Renewed
Active Permit: Y
Child Record Id: DEH2016-HCHEM-0120731
Trade Secret: N
Hazardous Material Type: Pure
Last Updated: 2017-01-20T00:00:00.000
Chemical Name: Dielectric Oil
Common Name: Mineral Oil
Case Number: 8012-95-1

U C S D MAIN CAMPUS/MAYER HALL BLDG (Continued) **S102439541**

Record ID:	DEH2002-HUPFP-102535
Permit Status:	Permit Renewed
Active Permit:	Y
Child Record Id:	DEH2016-HCHEM-0120732
Trade Secret:	N
Hazardous Material Type:	Pure
Last Updated:	2017-01-20T00:00:00.000
Chemical Name:	DIESEL
Common Name:	DIESEL
Case Number:	68334-30-5

Record ID:	DEH2002-HUPFP-102535
Permit Status:	Permit Renewed
Active Permit:	Y
Child Record Id:	DEH2016-HCHEM-0120733
Trade Secret:	N
Hazardous Material Type:	Pure
Last Updated:	2017-01-20T00:00:00.000
Chemical Name:	Dielectric Oil
Common Name:	Mineral Oil
Case Number:	8012-95-1

Record ID:	DEH2002-HUPFP-102535
Permit Status:	Permit Renewed
Active Permit:	Y
Child Record Id:	DEH2016-HCHEM-0120734
Trade Secret:	N
Hazardous Material Type:	Pure
Last Updated:	2017-01-20T00:00:00.000
Chemical Name:	ACETYLENE
Common Name:	ACETYLENE
Case Number:	74-86-2

Record ID:	DEH2002-HUPFP-102535
Permit Status:	Permit Renewed
Active Permit:	Y
Child Record Id:	DEH2016-HCHEM-0120735
Trade Secret:	N
Hazardous Material Type:	Pure
Last Updated:	2017-01-20T00:00:00.000
Chemical Name:	OIL
Common Name:	OIL
Case Number:	8012-95-1

Record ID:	DEH2002-HUPFP-102535
Permit Status:	Permit Renewed
Active Permit:	Y
Child Record Id:	DEH2016-HCHEM-0120736
Trade Secret:	N
Hazardous Material Type:	Pure
Last Updated:	2017-01-20T00:00:00.000
Chemical Name:	OXYGEN
Common Name:	OXYGEN
Case Number:	7782-44-7

Record ID:	DEH2002-HUPFP-102535
Permit Status:	Permit Renewed

U C S D MAIN CAMPUS/MAYER HALL BLDG (Continued) **S102439541**

Active Permit: Y
Child Record Id: DEH2016-HCHEM-0120737
Trade Secret: N
Hazardous Material Type: Pure
Last Updated: 2017-01-20T00:00:00.000
Chemical Name: DIESEL
Common Name: DIESEL
Case Number: 68334-30-5

Record ID: DEH2002-HUPFP-102535
Permit Status: Permit Renewed
Active Permit: Y
Child Record Id: DEH2016-HCHEM-0120738
Trade Secret: N
Hazardous Material Type: Pure
Last Updated: 2017-01-20T00:00:00.000
Chemical Name: Dielectric Oil
Common Name: Mineral Oil
Case Number: 8012-95-1

Record ID: DEH2002-HUPFP-102535
Permit Status: Permit Renewed
Active Permit: Y
Child Record Id: DEH2016-HCHEM-0120739
Trade Secret: N
Hazardous Material Type: Pure
Last Updated: 2017-01-20T00:00:00.000
Chemical Name: NITROGEN
Common Name: NITROGEN
Case Number: 7727-37-9

Record ID: DEH2002-HUPFP-102535
Permit Status: Permit Renewed
Active Permit: Y
Child Record Id: DEH2016-HCHEM-0120740
Trade Secret: N
Hazardous Material Type: Pure
Last Updated: 2017-01-20T00:00:00.000
Chemical Name: DIESEL
Common Name: DIESEL
Case Number: 68334-30-5

Record ID: DEH2002-HUPFP-102535
Permit Status: Permit Renewed
Active Permit: Y
Child Record Id: DEH2016-HCHEM-0120741
Trade Secret: N
Hazardous Material Type: Pure
Last Updated: 2017-01-20T00:00:00.000
Chemical Name: ETHYLENE GLYCOL
Common Name: ETHYLENE GLYCOL
Case Number: 107-21-1

Record ID: DEH2002-HUPFP-102535
Permit Status: Permit Renewed
Active Permit: Y
Child Record Id: DEH2016-HCHEM-0120742

U C S D MAIN CAMPUS/MAYER HALL BLDG (Continued) **S102439541**

Trade Secret:	N
Hazardous Material Type:	Pure
Last Updated:	2017-01-20T00:00:00.000
Chemical Name:	GASOLINE
Common Name:	GASOLINE
Case Number:	8006-61-9
Record ID:	DEH2002-HUPFP-102535
Permit Status:	Permit Renewed
Active Permit:	Y
Child Record Id:	DEH2016-HCHEM-0120743
Trade Secret:	N
Hazardous Material Type:	Pure
Last Updated:	2017-01-20T00:00:00.000
Chemical Name:	OIL
Common Name:	OIL
Case Number:	8012-95-1
Record ID:	DEH2002-HUPFP-102535
Permit Status:	Permit Renewed
Active Permit:	Y
Child Record Id:	DEH2016-HCHEM-0120744
Trade Secret:	N
Hazardous Material Type:	Pure
Last Updated:	2017-01-20T00:00:00.000
Chemical Name:	OXYGEN
Common Name:	OXYGEN
Case Number:	7782-44-7
Record ID:	DEH2002-HUPFP-102535
Permit Status:	Permit Renewed
Active Permit:	Y
Child Record Id:	DEH2016-HCHEM-0120745
Trade Secret:	N
Hazardous Material Type:	Pure
Last Updated:	2017-01-20T00:00:00.000
Chemical Name:	PETROLEUM DISTILLATES
Common Name:	PETROLEUM DISTILLATES
Case Number:	64742-55-8
Record ID:	DEH2002-HUPFP-102535
Permit Status:	Permit Renewed
Active Permit:	Y
Child Record Id:	DEH2016-HCHEM-0120746
Trade Secret:	N
Hazardous Material Type:	Pure
Last Updated:	2017-01-20T00:00:00.000
Chemical Name:	1,1,1,2-TETRAFLUOROETHANE
Common Name:	1,1,1,2-TETRAFLUOROETHANE
Case Number:	811-97-2
Record ID:	DEH2002-HUPFP-102535
Permit Status:	Permit Renewed
Active Permit:	Y
Child Record Id:	DEH2016-HCHEM-0120747
Trade Secret:	N
Hazardous Material Type:	Pure

U C S D MAIN CAMPUS/MAYER HALL BLDG (Continued) **S102439541**

Last Updated: 2017-01-20T00:00:00.000
Chemical Name: ACETYLENE
Common Name: ACETYLENE
Case Number: 74-86-2

Record ID: DEH2002-HUPFP-102535
Permit Status: Permit Renewed
Active Permit: Y
Child Record Id: DEH2016-HCHEM-0120748
Trade Secret: N
Hazardous Material Type: Pure
Last Updated: 2017-01-20T00:00:00.000
Chemical Name: ARGON
Common Name: ARGON
Case Number: 7440-37-1

Record ID: DEH2002-HUPFP-102535
Permit Status: Permit Renewed
Active Permit: Y
Child Record Id: DEH2016-HCHEM-0120749
Trade Secret: N
Hazardous Material Type: Mixture
Last Updated: 2017-01-20T00:00:00.000
Chemical Name: CARBON DIOXIDE @ < 50%; BALANCE ARGON
Common Name: CARBON DIOXIDE @ < 50%; BALANCE ARGON
Case Number: Not reported

Record ID: DEH2002-HUPFP-102535
Permit Status: Permit Renewed
Active Permit: Y
Child Record Id: DEH2016-HCHEM-0120750
Trade Secret: N
Hazardous Material Type: Pure
Last Updated: 2017-01-20T00:00:00.000
Chemical Name: CHLORODIFLUOROMETHANE
Common Name: CHLORODIFLUOROMETHANE
Case Number: 75-45-6

Record ID: DEH2002-HUPFP-102535
Permit Status: Permit Renewed
Active Permit: Y
Child Record Id: DEH2016-HCHEM-0120751
Trade Secret: N
Hazardous Material Type: Pure
Last Updated: 2017-01-20T00:00:00.000
Chemical Name: Dielectric Oil
Common Name: Mineral Oil
Case Number: 8012-95-1

Record ID: DEH2002-HUPFP-102535
Permit Status: Permit Renewed
Active Permit: Y
Child Record Id: DEH2016-HCHEM-0120752
Trade Secret: N
Hazardous Material Type: Mixture
Last Updated: 2017-01-20T00:00:00.000
Chemical Name: PAINT

U C S D MAIN CAMPUS/MAYER HALL BLDG (Continued) **S102439541**

Common Name: PAINT
Case Number: Not reported

Record ID: DEH2002-HUPFP-102535
Permit Status: Permit Renewed
Active Permit: Y
Child Record Id: DEH2016-HCHEM-0120753
Trade Secret: N
Hazardous Material Type: Pure
Last Updated: 2017-01-20T00:00:00.000
Chemical Name: STODDARD SOLVENT
Common Name: STODDARD SOLVENT
Case Number: 8052-41-3

Record ID: DEH2002-HUPFP-102535
Permit Status: Permit Renewed
Active Permit: Y
Child Record Id: DEH2016-HCHEM-0120754
Trade Secret: N
Hazardous Material Type: Pure
Last Updated: 2017-01-20T00:00:00.000
Chemical Name: DIESEL
Common Name: DIESEL
Case Number: 68334-30-5

Record ID: DEH2002-HUPFP-102535
Permit Status: Permit Renewed
Active Permit: Y
Child Record Id: DEH2016-HCHEM-0120755
Trade Secret: N
Hazardous Material Type: Pure
Last Updated: 2017-01-20T00:00:00.000
Chemical Name: CARBON DIOXIDE
Common Name: CARBON DIOXIDE
Case Number: 124-38-9

Record ID: DEH2002-HUPFP-102535
Permit Status: Permit Renewed
Active Permit: Y
Child Record Id: DEH2016-HCHEM-0120756
Trade Secret: N
Hazardous Material Type: Pure
Last Updated: 2017-01-20T00:00:00.000
Chemical Name: Dielectric Oil
Common Name: Mineral Oil
Case Number: 8012-95-1

Record ID: DEH2002-HUPFP-102535
Permit Status: Permit Renewed
Active Permit: Y
Child Record Id: DEH2016-HCHEM-0120757
Trade Secret: N
Hazardous Material Type: Pure
Last Updated: 2017-01-20T00:00:00.000
Chemical Name: MURIATIC ACID 6.6% concentration
Common Name: MURIATIC ACID 6.6%
Case Number: Not reported

U C S D MAIN CAMPUS/MAYER HALL BLDG (Continued) **S102439541**

Record ID:	DEH2002-HUPFP-102535
Permit Status:	Permit Renewed
Active Permit:	Y
Child Record Id:	DEH2016-HCHEM-0120758
Trade Secret:	N
Hazardous Material Type:	Pure
Last Updated:	2017-01-20T00:00:00.000
Chemical Name:	SODIUM BICARBONATE
Common Name:	SODIUM BICARBONATE
Case Number:	144-55-8

Record ID:	DEH2002-HUPFP-102535
Permit Status:	Permit Renewed
Active Permit:	Y
Child Record Id:	DEH2016-HCHEM-0120759
Trade Secret:	N
Hazardous Material Type:	Pure
Last Updated:	2017-01-20T00:00:00.000
Chemical Name:	SODIUM HYPOCHLORITE 13.5% Concentration
Common Name:	SODIUM HYPOCHLORITE 13.5%
Case Number:	Not reported

Record ID:	DEH2002-HUPFP-102535
Permit Status:	Permit Renewed
Active Permit:	Y
Child Record Id:	DEH2016-HCHEM-0120760
Trade Secret:	N
Hazardous Material Type:	Pure
Last Updated:	2017-01-20T00:00:00.000
Chemical Name:	Hydraulic Oil
Common Name:	Hydraulic Oil
Case Number:	8012-95-1

Record ID:	DEH2002-HUPFP-102535
Permit Status:	Permit Renewed
Active Permit:	Y
Child Record Id:	DEH2016-HCHEM-0120761
Trade Secret:	N
Hazardous Material Type:	Pure
Last Updated:	2017-01-20T00:00:00.000
Chemical Name:	Dielectric Oil
Common Name:	Mineral Oil
Case Number:	8012-95-1

Record ID:	DEH2002-HUPFP-102535
Permit Status:	Permit Renewed
Active Permit:	Y
Child Record Id:	DEH2016-HCHEM-0120762
Trade Secret:	N
Hazardous Material Type:	Pure
Last Updated:	2017-01-20T00:00:00.000
Chemical Name:	AIR COMPRESSED
Common Name:	AIR COMPRESSED
Case Number:	132259-10-0

Record ID:	DEH2002-HUPFP-102535
Permit Status:	Permit Renewed

U C S D MAIN CAMPUS/MAYER HALL BLDG (Continued) **S102439541**

Active Permit: Y
Child Record Id: DEH2016-HCHEM-0120763
Trade Secret: N
Hazardous Material Type: Pure
Last Updated: 2017-01-20T00:00:00.000
Chemical Name: CARBON DIOXIDE
Common Name: CARBON DIOXIDE
Case Number: 124-38-9

Record ID: DEH2002-HUPFP-102535
Permit Status: Permit Renewed
Active Permit: Y
Child Record Id: DEH2016-HCHEM-0120780
Trade Secret: N
Hazardous Material Type: Pure
Last Updated: 2017-01-20T00:00:00.000
Chemical Name: OIL
Common Name: OIL
Case Number: 8012-95-1

Record ID: DEH2002-HUPFP-102535
Permit Status: Permit Renewed
Active Permit: Y
Child Record Id: DEH2016-HCHEM-0120764
Trade Secret: N
Hazardous Material Type: Mixture
Last Updated: 2017-01-20T00:00:00.000
Chemical Name: CARBON DIOXIDE @ 0-50%; OXYGEN, 0-25%; BALANCE NITROGEN
Common Name: CARBON DIOXIDE @ 0-50%; OXYGEN, 0-25%; BALANCE NITROGEN
Case Number: Not reported

Record ID: DEH2002-HUPFP-102535
Permit Status: Permit Renewed
Active Permit: Y
Child Record Id: DEH2016-HCHEM-0120765
Trade Secret: N
Hazardous Material Type: Pure
Last Updated: 2017-01-20T00:00:00.000
Chemical Name: ETHYL ALCOHOL
Common Name: ETHYL ALCOHOL
Case Number: 64-17-5

Record ID: DEH2002-HUPFP-102535
Permit Status: Permit Renewed
Active Permit: Y
Child Record Id: DEH2016-HCHEM-0120766
Trade Secret: N
Hazardous Material Type: Pure
Last Updated: 2017-01-20T00:00:00.000
Chemical Name: HELIUM
Common Name: HELIUM
Case Number: 7440-59-7

Record ID: DEH2002-HUPFP-102535
Permit Status: Permit Renewed
Active Permit: Y
Child Record Id: DEH2016-HCHEM-0120767

U C S D MAIN CAMPUS/MAYER HALL BLDG (Continued) **S102439541**

Trade Secret: N
Hazardous Material Type: Pure
Last Updated: 2017-01-20T00:00:00.000
Chemical Name: Hydraulic Oil
Common Name: Hydraulic Oil
Case Number: 8012-95-1

Record ID: DEH2002-HUPFP-102535
Permit Status: Permit Renewed
Active Permit: Y
Child Record Id: DEH2016-HCHEM-0120768
Trade Secret: N
Hazardous Material Type: Pure
Last Updated: 2017-01-20T00:00:00.000
Chemical Name: NITROGEN
Common Name: NITROGEN
Case Number: 7727-37-9

Record ID: DEH2002-HUPFP-102535
Permit Status: Permit Renewed
Active Permit: Y
Child Record Id: DEH2016-HCHEM-0120769
Trade Secret: N
Hazardous Material Type: Pure
Last Updated: 2017-01-20T00:00:00.000
Chemical Name: NITROGEN
Common Name: NITROGEN
Case Number: 7727-37-9

Record ID: DEH2002-HUPFP-102535
Permit Status: Permit Renewed
Active Permit: Y
Child Record Id: DEH2016-HCHEM-0120770
Trade Secret: N
Hazardous Material Type: Pure
Last Updated: 2017-01-20T00:00:00.000
Chemical Name: OIL
Common Name: OIL
Case Number: 8012-95-1

Record ID: DEH2002-HUPFP-102535
Permit Status: Permit Renewed
Active Permit: Y
Child Record Id: DEH2016-HCHEM-0120771
Trade Secret: N
Hazardous Material Type: Pure
Last Updated: 2017-01-20T00:00:00.000
Chemical Name: OXYGEN
Common Name: OXYGEN
Case Number: 7782-44-7

Record ID: DEH2002-HUPFP-102535
Permit Status: Permit Renewed
Active Permit: Y
Child Record Id: DEH2016-HCHEM-0120772
Trade Secret: N
Hazardous Material Type: Mixture

U C S D MAIN CAMPUS/MAYER HALL BLDG (Continued) **S102439541**

Last Updated: 2017-01-20T00:00:00.000
Chemical Name: AMMONIA @ <10%; BALANCE AIR
Common Name: AMMONIA @ <10%; BALANCE AIR
Case Number: Not reported

Record ID: DEH2002-HUPFP-102535
Permit Status: Permit Renewed
Active Permit: Y
Child Record Id: DEH2016-HCHEM-0120773
Trade Secret: N
Hazardous Material Type: Pure
Last Updated: 2017-01-20T00:00:00.000
Chemical Name: ARGON
Common Name: ARGON
Case Number: 7440-37-1

Record ID: DEH2002-HUPFP-102535
Permit Status: Permit Renewed
Active Permit: Y
Child Record Id: DEH2016-HCHEM-0120774
Trade Secret: N
Hazardous Material Type: Pure
Last Updated: 2017-01-20T00:00:00.000
Chemical Name: HELIUM
Common Name: HELIUM
Case Number: 7440-59-7

Record ID: DEH2002-HUPFP-102535
Permit Status: Permit Renewed
Active Permit: Y
Child Record Id: DEH2016-HCHEM-0120775
Trade Secret: N
Hazardous Material Type: Pure
Last Updated: 2017-01-20T00:00:00.000
Chemical Name: HELIUM
Common Name: HELIUM
Case Number: 7440-59-7

Record ID: DEH2002-HUPFP-102535
Permit Status: Permit Renewed
Active Permit: Y
Child Record Id: DEH2016-HCHEM-0120776
Trade Secret: N
Hazardous Material Type: Pure
Last Updated: 2017-01-20T00:00:00.000
Chemical Name: Hydraulic Oil
Common Name: Hydraulic Oil
Case Number: 8012-95-1

Record ID: DEH2002-HUPFP-102535
Permit Status: Permit Renewed
Active Permit: Y
Child Record Id: DEH2016-HCHEM-0120777
Trade Secret: N
Hazardous Material Type: Pure
Last Updated: 2017-01-20T00:00:00.000
Chemical Name: HYDROGEN

U C S D MAIN CAMPUS/MAYER HALL BLDG (Continued) **S102439541**

Common Name: HYDROGEN
Case Number: 1333-74-0

Record ID: DEH2002-HUPFP-102535
Permit Status: Permit Renewed
Active Permit: Y
Child Record Id: DEH2016-HCHEM-0120778
Trade Secret: N
Hazardous Material Type: Pure
Last Updated: 2017-01-20T00:00:00.000
Chemical Name: NITROGEN
Common Name: NITROGEN
Case Number: 7727-37-9

Record ID: DEH2002-HUPFP-102535
Permit Status: Permit Renewed
Active Permit: Y
Child Record Id: DEH2016-HCHEM-0120779
Trade Secret: N
Hazardous Material Type: Pure
Last Updated: 2017-01-20T00:00:00.000
Chemical Name: NITROGEN
Common Name: NITROGEN
Case Number: 7727-37-9

Record ID: DEH2002-HUPFP-102535
Permit Status: Permit Renewed
Active Permit: Y
Child Record Id: DEH2016-HCHEM-0120781
Trade Secret: N
Hazardous Material Type: Pure
Last Updated: 2017-01-20T00:00:00.000
Chemical Name: OXYGEN
Common Name: OXYGEN
Case Number: 7782-44-7

Record ID: DEH2002-HUPFP-102535
Permit Status: Permit Renewed
Active Permit: Y
Child Record Id: DEH2016-HCHEM-0120782
Trade Secret: N
Hazardous Material Type: Mixture
Last Updated: 2017-01-20T00:00:00.000
Chemical Name: 95% OXYGEN, 5% CARBON DIOXIDE
Common Name: 95% OXYGEN, 5% CARBON DIOXIDE
Case Number: Not reported

Record ID: DEH2002-HUPFP-102535
Permit Status: Permit Renewed
Active Permit: Y
Child Record Id: DEH2016-HCHEM-0120783
Trade Secret: N
Hazardous Material Type: Pure
Last Updated: 2017-01-20T00:00:00.000
Chemical Name: ACRYLAMIDE
Common Name: ACRYLAMIDE
Case Number: 79-06-1

U C S D MAIN CAMPUS/MAYER HALL BLDG (Continued) **S102439541**

Record ID:	DEH2002-HUPFP-102535
Permit Status:	Permit Renewed
Active Permit:	Y
Child Record Id:	DEH2016-HCHEM-0120784
Trade Secret:	N
Hazardous Material Type:	Pure
Last Updated:	2017-01-20T00:00:00.000
Chemical Name:	AIR COMPRESSED
Common Name:	AIR COMPRESSED
Case Number:	132259-10-0

Record ID:	DEH2002-HUPFP-102535
Permit Status:	Permit Renewed
Active Permit:	Y
Child Record Id:	DEH2016-HCHEM-0120785
Trade Secret:	N
Hazardous Material Type:	Pure
Last Updated:	2017-01-20T00:00:00.000
Chemical Name:	CARBON DIOXIDE
Common Name:	CARBON DIOXIDE
Case Number:	124-38-9

Record ID:	DEH2002-HUPFP-102535
Permit Status:	Permit Renewed
Active Permit:	Y
Child Record Id:	DEH2016-HCHEM-0120786
Trade Secret:	N
Hazardous Material Type:	Pure
Last Updated:	2017-01-20T00:00:00.000
Chemical Name:	DIESEL
Common Name:	DIESEL
Case Number:	68334-30-5

Record ID:	DEH2002-HUPFP-102535
Permit Status:	Permit Renewed
Active Permit:	Y
Child Record Id:	DEH2016-HCHEM-0120787
Trade Secret:	N
Hazardous Material Type:	Pure
Last Updated:	2017-01-20T00:00:00.000
Chemical Name:	HELIUM
Common Name:	HELIUM
Case Number:	7440-59-7

Record ID:	DEH2002-HUPFP-102535
Permit Status:	Permit Renewed
Active Permit:	Y
Child Record Id:	DEH2016-HCHEM-0120788
Trade Secret:	N
Hazardous Material Type:	Pure
Last Updated:	2017-01-20T00:00:00.000
Chemical Name:	Hydraulic Oil
Common Name:	Hydraulic Oil
Case Number:	8012-95-1

Record ID:	DEH2002-HUPFP-102535
Permit Status:	Permit Renewed

U C S D MAIN CAMPUS/MAYER HALL BLDG (Continued) **S102439541**

Active Permit: Y
Child Record Id: DEH2016-HCHEM-0120789
Trade Secret: N
Hazardous Material Type: Pure
Last Updated: 2017-01-20T00:00:00.000
Chemical Name: Dielectric Oil
Common Name: Mineral Oil
Case Number: 8012-95-1

Record ID: DEH2002-HUPFP-102535
Permit Status: Permit Renewed
Active Permit: Y
Child Record Id: DEH2016-HCHEM-0120790
Trade Secret: N
Hazardous Material Type: Pure
Last Updated: 2017-01-20T00:00:00.000
Chemical Name: NITROGEN
Common Name: NITROGEN
Case Number: 7727-37-9

Record ID: DEH2002-HUPFP-102535
Permit Status: Permit Renewed
Active Permit: Y
Child Record Id: DEH2016-HCHEM-0120791
Trade Secret: N
Hazardous Material Type: Pure
Last Updated: 2017-01-20T00:00:00.000
Chemical Name: NITROGEN
Common Name: NITROGEN
Case Number: 7727-37-9

Record ID: DEH2002-HUPFP-102535
Permit Status: Permit Renewed
Active Permit: Y
Child Record Id: DEH2016-HCHEM-0120792
Trade Secret: N
Hazardous Material Type: Pure
Last Updated: 2017-01-20T00:00:00.000
Chemical Name: OIL
Common Name: OIL
Case Number: 8012-95-1

Record ID: DEH2002-HUPFP-102535
Permit Status: Permit Renewed
Active Permit: Y
Child Record Id: DEH2016-HCHEM-0120793
Trade Secret: N
Hazardous Material Type: Pure
Last Updated: 2017-01-20T00:00:00.000
Chemical Name: OXYGEN
Common Name: OXYGEN
Case Number: 7782-44-7

Record ID: DEH2002-HUPFP-102535
Permit Status: Permit Renewed
Active Permit: Y
Child Record Id: DEH2016-HCHEM-0120794

U C S D MAIN CAMPUS/MAYER HALL BLDG (Continued) **S102439541**

Trade Secret: N
Hazardous Material Type: Pure
Last Updated: 2017-01-20T00:00:00.000
Chemical Name: HELIUM
Common Name: HELIUM
Case Number: 7440-59-7

Record ID: DEH2002-HUPFP-102535
Permit Status: Permit Renewed
Active Permit: Y
Child Record Id: DEH2016-HCHEM-0120795
Trade Secret: N
Hazardous Material Type: Pure
Last Updated: 2017-01-20T00:00:00.000
Chemical Name: Dielectric Oil
Common Name: Mineral Oil
Case Number: 8012-95-1

Record ID: DEH2002-HUPFP-102535
Permit Status: Permit Renewed
Active Permit: Y
Child Record Id: DEH2016-HCHEM-0120796
Trade Secret: N
Hazardous Material Type: Pure
Last Updated: 2017-01-20T00:00:00.000
Chemical Name: NITROGEN
Common Name: NITROGEN
Case Number: 7727-37-9

Record ID: DEH2002-HUPFP-102535
Permit Status: Permit Renewed
Active Permit: Y
Child Record Id: DEH2016-HCHEM-0120797
Trade Secret: N
Hazardous Material Type: Pure
Last Updated: 2017-01-20T00:00:00.000
Chemical Name: Hydraulic Oil
Common Name: Hydraulic Oil
Case Number: 8012-95-1

Record ID: DEH2002-HUPFP-102535
Permit Status: Permit Renewed
Active Permit: Y
Child Record Id: DEH2016-HCHEM-0120798
Trade Secret: N
Hazardous Material Type: Pure
Last Updated: 2017-01-20T00:00:00.000
Chemical Name: Dielectric Oil
Common Name: Mineral Oil
Case Number: 8012-95-1

Record ID: DEH2002-HUPFP-102535
Permit Status: Permit Renewed
Active Permit: Y
Child Record Id: DEH2016-HCHEM-0120799
Trade Secret: N
Hazardous Material Type: Pure

U C S D MAIN CAMPUS/MAYER HALL BLDG (Continued) **S102439541**

Last Updated: 2017-01-20T00:00:00.000
Chemical Name: DIESEL
Common Name: DIESEL
Case Number: 68334-30-5

Record ID: DEH2002-HUPFP-102535
Permit Status: Permit Renewed
Active Permit: Y
Child Record Id: DEH2016-HCHEM-0120800
Trade Secret: N
Hazardous Material Type: Pure
Last Updated: 2017-01-20T00:00:00.000
Chemical Name: Soaps, stocks, acidulated
Common Name: Acidulated soapstock
Case Number: 68607-87-4

Record ID: DEH2002-HUPFP-102535
Permit Status: Permit Renewed
Active Permit: Y
Child Record Id: DEH2016-HCHEM-0120801
Trade Secret: N
Hazardous Material Type: Pure
Last Updated: 2017-01-20T00:00:00.000
Chemical Name: AQUELYN-9 PLUS
Common Name: AQUELYN-9 PLUS
Case Number: Not reported

Record ID: DEH2002-HUPFP-102535
Permit Status: Permit Renewed
Active Permit: Y
Child Record Id: DEH2016-HCHEM-0120802
Trade Secret: N
Hazardous Material Type: Mixture
Last Updated: 2017-01-20T00:00:00.000
Chemical Name: BOILER WATER TREATMENT SOLUTION
Common Name: BOILER WATER TREATMENT SOLUTION
Case Number: Not reported

Record ID: DEH2002-HUPFP-102535
Permit Status: Permit Renewed
Active Permit: Y
Child Record Id: DEH2016-HCHEM-0120803
Trade Secret: N
Hazardous Material Type: Pure
Last Updated: 2017-01-20T00:00:00.000
Chemical Name: 1,1,1,2-TETRAFLUOROETHANE
Common Name: 1,1,1,2-TETRAFLUOROETHANE
Case Number: 811-97-2

Record ID: DEH2002-HUPFP-102535
Permit Status: Permit Renewed
Active Permit: Y
Child Record Id: DEH2016-HCHEM-0120804
Trade Secret: N
Hazardous Material Type: Pure
Last Updated: 2017-01-20T00:00:00.000
Chemical Name: 2,2-DICHLORO-1,1,1-TRIFLUOROETHANE

U C S D MAIN CAMPUS/MAYER HALL BLDG (Continued) **S102439541**

Common Name: 2,2-DICHLORO-1,1,1-TRIFLUOROETHANE
Case Number: 306-83-2

Record ID: DEH2002-HUPFP-102535
Permit Status: Permit Renewed
Active Permit: Y
Child Record Id: DEH2016-HCHEM-0120805
Trade Secret: N
Hazardous Material Type: Pure
Last Updated: 2017-01-20T00:00:00.000
Chemical Name: ACETYLENE
Common Name: ACETYLENE
Case Number: 74-86-2

Record ID: DEH2002-HUPFP-102535
Permit Status: Permit Renewed
Active Permit: Y
Child Record Id: DEH2016-HCHEM-0120806
Trade Secret: N
Hazardous Material Type: Pure
Last Updated: 2017-01-20T00:00:00.000
Chemical Name: ARGON
Common Name: ARGON
Case Number: 7440-37-1

Record ID: DEH2002-HUPFP-102535
Permit Status: Permit Renewed
Active Permit: Y
Child Record Id: DEH2016-HCHEM-0120807
Trade Secret: N
Hazardous Material Type: Mixture
Last Updated: 2017-01-20T00:00:00.000
Chemical Name: B-5500 STEAM TREATMENT
Common Name: B-5500 STEAM TREATMENT
Case Number: Not reported

Record ID: DEH2002-HUPFP-102535
Permit Status: Permit Renewed
Active Permit: Y
Child Record Id: DEH2016-HCHEM-0120808
Trade Secret: N
Hazardous Material Type: Mixture
Last Updated: 2017-01-20T00:00:00.000
Chemical Name: BELCLENE 515
Common Name: BELCLENE 515
Case Number: Not reported

Record ID: DEH2002-HUPFP-102535
Permit Status: Permit Renewed
Active Permit: Y
Child Record Id: DEH2016-HCHEM-0120809
Trade Secret: N
Hazardous Material Type: Mixture
Last Updated: 2017-01-20T00:00:00.000
Chemical Name: BOILER WATER TREATMENT SOLUTION
Common Name: BOILER WATER TREATMENT SOLUTION
Case Number: Not reported

U C S D MAIN CAMPUS/MAYER HALL BLDG (Continued) **S102439541**

Record ID:	DEH2002-HUPFP-102535
Permit Status:	Permit Renewed
Active Permit:	Y
Child Record Id:	DEH2016-HCHEM-0120810
Trade Secret:	N
Hazardous Material Type:	Mixture
Last Updated:	2017-01-20T00:00:00.000
Chemical Name:	CARBON DIOXIDE @ < 50%; BALANCE ARGON
Common Name:	CARBON DIOXIDE @ < 50%; BALANCE ARGON
Case Number:	Not reported

Record ID:	DEH2002-HUPFP-102535
Permit Status:	Permit Renewed
Active Permit:	Y
Child Record Id:	DEH2016-HCHEM-0120811
Trade Secret:	N
Hazardous Material Type:	Pure
Last Updated:	2017-01-20T00:00:00.000
Chemical Name:	DICHLORODIFLUOROMETHANE
Common Name:	DICHLORODIFLUOROMETHANE
Case Number:	75-71-8

Record ID:	DEH2002-HUPFP-102535
Permit Status:	Permit Renewed
Active Permit:	Y
Child Record Id:	DEH2016-HCHEM-0120812
Trade Secret:	N
Hazardous Material Type:	Pure
Last Updated:	2017-01-20T00:00:00.000
Chemical Name:	DIESEL
Common Name:	DIESEL
Case Number:	68334-30-5

Record ID:	DEH2002-HUPFP-102535
Permit Status:	Permit Renewed
Active Permit:	Y
Child Record Id:	DEH2016-HCHEM-0120813
Trade Secret:	N
Hazardous Material Type:	Pure
Last Updated:	2017-01-20T00:00:00.000
Chemical Name:	Dielectric Oil
Common Name:	Mineral Oil
Case Number:	8012-95-1

Record ID:	DEH2002-HUPFP-102535
Permit Status:	Permit Renewed
Active Permit:	Y
Child Record Id:	DEH2016-HCHEM-0120814
Trade Secret:	N
Hazardous Material Type:	Mixture
Last Updated:	2017-01-20T00:00:00.000
Chemical Name:	NITRIC OXIDE @ < 1%; BALANCE NITROGEN
Common Name:	NITRIC OXIDE @ < 1%; BALANCE NITROGEN
Case Number:	Not reported

Record ID:	DEH2002-HUPFP-102535
Permit Status:	Permit Renewed

U C S D MAIN CAMPUS/MAYER HALL BLDG (Continued) **S102439541**

Active Permit: Y
Child Record Id: DEH2016-HCHEM-0120815
Trade Secret: N
Hazardous Material Type: Pure
Last Updated: 2017-01-20T00:00:00.000
Chemical Name: NITROGEN
Common Name: NITROGEN
Case Number: 7727-37-9

Record ID: DEH2002-HUPFP-102535
Permit Status: Permit Renewed
Active Permit: Y
Child Record Id: DEH2016-HCHEM-0120816
Trade Secret: N
Hazardous Material Type: Pure
Last Updated: 2017-01-20T00:00:00.000
Chemical Name: OIL
Common Name: OIL
Case Number: 8012-95-1

Record ID: DEH2002-HUPFP-102535
Permit Status: Permit Renewed
Active Permit: Y
Child Record Id: DEH2016-HCHEM-0120817
Trade Secret: N
Hazardous Material Type: Pure
Last Updated: 2017-01-20T00:00:00.000
Chemical Name: OXYGEN
Common Name: OXYGEN
Case Number: 7782-44-7

Record ID: DEH2002-HUPFP-102535
Permit Status: Permit Renewed
Active Permit: Y
Child Record Id: DEH2016-HCHEM-0120818
Trade Secret: N
Hazardous Material Type: Pure
Last Updated: 2017-01-20T00:00:00.000
Chemical Name: Propene
Common Name: Propene
Case Number: 115-07-1

Record ID: DEH2002-HUPFP-102535
Permit Status: Permit Renewed
Active Permit: Y
Child Record Id: DEH2016-HCHEM-0120819
Trade Secret: N
Hazardous Material Type: Mixture
Last Updated: 2017-01-20T00:00:00.000
Chemical Name: RH-997M
Common Name: RH-997M
Case Number: Not reported

Record ID: DEH2002-HUPFP-102535
Permit Status: Permit Renewed
Active Permit: Y
Child Record Id: DEH2016-HCHEM-0120820

U C S D MAIN CAMPUS/MAYER HALL BLDG (Continued) **S102439541**

Trade Secret:	N
Hazardous Material Type:	Pure
Last Updated:	2017-01-20T00:00:00.000
Chemical Name:	SODIUM BROMIDE
Common Name:	SODIUM BROMIDE
Case Number:	7647-15-6
Record ID:	DEH2002-HUPFP-102535
Permit Status:	Permit Renewed
Active Permit:	Y
Child Record Id:	DEH2016-HCHEM-0120821
Trade Secret:	N
Hazardous Material Type:	Pure
Last Updated:	2017-01-20T00:00:00.000
Chemical Name:	SULFURIC ACID
Common Name:	SULFURIC ACID
Case Number:	7664-93-9
Record ID:	DEH2002-HUPFP-102535
Permit Status:	Permit Renewed
Active Permit:	Y
Child Record Id:	DEH2016-HCHEM-0120822
Trade Secret:	N
Hazardous Material Type:	Pure
Last Updated:	2017-01-20T00:00:00.000
Chemical Name:	Dielectric Oil
Common Name:	Mineral Oil
Case Number:	8012-95-1
Record ID:	DEH2002-HUPFP-102535
Permit Status:	Permit Renewed
Active Permit:	Y
Child Record Id:	DEH2016-HCHEM-0120866
Trade Secret:	N
Hazardous Material Type:	Pure
Last Updated:	2017-01-20T00:00:00.000
Chemical Name:	OXYGEN
Common Name:	OXYGEN
Case Number:	7782-44-7
Record ID:	DEH2002-HUPFP-102535
Permit Status:	Permit Renewed
Active Permit:	Y
Child Record Id:	DEH2016-HCHEM-0120867
Trade Secret:	N
Hazardous Material Type:	Pure
Last Updated:	2017-01-20T00:00:00.000
Chemical Name:	PHOSPHINE
Common Name:	PHOSPHINE
Case Number:	7803-51-2
Record ID:	DEH2002-HUPFP-102535
Permit Status:	Permit Renewed
Active Permit:	Y
Child Record Id:	DEH2016-HCHEM-0120868
Trade Secret:	N
Hazardous Material Type:	Pure

U C S D MAIN CAMPUS/MAYER HALL BLDG (Continued) **S102439541**

Last Updated: 2017-01-20T00:00:00.000
Chemical Name: ACETONE
Common Name: ACETONE
Case Number: 67-64-1

Record ID: DEH2002-HUPFP-102535
Permit Status: Permit Renewed
Active Permit: Y
Child Record Id: DEH2016-HCHEM-0120869
Trade Secret: N
Hazardous Material Type: Pure
Last Updated: 2017-01-20T00:00:00.000
Chemical Name: ACETYLENE
Common Name: ACETYLENE
Case Number: 74-86-2

Record ID: DEH2002-HUPFP-102535
Permit Status: Permit Renewed
Active Permit: Y
Child Record Id: DEH2016-HCHEM-0120870
Trade Secret: N
Hazardous Material Type: Pure
Last Updated: 2017-01-20T00:00:00.000
Chemical Name: AIR COMPRESSED
Common Name: AIR COMPRESSED
Case Number: 132259-10-0

Record ID: DEH2002-HUPFP-102535
Permit Status: Permit Renewed
Active Permit: Y
Child Record Id: DEH2016-HCHEM-0120871
Trade Secret: N
Hazardous Material Type: Pure
Last Updated: 2017-01-20T00:00:00.000
Chemical Name: ARGON
Common Name: ARGON
Case Number: 7440-37-1

Record ID: DEH2002-HUPFP-102535
Permit Status: Permit Renewed
Active Permit: Y
Child Record Id: DEH2016-HCHEM-0120872
Trade Secret: N
Hazardous Material Type: Pure
Last Updated: 2017-01-20T00:00:00.000
Chemical Name: CARBON DIOXIDE
Common Name: CARBON DIOXIDE
Case Number: 124-38-9

Record ID: DEH2002-HUPFP-102535
Permit Status: Permit Renewed
Active Permit: Y
Child Record Id: DEH2016-HCHEM-0120873
Trade Secret: N
Hazardous Material Type: Mixture
Last Updated: 2017-01-20T00:00:00.000
Chemical Name: CARBON DIOXIDE @ 8%; NITROGEN 10%; BALANCE HELIUM

U C S D MAIN CAMPUS/MAYER HALL BLDG (Continued) **S102439541**

Common Name: CARBON DIOXIDE @ 8%; NITROGEN 10%; BALANCE HELIUM
Case Number: Not reported

Record ID: DEH2002-HUPFP-102535
Permit Status: Permit Renewed
Active Permit: Y
Child Record Id: DEH2016-HCHEM-0120874
Trade Secret: N
Hazardous Material Type: Pure
Last Updated: 2017-01-20T00:00:00.000
Chemical Name: CARBON MONOXIDE
Common Name: CARBON MONOXIDE
Case Number: 630-08-0

Record ID: DEH2002-HUPFP-102535
Permit Status: Permit Renewed
Active Permit: Y
Child Record Id: DEH2016-HCHEM-0120875
Trade Secret: N
Hazardous Material Type: Pure
Last Updated: 2017-01-20T00:00:00.000
Chemical Name: DEUTERIUM
Common Name: DEUTERIUM
Case Number: 7782-39-0

Record ID: DEH2002-HUPFP-102535
Permit Status: Permit Renewed
Active Permit: Y
Child Record Id: DEH2016-HCHEM-0120876
Trade Secret: N
Hazardous Material Type: Pure
Last Updated: 2017-01-20T00:00:00.000
Chemical Name: DIMETHYL ETHER
Common Name: DIMETHYL ETHER
Case Number: 115-10-6

Record ID: DEH2002-HUPFP-102535
Permit Status: Permit Renewed
Active Permit: Y
Child Record Id: DEH2016-HCHEM-0120877
Trade Secret: N
Hazardous Material Type: Pure
Last Updated: 2017-01-20T00:00:00.000
Chemical Name: ETHANE
Common Name: ETHANE
Case Number: 74-84-0

Record ID: DEH2002-HUPFP-102535
Permit Status: Permit Renewed
Active Permit: Y
Child Record Id: DEH2016-HCHEM-0120878
Trade Secret: N
Hazardous Material Type: Pure
Last Updated: 2017-01-20T00:00:00.000
Chemical Name: ETHYL ALCOHOL
Common Name: ETHYL ALCOHOL
Case Number: 64-17-5

U C S D MAIN CAMPUS/MAYER HALL BLDG (Continued) **S102439541**

Record ID:	DEH2002-HUPFP-102535
Permit Status:	Permit Renewed
Active Permit:	Y
Child Record Id:	DEH2016-HCHEM-0120879
Trade Secret:	N
Hazardous Material Type:	Pure
Last Updated:	2017-01-20T00:00:00.000
Chemical Name:	ETHYLENE
Common Name:	ETHYLENE
Case Number:	74-85-1

Record ID:	DEH2002-HUPFP-102535
Permit Status:	Permit Renewed
Active Permit:	Y
Child Record Id:	DEH2016-HCHEM-0120880
Trade Secret:	N
Hazardous Material Type:	Mixture
Last Updated:	2017-01-20T00:00:00.000
Chemical Name:	ETHYLENE @ 50%; BAL NITROGEN
Common Name:	ETHYLENE @ 50%; BAL NITROGEN
Case Number:	Not reported

Record ID:	DEH2002-HUPFP-102535
Permit Status:	Permit Renewed
Active Permit:	Y
Child Record Id:	DEH2016-HCHEM-0120881
Trade Secret:	N
Hazardous Material Type:	Pure
Last Updated:	2017-01-20T00:00:00.000
Chemical Name:	HELIUM
Common Name:	HELIUM
Case Number:	7440-59-7

Record ID:	DEH2002-HUPFP-102535
Permit Status:	Permit Renewed
Active Permit:	Y
Child Record Id:	DEH2016-HCHEM-0120882
Trade Secret:	N
Hazardous Material Type:	Mixture
Last Updated:	2017-01-20T00:00:00.000
Chemical Name:	HELIUM @ 50 %, BALANCE ARGON
Common Name:	HELIUM @ 50 %, BALANCE ARGON
Case Number:	Not reported

Record ID:	DEH2002-HUPFP-102535
Permit Status:	Permit Renewed
Active Permit:	Y
Child Record Id:	DEH2016-HCHEM-0120883
Trade Secret:	N
Hazardous Material Type:	Pure
Last Updated:	2017-01-20T00:00:00.000
Chemical Name:	Hydraulic Oil
Common Name:	Hydraulic Oil
Case Number:	8012-95-1

Record ID:	DEH2002-HUPFP-102535
Permit Status:	Permit Renewed

U C S D MAIN CAMPUS/MAYER HALL BLDG (Continued) **S102439541**

Active Permit: Y
Child Record Id: DEH2016-HCHEM-0120884
Trade Secret: N
Hazardous Material Type: Pure
Last Updated: 2017-01-20T00:00:00.000
Chemical Name: HYDROGEN
Common Name: HYDROGEN
Case Number: 1333-74-0

Record ID: DEH2002-HUPFP-102535
Permit Status: Permit Renewed
Active Permit: Y
Child Record Id: DEH2016-HCHEM-0120885
Trade Secret: N
Hazardous Material Type: Mixture
Last Updated: 2017-01-20T00:00:00.000
Chemical Name: HYDROGEN @ < 10%; BALANCE ARGON
Common Name: HYDROGEN @ < 10%; BALANCE ARGON
Case Number: Not reported

Record ID: DEH2002-HUPFP-102535
Permit Status: Permit Renewed
Active Permit: Y
Child Record Id: DEH2016-HCHEM-0120886
Trade Secret: N
Hazardous Material Type: Mixture
Last Updated: 2017-01-20T00:00:00.000
Chemical Name: HYDROGEN @ 5%, BALANCE NITROGEN
Common Name: HYDROGEN @ 5%, BALANCE NITROGEN
Case Number: Not reported

Record ID: DEH2002-HUPFP-102535
Permit Status: Permit Renewed
Active Permit: Y
Child Record Id: DEH2016-HCHEM-0120887
Trade Secret: N
Hazardous Material Type: Mixture
Last Updated: 2017-01-20T00:00:00.000
Chemical Name: HYDROGEN SULFITE @1%; BAL NITROGEN
Common Name: HYDROGEN SULFITE @1%; BAL NITROGEN
Case Number: Not reported

Record ID: DEH2002-HUPFP-102535
Permit Status: Permit Renewed
Active Permit: Y
Child Record Id: DEH2016-HCHEM-0120888
Trade Secret: N
Hazardous Material Type: Pure
Last Updated: 2017-01-20T00:00:00.000
Chemical Name: METHANE
Common Name: METHANE
Case Number: 74-82-8

Record ID: DEH2002-HUPFP-102535
Permit Status: Permit Renewed
Active Permit: Y
Child Record Id: DEH2016-HCHEM-0120889

U C S D MAIN CAMPUS/MAYER HALL BLDG (Continued) **S102439541**

Trade Secret: N
Hazardous Material Type: Mixture
Last Updated: 2017-01-20T00:00:00.000
Chemical Name: METHANE @ 10%; BALANCE ARGON
Common Name: METHANE @ 10%; BALANCE ARGON
Case Number: Not reported

Record ID: DEH2002-HUPFP-102535
Permit Status: Permit Renewed
Active Permit: Y
Child Record Id: DEH2016-HCHEM-0120890
Trade Secret: N
Hazardous Material Type: Pure
Last Updated: 2017-01-20T00:00:00.000
Chemical Name: METHYL ALCOHOL
Common Name: METHYL ALCOHOL
Case Number: 67-56-1

Record ID: DEH2002-HUPFP-102535
Permit Status: Permit Renewed
Active Permit: Y
Child Record Id: DEH2016-HCHEM-0120891
Trade Secret: N
Hazardous Material Type: Pure
Last Updated: 2017-01-20T00:00:00.000
Chemical Name: Dielectric Oil
Common Name: Mineral Oil
Case Number: 8012-95-1

Record ID: DEH2002-HUPFP-102535
Permit Status: Permit Renewed
Active Permit: Y
Child Record Id: DEH2016-HCHEM-0120892
Trade Secret: N
Hazardous Material Type: Pure
Last Updated: 2017-01-20T00:00:00.000
Chemical Name: NEON
Common Name: NEON
Case Number: 7440-01-9

Record ID: DEH2002-HUPFP-102535
Permit Status: Permit Renewed
Active Permit: Y
Child Record Id: DEH2016-HCHEM-0120893
Trade Secret: N
Hazardous Material Type: Pure
Last Updated: 2017-01-20T00:00:00.000
Chemical Name: NITRIC ACID >68% Concentration
Common Name: NITRIC ACID >68% Concentration
Case Number: 7697-37-2

Record ID: DEH2002-HUPFP-102535
Permit Status: Permit Renewed
Active Permit: Y
Child Record Id: DEH2016-HCHEM-0120894
Trade Secret: N
Hazardous Material Type: Pure

U C S D MAIN CAMPUS/MAYER HALL BLDG (Continued) **S102439541**

Last Updated: 2017-01-20T00:00:00.000
Chemical Name: NITROGEN
Common Name: NITROGEN
Case Number: 7727-37-9

Record ID: DEH2002-HUPFP-102535
Permit Status: Permit Renewed
Active Permit: Y
Child Record Id: DEH2016-HCHEM-0120895
Trade Secret: N
Hazardous Material Type: Pure
Last Updated: 2017-01-20T00:00:00.000
Chemical Name: NITROGEN
Common Name: NITROGEN
Case Number: 7727-37-9

Record ID: DEH2002-HUPFP-102535
Permit Status: Permit Renewed
Active Permit: Y
Child Record Id: DEH2016-HCHEM-0120896
Trade Secret: N
Hazardous Material Type: Mixture
Last Updated: 2017-01-20T00:00:00.000
Chemical Name: NITROGEN @ 30%; BAL HELIUM
Common Name: NITROGEN @ 30%; BAL HELIUM
Case Number: Not reported

Record ID: DEH2002-HUPFP-102535
Permit Status: Permit Renewed
Active Permit: Y
Child Record Id: DEH2016-HCHEM-0120897
Trade Secret: N
Hazardous Material Type: Mixture
Last Updated: 2017-01-20T00:00:00.000
Chemical Name: NITROGEN @ 50%; BAL NITRIC OXIDE
Common Name: NITROGEN @ 50%; BAL NITRIC OXIDE
Case Number: Not reported

Record ID: DEH2002-HUPFP-102535
Permit Status: Permit Renewed
Active Permit: Y
Child Record Id: DEH2016-HCHEM-0120898
Trade Secret: N
Hazardous Material Type: Pure
Last Updated: 2017-01-20T00:00:00.000
Chemical Name: OIL
Common Name: OIL
Case Number: 8012-95-1

Record ID: DEH2002-HUPFP-102535
Permit Status: Permit Renewed
Active Permit: Y
Child Record Id: DEH2016-HCHEM-0120899
Trade Secret: N
Hazardous Material Type: Pure
Last Updated: 2017-01-20T00:00:00.000
Chemical Name: OXYGEN

U C S D MAIN CAMPUS/MAYER HALL BLDG (Continued) **S102439541**

Common Name: OXYGEN
Case Number: 7782-44-7

Record ID: DEH2002-HUPFP-102535
Permit Status: Permit Renewed
Active Permit: Y
Child Record Id: DEH2016-HCHEM-0120900
Trade Secret: N
Hazardous Material Type: Pure
Last Updated: 2017-01-20T00:00:00.000
Chemical Name: SULFUR HEXAFLUORIDE
Common Name: SULFUR HEXAFLUORIDE
Case Number: 2551-62-4

Record ID: DEH2002-HUPFP-102535
Permit Status: Permit Renewed
Active Permit: Y
Child Record Id: DEH2016-HCHEM-0120901
Trade Secret: N
Hazardous Material Type: Pure
Last Updated: 2017-01-20T00:00:00.000
Chemical Name: DIESEL
Common Name: DIESEL
Case Number: 68334-30-5

Record ID: DEH2002-HUPFP-102535
Permit Status: Permit Renewed
Active Permit: Y
Child Record Id: DEH2016-HCHEM-0120902
Trade Secret: N
Hazardous Material Type: Pure
Last Updated: 2017-01-20T00:00:00.000
Chemical Name: Hydraulic Oil
Common Name: Hydraulic Oil
Case Number: 8012-95-1

Record ID: DEH2002-HUPFP-102535
Permit Status: Permit Renewed
Active Permit: Y
Child Record Id: DEH2016-HCHEM-0120903
Trade Secret: N
Hazardous Material Type: Pure
Last Updated: 2017-01-20T00:00:00.000
Chemical Name: Hydraulic Oil
Common Name: Hydraulic Oil
Case Number: 8012-95-1

Record ID: DEH2002-HUPFP-102535
Permit Status: Permit Renewed
Active Permit: Y
Child Record Id: DEH2016-HCHEM-0120904
Trade Secret: N
Hazardous Material Type: Pure
Last Updated: 2017-01-20T00:00:00.000
Chemical Name: Hydraulic Oil
Common Name: Hydraulic Oil
Case Number: 8012-95-1

U C S D MAIN CAMPUS/MAYER HALL BLDG (Continued) **S102439541**

Record ID: DEH2002-HUPFP-102535
Permit Status: Permit Renewed
Active Permit: Y
Child Record Id: DEH2016-HCHEM-0120905
Trade Secret: N
Hazardous Material Type: Pure
Last Updated: 2017-01-20T00:00:00.000
Chemical Name: Hydraulic Oil
Common Name: Hydraulic Oil
Case Number: 8012-95-1

Record ID: DEH2002-HUPFP-102535
Permit Status: Permit Renewed
Active Permit: Y
Child Record Id: DEH2016-HCHEM-0120906
Trade Secret: N
Hazardous Material Type: Pure
Last Updated: 2017-01-20T00:00:00.000
Chemical Name: DIESEL
Common Name: DIESEL
Case Number: 68334-30-5

Record ID: DEH2002-HUPFP-102535
Permit Status: Permit Renewed
Active Permit: Y
Child Record Id: DEH2016-HCHEM-0120907
Trade Secret: N
Hazardous Material Type: Pure
Last Updated: 2017-01-20T00:00:00.000
Chemical Name: Hydraulic Oil
Common Name: Hydraulic Oil
Case Number: 8012-95-1

Record ID: DEH2002-HUPFP-102535
Permit Status: Permit Renewed
Active Permit: Y
Child Record Id: DEH2016-HCHEM-0120908
Trade Secret: N
Hazardous Material Type: Pure
Last Updated: 2017-01-20T00:00:00.000
Chemical Name: Dielectric Oil
Common Name: Mineral Oil
Case Number: 8012-95-1

Record ID: DEH2002-HUPFP-102535
Permit Status: Permit Renewed
Active Permit: Y
Child Record Id: DEH2016-HCHEM-0120909
Trade Secret: N
Hazardous Material Type: Pure
Last Updated: 2017-01-20T00:00:00.000
Chemical Name: 2-PROPANOL
Common Name: 2-PROPANOL
Case Number: 67-63-0

Record ID: DEH2002-HUPFP-102535
Permit Status: Permit Renewed

U C S D MAIN CAMPUS/MAYER HALL BLDG (Continued) **S102439541**

Active Permit:	Y
Child Record Id:	DEH2016-HCHEM-0120910
Trade Secret:	N
Hazardous Material Type:	Mixture
Last Updated:	2017-01-20T00:00:00.000
Chemical Name:	AC 200
Common Name:	AC 200
Case Number:	Not reported
Record ID:	DEH2002-HUPFP-102535
Permit Status:	Permit Renewed
Active Permit:	Y
Child Record Id:	DEH2016-HCHEM-0120911
Trade Secret:	N
Hazardous Material Type:	Pure
Last Updated:	2017-01-20T00:00:00.000
Chemical Name:	AIR COMPRESSED
Common Name:	AIR COMPRESSED
Case Number:	132259-10-0
Record ID:	DEH2002-HUPFP-102535
Permit Status:	Permit Renewed
Active Permit:	Y
Child Record Id:	DEH2016-HCHEM-0120912
Trade Secret:	N
Hazardous Material Type:	Pure
Last Updated:	2017-01-20T00:00:00.000
Chemical Name:	ARGON
Common Name:	ARGON
Case Number:	7440-37-1
Record ID:	DEH2002-HUPFP-102535
Permit Status:	Permit Renewed
Active Permit:	Y
Child Record Id:	DEH2016-HCHEM-0120913
Trade Secret:	N
Hazardous Material Type:	Pure
Last Updated:	2017-01-20T00:00:00.000
Chemical Name:	CARBON DIOXIDE
Common Name:	CARBON DIOXIDE
Case Number:	124-38-9
Record ID:	DEH2002-HUPFP-102535
Permit Status:	Permit Renewed
Active Permit:	Y
Child Record Id:	DEH2016-HCHEM-0120914
Trade Secret:	N
Hazardous Material Type:	Mixture
Last Updated:	2017-01-20T00:00:00.000
Chemical Name:	CARBON DIOXIDE @ 0-20%; OXYGEN @ 0-21%; BALANCE NITROGEN
Common Name:	CARBON DIOXIDE @ 0-20%; OXYGEN @ 0-21%; BALANCE NITROGEN
Case Number:	Not reported
Record ID:	DEH2002-HUPFP-102535
Permit Status:	Permit Renewed
Active Permit:	Y
Child Record Id:	DEH2016-HCHEM-0120915

U C S D MAIN CAMPUS/MAYER HALL BLDG (Continued) **S102439541**

Trade Secret: N
Hazardous Material Type: Mixture
Last Updated: 2017-01-20T00:00:00.000
Chemical Name: CARBON DIOXIDE @ 5%; BAL OXYGEN
Common Name: CARBON DIOXIDE @ 5%; BAL OXYGEN
Case Number: Not reported

Record ID: DEH2002-HUPFP-102535
Permit Status: Permit Renewed
Active Permit: Y
Child Record Id: DEH2016-HCHEM-0120916
Trade Secret: N
Hazardous Material Type: Pure
Last Updated: 2017-01-20T00:00:00.000
Chemical Name: DIESEL
Common Name: DIESEL
Case Number: 68334-30-5

Record ID: DEH2002-HUPFP-102535
Permit Status: Permit Renewed
Active Permit: Y
Child Record Id: DEH2016-HCHEM-0120917
Trade Secret: N
Hazardous Material Type: Pure
Last Updated: 2017-01-20T00:00:00.000
Chemical Name: ETHYL ALCOHOL
Common Name: ETHYL ALCOHOL
Case Number: 64-17-5

Record ID: DEH2002-HUPFP-102535
Permit Status: Permit Renewed
Active Permit: Y
Child Record Id: DEH2016-HCHEM-0120918
Trade Secret: N
Hazardous Material Type: Pure
Last Updated: 2017-01-20T00:00:00.000
Chemical Name: HELIUM
Common Name: HELIUM
Case Number: 7440-59-7

Record ID: DEH2002-HUPFP-102535
Permit Status: Permit Renewed
Active Permit: Y
Child Record Id: DEH2016-HCHEM-0120919
Trade Secret: N
Hazardous Material Type: Pure
Last Updated: 2017-01-20T00:00:00.000
Chemical Name: Hydraulic Oil
Common Name: Hydraulic Oil
Case Number: 8012-95-1

Record ID: DEH2002-HUPFP-102535
Permit Status: Permit Renewed
Active Permit: Y
Child Record Id: DEH2016-HCHEM-0120920
Trade Secret: N
Hazardous Material Type: Pure

U C S D MAIN CAMPUS/MAYER HALL BLDG (Continued) **S102439541**

Last Updated: 2017-01-20T00:00:00.000
Chemical Name: HYDROGEN
Common Name: HYDROGEN
Case Number: 1333-74-0

Record ID: DEH2002-HUPFP-102535
Permit Status: Permit Renewed
Active Permit: Y
Child Record Id: DEH2016-HCHEM-0120921
Trade Secret: N
Hazardous Material Type: Pure
Last Updated: 2017-01-20T00:00:00.000
Chemical Name: CARBON DIOXIDE
Common Name: CARBON DIOXIDE
Case Number: 124-38-9

Record ID: DEH2002-HUPFP-102535
Permit Status: Permit Renewed
Active Permit: Y
Child Record Id: DEH2016-HCHEM-0120922
Trade Secret: N
Hazardous Material Type: Pure
Last Updated: 2017-01-20T00:00:00.000
Chemical Name: CARBON DIOXIDE
Common Name: CARBON DIOXIDE
Case Number: 124-38-9

Record ID: DEH2002-HUPFP-102535
Permit Status: Permit Renewed
Active Permit: Y
Child Record Id: DEH2016-HCHEM-0120923
Trade Secret: N
Hazardous Material Type: Pure
Last Updated: 2017-01-20T00:00:00.000
Chemical Name: METHYL ALCOHOL
Common Name: METHYL ALCOHOL
Case Number: 67-56-1

Record ID: DEH2002-HUPFP-102535
Permit Status: Permit Renewed
Active Permit: Y
Child Record Id: DEH2016-HCHEM-0120924
Trade Secret: N
Hazardous Material Type: Pure
Last Updated: 2017-01-20T00:00:00.000
Chemical Name: NITROGEN
Common Name: NITROGEN
Case Number: 7727-37-9

Record ID: DEH2002-HUPFP-102535
Permit Status: Permit Renewed
Active Permit: Y
Child Record Id: DEH2016-HCHEM-0120925
Trade Secret: N
Hazardous Material Type: Pure
Last Updated: 2017-01-20T00:00:00.000
Chemical Name: NITROGEN

U C S D MAIN CAMPUS/MAYER HALL BLDG (Continued) **S102439541**

Common Name: NITROGEN
Case Number: 7727-37-9

Record ID: DEH2002-HUPFP-102535
Permit Status: Permit Renewed
Active Permit: Y
Child Record Id: DEH2016-HCHEM-0120926
Trade Secret: N
Hazardous Material Type: Pure
Last Updated: 2017-01-20T00:00:00.000
Chemical Name: OXYGEN
Common Name: OXYGEN
Case Number: 7782-44-7

Record ID: DEH2002-HUPFP-102535
Permit Status: Permit Renewed
Active Permit: Y
Child Record Id: DEH2016-HCHEM-0120927
Trade Secret: N
Hazardous Material Type: Pure
Last Updated: 2017-01-20T00:00:00.000
Chemical Name: SODIUM CHLORIDE
Common Name: SODIUM CHLORIDE
Case Number: 7647-14-5

Record ID: DEH2002-HUPFP-102535
Permit Status: Permit Renewed
Active Permit: Y
Child Record Id: DEH2016-HCHEM-0120928
Trade Secret: N
Hazardous Material Type: Mixture
Last Updated: 2017-01-20T00:00:00.000
Chemical Name: STOUT CAGE WASH DETERGENT
Common Name: STOUT CAGE WASH DETERGENT
Case Number: Not reported

Record ID: DEH2002-HUPFP-102535
Permit Status: Permit Renewed
Active Permit: Y
Child Record Id: DEH2016-HCHEM-0120929
Trade Secret: N
Hazardous Material Type: Pure
Last Updated: 2017-01-20T00:00:00.000
Chemical Name: Dielectric Oil
Common Name: Mineral Oil
Case Number: 8012-95-1

Record ID: DEH2002-HUPFP-102535
Permit Status: Permit Renewed
Active Permit: Y
Child Record Id: DEH2016-HCHEM-0120930
Trade Secret: N
Hazardous Material Type: Pure
Last Updated: 2017-01-20T00:00:00.000
Chemical Name: Hydraulic Oil
Common Name: Hydraulic Oil
Case Number: 8012-95-1

U C S D MAIN CAMPUS/MAYER HALL BLDG (Continued) **S102439541**

Record ID:	DEH2002-HUPFP-102535
Permit Status:	Permit Renewed
Active Permit:	Y
Child Record Id:	DEH2016-HCHEM-0120931
Trade Secret:	N
Hazardous Material Type:	Pure
Last Updated:	2017-01-20T00:00:00.000
Chemical Name:	Dielectric Oil
Common Name:	Mineral Oil
Case Number:	8012-95-1

Record ID:	DEH2002-HUPFP-102535
Permit Status:	Permit Renewed
Active Permit:	Y
Child Record Id:	DEH2016-HCHEM-0120932
Trade Secret:	N
Hazardous Material Type:	Pure
Last Updated:	2017-01-20T00:00:00.000
Chemical Name:	Hydraulic Oil
Common Name:	Hydraulic Oil
Case Number:	8012-95-1

Record ID:	DEH2002-HUPFP-102535
Permit Status:	Permit Renewed
Active Permit:	Y
Child Record Id:	DEH2016-HCHEM-0120933
Trade Secret:	N
Hazardous Material Type:	Pure
Last Updated:	2017-01-20T00:00:00.000
Chemical Name:	AIR COMPRESSED
Common Name:	AIR COMPRESSED
Case Number:	132259-10-0

Record ID:	DEH2002-HUPFP-102535
Permit Status:	Permit Renewed
Active Permit:	Y
Child Record Id:	DEH2016-HCHEM-0120934
Trade Secret:	N
Hazardous Material Type:	Pure
Last Updated:	2017-01-20T00:00:00.000
Chemical Name:	CARBON DIOXIDE
Common Name:	CARBON DIOXIDE
Case Number:	124-38-9

Record ID:	DEH2002-HUPFP-102535
Permit Status:	Permit Renewed
Active Permit:	Y
Child Record Id:	DEH2016-HCHEM-0120935
Trade Secret:	N
Hazardous Material Type:	Mixture
Last Updated:	2017-01-20T00:00:00.000
Chemical Name:	CARBON DIOXIDE @ 5%; BAL OXYGEN
Common Name:	CARBON DIOXIDE @ 5%; BAL OXYGEN
Case Number:	Not reported

Record ID:	DEH2002-HUPFP-102535
Permit Status:	Permit Renewed

U C S D MAIN CAMPUS/MAYER HALL BLDG (Continued) **S102439541**

Active Permit:	Y
Child Record Id:	DEH2016-HCHEM-0120936
Trade Secret:	N
Hazardous Material Type:	Pure
Last Updated:	2017-01-20T00:00:00.000
Chemical Name:	NITROGEN
Common Name:	NITROGEN
Case Number:	7727-37-9
Record ID:	DEH2002-HUPFP-102535
Permit Status:	Permit Renewed
Active Permit:	Y
Child Record Id:	DEH2016-HCHEM-0120937
Trade Secret:	N
Hazardous Material Type:	Pure
Last Updated:	2017-01-20T00:00:00.000
Chemical Name:	NITROUS OXIDE
Common Name:	NITROUS OXIDE
Case Number:	10024-97-2
Record ID:	DEH2002-HUPFP-102535
Permit Status:	Permit Renewed
Active Permit:	Y
Child Record Id:	DEH2016-HCHEM-0120938
Trade Secret:	N
Hazardous Material Type:	Pure
Last Updated:	2017-01-20T00:00:00.000
Chemical Name:	OXYGEN
Common Name:	OXYGEN
Case Number:	7782-44-7
Record ID:	DEH2002-HUPFP-102535
Permit Status:	Permit Renewed
Active Permit:	Y
Child Record Id:	DEH2016-HCHEM-0120939
Trade Secret:	N
Hazardous Material Type:	Pure
Last Updated:	2017-01-20T00:00:00.000
Chemical Name:	Hydraulic Oil
Common Name:	Hydraulic Oil
Case Number:	8012-95-1
Record ID:	DEH2002-HUPFP-102535
Permit Status:	Permit Renewed
Active Permit:	Y
Child Record Id:	DEH2016-HCHEM-0120940
Trade Secret:	N
Hazardous Material Type:	Pure
Last Updated:	2017-01-20T00:00:00.000
Chemical Name:	ACETYLENE
Common Name:	ACETYLENE
Case Number:	74-86-2
Record ID:	DEH2002-HUPFP-102535
Permit Status:	Permit Renewed
Active Permit:	Y
Child Record Id:	DEH2016-HCHEM-0120941

U C S D MAIN CAMPUS/MAYER HALL BLDG (Continued) **S102439541**

Trade Secret: N
Hazardous Material Type: Pure
Last Updated: 2017-01-20T00:00:00.000
Chemical Name: Dielectric Oil
Common Name: Mineral Oil
Case Number: 8012-95-1

Record ID: DEH2002-HUPFP-102535
Permit Status: Permit Renewed
Active Permit: Y
Child Record Id: DEH2016-HCHEM-0120942
Trade Secret: N
Hazardous Material Type: Pure
Last Updated: 2017-01-20T00:00:00.000
Chemical Name: NITROGEN
Common Name: NITROGEN
Case Number: 7727-37-9

Record ID: DEH2002-HUPFP-102535
Permit Status: Permit Renewed
Active Permit: Y
Child Record Id: DEH2016-HCHEM-0120943
Trade Secret: N
Hazardous Material Type: Pure
Last Updated: 2017-01-20T00:00:00.000
Chemical Name: OIL
Common Name: OIL
Case Number: 8012-95-1

Record ID: DEH2002-HUPFP-102535
Permit Status: Permit Renewed
Active Permit: Y
Child Record Id: DEH2016-HCHEM-0120944
Trade Secret: N
Hazardous Material Type: Pure
Last Updated: 2017-01-20T00:00:00.000
Chemical Name: OXYGEN
Common Name: OXYGEN
Case Number: 7782-44-7

Record ID: DEH2002-HUPFP-102535
Permit Status: Permit Renewed
Active Permit: Y
Child Record Id: DEH2016-HCHEM-0120945
Trade Secret: N
Hazardous Material Type: Pure
Last Updated: 2017-01-20T00:00:00.000
Chemical Name: DIESEL
Common Name: DIESEL
Case Number: 68334-30-5

Record ID: DEH2002-HUPFP-102535
Permit Status: Permit Renewed
Active Permit: Y
Child Record Id: DEH2016-HCHEM-0120946
Trade Secret: N
Hazardous Material Type: Pure

U C S D MAIN CAMPUS/MAYER HALL BLDG (Continued) **S102439541**

Last Updated: 2017-01-20T00:00:00.000
Chemical Name: Dielectric Oil
Common Name: Mineral Oil
Case Number: 8012-95-1

Record ID: DEH2002-HUPFP-102535
Permit Status: Permit Renewed
Active Permit: Y
Child Record Id: DEH2016-HCHEM-0120947
Trade Secret: N
Hazardous Material Type: Pure
Last Updated: 2017-01-20T00:00:00.000
Chemical Name: Dielectric Oil
Common Name: Mineral Oil
Case Number: 8012-95-1

Record ID: DEH2002-HUPFP-102535
Permit Status: Permit Renewed
Active Permit: Y
Child Record Id: DEH2016-HCHEM-0120948
Trade Secret: N
Hazardous Material Type: Mixture
Last Updated: 2017-01-20T00:00:00.000
Chemical Name: 30% CARBON DIOXIDE BAL NITROGEN
Common Name: 30% CARBON DIOXIDE BAL NITROGEN
Case Number: Not reported

Record ID: DEH2002-HUPFP-102535
Permit Status: Permit Renewed
Active Permit: Y
Child Record Id: DEH2016-HCHEM-0120949
Trade Secret: N
Hazardous Material Type: Pure
Last Updated: 2017-01-20T00:00:00.000
Chemical Name: ACRYLAMIDE
Common Name: ACRYLAMIDE
Case Number: 79-06-1

Record ID: DEH2002-HUPFP-102535
Permit Status: Permit Renewed
Active Permit: Y
Child Record Id: DEH2016-HCHEM-0120950
Trade Secret: N
Hazardous Material Type: Pure
Last Updated: 2017-01-20T00:00:00.000
Chemical Name: AIR COMPRESSED
Common Name: AIR COMPRESSED
Case Number: 132259-10-0

Record ID: DEH2002-HUPFP-102535
Permit Status: Permit Renewed
Active Permit: Y
Child Record Id: DEH2016-HCHEM-0120951
Trade Secret: N
Hazardous Material Type: Pure
Last Updated: 2017-01-20T00:00:00.000
Chemical Name: CARBON DIOXIDE

U C S D MAIN CAMPUS/MAYER HALL BLDG (Continued) **S102439541**

Common Name: CARBON DIOXIDE
Case Number: 124-38-9

Record ID: DEH2002-HUPFP-102535
Permit Status: Permit Renewed
Active Permit: Y
Child Record Id: DEH2016-HCHEM-0120952
Trade Secret: N
Hazardous Material Type: Mixture
Last Updated: 2017-01-20T00:00:00.000
Chemical Name: CARBON DIOXIDE @ 0-20%; OXYGEN @ 0-21%; BALANCE NITROGEN
Common Name: CARBON DIOXIDE @ 0-20%; OXYGEN @ 0-21%; BALANCE NITROGEN
Case Number: Not reported

Record ID: DEH2002-HUPFP-102535
Permit Status: Permit Renewed
Active Permit: Y
Child Record Id: DEH2016-HCHEM-0120953
Trade Secret: N
Hazardous Material Type: Mixture
Last Updated: 2017-01-20T00:00:00.000
Chemical Name: CARBON DIOXIDE < 30%; BALANCE NITROGEN
Common Name: CARBON DIOXIDE < 30%; BALANCE NITROGEN
Case Number: Not reported

Record ID: DEH2002-HUPFP-102535
Permit Status: Permit Renewed
Active Permit: Y
Child Record Id: DEH2016-HCHEM-0120954
Trade Secret: N
Hazardous Material Type: Pure
Last Updated: 2017-01-20T00:00:00.000
Chemical Name: ETHYL ALCOHOL
Common Name: ETHYL ALCOHOL
Case Number: 64-17-5

Record ID: DEH2002-HUPFP-102535
Permit Status: Permit Renewed
Active Permit: Y
Child Record Id: DEH2016-HCHEM-0120955
Trade Secret: N
Hazardous Material Type: Pure
Last Updated: 2017-01-20T00:00:00.000
Chemical Name: HELIUM
Common Name: HELIUM
Case Number: 7440-59-7

Record ID: DEH2002-HUPFP-102535
Permit Status: Permit Renewed
Active Permit: Y
Child Record Id: DEH2016-HCHEM-0120956
Trade Secret: N
Hazardous Material Type: Mixture
Last Updated: 2017-01-20T00:00:00.000
Chemical Name: Hydrogen < 15%, bal. Nitrogen
Common Name: Hydrogen < 15%, bal. Nitrogen
Case Number: Not reported

U C S D MAIN CAMPUS/MAYER HALL BLDG (Continued) **S102439541**

Record ID:	DEH2002-HUPFP-102535
Permit Status:	Permit Renewed
Active Permit:	Y
Child Record Id:	DEH2016-HCHEM-0120957
Trade Secret:	N
Hazardous Material Type:	Pure
Last Updated:	2017-01-20T00:00:00.000
Chemical Name:	METHYL ALCOHOL
Common Name:	METHYL ALCOHOL
Case Number:	67-56-1

Record ID:	DEH2002-HUPFP-102535
Permit Status:	Permit Renewed
Active Permit:	Y
Child Record Id:	DEH2016-HCHEM-0120958
Trade Secret:	N
Hazardous Material Type:	Pure
Last Updated:	2017-01-20T00:00:00.000
Chemical Name:	NITRIC ACID >68% Concentration
Common Name:	NITRIC ACID >68% Concentration
Case Number:	7697-37-2

Record ID:	DEH2002-HUPFP-102535
Permit Status:	Permit Renewed
Active Permit:	Y
Child Record Id:	DEH2016-HCHEM-0120959
Trade Secret:	N
Hazardous Material Type:	Pure
Last Updated:	2017-01-20T00:00:00.000
Chemical Name:	NITROGEN
Common Name:	NITROGEN
Case Number:	7727-37-9

Record ID:	DEH2002-HUPFP-102535
Permit Status:	Permit Renewed
Active Permit:	Y
Child Record Id:	DEH2016-HCHEM-0120960
Trade Secret:	N
Hazardous Material Type:	Pure
Last Updated:	2017-01-20T00:00:00.000
Chemical Name:	OXYGEN
Common Name:	OXYGEN
Case Number:	7782-44-7

Record ID:	DEH2002-HUPFP-102535
Permit Status:	Permit Renewed
Active Permit:	Y
Child Record Id:	DEH2016-HCHEM-0120961
Trade Secret:	N
Hazardous Material Type:	Pure
Last Updated:	2017-01-20T00:00:00.000
Chemical Name:	Dielectric Oil
Common Name:	Mineral Oil
Case Number:	8012-95-1

Record ID:	DEH2002-HUPFP-102535
Permit Status:	Permit Renewed

U C S D MAIN CAMPUS/MAYER HALL BLDG (Continued) **S102439541**

Active Permit:	Y
Child Record Id:	DEH2016-HCHEM-0120962
Trade Secret:	N
Hazardous Material Type:	Pure
Last Updated:	2017-01-20T00:00:00.000
Chemical Name:	ACETYLENE
Common Name:	ACETYLENE
Case Number:	74-86-2
Record ID:	DEH2002-HUPFP-102535
Permit Status:	Permit Renewed
Active Permit:	Y
Child Record Id:	DEH2016-HCHEM-0120963
Trade Secret:	N
Hazardous Material Type:	Pure
Last Updated:	2017-01-20T00:00:00.000
Chemical Name:	ARGON
Common Name:	ARGON
Case Number:	7440-37-1
Record ID:	DEH2002-HUPFP-102535
Permit Status:	Permit Renewed
Active Permit:	Y
Child Record Id:	DEH2016-HCHEM-0120964
Trade Secret:	N
Hazardous Material Type:	Pure
Last Updated:	2017-01-20T00:00:00.000
Chemical Name:	CARBON DIOXIDE
Common Name:	CARBON DIOXIDE
Case Number:	124-38-9
Record ID:	DEH2002-HUPFP-102535
Permit Status:	Permit Renewed
Active Permit:	Y
Child Record Id:	DEH2016-HCHEM-0120965
Trade Secret:	N
Hazardous Material Type:	Pure
Last Updated:	2017-01-20T00:00:00.000
Chemical Name:	DIESEL
Common Name:	DIESEL
Case Number:	68334-30-5
Record ID:	DEH2002-HUPFP-102535
Permit Status:	Permit Renewed
Active Permit:	Y
Child Record Id:	DEH2016-HCHEM-0120966
Trade Secret:	N
Hazardous Material Type:	Pure
Last Updated:	2017-01-20T00:00:00.000
Chemical Name:	HELIUM
Common Name:	HELIUM
Case Number:	7440-59-7
Record ID:	DEH2002-HUPFP-102535
Permit Status:	Permit Renewed
Active Permit:	Y
Child Record Id:	DEH2016-HCHEM-0120967

U C S D MAIN CAMPUS/MAYER HALL BLDG (Continued) **S102439541**

Trade Secret:	N
Hazardous Material Type:	Pure
Last Updated:	2017-01-20T00:00:00.000
Chemical Name:	NITROGEN
Common Name:	NITROGEN
Case Number:	7727-37-9
Record ID:	DEH2002-HUPFP-102535
Permit Status:	Permit Renewed
Active Permit:	Y
Child Record Id:	DEH2016-HCHEM-0120968
Trade Secret:	N
Hazardous Material Type:	Pure
Last Updated:	2017-01-20T00:00:00.000
Chemical Name:	OIL
Common Name:	OIL
Case Number:	8012-95-1
Record ID:	DEH2002-HUPFP-102535
Permit Status:	Permit Renewed
Active Permit:	Y
Child Record Id:	DEH2016-HCHEM-0120969
Trade Secret:	N
Hazardous Material Type:	Pure
Last Updated:	2017-01-20T00:00:00.000
Chemical Name:	OXYGEN
Common Name:	OXYGEN
Case Number:	7782-44-7
Record ID:	DEH2002-HUPFP-102535
Permit Status:	Permit Renewed
Active Permit:	Y
Child Record Id:	DEH2016-HCHEM-0120970
Trade Secret:	N
Hazardous Material Type:	Pure
Last Updated:	2017-01-20T00:00:00.000
Chemical Name:	Dielectric Oil
Common Name:	Mineral Oil
Case Number:	8012-95-1
Record ID:	DEH2002-HUPFP-102535
Permit Status:	Permit Renewed
Active Permit:	Y
Child Record Id:	DEH2016-HCHEM-0120971
Trade Secret:	N
Hazardous Material Type:	Pure
Last Updated:	2017-01-20T00:00:00.000
Chemical Name:	Hydraulic Oil
Common Name:	Hydraulic Oil
Case Number:	8012-95-1
Record ID:	DEH2002-HUPFP-102535
Permit Status:	Permit Renewed
Active Permit:	Y
Child Record Id:	DEH2016-HCHEM-0120972
Trade Secret:	N
Hazardous Material Type:	Pure

U C S D MAIN CAMPUS/MAYER HALL BLDG (Continued) **S102439541**

Last Updated: 2017-01-20T00:00:00.000
Chemical Name: Dielectric Oil
Common Name: Mineral Oil
Case Number: 8012-95-1

Record ID: DEH2002-HUPFP-102535
Permit Status: Permit Renewed
Active Permit: Y
Child Record Id: DEH2016-HCHEM-0120973
Trade Secret: N
Hazardous Material Type: Pure
Last Updated: 2017-01-20T00:00:00.000
Chemical Name: NITROGEN
Common Name: NITROGEN
Case Number: 7727-37-9

Record ID: DEH2002-HUPFP-102535
Permit Status: Permit Renewed
Active Permit: Y
Child Record Id: DEH2016-HCHEM-0120974
Trade Secret: N
Hazardous Material Type: Pure
Last Updated: 2017-01-20T00:00:00.000
Chemical Name: OIL
Common Name: OIL
Case Number: 8012-95-1

Record ID: DEH2002-HUPFP-102535
Permit Status: Permit Renewed
Active Permit: Y
Child Record Id: DEH2016-HCHEM-0120975
Trade Secret: N
Hazardous Material Type: Pure
Last Updated: 2017-01-20T00:00:00.000
Chemical Name: OIL
Common Name: OIL
Case Number: 8012-95-1

Record ID: DEH2002-HUPFP-102535
Permit Status: Permit Renewed
Active Permit: Y
Child Record Id: DEH2016-HCHEM-0120976
Trade Secret: N
Hazardous Material Type: Pure
Last Updated: 2017-01-20T00:00:00.000
Chemical Name: Dielectric Oil
Common Name: Mineral Oil
Case Number: 8012-95-1

Record ID: DEH2002-HUPFP-102535
Permit Status: Permit Renewed
Active Permit: Y
Child Record Id: DEH2016-HCHEM-0120977
Trade Secret: N
Hazardous Material Type: Pure
Last Updated: 2017-01-20T00:00:00.000
Chemical Name: OIL

U C S D MAIN CAMPUS/MAYER HALL BLDG (Continued) **S102439541**

Common Name: OIL
Case Number: 8012-95-1

Record ID: DEH2002-HUPFP-102535
Permit Status: Permit Renewed
Active Permit: Y
Child Record Id: DEH2016-HCHEM-0120978
Trade Secret: N
Hazardous Material Type: Pure
Last Updated: 2017-01-20T00:00:00.000
Chemical Name: Hydraulic Oil
Common Name: Hydraulic Oil
Case Number: 8012-95-1

Record ID: DEH2002-HUPFP-102535
Permit Status: Permit Renewed
Active Permit: Y
Child Record Id: DEH2016-HCHEM-0120979
Trade Secret: N
Hazardous Material Type: Pure
Last Updated: 2017-01-20T00:00:00.000
Chemical Name: Dielectric Oil
Common Name: Mineral Oil
Case Number: 8012-95-1

Record ID: DEH2002-HUPFP-102535
Permit Status: Permit Renewed
Active Permit: Y
Child Record Id: DEH2016-HCHEM-0120980
Trade Secret: N
Hazardous Material Type: Pure
Last Updated: 2017-01-20T00:00:00.000
Chemical Name: Hydraulic Oil
Common Name: Hydraulic Oil
Case Number: 8012-95-1

Record ID: DEH2002-HUPFP-102535
Permit Status: Permit Renewed
Active Permit: Y
Child Record Id: DEH2016-HCHEM-0120981
Trade Secret: N
Hazardous Material Type: Pure
Last Updated: 2017-01-20T00:00:00.000
Chemical Name: Dielectric Oil
Common Name: Mineral Oil
Case Number: 8012-95-1

Record ID: DEH2002-HUPFP-102535
Permit Status: Permit Renewed
Active Permit: Y
Child Record Id: DEH2016-HCHEM-0120982
Trade Secret: N
Hazardous Material Type: Pure
Last Updated: 2017-01-20T00:00:00.000
Chemical Name: OIL
Common Name: OIL
Case Number: 8012-95-1

U C S D MAIN CAMPUS/MAYER HALL BLDG (Continued) **S102439541**

Record ID:	DEH2002-HUPFP-102535
Permit Status:	Permit Renewed
Active Permit:	Y
Child Record Id:	DEH2016-HCHEM-0120983
Trade Secret:	N
Hazardous Material Type:	Pure
Last Updated:	2017-01-20T00:00:00.000
Chemical Name:	Dielectric Oil
Common Name:	Mineral Oil
Case Number:	8012-95-1

Record ID:	DEH2002-HUPFP-102535
Permit Status:	Permit Renewed
Active Permit:	Y
Child Record Id:	DEH2016-HCHEM-0120984
Trade Secret:	N
Hazardous Material Type:	Pure
Last Updated:	2017-01-20T00:00:00.000
Chemical Name:	AIR COMPRESSED
Common Name:	AIR COMPRESSED
Case Number:	132259-10-0

Record ID:	DEH2002-HUPFP-102535
Permit Status:	Permit Renewed
Active Permit:	Y
Child Record Id:	DEH2016-HCHEM-0120985
Trade Secret:	N
Hazardous Material Type:	Pure
Last Updated:	2017-01-20T00:00:00.000
Chemical Name:	CARBON DIOXIDE
Common Name:	CARBON DIOXIDE
Case Number:	124-38-9

Record ID:	DEH2002-HUPFP-102535
Permit Status:	Permit Renewed
Active Permit:	Y
Child Record Id:	DEH2016-HCHEM-0120986
Trade Secret:	N
Hazardous Material Type:	Mixture
Last Updated:	2017-01-20T00:00:00.000
Chemical Name:	CARBON DIOXIDE @ 0-20%; OXYGEN @ 0-21%; BALANCE NITROGEN
Common Name:	CARBON DIOXIDE @ 0-20%; OXYGEN @ 0-21%; BALANCE NITROGEN
Case Number:	Not reported

Record ID:	DEH2002-HUPFP-102535
Permit Status:	Permit Renewed
Active Permit:	Y
Child Record Id:	DEH2016-HCHEM-0120987
Trade Secret:	N
Hazardous Material Type:	Pure
Last Updated:	2017-01-20T00:00:00.000
Chemical Name:	HELIUM
Common Name:	HELIUM
Case Number:	7440-59-7

Record ID:	DEH2002-HUPFP-102535
Permit Status:	Permit Renewed

U C S D MAIN CAMPUS/MAYER HALL BLDG (Continued) **S102439541**

Active Permit: Y
Child Record Id: DEH2016-HCHEM-0120988
Trade Secret: N
Hazardous Material Type: Pure
Last Updated: 2017-01-20T00:00:00.000
Chemical Name: Dielectric Oil
Common Name: Mineral Oil
Case Number: 8012-95-1

Record ID: DEH2002-HUPFP-102535
Permit Status: Permit Renewed
Active Permit: Y
Child Record Id: DEH2016-HCHEM-0120989
Trade Secret: N
Hazardous Material Type: Pure
Last Updated: 2017-01-20T00:00:00.000
Chemical Name: NITROGEN
Common Name: NITROGEN
Case Number: 7727-37-9

Record ID: DEH2002-HUPFP-102535
Permit Status: Permit Renewed
Active Permit: Y
Child Record Id: DEH2016-HCHEM-0120990
Trade Secret: N
Hazardous Material Type: Pure
Last Updated: 2017-01-20T00:00:00.000
Chemical Name: AIR COMPRESSED
Common Name: AIR COMPRESSED
Case Number: 132259-10-0

Record ID: DEH2002-HUPFP-102535
Permit Status: Permit Renewed
Active Permit: Y
Child Record Id: DEH2016-HCHEM-0120991
Trade Secret: N
Hazardous Material Type: Pure
Last Updated: 2017-01-20T00:00:00.000
Chemical Name: Hydraulic Oil
Common Name: Hydraulic Oil
Case Number: 8012-95-1

Record ID: DEH2002-HUPFP-102535
Permit Status: Permit Renewed
Active Permit: Y
Child Record Id: DEH2016-HCHEM-0120992
Trade Secret: N
Hazardous Material Type: Pure
Last Updated: 2017-01-20T00:00:00.000
Chemical Name: NITROGEN
Common Name: NITROGEN
Case Number: 7727-37-9

Record ID: DEH2002-HUPFP-102535
Permit Status: Permit Renewed
Active Permit: Y
Child Record Id: DEH2016-HCHEM-0120993

U C S D MAIN CAMPUS/MAYER HALL BLDG (Continued) **S102439541**

Trade Secret: N
Hazardous Material Type: Pure
Last Updated: 2017-01-20T00:00:00.000
Chemical Name: OIL
Common Name: OIL
Case Number: 8012-95-1

Record ID: DEH2002-HUPFP-102535
Permit Status: Permit Renewed
Active Permit: Y
Child Record Id: DEH2016-HCHEM-0120994
Trade Secret: N
Hazardous Material Type: Pure
Last Updated: 2017-01-20T00:00:00.000
Chemical Name: SODIUM HYPOCHLORITE
Common Name: SODIUM HYPOCHLORITE
Case Number: 7681-52-9

Record ID: DEH2002-HUPFP-102535
Permit Status: Permit Renewed
Active Permit: Y
Child Record Id: DEH2016-HCHEM-0120995
Trade Secret: N
Hazardous Material Type: Pure
Last Updated: 2017-01-20T00:00:00.000
Chemical Name: Hydraulic Oil
Common Name: Hydraulic Oil
Case Number: 8012-95-1

Record ID: DEH2002-HUPFP-102535
Permit Status: Permit Renewed
Active Permit: Y
Child Record Id: DEH2016-HCHEM-0120996
Trade Secret: N
Hazardous Material Type: Mixture
Last Updated: 2017-01-20T00:00:00.000
Chemical Name: LITHIUM BATTERY
Common Name: LITHIUM BATTERY
Case Number: Not reported

Record ID: DEH2002-HUPFP-102535
Permit Status: Permit Renewed
Active Permit: Y
Child Record Id: DEH2016-HCHEM-0120997
Trade Secret: N
Hazardous Material Type: Pure
Last Updated: 2017-01-20T00:00:00.000
Chemical Name: NITROGEN
Common Name: NITROGEN
Case Number: 7727-37-9

Record ID: DEH2002-HUPFP-102535
Permit Status: Permit Renewed
Active Permit: Y
Child Record Id: DEH2016-HCHEM-0120998
Trade Secret: N
Hazardous Material Type: Pure

U C S D MAIN CAMPUS/MAYER HALL BLDG (Continued) **S102439541**

Last Updated:	2017-01-20T00:00:00.000
Chemical Name:	Hydraulic Oil
Common Name:	Hydraulic Oil
Case Number:	8012-95-1
Record ID:	DEH2002-HUPFP-102535
Permit Status:	Permit Renewed
Active Permit:	Y
Child Record Id:	DEH2016-HCHEM-0120999
Trade Secret:	N
Hazardous Material Type:	Pure
Last Updated:	2017-01-20T00:00:00.000
Chemical Name:	Dielectric Oil
Common Name:	Mineral Oil
Case Number:	8012-95-1
Record ID:	DEH2002-HUPFP-102535
Permit Status:	Permit Renewed
Active Permit:	Y
Child Record Id:	DEH2016-HCHEM-0121000
Trade Secret:	N
Hazardous Material Type:	Pure
Last Updated:	2017-01-20T00:00:00.000
Chemical Name:	2-PROPANOL
Common Name:	2-PROPANOL
Case Number:	67-63-0
Record ID:	DEH2002-HUPFP-102535
Permit Status:	Permit Renewed
Active Permit:	Y
Child Record Id:	DEH2016-HCHEM-0121001
Trade Secret:	N
Hazardous Material Type:	Mixture
Last Updated:	2017-01-20T00:00:00.000
Chemical Name:	50% CARBON DIOXIDE, 50% NITROGEN
Common Name:	50% CARBON DIOXIDE, 50% NITROGEN
Case Number:	Not reported
Record ID:	DEH2002-HUPFP-102535
Permit Status:	Permit Renewed
Active Permit:	Y
Child Record Id:	DEH2016-HCHEM-0121002
Trade Secret:	N
Hazardous Material Type:	Mixture
Last Updated:	2017-01-20T00:00:00.000
Chemical Name:	AC 200
Common Name:	AC 200
Case Number:	Not reported
Record ID:	DEH2002-HUPFP-102535
Permit Status:	Permit Renewed
Active Permit:	Y
Child Record Id:	DEH2016-HCHEM-0121003
Trade Secret:	N
Hazardous Material Type:	Pure
Last Updated:	2017-01-20T00:00:00.000
Chemical Name:	AIR COMPRESSED

U C S D MAIN CAMPUS/MAYER HALL BLDG (Continued) **S102439541**

Common Name: AIR COMPRESSED
Case Number: 132259-10-0

Record ID: DEH2002-HUPFP-102535
Permit Status: Permit Renewed
Active Permit: Y
Child Record Id: DEH2016-HCHEM-0121004
Trade Secret: N
Hazardous Material Type: Pure
Last Updated: 2017-01-20T00:00:00.000
Chemical Name: ARGON
Common Name: ARGON
Case Number: 7440-37-1

Record ID: DEH2002-HUPFP-102535
Permit Status: Permit Renewed
Active Permit: Y
Child Record Id: DEH2016-HCHEM-0121005
Trade Secret: N
Hazardous Material Type: Pure
Last Updated: 2017-01-20T00:00:00.000
Chemical Name: CARBON DIOXIDE
Common Name: CARBON DIOXIDE
Case Number: 124-38-9

Record ID: DEH2002-HUPFP-102535
Permit Status: Permit Renewed
Active Permit: Y
Child Record Id: DEH2016-HCHEM-0121006
Trade Secret: N
Hazardous Material Type: Mixture
Last Updated: 2017-01-20T00:00:00.000
Chemical Name: CARBON DIOXIDE @ 0-77%; NITROGEN @ 0-77%, BALANCE OXYGEN
Common Name: CARBON DIOXIDE @ 0-77%; NITROGEN @ 0-77%, BALANCE OXYGEN
Case Number: Not reported

Record ID: DEH2002-HUPFP-102535
Permit Status: Permit Renewed
Active Permit: Y
Child Record Id: DEH2016-HCHEM-0121007
Trade Secret: N
Hazardous Material Type: Pure
Last Updated: 2017-01-20T00:00:00.000
Chemical Name: ETHYL ALCOHOL
Common Name: ETHYL ALCOHOL
Case Number: 64-17-5

Record ID: DEH2002-HUPFP-102535
Permit Status: Permit Renewed
Active Permit: Y
Child Record Id: DEH2016-HCHEM-0121449
Trade Secret: N
Hazardous Material Type: Pure
Last Updated: 2017-01-20T00:00:00.000
Chemical Name: NITROGEN
Common Name: NITROGEN
Case Number: 7727-37-9

U C S D MAIN CAMPUS/MAYER HALL BLDG (Continued) **S102439541**

Record ID:	DEH2002-HUPFP-102535
Permit Status:	Permit Renewed
Active Permit:	Y
Child Record Id:	DEH2016-HCHEM-0121450
Trade Secret:	N
Hazardous Material Type:	Pure
Last Updated:	2017-01-20T00:00:00.000
Chemical Name:	OXYGEN
Common Name:	OXYGEN
Case Number:	7782-44-7

Record ID:	DEH2002-HUPFP-102535
Permit Status:	Permit Renewed
Active Permit:	Y
Child Record Id:	DEH2016-HCHEM-0121451
Trade Secret:	N
Hazardous Material Type:	Mixture
Last Updated:	2017-01-20T00:00:00.000
Chemical Name:	OXYGEN @ 23.5% TO 50%; BALANCE NITROGEN
Common Name:	OXYGEN @ 23.5% TO 50%; BALANCE NITROGEN
Case Number:	Not reported

Record ID:	DEH2002-HUPFP-102535
Permit Status:	Permit Renewed
Active Permit:	Y
Child Record Id:	DEH2016-HCHEM-0121452
Trade Secret:	N
Hazardous Material Type:	Pure
Last Updated:	2017-01-20T00:00:00.000
Chemical Name:	Dielectric Oil
Common Name:	Mineral Oil
Case Number:	8012-95-1

Record ID:	DEH2002-HUPFP-102535
Permit Status:	Permit Renewed
Active Permit:	Y
Child Record Id:	DEH2016-HCHEM-0121453
Trade Secret:	N
Hazardous Material Type:	Pure
Last Updated:	2017-01-20T00:00:00.000
Chemical Name:	Dielectric Oil
Common Name:	Mineral Oil
Case Number:	8012-95-1

Record ID:	DEH2002-HUPFP-102535
Permit Status:	Permit Renewed
Active Permit:	Y
Child Record Id:	DEH2016-HCHEM-0121454
Trade Secret:	N
Hazardous Material Type:	Pure
Last Updated:	2017-01-20T00:00:00.000
Chemical Name:	Hydraulic Oil
Common Name:	Hydraulic Oil
Case Number:	8012-95-1

Record ID:	DEH2002-HUPFP-102535
Permit Status:	Permit Renewed

U C S D MAIN CAMPUS/MAYER HALL BLDG (Continued) **S102439541**

Active Permit: Y
Child Record Id: DEH2016-HCHEM-0121455
Trade Secret: N
Hazardous Material Type: Pure
Last Updated: 2017-01-20T00:00:00.000
Chemical Name: Dielectric Oil
Common Name: Mineral Oil
Case Number: 8012-95-1

Record ID: DEH2002-HUPFP-102535
Permit Status: Permit Renewed
Active Permit: Y
Child Record Id: DEH2016-HCHEM-0121456
Trade Secret: N
Hazardous Material Type: Pure
Last Updated: 2017-01-20T00:00:00.000
Chemical Name: Hydraulic Oil
Common Name: Hydraulic Oil
Case Number: 8012-95-1

Record ID: DEH2002-HUPFP-102535
Permit Status: Permit Renewed
Active Permit: Y
Child Record Id: DEH2016-HCHEM-0121457
Trade Secret: N
Hazardous Material Type: Pure
Last Updated: 2017-01-20T00:00:00.000
Chemical Name: Dielectric Oil
Common Name: Mineral Oil
Case Number: 8012-95-1

Record ID: DEH2002-HUPFP-102535
Permit Status: Permit Renewed
Active Permit: Y
Child Record Id: DEH2016-HCHEM-0121458
Trade Secret: N
Hazardous Material Type: Pure
Last Updated: 2017-01-20T00:00:00.000
Chemical Name: Hydraulic Oil
Common Name: Hydraulic Oil
Case Number: 8012-95-1

Record ID: DEH2002-HUPFP-102535
Permit Status: Permit Renewed
Active Permit: Y
Child Record Id: DEH2016-HCHEM-0121459
Trade Secret: N
Hazardous Material Type: Pure
Last Updated: 2017-01-20T00:00:00.000
Chemical Name: Dielectric Oil
Common Name: Mineral Oil
Case Number: 8012-95-1

Record ID: DEH2002-HUPFP-102535
Permit Status: Permit Renewed
Active Permit: Y
Child Record Id: DEH2016-HCHEM-0121460

U C S D MAIN CAMPUS/MAYER HALL BLDG (Continued) **S102439541**

Trade Secret: N
Hazardous Material Type: Pure
Last Updated: 2017-01-20T00:00:00.000
Chemical Name: Dielectric Oil
Common Name: Mineral Oil
Case Number: 8012-95-1

Record ID: DEH2002-HUPFP-102535
Permit Status: Permit Renewed
Active Permit: Y
Child Record Id: DEH2016-HCHEM-0121462
Trade Secret: N
Hazardous Material Type: Pure
Last Updated: 2017-01-20T00:00:00.000
Chemical Name: Hydraulic Oil
Common Name: Hydraulic Oil
Case Number: 8012-95-1

Record ID: DEH2002-HUPFP-102535
Permit Status: Permit Renewed
Active Permit: Y
Child Record Id: DEH2016-HCHEM-0121463
Trade Secret: N
Hazardous Material Type: Mixture
Last Updated: 2017-01-20T00:00:00.000
Chemical Name: 95% OXYGEN, 5% CARBON DIOXIDE
Common Name: 95% OXYGEN, 5% CARBON DIOXIDE
Case Number: Not reported

Record ID: DEH2002-HUPFP-102535
Permit Status: Permit Renewed
Active Permit: Y
Child Record Id: DEH2016-HCHEM-0121464
Trade Secret: N
Hazardous Material Type: Pure
Last Updated: 2017-01-20T00:00:00.000
Chemical Name: ACETYLENE
Common Name: ACETYLENE
Case Number: 74-86-2

Record ID: DEH2002-HUPFP-102535
Permit Status: Permit Renewed
Active Permit: Y
Child Record Id: DEH2016-HCHEM-0121465
Trade Secret: N
Hazardous Material Type: Pure
Last Updated: 2017-01-20T00:00:00.000
Chemical Name: ARGON
Common Name: ARGON
Case Number: 7440-37-1

Record ID: DEH2002-HUPFP-102535
Permit Status: Permit Renewed
Active Permit: Y
Child Record Id: DEH2016-HCHEM-0121466
Trade Secret: N
Hazardous Material Type: Pure

U C S D MAIN CAMPUS/MAYER HALL BLDG (Continued) **S102439541**

Last Updated: 2017-01-20T00:00:00.000
Chemical Name: CARBON DIOXIDE
Common Name: CARBON DIOXIDE
Case Number: 124-38-9

Record ID: DEH2002-HUPFP-102535
Permit Status: Permit Renewed
Active Permit: Y
Child Record Id: DEH2016-HCHEM-0121467
Trade Secret: N
Hazardous Material Type: Pure
Last Updated: 2017-01-20T00:00:00.000
Chemical Name: ETHYL ALCOHOL
Common Name: ETHYL ALCOHOL
Case Number: 64-17-5

Record ID: DEH2002-HUPFP-102535
Permit Status: Permit Renewed
Active Permit: Y
Child Record Id: DEH2016-HCHEM-0121468
Trade Secret: N
Hazardous Material Type: Pure
Last Updated: 2017-01-20T00:00:00.000
Chemical Name: HELIUM
Common Name: HELIUM
Case Number: 7440-59-7

Record ID: DEH2002-HUPFP-102535
Permit Status: Permit Renewed
Active Permit: Y
Child Record Id: DEH2016-HCHEM-0121469
Trade Secret: N
Hazardous Material Type: Pure
Last Updated: 2017-01-20T00:00:00.000
Chemical Name: Hydraulic Oil
Common Name: Hydraulic Oil
Case Number: 8012-95-1

Record ID: DEH2002-HUPFP-102535
Permit Status: Permit Renewed
Active Permit: Y
Child Record Id: DEH2016-HCHEM-0121470
Trade Secret: N
Hazardous Material Type: Pure
Last Updated: 2017-01-20T00:00:00.000
Chemical Name: HYDROGEN
Common Name: HYDROGEN
Case Number: 1333-74-0

Record ID: DEH2002-HUPFP-102535
Permit Status: Permit Renewed
Active Permit: Y
Child Record Id: DEH2016-HCHEM-0121471
Trade Secret: N
Hazardous Material Type: Pure
Last Updated: 2017-01-20T00:00:00.000
Chemical Name: HYDROGEN CHLORIDE

U C S D MAIN CAMPUS/MAYER HALL BLDG (Continued) **S102439541**

Common Name: HYDROGEN CHLORIDE
Case Number: 7647-01-0

Record ID: DEH2002-HUPFP-102535
Permit Status: Permit Renewed
Active Permit: Y
Child Record Id: DEH2016-HCHEM-0121472
Trade Secret: N
Hazardous Material Type: Pure
Last Updated: 2017-01-20T00:00:00.000
Chemical Name: HYDROGEN CHLORIDE
Common Name: HYDROGEN CHLORIDE
Case Number: 7647-01-0

Record ID: DEH2002-HUPFP-102535
Permit Status: Permit Renewed
Active Permit: Y
Child Record Id: DEH2016-HCHEM-0121473
Trade Secret: N
Hazardous Material Type: Pure
Last Updated: 2017-01-20T00:00:00.000
Chemical Name: METHYL ALCOHOL
Common Name: METHYL ALCOHOL
Case Number: 67-56-1

Record ID: DEH2002-HUPFP-102535
Permit Status: Permit Renewed
Active Permit: Y
Child Record Id: DEH2016-HCHEM-0121474
Trade Secret: N
Hazardous Material Type: Pure
Last Updated: 2017-01-20T00:00:00.000
Chemical Name: NITROGEN
Common Name: NITROGEN
Case Number: 7727-37-9

Record ID: DEH2002-HUPFP-102535
Permit Status: Permit Renewed
Active Permit: Y
Child Record Id: DEH2016-HCHEM-0121475
Trade Secret: N
Hazardous Material Type: Pure
Last Updated: 2017-01-20T00:00:00.000
Chemical Name: NITROGEN
Common Name: NITROGEN
Case Number: 7727-37-9

Record ID: DEH2002-HUPFP-102535
Permit Status: Permit Renewed
Active Permit: Y
Child Record Id: DEH2016-HCHEM-0121476
Trade Secret: N
Hazardous Material Type: Pure
Last Updated: 2017-01-20T00:00:00.000
Chemical Name: OIL
Common Name: OIL
Case Number: 8012-95-1

U C S D MAIN CAMPUS/MAYER HALL BLDG (Continued) **S102439541**

Record ID:	DEH2002-HUPFP-102535
Permit Status:	Permit Renewed
Active Permit:	Y
Child Record Id:	DEH2016-HCHEM-0121477
Trade Secret:	N
Hazardous Material Type:	Pure
Last Updated:	2017-01-20T00:00:00.000
Chemical Name:	OXYGEN
Common Name:	OXYGEN
Case Number:	7782-44-7

Record ID:	DEH2002-HUPFP-102535
Permit Status:	Permit Renewed
Active Permit:	Y
Child Record Id:	DEH2016-HCHEM-0121478
Trade Secret:	N
Hazardous Material Type:	Pure
Last Updated:	2017-01-20T00:00:00.000
Chemical Name:	SODIUM HYDROXIDE
Common Name:	SODIUM HYDROXIDE
Case Number:	1310-73-2

Record ID:	DEH2002-HUPFP-102535
Permit Status:	Permit Renewed
Active Permit:	Y
Child Record Id:	DEH2016-HCHEM-0121479
Trade Secret:	N
Hazardous Material Type:	Pure
Last Updated:	2017-01-20T00:00:00.000
Chemical Name:	SULFURIC ACID
Common Name:	SULFURIC ACID
Case Number:	7664-93-9

Record ID:	DEH2002-HUPFP-102535
Permit Status:	Permit Renewed
Active Permit:	Y
Child Record Id:	DEH2016-HWAST-0101530
Trade Secret:	N
Hazardous Material Type:	Not reported
Last Updated:	2017-01-20T00:00:00.000
Chemical Name:	UN3291 Regulated Medical Waste, N.O.S.
Common Name:	INFECTIOUS WASTE, PATHOLOGICAL
Case Number:	Not reported

Record ID:	DEH2002-HUPFP-102535
Permit Status:	Permit Renewed
Active Permit:	Y
Child Record Id:	DEH2016-HWAST-0101531
Trade Secret:	N
Hazardous Material Type:	Not reported
Last Updated:	2017-01-20T00:00:00.000
Chemical Name:	WASTE 901 INFECTIOUS WASTE, GENERAL
Common Name:	WASTE 901 INFECTIOUS WASTE, GENERAL
Case Number:	Not reported

Record ID:	DEH2002-HUPFP-102535
Permit Status:	Permit Renewed

U C S D MAIN CAMPUS/MAYER HALL BLDG (Continued) **S102439541**

Active Permit: Y
Child Record Id: DEH2016-HWAST-0101532
Trade Secret: N
Hazardous Material Type: Not reported
Last Updated: 2017-01-20T00:00:00.000
Chemical Name: WASTE 902 INFECTIOUS WASTE, SHARPS
Common Name: WASTE 902 INFECTIOUS WASTE, SHARPS
Case Number: Not reported

Record ID: DEH2002-HUPFP-102535
Permit Status: Permit Renewed
Active Permit: Y
Child Record Id: DEH2016-HWAST-0101533
Trade Secret: N
Hazardous Material Type: Not reported
Last Updated: 2017-01-20T00:00:00.000
Chemical Name: WASTE INORGANIC BASIC SOLUTIONS
Common Name: Waste Alkaline solution without metals (pH > 12.5)
Case Number: Not reported

Record ID: DEH2002-HUPFP-102535
Permit Status: Permit Renewed
Active Permit: Y
Child Record Id: DEH2016-HWAST-0101534
Trade Secret: N
Hazardous Material Type: Not reported
Last Updated: 2017-01-20T00:00:00.000
Chemical Name: WASTE AQUEOUS SOLUTIONS WITH ORGANICS
Common Name: Waste Aqueous solution with 10% or more total organic residues
Case Number: Not reported

Record ID: DEH2002-HUPFP-102535
Permit Status: Permit Renewed
Active Permit: Y
Child Record Id: DEH2016-HWAST-0101535
Trade Secret: N
Hazardous Material Type: Not reported
Last Updated: 2017-01-20T00:00:00.000
Chemical Name: Waste Asbestos Containing Material
Common Name: Waste Asbestos Containing Material
Case Number: Not reported

Record ID: DEH2002-HUPFP-102535
Permit Status: Permit Renewed
Active Permit: Y
Child Record Id: DEH2016-HWAST-0101536
Trade Secret: N
Hazardous Material Type: Not reported
Last Updated: 2017-01-20T00:00:00.000
Chemical Name: Waste Chemotherapy
Common Name: Waste Chemotherapy
Case Number: Not reported

Record ID: DEH2002-HUPFP-102535
Permit Status: Permit Renewed
Active Permit: Y
Child Record Id: DEH2016-HWAST-0101537

U C S D MAIN CAMPUS/MAYER HALL BLDG (Continued) **S102439541**

Trade Secret: N
Hazardous Material Type: Not reported
Last Updated: 2017-01-20T00:00:00.000
Chemical Name: Non-RCRA Hazardous Waste Solids
Common Name: Waste Contaminated Soil from Site Cleanups
Case Number: Not reported

Record ID: DEH2002-HUPFP-102535
Permit Status: Permit Renewed
Active Permit: Y
Child Record Id: DEH2016-HWAST-0101538
Trade Secret: N
Hazardous Material Type: Not reported
Last Updated: 2017-01-20T00:00:00.000
Chemical Name: WASTE AQUEOUS SOLUTIONS WITH ORGANICS
Common Name: Waste Detergent and Soap
Case Number: Not reported

Record ID: DEH2002-HUPFP-102535
Permit Status: Permit Renewed
Active Permit: Y
Child Record Id: DEH2016-HWAST-0101539
Trade Secret: N
Hazardous Material Type: Not reported
Last Updated: 2017-01-20T00:00:00.000
Chemical Name: Waste Halogenated Solvents
Common Name: Waste Halogenated Solvents (chloroform, methyl chloride, perchloroethylene, etc.)
Case Number: Not reported

Record ID: DEH2002-HUPFP-102535
Permit Status: Permit Renewed
Active Permit: Y
Child Record Id: DEH2016-HWAST-0101540
Trade Secret: N
Hazardous Material Type: Not reported
Last Updated: 2017-01-20T00:00:00.000
Chemical Name: UN3291 Regulated Medical Waste, N.O.S.
Common Name: WASTE INFECTIOUS, PATHOLOGICAL
Case Number: Not reported

Record ID: DEH2002-HUPFP-102535
Permit Status: Permit Renewed
Active Permit: Y
Child Record Id: DEH2016-HWAST-0101541
Trade Secret: N
Hazardous Material Type: Not reported
Last Updated: 2017-01-20T00:00:00.000
Chemical Name: Laboratory Waste Chemicals
Common Name: Waste Lab Pack Acids and Acid Compatibles for Incineration
Case Number: Not reported

Record ID: DEH2002-HUPFP-102535
Permit Status: Permit Renewed
Active Permit: Y
Child Record Id: DEH2016-HWAST-0101542
Trade Secret: N
Hazardous Material Type: Not reported

U C S D MAIN CAMPUS/MAYER HALL BLDG (Continued) **S102439541**

Last Updated: 2017-01-20T00:00:00.000
Chemical Name: WASTE LAB PACK AEROSOLS FOR INCINERATION
Common Name: Waste Lab Pack Aerosols for Incineration
Case Number: Not reported

Record ID: DEH2002-HUPFP-102535
Permit Status: Permit Renewed
Active Permit: Y
Child Record Id: DEH2016-HWAST-0101543
Trade Secret: N
Hazardous Material Type: Not reported
Last Updated: 2017-01-20T00:00:00.000
Chemical Name: Laboratory Waste Chemicals
Common Name: Waste Lab Pack Basic and Basic Compatibles for Incineration
Case Number: Not reported

Record ID: DEH2002-HUPFP-102535
Permit Status: Permit Renewed
Active Permit: Y
Child Record Id: DEH2016-HWAST-0101544
Trade Secret: N
Hazardous Material Type: Not reported
Last Updated: 2017-01-20T00:00:00.000
Chemical Name: Laboratory Waste Chemicals
Common Name: Waste Lab Pack Chemicals for Incineration
Case Number: Not reported

Record ID: DEH2002-HUPFP-102535
Permit Status: Permit Renewed
Active Permit: Y
Child Record Id: DEH2016-HWAST-0101545
Trade Secret: N
Hazardous Material Type: Not reported
Last Updated: 2017-01-20T00:00:00.000
Chemical Name: Laboratory Waste Chemicals
Common Name: Waste Lab Pack Organic for Incineration
Case Number: Not reported

Record ID: DEH2002-HUPFP-102535
Permit Status: Permit Renewed
Active Permit: Y
Child Record Id: DEH2016-HWAST-0101546
Trade Secret: N
Hazardous Material Type: Not reported
Last Updated: 2017-01-20T00:00:00.000
Chemical Name: Laboratory Waste Chemicals
Common Name: Waste Lab Pack Oxidizers for Incineration
Case Number: Not reported

Record ID: DEH2002-HUPFP-102535
Permit Status: Permit Renewed
Active Permit: Y
Child Record Id: DEH2016-HWAST-0101547
Trade Secret: N
Hazardous Material Type: Not reported
Last Updated: 2017-01-20T00:00:00.000
Chemical Name: Laboratory Waste Chemicals

U C S D MAIN CAMPUS/MAYER HALL BLDG (Continued) **S102439541**

Common Name: Waste Lab Pack Reactive Acid and Acid Compatibles for Incineration
Case Number: Not reported

Record ID: DEH2002-HUPFP-102535
Permit Status: Permit Renewed
Active Permit: Y
Child Record Id: DEH2016-HWAST-0101548
Trade Secret: N
Hazardous Material Type: Not reported
Last Updated: 2017-01-20T00:00:00.000
Chemical Name: Laboratory Waste Chemicals
Common Name: Waste Lab Pack Reactive Flammables for Incineration
Case Number: Not reported

Record ID: DEH2002-HUPFP-102535
Permit Status: Permit Renewed
Active Permit: Y
Child Record Id: DEH2016-HWAST-0101549
Trade Secret: N
Hazardous Material Type: Not reported
Last Updated: 2017-01-20T00:00:00.000
Chemical Name: Waste Lab Trash Contaminated with Radioactive Material
Common Name: Waste Lab Trash Contaminated with Radioactive Material
Case Number: Not reported

Record ID: DEH2002-HUPFP-102535
Permit Status: Permit Renewed
Active Permit: Y
Child Record Id: DEH2016-HWAST-0101550
Trade Secret: N
Hazardous Material Type: Not reported
Last Updated: 2017-01-20T00:00:00.000
Chemical Name: WASTE PAINT RELATED MATERIAL
Common Name: Waste Latex Paint
Case Number: Not reported

Record ID: DEH2002-HUPFP-102535
Permit Status: Permit Renewed
Active Permit: Y
Child Record Id: DEH2016-HWAST-0101551
Trade Secret: N
Hazardous Material Type: Not reported
Last Updated: 2017-01-20T00:00:00.000
Chemical Name: WASTE LABPACK ACID & ACID COMPATIBLES FOR INCINERATION
Common Name: Waste Liquids with pH < 2
Case Number: Not reported

Record ID: DEH2002-HUPFP-102535
Permit Status: Permit Renewed
Active Permit: Y
Child Record Id: DEH2016-HWAST-0101552
Trade Secret: N
Hazardous Material Type: Not reported
Last Updated: 2017-01-20T00:00:00.000
Chemical Name: WASTE PCB OIL >50PPM
Common Name: Waste Liquids with Polychlorinated Biphenyls > 50 mg/l
Case Number: Not reported

U C S D MAIN CAMPUS/MAYER HALL BLDG (Continued) **S102439541**

Record ID:	DEH2002-HUPFP-102535
Permit Status:	Permit Renewed
Active Permit:	Y
Child Record Id:	DEH2016-HWAST-0101553
Trade Secret:	N
Hazardous Material Type:	Not reported
Last Updated:	2017-01-20T00:00:00.000
Chemical Name:	Laboratory Waste Chemicals
Common Name:	Waste Non-RCRA Chemical Solids
Case Number:	Not reported

Record ID:	DEH2002-HUPFP-102535
Permit Status:	Permit Renewed
Active Permit:	Y
Child Record Id:	DEH2016-HWAST-0101554
Trade Secret:	N
Hazardous Material Type:	Not reported
Last Updated:	2017-01-20T00:00:00.000
Chemical Name:	Waste California-regulated (non-RCRA) Pharmaceuticals
Common Name:	WASTE NON-RCRA PHARMACEUTICALS
Case Number:	Not reported

Record ID:	DEH2002-HUPFP-102535
Permit Status:	Permit Renewed
Active Permit:	Y
Child Record Id:	DEH2016-HWAST-0101555
Trade Secret:	N
Hazardous Material Type:	Not reported
Last Updated:	2017-01-20T00:00:00.000
Chemical Name:	WASTE LAB TRASH CONTAMINATED WITH RCRA CHEMICALS
Common Name:	Waste Off-specification, aged or surplus organics
Case Number:	Not reported

Record ID:	DEH2002-HUPFP-102535
Permit Status:	Permit Renewed
Active Permit:	Y
Child Record Id:	DEH2016-HWAST-0101556
Trade Secret:	N
Hazardous Material Type:	Not reported
Last Updated:	2017-01-20T00:00:00.000
Chemical Name:	WASTE NON-RCRA HAZARDOUS WASTE LIQUID, (USED OIL)
Common Name:	Waste Oil and Mixed Oil
Case Number:	Not reported

Record ID:	DEH2002-HUPFP-102535
Permit Status:	Permit Renewed
Active Permit:	Y
Child Record Id:	DEH2016-HWAST-0101557
Trade Secret:	N
Hazardous Material Type:	Not reported
Last Updated:	2017-01-20T00:00:00.000
Chemical Name:	Waste Oil/Water Separation Sludge
Common Name:	Waste Oil/Water Separation Sludge
Case Number:	Not reported

Record ID:	DEH2002-HUPFP-102535
Permit Status:	Permit Renewed

U C S D MAIN CAMPUS/MAYER HALL BLDG (Continued) **S102439541**

Active Permit:	Y
Child Record Id:	DEH2016-HWAST-0101558
Trade Secret:	N
Hazardous Material Type:	Not reported
Last Updated:	2017-01-20T00:00:00.000
Chemical Name:	WASTE LAB TRASH CONTAMINATED WITH RCRA CHEMICALS
Common Name:	Waste Other inorganic solid waste
Case Number:	Not reported

Record ID:	DEH2002-HUPFP-102535
Permit Status:	Permit Renewed
Active Permit:	Y
Child Record Id:	DEH2016-HWAST-0101559
Trade Secret:	N
Hazardous Material Type:	Not reported
Last Updated:	2017-01-20T00:00:00.000
Chemical Name:	WASTE LAB TRASH CONTAMINATED WITH RCRA CHEMICALS
Common Name:	Waste Other Organic Solids
Case Number:	Not reported

Record ID:	DEH2002-HUPFP-102535
Permit Status:	Permit Renewed
Active Permit:	Y
Child Record Id:	DEH2016-HWAST-0101560
Trade Secret:	N
Hazardous Material Type:	Not reported
Last Updated:	2017-01-20T00:00:00.000
Chemical Name:	WASTE LAB TRASH CONTAMINATED WITH RCRA CHEMICALS
Common Name:	Waste Pharmaceuticals
Case Number:	Not reported

Record ID:	DEH2002-HUPFP-102535
Permit Status:	Permit Renewed
Active Permit:	Y
Child Record Id:	DEH2016-HWAST-0101561
Trade Secret:	N
Hazardous Material Type:	Not reported
Last Updated:	2017-01-20T00:00:00.000
Chemical Name:	WASTE PCB
Common Name:	Waste Polychlorinated biphenyls and material containing PCB’s
Case Number:	Not reported

Record ID:	DEH2002-HUPFP-102535
Permit Status:	Permit Renewed
Active Permit:	Y
Child Record Id:	DEH2016-HWAST-0101562
Trade Secret:	N
Hazardous Material Type:	Not reported
Last Updated:	2017-01-20T00:00:00.000
Chemical Name:	Waste Mercury Contaminated Debris
Common Name:	Waste Sodium/Mercury Vapor HID Lamps
Case Number:	Not reported

Record ID:	DEH2002-HUPFP-102535
Permit Status:	Permit Renewed
Active Permit:	Y
Child Record Id:	DEH2016-HWAST-0101563

U C S D MAIN CAMPUS/MAYER HALL BLDG (Continued) **S102439541**

Trade Secret: N
Hazardous Material Type: Not reported
Last Updated: 2017-01-20T00:00:00.000
Chemical Name: Waste Laboratory Waste Chemicals
Common Name: Waste Solvents/High BTU
Case Number: Not reported

Record ID: DEH2002-HUPFP-102535
Permit Status: Permit Renewed
Active Permit: Y
Child Record Id: DEH2016-HWAST-0101564
Trade Secret: N
Hazardous Material Type: Not reported
Last Updated: 2017-01-20T00:00:00.000
Chemical Name: WASTE DRAINED OIL FILTERS
Common Name: Waste Unspecified Oil-Containing Waste
Case Number: Not reported

Record ID: DEH2002-HUPFP-102535
Permit Status: Permit Renewed
Active Permit: Y
Child Record Id: DEH2016-HWAST-0101565
Trade Secret: N
Hazardous Material Type: Not reported
Last Updated: 2017-01-20T00:00:00.000
Chemical Name: Waste Water and Buffer Contaminated with Radioactive Material
Common Name: Waste Water and Buffer Contaminated with Radioactive Material
Case Number: Not reported

Record ID: DEH2002-HUPFP-102535
Permit Status: Permit Renewed
Active Permit: Y
Child Record Id: DEH2016-HCHEM-0121008
Trade Secret: N
Hazardous Material Type: Pure
Last Updated: 2017-01-20T00:00:00.000
Chemical Name: HELIUM
Common Name: HELIUM
Case Number: 7440-59-7

Record ID: DEH2002-HUPFP-102535
Permit Status: Permit Renewed
Active Permit: Y
Child Record Id: DEH2016-HCHEM-0121009
Trade Secret: N
Hazardous Material Type: Pure
Last Updated: 2017-01-20T00:00:00.000
Chemical Name: CARBON DIOXIDE
Common Name: CARBON DIOXIDE
Case Number: 124-38-9

Record ID: DEH2002-HUPFP-102535
Permit Status: Permit Renewed
Active Permit: Y
Child Record Id: DEH2016-HCHEM-0121010
Trade Secret: N
Hazardous Material Type: Pure

U C S D MAIN CAMPUS/MAYER HALL BLDG (Continued) **S102439541**

Last Updated: 2017-01-20T00:00:00.000
Chemical Name: METHYL ALCOHOL
Common Name: METHYL ALCOHOL
Case Number: 67-56-1

Record ID: DEH2002-HUPFP-102535
Permit Status: Permit Renewed
Active Permit: Y
Child Record Id: DEH2016-HCHEM-0121011
Trade Secret: N
Hazardous Material Type: Pure
Last Updated: 2017-01-20T00:00:00.000
Chemical Name: NITROGEN
Common Name: NITROGEN
Case Number: 7727-37-9

Record ID: DEH2002-HUPFP-102535
Permit Status: Permit Renewed
Active Permit: Y
Child Record Id: DEH2016-HCHEM-0121012
Trade Secret: N
Hazardous Material Type: Pure
Last Updated: 2017-01-20T00:00:00.000
Chemical Name: NITROGEN
Common Name: NITROGEN
Case Number: 7727-37-9

Record ID: DEH2002-HUPFP-102535
Permit Status: Permit Renewed
Active Permit: Y
Child Record Id: DEH2016-HCHEM-0121013
Trade Secret: N
Hazardous Material Type: Pure
Last Updated: 2017-01-20T00:00:00.000
Chemical Name: OXYGEN
Common Name: OXYGEN
Case Number: 7782-44-7

Record ID: DEH2002-HUPFP-102535
Permit Status: Permit Renewed
Active Permit: Y
Child Record Id: DEH2016-HCHEM-0121014
Trade Secret: N
Hazardous Material Type: Pure
Last Updated: 2017-01-20T00:00:00.000
Chemical Name: OXYGEN
Common Name: OXYGEN
Case Number: 7782-44-7

Record ID: DEH2002-HUPFP-102535
Permit Status: Permit Renewed
Active Permit: Y
Child Record Id: DEH2016-HCHEM-0121015
Trade Secret: N
Hazardous Material Type: Mixture
Last Updated: 2017-01-20T00:00:00.000
Chemical Name: STOUT CAGE WASH DETERGENT

U C S D MAIN CAMPUS/MAYER HALL BLDG (Continued) **S102439541**

Common Name: STOUT CAGE WASH DETERGENT
Case Number: Not reported

Record ID: DEH2002-HUPFP-102535
Permit Status: Permit Renewed
Active Permit: Y
Child Record Id: DEH2016-HCHEM-0121016
Trade Secret: N
Hazardous Material Type: Pure
Last Updated: 2017-01-20T00:00:00.000
Chemical Name: TRITON X-100
Common Name: TRITON X-100
Case Number: 9002-93-1

Record ID: DEH2002-HUPFP-102535
Permit Status: Permit Renewed
Active Permit: Y
Child Record Id: DEH2016-HCHEM-0121017
Trade Secret: N
Hazardous Material Type: Pure
Last Updated: 2017-01-20T00:00:00.000
Chemical Name: Hydraulic Oil
Common Name: Hydraulic Oil
Case Number: 8012-95-1

Record ID: DEH2002-HUPFP-102535
Permit Status: Permit Renewed
Active Permit: Y
Child Record Id: DEH2016-HCHEM-0121018
Trade Secret: N
Hazardous Material Type: Pure
Last Updated: 2017-01-20T00:00:00.000
Chemical Name: Dielectric Oil
Common Name: Mineral Oil
Case Number: 8012-95-1

Record ID: DEH2002-HUPFP-102535
Permit Status: Permit Renewed
Active Permit: Y
Child Record Id: DEH2016-HCHEM-0121019
Trade Secret: N
Hazardous Material Type: Pure
Last Updated: 2017-01-20T00:00:00.000
Chemical Name: OIL
Common Name: OIL
Case Number: 8012-95-1

Record ID: DEH2002-HUPFP-102535
Permit Status: Permit Renewed
Active Permit: Y
Child Record Id: DEH2016-HCHEM-0121020
Trade Secret: N
Hazardous Material Type: Pure
Last Updated: 2017-01-20T00:00:00.000
Chemical Name: DIESEL
Common Name: DIESEL
Case Number: 68334-30-5

U C S D MAIN CAMPUS/MAYER HALL BLDG (Continued) **S102439541**

Record ID:	DEH2002-HUPFP-102535
Permit Status:	Permit Renewed
Active Permit:	Y
Child Record Id:	DEH2016-HCHEM-0121021
Trade Secret:	N
Hazardous Material Type:	Pure
Last Updated:	2017-01-20T00:00:00.000
Chemical Name:	Dielectric Oil
Common Name:	Mineral Oil
Case Number:	8012-95-1

Record ID:	DEH2002-HUPFP-102535
Permit Status:	Permit Renewed
Active Permit:	Y
Child Record Id:	DEH2016-HCHEM-0121022
Trade Secret:	N
Hazardous Material Type:	Pure
Last Updated:	2017-01-20T00:00:00.000
Chemical Name:	Hydraulic Oil
Common Name:	Hydraulic Oil
Case Number:	8012-95-1

Record ID:	DEH2002-HUPFP-102535
Permit Status:	Permit Renewed
Active Permit:	Y
Child Record Id:	DEH2016-HCHEM-0121023
Trade Secret:	N
Hazardous Material Type:	Pure
Last Updated:	2017-01-20T00:00:00.000
Chemical Name:	Dielectric Oil
Common Name:	Mineral Oil
Case Number:	8012-95-1

Record ID:	DEH2002-HUPFP-102535
Permit Status:	Permit Renewed
Active Permit:	Y
Child Record Id:	DEH2016-HCHEM-0121024
Trade Secret:	N
Hazardous Material Type:	Pure
Last Updated:	2017-01-20T00:00:00.000
Chemical Name:	ARGON
Common Name:	ARGON
Case Number:	7440-37-1

Record ID:	DEH2002-HUPFP-102535
Permit Status:	Permit Renewed
Active Permit:	Y
Child Record Id:	DEH2016-HCHEM-0121025
Trade Secret:	N
Hazardous Material Type:	Mixture
Last Updated:	2017-01-20T00:00:00.000
Chemical Name:	CARBON DIOXIDE @ < 50%; BALANCE ARGON
Common Name:	CARBON DIOXIDE @ < 50%; BALANCE ARGON
Case Number:	Not reported

Record ID:	DEH2002-HUPFP-102535
Permit Status:	Permit Renewed

U C S D MAIN CAMPUS/MAYER HALL BLDG (Continued) **S102439541**

Active Permit:	Y
Child Record Id:	DEH2016-HCHEM-0121026
Trade Secret:	N
Hazardous Material Type:	Pure
Last Updated:	2017-01-20T00:00:00.000
Chemical Name:	OXYGEN
Common Name:	OXYGEN
Case Number:	7782-44-7
Record ID:	DEH2002-HUPFP-102535
Permit Status:	Permit Renewed
Active Permit:	Y
Child Record Id:	DEH2016-HCHEM-0121027
Trade Secret:	N
Hazardous Material Type:	Pure
Last Updated:	2017-01-20T00:00:00.000
Chemical Name:	PROPANE
Common Name:	PROPANE
Case Number:	74-98-6
Record ID:	DEH2002-HUPFP-102535
Permit Status:	Permit Renewed
Active Permit:	Y
Child Record Id:	DEH2016-HCHEM-0121028
Trade Secret:	N
Hazardous Material Type:	Pure
Last Updated:	2017-01-20T00:00:00.000
Chemical Name:	ARGON
Common Name:	ARGON
Case Number:	7440-37-1
Record ID:	DEH2002-HUPFP-102535
Permit Status:	Permit Renewed
Active Permit:	Y
Child Record Id:	DEH2016-HCHEM-0121029
Trade Secret:	N
Hazardous Material Type:	Mixture
Last Updated:	2017-01-20T00:00:00.000
Chemical Name:	CARBON DIOXIDE @ < 50%; BALANCE ARGON
Common Name:	CARBON DIOXIDE @ < 50%; BALANCE ARGON
Case Number:	Not reported
Record ID:	DEH2002-HUPFP-102535
Permit Status:	Permit Renewed
Active Permit:	Y
Child Record Id:	DEH2016-HCHEM-0121030
Trade Secret:	N
Hazardous Material Type:	Pure
Last Updated:	2017-01-20T00:00:00.000
Chemical Name:	Hydraulic Oil
Common Name:	Hydraulic Oil
Case Number:	8012-95-1
Record ID:	DEH2002-HUPFP-102535
Permit Status:	Permit Renewed
Active Permit:	Y
Child Record Id:	DEH2016-HCHEM-0121031

U C S D MAIN CAMPUS/MAYER HALL BLDG (Continued) **S102439541**

Trade Secret:	N
Hazardous Material Type:	Pure
Last Updated:	2017-01-20T00:00:00.000
Chemical Name:	Dielectric Oil
Common Name:	Mineral Oil
Case Number:	8012-95-1
Record ID:	DEH2002-HUPFP-102535
Permit Status:	Permit Renewed
Active Permit:	Y
Child Record Id:	DEH2016-HCHEM-0121032
Trade Secret:	N
Hazardous Material Type:	Pure
Last Updated:	2017-01-20T00:00:00.000
Chemical Name:	OXYGEN
Common Name:	OXYGEN
Case Number:	7782-44-7
Record ID:	DEH2002-HUPFP-102535
Permit Status:	Permit Renewed
Active Permit:	Y
Child Record Id:	DEH2016-HCHEM-0121033
Trade Secret:	N
Hazardous Material Type:	Pure
Last Updated:	2017-01-20T00:00:00.000
Chemical Name:	ACETYLENE
Common Name:	ACETYLENE
Case Number:	74-86-2
Record ID:	DEH2002-HUPFP-102535
Permit Status:	Permit Renewed
Active Permit:	Y
Child Record Id:	DEH2016-HCHEM-0121034
Trade Secret:	N
Hazardous Material Type:	Pure
Last Updated:	2017-01-20T00:00:00.000
Chemical Name:	AIR COMPRESSED
Common Name:	AIR COMPRESSED
Case Number:	132259-10-0
Record ID:	DEH2002-HUPFP-102535
Permit Status:	Permit Renewed
Active Permit:	Y
Child Record Id:	DEH2016-HCHEM-0121035
Trade Secret:	N
Hazardous Material Type:	Pure
Last Updated:	2017-01-20T00:00:00.000
Chemical Name:	ARGON
Common Name:	ARGON
Case Number:	7440-37-1
Record ID:	DEH2002-HUPFP-102535
Permit Status:	Permit Renewed
Active Permit:	Y
Child Record Id:	DEH2016-HCHEM-0121036
Trade Secret:	N
Hazardous Material Type:	Pure

U C S D MAIN CAMPUS/MAYER HALL BLDG (Continued) **S102439541**

Last Updated: 2017-01-20T00:00:00.000
Chemical Name: CARBON DIOXIDE
Common Name: CARBON DIOXIDE
Case Number: 124-38-9

Record ID: DEH2002-HUPFP-102535
Permit Status: Permit Renewed
Active Permit: Y
Child Record Id: DEH2016-HCHEM-0121037
Trade Secret: N
Hazardous Material Type: Mixture
Last Updated: 2017-01-20T00:00:00.000
Chemical Name: CARBON DIOXIDE @ < 50%; BALANCE ARGON
Common Name: CARBON DIOXIDE @ < 50%; BALANCE ARGON
Case Number: Not reported

Record ID: DEH2002-HUPFP-102535
Permit Status: Permit Renewed
Active Permit: Y
Child Record Id: DEH2016-HCHEM-0121038
Trade Secret: N
Hazardous Material Type: Pure
Last Updated: 2017-01-20T00:00:00.000
Chemical Name: HELIUM
Common Name: HELIUM
Case Number: 7440-59-7

Record ID: DEH2002-HUPFP-102535
Permit Status: Permit Renewed
Active Permit: Y
Child Record Id: DEH2016-HCHEM-0121039
Trade Secret: N
Hazardous Material Type: Mixture
Last Updated: 2017-01-20T00:00:00.000
Chemical Name: HELIUM @ 50 %, BALANCE ARGON
Common Name: HELIUM @ 50 %, BALANCE ARGON
Case Number: Not reported

Record ID: DEH2002-HUPFP-102535
Permit Status: Permit Renewed
Active Permit: Y
Child Record Id: DEH2016-HCHEM-0121040
Trade Secret: N
Hazardous Material Type: Pure
Last Updated: 2017-01-20T00:00:00.000
Chemical Name: NITROGEN
Common Name: NITROGEN
Case Number: 7727-37-9

Record ID: DEH2002-HUPFP-102535
Permit Status: Permit Renewed
Active Permit: Y
Child Record Id: DEH2016-HCHEM-0121041
Trade Secret: N
Hazardous Material Type: Pure
Last Updated: 2017-01-20T00:00:00.000
Chemical Name: OXYGEN

U C S D MAIN CAMPUS/MAYER HALL BLDG (Continued) **S102439541**

Common Name: OXYGEN
Case Number: 7782-44-7

Record ID: DEH2002-HUPFP-102535
Permit Status: Permit Renewed
Active Permit: Y
Child Record Id: DEH2016-HCHEM-0121042
Trade Secret: N
Hazardous Material Type: Mixture
Last Updated: 2017-01-20T00:00:00.000
Chemical Name: OXYGEN @ 32%; BAL AIR
Common Name: OXYGEN @ 32%; BAL AIR
Case Number: Not reported

Record ID: DEH2002-HUPFP-102535
Permit Status: Permit Renewed
Active Permit: Y
Child Record Id: DEH2016-HCHEM-0121043
Trade Secret: N
Hazardous Material Type: Pure
Last Updated: 2017-01-20T00:00:00.000
Chemical Name: PROPANE
Common Name: PROPANE
Case Number: 74-98-6

Record ID: DEH2002-HUPFP-102535
Permit Status: Permit Renewed
Active Permit: Y
Child Record Id: DEH2016-HCHEM-0121044
Trade Secret: N
Hazardous Material Type: Pure
Last Updated: 2017-01-20T00:00:00.000
Chemical Name: Dielectric Oil
Common Name: Mineral Oil
Case Number: 8012-95-1

Record ID: DEH2002-HUPFP-102535
Permit Status: Permit Renewed
Active Permit: Y
Child Record Id: DEH2016-HCHEM-0121045
Trade Secret: N
Hazardous Material Type: Pure
Last Updated: 2017-01-20T00:00:00.000
Chemical Name: Dielectric Oil
Common Name: Mineral Oil
Case Number: 8012-95-1

Record ID: DEH2002-HUPFP-102535
Permit Status: Permit Renewed
Active Permit: Y
Child Record Id: DEH2016-HCHEM-0121046
Trade Secret: N
Hazardous Material Type: Pure
Last Updated: 2017-01-20T00:00:00.000
Chemical Name: Dielectric Oil
Common Name: Mineral Oil
Case Number: 8012-95-1

U C S D MAIN CAMPUS/MAYER HALL BLDG (Continued) **S102439541**

Record ID:	DEH2002-HUPFP-102535
Permit Status:	Permit Renewed
Active Permit:	Y
Child Record Id:	DEH2016-HCHEM-0121047
Trade Secret:	N
Hazardous Material Type:	Pure
Last Updated:	2017-01-20T00:00:00.000
Chemical Name:	Hydraulic Oil
Common Name:	Hydraulic Oil
Case Number:	8012-95-1

Record ID:	DEH2002-HUPFP-102535
Permit Status:	Permit Renewed
Active Permit:	Y
Child Record Id:	DEH2016-HCHEM-0121048
Trade Secret:	N
Hazardous Material Type:	Pure
Last Updated:	2017-01-20T00:00:00.000
Chemical Name:	Hydraulic Oil
Common Name:	Hydraulic Oil
Case Number:	8012-95-1

Record ID:	DEH2002-HUPFP-102535
Permit Status:	Permit Renewed
Active Permit:	Y
Child Record Id:	DEH2016-HCHEM-0121049
Trade Secret:	N
Hazardous Material Type:	Pure
Last Updated:	2017-01-20T00:00:00.000
Chemical Name:	Hydraulic Oil
Common Name:	Hydraulic Oil
Case Number:	8012-95-1

Record ID:	DEH2002-HUPFP-102535
Permit Status:	Permit Renewed
Active Permit:	Y
Child Record Id:	DEH2016-HCHEM-0121050
Trade Secret:	N
Hazardous Material Type:	Pure
Last Updated:	2017-01-20T00:00:00.000
Chemical Name:	DIESEL
Common Name:	DIESEL
Case Number:	68334-30-5

Record ID:	DEH2002-HUPFP-102535
Permit Status:	Permit Renewed
Active Permit:	Y
Child Record Id:	DEH2016-HCHEM-0121051
Trade Secret:	N
Hazardous Material Type:	Pure
Last Updated:	2017-01-20T00:00:00.000
Chemical Name:	Dielectric Oil
Common Name:	Mineral Oil
Case Number:	8012-95-1

Record ID:	DEH2002-HUPFP-102535
Permit Status:	Permit Renewed

U C S D MAIN CAMPUS/MAYER HALL BLDG (Continued) **S102439541**

Active Permit: Y
Child Record Id: DEH2016-HCHEM-0121052
Trade Secret: N
Hazardous Material Type: Pure
Last Updated: 2017-01-20T00:00:00.000
Chemical Name: Dielectric Oil
Common Name: Mineral Oil
Case Number: 8012-95-1

Record ID: DEH2002-HUPFP-102535
Permit Status: Permit Renewed
Active Permit: Y
Child Record Id: DEH2016-HCHEM-0121053
Trade Secret: N
Hazardous Material Type: Pure
Last Updated: 2017-01-20T00:00:00.000
Chemical Name: Dielectric Oil
Common Name: Mineral Oil
Case Number: 8012-95-1

Record ID: DEH2002-HUPFP-102535
Permit Status: Permit Renewed
Active Permit: Y
Child Record Id: DEH2016-HCHEM-0121054
Trade Secret: N
Hazardous Material Type: Pure
Last Updated: 2017-01-20T00:00:00.000
Chemical Name: Dielectric Oil
Common Name: Mineral Oil
Case Number: 8012-95-1

Record ID: DEH2002-HUPFP-102535
Permit Status: Permit Renewed
Active Permit: Y
Child Record Id: DEH2016-HCHEM-0121055
Trade Secret: N
Hazardous Material Type: Pure
Last Updated: 2017-01-20T00:00:00.000
Chemical Name: Dielectric Oil
Common Name: Mineral Oil
Case Number: 8012-95-1

Record ID: DEH2002-HUPFP-102535
Permit Status: Permit Renewed
Active Permit: Y
Child Record Id: DEH2016-HCHEM-0121056
Trade Secret: N
Hazardous Material Type: Pure
Last Updated: 2017-01-20T00:00:00.000
Chemical Name: ACETYLENE
Common Name: ACETYLENE
Case Number: 74-86-2

Record ID: DEH2002-HUPFP-102535
Permit Status: Permit Renewed
Active Permit: Y
Child Record Id: DEH2016-HCHEM-0121057

U C S D MAIN CAMPUS/MAYER HALL BLDG (Continued) **S102439541**

Trade Secret:	N
Hazardous Material Type:	Pure
Last Updated:	2017-01-20T00:00:00.000
Chemical Name:	AIR COMPRESSED
Common Name:	AIR COMPRESSED
Case Number:	132259-10-0
Record ID:	DEH2002-HUPFP-102535
Permit Status:	Permit Renewed
Active Permit:	Y
Child Record Id:	DEH2016-HCHEM-0121058
Trade Secret:	N
Hazardous Material Type:	Pure
Last Updated:	2017-01-20T00:00:00.000
Chemical Name:	ARGON
Common Name:	ARGON
Case Number:	7440-37-1
Record ID:	DEH2002-HUPFP-102535
Permit Status:	Permit Renewed
Active Permit:	Y
Child Record Id:	DEH2016-HCHEM-0121059
Trade Secret:	N
Hazardous Material Type:	Pure
Last Updated:	2017-01-20T00:00:00.000
Chemical Name:	ARGON
Common Name:	ARGON
Case Number:	7440-37-1
Record ID:	DEH2002-HUPFP-102535
Permit Status:	Permit Renewed
Active Permit:	Y
Child Record Id:	DEH2016-HCHEM-0121060
Trade Secret:	N
Hazardous Material Type:	Pure
Last Updated:	2017-01-20T00:00:00.000
Chemical Name:	CARBON DIOXIDE
Common Name:	CARBON DIOXIDE
Case Number:	124-38-9
Record ID:	DEH2002-HUPFP-102535
Permit Status:	Permit Renewed
Active Permit:	Y
Child Record Id:	DEH2016-HCHEM-0121061
Trade Secret:	N
Hazardous Material Type:	Mixture
Last Updated:	2017-01-20T00:00:00.000
Chemical Name:	FLUORINE 5% BAL NEON
Common Name:	FLUORINE 5% BAL NEON
Case Number:	Not reported
Record ID:	DEH2002-HUPFP-102535
Permit Status:	Permit Renewed
Active Permit:	Y
Child Record Id:	DEH2016-HCHEM-0121062
Trade Secret:	N
Hazardous Material Type:	Pure

U C S D MAIN CAMPUS/MAYER HALL BLDG (Continued) **S102439541**

Last Updated: 2017-01-20T00:00:00.000
Chemical Name: HELIUM
Common Name: HELIUM
Case Number: 7440-59-7

Record ID: DEH2002-HUPFP-102535
Permit Status: Permit Renewed
Active Permit: Y
Child Record Id: DEH2016-HCHEM-0121063
Trade Secret: N
Hazardous Material Type: Pure
Last Updated: 2017-01-20T00:00:00.000
Chemical Name: HELIUM
Common Name: HELIUM
Case Number: 7440-59-7

Record ID: DEH2002-HUPFP-102535
Permit Status: Permit Renewed
Active Permit: Y
Child Record Id: DEH2016-HCHEM-0121064
Trade Secret: N
Hazardous Material Type: Pure
Last Updated: 2017-01-20T00:00:00.000
Chemical Name: Hydraulic Oil
Common Name: Hydraulic Oil
Case Number: 8012-95-1

Record ID: DEH2002-HUPFP-102535
Permit Status: Permit Renewed
Active Permit: Y
Child Record Id: DEH2016-HCHEM-0121065
Trade Secret: N
Hazardous Material Type: Pure
Last Updated: 2017-01-20T00:00:00.000
Chemical Name: HYDROGEN
Common Name: HYDROGEN
Case Number: 1333-74-0

Record ID: DEH2002-HUPFP-102535
Permit Status: Permit Renewed
Active Permit: Y
Child Record Id: DEH2016-HCHEM-0121066
Trade Secret: N
Hazardous Material Type: Mixture
Last Updated: 2017-01-20T00:00:00.000
Chemical Name: HYDROGEN @ < 10%; BALANCE ARGON
Common Name: HYDROGEN @ < 10%; BALANCE ARGON
Case Number: Not reported

Record ID: DEH2002-HUPFP-102535
Permit Status: Permit Renewed
Active Permit: Y
Child Record Id: DEH2016-HCHEM-0121067
Trade Secret: N
Hazardous Material Type: Mixture
Last Updated: 2017-01-20T00:00:00.000
Chemical Name: HYDROGEN @ 5%, BALANCE NITROGEN

U C S D MAIN CAMPUS/MAYER HALL BLDG (Continued) **S102439541**

Common Name: HYDROGEN @ 5%, BALANCE NITROGEN
Case Number: Not reported

Record ID: DEH2002-HUPFP-102535
Permit Status: Permit Renewed
Active Permit: Y
Child Record Id: DEH2016-HCHEM-0121068
Trade Secret: N
Hazardous Material Type: Pure
Last Updated: 2017-01-20T00:00:00.000
Chemical Name: NEON
Common Name: NEON
Case Number: 7440-01-9

Record ID: DEH2002-HUPFP-102535
Permit Status: Permit Renewed
Active Permit: Y
Child Record Id: DEH2016-HCHEM-0121069
Trade Secret: N
Hazardous Material Type: Pure
Last Updated: 2017-01-20T00:00:00.000
Chemical Name: NITROGEN
Common Name: NITROGEN
Case Number: 7727-37-9

Record ID: DEH2002-HUPFP-102535
Permit Status: Permit Renewed
Active Permit: Y
Child Record Id: DEH2016-HCHEM-0121070
Trade Secret: N
Hazardous Material Type: Pure
Last Updated: 2017-01-20T00:00:00.000
Chemical Name: NITROGEN
Common Name: NITROGEN
Case Number: 7727-37-9

Record ID: DEH2002-HUPFP-102535
Permit Status: Permit Renewed
Active Permit: Y
Child Record Id: DEH2016-HCHEM-0121071
Trade Secret: N
Hazardous Material Type: Pure
Last Updated: 2017-01-20T00:00:00.000
Chemical Name: NITROUS OXIDE
Common Name: NITROUS OXIDE
Case Number: 10024-97-2

Record ID: DEH2002-HUPFP-102535
Permit Status: Permit Renewed
Active Permit: Y
Child Record Id: DEH2016-HCHEM-0121072
Trade Secret: N
Hazardous Material Type: Pure
Last Updated: 2017-01-20T00:00:00.000
Chemical Name: OXYGEN
Common Name: OXYGEN
Case Number: 7782-44-7

U C S D MAIN CAMPUS/MAYER HALL BLDG (Continued) **S102439541**

Record ID:	DEH2002-HUPFP-102535
Permit Status:	Permit Renewed
Active Permit:	Y
Child Record Id:	DEH2016-HCHEM-0121073
Trade Secret:	N
Hazardous Material Type:	Mixture
Last Updated:	2017-01-20T00:00:00.000
Chemical Name:	Oxygen < 20%, bal. Argon
Common Name:	Oxygen < 20%, bal. Argon
Case Number:	Not reported

Record ID:	DEH2002-HUPFP-102535
Permit Status:	Permit Renewed
Active Permit:	Y
Child Record Id:	DEH2016-HCHEM-0121074
Trade Secret:	N
Hazardous Material Type:	Pure
Last Updated:	2017-01-20T00:00:00.000
Chemical Name:	SULFUR DIOXIDE
Common Name:	SULFUR DIOXIDE
Case Number:	7446-09-5

Record ID:	DEH2002-HUPFP-102535
Permit Status:	Permit Renewed
Active Permit:	Y
Child Record Id:	DEH2016-HCHEM-0121075
Trade Secret:	N
Hazardous Material Type:	Pure
Last Updated:	2017-01-20T00:00:00.000
Chemical Name:	CARBON DIOXIDE
Common Name:	CARBON DIOXIDE
Case Number:	124-38-9

Record ID:	DEH2002-HUPFP-102535
Permit Status:	Permit Renewed
Active Permit:	Y
Child Record Id:	DEH2016-HCHEM-0121076
Trade Secret:	N
Hazardous Material Type:	Pure
Last Updated:	2017-01-20T00:00:00.000
Chemical Name:	Hydraulic Oil
Common Name:	Hydraulic Oil
Case Number:	8012-95-1

Record ID:	DEH2002-HUPFP-102535
Permit Status:	Permit Renewed
Active Permit:	Y
Child Record Id:	DEH2016-HCHEM-0121077
Trade Secret:	N
Hazardous Material Type:	Pure
Last Updated:	2017-01-20T00:00:00.000
Chemical Name:	Dielectric Oil
Common Name:	Mineral Oil
Case Number:	8012-95-1

Record ID:	DEH2002-HUPFP-102535
Permit Status:	Permit Renewed

U C S D MAIN CAMPUS/MAYER HALL BLDG (Continued) **S102439541**

Active Permit:	Y
Child Record Id:	DEH2016-HCHEM-0121078
Trade Secret:	N
Hazardous Material Type:	Pure
Last Updated:	2017-01-20T00:00:00.000
Chemical Name:	AIR COMPRESSED
Common Name:	AIR COMPRESSED
Case Number:	132259-10-0
Record ID:	DEH2002-HUPFP-102535
Permit Status:	Permit Renewed
Active Permit:	Y
Child Record Id:	DEH2016-HCHEM-0121079
Trade Secret:	N
Hazardous Material Type:	Pure
Last Updated:	2017-01-20T00:00:00.000
Chemical Name:	CARBON DIOXIDE
Common Name:	CARBON DIOXIDE
Case Number:	124-38-9
Record ID:	DEH2002-HUPFP-102535
Permit Status:	Permit Renewed
Active Permit:	Y
Child Record Id:	DEH2016-HCHEM-0121080
Trade Secret:	N
Hazardous Material Type:	Pure
Last Updated:	2017-01-20T00:00:00.000
Chemical Name:	NITROGEN
Common Name:	NITROGEN
Case Number:	7727-37-9
Record ID:	DEH2002-HUPFP-102535
Permit Status:	Permit Renewed
Active Permit:	Y
Child Record Id:	DEH2016-HCHEM-0121081
Trade Secret:	N
Hazardous Material Type:	Pure
Last Updated:	2017-01-20T00:00:00.000
Chemical Name:	Nitrous Oxide
Common Name:	Nitrous Oxide
Case Number:	10024-97-2
Record ID:	DEH2002-HUPFP-102535
Permit Status:	Permit Renewed
Active Permit:	Y
Child Record Id:	DEH2016-HCHEM-0121082
Trade Secret:	N
Hazardous Material Type:	Pure
Last Updated:	2017-01-20T00:00:00.000
Chemical Name:	OXYGEN
Common Name:	OXYGEN
Case Number:	7782-44-7
Record ID:	DEH2002-HUPFP-102535
Permit Status:	Permit Renewed
Active Permit:	Y
Child Record Id:	DEH2016-HCHEM-0121083

U C S D MAIN CAMPUS/MAYER HALL BLDG (Continued) **S102439541**

Trade Secret:	N
Hazardous Material Type:	Pure
Last Updated:	2017-01-20T00:00:00.000
Chemical Name:	DIESEL
Common Name:	DIESEL
Case Number:	68334-30-5
Record ID:	DEH2002-HUPFP-102535
Permit Status:	Permit Renewed
Active Permit:	Y
Child Record Id:	DEH2016-HCHEM-0121084
Trade Secret:	N
Hazardous Material Type:	Mixture
Last Updated:	2017-01-20T00:00:00.000
Chemical Name:	20% SULFUR HEXAFLUORIDE, 20% CYCLOPROPANE, BAL ETHANE
Common Name:	20% SULFUR HEXAFLUORIDE, 20% CYCLOPROPANE, BAL ETHANE
Case Number:	Not reported
Record ID:	DEH2002-HUPFP-102535
Permit Status:	Permit Renewed
Active Permit:	Y
Child Record Id:	DEH2016-HCHEM-0121085
Trade Secret:	N
Hazardous Material Type:	Mixture
Last Updated:	2017-01-20T00:00:00.000
Chemical Name:	95% OXYGEN, 5% CARBON DIOXIDE
Common Name:	95% OXYGEN, 5% CARBON DIOXIDE
Case Number:	Not reported
Record ID:	DEH2002-HUPFP-102535
Permit Status:	Permit Renewed
Active Permit:	Y
Child Record Id:	DEH2016-HCHEM-0121086
Trade Secret:	N
Hazardous Material Type:	Pure
Last Updated:	2017-01-20T00:00:00.000
Chemical Name:	AIR COMPRESSED
Common Name:	AIR COMPRESSED
Case Number:	132259-10-0
Record ID:	DEH2002-HUPFP-102535
Permit Status:	Permit Renewed
Active Permit:	Y
Child Record Id:	DEH2016-HCHEM-0121087
Trade Secret:	N
Hazardous Material Type:	Mixture
Last Updated:	2017-01-20T00:00:00.000
Chemical Name:	BOILER WATER TREATMENT SOLUTION
Common Name:	BOILER WATER TREATMENT SOLUTION
Case Number:	Not reported
Record ID:	DEH2002-HUPFP-102535
Permit Status:	Permit Renewed
Active Permit:	Y
Child Record Id:	DEH2016-HCHEM-0121088
Trade Secret:	N
Hazardous Material Type:	Pure

U C S D MAIN CAMPUS/MAYER HALL BLDG (Continued) **S102439541**

Last Updated:	2017-01-20T00:00:00.000
Chemical Name:	CARBON DIOXIDE
Common Name:	CARBON DIOXIDE
Case Number:	124-38-9
Record ID:	DEH2002-HUPFP-102535
Permit Status:	Permit Renewed
Active Permit:	Y
Child Record Id:	DEH2016-HCHEM-0121089
Trade Secret:	N
Hazardous Material Type:	Mixture
Last Updated:	2017-01-20T00:00:00.000
Chemical Name:	CARBON DIOXIDE @ 0-50%; OXYGEN, 0-25%; BALANCE NITROGEN
Common Name:	CARBON DIOXIDE @ 0-50%; OXYGEN, 0-25%; BALANCE NITROGEN
Case Number:	Not reported
Record ID:	DEH2002-HUPFP-102535
Permit Status:	Permit Renewed
Active Permit:	Y
Child Record Id:	DEH2016-HCHEM-0121090
Trade Secret:	N
Hazardous Material Type:	Pure
Last Updated:	2017-01-20T00:00:00.000
Chemical Name:	ETHYL ALCOHOL
Common Name:	ETHYL ALCOHOL
Case Number:	64-17-5
Record ID:	DEH2002-HUPFP-102535
Permit Status:	Permit Renewed
Active Permit:	Y
Child Record Id:	DEH2016-HCHEM-0121091
Trade Secret:	N
Hazardous Material Type:	Pure
Last Updated:	2017-01-20T00:00:00.000
Chemical Name:	ETHYLENE GLYCOL
Common Name:	ETHYLENE GLYCOL
Case Number:	107-21-1
Record ID:	DEH2002-HUPFP-102535
Permit Status:	Permit Renewed
Active Permit:	Y
Child Record Id:	DEH2016-HCHEM-0121092
Trade Secret:	N
Hazardous Material Type:	Pure
Last Updated:	2017-01-20T00:00:00.000
Chemical Name:	FORMALDEHYDE
Common Name:	FORMALDEHYDE
Case Number:	50-00-0
Record ID:	DEH2002-HUPFP-102535
Permit Status:	Permit Renewed
Active Permit:	Y
Child Record Id:	DEH2016-HCHEM-0121093
Trade Secret:	N
Hazardous Material Type:	Pure
Last Updated:	2017-01-20T00:00:00.000
Chemical Name:	HELIUM

U C S D MAIN CAMPUS/MAYER HALL BLDG (Continued) **S102439541**

Common Name: HELIUM
Case Number: 7440-59-7

Record ID: DEH2002-HUPFP-102535
Permit Status: Permit Renewed
Active Permit: Y
Child Record Id: DEH2016-HCHEM-0121094
Trade Secret: N
Hazardous Material Type: Pure
Last Updated: 2017-01-20T00:00:00.000
Chemical Name: Hydraulic Oil
Common Name: Hydraulic Oil
Case Number: 8012-95-1

Record ID: DEH2002-HUPFP-102535
Permit Status: Permit Renewed
Active Permit: Y
Child Record Id: DEH2016-HCHEM-0121095
Trade Secret: N
Hazardous Material Type: Pure
Last Updated: 2017-01-20T00:00:00.000
Chemical Name: METHYL ALCOHOL
Common Name: METHYL ALCOHOL
Case Number: 67-56-1

Record ID: DEH2002-HUPFP-102535
Permit Status: Permit Renewed
Active Permit: Y
Child Record Id: DEH2016-HCHEM-0121096
Trade Secret: N
Hazardous Material Type: Pure
Last Updated: 2017-01-20T00:00:00.000
Chemical Name: NITROGEN
Common Name: NITROGEN
Case Number: 7727-37-9

Record ID: DEH2002-HUPFP-102535
Permit Status: Permit Renewed
Active Permit: Y
Child Record Id: DEH2016-HCHEM-0121097
Trade Secret: N
Hazardous Material Type: Pure
Last Updated: 2017-01-20T00:00:00.000
Chemical Name: NITROGEN
Common Name: NITROGEN
Case Number: 7727-37-9

Record ID: DEH2002-HUPFP-102535
Permit Status: Permit Renewed
Active Permit: Y
Child Record Id: DEH2016-HCHEM-0121098
Trade Secret: N
Hazardous Material Type: Pure
Last Updated: 2017-01-20T00:00:00.000
Chemical Name: OIL
Common Name: OIL
Case Number: 8012-95-1

U C S D MAIN CAMPUS/MAYER HALL BLDG (Continued) **S102439541**

Record ID: DEH2002-HUPFP-102535
Permit Status: Permit Renewed
Active Permit: Y
Child Record Id: DEH2016-HCHEM-0121099
Trade Secret: N
Hazardous Material Type: Pure
Last Updated: 2017-01-20T00:00:00.000
Chemical Name: OXYGEN
Common Name: OXYGEN
Case Number: 7782-44-7

Record ID: DEH2002-HUPFP-102535
Permit Status: Permit Renewed
Active Permit: Y
Child Record Id: DEH2016-HCHEM-0121100
Trade Secret: N
Hazardous Material Type: Pure
Last Updated: 2017-01-20T00:00:00.000
Chemical Name: PETROLEUM OIL
Common Name: PETROLEUM OIL
Case Number: 68476-30-2

Record ID: DEH2002-HUPFP-102535
Permit Status: Permit Renewed
Active Permit: Y
Child Record Id: DEH2016-HCHEM-0121101
Trade Secret: N
Hazardous Material Type: Pure
Last Updated: 2017-01-20T00:00:00.000
Chemical Name: POLYPROPYLENE GLYCOL
Common Name: POLYPROPYLENE GLYCOL
Case Number: 25322-69-4

Record ID: DEH2002-HUPFP-102535
Permit Status: Permit Renewed
Active Permit: Y
Child Record Id: DEH2016-HCHEM-0121102
Trade Secret: N
Hazardous Material Type: Pure
Last Updated: 2017-01-20T00:00:00.000
Chemical Name: HYDROGEN CHLORIDE
Common Name: HYDROGEN CHLORIDE
Case Number: 7647-01-0

Record ID: DEH2002-HUPFP-102535
Permit Status: Permit Renewed
Active Permit: Y
Child Record Id: DEH2016-HCHEM-0121103
Trade Secret: N
Hazardous Material Type: Pure
Last Updated: 2017-01-20T00:00:00.000
Chemical Name: NITROGEN
Common Name: NITROGEN
Case Number: 7727-37-9

Record ID: DEH2002-HUPFP-102535
Permit Status: Permit Renewed

U C S D MAIN CAMPUS/MAYER HALL BLDG (Continued) **S102439541**

Active Permit: Y
Child Record Id: DEH2016-HCHEM-0121104
Trade Secret: N
Hazardous Material Type: Pure
Last Updated: 2017-01-20T00:00:00.000
Chemical Name: Dielectric Oil
Common Name: Mineral Oil
Case Number: 8012-95-1

Record ID: DEH2002-HUPFP-102535
Permit Status: Permit Renewed
Active Permit: Y
Child Record Id: DEH2016-HCHEM-0121105
Trade Secret: N
Hazardous Material Type: Pure
Last Updated: 2017-01-20T00:00:00.000
Chemical Name: Hydraulic Oil
Common Name: Hydraulic Oil
Case Number: 8012-95-1

Record ID: DEH2002-HUPFP-102535
Permit Status: Permit Renewed
Active Permit: Y
Child Record Id: DEH2016-HCHEM-0121106
Trade Secret: N
Hazardous Material Type: Pure
Last Updated: 2017-01-20T00:00:00.000
Chemical Name: CARBON DIOXIDE
Common Name: CARBON DIOXIDE
Case Number: 124-38-9

Record ID: DEH2002-HUPFP-102535
Permit Status: Permit Renewed
Active Permit: Y
Child Record Id: DEH2016-HCHEM-0121107
Trade Secret: N
Hazardous Material Type: Pure
Last Updated: 2017-01-20T00:00:00.000
Chemical Name: 2-PROPANOL
Common Name: 2-PROPANOL
Case Number: 67-63-0

Record ID: DEH2002-HUPFP-102535
Permit Status: Permit Renewed
Active Permit: Y
Child Record Id: DEH2016-HCHEM-0121108
Trade Secret: N
Hazardous Material Type: Pure
Last Updated: 2017-01-20T00:00:00.000
Chemical Name: ACETONE
Common Name: ACETONE
Case Number: 67-64-1

Record ID: DEH2002-HUPFP-102535
Permit Status: Permit Renewed
Active Permit: Y
Child Record Id: DEH2016-HCHEM-0121109

U C S D MAIN CAMPUS/MAYER HALL BLDG (Continued) **S102439541**

Trade Secret: N
Hazardous Material Type: Pure
Last Updated: 2017-01-20T00:00:00.000
Chemical Name: ACETYLENE
Common Name: ACETYLENE
Case Number: 74-86-2

Record ID: DEH2002-HUPFP-102535
Permit Status: Permit Renewed
Active Permit: Y
Child Record Id: DEH2016-HCHEM-0121110
Trade Secret: N
Hazardous Material Type: Pure
Last Updated: 2017-01-20T00:00:00.000
Chemical Name: AIR COMPRESSED
Common Name: AIR COMPRESSED
Case Number: 132259-10-0

Record ID: DEH2002-HUPFP-102535
Permit Status: Permit Renewed
Active Permit: Y
Child Record Id: DEH2016-HCHEM-0121111
Trade Secret: N
Hazardous Material Type: Pure
Last Updated: 2017-01-20T00:00:00.000
Chemical Name: ARGON
Common Name: ARGON
Case Number: 7440-37-1

Record ID: DEH2002-HUPFP-102535
Permit Status: Permit Renewed
Active Permit: Y
Child Record Id: DEH2016-HCHEM-0121112
Trade Secret: N
Hazardous Material Type: Pure
Last Updated: 2017-01-20T00:00:00.000
Chemical Name: CARBON DIOXIDE
Common Name: CARBON DIOXIDE
Case Number: 124-38-9

Record ID: DEH2002-HUPFP-102535
Permit Status: Permit Renewed
Active Permit: Y
Child Record Id: DEH2016-HCHEM-0121113
Trade Secret: N
Hazardous Material Type: Mixture
Last Updated: 2017-01-20T00:00:00.000
Chemical Name: CARBON DIOXIDE @ 0-77%; NITROGEN @ 0-77%, BALANCE OXYGEN
Common Name: CARBON DIOXIDE @ 0-77%; NITROGEN @ 0-77%, BALANCE OXYGEN
Case Number: Not reported

Record ID: DEH2002-HUPFP-102535
Permit Status: Permit Renewed
Active Permit: Y
Child Record Id: DEH2016-HCHEM-0121114
Trade Secret: N
Hazardous Material Type: Pure

U C S D MAIN CAMPUS/MAYER HALL BLDG (Continued) **S102439541**

Last Updated:	2017-01-20T00:00:00.000
Chemical Name:	DIESEL
Common Name:	DIESEL
Case Number:	68334-30-5
Record ID:	DEH2002-HUPFP-102535
Permit Status:	Permit Renewed
Active Permit:	Y
Child Record Id:	DEH2016-HCHEM-0121115
Trade Secret:	N
Hazardous Material Type:	Pure
Last Updated:	2017-01-20T00:00:00.000
Chemical Name:	ETHYL ALCOHOL
Common Name:	ETHYL ALCOHOL
Case Number:	64-17-5
Record ID:	DEH2002-HUPFP-102535
Permit Status:	Permit Renewed
Active Permit:	Y
Child Record Id:	DEH2016-HCHEM-0121116
Trade Secret:	N
Hazardous Material Type:	Pure
Last Updated:	2017-01-20T00:00:00.000
Chemical Name:	HELIUM
Common Name:	HELIUM
Case Number:	7440-59-7
Record ID:	DEH2002-HUPFP-102535
Permit Status:	Permit Renewed
Active Permit:	Y
Child Record Id:	DEH2016-HCHEM-0121117
Trade Secret:	N
Hazardous Material Type:	Pure
Last Updated:	2017-01-20T00:00:00.000
Chemical Name:	HELIUM
Common Name:	HELIUM
Case Number:	7440-59-7
Record ID:	DEH2002-HUPFP-102535
Permit Status:	Permit Renewed
Active Permit:	Y
Child Record Id:	DEH2016-HCHEM-0121118
Trade Secret:	N
Hazardous Material Type:	Pure
Last Updated:	2017-01-20T00:00:00.000
Chemical Name:	Hydraulic Oil
Common Name:	Hydraulic Oil
Case Number:	8012-95-1
Record ID:	DEH2002-HUPFP-102535
Permit Status:	Permit Renewed
Active Permit:	Y
Child Record Id:	DEH2016-HCHEM-0121119
Trade Secret:	N
Hazardous Material Type:	Mixture
Last Updated:	2017-01-20T00:00:00.000
Chemical Name:	HYDROGEN @ 2%; BALANCE AIR

U C S D MAIN CAMPUS/MAYER HALL BLDG (Continued) **S102439541**

Common Name: HYDROGEN @ 2%; BALANCE AIR
Case Number: Not reported

Record ID: DEH2002-HUPFP-102535
Permit Status: Permit Renewed
Active Permit: Y
Child Record Id: DEH2016-HCHEM-0121120
Trade Secret: N
Hazardous Material Type: Pure
Last Updated: 2017-01-20T00:00:00.000
Chemical Name: METHYL ALCOHOL
Common Name: METHYL ALCOHOL
Case Number: 67-56-1

Record ID: DEH2002-HUPFP-102535
Permit Status: Permit Renewed
Active Permit: Y
Child Record Id: DEH2016-HCHEM-0121121
Trade Secret: N
Hazardous Material Type: Pure
Last Updated: 2017-01-20T00:00:00.000
Chemical Name: NITRIC ACID >68% Concentration
Common Name: NITRIC ACID >68% Concentration
Case Number: 7697-37-2

Record ID: DEH2002-HUPFP-102535
Permit Status: Permit Renewed
Active Permit: Y
Child Record Id: DEH2016-HCHEM-0121122
Trade Secret: N
Hazardous Material Type: Pure
Last Updated: 2017-01-20T00:00:00.000
Chemical Name: NITROGEN
Common Name: NITROGEN
Case Number: 7727-37-9

Record ID: DEH2002-HUPFP-102535
Permit Status: Permit Renewed
Active Permit: Y
Child Record Id: DEH2016-HCHEM-0121123
Trade Secret: N
Hazardous Material Type: Pure
Last Updated: 2017-01-20T00:00:00.000
Chemical Name: NITROGEN
Common Name: NITROGEN
Case Number: 7727-37-9

Record ID: DEH2002-HUPFP-102535
Permit Status: Permit Renewed
Active Permit: Y
Child Record Id: DEH2016-HCHEM-0121124
Trade Secret: N
Hazardous Material Type: Pure
Last Updated: 2017-01-20T00:00:00.000
Chemical Name: OIL
Common Name: OIL
Case Number: 8012-95-1

U C S D MAIN CAMPUS/MAYER HALL BLDG (Continued) **S102439541**

Record ID:	DEH2002-HUPFP-102535
Permit Status:	Permit Renewed
Active Permit:	Y
Child Record Id:	DEH2016-HCHEM-0121125
Trade Secret:	N
Hazardous Material Type:	Pure
Last Updated:	2017-01-20T00:00:00.000
Chemical Name:	OXYGEN
Common Name:	OXYGEN
Case Number:	7782-44-7

Record ID:	DEH2002-HUPFP-102535
Permit Status:	Permit Renewed
Active Permit:	Y
Child Record Id:	DEH2016-HCHEM-0121126
Trade Secret:	N
Hazardous Material Type:	Mixture
Last Updated:	2017-01-20T00:00:00.000
Chemical Name:	Oxygen < 20%, bal. Argon
Common Name:	Oxygen < 20%, bal. Argon
Case Number:	Not reported

Record ID:	DEH2002-HUPFP-102535
Permit Status:	Permit Renewed
Active Permit:	Y
Child Record Id:	DEH2016-HCHEM-0121127
Trade Secret:	N
Hazardous Material Type:	Pure
Last Updated:	2017-01-20T00:00:00.000
Chemical Name:	Hydraulic Oil
Common Name:	Hydraulic Oil
Case Number:	8012-95-1

Record ID:	DEH2002-HUPFP-102535
Permit Status:	Permit Renewed
Active Permit:	Y
Child Record Id:	DEH2016-HCHEM-0121128
Trade Secret:	N
Hazardous Material Type:	Pure
Last Updated:	2017-01-20T00:00:00.000
Chemical Name:	Dielectric Oil
Common Name:	Mineral Oil
Case Number:	8012-95-1

Record ID:	DEH2002-HUPFP-102535
Permit Status:	Permit Renewed
Active Permit:	Y
Child Record Id:	DEH2016-HCHEM-0121129
Trade Secret:	N
Hazardous Material Type:	Pure
Last Updated:	2017-01-20T00:00:00.000
Chemical Name:	NITROGEN
Common Name:	NITROGEN
Case Number:	7727-37-9

Record ID:	DEH2002-HUPFP-102535
Permit Status:	Permit Renewed

U C S D MAIN CAMPUS/MAYER HALL BLDG (Continued) **S102439541**

Active Permit: Y
Child Record Id: DEH2016-HCHEM-0121130
Trade Secret: N
Hazardous Material Type: Pure
Last Updated: 2017-01-20T00:00:00.000
Chemical Name: Dielectric Oil
Common Name: Mineral Oil
Case Number: 8012-95-1

Record ID: DEH2002-HUPFP-102535
Permit Status: Permit Renewed
Active Permit: Y
Child Record Id: DEH2016-HCHEM-0121131
Trade Secret: N
Hazardous Material Type: Pure
Last Updated: 2017-01-20T00:00:00.000
Chemical Name: OIL
Common Name: OIL
Case Number: 8012-95-1

Record ID: DEH2002-HUPFP-102535
Permit Status: Permit Renewed
Active Permit: Y
Child Record Id: DEH2016-HCHEM-0121132
Trade Secret: N
Hazardous Material Type: Pure
Last Updated: 2017-01-20T00:00:00.000
Chemical Name: DIESEL
Common Name: DIESEL
Case Number: 68334-30-5

Record ID: DEH2002-HUPFP-102535
Permit Status: Permit Renewed
Active Permit: Y
Child Record Id: DEH2016-HCHEM-0121133
Trade Secret: N
Hazardous Material Type: Pure
Last Updated: 2017-01-20T00:00:00.000
Chemical Name: Dielectric Oil
Common Name: Mineral Oil
Case Number: 8012-95-1

Record ID: DEH2002-HUPFP-102535
Permit Status: Permit Renewed
Active Permit: Y
Child Record Id: DEH2016-HCHEM-0121134
Trade Secret: N
Hazardous Material Type: Pure
Last Updated: 2017-01-20T00:00:00.000
Chemical Name: Dielectric Oil
Common Name: Mineral Oil
Case Number: 8012-95-1

Record ID: DEH2002-HUPFP-102535
Permit Status: Permit Renewed
Active Permit: Y
Child Record Id: DEH2016-HCHEM-0121135

U C S D MAIN CAMPUS/MAYER HALL BLDG (Continued) **S102439541**

Trade Secret: N
Hazardous Material Type: Pure
Last Updated: 2017-01-20T00:00:00.000
Chemical Name: Dielectric Oil
Common Name: Mineral Oil
Case Number: 8012-95-1

Record ID: DEH2002-HUPFP-102535
Permit Status: Permit Renewed
Active Permit: Y
Child Record Id: DEH2016-HCHEM-0121136
Trade Secret: N
Hazardous Material Type: Pure
Last Updated: 2017-01-20T00:00:00.000
Chemical Name: Dielectric Oil
Common Name: Mineral Oil
Case Number: 8012-95-1

Record ID: DEH2002-HUPFP-102535
Permit Status: Permit Renewed
Active Permit: Y
Child Record Id: DEH2016-HCHEM-0121137
Trade Secret: N
Hazardous Material Type: Pure
Last Updated: 2017-01-20T00:00:00.000
Chemical Name: Dielectric Oil
Common Name: Mineral Oil
Case Number: 8012-95-1

Record ID: DEH2002-HUPFP-102535
Permit Status: Permit Renewed
Active Permit: Y
Child Record Id: DEH2016-HCHEM-0121138
Trade Secret: N
Hazardous Material Type: Pure
Last Updated: 2017-01-20T00:00:00.000
Chemical Name: Dielectric Oil
Common Name: Mineral Oil
Case Number: 8012-95-1

Record ID: DEH2002-HUPFP-102535
Permit Status: Permit Renewed
Active Permit: Y
Child Record Id: DEH2016-HCHEM-0121139
Trade Secret: N
Hazardous Material Type: Pure
Last Updated: 2017-01-20T00:00:00.000
Chemical Name: Dielectric Oil
Common Name: Mineral Oil
Case Number: 8012-95-1

Record ID: DEH2002-HUPFP-102535
Permit Status: Permit Renewed
Active Permit: Y
Child Record Id: DEH2016-HCHEM-0121140
Trade Secret: N
Hazardous Material Type: Pure

U C S D MAIN CAMPUS/MAYER HALL BLDG (Continued) **S102439541**

Last Updated:	2017-01-20T00:00:00.000
Chemical Name:	DIESEL
Common Name:	DIESEL
Case Number:	68334-30-5
Record ID:	DEH2002-HUPFP-102535
Permit Status:	Permit Renewed
Active Permit:	Y
Child Record Id:	DEH2016-HCHEM-0121141
Trade Secret:	N
Hazardous Material Type:	Pure
Last Updated:	2017-01-20T00:00:00.000
Chemical Name:	Dielectric Oil
Common Name:	Mineral Oil
Case Number:	8012-95-1
Record ID:	DEH2002-HUPFP-102535
Permit Status:	Permit Renewed
Active Permit:	Y
Child Record Id:	DEH2016-HCHEM-0121142
Trade Secret:	N
Hazardous Material Type:	Pure
Last Updated:	2017-01-20T00:00:00.000
Chemical Name:	2-PROPANOL
Common Name:	2-PROPANOL
Case Number:	67-63-0
Record ID:	DEH2002-HUPFP-102535
Permit Status:	Permit Renewed
Active Permit:	Y
Child Record Id:	DEH2016-HCHEM-0121143
Trade Secret:	N
Hazardous Material Type:	Mixture
Last Updated:	2017-01-20T00:00:00.000
Chemical Name:	95% OXYGEN, 5% CARBON DIOXIDE
Common Name:	95% OXYGEN, 5% CARBON DIOXIDE
Case Number:	Not reported
Record ID:	DEH2002-HUPFP-102535
Permit Status:	Permit Renewed
Active Permit:	Y
Child Record Id:	DEH2016-HCHEM-0121144
Trade Secret:	N
Hazardous Material Type:	Pure
Last Updated:	2017-01-20T00:00:00.000
Chemical Name:	ACETONE
Common Name:	ACETONE
Case Number:	67-64-1
Record ID:	DEH2002-HUPFP-102535
Permit Status:	Permit Renewed
Active Permit:	Y
Child Record Id:	DEH2016-HCHEM-0121145
Trade Secret:	N
Hazardous Material Type:	Pure
Last Updated:	2017-01-20T00:00:00.000
Chemical Name:	ACETONITRILE

U C S D MAIN CAMPUS/MAYER HALL BLDG (Continued) **S102439541**

Common Name: ACETONITRILE
Case Number: 75-05-8

Record ID: DEH2002-HUPFP-102535
Permit Status: Permit Renewed
Active Permit: Y
Child Record Id: DEH2016-HCHEM-0121146
Trade Secret: N
Hazardous Material Type: Pure
Last Updated: 2017-01-20T00:00:00.000
Chemical Name: AIR COMPRESSED
Common Name: AIR COMPRESSED
Case Number: 132259-10-0

Record ID: DEH2002-HUPFP-102535
Permit Status: Permit Renewed
Active Permit: Y
Child Record Id: DEH2016-HCHEM-0121147
Trade Secret: N
Hazardous Material Type: Pure
Last Updated: 2017-01-20T00:00:00.000
Chemical Name: ARGON
Common Name: ARGON
Case Number: 7440-37-1

Record ID: DEH2002-HUPFP-102535
Permit Status: Permit Renewed
Active Permit: Y
Child Record Id: DEH2016-HCHEM-0121148
Trade Secret: N
Hazardous Material Type: Pure
Last Updated: 2017-01-20T00:00:00.000
Chemical Name: BORON TRIFLUORIDE
Common Name: BORON TRIFLUORIDE
Case Number: 7637-07-2

Record ID: DEH2002-HUPFP-102535
Permit Status: Permit Renewed
Active Permit: Y
Child Record Id: DEH2016-HCHEM-0121149
Trade Secret: N
Hazardous Material Type: Pure
Last Updated: 2017-01-20T00:00:00.000
Chemical Name: CARBON DIOXIDE
Common Name: CARBON DIOXIDE
Case Number: 124-38-9

Record ID: DEH2002-HUPFP-102535
Permit Status: Permit Renewed
Active Permit: Y
Child Record Id: DEH2016-HCHEM-0121150
Trade Secret: N
Hazardous Material Type: Mixture
Last Updated: 2017-01-20T00:00:00.000
Chemical Name: CARBON MONOXIDE 10%, BALANCE ARGON
Common Name: CARBON MONOXIDE 10%, BALANCE ARGON
Case Number: Not reported

U C S D MAIN CAMPUS/MAYER HALL BLDG (Continued) **S102439541**

Record ID:	DEH2002-HUPFP-102535
Permit Status:	Permit Renewed
Active Permit:	Y
Child Record Id:	DEH2016-HCHEM-0121151
Trade Secret:	N
Hazardous Material Type:	Pure
Last Updated:	2017-01-20T00:00:00.000
Chemical Name:	CHLOROFORM
Common Name:	CHLOROFORM
Case Number:	67-66-3

Record ID:	DEH2002-HUPFP-102535
Permit Status:	Permit Renewed
Active Permit:	Y
Child Record Id:	DEH2016-HCHEM-0121152
Trade Secret:	N
Hazardous Material Type:	Pure
Last Updated:	2017-01-20T00:00:00.000
Chemical Name:	DICHLOROMETHANE
Common Name:	DICHLOROMETHANE
Case Number:	75-09-2

Record ID:	DEH2002-HUPFP-102535
Permit Status:	Permit Renewed
Active Permit:	Y
Child Record Id:	DEH2016-HCHEM-0121153
Trade Secret:	N
Hazardous Material Type:	Pure
Last Updated:	2017-01-20T00:00:00.000
Chemical Name:	DIESEL
Common Name:	DIESEL
Case Number:	68334-30-5

Record ID:	DEH2002-HUPFP-102535
Permit Status:	Permit Renewed
Active Permit:	Y
Child Record Id:	DEH2016-HCHEM-0121154
Trade Secret:	N
Hazardous Material Type:	Pure
Last Updated:	2017-01-20T00:00:00.000
Chemical Name:	ETHYL ACETATE
Common Name:	ETHYL ACETATE
Case Number:	141-78-6

Record ID:	DEH2002-HUPFP-102535
Permit Status:	Permit Renewed
Active Permit:	Y
Child Record Id:	DEH2016-HCHEM-0121155
Trade Secret:	N
Hazardous Material Type:	Pure
Last Updated:	2017-01-20T00:00:00.000
Chemical Name:	ETHYL ALCOHOL
Common Name:	ETHYL ALCOHOL
Case Number:	64-17-5

Record ID:	DEH2002-HUPFP-102535
Permit Status:	Permit Renewed

U C S D MAIN CAMPUS/MAYER HALL BLDG (Continued) **S102439541**

Active Permit: Y
Child Record Id: DEH2016-HCHEM-0121156
Trade Secret: N
Hazardous Material Type: Pure
Last Updated: 2017-01-20T00:00:00.000
Chemical Name: ETHYL ETHER
Common Name: ETHYL ETHER
Case Number: 60-29-7

Record ID: DEH2002-HUPFP-102535
Permit Status: Permit Renewed
Active Permit: Y
Child Record Id: DEH2016-HCHEM-0121157
Trade Secret: N
Hazardous Material Type: Pure
Last Updated: 2017-01-20T00:00:00.000
Chemical Name: HELIUM
Common Name: HELIUM
Case Number: 7440-59-7

Record ID: DEH2002-HUPFP-102535
Permit Status: Permit Renewed
Active Permit: Y
Child Record Id: DEH2016-HCHEM-0121158
Trade Secret: N
Hazardous Material Type: Pure
Last Updated: 2017-01-20T00:00:00.000
Chemical Name: HELIUM
Common Name: HELIUM
Case Number: 7440-59-7

Record ID: DEH2002-HUPFP-102535
Permit Status: Permit Renewed
Active Permit: Y
Child Record Id: DEH2016-HCHEM-0121159
Trade Secret: N
Hazardous Material Type: Pure
Last Updated: 2017-01-20T00:00:00.000
Chemical Name: HEXANE
Common Name: HEXANE
Case Number: 110-54-3

Record ID: DEH2002-HUPFP-102535
Permit Status: Permit Renewed
Active Permit: Y
Child Record Id: DEH2016-HCHEM-0121160
Trade Secret: N
Hazardous Material Type: Pure
Last Updated: 2017-01-20T00:00:00.000
Chemical Name: HYDROGEN
Common Name: HYDROGEN
Case Number: 1333-74-0

Record ID: DEH2002-HUPFP-102535
Permit Status: Permit Renewed
Active Permit: Y
Child Record Id: DEH2016-HCHEM-0121161

U C S D MAIN CAMPUS/MAYER HALL BLDG (Continued) **S102439541**

Trade Secret: N
Hazardous Material Type: Mixture
Last Updated: 2017-01-20T00:00:00.000
Chemical Name: Hydrogen < 15%, bal. Nitrogen
Common Name: Hydrogen < 15%, bal. Nitrogen
Case Number: Not reported

Record ID: DEH2002-HUPFP-102535
Permit Status: Permit Renewed
Active Permit: Y
Child Record Id: DEH2016-HCHEM-0121162
Trade Secret: N
Hazardous Material Type: Pure
Last Updated: 2017-01-20T00:00:00.000
Chemical Name: HYDROGEN CHLORIDE
Common Name: HYDROGEN CHLORIDE
Case Number: 7647-01-0

Record ID: DEH2002-HUPFP-102535
Permit Status: Permit Renewed
Active Permit: Y
Child Record Id: DEH2016-HCHEM-0121163
Trade Secret: N
Hazardous Material Type: Pure
Last Updated: 2017-01-20T00:00:00.000
Chemical Name: METHANE
Common Name: METHANE
Case Number: 74-82-8

Record ID: DEH2002-HUPFP-102535
Permit Status: Permit Renewed
Active Permit: Y
Child Record Id: DEH2016-HCHEM-0121164
Trade Secret: N
Hazardous Material Type: Pure
Last Updated: 2017-01-20T00:00:00.000
Chemical Name: METHYL ALCOHOL
Common Name: METHYL ALCOHOL
Case Number: 67-56-1

Record ID: DEH2002-HUPFP-102535
Permit Status: Permit Renewed
Active Permit: Y
Child Record Id: DEH2016-HCHEM-0121165
Trade Secret: N
Hazardous Material Type: Pure
Last Updated: 2017-01-20T00:00:00.000
Chemical Name: METHYL BROMIDE
Common Name: METHYL BROMIDE
Case Number: 74-83-9

Record ID: DEH2002-HUPFP-102535
Permit Status: Permit Renewed
Active Permit: Y
Child Record Id: DEH2016-HCHEM-0121166
Trade Secret: N
Hazardous Material Type: Pure

U C S D MAIN CAMPUS/MAYER HALL BLDG (Continued) **S102439541**

Last Updated: 2017-01-20T00:00:00.000
Chemical Name: N,N-DIMETHYLFORMAMIDE
Common Name: N,N-DIMETHYLFORMAMIDE
Case Number: 68-12-2

Record ID: DEH2002-HUPFP-102535
Permit Status: Permit Renewed
Active Permit: Y
Child Record Id: DEH2016-HCHEM-0121167
Trade Secret: N
Hazardous Material Type: Pure
Last Updated: 2017-01-20T00:00:00.000
Chemical Name: NITRIC ACID >68% Concentration
Common Name: NITRIC ACID >68% Concentration
Case Number: 7697-37-2

Record ID: DEH2002-HUPFP-102535
Permit Status: Permit Renewed
Active Permit: Y
Child Record Id: DEH2016-HCHEM-0121168
Trade Secret: N
Hazardous Material Type: Pure
Last Updated: 2017-01-20T00:00:00.000
Chemical Name: NITROGEN
Common Name: NITROGEN
Case Number: 7727-37-9

Record ID: DEH2002-HUPFP-102535
Permit Status: Permit Renewed
Active Permit: Y
Child Record Id: DEH2016-HCHEM-0121169
Trade Secret: N
Hazardous Material Type: Pure
Last Updated: 2017-01-20T00:00:00.000
Chemical Name: NITROGEN
Common Name: NITROGEN
Case Number: 7727-37-9

Record ID: DEH2002-HUPFP-102535
Permit Status: Permit Renewed
Active Permit: Y
Child Record Id: DEH2016-HCHEM-0121170
Trade Secret: N
Hazardous Material Type: Pure
Last Updated: 2017-01-20T00:00:00.000
Chemical Name: OXYGEN
Common Name: OXYGEN
Case Number: 7782-44-7

Record ID: DEH2002-HUPFP-102535
Permit Status: Permit Renewed
Active Permit: Y
Child Record Id: DEH2016-HCHEM-0121171
Trade Secret: N
Hazardous Material Type: Mixture
Last Updated: 2017-01-20T00:00:00.000
Chemical Name: OXYGEN @ 20%; BAL HELIUM

U C S D MAIN CAMPUS/MAYER HALL BLDG (Continued) **S102439541**

Common Name: OXYGEN @ 20%; BAL HELIUM
Case Number: Not reported

Record ID: DEH2002-HUPFP-102535
Permit Status: Permit Renewed
Active Permit: Y
Child Record Id: DEH2016-HCHEM-0121172
Trade Secret: N
Hazardous Material Type: Pure
Last Updated: 2017-01-20T00:00:00.000
Chemical Name: PENTANE
Common Name: PENTANE
Case Number: 109-66-0

Record ID: DEH2002-HUPFP-102535
Permit Status: Permit Renewed
Active Permit: Y
Child Record Id: DEH2016-HCHEM-0121173
Trade Secret: N
Hazardous Material Type: Pure
Last Updated: 2017-01-20T00:00:00.000
Chemical Name: SODIUM CHLORIDE
Common Name: SODIUM CHLORIDE
Case Number: 7647-14-5

Record ID: DEH2002-HUPFP-102535
Permit Status: Permit Renewed
Active Permit: Y
Child Record Id: DEH2016-HCHEM-0121174
Trade Secret: N
Hazardous Material Type: Pure
Last Updated: 2017-01-20T00:00:00.000
Chemical Name: SULFUR DIOXIDE
Common Name: SULFUR DIOXIDE
Case Number: 7446-09-5

Record ID: DEH2002-HUPFP-102535
Permit Status: Permit Renewed
Active Permit: Y
Child Record Id: DEH2016-HCHEM-0121175
Trade Secret: N
Hazardous Material Type: Pure
Last Updated: 2017-01-20T00:00:00.000
Chemical Name: TETRAHYDROFURAN
Common Name: TETRAHYDROFURAN
Case Number: 109-99-9

Record ID: DEH2002-HUPFP-102535
Permit Status: Permit Renewed
Active Permit: Y
Child Record Id: DEH2016-HCHEM-0121176
Trade Secret: N
Hazardous Material Type: Pure
Last Updated: 2017-01-20T00:00:00.000
Chemical Name: TOLUENE
Common Name: TOLUENE
Case Number: 108-88-3

U C S D MAIN CAMPUS/MAYER HALL BLDG (Continued) **S102439541**

Record ID:	DEH2002-HUPFP-102535
Permit Status:	Permit Renewed
Active Permit:	Y
Child Record Id:	DEH2016-HCHEM-0121177
Trade Secret:	N
Hazardous Material Type:	Pure
Last Updated:	2017-01-20T00:00:00.000
Chemical Name:	DIESEL
Common Name:	DIESEL
Case Number:	68334-30-5

Record ID:	DEH2002-HUPFP-102535
Permit Status:	Permit Renewed
Active Permit:	Y
Child Record Id:	DEH2016-HCHEM-0121178
Trade Secret:	N
Hazardous Material Type:	Pure
Last Updated:	2017-01-20T00:00:00.000
Chemical Name:	Hydraulic Oil
Common Name:	Hydraulic Oil
Case Number:	8012-95-1

Record ID:	DEH2002-HUPFP-102535
Permit Status:	Permit Renewed
Active Permit:	Y
Child Record Id:	DEH2016-HCHEM-0121179
Trade Secret:	N
Hazardous Material Type:	Pure
Last Updated:	2017-01-20T00:00:00.000
Chemical Name:	Dielectric Oil
Common Name:	Mineral Oil
Case Number:	8012-95-1

Record ID:	DEH2002-HUPFP-102535
Permit Status:	Permit Renewed
Active Permit:	Y
Child Record Id:	DEH2016-HCHEM-0121180
Trade Secret:	N
Hazardous Material Type:	Pure
Last Updated:	2017-01-20T00:00:00.000
Chemical Name:	Hydraulic Oil
Common Name:	Hydraulic Oil
Case Number:	8012-95-1

Record ID:	DEH2002-HUPFP-102535
Permit Status:	Permit Renewed
Active Permit:	Y
Child Record Id:	DEH2016-HCHEM-0121181
Trade Secret:	N
Hazardous Material Type:	Pure
Last Updated:	2017-01-20T00:00:00.000
Chemical Name:	Dielectric Oil
Common Name:	Mineral Oil
Case Number:	8012-95-1

Record ID:	DEH2002-HUPFP-102535
Permit Status:	Permit Renewed

U C S D MAIN CAMPUS/MAYER HALL BLDG (Continued) **S102439541**

Active Permit:	Y
Child Record Id:	DEH2016-HCHEM-0121182
Trade Secret:	N
Hazardous Material Type:	Pure
Last Updated:	2017-01-20T00:00:00.000
Chemical Name:	AIR COMPRESSED
Common Name:	AIR COMPRESSED
Case Number:	132259-10-0
Record ID:	DEH2002-HUPFP-102535
Permit Status:	Permit Renewed
Active Permit:	Y
Child Record Id:	DEH2016-HCHEM-0121183
Trade Secret:	N
Hazardous Material Type:	Pure
Last Updated:	2017-01-20T00:00:00.000
Chemical Name:	PROPANE
Common Name:	PROPANE
Case Number:	74-98-6
Record ID:	DEH2002-HUPFP-102535
Permit Status:	Permit Renewed
Active Permit:	Y
Child Record Id:	DEH2016-HCHEM-0121184
Trade Secret:	N
Hazardous Material Type:	Pure
Last Updated:	2017-01-20T00:00:00.000
Chemical Name:	Dielectric Oil
Common Name:	Mineral Oil
Case Number:	8012-95-1
Record ID:	DEH2002-HUPFP-102535
Permit Status:	Permit Renewed
Active Permit:	Y
Child Record Id:	DEH2016-HCHEM-0121185
Trade Secret:	N
Hazardous Material Type:	Pure
Last Updated:	2017-01-20T00:00:00.000
Chemical Name:	Hydraulic Oil
Common Name:	Hydraulic Oil
Case Number:	8012-95-1
Record ID:	DEH2002-HUPFP-102535
Permit Status:	Permit Renewed
Active Permit:	Y
Child Record Id:	DEH2016-HCHEM-0121186
Trade Secret:	N
Hazardous Material Type:	Pure
Last Updated:	2017-01-20T00:00:00.000
Chemical Name:	Dielectric Oil
Common Name:	Mineral Oil
Case Number:	8012-95-1
Record ID:	DEH2002-HUPFP-102535
Permit Status:	Permit Renewed
Active Permit:	Y
Child Record Id:	DEH2016-HCHEM-0121187

U C S D MAIN CAMPUS/MAYER HALL BLDG (Continued) **S102439541**

Trade Secret:	N
Hazardous Material Type:	Pure
Last Updated:	2017-01-20T00:00:00.000
Chemical Name:	ACETYLENE
Common Name:	ACETYLENE
Case Number:	74-86-2
Record ID:	DEH2002-HUPFP-102535
Permit Status:	Permit Renewed
Active Permit:	Y
Child Record Id:	DEH2016-HCHEM-0121188
Trade Secret:	N
Hazardous Material Type:	Pure
Last Updated:	2017-01-20T00:00:00.000
Chemical Name:	OXYGEN
Common Name:	OXYGEN
Case Number:	7782-44-7
Record ID:	DEH2002-HUPFP-102535
Permit Status:	Permit Renewed
Active Permit:	Y
Child Record Id:	DEH2016-HCHEM-0121189
Trade Secret:	N
Hazardous Material Type:	Pure
Last Updated:	2017-01-20T00:00:00.000
Chemical Name:	ACETYLENE
Common Name:	ACETYLENE
Case Number:	74-86-2
Record ID:	DEH2002-HUPFP-102535
Permit Status:	Permit Renewed
Active Permit:	Y
Child Record Id:	DEH2016-HCHEM-0121190
Trade Secret:	N
Hazardous Material Type:	Pure
Last Updated:	2017-01-20T00:00:00.000
Chemical Name:	DIESEL
Common Name:	DIESEL
Case Number:	68334-30-5
Record ID:	DEH2002-HUPFP-102535
Permit Status:	Permit Renewed
Active Permit:	Y
Child Record Id:	DEH2016-HCHEM-0121191
Trade Secret:	N
Hazardous Material Type:	Pure
Last Updated:	2017-01-20T00:00:00.000
Chemical Name:	Dielectric Oil
Common Name:	Mineral Oil
Case Number:	8012-95-1
Record ID:	DEH2002-HUPFP-102535
Permit Status:	Permit Renewed
Active Permit:	Y
Child Record Id:	DEH2016-HCHEM-0121192
Trade Secret:	N
Hazardous Material Type:	Pure

U C S D MAIN CAMPUS/MAYER HALL BLDG (Continued) **S102439541**

Last Updated: 2017-01-20T00:00:00.000
Chemical Name: OIL
Common Name: OIL
Case Number: 8012-95-1

Record ID: DEH2002-HUPFP-102535
Permit Status: Permit Renewed
Active Permit: Y
Child Record Id: DEH2016-HCHEM-0121193
Trade Secret: N
Hazardous Material Type: Pure
Last Updated: 2017-01-20T00:00:00.000
Chemical Name: OXYGEN
Common Name: OXYGEN
Case Number: 7782-44-7

Record ID: DEH2002-HUPFP-102535
Permit Status: Permit Renewed
Active Permit: Y
Child Record Id: DEH2016-HCHEM-0121194
Trade Secret: N
Hazardous Material Type: Pure
Last Updated: 2017-01-20T00:00:00.000
Chemical Name: AIR COMPRESSED
Common Name: AIR COMPRESSED
Case Number: 132259-10-0

Record ID: DEH2002-HUPFP-102535
Permit Status: Permit Renewed
Active Permit: Y
Child Record Id: DEH2016-HCHEM-0121195
Trade Secret: N
Hazardous Material Type: Pure
Last Updated: 2017-01-20T00:00:00.000
Chemical Name: ARGON
Common Name: ARGON
Case Number: 7440-37-1

Record ID: DEH2002-HUPFP-102535
Permit Status: Permit Renewed
Active Permit: Y
Child Record Id: DEH2016-HCHEM-0121196
Trade Secret: N
Hazardous Material Type: Pure
Last Updated: 2017-01-20T00:00:00.000
Chemical Name: CARBON DIOXIDE
Common Name: CARBON DIOXIDE
Case Number: 124-38-9

Record ID: DEH2002-HUPFP-102535
Permit Status: Permit Renewed
Active Permit: Y
Child Record Id: DEH2016-HCHEM-0121197
Trade Secret: N
Hazardous Material Type: Mixture
Last Updated: 2017-01-20T00:00:00.000
Chemical Name: CARBON DIOXIDE @ 0-50%; OXYGEN, 0-25%; BALANCE NITROGEN

U C S D MAIN CAMPUS/MAYER HALL BLDG (Continued) **S102439541**

Common Name: CARBON DIOXIDE @ 0-50%; OXYGEN, 0-25%; BALANCE NITROGEN
Case Number: Not reported

Record ID: DEH2002-HUPFP-102535
Permit Status: Permit Renewed
Active Permit: Y
Child Record Id: DEH2016-HCHEM-0121198
Trade Secret: N
Hazardous Material Type: Mixture
Last Updated: 2017-01-20T00:00:00.000
Chemical Name: CARBON DIOXIDE @ 20%; BAL HYDROGEN
Common Name: CARBON DIOXIDE @ 20%; BAL HYDROGEN
Case Number: Not reported

Record ID: DEH2002-HUPFP-102535
Permit Status: Permit Renewed
Active Permit: Y
Child Record Id: DEH2016-HCHEM-0121199
Trade Secret: N
Hazardous Material Type: Mixture
Last Updated: 2017-01-20T00:00:00.000
Chemical Name: CARBON DIOXIDE @ 5%; BAL OXYGEN
Common Name: CARBON DIOXIDE @ 5%; BAL OXYGEN
Case Number: Not reported

Record ID: DEH2002-HUPFP-102535
Permit Status: Permit Renewed
Active Permit: Y
Child Record Id: DEH2016-HCHEM-0121200
Trade Secret: N
Hazardous Material Type: Pure
Last Updated: 2017-01-20T00:00:00.000
Chemical Name: DIESEL
Common Name: DIESEL
Case Number: 68334-30-5

Record ID: DEH2002-HUPFP-102535
Permit Status: Permit Renewed
Active Permit: Y
Child Record Id: DEH2016-HCHEM-0121201
Trade Secret: N
Hazardous Material Type: Pure
Last Updated: 2017-01-20T00:00:00.000
Chemical Name: ETHYL ALCOHOL
Common Name: ETHYL ALCOHOL
Case Number: 64-17-5

Record ID: DEH2002-HUPFP-102535
Permit Status: Permit Renewed
Active Permit: Y
Child Record Id: DEH2016-HCHEM-0121202
Trade Secret: N
Hazardous Material Type: Pure
Last Updated: 2017-01-20T00:00:00.000
Chemical Name: HELIUM
Common Name: HELIUM
Case Number: 7440-59-7

U C S D MAIN CAMPUS/MAYER HALL BLDG (Continued) **S102439541**

Record ID:	DEH2002-HUPFP-102535
Permit Status:	Permit Renewed
Active Permit:	Y
Child Record Id:	DEH2016-HCHEM-0121203
Trade Secret:	N
Hazardous Material Type:	Pure
Last Updated:	2017-01-20T00:00:00.000
Chemical Name:	Hydraulic Oil
Common Name:	Hydraulic Oil
Case Number:	8012-95-1

Record ID:	DEH2002-HUPFP-102535
Permit Status:	Permit Renewed
Active Permit:	Y
Child Record Id:	DEH2016-HCHEM-0121204
Trade Secret:	N
Hazardous Material Type:	Pure
Last Updated:	2017-01-20T00:00:00.000
Chemical Name:	HYDROGEN
Common Name:	HYDROGEN
Case Number:	1333-74-0

Record ID:	DEH2002-HUPFP-102535
Permit Status:	Permit Renewed
Active Permit:	Y
Child Record Id:	DEH2016-HCHEM-0121205
Trade Secret:	N
Hazardous Material Type:	Mixture
Last Updated:	2017-01-20T00:00:00.000
Chemical Name:	HYDROGEN @ 8.5%; CARBON DIOXIDE @10%; BAL NITROGEN
Common Name:	HYDROGEN @ 8.5%; CARBON DIOXIDE @10%; BAL NITROGEN
Case Number:	Not reported

Record ID:	DEH2002-HUPFP-102535
Permit Status:	Permit Renewed
Active Permit:	Y
Child Record Id:	DEH2016-HCHEM-0121206
Trade Secret:	N
Hazardous Material Type:	Pure
Last Updated:	2017-01-20T00:00:00.000
Chemical Name:	NITROGEN
Common Name:	NITROGEN
Case Number:	7727-37-9

Record ID:	DEH2002-HUPFP-102535
Permit Status:	Permit Renewed
Active Permit:	Y
Child Record Id:	DEH2016-HCHEM-0121207
Trade Secret:	N
Hazardous Material Type:	Pure
Last Updated:	2017-01-20T00:00:00.000
Chemical Name:	NITROGEN
Common Name:	NITROGEN
Case Number:	7727-37-9

Record ID:	DEH2002-HUPFP-102535
Permit Status:	Permit Renewed

U C S D MAIN CAMPUS/MAYER HALL BLDG (Continued) **S102439541**

Active Permit: Y
Child Record Id: DEH2016-HCHEM-0121208
Trade Secret: N
Hazardous Material Type: Pure
Last Updated: 2017-01-20T00:00:00.000
Chemical Name: OIL
Common Name: OIL
Case Number: 8012-95-1

Record ID: DEH2002-HUPFP-102535
Permit Status: Permit Renewed
Active Permit: Y
Child Record Id: DEH2016-HCHEM-0121209
Trade Secret: N
Hazardous Material Type: Pure
Last Updated: 2017-01-20T00:00:00.000
Chemical Name: OXYGEN
Common Name: OXYGEN
Case Number: 7782-44-7

Record ID: DEH2002-HUPFP-102535
Permit Status: Permit Renewed
Active Permit: Y
Child Record Id: DEH2016-HCHEM-0121210
Trade Secret: N
Hazardous Material Type: Mixture
Last Updated: 2017-01-20T00:00:00.000
Chemical Name: OXYGEN @ 23.5% TO 50%; BALANCE NITROGEN
Common Name: OXYGEN @ 23.5% TO 50%; BALANCE NITROGEN
Case Number: Not reported

Record ID: DEH2002-HUPFP-102535
Permit Status: Permit Renewed
Active Permit: Y
Child Record Id: DEH2016-HCHEM-0121211
Trade Secret: N
Hazardous Material Type: Pure
Last Updated: 2017-01-20T00:00:00.000
Chemical Name: Hydraulic Oil
Common Name: Hydraulic Oil
Case Number: 8012-95-1

Record ID: DEH2002-HUPFP-102535
Permit Status: Permit Renewed
Active Permit: Y
Child Record Id: DEH2016-HCHEM-0121212
Trade Secret: N
Hazardous Material Type: Pure
Last Updated: 2017-01-20T00:00:00.000
Chemical Name: Hydraulic Oil
Common Name: Hydraulic Oil
Case Number: 8012-95-1

Record ID: DEH2002-HUPFP-102535
Permit Status: Permit Renewed
Active Permit: Y
Child Record Id: DEH2016-HCHEM-0121213

U C S D MAIN CAMPUS/MAYER HALL BLDG (Continued) **S102439541**

Trade Secret:	N
Hazardous Material Type:	Pure
Last Updated:	2017-01-20T00:00:00.000
Chemical Name:	Dielectric Oil
Common Name:	Mineral Oil
Case Number:	8012-95-1
Record ID:	DEH2002-HUPFP-102535
Permit Status:	Permit Renewed
Active Permit:	Y
Child Record Id:	DEH2016-HCHEM-0121214
Trade Secret:	N
Hazardous Material Type:	Pure
Last Updated:	2017-01-20T00:00:00.000
Chemical Name:	Dielectric Oil
Common Name:	Mineral Oil
Case Number:	8012-95-1
Record ID:	DEH2002-HUPFP-102535
Permit Status:	Permit Renewed
Active Permit:	Y
Child Record Id:	DEH2016-HCHEM-0121215
Trade Secret:	N
Hazardous Material Type:	Pure
Last Updated:	2017-01-20T00:00:00.000
Chemical Name:	Hydraulic Oil
Common Name:	Hydraulic Oil
Case Number:	8012-95-1
Record ID:	DEH2002-HUPFP-102535
Permit Status:	Permit Renewed
Active Permit:	Y
Child Record Id:	DEH2016-HCHEM-0121216
Trade Secret:	N
Hazardous Material Type:	Pure
Last Updated:	2017-01-20T00:00:00.000
Chemical Name:	2-PROPANOL
Common Name:	2-PROPANOL
Case Number:	67-63-0
Record ID:	DEH2002-HUPFP-102535
Permit Status:	Permit Renewed
Active Permit:	Y
Child Record Id:	DEH2016-HCHEM-0121217
Trade Secret:	N
Hazardous Material Type:	Mixture
Last Updated:	2017-01-20T00:00:00.000
Chemical Name:	AC 200
Common Name:	AC 200
Case Number:	Not reported
Record ID:	DEH2002-HUPFP-102535
Permit Status:	Permit Renewed
Active Permit:	Y
Child Record Id:	DEH2016-HCHEM-0121218
Trade Secret:	N
Hazardous Material Type:	Pure

U C S D MAIN CAMPUS/MAYER HALL BLDG (Continued) **S102439541**

Last Updated: 2017-01-20T00:00:00.000
Chemical Name: AIR COMPRESSED
Common Name: AIR COMPRESSED
Case Number: 132259-10-0

Record ID: DEH2002-HUPFP-102535
Permit Status: Permit Renewed
Active Permit: Y
Child Record Id: DEH2016-HCHEM-0121219
Trade Secret: N
Hazardous Material Type: Pure
Last Updated: 2017-01-20T00:00:00.000
Chemical Name: ARGON
Common Name: ARGON
Case Number: 7440-37-1

Record ID: DEH2002-HUPFP-102535
Permit Status: Permit Renewed
Active Permit: Y
Child Record Id: DEH2016-HCHEM-0121220
Trade Secret: N
Hazardous Material Type: Mixture
Last Updated: 2017-01-20T00:00:00.000
Chemical Name: B-5500 STEAM TREATMENT
Common Name: B-5500 STEAM TREATMENT
Case Number: Not reported

Record ID: DEH2002-HUPFP-102535
Permit Status: Permit Renewed
Active Permit: Y
Child Record Id: DEH2016-HCHEM-0121221
Trade Secret: N
Hazardous Material Type: Mixture
Last Updated: 2017-01-20T00:00:00.000
Chemical Name: BOILER WATER TREATMENT SOLUTION
Common Name: BOILER WATER TREATMENT SOLUTION
Case Number: Not reported

Record ID: DEH2002-HUPFP-102535
Permit Status: Permit Renewed
Active Permit: Y
Child Record Id: DEH2016-HCHEM-0121222
Trade Secret: N
Hazardous Material Type: Mixture
Last Updated: 2017-01-20T00:00:00.000
Chemical Name: BOILER WATER TREATMENT SOLUTION
Common Name: BOILER WATER TREATMENT SOLUTION
Case Number: Not reported

Record ID: DEH2002-HUPFP-102535
Permit Status: Permit Renewed
Active Permit: Y
Child Record Id: DEH2016-HCHEM-0121223
Trade Secret: N
Hazardous Material Type: Pure
Last Updated: 2017-01-20T00:00:00.000
Chemical Name: CARBON DIOXIDE

U C S D MAIN CAMPUS/MAYER HALL BLDG (Continued) **S102439541**

Common Name: CARBON DIOXIDE
Case Number: 124-38-9

Record ID: DEH2002-HUPFP-102535
Permit Status: Permit Renewed
Active Permit: Y
Child Record Id: DEH2016-HCHEM-0121224
Trade Secret: N
Hazardous Material Type: Mixture
Last Updated: 2017-01-20T00:00:00.000
Chemical Name: CARBON DIOXIDE @ 5%; BAL NITROGEN
Common Name: CARBON DIOXIDE @ 5%; BAL NITROGEN
Case Number: Not reported

Record ID: DEH2002-HUPFP-102535
Permit Status: Permit Renewed
Active Permit: Y
Child Record Id: DEH2016-HCHEM-0121225
Trade Secret: N
Hazardous Material Type: Pure
Last Updated: 2017-01-20T00:00:00.000
Chemical Name: ETHYL ALCOHOL
Common Name: ETHYL ALCOHOL
Case Number: 64-17-5

Record ID: DEH2002-HUPFP-102535
Permit Status: Permit Renewed
Active Permit: Y
Child Record Id: DEH2016-HCHEM-0121226
Trade Secret: N
Hazardous Material Type: Mixture
Last Updated: 2017-01-20T00:00:00.000
Chemical Name: HEAT TRANSFER FLUID
Common Name: HEAT TRANSFER FLUID
Case Number: Not reported

Record ID: DEH2002-HUPFP-102535
Permit Status: Permit Renewed
Active Permit: Y
Child Record Id: DEH2016-HCHEM-0121227
Trade Secret: N
Hazardous Material Type: Pure
Last Updated: 2017-01-20T00:00:00.000
Chemical Name: HELIUM
Common Name: HELIUM
Case Number: 7440-59-7

Record ID: DEH2002-HUPFP-102535
Permit Status: Permit Renewed
Active Permit: Y
Child Record Id: DEH2016-HCHEM-0121228
Trade Secret: N
Hazardous Material Type: Pure
Last Updated: 2017-01-20T00:00:00.000
Chemical Name: CARBON DIOXIDE
Common Name: CARBON DIOXIDE
Case Number: 124-38-9

U C S D MAIN CAMPUS/MAYER HALL BLDG (Continued) **S102439541**

Record ID:	DEH2002-HUPFP-102535
Permit Status:	Permit Renewed
Active Permit:	Y
Child Record Id:	DEH2016-HCHEM-0121229
Trade Secret:	N
Hazardous Material Type:	Mixture
Last Updated:	2017-01-20T00:00:00.000
Chemical Name:	METHANE @ 5%; BALANCE ARGON
Common Name:	METHANE @ 5%; BALANCE ARGON
Case Number:	Not reported

Record ID:	DEH2002-HUPFP-102535
Permit Status:	Permit Renewed
Active Permit:	Y
Child Record Id:	DEH2016-HCHEM-0121230
Trade Secret:	N
Hazardous Material Type:	Pure
Last Updated:	2017-01-20T00:00:00.000
Chemical Name:	METHYL ALCOHOL
Common Name:	METHYL ALCOHOL
Case Number:	67-56-1

Record ID:	DEH2002-HUPFP-102535
Permit Status:	Permit Renewed
Active Permit:	Y
Child Record Id:	DEH2016-HCHEM-0121231
Trade Secret:	N
Hazardous Material Type:	Pure
Last Updated:	2017-01-20T00:00:00.000
Chemical Name:	NITROGEN
Common Name:	NITROGEN
Case Number:	7727-37-9

Record ID:	DEH2002-HUPFP-102535
Permit Status:	Permit Renewed
Active Permit:	Y
Child Record Id:	DEH2016-HCHEM-0121232
Trade Secret:	N
Hazardous Material Type:	Pure
Last Updated:	2017-01-20T00:00:00.000
Chemical Name:	NITROGEN
Common Name:	NITROGEN
Case Number:	7727-37-9

Record ID:	DEH2002-HUPFP-102535
Permit Status:	Permit Renewed
Active Permit:	Y
Child Record Id:	DEH2016-HCHEM-0121233
Trade Secret:	N
Hazardous Material Type:	Pure
Last Updated:	2017-01-20T00:00:00.000
Chemical Name:	OXYGEN
Common Name:	OXYGEN
Case Number:	7782-44-7

Record ID:	DEH2002-HUPFP-102535
Permit Status:	Permit Renewed

U C S D MAIN CAMPUS/MAYER HALL BLDG (Continued) **S102439541**

Active Permit: Y
Child Record Id: DEH2016-HCHEM-0121234
Trade Secret: N
Hazardous Material Type: Pure
Last Updated: 2017-01-20T00:00:00.000
Chemical Name: PHOSPHORUS OXYCHLORIDE
Common Name: PHOSPHORUS OXYCHLORIDE
Case Number: 10025-87-3

Record ID: DEH2002-HUPFP-102535
Permit Status: Permit Renewed
Active Permit: Y
Child Record Id: DEH2016-HCHEM-0121235
Trade Secret: N
Hazardous Material Type: Pure
Last Updated: 2017-01-20T00:00:00.000
Chemical Name: DIESEL
Common Name: DIESEL
Case Number: 68334-30-5

Record ID: DEH2002-HUPFP-102535
Permit Status: Permit Renewed
Active Permit: Y
Child Record Id: DEH2016-HCHEM-0121236
Trade Secret: N
Hazardous Material Type: Pure
Last Updated: 2017-01-20T00:00:00.000
Chemical Name: Hydraulic Oil
Common Name: Hydraulic Oil
Case Number: 8012-95-1

Record ID: DEH2002-HUPFP-102535
Permit Status: Permit Renewed
Active Permit: Y
Child Record Id: DEH2016-HCHEM-0121237
Trade Secret: N
Hazardous Material Type: Pure
Last Updated: 2017-01-20T00:00:00.000
Chemical Name: Dielectric Oil
Common Name: Mineral Oil
Case Number: 8012-95-1

Record ID: DEH2002-HUPFP-102535
Permit Status: Permit Renewed
Active Permit: Y
Child Record Id: DEH2016-HCHEM-0121238
Trade Secret: N
Hazardous Material Type: Mixture
Last Updated: 2017-01-20T00:00:00.000
Chemical Name: PAINT
Common Name: PAINT
Case Number: Not reported

Record ID: DEH2002-HUPFP-102535
Permit Status: Permit Renewed
Active Permit: Y
Child Record Id: DEH2016-HCHEM-0121239

U C S D MAIN CAMPUS/MAYER HALL BLDG (Continued) **S102439541**

Trade Secret: N
Hazardous Material Type: Pure
Last Updated: 2017-01-20T00:00:00.000
Chemical Name: ACETYLENE
Common Name: ACETYLENE
Case Number: 74-86-2

Record ID: DEH2002-HUPFP-102535
Permit Status: Permit Renewed
Active Permit: Y
Child Record Id: DEH2016-HCHEM-0121240
Trade Secret: N
Hazardous Material Type: Pure
Last Updated: 2017-01-20T00:00:00.000
Chemical Name: FORMALDEHYDE
Common Name: FORMALDEHYDE
Case Number: 50-00-0

Record ID: DEH2002-HUPFP-102535
Permit Status: Permit Renewed
Active Permit: Y
Child Record Id: DEH2016-HCHEM-0121241
Trade Secret: N
Hazardous Material Type: Pure
Last Updated: 2017-01-20T00:00:00.000
Chemical Name: Hydraulic Oil
Common Name: Hydraulic Oil
Case Number: 8012-95-1

Record ID: DEH2002-HUPFP-102535
Permit Status: Permit Renewed
Active Permit: Y
Child Record Id: DEH2016-HCHEM-0121242
Trade Secret: N
Hazardous Material Type: Pure
Last Updated: 2017-01-20T00:00:00.000
Chemical Name: OIL
Common Name: OIL
Case Number: 8012-95-1

Record ID: DEH2002-HUPFP-102535
Permit Status: Permit Renewed
Active Permit: Y
Child Record Id: DEH2016-HCHEM-0121243
Trade Secret: N
Hazardous Material Type: Pure
Last Updated: 2017-01-20T00:00:00.000
Chemical Name: OXYGEN
Common Name: OXYGEN
Case Number: 7782-44-7

Record ID: DEH2002-HUPFP-102535
Permit Status: Permit Renewed
Active Permit: Y
Child Record Id: DEH2016-HCHEM-0121244
Trade Secret: N
Hazardous Material Type: Pure

U C S D MAIN CAMPUS/MAYER HALL BLDG (Continued) **S102439541**

Last Updated: 2017-01-20T00:00:00.000
Chemical Name: Hydraulic Oil
Common Name: Hydraulic Oil
Case Number: 8012-95-1

Record ID: DEH2002-HUPFP-102535
Permit Status: Permit Renewed
Active Permit: Y
Child Record Id: DEH2016-HCHEM-0121245
Trade Secret: N
Hazardous Material Type: Pure
Last Updated: 2017-01-20T00:00:00.000
Chemical Name: Hydraulic Oil
Common Name: Hydraulic Oil
Case Number: 8012-95-1

Record ID: DEH2002-HUPFP-102535
Permit Status: Permit Renewed
Active Permit: Y
Child Record Id: DEH2016-HCHEM-0121246
Trade Secret: N
Hazardous Material Type: Pure
Last Updated: 2017-01-20T00:00:00.000
Chemical Name: Dielectric Oil
Common Name: Mineral Oil
Case Number: 8012-95-1

Record ID: DEH2002-HUPFP-102535
Permit Status: Permit Renewed
Active Permit: Y
Child Record Id: DEH2016-HCHEM-0121247
Trade Secret: N
Hazardous Material Type: Pure
Last Updated: 2017-01-20T00:00:00.000
Chemical Name: Hydraulic Oil
Common Name: Hydraulic Oil
Case Number: 8012-95-1

Record ID: DEH2002-HUPFP-102535
Permit Status: Permit Renewed
Active Permit: Y
Child Record Id: DEH2016-HCHEM-0121248
Trade Secret: N
Hazardous Material Type: Pure
Last Updated: 2017-01-20T00:00:00.000
Chemical Name: Dielectric Oil
Common Name: Mineral Oil
Case Number: 8012-95-1

Record ID: DEH2002-HUPFP-102535
Permit Status: Permit Renewed
Active Permit: Y
Child Record Id: DEH2016-HCHEM-0121249
Trade Secret: N
Hazardous Material Type: Pure
Last Updated: 2017-01-20T00:00:00.000
Chemical Name: Hydraulic Oil

U C S D MAIN CAMPUS/MAYER HALL BLDG (Continued) **S102439541**

Common Name:	Hydraulic Oil
Case Number:	8012-95-1
Record ID:	DEH2002-HUPFP-102535
Permit Status:	Permit Renewed
Active Permit:	Y
Child Record Id:	DEH2016-HCHEM-0121250
Trade Secret:	N
Hazardous Material Type:	Pure
Last Updated:	2017-01-20T00:00:00.000
Chemical Name:	AIR COMPRESSED
Common Name:	AIR COMPRESSED
Case Number:	132259-10-0
Record ID:	DEH2002-HUPFP-102535
Permit Status:	Permit Renewed
Active Permit:	Y
Child Record Id:	DEH2016-HCHEM-0121251
Trade Secret:	N
Hazardous Material Type:	Pure
Last Updated:	2017-01-20T00:00:00.000
Chemical Name:	ARGON
Common Name:	ARGON
Case Number:	7440-37-1
Record ID:	DEH2002-HUPFP-102535
Permit Status:	Permit Renewed
Active Permit:	Y
Child Record Id:	DEH2016-HCHEM-0121252
Trade Secret:	N
Hazardous Material Type:	Pure
Last Updated:	2017-01-20T00:00:00.000
Chemical Name:	CARBON DIOXIDE
Common Name:	CARBON DIOXIDE
Case Number:	124-38-9
Record ID:	DEH2002-HUPFP-102535
Permit Status:	Permit Renewed
Active Permit:	Y
Child Record Id:	DEH2016-HCHEM-0121253
Trade Secret:	N
Hazardous Material Type:	Mixture
Last Updated:	2017-01-20T00:00:00.000
Chemical Name:	CARBON DIOXIDE @ 0-20%; OXYGEN @ 0-21%; BALANCE NITROGEN
Common Name:	CARBON DIOXIDE @ 0-20%; OXYGEN @ 0-21%; BALANCE NITROGEN
Case Number:	Not reported
Record ID:	DEH2002-HUPFP-102535
Permit Status:	Permit Renewed
Active Permit:	Y
Child Record Id:	DEH2016-HCHEM-0121254
Trade Secret:	N
Hazardous Material Type:	Mixture
Last Updated:	2017-01-20T00:00:00.000
Chemical Name:	CARBON DIOXIDE @ 5%; BAL OXYGEN
Common Name:	CARBON DIOXIDE @ 5%; BAL OXYGEN
Case Number:	Not reported

U C S D MAIN CAMPUS/MAYER HALL BLDG (Continued) **S102439541**

Record ID:	DEH2002-HUPFP-102535
Permit Status:	Permit Renewed
Active Permit:	Y
Child Record Id:	DEH2016-HCHEM-0121255
Trade Secret:	N
Hazardous Material Type:	Pure
Last Updated:	2017-01-20T00:00:00.000
Chemical Name:	HELIUM
Common Name:	HELIUM
Case Number:	7440-59-7

Record ID:	DEH2002-HUPFP-102535
Permit Status:	Permit Renewed
Active Permit:	Y
Child Record Id:	DEH2016-HCHEM-0121351
Trade Secret:	N
Hazardous Material Type:	Pure
Last Updated:	2017-01-20T00:00:00.000
Chemical Name:	NITROGEN
Common Name:	NITROGEN
Case Number:	7727-37-9

Record ID:	DEH2002-HUPFP-102535
Permit Status:	Permit Renewed
Active Permit:	Y
Child Record Id:	DEH2016-HCHEM-0121256
Trade Secret:	N
Hazardous Material Type:	Pure
Last Updated:	2017-01-20T00:00:00.000
Chemical Name:	CARBON DIOXIDE
Common Name:	CARBON DIOXIDE
Case Number:	124-38-9

Record ID:	DEH2002-HUPFP-102535
Permit Status:	Permit Renewed
Active Permit:	Y
Child Record Id:	DEH2016-HCHEM-0121257
Trade Secret:	N
Hazardous Material Type:	Pure
Last Updated:	2017-01-20T00:00:00.000
Chemical Name:	NITROGEN
Common Name:	NITROGEN
Case Number:	7727-37-9

Record ID:	DEH2002-HUPFP-102535
Permit Status:	Permit Renewed
Active Permit:	Y
Child Record Id:	DEH2016-HCHEM-0121258
Trade Secret:	N
Hazardous Material Type:	Pure
Last Updated:	2017-01-20T00:00:00.000
Chemical Name:	NITROGEN
Common Name:	NITROGEN
Case Number:	7727-37-9

Record ID:	DEH2002-HUPFP-102535
Permit Status:	Permit Renewed

U C S D MAIN CAMPUS/MAYER HALL BLDG (Continued) **S102439541**

Active Permit:	Y
Child Record Id:	DEH2016-HCHEM-0121259
Trade Secret:	N
Hazardous Material Type:	Pure
Last Updated:	2017-01-20T00:00:00.000
Chemical Name:	OXYGEN
Common Name:	OXYGEN
Case Number:	7782-44-7
Record ID:	DEH2002-HUPFP-102535
Permit Status:	Permit Renewed
Active Permit:	Y
Child Record Id:	DEH2016-HCHEM-0121260
Trade Secret:	N
Hazardous Material Type:	Pure
Last Updated:	2017-01-20T00:00:00.000
Chemical Name:	ARGON
Common Name:	ARGON
Case Number:	7440-37-1
Record ID:	DEH2002-HUPFP-102535
Permit Status:	Permit Renewed
Active Permit:	Y
Child Record Id:	DEH2016-HCHEM-0121261
Trade Secret:	N
Hazardous Material Type:	Pure
Last Updated:	2017-01-20T00:00:00.000
Chemical Name:	CARBON DIOXIDE
Common Name:	CARBON DIOXIDE
Case Number:	124-38-9
Record ID:	DEH2002-HUPFP-102535
Permit Status:	Permit Renewed
Active Permit:	Y
Child Record Id:	DEH2016-HCHEM-0121262
Trade Secret:	N
Hazardous Material Type:	Pure
Last Updated:	2017-01-20T00:00:00.000
Chemical Name:	HELIUM
Common Name:	HELIUM
Case Number:	7440-59-7
Record ID:	DEH2002-HUPFP-102535
Permit Status:	Permit Renewed
Active Permit:	Y
Child Record Id:	DEH2016-HCHEM-0121263
Trade Secret:	N
Hazardous Material Type:	Pure
Last Updated:	2017-01-20T00:00:00.000
Chemical Name:	Hydraulic Oil
Common Name:	Hydraulic Oil
Case Number:	8012-95-1
Record ID:	DEH2002-HUPFP-102535
Permit Status:	Permit Renewed
Active Permit:	Y
Child Record Id:	DEH2016-HCHEM-0121264

U C S D MAIN CAMPUS/MAYER HALL BLDG (Continued) **S102439541**

Trade Secret:	N
Hazardous Material Type:	Pure
Last Updated:	2017-01-20T00:00:00.000
Chemical Name:	NITROGEN
Common Name:	NITROGEN
Case Number:	7727-37-9
Record ID:	DEH2002-HUPFP-102535
Permit Status:	Permit Renewed
Active Permit:	Y
Child Record Id:	DEH2016-HCHEM-0121265
Trade Secret:	N
Hazardous Material Type:	Pure
Last Updated:	2017-01-20T00:00:00.000
Chemical Name:	NITROGEN
Common Name:	NITROGEN
Case Number:	7727-37-9
Record ID:	DEH2002-HUPFP-102535
Permit Status:	Permit Renewed
Active Permit:	Y
Child Record Id:	DEH2016-HCHEM-0121266
Trade Secret:	N
Hazardous Material Type:	Pure
Last Updated:	2017-01-20T00:00:00.000
Chemical Name:	OIL
Common Name:	OIL
Case Number:	8012-95-1
Record ID:	DEH2002-HUPFP-102535
Permit Status:	Permit Renewed
Active Permit:	Y
Child Record Id:	DEH2016-HCHEM-0121267
Trade Secret:	N
Hazardous Material Type:	Pure
Last Updated:	2017-01-20T00:00:00.000
Chemical Name:	OXYGEN
Common Name:	OXYGEN
Case Number:	7782-44-7
Record ID:	DEH2002-HUPFP-102535
Permit Status:	Permit Renewed
Active Permit:	Y
Child Record Id:	DEH2016-HCHEM-0121268
Trade Secret:	N
Hazardous Material Type:	Pure
Last Updated:	2017-01-20T00:00:00.000
Chemical Name:	DIESEL
Common Name:	DIESEL
Case Number:	68476-34-6
Record ID:	DEH2002-HUPFP-102535
Permit Status:	Permit Renewed
Active Permit:	Y
Child Record Id:	DEH2016-HCHEM-0121269
Trade Secret:	N
Hazardous Material Type:	Pure

U C S D MAIN CAMPUS/MAYER HALL BLDG (Continued) **S102439541**

Last Updated: 2017-01-20T00:00:00.000
Chemical Name: Dielectric Oil
Common Name: Mineral Oil
Case Number: 8012-95-1

Record ID: DEH2002-HUPFP-102535
Permit Status: Permit Renewed
Active Permit: Y
Child Record Id: DEH2016-HCHEM-0121270
Trade Secret: N
Hazardous Material Type: Pure
Last Updated: 2017-01-20T00:00:00.000
Chemical Name: AIR COMPRESSED
Common Name: AIR COMPRESSED
Case Number: 132259-10-0

Record ID: DEH2002-HUPFP-102535
Permit Status: Permit Renewed
Active Permit: Y
Child Record Id: DEH2016-HCHEM-0121271
Trade Secret: N
Hazardous Material Type: Pure
Last Updated: 2017-01-20T00:00:00.000
Chemical Name: ARGON
Common Name: ARGON
Case Number: 7440-37-1

Record ID: DEH2002-HUPFP-102535
Permit Status: Permit Renewed
Active Permit: Y
Child Record Id: DEH2016-HCHEM-0121272
Trade Secret: N
Hazardous Material Type: Pure
Last Updated: 2017-01-20T00:00:00.000
Chemical Name: CARBON DIOXIDE
Common Name: CARBON DIOXIDE
Case Number: 124-38-9

Record ID: DEH2002-HUPFP-102535
Permit Status: Permit Renewed
Active Permit: Y
Child Record Id: DEH2016-HCHEM-0121273
Trade Secret: N
Hazardous Material Type: Pure
Last Updated: 2017-01-20T00:00:00.000
Chemical Name: NITROGEN
Common Name: NITROGEN
Case Number: 7727-37-9

Record ID: DEH2002-HUPFP-102535
Permit Status: Permit Renewed
Active Permit: Y
Child Record Id: DEH2016-HCHEM-0121274
Trade Secret: N
Hazardous Material Type: Pure
Last Updated: 2017-01-20T00:00:00.000
Chemical Name: OXYGEN

U C S D MAIN CAMPUS/MAYER HALL BLDG (Continued) **S102439541**

Common Name: OXYGEN
Case Number: 7782-44-7

Record ID: DEH2002-HUPFP-102535
Permit Status: Permit Renewed
Active Permit: Y
Child Record Id: DEH2016-HCHEM-0121275
Trade Secret: N
Hazardous Material Type: Pure
Last Updated: 2017-01-20T00:00:00.000
Chemical Name: OXYGEN
Common Name: OXYGEN
Case Number: 7782-44-7

Record ID: DEH2002-HUPFP-102535
Permit Status: Permit Renewed
Active Permit: Y
Child Record Id: DEH2016-HCHEM-0121276
Trade Secret: N
Hazardous Material Type: Pure
Last Updated: 2017-01-20T00:00:00.000
Chemical Name: CARBON DIOXIDE
Common Name: CARBON DIOXIDE
Case Number: 124-38-9

Record ID: DEH2002-HUPFP-102535
Permit Status: Permit Renewed
Active Permit: Y
Child Record Id: DEH2016-HCHEM-0121277
Trade Secret: N
Hazardous Material Type: Pure
Last Updated: 2017-01-20T00:00:00.000
Chemical Name: DIESEL
Common Name: DIESEL
Case Number: 68334-30-5

Record ID: DEH2002-HUPFP-102535
Permit Status: Permit Renewed
Active Permit: Y
Child Record Id: DEH2016-HCHEM-0121278
Trade Secret: N
Hazardous Material Type: Pure
Last Updated: 2017-01-20T00:00:00.000
Chemical Name: HELIUM
Common Name: HELIUM
Case Number: 7440-59-7

Record ID: DEH2002-HUPFP-102535
Permit Status: Permit Renewed
Active Permit: Y
Child Record Id: DEH2016-HCHEM-0121279
Trade Secret: N
Hazardous Material Type: Pure
Last Updated: 2017-01-20T00:00:00.000
Chemical Name: Hydraulic Oil
Common Name: Hydraulic Oil
Case Number: 8012-95-1

U C S D MAIN CAMPUS/MAYER HALL BLDG (Continued) **S102439541**

Record ID:	DEH2002-HUPFP-102535
Permit Status:	Permit Renewed
Active Permit:	Y
Child Record Id:	DEH2016-HCHEM-0121280
Trade Secret:	N
Hazardous Material Type:	Pure
Last Updated:	2017-01-20T00:00:00.000
Chemical Name:	NITROGEN
Common Name:	NITROGEN
Case Number:	7727-37-9

Record ID:	DEH2002-HUPFP-102535
Permit Status:	Permit Renewed
Active Permit:	Y
Child Record Id:	DEH2016-HCHEM-0121281
Trade Secret:	N
Hazardous Material Type:	Pure
Last Updated:	2017-01-20T00:00:00.000
Chemical Name:	NITROGEN
Common Name:	NITROGEN
Case Number:	7727-37-9

Record ID:	DEH2002-HUPFP-102535
Permit Status:	Permit Renewed
Active Permit:	Y
Child Record Id:	DEH2016-HCHEM-0121282
Trade Secret:	N
Hazardous Material Type:	Pure
Last Updated:	2017-01-20T00:00:00.000
Chemical Name:	OIL
Common Name:	OIL
Case Number:	8012-95-1

Record ID:	DEH2002-HUPFP-102535
Permit Status:	Permit Renewed
Active Permit:	Y
Child Record Id:	DEH2016-HCHEM-0121283
Trade Secret:	N
Hazardous Material Type:	Pure
Last Updated:	2017-01-20T00:00:00.000
Chemical Name:	ARGON
Common Name:	ARGON
Case Number:	7440-37-1

Record ID:	DEH2002-HUPFP-102535
Permit Status:	Permit Renewed
Active Permit:	Y
Child Record Id:	DEH2016-HCHEM-0121284
Trade Secret:	N
Hazardous Material Type:	Pure
Last Updated:	2017-01-20T00:00:00.000
Chemical Name:	CARBON DIOXIDE
Common Name:	CARBON DIOXIDE
Case Number:	124-38-9

Record ID:	DEH2002-HUPFP-102535
Permit Status:	Permit Renewed

U C S D MAIN CAMPUS/MAYER HALL BLDG (Continued) **S102439541**

Active Permit: Y
Child Record Id: DEH2016-HCHEM-0121285
Trade Secret: N
Hazardous Material Type: Pure
Last Updated: 2017-01-20T00:00:00.000
Chemical Name: Dielectric Oil
Common Name: Mineral Oil
Case Number: 8012-95-1

Record ID: DEH2002-HUPFP-102535
Permit Status: Permit Renewed
Active Permit: Y
Child Record Id: DEH2016-HCHEM-0121286
Trade Secret: N
Hazardous Material Type: Pure
Last Updated: 2017-01-20T00:00:00.000
Chemical Name: Dielectric Oil
Common Name: Mineral Oil
Case Number: 8012-95-1

Record ID: DEH2002-HUPFP-102535
Permit Status: Permit Renewed
Active Permit: Y
Child Record Id: DEH2016-HCHEM-0121287
Trade Secret: N
Hazardous Material Type: Pure
Last Updated: 2017-01-20T00:00:00.000
Chemical Name: NITROGEN
Common Name: NITROGEN
Case Number: 7727-37-9

Record ID: DEH2002-HUPFP-102535
Permit Status: Permit Renewed
Active Permit: Y
Child Record Id: DEH2016-HCHEM-0121288
Trade Secret: N
Hazardous Material Type: Pure
Last Updated: 2017-01-20T00:00:00.000
Chemical Name: Dielectric Oil
Common Name: Mineral Oil
Case Number: 8012-95-1

Record ID: DEH2002-HUPFP-102535
Permit Status: Permit Renewed
Active Permit: Y
Child Record Id: DEH2016-HCHEM-0121289
Trade Secret: N
Hazardous Material Type: Pure
Last Updated: 2017-01-20T00:00:00.000
Chemical Name: ACETYLENE
Common Name: ACETYLENE
Case Number: 74-86-2

Record ID: DEH2002-HUPFP-102535
Permit Status: Permit Renewed
Active Permit: Y
Child Record Id: DEH2016-HCHEM-0121290

U C S D MAIN CAMPUS/MAYER HALL BLDG (Continued) **S102439541**

Trade Secret:	N
Hazardous Material Type:	Pure
Last Updated:	2017-01-20T00:00:00.000
Chemical Name:	AIR COMPRESSED
Common Name:	AIR COMPRESSED
Case Number:	132259-10-0
Record ID:	DEH2002-HUPFP-102535
Permit Status:	Permit Renewed
Active Permit:	Y
Child Record Id:	DEH2016-HCHEM-0121291
Trade Secret:	N
Hazardous Material Type:	Pure
Last Updated:	2017-01-20T00:00:00.000
Chemical Name:	ARGON
Common Name:	ARGON
Case Number:	7440-37-1
Record ID:	DEH2002-HUPFP-102535
Permit Status:	Permit Renewed
Active Permit:	Y
Child Record Id:	DEH2016-HCHEM-0121292
Trade Secret:	N
Hazardous Material Type:	Pure
Last Updated:	2017-01-20T00:00:00.000
Chemical Name:	CARBON DIOXIDE
Common Name:	CARBON DIOXIDE
Case Number:	124-38-9
Record ID:	DEH2002-HUPFP-102535
Permit Status:	Permit Renewed
Active Permit:	Y
Child Record Id:	DEH2016-HCHEM-0121293
Trade Secret:	N
Hazardous Material Type:	Mixture
Last Updated:	2017-01-20T00:00:00.000
Chemical Name:	CARBON DIOXIDE @ < 50%; BALANCE ARGON
Common Name:	CARBON DIOXIDE @ < 50%; BALANCE ARGON
Case Number:	Not reported
Record ID:	DEH2002-HUPFP-102535
Permit Status:	Permit Renewed
Active Permit:	Y
Child Record Id:	DEH2016-HCHEM-0121294
Trade Secret:	N
Hazardous Material Type:	Pure
Last Updated:	2017-01-20T00:00:00.000
Chemical Name:	HELIUM
Common Name:	HELIUM
Case Number:	7440-59-7
Record ID:	DEH2002-HUPFP-102535
Permit Status:	Permit Renewed
Active Permit:	Y
Child Record Id:	DEH2016-HCHEM-0121295
Trade Secret:	N
Hazardous Material Type:	Mixture

U C S D MAIN CAMPUS/MAYER HALL BLDG (Continued) **S102439541**

Last Updated: 2017-01-20T00:00:00.000
Chemical Name: HELIUM @ 50 %, BALANCE ARGON
Common Name: HELIUM @ 50 %, BALANCE ARGON
Case Number: Not reported

Record ID: DEH2002-HUPFP-102535
Permit Status: Permit Renewed
Active Permit: Y
Child Record Id: DEH2016-HCHEM-0121296
Trade Secret: N
Hazardous Material Type: Pure
Last Updated: 2017-01-20T00:00:00.000
Chemical Name: OXYGEN
Common Name: OXYGEN
Case Number: 7782-44-7

Record ID: DEH2002-HUPFP-102535
Permit Status: Permit Renewed
Active Permit: Y
Child Record Id: DEH2016-HCHEM-0121297
Trade Secret: N
Hazardous Material Type: Pure
Last Updated: 2017-01-20T00:00:00.000
Chemical Name: Dielectric Oil
Common Name: Mineral Oil
Case Number: 8012-95-1

Record ID: DEH2002-HUPFP-102535
Permit Status: Permit Renewed
Active Permit: Y
Child Record Id: DEH2016-HCHEM-0121298
Trade Secret: N
Hazardous Material Type: Pure
Last Updated: 2017-01-20T00:00:00.000
Chemical Name: Dielectric Oil
Common Name: Mineral Oil
Case Number: 8012-95-1

Record ID: DEH2002-HUPFP-102535
Permit Status: Permit Renewed
Active Permit: Y
Child Record Id: DEH2016-HCHEM-0121299
Trade Secret: N
Hazardous Material Type: Pure
Last Updated: 2017-01-20T00:00:00.000
Chemical Name: Dielectric Oil
Common Name: Mineral Oil
Case Number: 8012-95-1

Record ID: DEH2002-HUPFP-102535
Permit Status: Permit Renewed
Active Permit: Y
Child Record Id: DEH2016-HCHEM-0121300
Trade Secret: N
Hazardous Material Type: Pure
Last Updated: 2017-01-20T00:00:00.000
Chemical Name: Dielectric Oil

U C S D MAIN CAMPUS/MAYER HALL BLDG (Continued) **S102439541**

Common Name: Mineral Oil
Case Number: 8012-95-1

Record ID: DEH2002-HUPFP-102535
Permit Status: Permit Renewed
Active Permit: Y
Child Record Id: DEH2016-HCHEM-0121301
Trade Secret: N
Hazardous Material Type: Pure
Last Updated: 2017-01-20T00:00:00.000
Chemical Name: Dielectric Oil
Common Name: Mineral Oil
Case Number: 8012-95-1

Record ID: DEH2002-HUPFP-102535
Permit Status: Permit Renewed
Active Permit: Y
Child Record Id: DEH2016-HCHEM-0121302
Trade Secret: N
Hazardous Material Type: Pure
Last Updated: 2017-01-20T00:00:00.000
Chemical Name: Dielectric Oil
Common Name: Mineral Oil
Case Number: 8012-95-1

Record ID: DEH2002-HUPFP-102535
Permit Status: Permit Renewed
Active Permit: Y
Child Record Id: DEH2016-HCHEM-0121303
Trade Secret: N
Hazardous Material Type: Pure
Last Updated: 2017-01-20T00:00:00.000
Chemical Name: Dielectric Oil
Common Name: Mineral Oil
Case Number: 8012-95-1

Record ID: DEH2002-HUPFP-102535
Permit Status: Permit Renewed
Active Permit: Y
Child Record Id: DEH2016-HCHEM-0121304
Trade Secret: N
Hazardous Material Type: Pure
Last Updated: 2017-01-20T00:00:00.000
Chemical Name: Dielectric Oil
Common Name: Mineral Oil
Case Number: 8012-95-1

Record ID: DEH2002-HUPFP-102535
Permit Status: Permit Renewed
Active Permit: Y
Child Record Id: DEH2016-HCHEM-0121305
Trade Secret: N
Hazardous Material Type: Mixture
Last Updated: 2017-01-20T00:00:00.000
Chemical Name: 95% OXYGEN, 5% CARBON DIOXIDE
Common Name: 95% OXYGEN, 5% CARBON DIOXIDE
Case Number: Not reported

U C S D MAIN CAMPUS/MAYER HALL BLDG (Continued) **S102439541**

Record ID:	DEH2002-HUPFP-102535
Permit Status:	Permit Renewed
Active Permit:	Y
Child Record Id:	DEH2016-HCHEM-0121306
Trade Secret:	N
Hazardous Material Type:	Pure
Last Updated:	2017-01-20T00:00:00.000
Chemical Name:	AIR COMPRESSED
Common Name:	AIR COMPRESSED
Case Number:	132259-10-0

Record ID:	DEH2002-HUPFP-102535
Permit Status:	Permit Renewed
Active Permit:	Y
Child Record Id:	DEH2016-HCHEM-0121307
Trade Secret:	N
Hazardous Material Type:	Pure
Last Updated:	2017-01-20T00:00:00.000
Chemical Name:	ARGON
Common Name:	ARGON
Case Number:	7440-37-1

Record ID:	DEH2002-HUPFP-102535
Permit Status:	Permit Renewed
Active Permit:	Y
Child Record Id:	DEH2016-HCHEM-0121308
Trade Secret:	N
Hazardous Material Type:	Mixture
Last Updated:	2017-01-20T00:00:00.000
Chemical Name:	BLOOD GAS MIXTURE
Common Name:	BLOOD GAS MIXTURE
Case Number:	Not reported

Record ID:	DEH2002-HUPFP-102535
Permit Status:	Permit Renewed
Active Permit:	Y
Child Record Id:	DEH2016-HCHEM-0121309
Trade Secret:	N
Hazardous Material Type:	Pure
Last Updated:	2017-01-20T00:00:00.000
Chemical Name:	CARBON DIOXIDE
Common Name:	CARBON DIOXIDE
Case Number:	124-38-9

Record ID:	DEH2002-HUPFP-102535
Permit Status:	Permit Renewed
Active Permit:	Y
Child Record Id:	DEH2016-HCHEM-0121310
Trade Secret:	N
Hazardous Material Type:	Pure
Last Updated:	2017-01-20T00:00:00.000
Chemical Name:	DIESEL
Common Name:	DIESEL
Case Number:	68334-30-5

Record ID:	DEH2002-HUPFP-102535
Permit Status:	Permit Renewed

U C S D MAIN CAMPUS/MAYER HALL BLDG (Continued) **S102439541**

Active Permit: Y
Child Record Id: DEH2016-HCHEM-0121311
Trade Secret: N
Hazardous Material Type: Pure
Last Updated: 2017-01-20T00:00:00.000
Chemical Name: HELIUM
Common Name: HELIUM
Case Number: 7440-59-7

Record ID: DEH2002-HUPFP-102535
Permit Status: Permit Renewed
Active Permit: Y
Child Record Id: DEH2016-HCHEM-0121312
Trade Secret: N
Hazardous Material Type: Pure
Last Updated: 2017-01-20T00:00:00.000
Chemical Name: Hydraulic Oil
Common Name: Hydraulic Oil
Case Number: 8012-95-1

Record ID: DEH2002-HUPFP-102535
Permit Status: Permit Renewed
Active Permit: Y
Child Record Id: DEH2016-HCHEM-0121313
Trade Secret: N
Hazardous Material Type: Mixture
Last Updated: 2017-01-20T00:00:00.000
Chemical Name: HYDROGEN @ < 10%; BALANCE ARGON
Common Name: HYDROGEN @ < 10%; BALANCE ARGON
Case Number: Not reported

Record ID: DEH2002-HUPFP-102535
Permit Status: Permit Renewed
Active Permit: Y
Child Record Id: DEH2016-HCHEM-0121314
Trade Secret: N
Hazardous Material Type: Pure
Last Updated: 2017-01-20T00:00:00.000
Chemical Name: NITROGEN
Common Name: NITROGEN
Case Number: 7727-37-9

Record ID: DEH2002-HUPFP-102535
Permit Status: Permit Renewed
Active Permit: Y
Child Record Id: DEH2016-HCHEM-0121315
Trade Secret: N
Hazardous Material Type: Pure
Last Updated: 2017-01-20T00:00:00.000
Chemical Name: NITROGEN
Common Name: NITROGEN
Case Number: 7727-37-9

Record ID: DEH2002-HUPFP-102535
Permit Status: Permit Renewed
Active Permit: Y
Child Record Id: DEH2016-HCHEM-0121316

U C S D MAIN CAMPUS/MAYER HALL BLDG (Continued) **S102439541**

Trade Secret:	N
Hazardous Material Type:	Pure
Last Updated:	2017-01-20T00:00:00.000
Chemical Name:	OXYGEN
Common Name:	OXYGEN
Case Number:	7782-44-7
Record ID:	DEH2002-HUPFP-102535
Permit Status:	Permit Renewed
Active Permit:	Y
Child Record Id:	DEH2016-HCHEM-0121317
Trade Secret:	N
Hazardous Material Type:	Mixture
Last Updated:	2017-01-20T00:00:00.000
Chemical Name:	BOILER WATER TREATMENT SOLUTION
Common Name:	BOILER WATER TREATMENT SOLUTION
Case Number:	Not reported
Record ID:	DEH2002-HUPFP-102535
Permit Status:	Permit Renewed
Active Permit:	Y
Child Record Id:	DEH2016-HCHEM-0121318
Trade Secret:	N
Hazardous Material Type:	Pure
Last Updated:	2017-01-20T00:00:00.000
Chemical Name:	DIESEL
Common Name:	DIESEL
Case Number:	68334-30-5
Record ID:	DEH2002-HUPFP-102535
Permit Status:	Permit Renewed
Active Permit:	Y
Child Record Id:	DEH2016-HCHEM-0121319
Trade Secret:	N
Hazardous Material Type:	Pure
Last Updated:	2017-01-20T00:00:00.000
Chemical Name:	Hydraulic Oil
Common Name:	Hydraulic Oil
Case Number:	8012-95-1
Record ID:	DEH2002-HUPFP-102535
Permit Status:	Permit Renewed
Active Permit:	Y
Child Record Id:	DEH2016-HCHEM-0121320
Trade Secret:	N
Hazardous Material Type:	Pure
Last Updated:	2017-01-20T00:00:00.000
Chemical Name:	Hydraulic Oil
Common Name:	Hydraulic Oil
Case Number:	8012-95-1
Record ID:	DEH2002-HUPFP-102535
Permit Status:	Permit Renewed
Active Permit:	Y
Child Record Id:	DEH2016-HCHEM-0121321
Trade Secret:	N
Hazardous Material Type:	Pure

U C S D MAIN CAMPUS/MAYER HALL BLDG (Continued) **S102439541**

Last Updated: 2017-01-20T00:00:00.000
Chemical Name: Dielectric Oil
Common Name: Mineral Oil
Case Number: 8012-95-1

Record ID: DEH2002-HUPFP-102535
Permit Status: Permit Renewed
Active Permit: Y
Child Record Id: DEH2016-HCHEM-0121322
Trade Secret: N
Hazardous Material Type: Pure
Last Updated: 2017-01-20T00:00:00.000
Chemical Name: ARGON
Common Name: ARGON
Case Number: 7440-37-1

Record ID: DEH2002-HUPFP-102535
Permit Status: Permit Renewed
Active Permit: Y
Child Record Id: DEH2016-HCHEM-0121323
Trade Secret: N
Hazardous Material Type: Pure
Last Updated: 2017-01-20T00:00:00.000
Chemical Name: CARBON DIOXIDE
Common Name: CARBON DIOXIDE
Case Number: 124-38-9

Record ID: DEH2002-HUPFP-102535
Permit Status: Permit Renewed
Active Permit: Y
Child Record Id: DEH2016-HCHEM-0121324
Trade Secret: N
Hazardous Material Type: Mixture
Last Updated: 2017-01-20T00:00:00.000
Chemical Name: CARBON DIOXIDE @ 0-20%; OXYGEN @ 0-21%; BALANCE NITROGEN
Common Name: CARBON DIOXIDE @ 0-20%; OXYGEN @ 0-21%; BALANCE NITROGEN
Case Number: Not reported

Record ID: DEH2002-HUPFP-102535
Permit Status: Permit Renewed
Active Permit: Y
Child Record Id: DEH2016-HCHEM-0121325
Trade Secret: N
Hazardous Material Type: Mixture
Last Updated: 2017-01-20T00:00:00.000
Chemical Name: CARBON DIOXIDE @ 5%, HYDROGEN @ 10%; BAL NITROGEN
Common Name: CARBON DIOXIDE @ 5%, HYDROGEN @ 10%; BAL NITROGEN
Case Number: Not reported

Record ID: DEH2002-HUPFP-102535
Permit Status: Permit Renewed
Active Permit: Y
Child Record Id: DEH2016-HCHEM-0121326
Trade Secret: N
Hazardous Material Type: Mixture
Last Updated: 2017-01-20T00:00:00.000
Chemical Name: CARBON DIOXIDE @ 5%; BAL NITROGEN

U C S D MAIN CAMPUS/MAYER HALL BLDG (Continued) **S102439541**

Common Name: CARBON DIOXIDE @ 5%; BAL NITROGEN
Case Number: Not reported

Record ID: DEH2002-HUPFP-102535
Permit Status: Permit Renewed
Active Permit: Y
Child Record Id: DEH2016-HCHEM-0121327
Trade Secret: N
Hazardous Material Type: Mixture
Last Updated: 2017-01-20T00:00:00.000
Chemical Name: CARBON DIOXIDE @ 5%; BAL OXYGEN
Common Name: CARBON DIOXIDE @ 5%; BAL OXYGEN
Case Number: Not reported

Record ID: DEH2002-HUPFP-102535
Permit Status: Permit Renewed
Active Permit: Y
Child Record Id: DEH2016-HCHEM-0121328
Trade Secret: N
Hazardous Material Type: Pure
Last Updated: 2017-01-20T00:00:00.000
Chemical Name: DIESEL
Common Name: DIESEL
Case Number: 68334-30-5

Record ID: DEH2002-HUPFP-102535
Permit Status: Permit Renewed
Active Permit: Y
Child Record Id: DEH2016-HCHEM-0121329
Trade Secret: N
Hazardous Material Type: Pure
Last Updated: 2017-01-20T00:00:00.000
Chemical Name: ETHYL ALCOHOL
Common Name: ETHYL ALCOHOL
Case Number: 64-17-5

Record ID: DEH2002-HUPFP-102535
Permit Status: Permit Renewed
Active Permit: Y
Child Record Id: DEH2016-HCHEM-0121330
Trade Secret: N
Hazardous Material Type: Pure
Last Updated: 2017-01-20T00:00:00.000
Chemical Name: FORMALDEHYDE
Common Name: FORMALDEHYDE
Case Number: 50-00-0

Record ID: DEH2002-HUPFP-102535
Permit Status: Permit Renewed
Active Permit: Y
Child Record Id: DEH2016-HCHEM-0121331
Trade Secret: N
Hazardous Material Type: Pure
Last Updated: 2017-01-20T00:00:00.000
Chemical Name: HELIUM
Common Name: HELIUM
Case Number: 7440-59-7

U C S D MAIN CAMPUS/MAYER HALL BLDG (Continued) **S102439541**

Record ID:	DEH2002-HUPFP-102535
Permit Status:	Permit Renewed
Active Permit:	Y
Child Record Id:	DEH2016-HCHEM-0121332
Trade Secret:	N
Hazardous Material Type:	Pure
Last Updated:	2017-01-20T00:00:00.000
Chemical Name:	HYDROGEN
Common Name:	HYDROGEN
Case Number:	1333-74-0

Record ID:	DEH2002-HUPFP-102535
Permit Status:	Permit Renewed
Active Permit:	Y
Child Record Id:	DEH2016-HCHEM-0121333
Trade Secret:	N
Hazardous Material Type:	Pure
Last Updated:	2017-01-20T00:00:00.000
Chemical Name:	HYDROGEN CHLORIDE
Common Name:	HYDROGEN CHLORIDE
Case Number:	7647-01-0

Record ID:	DEH2002-HUPFP-102535
Permit Status:	Permit Renewed
Active Permit:	Y
Child Record Id:	DEH2016-HCHEM-0121334
Trade Secret:	N
Hazardous Material Type:	Pure
Last Updated:	2017-01-20T00:00:00.000
Chemical Name:	METHYL ALCOHOL
Common Name:	METHYL ALCOHOL
Case Number:	67-56-1

Record ID:	DEH2002-HUPFP-102535
Permit Status:	Permit Renewed
Active Permit:	Y
Child Record Id:	DEH2016-HCHEM-0121335
Trade Secret:	N
Hazardous Material Type:	Pure
Last Updated:	2017-01-20T00:00:00.000
Chemical Name:	Dielectric Oil
Common Name:	Mineral Oil
Case Number:	8012-95-1

Record ID:	DEH2002-HUPFP-102535
Permit Status:	Permit Renewed
Active Permit:	Y
Child Record Id:	DEH2016-HCHEM-0121336
Trade Secret:	N
Hazardous Material Type:	Pure
Last Updated:	2017-01-20T00:00:00.000
Chemical Name:	NITROGEN
Common Name:	NITROGEN
Case Number:	7727-37-9

Record ID:	DEH2002-HUPFP-102535
Permit Status:	Permit Renewed

U C S D MAIN CAMPUS/MAYER HALL BLDG (Continued) **S102439541**

Active Permit: Y
Child Record Id: DEH2016-HCHEM-0121337
Trade Secret: N
Hazardous Material Type: Pure
Last Updated: 2017-01-20T00:00:00.000
Chemical Name: NITROGEN
Common Name: NITROGEN
Case Number: 7727-37-9

Record ID: DEH2002-HUPFP-102535
Permit Status: Permit Renewed
Active Permit: Y
Child Record Id: DEH2016-HCHEM-0121338
Trade Secret: N
Hazardous Material Type: Pure
Last Updated: 2017-01-20T00:00:00.000
Chemical Name: Nitrous Oxide
Common Name: Nitrous Oxide
Case Number: 10024-97-2

Record ID: DEH2002-HUPFP-102535
Permit Status: Permit Renewed
Active Permit: Y
Child Record Id: DEH2016-HCHEM-0121339
Trade Secret: N
Hazardous Material Type: Pure
Last Updated: 2017-01-20T00:00:00.000
Chemical Name: Hydraulic Oil
Common Name: Hydraulic Oil
Case Number: 8012-95-1

Record ID: DEH2002-HUPFP-102535
Permit Status: Permit Renewed
Active Permit: Y
Child Record Id: DEH2016-HCHEM-0121340
Trade Secret: N
Hazardous Material Type: Pure
Last Updated: 2017-01-20T00:00:00.000
Chemical Name: AIR COMPRESSED
Common Name: AIR COMPRESSED
Case Number: 132259-10-0

Record ID: DEH2002-HUPFP-102535
Permit Status: Permit Renewed
Active Permit: Y
Child Record Id: DEH2016-HCHEM-0121341
Trade Secret: N
Hazardous Material Type: Pure
Last Updated: 2017-01-20T00:00:00.000
Chemical Name: ARGON
Common Name: ARGON
Case Number: 7440-37-1

Record ID: DEH2002-HUPFP-102535
Permit Status: Permit Renewed
Active Permit: Y
Child Record Id: DEH2016-HCHEM-0121342

U C S D MAIN CAMPUS/MAYER HALL BLDG (Continued) **S102439541**

Trade Secret:	N
Hazardous Material Type:	Pure
Last Updated:	2017-01-20T00:00:00.000
Chemical Name:	CARBON DIOXIDE
Common Name:	CARBON DIOXIDE
Case Number:	124-38-9
Record ID:	DEH2002-HUPFP-102535
Permit Status:	Permit Renewed
Active Permit:	Y
Child Record Id:	DEH2016-HCHEM-0121343
Trade Secret:	N
Hazardous Material Type:	Pure
Last Updated:	2017-01-20T00:00:00.000
Chemical Name:	CARBON DIOXIDE & OXYGEN
Common Name:	CARBON DIOXIDE & OXYGEN
Case Number:	Not reported
Record ID:	DEH2002-HUPFP-102535
Permit Status:	Permit Renewed
Active Permit:	Y
Child Record Id:	DEH2016-HCHEM-0121344
Trade Secret:	N
Hazardous Material Type:	Pure
Last Updated:	2017-01-20T00:00:00.000
Chemical Name:	DIESEL
Common Name:	DIESEL
Case Number:	68334-30-5
Record ID:	DEH2002-HUPFP-102535
Permit Status:	Permit Renewed
Active Permit:	Y
Child Record Id:	DEH2016-HCHEM-0121345
Trade Secret:	N
Hazardous Material Type:	Pure
Last Updated:	2017-01-20T00:00:00.000
Chemical Name:	HELIUM
Common Name:	HELIUM
Case Number:	7440-59-7
Record ID:	DEH2002-HUPFP-102535
Permit Status:	Permit Renewed
Active Permit:	Y
Child Record Id:	DEH2016-HCHEM-0121346
Trade Secret:	N
Hazardous Material Type:	Mixture
Last Updated:	2017-01-20T00:00:00.000
Chemical Name:	HYDROGEN @ < 10%; BALANCE ARGON
Common Name:	HYDROGEN @ < 10%; BALANCE ARGON
Case Number:	Not reported
Record ID:	DEH2002-HUPFP-102535
Permit Status:	Permit Renewed
Active Permit:	Y
Child Record Id:	DEH2016-HCHEM-0121347
Trade Secret:	N
Hazardous Material Type:	Mixture

U C S D MAIN CAMPUS/MAYER HALL BLDG (Continued) **S102439541**

Last Updated: 2017-01-20T00:00:00.000
Chemical Name: Hydrogen < 15%, bal. Nitrogen
Common Name: Hydrogen < 15%, bal. Nitrogen
Case Number: Not reported

Record ID: DEH2002-HUPFP-102535
Permit Status: Permit Renewed
Active Permit: Y
Child Record Id: DEH2016-HCHEM-0121348
Trade Secret: N
Hazardous Material Type: Pure
Last Updated: 2017-01-20T00:00:00.000
Chemical Name: Methane
Common Name: Methane
Case Number: 74-82-8

Record ID: DEH2002-HUPFP-102535
Permit Status: Permit Renewed
Active Permit: Y
Child Record Id: DEH2016-HCHEM-0121349
Trade Secret: N
Hazardous Material Type: Pure
Last Updated: 2017-01-20T00:00:00.000
Chemical Name: Dielectric Oil
Common Name: Mineral Oil
Case Number: 8012-95-1

Record ID: DEH2002-HUPFP-102535
Permit Status: Permit Renewed
Active Permit: Y
Child Record Id: DEH2016-HCHEM-0121350
Trade Secret: N
Hazardous Material Type: Pure
Last Updated: 2017-01-20T00:00:00.000
Chemical Name: NITROGEN
Common Name: NITROGEN
Case Number: 7727-37-9

Record ID: DEH2002-HUPFP-102535
Permit Status: Permit Renewed
Active Permit: Y
Child Record Id: DEH2016-HCHEM-0121352
Trade Secret: N
Hazardous Material Type: Pure
Last Updated: 2017-01-20T00:00:00.000
Chemical Name: OXYGEN
Common Name: OXYGEN
Case Number: 7782-44-7

Record ID: DEH2002-HUPFP-102535
Permit Status: Permit Renewed
Active Permit: Y
Child Record Id: DEH2016-HCHEM-0121353
Trade Secret: N
Hazardous Material Type: Mixture
Last Updated: 2017-01-20T00:00:00.000
Chemical Name: Oxygen < 20%, bal. Argon

U C S D MAIN CAMPUS/MAYER HALL BLDG (Continued) **S102439541**

Common Name: Oxygen < 20%, bal. Argon
Case Number: Not reported

Record ID: DEH2002-HUPFP-102535
Permit Status: Permit Renewed
Active Permit: Y
Child Record Id: DEH2016-HCHEM-0121354
Trade Secret: N
Hazardous Material Type: Pure
Last Updated: 2017-01-20T00:00:00.000
Chemical Name: Hydraulic Oil
Common Name: Hydraulic Oil
Case Number: 8012-95-1

Record ID: DEH2002-HUPFP-102535
Permit Status: Permit Renewed
Active Permit: Y
Child Record Id: DEH2016-HCHEM-0121355
Trade Secret: N
Hazardous Material Type: Pure
Last Updated: 2017-01-20T00:00:00.000
Chemical Name: HELIUM
Common Name: HELIUM
Case Number: 7440-59-7

Record ID: DEH2002-HUPFP-102535
Permit Status: Permit Renewed
Active Permit: Y
Child Record Id: DEH2016-HCHEM-0121356
Trade Secret: N
Hazardous Material Type: Pure
Last Updated: 2017-01-20T00:00:00.000
Chemical Name: CARBON DIOXIDE
Common Name: CARBON DIOXIDE
Case Number: 124-38-9

Record ID: DEH2002-HUPFP-102535
Permit Status: Permit Renewed
Active Permit: Y
Child Record Id: DEH2016-HCHEM-0121357
Trade Secret: N
Hazardous Material Type: Pure
Last Updated: 2017-01-20T00:00:00.000
Chemical Name: HELIUM
Common Name: HELIUM
Case Number: 7440-59-7

Record ID: DEH2002-HUPFP-102535
Permit Status: Permit Renewed
Active Permit: Y
Child Record Id: DEH2016-HCHEM-0121358
Trade Secret: N
Hazardous Material Type: Pure
Last Updated: 2017-01-20T00:00:00.000
Chemical Name: Hydraulic Oil
Common Name: Hydraulic Oil
Case Number: 8012-95-1

U C S D MAIN CAMPUS/MAYER HALL BLDG (Continued) **S102439541**

Record ID:	DEH2002-HUPFP-102535
Permit Status:	Permit Renewed
Active Permit:	Y
Child Record Id:	DEH2016-HCHEM-0121359
Trade Secret:	N
Hazardous Material Type:	Pure
Last Updated:	2017-01-20T00:00:00.000
Chemical Name:	Hydraulic Oil
Common Name:	Hydraulic Oil
Case Number:	8012-95-1

Record ID:	DEH2002-HUPFP-102535
Permit Status:	Permit Renewed
Active Permit:	Y
Child Record Id:	DEH2016-HCHEM-0121360
Trade Secret:	N
Hazardous Material Type:	Mixture
Last Updated:	2017-01-20T00:00:00.000
Chemical Name:	CUTTING OIL
Common Name:	CUTTING OIL
Case Number:	Not reported

Record ID:	DEH2002-HUPFP-102535
Permit Status:	Permit Renewed
Active Permit:	Y
Child Record Id:	DEH2016-HCHEM-0121361
Trade Secret:	N
Hazardous Material Type:	Pure
Last Updated:	2017-01-20T00:00:00.000
Chemical Name:	DIESEL
Common Name:	DIESEL
Case Number:	68334-30-5

Record ID:	DEH2002-HUPFP-102535
Permit Status:	Permit Renewed
Active Permit:	Y
Child Record Id:	DEH2016-HCHEM-0121362
Trade Secret:	N
Hazardous Material Type:	Pure
Last Updated:	2017-01-20T00:00:00.000
Chemical Name:	OIL
Common Name:	OIL
Case Number:	8012-95-1

Record ID:	DEH2002-HUPFP-102535
Permit Status:	Permit Renewed
Active Permit:	Y
Child Record Id:	DEH2016-HCHEM-0121363
Trade Secret:	N
Hazardous Material Type:	Pure
Last Updated:	2017-01-20T00:00:00.000
Chemical Name:	AIR COMPRESSED
Common Name:	AIR COMPRESSED
Case Number:	132259-10-0

Record ID:	DEH2002-HUPFP-102535
Permit Status:	Permit Renewed

U C S D MAIN CAMPUS/MAYER HALL BLDG (Continued) **S102439541**

Active Permit: Y
Child Record Id: DEH2016-HCHEM-0121364
Trade Secret: N
Hazardous Material Type: Pure
Last Updated: 2017-01-20T00:00:00.000
Chemical Name: ARGON
Common Name: ARGON
Case Number: 7440-37-1

Record ID: DEH2002-HUPFP-102535
Permit Status: Permit Renewed
Active Permit: Y
Child Record Id: DEH2016-HCHEM-0121365
Trade Secret: N
Hazardous Material Type: Pure
Last Updated: 2017-01-20T00:00:00.000
Chemical Name: CARBON DIOXIDE
Common Name: CARBON DIOXIDE
Case Number: 124-38-9

Record ID: DEH2002-HUPFP-102535
Permit Status: Permit Renewed
Active Permit: Y
Child Record Id: DEH2016-HCHEM-0121366
Trade Secret: N
Hazardous Material Type: Pure
Last Updated: 2017-01-20T00:00:00.000
Chemical Name: HELIUM
Common Name: HELIUM
Case Number: 7440-59-7

Record ID: DEH2002-HUPFP-102535
Permit Status: Permit Renewed
Active Permit: Y
Child Record Id: DEH2016-HCHEM-0121367
Trade Secret: N
Hazardous Material Type: Pure
Last Updated: 2017-01-20T00:00:00.000
Chemical Name: Hydraulic Oil
Common Name: Hydraulic Oil
Case Number: 8012-95-1

Record ID: DEH2002-HUPFP-102535
Permit Status: Permit Renewed
Active Permit: Y
Child Record Id: DEH2016-HCHEM-0121368
Trade Secret: N
Hazardous Material Type: Pure
Last Updated: 2017-01-20T00:00:00.000
Chemical Name: HYDROGEN
Common Name: HYDROGEN
Case Number: 1333-74-0

Record ID: DEH2002-HUPFP-102535
Permit Status: Permit Renewed
Active Permit: Y
Child Record Id: DEH2016-HCHEM-0121369

U C S D MAIN CAMPUS/MAYER HALL BLDG (Continued) **S102439541**

Trade Secret: N
Hazardous Material Type: Pure
Last Updated: 2017-01-20T00:00:00.000
Chemical Name: NITRIC ACID >68% Concentration
Common Name: NITRIC ACID >68% Concentration
Case Number: 7697-37-2

Record ID: DEH2002-HUPFP-102535
Permit Status: Permit Renewed
Active Permit: Y
Child Record Id: DEH2016-HCHEM-0121370
Trade Secret: N
Hazardous Material Type: Pure
Last Updated: 2017-01-20T00:00:00.000
Chemical Name: NITROGEN
Common Name: NITROGEN
Case Number: 7727-37-9

Record ID: DEH2002-HUPFP-102535
Permit Status: Permit Renewed
Active Permit: Y
Child Record Id: DEH2016-HCHEM-0121371
Trade Secret: N
Hazardous Material Type: Pure
Last Updated: 2017-01-20T00:00:00.000
Chemical Name: NITROGEN
Common Name: NITROGEN
Case Number: 7727-37-9

Record ID: DEH2002-HUPFP-102535
Permit Status: Permit Renewed
Active Permit: Y
Child Record Id: DEH2016-HCHEM-0121372
Trade Secret: N
Hazardous Material Type: Pure
Last Updated: 2017-01-20T00:00:00.000
Chemical Name: OIL
Common Name: OIL
Case Number: 8012-95-1

Record ID: DEH2002-HUPFP-102535
Permit Status: Permit Renewed
Active Permit: Y
Child Record Id: DEH2016-HCHEM-0121373
Trade Secret: N
Hazardous Material Type: Pure
Last Updated: 2017-01-20T00:00:00.000
Chemical Name: OXYGEN
Common Name: OXYGEN
Case Number: 7782-44-7

Record ID: DEH2002-HUPFP-102535
Permit Status: Permit Renewed
Active Permit: Y
Child Record Id: DEH2016-HCHEM-0121374
Trade Secret: N
Hazardous Material Type: Pure

U C S D MAIN CAMPUS/MAYER HALL BLDG (Continued) **S102439541**

Last Updated: 2017-01-20T00:00:00.000
Chemical Name: Dielectric Oil
Common Name: Mineral Oil
Case Number: 8012-95-1

Record ID: DEH2002-HUPFP-102535
Permit Status: Permit Renewed
Active Permit: Y
Child Record Id: DEH2016-HCHEM-0121375
Trade Secret: N
Hazardous Material Type: Pure
Last Updated: 2017-01-20T00:00:00.000
Chemical Name: Hydraulic Oil
Common Name: Hydraulic Oil
Case Number: 8012-95-1

Record ID: DEH2002-HUPFP-102535
Permit Status: Permit Renewed
Active Permit: Y
Child Record Id: DEH2016-HCHEM-0121376
Trade Secret: N
Hazardous Material Type: Pure
Last Updated: 2017-01-20T00:00:00.000
Chemical Name: DIESEL
Common Name: DIESEL
Case Number: 68334-30-5

Record ID: DEH2002-HUPFP-102535
Permit Status: Permit Renewed
Active Permit: Y
Child Record Id: DEH2016-HCHEM-0121377
Trade Secret: N
Hazardous Material Type: Pure
Last Updated: 2017-01-20T00:00:00.000
Chemical Name: Hydraulic Oil
Common Name: Hydraulic Oil
Case Number: 8012-95-1

Record ID: DEH2002-HUPFP-102535
Permit Status: Permit Renewed
Active Permit: Y
Child Record Id: DEH2016-HCHEM-0121378
Trade Secret: N
Hazardous Material Type: Pure
Last Updated: 2017-01-20T00:00:00.000
Chemical Name: Dielectric Oil
Common Name: Mineral Oil
Case Number: 8012-95-1

Record ID: DEH2002-HUPFP-102535
Permit Status: Permit Renewed
Active Permit: Y
Child Record Id: DEH2016-HCHEM-0121379
Trade Secret: N
Hazardous Material Type: Pure
Last Updated: 2017-01-20T00:00:00.000
Chemical Name: Dielectric Oil

U C S D MAIN CAMPUS/MAYER HALL BLDG (Continued) **S102439541**

Common Name: Mineral Oil
Case Number: 8012-95-1

Record ID: DEH2002-HUPFP-102535
Permit Status: Permit Renewed
Active Permit: Y
Child Record Id: DEH2016-HCHEM-0121380
Trade Secret: N
Hazardous Material Type: Pure
Last Updated: 2017-01-20T00:00:00.000
Chemical Name: Dielectric Oil
Common Name: Mineral Oil
Case Number: 8012-95-1

Record ID: DEH2002-HUPFP-102535
Permit Status: Permit Renewed
Active Permit: Y
Child Record Id: DEH2016-HCHEM-0121381
Trade Secret: N
Hazardous Material Type: Pure
Last Updated: 2017-01-20T00:00:00.000
Chemical Name: Dielectric Oil
Common Name: Mineral Oil
Case Number: 8012-95-1

Record ID: DEH2002-HUPFP-102535
Permit Status: Permit Renewed
Active Permit: Y
Child Record Id: DEH2016-HCHEM-0121382
Trade Secret: N
Hazardous Material Type: Mixture
Last Updated: 2017-01-20T00:00:00.000
Chemical Name: >1% OXYGEN; BAL AIR
Common Name: >1% OXYGEN; BAL AIR
Case Number: Not reported

Record ID: DEH2002-HUPFP-102535
Permit Status: Permit Renewed
Active Permit: Y
Child Record Id: DEH2016-HCHEM-0121383
Trade Secret: N
Hazardous Material Type: Mixture
Last Updated: 2017-01-20T00:00:00.000
Chemical Name: 0.15% FLUORINE, 2.67% KRYPTON, BAL NEON
Common Name: 0.15% FLUORINE, 2.67% KRYPTON, BAL NEON
Case Number: Not reported

Record ID: DEH2002-HUPFP-102535
Permit Status: Permit Renewed
Active Permit: Y
Child Record Id: DEH2016-HCHEM-0121384
Trade Secret: N
Hazardous Material Type: Mixture
Last Updated: 2017-01-20T00:00:00.000
Chemical Name: 5% CARBON DIOXIDE BAL AIR
Common Name: 5% CARBON DIOXIDE BAL AIR
Case Number: Not reported

U C S D MAIN CAMPUS/MAYER HALL BLDG (Continued) **S102439541**

Record ID:	DEH2002-HUPFP-102535
Permit Status:	Permit Renewed
Active Permit:	Y
Child Record Id:	DEH2016-HCHEM-0121385
Trade Secret:	N
Hazardous Material Type:	Pure
Last Updated:	2017-01-20T00:00:00.000
Chemical Name:	ACETYLENE
Common Name:	ACETYLENE
Case Number:	74-86-2

Record ID:	DEH2002-HUPFP-102535
Permit Status:	Permit Renewed
Active Permit:	Y
Child Record Id:	DEH2016-HCHEM-0121386
Trade Secret:	N
Hazardous Material Type:	Pure
Last Updated:	2017-01-20T00:00:00.000
Chemical Name:	AIR COMPRESSED
Common Name:	AIR COMPRESSED
Case Number:	132259-10-0

Record ID:	DEH2002-HUPFP-102535
Permit Status:	Permit Renewed
Active Permit:	Y
Child Record Id:	DEH2016-HCHEM-0121387
Trade Secret:	N
Hazardous Material Type:	Pure
Last Updated:	2017-01-20T00:00:00.000
Chemical Name:	ARGON
Common Name:	ARGON
Case Number:	7440-37-1

Record ID:	DEH2002-HUPFP-102535
Permit Status:	Permit Renewed
Active Permit:	Y
Child Record Id:	DEH2016-HCHEM-0121388
Trade Secret:	N
Hazardous Material Type:	Mixture
Last Updated:	2017-01-20T00:00:00.000
Chemical Name:	ARGON @ 2%; NITROGEN, 3%; BAL CARBON DIOXIDE
Common Name:	ARGON @ 2%; NITROGEN, 3%; BAL CARBON DIOXIDE
Case Number:	Not reported

Record ID:	DEH2002-HUPFP-102535
Permit Status:	Permit Renewed
Active Permit:	Y
Child Record Id:	DEH2016-HCHEM-0121389
Trade Secret:	N
Hazardous Material Type:	Pure
Last Updated:	2017-01-20T00:00:00.000
Chemical Name:	CARBON DIOXIDE
Common Name:	CARBON DIOXIDE
Case Number:	124-38-9

Record ID:	DEH2002-HUPFP-102535
Permit Status:	Permit Renewed

U C S D MAIN CAMPUS/MAYER HALL BLDG (Continued) **S102439541**

Active Permit: Y
Child Record Id: DEH2016-HCHEM-0121390
Trade Secret: N
Hazardous Material Type: Mixture
Last Updated: 2017-01-20T00:00:00.000
Chemical Name: CARBON DIOXIDE @ 0.3%; BALANCE HELIUM
Common Name: CARBON DIOXIDE @ 0.3%; BALANCE HELIUM
Case Number: Not reported

Record ID: DEH2002-HUPFP-102535
Permit Status: Permit Renewed
Active Permit: Y
Child Record Id: DEH2016-HCHEM-0121391
Trade Secret: N
Hazardous Material Type: Mixture
Last Updated: 2017-01-20T00:00:00.000
Chemical Name: CARBON DIOXIDE @ 0-20%; OXYGEN @ 0-21%; BALANCE NITROGEN
Common Name: CARBON DIOXIDE @ 0-20%; OXYGEN @ 0-21%; BALANCE NITROGEN
Case Number: Not reported

Record ID: DEH2002-HUPFP-102535
Permit Status: Permit Renewed
Active Permit: Y
Child Record Id: DEH2016-HCHEM-0121392
Trade Secret: N
Hazardous Material Type: Mixture
Last Updated: 2017-01-20T00:00:00.000
Chemical Name: CARBON DIOXIDE @ 5%; BAL OXYGEN
Common Name: CARBON DIOXIDE @ 5%; BAL OXYGEN
Case Number: Not reported

Record ID: DEH2002-HUPFP-102535
Permit Status: Permit Renewed
Active Permit: Y
Child Record Id: DEH2016-HCHEM-0121393
Trade Secret: N
Hazardous Material Type: Mixture
Last Updated: 2017-01-20T00:00:00.000
Chemical Name: CARBON DIOXIDE < 30%; BALANCE NITROGEN
Common Name: CARBON DIOXIDE < 30%; BALANCE NITROGEN
Case Number: Not reported

Record ID: DEH2002-HUPFP-102535
Permit Status: Permit Renewed
Active Permit: Y
Child Record Id: DEH2016-HCHEM-0121394
Trade Secret: N
Hazardous Material Type: Pure
Last Updated: 2017-01-20T00:00:00.000
Chemical Name: CHLORINE
Common Name: CHLORINE
Case Number: 7782-50-5

Record ID: DEH2002-HUPFP-102535
Permit Status: Permit Renewed
Active Permit: Y
Child Record Id: DEH2016-HCHEM-0121395

U C S D MAIN CAMPUS/MAYER HALL BLDG (Continued) **S102439541**

Trade Secret:	N
Hazardous Material Type:	Pure
Last Updated:	2017-01-20T00:00:00.000
Chemical Name:	Deuterium
Common Name:	Deuterium
Case Number:	7782-39-0
Record ID:	DEH2002-HUPFP-102535
Permit Status:	Permit Renewed
Active Permit:	Y
Child Record Id:	DEH2016-HCHEM-0121396
Trade Secret:	N
Hazardous Material Type:	Pure
Last Updated:	2017-01-20T00:00:00.000
Chemical Name:	ETHYL ALCOHOL
Common Name:	ETHYL ALCOHOL
Case Number:	64-17-5
Record ID:	DEH2002-HUPFP-102535
Permit Status:	Permit Renewed
Active Permit:	Y
Child Record Id:	DEH2016-HCHEM-0121397
Trade Secret:	N
Hazardous Material Type:	Pure
Last Updated:	2017-01-20T00:00:00.000
Chemical Name:	FLUORINE
Common Name:	FLUORINE
Case Number:	7782-41-4
Record ID:	DEH2002-HUPFP-102535
Permit Status:	Permit Renewed
Active Permit:	Y
Child Record Id:	DEH2016-HCHEM-0121398
Trade Secret:	N
Hazardous Material Type:	Mixture
Last Updated:	2017-01-20T00:00:00.000
Chemical Name:	FLUORINE 10% HELIUM 90%
Common Name:	FLUORINE 10% HELIUM 90%
Case Number:	Not reported
Record ID:	DEH2002-HUPFP-102535
Permit Status:	Permit Renewed
Active Permit:	Y
Child Record Id:	DEH2016-HCHEM-0121399
Trade Secret:	N
Hazardous Material Type:	Pure
Last Updated:	2017-01-20T00:00:00.000
Chemical Name:	HELIUM
Common Name:	HELIUM
Case Number:	7440-59-7
Record ID:	DEH2002-HUPFP-102535
Permit Status:	Permit Renewed
Active Permit:	Y
Child Record Id:	DEH2016-HCHEM-0121400
Trade Secret:	N
Hazardous Material Type:	Pure

U C S D MAIN CAMPUS/MAYER HALL BLDG (Continued) **S102439541**

Last Updated: 2017-01-20T00:00:00.000
Chemical Name: HYDROGEN
Common Name: HYDROGEN
Case Number: 1333-74-0

Record ID: DEH2002-HUPFP-102535
Permit Status: Permit Renewed
Active Permit: Y
Child Record Id: DEH2016-HCHEM-0121401
Trade Secret: N
Hazardous Material Type: Mixture
Last Updated: 2017-01-20T00:00:00.000
Chemical Name: HYDROGEN @ < 10%; BALANCE ARGON
Common Name: HYDROGEN @ < 10%; BALANCE ARGON
Case Number: Not reported

Record ID: DEH2002-HUPFP-102535
Permit Status: Permit Renewed
Active Permit: Y
Child Record Id: DEH2016-HCHEM-0121402
Trade Secret: N
Hazardous Material Type: Pure
Last Updated: 2017-01-20T00:00:00.000
Chemical Name: KEROSENE
Common Name: KEROSENE
Case Number: 8008-20-6

Record ID: DEH2002-HUPFP-102535
Permit Status: Permit Renewed
Active Permit: Y
Child Record Id: DEH2016-HCHEM-0121403
Trade Secret: N
Hazardous Material Type: Pure
Last Updated: 2017-01-20T00:00:00.000
Chemical Name: Methane
Common Name: Methane
Case Number: 74-82-8

Record ID: DEH2002-HUPFP-102535
Permit Status: Permit Renewed
Active Permit: Y
Child Record Id: DEH2016-HCHEM-0121404
Trade Secret: N
Hazardous Material Type: Mixture
Last Updated: 2017-01-20T00:00:00.000
Chemical Name: METHANE @ 5%; BALANCE ARGON
Common Name: METHANE @ 5%; BALANCE ARGON
Case Number: Not reported

Record ID: DEH2002-HUPFP-102535
Permit Status: Permit Renewed
Active Permit: Y
Child Record Id: DEH2016-HCHEM-0121405
Trade Secret: N
Hazardous Material Type: Pure
Last Updated: 2017-01-20T00:00:00.000
Chemical Name: METHYL ALCOHOL

U C S D MAIN CAMPUS/MAYER HALL BLDG (Continued) **S102439541**

Common Name:	METHYL ALCOHOL
Case Number:	67-56-1
Record ID:	DEH2002-HUPFP-102535
Permit Status:	Permit Renewed
Active Permit:	Y
Child Record Id:	DEH2016-HCHEM-0121406
Trade Secret:	N
Hazardous Material Type:	Pure
Last Updated:	2017-01-20T00:00:00.000
Chemical Name:	Dielectric Oil
Common Name:	Mineral Oil
Case Number:	8012-95-1
Record ID:	DEH2002-HUPFP-102535
Permit Status:	Permit Renewed
Active Permit:	Y
Child Record Id:	DEH2016-HCHEM-0121407
Trade Secret:	N
Hazardous Material Type:	Pure
Last Updated:	2017-01-20T00:00:00.000
Chemical Name:	NEON
Common Name:	NEON
Case Number:	7440-01-9
Record ID:	DEH2002-HUPFP-102535
Permit Status:	Permit Renewed
Active Permit:	Y
Child Record Id:	DEH2016-HCHEM-0121408
Trade Secret:	N
Hazardous Material Type:	Pure
Last Updated:	2017-01-20T00:00:00.000
Chemical Name:	NITRIC ACID >68% Concentration
Common Name:	NITRIC ACID >68% Concentration
Case Number:	7697-37-2
Record ID:	DEH2002-HUPFP-102535
Permit Status:	Permit Renewed
Active Permit:	Y
Child Record Id:	DEH2016-HCHEM-0121409
Trade Secret:	N
Hazardous Material Type:	Pure
Last Updated:	2017-01-20T00:00:00.000
Chemical Name:	NITROGEN
Common Name:	NITROGEN
Case Number:	7727-37-9
Record ID:	DEH2002-HUPFP-102535
Permit Status:	Permit Renewed
Active Permit:	Y
Child Record Id:	DEH2016-HCHEM-0121410
Trade Secret:	N
Hazardous Material Type:	Pure
Last Updated:	2017-01-20T00:00:00.000
Chemical Name:	NITROGEN
Common Name:	NITROGEN
Case Number:	7727-37-9

U C S D MAIN CAMPUS/MAYER HALL BLDG (Continued) **S102439541**

Record ID:	DEH2002-HUPFP-102535
Permit Status:	Permit Renewed
Active Permit:	Y
Child Record Id:	DEH2016-HCHEM-0121411
Trade Secret:	N
Hazardous Material Type:	Pure
Last Updated:	2017-01-20T00:00:00.000
Chemical Name:	NITROGEN DIOXIDE
Common Name:	NITROGEN DIOXIDE
Case Number:	10102-44-0

Record ID:	DEH2002-HUPFP-102535
Permit Status:	Permit Renewed
Active Permit:	Y
Child Record Id:	DEH2016-HCHEM-0121412
Trade Secret:	N
Hazardous Material Type:	Pure
Last Updated:	2017-01-20T00:00:00.000
Chemical Name:	NITROUS OXIDE
Common Name:	NITROUS OXIDE
Case Number:	10024-97-2

Record ID:	DEH2002-HUPFP-102535
Permit Status:	Permit Renewed
Active Permit:	Y
Child Record Id:	DEH2016-HCHEM-0121413
Trade Secret:	N
Hazardous Material Type:	Pure
Last Updated:	2017-01-20T00:00:00.000
Chemical Name:	OIL
Common Name:	OIL
Case Number:	8012-95-1

Record ID:	DEH2002-HUPFP-102535
Permit Status:	Permit Renewed
Active Permit:	Y
Child Record Id:	DEH2016-HCHEM-0121414
Trade Secret:	N
Hazardous Material Type:	Pure
Last Updated:	2017-01-20T00:00:00.000
Chemical Name:	OXYGEN
Common Name:	OXYGEN
Case Number:	7782-44-7

Record ID:	DEH2002-HUPFP-102535
Permit Status:	Permit Renewed
Active Permit:	Y
Child Record Id:	DEH2016-HCHEM-0121415
Trade Secret:	N
Hazardous Material Type:	Pure
Last Updated:	2017-01-20T00:00:00.000
Chemical Name:	PHOSPHORIC ACID
Common Name:	PHOSPHORIC ACID
Case Number:	7664-38-2

Record ID:	DEH2002-HUPFP-102535
Permit Status:	Permit Renewed

U C S D MAIN CAMPUS/MAYER HALL BLDG (Continued) **S102439541**

Active Permit: Y
Child Record Id: DEH2016-HCHEM-0121416
Trade Secret: N
Hazardous Material Type: Mixture
Last Updated: 2017-01-20T00:00:00.000
Chemical Name: STEEL MIX WELDING GAS
Common Name: STEEL MIX WELDING GAS
Case Number: Not reported

Record ID: DEH2002-HUPFP-102535
Permit Status: Permit Renewed
Active Permit: Y
Child Record Id: DEH2016-HCHEM-0121417
Trade Secret: N
Hazardous Material Type: Pure
Last Updated: 2017-01-20T00:00:00.000
Chemical Name: SULFUR DIOXIDE
Common Name: SULFUR DIOXIDE
Case Number: 7446-09-5

Record ID: DEH2002-HUPFP-102535
Permit Status: Permit Renewed
Active Permit: Y
Child Record Id: DEH2016-HCHEM-0121418
Trade Secret: N
Hazardous Material Type: Pure
Last Updated: 2017-01-20T00:00:00.000
Chemical Name: 2-PROPANOL
Common Name: 2-PROPANOL
Case Number: 67-63-0

Record ID: DEH2002-HUPFP-102535
Permit Status: Permit Renewed
Active Permit: Y
Child Record Id: DEH2016-HCHEM-0121419
Trade Secret: N
Hazardous Material Type: Mixture
Last Updated: 2017-01-20T00:00:00.000
Chemical Name: 50% CARBON DIOXIDE, 50% HYDROGEN
Common Name: 50% CARBON DIOXIDE, 50% HYDROGEN
Case Number: Not reported

Record ID: DEH2002-HUPFP-102535
Permit Status: Permit Renewed
Active Permit: Y
Child Record Id: DEH2016-HCHEM-0121420
Trade Secret: N
Hazardous Material Type: Pure
Last Updated: 2017-01-20T00:00:00.000
Chemical Name: AIR COMPRESSED
Common Name: AIR COMPRESSED
Case Number: 132259-10-0

Record ID: DEH2002-HUPFP-102535
Permit Status: Permit Renewed
Active Permit: Y
Child Record Id: DEH2016-HCHEM-0121421

U C S D MAIN CAMPUS/MAYER HALL BLDG (Continued) **S102439541**

Trade Secret:	N
Hazardous Material Type:	Pure
Last Updated:	2017-01-20T00:00:00.000
Chemical Name:	ARGON
Common Name:	ARGON
Case Number:	7440-37-1
Record ID:	DEH2002-HUPFP-102535
Permit Status:	Permit Renewed
Active Permit:	Y
Child Record Id:	DEH2016-HCHEM-0121422
Trade Secret:	N
Hazardous Material Type:	Pure
Last Updated:	2017-01-20T00:00:00.000
Chemical Name:	CARBON DIOXIDE
Common Name:	CARBON DIOXIDE
Case Number:	124-38-9
Record ID:	DEH2002-HUPFP-102535
Permit Status:	Permit Renewed
Active Permit:	Y
Child Record Id:	DEH2016-HCHEM-0121423
Trade Secret:	N
Hazardous Material Type:	Pure
Last Updated:	2017-01-20T00:00:00.000
Chemical Name:	DIESEL
Common Name:	DIESEL
Case Number:	68334-30-5
Record ID:	DEH2002-HUPFP-102535
Permit Status:	Permit Renewed
Active Permit:	Y
Child Record Id:	DEH2016-HCHEM-0121424
Trade Secret:	N
Hazardous Material Type:	Pure
Last Updated:	2017-01-20T00:00:00.000
Chemical Name:	ETHYL ALCOHOL
Common Name:	ETHYL ALCOHOL
Case Number:	64-17-5
Record ID:	DEH2002-HUPFP-102535
Permit Status:	Permit Renewed
Active Permit:	Y
Child Record Id:	DEH2016-HCHEM-0121425
Trade Secret:	N
Hazardous Material Type:	Pure
Last Updated:	2017-01-20T00:00:00.000
Chemical Name:	HELIUM
Common Name:	HELIUM
Case Number:	7440-59-7
Record ID:	DEH2002-HUPFP-102535
Permit Status:	Permit Renewed
Active Permit:	Y
Child Record Id:	DEH2016-HCHEM-0121426
Trade Secret:	N
Hazardous Material Type:	Pure

U C S D MAIN CAMPUS/MAYER HALL BLDG (Continued) **S102439541**

Last Updated: 2017-01-20T00:00:00.000
Chemical Name: HELIUM
Common Name: HELIUM
Case Number: 7440-59-7

Record ID: DEH2002-HUPFP-102535
Permit Status: Permit Renewed
Active Permit: Y
Child Record Id: DEH2016-HCHEM-0121427
Trade Secret: N
Hazardous Material Type: Pure
Last Updated: 2017-01-20T00:00:00.000
Chemical Name: Hydraulic Oil
Common Name: Hydraulic Oil
Case Number: 8012-95-1

Record ID: DEH2002-HUPFP-102535
Permit Status: Permit Renewed
Active Permit: Y
Child Record Id: DEH2016-HCHEM-0121428
Trade Secret: N
Hazardous Material Type: Pure
Last Updated: 2017-01-20T00:00:00.000
Chemical Name: HYDROGEN
Common Name: HYDROGEN
Case Number: 1333-74-0

Record ID: DEH2002-HUPFP-102535
Permit Status: Permit Renewed
Active Permit: Y
Child Record Id: DEH2016-HCHEM-0121429
Trade Secret: N
Hazardous Material Type: Pure
Last Updated: 2017-01-20T00:00:00.000
Chemical Name: METHANE
Common Name: METHANE
Case Number: 74-82-8

Record ID: DEH2002-HUPFP-102535
Permit Status: Permit Renewed
Active Permit: Y
Child Record Id: DEH2016-HCHEM-0121430
Trade Secret: N
Hazardous Material Type: Pure
Last Updated: 2017-01-20T00:00:00.000
Chemical Name: Dielectric Oil
Common Name: Mineral Oil
Case Number: 8012-95-1

Record ID: DEH2002-HUPFP-102535
Permit Status: Permit Renewed
Active Permit: Y
Child Record Id: DEH2016-HCHEM-0121431
Trade Secret: N
Hazardous Material Type: Pure
Last Updated: 2017-01-20T00:00:00.000
Chemical Name: NITRIC ACID >68% Concentration

U C S D MAIN CAMPUS/MAYER HALL BLDG (Continued) **S102439541**

Common Name: NITRIC ACID >68% Concentration
Case Number: 7697-37-2

Record ID: DEH2002-HUPFP-102535
Permit Status: Permit Renewed
Active Permit: Y
Child Record Id: DEH2016-HCHEM-0121432
Trade Secret: N
Hazardous Material Type: Pure
Last Updated: 2017-01-20T00:00:00.000
Chemical Name: NITROGEN
Common Name: NITROGEN
Case Number: 7727-37-9

Record ID: DEH2002-HUPFP-102535
Permit Status: Permit Renewed
Active Permit: Y
Child Record Id: DEH2016-HCHEM-0121433
Trade Secret: N
Hazardous Material Type: Pure
Last Updated: 2017-01-20T00:00:00.000
Chemical Name: NITROGEN
Common Name: NITROGEN
Case Number: 7727-37-9

Record ID: DEH2002-HUPFP-102535
Permit Status: Permit Renewed
Active Permit: Y
Child Record Id: DEH2016-HCHEM-0121434
Trade Secret: N
Hazardous Material Type: Pure
Last Updated: 2017-01-20T00:00:00.000
Chemical Name: OIL
Common Name: OIL
Case Number: 8012-95-1

Record ID: DEH2002-HUPFP-102535
Permit Status: Permit Renewed
Active Permit: Y
Child Record Id: DEH2016-HCHEM-0121435
Trade Secret: N
Hazardous Material Type: Pure
Last Updated: 2017-01-20T00:00:00.000
Chemical Name: OXYGEN
Common Name: OXYGEN
Case Number: 7782-44-7

Record ID: DEH2002-HUPFP-102535
Permit Status: Permit Renewed
Active Permit: Y
Child Record Id: DEH2016-HCHEM-0121436
Trade Secret: N
Hazardous Material Type: Pure
Last Updated: 2017-01-20T00:00:00.000
Chemical Name: ARGON
Common Name: ARGON
Case Number: 7440-37-1

U C S D MAIN CAMPUS/MAYER HALL BLDG (Continued) **S102439541**

Record ID:	DEH2002-HUPFP-102535
Permit Status:	Permit Renewed
Active Permit:	Y
Child Record Id:	DEH2016-HCHEM-0121437
Trade Secret:	N
Hazardous Material Type:	Mixture
Last Updated:	2017-01-20T00:00:00.000
Chemical Name:	CARBON DIOXIDE @ < 50%; BALANCE ARGON
Common Name:	CARBON DIOXIDE @ < 50%; BALANCE ARGON
Case Number:	Not reported

Record ID:	DEH2002-HUPFP-102535
Permit Status:	Permit Renewed
Active Permit:	Y
Child Record Id:	DEH2016-HCHEM-0121438
Trade Secret:	N
Hazardous Material Type:	Pure
Last Updated:	2017-01-20T00:00:00.000
Chemical Name:	HELIUM
Common Name:	HELIUM
Case Number:	7440-59-7

Record ID:	DEH2002-HUPFP-102535
Permit Status:	Permit Renewed
Active Permit:	Y
Child Record Id:	DEH2016-HCHEM-0121439
Trade Secret:	N
Hazardous Material Type:	Pure
Last Updated:	2017-01-20T00:00:00.000
Chemical Name:	OXYGEN
Common Name:	OXYGEN
Case Number:	7782-44-7

Record ID:	DEH2002-HUPFP-102535
Permit Status:	Permit Renewed
Active Permit:	Y
Child Record Id:	DEH2016-HCHEM-0121440
Trade Secret:	N
Hazardous Material Type:	Mixture
Last Updated:	2017-01-20T00:00:00.000
Chemical Name:	STEEL MIX WELDING GAS
Common Name:	STEEL MIX WELDING GAS
Case Number:	Not reported

Record ID:	DEH2002-HUPFP-102535
Permit Status:	Permit Renewed
Active Permit:	Y
Child Record Id:	DEH2016-HCHEM-0121441
Trade Secret:	N
Hazardous Material Type:	Pure
Last Updated:	2017-01-20T00:00:00.000
Chemical Name:	Dielectric Oil
Common Name:	Mineral Oil
Case Number:	8012-95-1

Record ID:	DEH2002-HUPFP-102535
Permit Status:	Permit Renewed

U C S D MAIN CAMPUS/MAYER HALL BLDG (Continued) **S102439541**

Active Permit: Y
Child Record Id: DEH2016-HCHEM-0121442
Trade Secret: N
Hazardous Material Type: Pure
Last Updated: 2017-01-20T00:00:00.000
Chemical Name: Hydraulic Oil
Common Name: Hydraulic Oil
Case Number: 8012-95-1

Record ID: DEH2002-HUPFP-102535
Permit Status: Permit Renewed
Active Permit: Y
Child Record Id: DEH2016-HCHEM-0121443
Trade Secret: N
Hazardous Material Type: Mixture
Last Updated: 2017-01-20T00:00:00.000
Chemical Name: 5% CARBON DIOXIDE BAL AIR
Common Name: 5% CARBON DIOXIDE BAL AIR
Case Number: Not reported

Record ID: DEH2002-HUPFP-102535
Permit Status: Permit Renewed
Active Permit: Y
Child Record Id: DEH2016-HCHEM-0121444
Trade Secret: N
Hazardous Material Type: Pure
Last Updated: 2017-01-20T00:00:00.000
Chemical Name: AIR COMPRESSED
Common Name: AIR COMPRESSED
Case Number: 132259-10-0

Record ID: DEH2002-HUPFP-102535
Permit Status: Permit Renewed
Active Permit: Y
Child Record Id: DEH2016-HCHEM-0121445
Trade Secret: N
Hazardous Material Type: Pure
Last Updated: 2017-01-20T00:00:00.000
Chemical Name: CARBON DIOXIDE
Common Name: CARBON DIOXIDE
Case Number: 124-38-9

Record ID: DEH2002-HUPFP-102535
Permit Status: Permit Renewed
Active Permit: Y
Child Record Id: DEH2016-HCHEM-0121461
Trade Secret: N
Hazardous Material Type: Pure
Last Updated: 2017-01-20T00:00:00.000
Chemical Name: Dielectric Oil
Common Name: Mineral Oil
Case Number: 8012-95-1

Record ID: DEH2002-HUPFP-102535
Permit Status: Permit Renewed
Active Permit: Y
Child Record Id: DEH2016-HCHEM-0121446

U C S D MAIN CAMPUS/MAYER HALL BLDG (Continued) **S102439541**

Trade Secret: N
Hazardous Material Type: Mixture
Last Updated: 2017-01-20T00:00:00.000
Chemical Name: CARBON DIOXIDE @ 0-20%; OXYGEN @ 0-21%; BALANCE NITROGEN
Common Name: CARBON DIOXIDE @ 0-20%; OXYGEN @ 0-21%; BALANCE NITROGEN
Case Number: Not reported

Record ID: DEH2002-HUPFP-102535
Permit Status: Permit Renewed
Active Permit: Y
Child Record Id: DEH2016-HCHEM-0121447
Trade Secret: N
Hazardous Material Type: Mixture
Last Updated: 2017-01-20T00:00:00.000
Chemical Name: CARBON DIOXIDE @ 5%; BAL OXYGEN
Common Name: CARBON DIOXIDE @ 5%; BAL OXYGEN
Case Number: Not reported

Record ID: DEH2002-HUPFP-102535
Permit Status: Permit Renewed
Active Permit: Y
Child Record Id: DEH2016-HCHEM-0121448
Trade Secret: N
Hazardous Material Type: Pure
Last Updated: 2017-01-20T00:00:00.000
Chemical Name: Hydraulic Oil
Common Name: Hydraulic Oil
Case Number: 8012-95-1

Permit Number: 102535
Business Type: 6HK64
EPA Id Number: CAD020210407
APN: 343-160-07-00
Last HMMD Inspection: 08/18/2011
Facility Telephone: 858-534-2823
Permit Status: OPEN
Permit Expiration: 07/31/2013
Date Last Updated: 11/02/2012
Facility Owner: UNIVERSITY OF CALIFORNIA REGENTS
Facility Mailing Address: UCSD 9500 GILMAN DR
Facility Mailing City: LA JOLLA
Facility Mailing State: CA
Facility Mailing Zip: 92093-0089
UST Owner: UNIVERSITY OF CALIFORNIA S.D.
Handle Regulated Hazmat: Y
Own Or Operate UST: Y
Subject To APSA: Not reported
Generate Haz Waste: Y
Treat Haz Waste: Not reported
Generate Medical Waste: Not reported

Inventory Active Permits (not SQG Medical):
Permit Number: 102535
Update Date: 11/02/2012
Case Number: 71-36-3
Name: 1-BUTANOL
Other Information: BUTYL ALCOHOL

U C S D MAIN CAMPUS/MAYER HALL BLDG (Continued) **S102439541**

Material Waste:	Material
Hazardous Categories 1:	FIRE
Hazardous Categories 2:	ACUTE
Permit Number:	102535
Update Date:	11/02/2012
Case Number:	37270-89-6
Name:	2,4-DIMETHYL-2,6 HEPTADIENAL
Other Information:	HEPARINOID
Material Waste:	Material
Hazardous Categories 1:	ACUTE
Hazardous Categories 2:	Not reported
Permit Number:	102535
Update Date:	11/02/2012
Case Number:	MIXTURE
Name:	20% SULFUR HEXAFLUORIDE; 20% CYCLOPROPANE; 60% ETHANE
Other Information:	Not reported
Material Waste:	Material
Hazardous Categories 1:	FIRE
Hazardous Categories 2:	ACUTE
Permit Number:	102535
Update Date:	11/02/2012
Case Number:	67-63-0
Name:	2-PROPANOL
Other Information:	ISOPROPYL ALCOHOL
Material Waste:	Material
Hazardous Categories 1:	FIRE
Hazardous Categories 2:	CHRONIC
Permit Number:	102535
Update Date:	11/02/2012
Case Number:	67-64-1
Name:	ACETONE
Other Information:	Not reported
Material Waste:	Material
Hazardous Categories 1:	FIRE
Hazardous Categories 2:	Not reported
Permit Number:	102535
Update Date:	11/02/2012
Case Number:	75-05-8
Name:	ACETONITRILE
Other Information:	Not reported
Material Waste:	Material
Hazardous Categories 1:	FIRE
Hazardous Categories 2:	ACUTE
Permit Number:	102535
Update Date:	11/02/2012
Case Number:	74-86-2
Name:	ACETYLENE, C2H2, 99%, COMPRESSED GAS
Other Information:	Not reported
Material Waste:	Material
Hazardous Categories 1:	FIRE
Hazardous Categories 2:	PRESSURE RELEASE

U C S D MAIN CAMPUS/MAYER HALL BLDG (Continued) **S102439541**

Permit Number: 102535
Update Date: 11/02/2012
Case Number: 132259-10-0
Name: AIR COMPRESSED
Other Information: Not reported
Material Waste: Material
Hazardous Categories 1: PRESSURE RELEASE
Hazardous Categories 2: Not reported

Permit Number: 102535
Update Date: 11/02/2012
Case Number: 7664-41-7
Name: AMMONIA, NH3, 99%, COMPRESSED GAS
Other Information: Not reported
Material Waste: Material
Hazardous Categories 1: EXTREMELY HAZARDOUS
Hazardous Categories 2: Not reported

Permit Number: 102535
Update Date: 11/02/2012
Case Number: 7440-37-1
Name: ARGON GAS
Other Information: Not reported
Material Waste: Material
Hazardous Categories 1: PRESSURE RELEASE
Hazardous Categories 2: CRYOGENIC

Permit Number: 102535
Update Date: 11/02/2012
Case Number: 7440-37-1
Name: ARGON GAS
Other Information: Not reported
Material Waste: Material
Hazardous Categories 1: PRESSURE RELEASE
Hazardous Categories 2: Not reported

Permit Number: 102535
Update Date: 11/02/2012
Case Number: Not reported
Name: ARGON/CARBON DIOXIDE
Other Information: STEEL MIX
Material Waste: Material
Hazardous Categories 1: PRESSURE RELEASE
Hazardous Categories 2: ACUTE

Permit Number: 102535
Update Date: 11/02/2012
Case Number: Not reported
Name: ARSINE/HYDROGEN
Other Information: ARSINE
Material Waste: Material
Hazardous Categories 1: ACUTE
Hazardous Categories 2: Not reported

Permit Number: 102535
Update Date: 11/02/2012
Case Number: 71-43-2

U C S D MAIN CAMPUS/MAYER HALL BLDG (Continued) **S102439541**

Name:	BENZENE
Other Information:	Not reported
Material Waste:	Material
Hazardous Categories 1:	ACUTE
Hazardous Categories 2:	Not reported
Permit Number:	102535
Update Date:	11/02/2012
Case Number:	Not reported
Name:	BOILER WATER TREATMENT-OXYGEN SCAVENGER
Other Information:	Not reported
Material Waste:	Material
Hazardous Categories 1:	ACUTE
Hazardous Categories 2:	Not reported
Permit Number:	102535
Update Date:	11/02/2012
Case Number:	10294-34-5
Name:	BORON TRICHLORIDE
Other Information:	Not reported
Material Waste:	Material
Hazardous Categories 1:	ACUTE
Hazardous Categories 2:	Not reported
Permit Number:	102535
Update Date:	11/02/2012
Case Number:	74-83-9
Name:	BROMOMETHANE
Other Information:	METHYL BROMIDE
Material Waste:	Material
Hazardous Categories 1:	ACUTE
Hazardous Categories 2:	Not reported
Permit Number:	102535
Update Date:	11/02/2012
Case Number:	1306-19-0
Name:	CADMIUMOXIDE
Other Information:	Not reported
Material Waste:	Material
Hazardous Categories 1:	ACUTE
Hazardous Categories 2:	Not reported
Permit Number:	102535
Update Date:	11/02/2012
Case Number:	124-38-9
Name:	CARBON DIOXIDE GAS
Other Information:	Not reported
Material Waste:	Material
Hazardous Categories 1:	PRESSURE RELEASE
Hazardous Categories 2:	Not reported
Permit Number:	102535
Update Date:	11/02/2012
Case Number:	124-38-9
Name:	CARBON DIOXIDE LIQUID
Other Information:	Not reported
Material Waste:	Material

U C S D MAIN CAMPUS/MAYER HALL BLDG (Continued) **S102439541**

Hazardous Categories 1: PRESSURE RELEASE
Hazardous Categories 2: CRYOGENIC

Permit Number: 102535
Update Date: 11/02/2012
Case Number: Not reported
Name: CARBON DIOXIDE/AIR MIX
Other Information: Not reported
Material Waste: Material
Hazardous Categories 1: PRESSURE RELEASE
Hazardous Categories 2: ACUTE

Permit Number: 102535
Update Date: 11/02/2012
Case Number: Not reported
Name: CARBON DIOXIDE/HYDROGEN/MIX
Other Information: Not reported
Material Waste: Material
Hazardous Categories 1: PRESSURE RELEASE
Hazardous Categories 2: ACUTE

Permit Number: 102535
Update Date: 11/02/2012
Case Number: 630-08-0
Name: CARBON MONOXIDE
Other Information: Not reported
Material Waste: Material
Hazardous Categories 1: PRESSURE RELEASE
Hazardous Categories 2: ACUTE

Permit Number: 102535
Update Date: 11/02/2012
Case Number: Not reported
Name: CARCINOGENS &/OR REPRODUCTIVE TOXINS
Other Information: BELOW STATE DISCLOSURE AMTS ARE/MAY BE ON SITE
Material Waste: Not reported
Hazardous Categories 1: Not reported
Hazardous Categories 2: Not reported

Permit Number: 102535
Update Date: 11/02/2012
Case Number: 7782-50-5
Name: CHLORINE
Other Information: Not reported
Material Waste: Material
Hazardous Categories 1: EXTREMELY HAZARDOUS
Hazardous Categories 2: Not reported

Permit Number: 102535
Update Date: 11/02/2012
Case Number: 67-66-3
Name: CHLOROFORM
Other Information: Not reported
Material Waste: Material
Hazardous Categories 1: ACUTE
Hazardous Categories 2: Not reported

U C S D MAIN CAMPUS/MAYER HALL BLDG (Continued) **S102439541**

Permit Number:	102535
Update Date:	11/02/2012
Case Number:	2043-61-0
Name:	CYCLOHEXANECARBOXALDEHYDE
Other Information:	Not reported
Material Waste:	Material
Hazardous Categories 1:	ACUTE
Hazardous Categories 2:	Not reported

Permit Number:	102535
Update Date:	11/02/2012
Case Number:	7782-39-0
Name:	DEUTERIUM
Other Information:	Not reported
Material Waste:	Material
Hazardous Categories 1:	ACUTE
Hazardous Categories 2:	Not reported

Permit Number:	102535
Update Date:	11/02/2012
Case Number:	75-09-2
Name:	DICHLOROMETHANE, METHYLENE CHLORIDE
Other Information:	DCM
Material Waste:	Material
Hazardous Categories 1:	ACUTE
Hazardous Categories 2:	CHRONIC

Permit Number:	102535
Update Date:	11/02/2012
Case Number:	68476-34-6
Name:	DIESEL
Other Information:	UNDERGROUND TANK 102535 T024
Material Waste:	Material
Hazardous Categories 1:	FIRE
Hazardous Categories 2:	Not reported

Permit Number:	102535
Update Date:	11/02/2012
Case Number:	68476-34-6
Name:	DIESEL
Other Information:	UNDERGROUND TANK 102535 T034
Material Waste:	Material
Hazardous Categories 1:	FIRE
Hazardous Categories 2:	Not reported

Permit Number:	102535
Update Date:	11/02/2012
Case Number:	68476-34-6
Name:	DIESEL
Other Information:	UNDERGROUND TANK 102535 T035
Material Waste:	Material
Hazardous Categories 1:	FIRE
Hazardous Categories 2:	Not reported

Permit Number:	102535
Update Date:	11/02/2012
Case Number:	68476-34-6

U C S D MAIN CAMPUS/MAYER HALL BLDG (Continued) **S102439541**

Name: DIESEL
Other Information: UNDERGROUND TANK 102535 T039
Material Waste: Material
Hazardous Categories 1: FIRE
Hazardous Categories 2: Not reported

Permit Number: 102535
Update Date: 11/02/2012
Case Number: 68476-34-6
Name: DIESEL FUEL
Other Information: DIESEL
Material Waste: Material
Hazardous Categories 1: CHRONIC
Hazardous Categories 2: Not reported

Permit Number: 102535
Update Date: 11/02/2012
Case Number: 74-84-0
Name: ETHANE
Other Information: Not reported
Material Waste: Material
Hazardous Categories 1: ACUTE
Hazardous Categories 2: Not reported

Permit Number: 102535
Update Date: 11/02/2012
Case Number: 64-17-5
Name: ETHANOL
Other Information: Not reported
Material Waste: Material
Hazardous Categories 1: ACUTE
Hazardous Categories 2: Not reported

Permit Number: 102535
Update Date: 11/02/2012
Case Number: 1239-45-8
Name: ETHIDIUM BROMIDE
Other Information: Not reported
Material Waste: Material
Hazardous Categories 1: ACUTE
Hazardous Categories 2: Not reported

Permit Number: 102535
Update Date: 11/02/2012
Case Number: 141-78-6
Name: ETHYL ACETATE
Other Information: Not reported
Material Waste: Material
Hazardous Categories 1: FIRE
Hazardous Categories 2: Not reported

Permit Number: 102535
Update Date: 11/02/2012
Case Number: 60-29-7
Name: ETHYL ETHER
Other Information: Not reported
Material Waste: Material

U C S D MAIN CAMPUS/MAYER HALL BLDG (Continued) **S102439541**

Hazardous Categories 1:	ACUTE
Hazardous Categories 2:	Not reported
Permit Number:	102535
Update Date:	11/02/2012
Case Number:	74-85-1
Name:	ETHYLENE
Other Information:	Not reported
Material Waste:	Material
Hazardous Categories 1:	PRESSURE RELEASE
Hazardous Categories 2:	Not reported
Permit Number:	102535
Update Date:	11/02/2012
Case Number:	107-21-1
Name:	ETHYLENE GLYCOL
Other Information:	Not reported
Material Waste:	Material
Hazardous Categories 1:	ACUTE
Hazardous Categories 2:	Not reported
Permit Number:	102535
Update Date:	11/02/2012
Case Number:	75-21-8
Name:	ETHYLENE OXIDE
Other Information:	ETHYLENE OXIDE - TLV GAS
Material Waste:	Material
Hazardous Categories 1:	EXTREMELY HAZARDOUS
Hazardous Categories 2:	Not reported
Permit Number:	102535
Update Date:	11/02/2012
Case Number:	7782-41-4
Name:	FLOURINE GAS
Other Information:	Not reported
Material Waste:	Material
Hazardous Categories 1:	PRESSURE RELEASE
Hazardous Categories 2:	ACUTE
Permit Number:	102535
Update Date:	11/02/2012
Case Number:	50-00-0
Name:	FORMALDEHYDE
Other Information:	Not reported
Material Waste:	Material
Hazardous Categories 1:	ACUTE
Hazardous Categories 2:	Not reported
Permit Number:	102535
Update Date:	11/02/2012
Case Number:	7440-59-7
Name:	HELIUM GAS
Other Information:	Not reported
Material Waste:	Material
Hazardous Categories 1:	PRESSURE RELEASE
Hazardous Categories 2:	Not reported

U C S D MAIN CAMPUS/MAYER HALL BLDG (Continued) **S102439541**

Permit Number:	102535
Update Date:	11/02/2012
Case Number:	7440-59-7
Name:	HELIUM, LIQUID
Other Information:	Not reported
Material Waste:	Material
Hazardous Categories 1:	PRESSURE RELEASE
Hazardous Categories 2:	CRYOGENIC

Permit Number:	102535
Update Date:	11/02/2012
Case Number:	110-54-3
Name:	HEXANE
Other Information:	Not reported
Material Waste:	Material
Hazardous Categories 1:	ACUTE
Hazardous Categories 2:	Not reported

Permit Number:	102535
Update Date:	11/02/2012
Case Number:	7647-01-0
Name:	HYDROCHLORIC ACID
Other Information:	Not reported
Material Waste:	Material
Hazardous Categories 1:	ACUTE
Hazardous Categories 2:	Not reported

Permit Number:	102535
Update Date:	11/02/2012
Case Number:	1333-74-0
Name:	HYDROGEN
Other Information:	Not reported
Material Waste:	Material
Hazardous Categories 1:	PRESSURE RELEASE
Hazardous Categories 2:	Not reported

Permit Number:	102535
Update Date:	11/02/2012
Case Number:	7783-06-4
Name:	HYDROGEN SULFIDE
Other Information:	Not reported
Material Waste:	Material
Hazardous Categories 1:	EXTREMELY HAZARDOUS
Hazardous Categories 2:	Not reported

Permit Number:	102535
Update Date:	11/02/2012
Case Number:	74-82-8
Name:	METHANE
Other Information:	Not reported
Material Waste:	Material
Hazardous Categories 1:	PRESSURE RELEASE
Hazardous Categories 2:	Not reported

Permit Number:	102535
Update Date:	11/02/2012
Case Number:	8006-14-2

U C S D MAIN CAMPUS/MAYER HALL BLDG (Continued) **S102439541**

Name:	METHANE
Other Information:	CNG
Material Waste:	Material
Hazardous Categories 1:	ACUTE
Hazardous Categories 2:	Not reported
Permit Number:	102535
Update Date:	11/02/2012
Case Number:	67-56-1
Name:	METHANOL
Other Information:	Not reported
Material Waste:	Material
Hazardous Categories 1:	ACUTE
Hazardous Categories 2:	Not reported
Permit Number:	102535
Update Date:	11/02/2012
Case Number:	74-93-1
Name:	METHYL MERCAPTAN
Other Information:	METHANETHIOL
Material Waste:	Material
Hazardous Categories 1:	ACUTE
Hazardous Categories 2:	Not reported
Permit Number:	102535
Update Date:	11/02/2012
Case Number:	593-51-1
Name:	METHYLAMINE HYDROCHLORIDE
Other Information:	METHYLAMMONIUM CHLORIDE
Material Waste:	Material
Hazardous Categories 1:	ACUTE
Hazardous Categories 2:	Not reported
Permit Number:	102535
Update Date:	11/02/2012
Case Number:	68-12-2
Name:	N,N-DIMETHYLFORMAMIDE
Other Information:	DMF
Material Waste:	Material
Hazardous Categories 1:	ACUTE
Hazardous Categories 2:	Not reported
Permit Number:	102535
Update Date:	11/02/2012
Case Number:	7727-37-9
Name:	NITROGEN GAS
Other Information:	Not reported
Material Waste:	Material
Hazardous Categories 1:	PRESSURE RELEASE
Hazardous Categories 2:	Not reported
Permit Number:	102535
Update Date:	11/02/2012
Case Number:	7727-37-9
Name:	NITROGEN LIQUID
Other Information:	Not reported
Material Waste:	Material

U C S D MAIN CAMPUS/MAYER HALL BLDG (Continued) **S102439541**

Hazardous Categories 1: PRESSURE RELEASE
Hazardous Categories 2: CRYOGENIC

Permit Number: 102535
Update Date: 11/02/2012
Case Number: 10024-97-2
Name: NITROUS OXIDE
Other Information: Not reported
Material Waste: Material
Hazardous Categories 1: PRESSURE RELEASE
Hazardous Categories 2: ACUTE

Permit Number: 102535
Update Date: 11/02/2012
Case Number: 8002-05-9
Name: OIL
Other Information: OIL
Material Waste: Material
Hazardous Categories 1: CHRONIC
Hazardous Categories 2: Not reported

Permit Number: 102535
Update Date: 11/02/2012
Case Number: 7782-44-7
Name: OXIGEN, LIQUID
Other Information: Not reported
Material Waste: Material
Hazardous Categories 1: FIRE
Hazardous Categories 2: CRYOGENIC

Permit Number: 102535
Update Date: 11/02/2012
Case Number: 7782-44-7
Name: OXYGEN GAS
Other Information: Not reported
Material Waste: Material
Hazardous Categories 1: PRESSURE RELEASE
Hazardous Categories 2: Not reported

Permit Number: 102535
Update Date: 11/02/2012
Case Number: Not reported
Name: PAINT
Other Information: LATEX PAINTS
Material Waste: Material
Hazardous Categories 1: ACUTE
Hazardous Categories 2: CHRONIC

Permit Number: 102535
Update Date: 11/02/2012
Case Number: 109-66-0
Name: PENTANE
Other Information: Not reported
Material Waste: Material
Hazardous Categories 1: ACUTE
Hazardous Categories 2: Not reported

U C S D MAIN CAMPUS/MAYER HALL BLDG (Continued) **S102439541**

Permit Number:	102535
Update Date:	11/02/2012
Case Number:	68476-30-2
Name:	PETROLEUM DISTILLATES
Other Information:	MINERAL SPIRITS, PETROLEUM DISTILLATES
Material Waste:	Material
Hazardous Categories 1:	ACUTE
Hazardous Categories 2:	Not reported

Permit Number:	102535
Update Date:	11/02/2012
Case Number:	7803-51-2
Name:	PHOSPHINE
Other Information:	Not reported
Material Waste:	Material
Hazardous Categories 1:	ACUTE
Hazardous Categories 2:	Not reported

Permit Number:	102535
Update Date:	11/02/2012
Case Number:	7664-38-2
Name:	PHOSPHORIC ACID
Other Information:	Not reported
Material Waste:	Material
Hazardous Categories 1:	REACTIVE
Hazardous Categories 2:	ACUTE

Permit Number:	102535
Update Date:	11/02/2012
Case Number:	25322-69-4
Name:	POLYETHYLENE GLYCOL
Other Information:	Not reported
Material Waste:	Material
Hazardous Categories 1:	ACUTE
Hazardous Categories 2:	Not reported

Permit Number:	102535
Update Date:	11/02/2012
Case Number:	9002-93-1
Name:	POLYETHYLENE GLYCOL OCTYLPHENYL ETHER
Other Information:	TRITON X-100
Material Waste:	Material
Hazardous Categories 1:	ACUTE
Hazardous Categories 2:	Not reported

Permit Number:	102535
Update Date:	11/02/2012
Case Number:	74-98-6
Name:	PROPANE
Other Information:	Not reported
Material Waste:	Material
Hazardous Categories 1:	PRESSURE RELEASE
Hazardous Categories 2:	Not reported

Permit Number:	102535
Update Date:	11/02/2012
Case Number:	8006-61-9

U C S D MAIN CAMPUS/MAYER HALL BLDG (Continued) **S102439541**

Name:	REGULAR UNLEADED
Other Information:	UNDERGROUND TANK 102535 T033
Material Waste:	Material
Hazardous Categories 1:	FIRE
Hazardous Categories 2:	Not reported
Permit Number:	102535
Update Date:	11/02/2012
Case Number:	7783-79-1
Name:	SELENIUM HEXAFLUORIDE
Other Information:	Not reported
Material Waste:	Material
Hazardous Categories 1:	ACUTE
Hazardous Categories 2:	Not reported
Permit Number:	102535
Update Date:	11/02/2012
Case Number:	7647-15-6
Name:	SODIUM BROMIDE
Other Information:	Not reported
Material Waste:	Material
Hazardous Categories 1:	REACTIVE
Hazardous Categories 2:	ACUTE
Permit Number:	102535
Update Date:	11/02/2012
Case Number:	1310-73-2
Name:	SODIUM HYDROXIDE
Other Information:	Not reported
Material Waste:	Material
Hazardous Categories 1:	ACUTE
Hazardous Categories 2:	Not reported
Permit Number:	102535
Update Date:	11/02/2012
Case Number:	7681-52-9
Name:	SODIUM HYPOCHLORITE SOLUTION
Other Information:	BLEACH (CHLORINE)
Material Waste:	Material
Hazardous Categories 1:	ACUTE
Hazardous Categories 2:	CHRONIC
Permit Number:	102535
Update Date:	11/02/2012
Case Number:	7446-09-5
Name:	SULFUR DIOXIDE
Other Information:	Not reported
Material Waste:	Material
Hazardous Categories 1:	EXTREMELY HAZARDOUS
Hazardous Categories 2:	Not reported
Permit Number:	102535
Update Date:	11/02/2012
Case Number:	2551-62-4
Name:	SULFUR HEXAFLUORIDE
Other Information:	Not reported
Material Waste:	Material

U C S D MAIN CAMPUS/MAYER HALL BLDG (Continued) **S102439541**

Hazardous Categories 1: PRESSURE RELEASE
Hazardous Categories 2: ACUTE

Permit Number: 102535
Update Date: 11/02/2012
Case Number: 7664-93-9
Name: SULFURIC ACID
Other Information: Not reported
Material Waste: Material
Hazardous Categories 1: REACTIVE
Hazardous Categories 2: ACUTE

Permit Number: 102535
Update Date: 11/02/2012
Case Number: 109-99-9
Name: TETRAHYDROFURAN
Other Information: THF
Material Waste: Material
Hazardous Categories 1: ACUTE
Hazardous Categories 2: Not reported

Permit Number: 102535
Update Date: 11/02/2012
Case Number: 301-10-0
Name: TIN 2-ETHYLHEXANOATE
Other Information: THF
Material Waste: Material
Hazardous Categories 1: ACUTE
Hazardous Categories 2: Not reported

Permit Number: 102535
Update Date: 11/02/2012
Case Number: 108-88-3
Name: TOLUENE
Other Information: Not reported
Material Waste: Material
Hazardous Categories 1: ACUTE
Hazardous Categories 2: Not reported

Permit Number: 102535
Update Date: 11/02/2012
Case Number: 75-50-3
Name: TRIMETHYLAMINE
Other Information: TMA
Material Waste: Material
Hazardous Categories 1: ACUTE
Hazardous Categories 2: Not reported

Permit Number: 102535
Update Date: 11/02/2012
Case Number: Not reported
Name: WASTE 121 ALKALINE SOL'N WITH METALS
Other Information: ALKALINE INORGANIC (CH 13116)
Material Waste: Waste
Hazardous Categories 1: Not reported
Hazardous Categories 2: Not reported

U C S D MAIN CAMPUS/MAYER HALL BLDG (Continued) **S102439541**

Permit Number: 102535
Update Date: 11/02/2012
Case Number: Not reported
Name: WASTE 122 ALKALINE SOL'N W/OUT METALS
Other Information: (ALK. COMP LABPACKS, 551) (LCCR-B)
Material Waste: Waste
Hazardous Categories 1: Not reported
Hazardous Categories 2: Not reported

Permit Number: 102535
Update Date: 11/02/2012
Case Number: Not reported
Name: WASTE 122 ALKALINE SOL'N W/OUT METALS
Other Information: (FLAM, ALKALINE SOLVENTS) (CH14960)
Material Waste: Waste
Hazardous Categories 1: Not reported
Hazardous Categories 2: Not reported

Permit Number: 102535
Update Date: 11/02/2012
Case Number: Not reported
Name: WASTE 123 UNSPECIFIED ALKALINE SOL'N
Other Information: (LAT-B) INORGANIC ALKALINE (551)
Material Waste: Waste
Hazardous Categories 1: Not reported
Hazardous Categories 2: Not reported

Permit Number: 102535
Update Date: 11/02/2012
Case Number: Not reported
Name: WASTE 133 AQUEOUS SOL'N W/ 10% ORG RESID
Other Information: ETHYLENE GLYCOL (CH54856)
Material Waste: Waste
Hazardous Categories 1: Not reported
Hazardous Categories 2: Not reported

Permit Number: 102535
Update Date: 11/02/2012
Case Number: Not reported
Name: WASTE 151 ASBESTOS CONTAINING WASTE
Other Information: FRIABLE ASBESTOS
Material Waste: Waste
Hazardous Categories 1: Not reported
Hazardous Categories 2: Not reported

Permit Number: 102535
Update Date: 11/02/2012
Case Number: Not reported
Name: WASTE 181 INORGANIC SOLID WASTE (OTHER)
Other Information: CH13160 - BERYLLIUM LAB TRASH (551,352)
Material Waste: Waste
Hazardous Categories 1: Not reported
Hazardous Categories 2: Not reported

Permit Number: 102535
Update Date: 11/02/2012
Case Number: Not reported

U C S D MAIN CAMPUS/MAYER HALL BLDG (Continued) **S102439541**

Name: WASTE 181 INORGANIC SOLID WASTE (OTHER)
Other Information: SAND BLASTCONTAMNTD RCRA METALS(CH13132)
Material Waste: Waste
Hazardous Categories 1: Not reported
Hazardous Categories 2: Not reported

Permit Number: 102535
Update Date: 11/02/2012
Case Number: Not reported
Name: WASTE 181 INORGANIC SOLID WASTE (OTHER)*
Other Information: MERCURY BATTERIES (CH14827)
Material Waste: Waste
Hazardous Categories 1: Not reported
Hazardous Categories 2: Not reported

Permit Number: 102535
Update Date: 11/02/2012
Case Number: Not reported
Name: WASTE 211 HALOGENATED SOLVENTS
Other Information: CH14029 - CHLORNATED SLVNT
Material Waste: Waste
Hazardous Categories 1: Not reported
Hazardous Categories 2: Not reported

Permit Number: 102535
Update Date: 11/02/2012
Case Number: Not reported
Name: WASTE 212 OXYGENATED SOLVENTS
Other Information: CH13163 - ACETONE, METHANOL (551)
Material Waste: Waste
Hazardous Categories 1: Not reported
Hazardous Categories 2: Not reported

Permit Number: 102535
Update Date: 11/02/2012
Case Number: Not reported
Name: WASTE 214 UNSPEC SOLVENT MIXTURE
Other Information: SOLVENT MIXTURE (551,211) (CH 407500B)
Material Waste: Waste
Hazardous Categories 1: Not reported
Hazardous Categories 2: Not reported

Permit Number: 102535
Update Date: 11/02/2012
Case Number: Not reported
Name: WASTE 221 WASTE OIL & MIXED OIL
Other Information: CH54849 - GARAGE
Material Waste: Waste
Hazardous Categories 1: Not reported
Hazardous Categories 2: Not reported

Permit Number: 102535
Update Date: 11/02/2012
Case Number: Not reported
Name: WASTE 223 UNSPEC OIL CONTAINING WASTE
Other Information: NON-RCRA OILY WATER (Z0013)
Material Waste: Waste

U C S D MAIN CAMPUS/MAYER HALL BLDG (Continued) **S102439541**

Hazardous Categories 1: Not reported
Hazardous Categories 2: Not reported

Permit Number: 102535
Update Date: 11/02/2012
Case Number: Not reported
Name: WASTE 261 POLYCHLORINATED BIPHENYLS
Other Information: CH13143 - BALLASTS ETC.
Material Waste: Waste
Hazardous Categories 1: Not reported
Hazardous Categories 2: Not reported

Permit Number: 102535
Update Date: 11/02/2012
Case Number: Not reported
Name: WASTE 311 PHARMACEUTICAL WASTE
Other Information: CH-13130 - PHARMACEUTICALS
Material Waste: Waste
Hazardous Categories 1: Not reported
Hazardous Categories 2: Not reported

Permit Number: 102535
Update Date: 11/02/2012
Case Number: Not reported
Name: WASTE 331 OFF-SPEC,AGED,SURPLUS ORGANICS
Other Information: EPOXY RESIN (551) (CH469532)
Material Waste: Waste
Hazardous Categories 1: Not reported
Hazardous Categories 2: Not reported

Permit Number: 102535
Update Date: 11/02/2012
Case Number: Not reported
Name: WASTE 331 OFF-SPEC,AGED,SURPLUS ORGANICS
Other Information: PAINT (CH398079)
Material Waste: Waste
Hazardous Categories 1: Not reported
Hazardous Categories 2: Not reported

Permit Number: 102535
Update Date: 11/02/2012
Case Number: Not reported
Name: WASTE 352 ORGANIC SOLIDS (OTHER)
Other Information: CH13165 - ANIMALS IN FORMALDEHYDE
Material Waste: Waste
Hazardous Categories 1: Not reported
Hazardous Categories 2: Not reported

Permit Number: 102535
Update Date: 11/02/2012
Case Number: Not reported
Name: WASTE 352 ORGANIC SOLIDS (OTHER)
Other Information: CONTM.OIL/GREASE (CH13153)
Material Waste: Waste
Hazardous Categories 1: Not reported
Hazardous Categories 2: Not reported

U C S D MAIN CAMPUS/MAYER HALL BLDG (Continued) **S102439541**

Permit Number: 102535
Update Date: 11/02/2012
Case Number: Not reported
Name: WASTE 444 USED BATTERIES
Other Information: BATTERIES (LEAD/ACID)/KINBURSKY (CH414718)
Material Waste: Waste
Hazardous Categories 1: Not reported
Hazardous Categories 2: Not reported

Permit Number: 102535
Update Date: 11/02/2012
Case Number: Not reported
Name: WASTE 513 EMPTY CONTAINERS
Other Information: CH13155
Material Waste: Waste
Hazardous Categories 1: Not reported
Hazardous Categories 2: Not reported

Permit Number: 102535
Update Date: 11/02/2012
Case Number: Not reported
Name: WASTE 551 LABORATORY WASTE CHEMICALS
Other Information: CH13124 - ETHIDIUM BROMIDE GELS
Material Waste: Waste
Hazardous Categories 1: Not reported
Hazardous Categories 2: Not reported

Permit Number: 102535
Update Date: 11/02/2012
Case Number: Not reported
Name: WASTE 551 LABORATORY WASTE CHEMICALS
Other Information: LCCRA - ACIDS
Material Waste: Waste
Hazardous Categories 1: Not reported
Hazardous Categories 2: Not reported

Permit Number: 102535
Update Date: 11/02/2012
Case Number: Not reported
Name: WASTE 551 LABORATORY WASTE CHEMICALS
Other Information: PB CONT EQUIPMENT (181)(CH13137)
Material Waste: Waste
Hazardous Categories 1: Not reported
Hazardous Categories 2: Not reported

Permit Number: 102535
Update Date: 11/02/2012
Case Number: Not reported
Name: WASTE 551 LABORATORY WASTE CHEMICALS
Other Information: RDOACTV TRSH <60 DAY HLF
Material Waste: Waste
Hazardous Categories 1: Not reported
Hazardous Categories 2: Not reported

Permit Number: 102535
Update Date: 11/02/2012
Case Number: Not reported

U C S D MAIN CAMPUS/MAYER HALL BLDG (Continued) **S102439541**

Name: WASTE 551 LABORATORY WASTE CHEMICALS
Other Information: SCINTILLATION VIALS (CH430700)
Material Waste: Waste
Hazardous Categories 1: Not reported
Hazardous Categories 2: Not reported

Permit Number: 102535
Update Date: 11/02/2012
Case Number: Not reported
Name: WASTE 551 LABORATORY WASTE CHEMICALS
Other Information: TOXIC, INHALATION, (LCCR-D)
Material Waste: Waste
Hazardous Categories 1: Not reported
Hazardous Categories 2: Not reported

Permit Number: 102535
Update Date: 11/02/2012
Case Number: Not reported
Name: WASTE 551 LABORATORY WASTE CHEMICALS
Other Information: Z0011- GAS,FLAM,ARSLS
Material Waste: Waste
Hazardous Categories 1: Not reported
Hazardous Categories 2: Not reported

Permit Number: 102535
Update Date: 11/02/2012
Case Number: Not reported
Name: WASTE 551 LABORATORY WASTE CHEMICALS-
Other Information: CH14546 - BULK CHEMO
Material Waste: Waste
Hazardous Categories 1: Not reported
Hazardous Categories 2: Not reported

Permit Number: 102535
Update Date: 11/02/2012
Case Number: Not reported
Name: WASTE 551 LABORATORY WASTE CHEMICALS-
Other Information: NON-RCRA, LAB DEBRIS(352) (CH13149)
Material Waste: Waste
Hazardous Categories 1: Not reported
Hazardous Categories 2: Not reported

Permit Number: 102535
Update Date: 11/02/2012
Case Number: Not reported
Name: WASTE 551 LABORATORY WASTE CHEMICALS--
Other Information: CONTAMINATED WATER (551,134,122) (CH17743)
Material Waste: Waste
Hazardous Categories 1: Not reported
Hazardous Categories 2: Not reported

Permit Number: 102535
Update Date: 11/02/2012
Case Number: Not reported
Name: WASTE 551 LABORATORY WASTE CHEMICALS--
Other Information: LCCRC -ORGANICS, TOXIC
Material Waste: Waste

U C S D MAIN CAMPUS/MAYER HALL BLDG (Continued) **S102439541**

Hazardous Categories 1: Not reported
Hazardous Categories 2: Not reported

Permit Number: 102535
Update Date: 11/02/2012
Case Number: Not reported
Name: WASTE 551 LABORATORY WASTE CHEMICALS---
Other Information: LCCRRD - FLAMMABLE
Material Waste: Waste
Hazardous Categories 1: Not reported
Hazardous Categories 2: Not reported

Permit Number: 102535
Update Date: 11/02/2012
Case Number: Not reported
Name: WASTE 551 LABORATORY WASTE CHEMICALS---
Other Information: LCCRRO - OXIDIZER/ORGANIC PEROXIDES, REACTIVE
Material Waste: Waste
Hazardous Categories 1: Not reported
Hazardous Categories 2: Not reported

Permit Number: 102535
Update Date: 11/02/2012
Case Number: Not reported
Name: WASTE 551 LABORATORY WASTE CHEMICALS---
Other Information: NON RCRA CHEMICALS CH14545
Material Waste: Waste
Hazardous Categories 1: Not reported
Hazardous Categories 2: Not reported

Permit Number: 102535
Update Date: 11/02/2012
Case Number: Not reported
Name: WASTE 551 LABORATORY WASTE CHEMICALS---
Other Information: RCRA TOXIC FLAMMABLE LIQ (CH399825)
Material Waste: Waste
Hazardous Categories 1: Not reported
Hazardous Categories 2: Not reported

Permit Number: 102535
Update Date: 11/02/2012
Case Number: Not reported
Name: WASTE 551 LABORATORY WASTE CHEMICALS *
Other Information: NON-RCRA LAB DEBRIS (CH13149)
Material Waste: Waste
Hazardous Categories 1: Not reported
Hazardous Categories 2: Not reported

Permit Number: 102535
Update Date: 11/02/2012
Case Number: Not reported
Name: WASTE 551 LABORATORY WASTE CHEMICALS*
Other Information: ALKALI METALS (LA99H)
Material Waste: Waste
Hazardous Categories 1: Not reported
Hazardous Categories 2: Not reported

U C S D MAIN CAMPUS/MAYER HALL BLDG (Continued) **S102439541**

Permit Number:	102535
Update Date:	11/02/2012
Case Number:	Not reported
Name:	WASTE 551 LABORATORY WASTE CHEMICALS*
Other Information:	ALKYL HALIDES (LRCT-D)
Material Waste:	Waste
Hazardous Categories 1:	Not reported
Hazardous Categories 2:	Not reported

Permit Number:	102535
Update Date:	11/02/2012
Case Number:	Not reported
Name:	WASTE 551 LABORATORY WASTE CHEMICALS*
Other Information:	CONTM. SHARPS (CH13164)
Material Waste:	Waste
Hazardous Categories 1:	Not reported
Hazardous Categories 2:	Not reported

Permit Number:	102535
Update Date:	11/02/2012
Case Number:	Not reported
Name:	WASTE 551 LABORATORY WASTE CHEMICALS*
Other Information:	PB PAINT CHIPS (Z0004)
Material Waste:	Waste
Hazardous Categories 1:	Not reported
Hazardous Categories 2:	Not reported

Permit Number:	102535
Update Date:	11/02/2012
Case Number:	Not reported
Name:	WASTE 551 LABORATORY WASTE CHEMICALS*
Other Information:	RCRA LAB DEBRIS (CH13125)
Material Waste:	Waste
Hazardous Categories 1:	Not reported
Hazardous Categories 2:	Not reported

Permit Number:	102535
Update Date:	11/02/2012
Case Number:	Not reported
Name:	WASTE 611 CONTAMINATED SOIL
Other Information:	Z0015 - OILY SOIL
Material Waste:	Waste
Hazardous Categories 1:	Not reported
Hazardous Categories 2:	Not reported

Permit Number:	102535
Update Date:	11/02/2012
Case Number:	Not reported
Name:	WASTE 725 LIQUIDS W MERCURY - R
Other Information:	3475 - WASTE HG CH 13159
Material Waste:	Waste
Hazardous Categories 1:	Not reported
Hazardous Categories 2:	Not reported

Permit Number:	102535
Update Date:	11/02/2012
Case Number:	Not reported

U C S D MAIN CAMPUS/MAYER HALL BLDG (Continued) **S102439541**

Name: WASTE 791 LIQUIDS WITH PH <OR= 2
Other Information: ORGANIC SOLVENT/ ACID SOLUTION CH13123
Material Waste: Waste
Hazardous Categories 1: Not reported
Hazardous Categories 2: Not reported

Permit Number: 102535
Update Date: 11/02/2012
Case Number: Not reported
Name: WASTE 792 LIQUIDS W/PH <OR= 2 W/METALS
Other Information: CHROMIC/SULFURIC ACID
Material Waste: Waste
Hazardous Categories 1: Not reported
Hazardous Categories 2: Not reported

Permit Number: 102535
Update Date: 11/02/2012
Case Number: Not reported
Name: WASTE 792 LIQUIDS W/PH <OR= 2 W/METALS
Other Information: INORGANIC ACIDS WITH METAL(551)(CH13134)
Material Waste: Waste
Hazardous Categories 1: Not reported
Hazardous Categories 2: Not reported

Permit Number: 102535
Update Date: 11/02/2012
Case Number: Not reported
Name: WASTE 888 USED OIL FILTERS
Other Information: PETROLEUM RECYCLING CORP (CH18722)
Material Waste: Waste
Hazardous Categories 1: Not reported
Hazardous Categories 2: Not reported

Permit Number: 102535
Update Date: 11/02/2012
Case Number: Not reported
Name: WASTE 901 INFECTIOUS WASTE, GENERAL
Other Information: MED SCHOOL WASTE, BIOLOGY, SIO
Material Waste: Waste
Hazardous Categories 1: Not reported
Hazardous Categories 2: Not reported

Permit Number: 102535
Update Date: 11/02/2012
Case Number: Not reported
Name: WASTE 902 INFECTIOUS WASTE, SHARPS
Other Information: MED SCHOOL, BIOLOGY, SIO SHARPS
Material Waste: Waste
Hazardous Categories 1: Not reported
Hazardous Categories 2: Not reported

Permit Number: 102535
Update Date: 11/02/2012
Case Number: Not reported
Name: WASTE 903 INF WST,TISSUE/ANAT. REMAINS
Other Information: PATHOLOGY, CADAVERS, MED SCHOOL
Material Waste: Waste

U C S D MAIN CAMPUS/MAYER HALL BLDG (Continued) **S102439541**

Hazardous Categories 1: Not reported
Hazardous Categories 2: Not reported

Permit Number: 102535
Update Date: 11/02/2012
Case Number: Not reported
Name: WASTE 904 INFECTIOUS WST,CHEMOTHERAPY
Other Information: TRACE CHEMO
Material Waste: Waste
Hazardous Categories 1: Not reported
Hazardous Categories 2: Not reported

Permit Number: 102535
Update Date: 11/02/2012
Case Number: Not reported
Name: WASTE 905 INFECTIOUS WASTE, LAB
Other Information: ANIMAL CARC W/FORMALIN
Material Waste: Waste
Hazardous Categories 1: Not reported
Hazardous Categories 2: Not reported

Violations Active Permits:
Permit Number: 102535
Update Date: 11/02/2012
Inspection Date: 08/20/2004
Violation Code: 6HV3152
Violation: ALL MAINT/MONITOR RECORDS NOT AVAILABLE
Violation Citation: All maintenance/monitoring/calibration/ repair records not available. 25293; 2712 (b)
Activity: ACTIVE

Permit Number: 102535
Update Date: 11/02/2012
Inspection Date: 08/20/2004
Violation Code: 6HV3158
Violation: ALL OPERATING CONDITIONS NOT MET
Violation Citation: All permit operating conditions not met. 25284; 2712
Activity: ACTIVE

Permit Number: 102535
Update Date: 11/02/2012
Inspection Date: 08/20/2004
Violation Code: 6HV3257
Violation: 2NDRY CONTAINMENT NOT LIQUID FREE
Violation Citation: Secondary containment system components not liquid free. 2631(d)(4)
Activity: ACTIVE

Permit Number: 102535
Update Date: 11/02/2012
Inspection Date: 08/20/2004
Violation Code: 6HV3258
Violation: SENSORS NOT AT LOW POINT OR ADEQUATELY
Violation Citation: Sensors not placed adequately and/or at low point in sumps. 2641(a), 25291(a)(7)(C)
Activity: ACTIVE

Permit Number: 102535

U C S D MAIN CAMPUS/MAYER HALL BLDG (Continued) **S102439541**

Update Date:	11/02/2012
Inspection Date:	09/23/2004
Violation Code:	6HV0201
Violation:	WASTE CONTAINER NOT CLOSED
Violation Citation:	Hazardous waste containers are not kept closed while in storage. CCR 66265.173(a)
Activity:	ACTIVE
Permit Number:	102535
Update Date:	11/02/2012
Inspection Date:	09/23/2004
Violation Code:	6HV0202
Violation:	WASTE CONTAINER W/O LABELS
Violation Citation:	Hazardous waste containers &/or tanks are missing labels, accumulation date and/or are improperly labeled. CCR 66262.34(a)(2); 66262.34(a)(3) & 66262.34(f)
Activity:	ACTIVE
Permit Number:	102535
Update Date:	11/02/2012
Inspection Date:	09/23/2004
Violation Code:	6HV4207
Violation:	SHARPS IMPROPERLY CONTAINED
Violation Citation:	Generator did not store sharps waste in approved and properly marked sharps container. 118285(a)(d)
Activity:	ACTIVE
Permit Number:	102535
Update Date:	11/02/2012
Inspection Date:	09/23/2004
Violation Code:	6HV4208
Violation:	SHARPS CONTAINER: NO TAPED SHUT
Violation Citation:	Full sharps container ready for disposal not taped closed or tightly-lidded to preclude loss of contents. 118285(b)
Activity:	ACTIVE
Permit Number:	102535
Update Date:	11/02/2012
Inspection Date:	09/23/2004
Violation Code:	6HV4209
Violation:	NO GENERATOR'S INFO ON RED BAGS/SHARPS
Violation Citation:	Red bags, sharps containers not labeled with generator's name, address, and phone number. 68.1205
Activity:	ACTIVE
Permit Number:	102535
Update Date:	11/02/2012
Inspection Date:	09/23/2004
Violation Code:	6HV4211
Violation:	RED BAGS NOT TIED OFF
Violation Citation:	Red bags not tied-off to prevent leakage or expulsion of contents during handling and storage. 118280(a)
Activity:	ACTIVE
Permit Number:	102535
Update Date:	11/02/2012
Inspection Date:	10/07/2004

U C S D MAIN CAMPUS/MAYER HALL BLDG (Continued) **S102439541**

Violation Code:	6HV0201
Violation:	WASTE CONTAINER NOT CLOSED
Violation Citation:	Hazardous waste containers are not kept closed while in storage. CCR 66265.173(a)
Activity:	ACTIVE
Permit Number:	102535
Update Date:	11/02/2012
Inspection Date:	10/07/2004
Violation Code:	6HV0202
Violation:	WASTE CONTAINER W/O LABELS
Violation Citation:	Hazardous waste containers &/or tanks are missing labels, accumulation date and/or are improperly labeled. CCR 66262.34(a)(2); 66262.34(a)(3) & 66262.34(f)
Activity:	ACTIVE
Permit Number:	102535
Update Date:	11/02/2012
Inspection Date:	10/07/2004
Violation Code:	6HV4208
Violation:	SHARPS CONTAINER: NO TAPED SHUT
Violation Citation:	Full sharps container ready for disposal not taped closed or tightly-lidded to preclude loss of contents. 118285(b)
Activity:	ACTIVE
Permit Number:	102535
Update Date:	11/02/2012
Inspection Date:	10/07/2004
Violation Code:	6HV4211
Violation:	RED BAGS NOT TIED OFF
Violation Citation:	Red bags not tied-off to prevent leakage or expulsion of contents during handling and storage. 118280(a)
Activity:	ACTIVE
Permit Number:	102535
Update Date:	11/02/2012
Inspection Date:	10/07/2004
Violation Code:	6HV4212
Violation:	RED BAGS NOT CONTAINERIZED
Violation Citation:	Did not containerize and place red bags in rigid, leak resistant, and covered containers or bins. 118280(b)
Activity:	ACTIVE
Permit Number:	102535
Update Date:	11/02/2012
Inspection Date:	10/07/2004
Violation Code:	6HV0209
Violation:	WASTE ONSITE >90/180/270 DAYS
Violation Citation:	Hazardous waste is stored in excess of allowable time period (90 days) without a State permit or written variance. CCR 25201(a) & 66262.34(a)&(c)
Activity:	ACTIVE
Permit Number:	102535
Update Date:	11/02/2012
Inspection Date:	10/07/2004
Violation Code:	6HV4209

U C S D MAIN CAMPUS/MAYER HALL BLDG (Continued) **S102439541**

Violation:	NO GENERATOR'S INFO ON RED BAGS/SHARPS
Violation Citation:	Red bags, sharps containers not labeled with generator's name, address, and phone number. 68.1205
Activity:	ACTIVE
Permit Number:	102535
Update Date:	11/02/2012
Inspection Date:	10/21/2004
Violation Code:	6HV0201
Violation:	WASTE CONTAINER NOT CLOSED
Violation Citation:	Hazardous waste containers are not kept closed while in storage. CCR 66265.173(a)
Activity:	ACTIVE
Permit Number:	102535
Update Date:	11/02/2012
Inspection Date:	10/21/2004
Violation Code:	6HV0202
Violation:	WASTE CONTAINER W/O LABELS
Violation Citation:	Hazardous waste containers &/or tanks are missing labels, accumulation date and/or are improperly labeled. CCR 66262.34(a)(2); 66262.34(a)(3) & 66262.34(f)
Activity:	ACTIVE
Permit Number:	102535
Update Date:	11/02/2012
Inspection Date:	10/22/2004
Violation Code:	6HV4352
Violation:	LQG:NO DOC OF MW TREATMENT FOR 3 YRS
Violation Citation:	Did not maintain and show proof of onsite medical waste treatment records for 3 years (LQG). 117975, 118215(2)(E)
Activity:	ACTIVE
Permit Number:	102535
Update Date:	11/02/2012
Inspection Date:	10/22/2004
Violation Code:	6HV4258
Violation:	TREATMENT: NO RECORDS ONSITE
Violation Citation:	Generator did not maintain treatment records/logs of dates, time, & temperature of treatment for a minimum of three years. 118215(2)(E)
Activity:	ACTIVE
Permit Number:	102535
Update Date:	11/02/2012
Inspection Date:	10/27/2004
Violation Code:	6HV0201
Violation:	WASTE CONTAINER NOT CLOSED
Violation Citation:	Hazardous waste containers are not kept closed while in storage. CCR 66265.173(a)
Activity:	ACTIVE
Permit Number:	102535
Update Date:	11/02/2012
Inspection Date:	10/27/2004
Violation Code:	6HV0202
Violation:	WASTE CONTAINER W/O LABELS
Violation Citation:	Hazardous waste containers &/or tanks are missing labels, accumulation

U C S D MAIN CAMPUS/MAYER HALL BLDG (Continued) **S102439541**

	date and/or are improperly labeled. CCR 66262.34(a)(2); 66262.34(a)(3) & 66262.34(f)
Activity:	ACTIVE
Permit Number:	102535
Update Date:	11/02/2012
Inspection Date:	10/27/2004
Violation Code:	6HV0209
Violation:	WASTE ONSITE >90/180/270 DAYS
Violation Citation:	Hazardous waste is stored in excess of allowable time period (90 days) without a State permit or written variance. CCR 25201(a) & 66262.34(a)&(c)
Activity:	ACTIVE
Permit Number:	102535
Update Date:	11/02/2012
Inspection Date:	10/27/2004
Violation Code:	6HV0210
Violation:	DID NOT CLEAN SPILL TO FLOOR
Violation Citation:	Failure to clean up hazardous waste off of floor surface. 66262.10b
Activity:	ACTIVE
Permit Number:	102535
Update Date:	11/02/2012
Inspection Date:	08/19/2009
Violation Code:	6HV1007
Violation:	HIGHLY TOXIC GAS NOT ON CHEM INVENTORY
Violation Citation:	Highly toxic gas (TLV less than or equal to 10 ppm) not disclosed in chemical inventory. 68.1113(b)
Activity:	ACTIVE
Permit Number:	102535
Update Date:	11/02/2012
Inspection Date:	08/19/2009
Violation Code:	6HV1008
Violation:	NO ANNUAL CARC/REPRO TOXIN LIST TO HMD
Violation Citation:	Annual carcinogen and reproductive toxin list not submitted to HMD. 68.1113(c)
Activity:	ACTIVE
Permit Number:	102535
Update Date:	11/02/2012
Inspection Date:	08/19/2009
Violation Code:	6HV1009
Violation:	HMBP: INADEQUATE SITE MAP
Violation Citation:	Business Plan does not have a site map which provides sufficient or complete information for emergency response agencies. HSC 25509(a)(5) & 25505(a)(2)
Activity:	ACTIVE
Permit Number:	102535
Update Date:	11/02/2012
Inspection Date:	08/19/2009
Violation Code:	6HV0217
Violation:	HAZMAT CON. NOT REPACKAGED WI 96 HRS.
Violation Citation:	Failed to repackage damaged/deteriorated hazardous material container within 96 hours. 25124(b)(3)(B) & 66262.34(f)

U C S D MAIN CAMPUS/MAYER HALL BLDG (Continued) **S102439541**

Activity:	ACTIVE
Permit Number:	102535
Update Date:	11/02/2012
Inspection Date:	08/19/2009
Violation Code:	6HV0221
Violation:	DID NOT COMPLY W/SATELLITE REGS.
Violation Citation:	Failed to comply with satellite regulations. 66262.34(e)
Activity:	ACTIVE
Permit Number:	102535
Update Date:	11/02/2012
Inspection Date:	08/19/2009
Violation Code:	6HV0224
Violation:	MISMANAGED EMPTY CONTAINERS >5GALS.
Violation Citation:	Failed to mark date on empty container larger than 5 gallons and/or manage it within one year. 66261.7(e) & (f).
Activity:	ACTIVE
Permit Number:	102535
Update Date:	11/02/2012
Inspection Date:	08/19/2009
Violation Code:	6HV4203
Violation:	MED WASTE STORAGE NOT SECURED
Violation Citation:	Generator has not secured the enclosure or designated accumulation area for medical waste containers so as to deny access to unauthorized persons. 118307, 118310
Activity:	ACTIVE
Permit Number:	102535
Update Date:	11/02/2012
Inspection Date:	08/19/2009
Violation Code:	6HV4204
Violation:	WARNING SIGN NOT POSTED
Violation Citation:	MW designated accumulation area not posted with an approved and legible biohazardous waste "warning sign" in English and Spanish. 118310
Activity:	ACTIVE
Permit Number:	102535
Update Date:	11/02/2012
Inspection Date:	08/19/2009
Violation Code:	6HV4205
Violation:	MED SOLID WASTE NOT SECURED TO DENY ACCE
Violation Citation:	Medical Solid Waste not secured to deny access to unauthorized persons. 68.1211
Activity:	ACTIVE
Permit Number:	102535
Update Date:	11/02/2012
Inspection Date:	08/19/2009
Violation Code:	6HV4208
Violation:	SHARPS CONTAINER: NO TAPED SHUT
Violation Citation:	Full sharps container ready for disposal not taped closed or tightly-lidded to preclude loss of contents. 118285(b)
Activity:	ACTIVE

U C S D MAIN CAMPUS/MAYER HALL BLDG (Continued) **S102439541**

Permit Number:	102535
Update Date:	11/02/2012
Inspection Date:	08/19/2009
Violation Code:	6HV4212
Violation:	RED BAGS NOT CONTAINERIZED
Violation Citation:	Did not containerize and place red bags in rigid, leak resistant, and covered containers or bins. 118280(b)
Activity:	ACTIVE
Permit Number:	102535
Update Date:	11/02/2012
Inspection Date:	08/19/2009
Violation Code:	6HV4422
Violation:	PHARM WASTE NOT PROPERLY LABELED
Violation Citation:	Generator did not properly label container holding pharmaceutical waste with the words -incineration only- or other approved markings on the lid and side. 118275(g)
Activity:	ACTIVE
Permit Number:	102535
Update Date:	11/02/2012
Inspection Date:	08/19/2009
Violation Code:	6HV4351
Violation:	LQG:MWMP NOT SUBMITTED TO HMD
Violation Citation:	Medical Waste Management Plan has not been submitted to County HMD (Initial Submission/updates)(LQG). 117960, 117970
Activity:	ACTIVE
Permit Number:	102535
Update Date:	11/02/2012
Inspection Date:	08/19/2009
Violation Code:	6HV0144
Violation:	SB14 COMPLIANCE DOCS UNAVAILABLE
Violation Citation:	TIERED PERMITTING: SB14 Compliance documentation not available for review. 25244.21, 25244.19, & 67100.3(a), 67100.2(a)
Activity:	ACTIVE
Permit Number:	102535
Update Date:	11/02/2012
Inspection Date:	08/19/2009
Violation Code:	6HV0201
Violation:	WASTE CONTAINER NOT CLOSED
Violation Citation:	Hazardous waste containers are not kept closed while in storage. CCR 66265.173(a)
Activity:	ACTIVE
Permit Number:	102535
Update Date:	11/02/2012
Inspection Date:	08/19/2009
Violation Code:	6HV0202
Violation:	WASTE CONTAINER W/O LABELS
Violation Citation:	Hazardous waste containers &/or tanks are missing labels, accumulation date and/or are improperly labeled. CCR 66262.34(a)(2); 66262.34(a)(3) & 66262.34(f)
Activity:	ACTIVE
Permit Number:	102535

U C S D MAIN CAMPUS/MAYER HALL BLDG (Continued) **S102439541**

Update Date:	11/02/2012
Inspection Date:	08/19/2009
Violation Code:	6HV0205
Violation:	WASTE CONTAINER: POOR CONDITION
Violation Citation:	Failed to transfer hazardous waste from a container that leaked or was in poor condition to another container in good condition. CCR 66265.171
Activity:	ACTIVE
Permit Number:	102535
Update Date:	11/02/2012
Inspection Date:	08/19/2009
Violation Code:	6HV0207
Violation:	FIRE/EXPLOSION/RELEASE NOT MINIMIZED
Violation Citation:	Facility not maintained &/operated to minimize possibility of fire, explosion or release. CCR 66265.31
Activity:	ACTIVE
Permit Number:	102535
Update Date:	11/02/2012
Inspection Date:	08/19/2009
Violation Code:	6HV0405
Violation:	AISLE SPACE IS OBSTRUCTED
Violation Citation:	An aisle space to allow unobstructed movement of personnel & emergency control equipment is not provided and maintained. CCR 66265.35
Activity:	ACTIVE
Permit Number:	102535
Update Date:	11/02/2012
Inspection Date:	08/19/2009
Violation Code:	6HV3257
Violation:	2NDRY CONTAINMENT NOT LIQUID FREE
Violation Citation:	Secondary containment system components not liquid free. 2631(d)(4)
Activity:	ACTIVE
Permit Number:	102535
Update Date:	11/02/2012
Inspection Date:	08/19/2009
Violation Code:	6HV3257
Violation:	2NDRY CONTAINMENT NOT LIQUID FREE
Violation Citation:	Secondary containment system components not liquid free. 2631(d)(4)
Activity:	ACTIVE
Permit Number:	102535
Update Date:	11/02/2012
Inspection Date:	08/19/2009
Violation Code:	6HV3258
Violation:	SENSORS NOT AT LOW POINT OR ADEQUATELY
Violation Citation:	Sensors not placed adequately and/or at low point in sumps. 2641(a), 25291(a)(7)(C)
Activity:	ACTIVE
Permit Number:	102535
Update Date:	11/02/2012
Inspection Date:	08/19/2009
Violation Code:	6HV3258
Violation:	SENSORS NOT AT LOW POINT OR ADEQUATELY

U C S D MAIN CAMPUS/MAYER HALL BLDG (Continued) **S102439541**

Violation Citation:	Sensors not placed adequately and/or at low point in sumps. 2641(a), 25291(a)(7)(C)
Activity:	ACTIVE
Permit Number:	102535
Update Date:	11/02/2012
Inspection Date:	08/15/2007
Violation Code:	6HV3107
Violation:	MONITORING PROCEDURES NOT AVAIL/TO HMD
Violation Citation:	Monitoring procedures not available/complete/submitted to HMD 2632(b)& (d), 2634(d), 2641(h), 2711(a)(9)
Activity:	ACTIVE
Permit Number:	102535
Update Date:	11/02/2012
Inspection Date:	08/15/2007
Violation Code:	6HV3108
Violation:	UST ER RESPONSE PLAN NOT COMPLETE/AVAIL
Violation Citation:	Emergency Response Plan is not available/complete. 25289(b); 2632(b), 2634(e), 2641(h)
Activity:	ACTIVE
Permit Number:	102535
Update Date:	11/02/2012
Inspection Date:	08/15/2007
Violation Code:	6HV3109
Violation:	NO SCALED PLOT PLAN AVAIL/TO HMD
Violation Citation:	Scaled Plot plan showing tank, piping & equipment location not available/complete/submitted to HMD. 2711(a)(8), 2632(d)(1) (C)
Activity:	ACTIVE
Permit Number:	102535
Update Date:	11/02/2012
Inspection Date:	08/15/2007
Violation Code:	6HV3257
Violation:	2NDRY CONTAINMENT NOT LIQUID FREE
Violation Citation:	Secondary containment system components not liquid free. 2631(d)(4)
Activity:	ACTIVE
Permit Number:	102535
Update Date:	11/02/2012
Inspection Date:	08/15/2007
Violation Code:	6HV3257
Violation:	2NDRY CONTAINMENT NOT LIQUID FREE
Violation Citation:	Secondary containment system components not liquid free. 2631(d)(4)
Activity:	ACTIVE
Permit Number:	102535
Update Date:	11/02/2012
Inspection Date:	08/15/2007
Violation Code:	6HV3411
Violation:	LLD NOT INSTALLED/NOT FUNCTIONAL
Violation Citation:	DOUBLE WALLED PRESSURIZED PIPING-Including Under Dispenser Containment (UDC):Line leak detector is not installed, not functional, or not tested. 2636(f)(2), 25284.1(a)(4)(C), 2641(j)
Activity:	ACTIVE

U C S D MAIN CAMPUS/MAYER HALL BLDG (Continued) **S102439541**

Permit Number:	102535
Update Date:	11/02/2012
Inspection Date:	08/16/2010
Violation Code:	6HV4207
Violation:	SHARPS IMPROPERLY CONTAINED
Violation Citation:	Generator did not store sharps waste in approved and properly marked sharps container. 118285(a)(d)
Activity:	ACTIVE
Permit Number:	102535
Update Date:	11/02/2012
Inspection Date:	08/16/2010
Violation Code:	6HV4208
Violation:	SHARPS CONTAINER: NO TAPED SHUT
Violation Citation:	Full sharps container ready for disposal not taped closed or tightly-lidded to preclude loss of contents. 118285(b)
Activity:	ACTIVE
Permit Number:	102535
Update Date:	11/02/2012
Inspection Date:	08/16/2010
Violation Code:	6HV4209
Violation:	NO GENERATOR'S INFO ON RED BAGS/SHARPS
Violation Citation:	Red bags, sharps containers not labeled with generator's name, address, and phone number. 68.1205
Activity:	ACTIVE
Permit Number:	102535
Update Date:	11/02/2012
Inspection Date:	08/16/2010
Violation Code:	6HV4212
Violation:	RED BAGS NOT CONTAINERIZED
Violation Citation:	Did not containerize and place red bags in rigid, leak resistant, and covered containers or bins. 118280(b)
Activity:	ACTIVE
Permit Number:	102535
Update Date:	11/02/2012
Inspection Date:	08/16/2010
Violation Code:	6HV4213
Violation:	NO LABEL: LIDS/SIDES OF CONTAINER
Violation Citation:	Did not label waste container/bin on the lid and side so as to be clearly visible. 118280(b)
Activity:	ACTIVE
Permit Number:	102535
Update Date:	11/02/2012
Inspection Date:	08/16/2010
Violation Code:	6HV0301
Violation:	HAZWASTE:UNAUTHORIZED DISPOSAL
Violation Citation:	Disposal or causing the disposal of hazardous waste to an unauthorized point (ground, storm drain, sewer system, trash, or air). HSC 25189.5(a) or 25189(d)
Activity:	ACTIVE
Permit Number:	102535
Update Date:	11/02/2012

U C S D MAIN CAMPUS/MAYER HALL BLDG (Continued) **S102439541**

Inspection Date:	08/16/2010
Violation Code:	6HV0216
Violation:	HAZMATS WITHOUT PROPER LABELS
Violation Citation:	Hazardous materials have not been adequately labeled within 10 days & are now declared hazardous waste. HSC 25124(b)(3)(A) & 66262.34(f)
Activity:	ACTIVE
Permit Number:	102535
Update Date:	11/02/2012
Inspection Date:	08/16/2010
Violation Code:	6HV0221
Violation:	DID NOT COMPLY W/SATELLITE REGS.
Violation Citation:	Failed to comply with satellite regulations. 66262.34(e)
Activity:	ACTIVE
Permit Number:	102535
Update Date:	11/02/2012
Inspection Date:	08/16/2010
Violation Code:	6HV0224
Violation:	MISMANAGED EMPTY CONTAINERS >5GALS.
Violation Citation:	Failed to mark date on empty container larger than 5 gallons and/or manage it within one year. 66261.7(e) & (f).
Activity:	ACTIVE
Permit Number:	102535
Update Date:	11/02/2012
Inspection Date:	08/16/2010
Violation Code:	6HV0201
Violation:	WASTE CONTAINER NOT CLOSED
Violation Citation:	Hazardous waste containers are not kept closed while in storage. CCR 66265.173(a)
Activity:	ACTIVE
Permit Number:	102535
Update Date:	11/02/2012
Inspection Date:	08/16/2010
Violation Code:	6HV0202
Violation:	WASTE CONTAINER W/O LABELS
Violation Citation:	Hazardous waste containers &/or tanks are missing labels, accumulation date and/or are improperly labeled. CCR 66262.34(a)(2); 66262.34(a)(3) & 66262.34(f)
Activity:	ACTIVE
Permit Number:	102535
Update Date:	11/02/2012
Inspection Date:	05/19/2006
Violation Code:	6HV4204
Violation:	WARNING SIGN NOT POSTED
Violation Citation:	MW designated accumulation area not posted with an approved and legible biohazardous waste "warning sign" in English and Spanish. 118310
Activity:	ACTIVE
Permit Number:	102535
Update Date:	11/02/2012
Inspection Date:	05/19/2006
Violation Code:	6HV4422

U C S D MAIN CAMPUS/MAYER HALL BLDG (Continued) **S102439541**

Violation:	PHARM WASTE NOT PROPERLY LABELED
Violation Citation:	Generator did not properly label container holding pharmaceutical waste with the words -incineration only- or other approved markings on the lid and side. 118275(g)
Activity:	ACTIVE
Permit Number:	102535
Update Date:	11/02/2012
Inspection Date:	05/25/2006
Violation Code:	6HV1009
Violation:	HMBP: INADEQUATE SITE MAP
Violation Citation:	Business Plan does not have a site map which provides sufficient or complete information for emergency response agencies. HSC 25509(a)(5) & 25505(a)(2)
Activity:	ACTIVE
Permit Number:	102535
Update Date:	11/02/2012
Inspection Date:	05/25/2006
Violation Code:	6HV0304
Violation:	WASTE DETERMINATION NOT MADE
Violation Citation:	Generator of a waste has not determined if that waste is a hazardous waste as defined by law. CCR 66262.11 & 66260.200(c)
Activity:	ACTIVE
Permit Number:	102535
Update Date:	11/02/2012
Inspection Date:	05/25/2006
Violation Code:	6HV0216
Violation:	HAZMATS WITHOUT PROPER LABELS
Violation Citation:	Hazardous materials have not been adequately labeled within 10 days & are now declared hazardous waste. HSC 25124(b)(3)(A) & 66262.34(f)
Activity:	ACTIVE
Permit Number:	102535
Update Date:	11/02/2012
Inspection Date:	05/25/2006
Violation Code:	6HV0201
Violation:	WASTE CONTAINER NOT CLOSED
Violation Citation:	Hazardous waste containers are not kept closed while in storage. CCR 66265.173(a)
Activity:	ACTIVE
Permit Number:	102535
Update Date:	11/02/2012
Inspection Date:	05/25/2006
Violation Code:	6HV0202
Violation:	WASTE CONTAINER W/O LABELS
Violation Citation:	Hazardous waste containers &/or tanks are missing labels, accumulation date and/or are improperly labeled. CCR 66262.34(a)(2); 66262.34(a)(3) & 66262.34(f)
Activity:	ACTIVE
Permit Number:	102535
Update Date:	11/02/2012
Inspection Date:	05/30/2006
Violation Code:	6HV0202

U C S D MAIN CAMPUS/MAYER HALL BLDG (Continued) **S102439541**

Violation: WASTE CONTAINER W/O LABELS
Violation Citation: Hazardous waste containers &/or tanks are missing labels, accumulation date and/or are improperly labeled. CCR 66262.34(a)(2); 66262.34(a)(3) & 66262.34(f)
Activity: ACTIVE

Permit Number: 102535
Update Date: 11/02/2012
Inspection Date: 05/30/2006
Violation Code: 6HV0207
Violation: FIRE/EXPLOSION/RELEASE NOT MINIMIZED
Violation Citation: Facility not maintained &/operated to minimize possibility of fire, explosion or release. CCR 66265.31
Activity: ACTIVE

Permit Number: 102535
Update Date: 11/02/2012
Inspection Date: 05/30/2006
Violation Code: 6HV0404
Violation: SPILL CONTROL EQUIPMT NOT AVAILABLE
Violation Citation: Spill or fire control equipment is not available and/or not maintained. CCR 66265.32(c),(d)
Activity: ACTIVE

Permit Number: 102535
Update Date: 11/02/2012
Inspection Date: 06/09/2006
Violation Code: 6HV0202
Violation: WASTE CONTAINER W/O LABELS
Violation Citation: Hazardous waste containers &/or tanks are missing labels, accumulation date and/or are improperly labeled. CCR 66262.34(a)(2); 66262.34(a)(3) & 66262.34(f)
Activity: ACTIVE

Permit Number: 102535
Update Date: 11/02/2012
Inspection Date: 06/09/2006
Violation Code: 6HV0209
Violation: WASTE ONSITE >90/180/270 DAYS
Violation Citation: Hazardous waste is stored in excess of allowable time period (90 days) without a State permit or written variance. CCR 25201(a) & 66262.34(a)&(c)
Activity: ACTIVE

Permit Number: 102535
Update Date: 11/02/2012
Inspection Date: 06/09/2006
Violation Code: 6HV0216
Violation: HAZMATS WITHOUT PROPER LABELS
Violation Citation: Hazardous materials have not been adequately labeled within 10 days & are now declared hazardous waste. HSC 25124(b)(3)(A) & 66262.34(f)
Activity: ACTIVE

Permit Number: 102535
Update Date: 11/02/2012
Inspection Date: 06/09/2006
Violation Code: 6HV4209

U C S D MAIN CAMPUS/MAYER HALL BLDG (Continued) **S102439541**

Violation:	NO GENERATOR'S INFO ON RED BAGS/SHARPS
Violation Citation:	Red bags, sharps containers not labeled with generator's name, address, and phone number. 68.1205
Activity:	ACTIVE
Permit Number:	102535
Update Date:	11/02/2012
Inspection Date:	06/15/2006
Violation Code:	6HV0201
Violation:	WASTE CONTAINER NOT CLOSED
Violation Citation:	Hazardous waste containers are not kept closed while in storage. CCR 66265.173(a)
Activity:	ACTIVE
Permit Number:	102535
Update Date:	11/02/2012
Inspection Date:	06/15/2006
Violation Code:	6HV0202
Violation:	WASTE CONTAINER W/O LABELS
Violation Citation:	Hazardous waste containers &/or tanks are missing labels, accumulation date and/or are improperly labeled. CCR 66262.34(a)(2); 66262.34(a)(3) & 66262.34(f)
Activity:	ACTIVE
Permit Number:	102535
Update Date:	11/02/2012
Inspection Date:	06/15/2006
Violation Code:	6HV0209
Violation:	WASTE ONSITE >90/180/270 DAYS
Violation Citation:	Hazardous waste is stored in excess of allowable time period (90 days) without a State permit or written variance. CCR 25201(a) & 66262.34(a)&(c)
Activity:	ACTIVE
Permit Number:	102535
Update Date:	11/02/2012
Inspection Date:	06/15/2006
Violation Code:	6HV4204
Violation:	WARNING SIGN NOT POSTED
Violation Citation:	MW designated accumulation area not posted with an approved and legible biohazardous waste "warning sign" in English and Spanish. 118310
Activity:	ACTIVE
Permit Number:	102535
Update Date:	11/02/2012
Inspection Date:	06/15/2006
Violation Code:	6HV4207
Violation:	SHARPS IMPROPERLY CONTAINED
Violation Citation:	Generator did not store sharps waste in approved and properly marked sharps container. 118285(a)(d)
Activity:	ACTIVE
Permit Number:	102535
Update Date:	11/02/2012
Inspection Date:	06/15/2006
Violation Code:	6HV4208

U C S D MAIN CAMPUS/MAYER HALL BLDG (Continued) **S102439541**

Violation:	SHARPS CONTAINER: NO TAPED SHUT
Violation Citation:	Full sharps container ready for disposal not taped closed or tightly-lidded to preclude loss of contents. 118285(b)
Activity:	ACTIVE
Permit Number:	102535
Update Date:	11/02/2012
Inspection Date:	06/15/2006
Violation Code:	6HV4211
Violation:	RED BAGS NOT TIED OFF
Violation Citation:	Red bags not tied-off to prevent leakage or expulsion of contents during handling and storage. 118280(a)
Activity:	ACTIVE
Permit Number:	102535
Update Date:	11/02/2012
Inspection Date:	06/15/2006
Violation Code:	6HV4212
Violation:	RED BAGS NOT CONTAINERIZED
Violation Citation:	Did not containerize and place red bags in rigid, leak resistant, and covered containers or bins. 118280(b)
Activity:	ACTIVE
Permit Number:	102535
Update Date:	11/02/2012
Inspection Date:	06/16/2006
Violation Code:	6HV0202
Violation:	WASTE CONTAINER W/O LABELS
Violation Citation:	Hazardous waste containers &/or tanks are missing labels, accumulation date and/or are improperly labeled. CCR 66262.34(a)(2); 66262.34(a)(3) & 66262.34(f)
Activity:	ACTIVE
Permit Number:	102535
Update Date:	11/02/2012
Inspection Date:	06/16/2006
Violation Code:	6HV0209
Violation:	WASTE ONSITE >90/180/270 DAYS
Violation Citation:	Hazardous waste is stored in excess of allowable time period (90 days) without a State permit or written variance. CCR 25201(a) & 66262.34(a)&(c)
Activity:	ACTIVE
Permit Number:	102535
Update Date:	11/02/2012
Inspection Date:	06/16/2006
Violation Code:	6HV4207
Violation:	SHARPS IMPROPERLY CONTAINED
Violation Citation:	Generator did not store sharps waste in approved and properly marked sharps container. 118285(a)(d)
Activity:	ACTIVE
Permit Number:	102535
Update Date:	11/02/2012
Inspection Date:	06/16/2006
Violation Code:	6HV4208
Violation:	SHARPS CONTAINER: NO TAPED SHUT

U C S D MAIN CAMPUS/MAYER HALL BLDG (Continued) **S102439541**

Violation Citation:	Full sharps container ready for disposal not taped closed or tightly-lidded to preclude loss of contents. 118285(b)
Activity:	ACTIVE
Permit Number:	102535
Update Date:	11/02/2012
Inspection Date:	06/16/2006
Violation Code:	6HV4211
Violation:	RED BAGS NOT TIED OFF
Violation Citation:	Red bags not tied-off to prevent leakage or expulsion of contents during handling and storage. 118280(a)
Activity:	ACTIVE
Permit Number:	102535
Update Date:	11/02/2012
Inspection Date:	06/16/2006
Violation Code:	6HV4212
Violation:	RED BAGS NOT CONTAINERIZED
Violation Citation:	Did not containerize and place red bags in rigid, leak resistant, and covered containers or bins. 118280(b)
Activity:	ACTIVE
Permit Number:	102535
Update Date:	11/02/2012
Inspection Date:	06/20/2006
Violation Code:	6HV0202
Violation:	WASTE CONTAINER W/O LABELS
Violation Citation:	Hazardous waste containers &/or tanks are missing labels, accumulation date and/or are improperly labeled. CCR 66262.34(a)(2); 66262.34(a)(3) & 66262.34(f)
Activity:	ACTIVE
Permit Number:	102535
Update Date:	11/02/2012
Inspection Date:	06/20/2006
Violation Code:	6HV0209
Violation:	WASTE ONSITE >90/180/270 DAYS
Violation Citation:	Hazardous waste is stored in excess of allowable time period (90 days) without a State permit or written variance. CCR 25201(a) & 66262.34(a)&(c)
Activity:	ACTIVE
Permit Number:	102535
Update Date:	11/02/2012
Inspection Date:	06/20/2006
Violation Code:	6HV4204
Violation:	WARNING SIGN NOT POSTED
Violation Citation:	MW designated accumulation area not posted with an approved and legible biohazardous waste "warning sign" in English and Spanish. 118310
Activity:	ACTIVE
Permit Number:	102535
Update Date:	11/02/2012
Inspection Date:	06/20/2006
Violation Code:	6HV4208
Violation:	SHARPS CONTAINER: NO TAPED SHUT

U C S D MAIN CAMPUS/MAYER HALL BLDG (Continued) **S102439541**

Violation Citation:	Full sharps container ready for disposal not taped closed or tightly-lidded to preclude loss of contents. 118285(b)
Activity:	ACTIVE
Permit Number:	102535
Update Date:	11/02/2012
Inspection Date:	06/20/2006
Violation Code:	6HV4209
Violation:	NO GENERATOR'S INFO ON RED BAGS/SHARPS
Violation Citation:	Red bags, sharps containers not labeled with generator's name, address, and phone number. 68.1205
Activity:	ACTIVE
Permit Number:	102535
Update Date:	11/02/2012
Inspection Date:	06/20/2006
Violation Code:	6HV4211
Violation:	RED BAGS NOT TIED OFF
Violation Citation:	Red bags not tied-off to prevent leakage or expulsion of contents during handling and storage. 118280(a)
Activity:	ACTIVE
Permit Number:	102535
Update Date:	11/02/2012
Inspection Date:	06/23/2006
Violation Code:	6HV0202
Violation:	WASTE CONTAINER W/O LABELS
Violation Citation:	Hazardous waste containers &/or tanks are missing labels, accumulation date and/or are improperly labeled. CCR 66262.34(a)(2); 66262.34(a)(3) & 66262.34(f)
Activity:	ACTIVE
Permit Number:	102535
Update Date:	11/02/2012
Inspection Date:	06/23/2006
Violation Code:	6HV0209
Violation:	WASTE ONSITE >90/180/270 DAYS
Violation Citation:	Hazardous waste is stored in excess of allowable time period (90 days) without a State permit or written variance. CCR 25201(a) & 66262.34(a)&(c)
Activity:	ACTIVE
Permit Number:	102535
Update Date:	11/02/2012
Inspection Date:	06/23/2006
Violation Code:	6HV0304
Violation:	WASTE DETERMINATION NOT MADE
Violation Citation:	Generator of a waste has not determined if that waste is a hazardous waste as defined by law. CCR 66262.11 & 66260.200(c)
Activity:	ACTIVE
Permit Number:	102535
Update Date:	11/02/2012
Inspection Date:	06/30/2006
Violation Code:	6HV0201
Violation:	WASTE CONTAINER NOT CLOSED
Violation Citation:	Hazardous waste containers are not kept closed while in storage. CCR

U C S D MAIN CAMPUS/MAYER HALL BLDG (Continued) **S102439541**

66265.173(a)
Activity: ACTIVE

Permit Number: 102535
Update Date: 11/02/2012
Inspection Date: 06/30/2006
Violation Code: 6HV0202
Violation: WASTE CONTAINER W/O LABELS
Violation Citation: Hazardous waste containers &/or tanks are missing labels, accumulation date and/or are improperly labeled. CCR 66262.34(a)(2); 66262.34(a)(3) & 66262.34(f)
Activity: ACTIVE

Permit Number: 102535
Update Date: 11/02/2012
Inspection Date: 06/30/2006
Violation Code: 6HV0209
Violation: WASTE ONSITE >90/180/270 DAYS
Violation Citation: Hazardous waste is stored in excess of allowable time period (90 days) without a State permit or written variance. CCR 25201(a) & 66262.34(a)&(c)
Activity: ACTIVE

Permit Number: 102535
Update Date: 11/02/2012
Inspection Date: 06/30/2006
Violation Code: 6HV4208
Violation: SHARPS CONTAINER: NO TAPED SHUT
Violation Citation: Full sharps container ready for disposal not taped closed or tightly-lidded to preclude loss of contents. 118285(b)
Activity: ACTIVE

Permit Number: 102535
Update Date: 11/02/2012
Inspection Date: 06/30/2006
Violation Code: 6HV4211
Violation: RED BAGS NOT TIED OFF
Violation Citation: Red bags not tied-off to prevent leakage or expulsion of contents during handling and storage. 118280(a)
Activity: ACTIVE

Permit Number: 102535
Update Date: 11/02/2012
Inspection Date: 06/30/2006
Violation Code: 6HV4212
Violation: RED BAGS NOT CONTAINERIZED
Violation Citation: Did not containerize and place red bags in rigid, leak resistant, and covered containers or bins. 118280(b)
Activity: ACTIVE

Permit Number: 102535
Update Date: 11/02/2012
Inspection Date: 07/06/2006
Violation Code: 6HV0201
Violation: WASTE CONTAINER NOT CLOSED
Violation Citation: Hazardous waste containers are not kept closed while in storage. CCR 66265.173(a)

U C S D MAIN CAMPUS/MAYER HALL BLDG (Continued) **S102439541**

Activity:	ACTIVE
Permit Number:	102535
Update Date:	11/02/2012
Inspection Date:	07/06/2006
Violation Code:	6HV0202
Violation:	WASTE CONTAINER W/O LABELS
Violation Citation:	Hazardous waste containers &/or tanks are missing labels, accumulation date and/or are improperly labeled. CCR 66262.34(a)(2); 66262.34(a)(3) & 66262.34(f)
Activity:	ACTIVE
Permit Number:	102535
Update Date:	11/02/2012
Inspection Date:	07/06/2006
Violation Code:	6HV0209
Violation:	WASTE ONSITE >90/180/270 DAYS
Violation Citation:	Hazardous waste is stored in excess of allowable time period (90 days) without a State permit or written variance. CCR 25201(a) & 66262.34(a)&(c)
Activity:	ACTIVE
Permit Number:	102535
Update Date:	11/02/2012
Inspection Date:	07/07/2006
Violation Code:	6HV0201
Violation:	WASTE CONTAINER NOT CLOSED
Violation Citation:	Hazardous waste containers are not kept closed while in storage. CCR 66265.173(a)
Activity:	ACTIVE
Permit Number:	102535
Update Date:	11/02/2012
Inspection Date:	07/07/2006
Violation Code:	6HV0202
Violation:	WASTE CONTAINER W/O LABELS
Violation Citation:	Hazardous waste containers &/or tanks are missing labels, accumulation date and/or are improperly labeled. CCR 66262.34(a)(2); 66262.34(a)(3) & 66262.34(f)
Activity:	ACTIVE
Permit Number:	102535
Update Date:	11/02/2012
Inspection Date:	07/07/2006
Violation Code:	6HV0209
Violation:	WASTE ONSITE >90/180/270 DAYS
Violation Citation:	Hazardous waste is stored in excess of allowable time period (90 days) without a State permit or written variance. CCR 25201(a) & 66262.34(a)&(c)
Activity:	ACTIVE
Permit Number:	102535
Update Date:	11/02/2012
Inspection Date:	08/18/2006
Violation Code:	6HV3263
Violation:	MONITOR SYSTEM NOT ALL FUNCTIONAL
Violation Citation:	Monitoring system components &/or devices are not all functional.

U C S D MAIN CAMPUS/MAYER HALL BLDG (Continued) **S102439541**

	2630, 2641(j), 2632
Activity:	ACTIVE
Permit Number:	102535
Update Date:	11/02/2012
Inspection Date:	08/18/2006
Violation Code:	6HV3405
Violation:	LLD DOESN'T DETECT 3.0 GPH OR EQUIVA
Violation Citation:	DOUBLE WALLED PRESSURIZED PIPING: OPTION 3-Line leak detector does not detect 3.0 gph or equivalent? 2636(f)(2)
Activity:	ACTIVE
Permit Number:	102535
Update Date:	11/02/2012
Inspection Date:	08/31/2006
Violation Code:	6HV3103
Violation:	NO UST PLAN CHECK PERMIT OBTAINED
Violation Citation:	UST repair/modify/closure permit not obtained .68.1004, 68.1005, 68.1009.5
Activity:	ACTIVE
Permit Number:	102535
Update Date:	11/02/2012
Inspection Date:	11/05/2004
Violation Code:	6HV0202
Violation:	WASTE CONTAINER W/O LABELS
Violation Citation:	Hazardous waste containers &/or tanks are missing labels, accumulation date and/or are improperly labeled. CCR 66262.34(a)(2); 66262.34(a)(3) & 66262.34(f)
Activity:	ACTIVE
Permit Number:	102535
Update Date:	11/02/2012
Inspection Date:	11/05/2004
Violation Code:	6HV0207
Violation:	FIRE/EXPLOSION/RELEASE NOT MINIMIZED
Violation Citation:	Facility not maintained &/operated to minimize possibility of fire, explosion or release. CCR 66265.31
Activity:	ACTIVE
Permit Number:	102535
Update Date:	11/02/2012
Inspection Date:	11/05/2004
Violation Code:	6HV0201
Violation:	WASTE CONTAINER NOT CLOSED
Violation Citation:	Hazardous waste containers are not kept closed while in storage. CCR 66265.173(a)
Activity:	ACTIVE
Permit Number:	102535
Update Date:	11/02/2012
Inspection Date:	08/18/2011
Violation Code:	6HV4351
Violation:	LQG:MWMP NOT SUBMITTED TO HMD
Violation Citation:	Medical Waste Management Plan has not been submitted to County HMD (Initial Submission/updates)(LQG). 117960, 117970
Activity:	ACTIVE

U C S D MAIN CAMPUS/MAYER HALL BLDG (Continued) **S102439541**

Permit Number:	102535
Update Date:	11/02/2012
Inspection Date:	08/18/2011
Violation Code:	6HV4412
Violation:	PATH WASTE NOT PROPERLY LABELED
Violation Citation:	Generator did not properly label container holding pathology waste with the words -pathology waste- or other approved markings on the lid and side. 118275(f)
Activity:	ACTIVE
Permit Number:	102535
Update Date:	11/02/2012
Inspection Date:	08/18/2011
Violation Code:	6HV0216
Violation:	HAZMATS WITHOUT PROPER LABELS
Violation Citation:	Hazardous materials have not been adequately labeled within 10 days & are now declared hazardous waste. HSC 25124(b)(3)(A) & 66262.34(f)
Activity:	ACTIVE
Permit Number:	102535
Update Date:	11/02/2012
Inspection Date:	08/18/2011
Violation Code:	6HV0217
Violation:	HAZMAT CON. NOT REPACKAGED WI 96 HRS.
Violation Citation:	Failed to repackage damaged/deteriorated hazardous material container within 96 hours. 25124(b)(3)(B) & 66262.34(f)
Activity:	ACTIVE
Permit Number:	102535
Update Date:	11/02/2012
Inspection Date:	08/18/2011
Violation Code:	6HV0221
Violation:	DID NOT COMPLY W/SATELLITE REGS.
Violation Citation:	Failed to comply with satellite regulations. 66262.34(e)
Activity:	ACTIVE
Permit Number:	102535
Update Date:	11/02/2012
Inspection Date:	08/18/2011
Violation Code:	6HV0224
Violation:	MISMANAGED EMPTY CONTAINERS >5GALS.
Violation Citation:	Failed to mark date on empty container larger than 5 gallons and/or manage it within one year. 66261.7(e) & (f).
Activity:	ACTIVE
Permit Number:	102535
Update Date:	11/02/2012
Inspection Date:	08/18/2011
Violation Code:	6HV0237
Violation:	U-WASTE STORED >1 YEAR ONSITE
Violation Citation:	The waste generator did not properly dispose of universal wastes within one year. CCR 66273.35(a)
Activity:	ACTIVE
Permit Number:	102535
Update Date:	11/02/2012
Inspection Date:	08/18/2011

U C S D MAIN CAMPUS/MAYER HALL BLDG (Continued) **S102439541**

Violation Code:	6HV0238
Violation:	FAILED TO MANAGE UW IN A MANNER TO PREVE
Violation Citation:	Failed to manage UW in a manner to prevent release(s) to the environment. 66273.33 & 66273.33.5
Activity:	ACTIVE
Permit Number:	102535
Update Date:	11/02/2012
Inspection Date:	08/18/2011
Violation Code:	6HV0201
Violation:	WASTE CONTAINER NOT CLOSED
Violation Citation:	Hazardous waste containers are not kept closed while in storage. CCR 66265.173(a)
Activity:	ACTIVE
Permit Number:	102535
Update Date:	11/02/2012
Inspection Date:	08/18/2011
Violation Code:	6HV0202
Violation:	WASTE CONTAINER W/O LABELS
Violation Citation:	Hazardous waste containers &/or tanks are missing labels, accumulation date and/or are improperly labeled. CCR 66262.34(a)(2); 66262.34(a)(3) & 66262.34(f)
Activity:	ACTIVE
Permit Number:	102535
Update Date:	11/02/2012
Inspection Date:	08/18/2011
Violation Code:	6HV0207
Violation:	FIRE/EXPLOSION/RELEASE NOT MINIMIZED
Violation Citation:	Facility not maintained &/operated to minimize possibility of fire, explosion or release. CCR 66265.31
Activity:	ACTIVE
Permit Number:	102535
Update Date:	11/02/2012
Inspection Date:	08/18/2011
Violation Code:	6HV0235
Violation:	WASTE NOT ACCUMULATED IN CONTAINER/TANK
Violation Citation:	Did not accumulate waste in container or tank. 66262.34(a)(1)
Activity:	ACTIVE
Permit Number:	102535
Update Date:	11/02/2012
Inspection Date:	08/18/2011
Violation Code:	6HV0304
Violation:	WASTE DETERMINATION NOT MADE
Violation Citation:	Generator of a waste has not determined if that waste is a hazardous waste as defined by law. CCR 66262.11 & 66260.200(c)
Activity:	ACTIVE
Permit Number:	102535
Update Date:	11/02/2012
Inspection Date:	08/18/2011
Violation Code:	6HV0239
Violation:	Failed to properly label or mark UW (non
Violation Citation:	Failed to properly label or mark US (non-CESQUWG). 66273.34

U C S D MAIN CAMPUS/MAYER HALL BLDG (Continued) **S102439541**

Activity:	ACTIVE
Permit Number:	102535
Update Date:	11/02/2012
Inspection Date:	08/16/2010
Violation Code:	6HV0207
Violation:	FIRE/EXPLOSION/RELEASE NOT MINIMIZED
Violation Citation:	Facility not maintained &/operated to minimize possibility of fire, explosion or release. CCR 66265.31
Activity:	ACTIVE
Permit Number:	102535
Update Date:	11/02/2012
Inspection Date:	08/28/2008
Violation Code:	6HV3263
Violation:	MONITOR SYSTEM NOT ALL FUNCTIONAL
Violation Citation:	Monitoring system components &/or devices are not all functional. 2630, 2641(j), 2632
Activity:	ACTIVE
Permit Number:	102535
Update Date:	11/02/2012
Inspection Date:	08/28/2008
Violation Code:	6HV3192
Violation:	NO D.O INSPECTION/INCOMPL;NO REPORTS
Violation Citation:	Designated Operator monthly inspection not conducted or incomplete; or DO inspection reports not onsite 2715 (c)(d)(e)
Activity:	ACTIVE
Permit Number:	102535
Update Date:	11/02/2012
Inspection Date:	03/06/2003
Violation Code:	6HV4207
Violation:	SHARPS IMPROPERLY CONTAINED
Violation Citation:	Generator did not store sharps waste in approved and properly marked sharps container. 118285(a)(d)
Activity:	ACTIVE
Permit Number:	102535
Update Date:	11/02/2012
Inspection Date:	03/06/2003
Violation Code:	6HV4209
Violation:	NO GENERATOR'S INFO ON RED BAGS/SHARPS
Violation Citation:	Red bags, sharps containers not labeled with generator's name, address, and phone number. 68.1205
Activity:	ACTIVE
Permit Number:	102535
Update Date:	11/02/2012
Inspection Date:	03/06/2003
Violation Code:	6HV4210
Violation:	MED WASTE NOT IN RED BAGS
Violation Citation:	Generator did not store medical waste in approved and properly marked red bags (non-sharps). 118275
Activity:	ACTIVE
Permit Number:	102535

U C S D MAIN CAMPUS/MAYER HALL BLDG (Continued) **S102439541**

Update Date:	11/02/2012
Inspection Date:	03/06/2003
Violation Code:	6HV4212
Violation:	RED BAGS NOT CONTAINERIZED
Violation Citation:	Did not containerize and place red bags in rigid, leak resistant, and covered containers or bins. 118280(b)
Activity:	ACTIVE
Permit Number:	102535
Update Date:	11/02/2012
Inspection Date:	03/06/2003
Violation Code:	6HV4213
Violation:	NO LABEL: LIDS/SIDES OF CONTAINER
Violation Citation:	Did not label waste container/bin on the lid and side so as to be clearly visible. 118280(b)
Activity:	ACTIVE
Permit Number:	102535
Update Date:	11/02/2012
Inspection Date:	03/06/2003
Violation Code:	6HV4259
Violation:	ILLEGAL DISPOSAL OF MED WASTE
Violation Citation:	Unlawful disposal of untreated medical waste to an unauthorized point. 118340
Activity:	ACTIVE
Permit Number:	102535
Update Date:	11/02/2012
Inspection Date:	03/06/2003
Violation Code:	6HV0201
Violation:	WASTE CONTAINER NOT CLOSED
Violation Citation:	Hazardous waste containers are not kept closed while in storage. CCR 66265.173(a)
Activity:	ACTIVE
Permit Number:	102535
Update Date:	11/02/2012
Inspection Date:	03/06/2003
Violation Code:	6HV0202
Violation:	WASTE CONTAINER W/O LABELS
Violation Citation:	Hazardous waste containers &/or tanks are missing labels, accumulation date and/or are improperly labeled. CCR 66262.34(a)(2); 66262.34(a)(3) & 66262.34(f)
Activity:	ACTIVE
Permit Number:	102535
Update Date:	11/02/2012
Inspection Date:	03/06/2003
Violation Code:	6HV0304
Violation:	WASTE DETERMINATION NOT MADE
Violation Citation:	Generator of a waste has not determined if that waste is a hazardous waste as defined by law. CCR 66262.11 & 66260.200(c)
Activity:	ACTIVE
Permit Number:	102535
Update Date:	11/02/2012
Inspection Date:	03/06/2003

U C S D MAIN CAMPUS/MAYER HALL BLDG (Continued) **S102439541**

Violation Code:	6HV0401
Violation:	TRAINING RECORDS UNAVAILABLE
Violation Citation:	Personnel training records are not maintained to document compliance with requirements for current and former employees. CCR 66265.16(d)&(e)
Activity:	ACTIVE
Permit Number:	102535
Update Date:	11/02/2012
Inspection Date:	09/22/2003
Violation Code:	6HV3257
Violation:	2NDRY CONTAINMENT NOT LIQUID FREE
Violation Citation:	Secondary containment system components not liquid free. 2631(d)(4)
Activity:	ACTIVE
Permit Number:	102535
Update Date:	11/02/2012
Inspection Date:	04/29/2003
Violation Code:	6HV0202
Violation:	WASTE CONTAINER W/O LABELS
Violation Citation:	Hazardous waste containers &/or tanks are missing labels, accumulation date and/or are improperly labeled. CCR 66262.34(a)(2); 66262.34(a)(3) & 66262.34(f)
Activity:	ACTIVE
Permit Number:	102535
Update Date:	11/02/2012
Inspection Date:	04/29/2003
Violation Code:	6HV0201
Violation:	WASTE CONTAINER NOT CLOSED
Violation Citation:	Hazardous waste containers are not kept closed while in storage. CCR 66265.173(a)
Activity:	ACTIVE
Permit Number:	102535
Update Date:	11/02/2012
Inspection Date:	04/29/2003
Violation Code:	6HV0216
Violation:	HAZMATS WITHOUT PROPER LABELS
Violation Citation:	Hazardous materials have not been adequately labeled within 10 days & are now declared hazardous waste. HSC 25124(b)(3)(A) & 66262.34(f)
Activity:	ACTIVE
Permit Number:	102535
Update Date:	11/02/2012
Inspection Date:	04/29/2003
Violation Code:	6HV0405
Violation:	AISLE SPACE IS OBSTRUCTED
Violation Citation:	An aisle space to allow unobstructed movement of personnel & emergency control equipment is not provided and maintained. CCR 66265.35
Activity:	ACTIVE
Permit Number:	102535
Update Date:	11/02/2012
Inspection Date:	04/29/2003
Violation Code:	6HV4202
Violation:	MED WASTE NO SEGREGATED AT POINT OF ORIG

U C S D MAIN CAMPUS/MAYER HALL BLDG (Continued) **S102439541**

Violation Citation:	Medical waste was not separated from other waste at the point of origin. 118275
Activity:	ACTIVE
Permit Number:	102535
Update Date:	11/02/2012
Inspection Date:	08/18/2011
Violation Code:	6HV3164
Violation:	MONITOR EQUIP NOT PER MANUF. SPECS
Violation Citation:	All monitoring equipment not installed, calibrated, operated, and/or maintained per manufacturer instructions. 2638(a), 2641(j)
Activity:	ACTIVE
Permit Number:	102535
Update Date:	11/02/2012
Inspection Date:	08/18/2011
Violation Code:	6HV3254
Violation:	UST SYSTEM W/O APPROVED OVERFILL PROTECT
Violation Citation:	UST system does not have an approved overfill protection system. 2635(b)(2)
Activity:	ACTIVE
Permit Number:	102535
Update Date:	11/02/2012
Inspection Date:	08/18/2011
Violation Code:	6HV3264
Violation:	SPILL CONT. NOT TESTED ANNUALLY
Violation Citation:	Spill containment at fill point not tested annually. 25284.2
Activity:	ACTIVE
Permit Number:	102535
Update Date:	11/02/2012
Inspection Date:	08/18/2011
Violation Code:	6HV4202
Violation:	MED WASTE NO SEGREGATED AT POINT OF ORIG
Violation Citation:	Medical waste was not separated from other waste at the point of origin. 118275
Activity:	ACTIVE
Permit Number:	102535
Update Date:	11/02/2012
Inspection Date:	08/18/2011
Violation Code:	6HV4208
Violation:	SHARPS CONTAINER: NO TAPED SHUT
Violation Citation:	Full sharps container ready for disposal not taped closed or tightly-lidded to preclude loss of contents. 118285(b)
Activity:	ACTIVE
Permit Number:	102535
Update Date:	11/02/2012
Inspection Date:	08/18/2011
Violation Code:	6HV4209
Violation:	NO GENERATOR'S INFO ON RED BAGS/SHARPS
Violation Citation:	Red bags, sharps containers not labeled with generator's name, address, and phone number. 68.1205
Activity:	ACTIVE

U C S D MAIN CAMPUS/MAYER HALL BLDG (Continued) **S102439541**

Permit Number: 102535
Update Date: 11/02/2012
Inspection Date: 08/18/2011
Violation Code: 6HV4211
Violation: RED BAGS NOT TIED OFF
Violation Citation: Red bags not tied-off to prevent leakage or expulsion of contents during handling and storage. 118280(a)
Activity: ACTIVE

Permit Number: 102535
Update Date: 11/02/2012
Inspection Date: 08/18/2011
Violation Code: 6HV4212
Violation: RED BAGS NOT CONTAINERIZED
Violation Citation: Did not containerize and place red bags in rigid, leak resistant, and covered containers or bins. 118280(b)
Activity: ACTIVE

Permit Number: 102535
Update Date: 11/02/2012
Inspection Date: 08/18/2011
Violation Code: 6HV4306
Violation: FULL SHARPS STORED > 30 DAYS AT >0C
Violation Citation: Storage time exceeded for full sharps container(s), stored greater than 30 days at greater than 0C room temperatures. 118285(c)
Activity: ACTIVE

Permit Number: 102535
Update Date: 11/02/2012
Inspection Date: 08/18/2011
Violation Code: 6HV4307
Violation: SQG:RED BAGS > 7 DAYS AT >0C ROOM TEMP
Violation Citation: Storage time exceeded for red bag waste, stored greater than 7 days at greater than 0C room temperature (for generators of >20 pounds/month). 118280(d)(1)(A)
Activity: ACTIVE

Permit Number: 102535
Update Date: 11/02/2012
Inspection Date: 08/18/2011
Violation Code: 6HV4219
Violation: MW INTERIM STORAGE NOT POSTED
Violation Citation: MW interim storage area not marked with warning sign or a biohazard symbol legible from 5 feet. 118307, 118310
Activity: ACTIVE

Permit Number: 102535
Update Date: 11/02/2012
Inspection Date: 12/04/2003
Violation Code: 6HV0304
Violation: WASTE DETERMINATION NOT MADE
Violation Citation: Generator of a waste has not determined if that waste is a hazardous waste as defined by law. CCR 66262.11 & 66260.200(c)
Activity: ACTIVE

UST:
UST Name: UNDERGROUND TANK 102535 T001

U C S D MAIN CAMPUS/MAYER HALL BLDG (Continued) **S102439541**

Last Update:	2012-11-02 14:17:38
Permit Number:	102535
Tank Type:	SINGLE WALL
Additional Id:	FO-03-6335
Capacity Gallons:	10000
UST Contents:	DIESEL
Other Content Info:	DIESEL
Reg Status:	REMOVED
Remove Close Date:	1998-02-17 00:00:00
Year Installed:	1973-01-01 00:00:00
Pipe Type:	SINGLE WALL
Delivery System:	SUCTION
Monitor Code:	11
UST Monitor Method:	SW TANK SW SUCTION PIPE W/ CERTIFIED ATG: IN-TANK TEST MONTHLY, PIPE TEST TRIENNIALLY

UST Name:	UNDERGROUND TANK 102535 T002
Last Update:	2012-11-02 14:17:38
Permit Number:	102535
Tank Type:	SINGLE WALL
Additional Id:	ORT
Capacity Gallons:	3000
UST Contents:	DIESEL
Other Content Info:	DIESEL
Reg Status:	CLOSED
Remove Close Date:	1989-02-15 00:00:00
Year Installed:	Not reported
Pipe Type:	SINGLE WALL
Delivery System:	SUCTION
Monitor Code:	11
UST Monitor Method:	SW TANK SW SUCTION PIPE W/ CERTIFIED ATG: IN-TANK TEST MONTHLY, PIPE TEST TRIENNIALLY

UST Name:	UNDERGROUND TANK 102535 T003
Last Update:	2012-11-02 14:17:38
Permit Number:	102535
Tank Type:	SINGLE WALL
Additional Id:	FO-02-6335
Capacity Gallons:	22238
UST Contents:	DIESEL
Other Content Info:	DIESEL
Reg Status:	REMOVED
Remove Close Date:	1993-02-02 00:00:00
Year Installed:	1961-01-01 00:00:00
Pipe Type:	SINGLE WALL
Delivery System:	SUCTION
Monitor Code:	10
UST Monitor Method:	SW TANK DW PRESSURE PIPE W/POS SHUTOFF LLD W/DAILY RECONCILE OR WEEKLY GAUGE: TNK TEST ANN, PIPE TEST ANN 0.1 GAL/HR OR MO 0.2 GAL/HR

UST Name:	UNDERGROUND TANK 102535 T004
Last Update:	2012-11-02 14:17:38
Permit Number:	102535
Tank Type:	SINGLE WALL
Additional Id:	LAB 2 TANK
Capacity Gallons:	7000
UST Contents:	DIESEL

U C S D MAIN CAMPUS/MAYER HALL BLDG (Continued) **S102439541**

Other Content Info:	DIESEL
Reg Status:	CLOSED
Remove Close Date:	1989-02-15 00:00:00
Year Installed:	1956-01-01 00:00:00
Pipe Type:	SINGLE WALL
Delivery System:	SUCTION
Monitor Code:	10
UST Monitor Method:	SW TANK DW PRESSURE PIPE W/POS SHUTOFF LLD W/DAILY RECONCILE OR WEEKLY GAUGE: TNK TEST ANN, PIPE TEST ANN 0.1 GAL/HR OR MO 0.2 GAL/HR
UST Name:	UNDERGROUND TANK 102535 T005
Last Update:	2012-11-02 14:17:38
Permit Number:	102535
Tank Type:	SINGLE WALL
Additional Id:	FO-01-6335
Capacity Gallons:	25124
UST Contents:	DIESEL
Other Content Info:	DIESEL
Reg Status:	REMOVED
Remove Close Date:	1993-02-02 00:00:00
Year Installed:	1961-01-01 00:00:00
Pipe Type:	SINGLE WALL
Delivery System:	SUCTION
Monitor Code:	10
UST Monitor Method:	SW TANK DW PRESSURE PIPE W/POS SHUTOFF LLD W/DAILY RECONCILE OR WEEKLY GAUGE: TNK TEST ANN, PIPE TEST ANN 0.1 GAL/HR OR MO 0.2 GAL/HR
UST Name:	UNDERGROUND TANK 102535 T006
Last Update:	2012-11-02 14:17:38
Permit Number:	102535
Tank Type:	SINGLE WALL
Additional Id:	FO-05-6335
Capacity Gallons:	10000
UST Contents:	DIESEL
Other Content Info:	DIESEL
Reg Status:	REMOVED
Remove Close Date:	1998-02-17 00:00:00
Year Installed:	1973-01-01 00:00:00
Pipe Type:	SINGLE WALL
Delivery System:	SUCTION
Monitor Code:	11
UST Monitor Method:	SW TANK SW SUCTION PIPE W/ CERTIFIED ATG: IN-TANK TEST MONTHLY, PIPE TEST TRIENNIALLY
UST Name:	UNDERGROUND TANK 102535 T007
Last Update:	2012-11-02 14:17:38
Permit Number:	102535
Tank Type:	SINGLE WALL
Additional Id:	FO-06-6335
Capacity Gallons:	25000
UST Contents:	DIESEL
Other Content Info:	DIESEL
Reg Status:	REMOVED
Remove Close Date:	1998-02-17 00:00:00
Year Installed:	1973-01-01 00:00:00
Pipe Type:	SINGLE WALL
Delivery System:	SUCTION

U C S D MAIN CAMPUS/MAYER HALL BLDG (Continued) **S102439541**

Monitor Code: 11
UST Monitor Method: SW TANK SW SUCTION PIPE W/ CERTIFIED ATG: IN-TANK TEST MONTHLY, PIPE TEST TRIENNIALLY

UST Name: UNDERGROUND TANK 102535 T008
Last Update: 2012-11-02 14:17:38
Permit Number: 102535
Tank Type: SINGLE WALL
Additional Id: CUP #7
Capacity Gallons: 10000
UST Contents: DIESEL
Other Content Info: DIESEL
Reg Status: CLOSED
Remove Close Date: 1999-02-16 00:00:00
Year Installed: 1978-01-01 00:00:00
Pipe Type: SINGLE WALL
Delivery System: SUCTION
Monitor Code: 90
UST Monitor Method: NO MONITORING ALTERNATIVE SELECTED. VERIFY AND ENTER MONITORING ALTERNATIVE DURING INSPECTION.

UST Name: UNDERGROUND TANK 102535 T009
Last Update: 2012-11-02 14:17:38
Permit Number: 102535
Tank Type: SINGLE WALL
Additional Id: FO-04-6335
Capacity Gallons: 25000
UST Contents: DIESEL
Other Content Info: DIESEL
Reg Status: REMOVED
Remove Close Date: 1998-06-17 00:00:00
Year Installed: 1973-01-01 00:00:00
Pipe Type: SINGLE WALL
Delivery System: SUCTION
Monitor Code: 10
UST Monitor Method: SW TANK DW PRESSURE PIPE W/POS SHUTOFF LLD W/DAILY RECONCILE OR WEEKLY GAUGE: TNK TEST ANN, PIPE TEST ANN 0.1 GAL/HR OR MO 0.2 GAL/HR

UST Name: UNDERGROUND TANK 102535 T010
Last Update: 2012-11-02 14:17:38
Permit Number: 102535
Tank Type: SINGLE WALL
Additional Id: FO-08-6611 CHEMISTRY RESEARCH
Capacity Gallons: 550
UST Contents: DIESEL
Other Content Info: DIESEL
Reg Status: REMOVED
Remove Close Date: 1999-01-28 00:00:00
Year Installed: 1976-01-01 00:00:00
Pipe Type: SINGLE WALL
Delivery System: SUCTION
Monitor Code: 22
UST Monitor Method: SW TANK (< 551 GALLONS) SW GRAVITY PIPE USING WEEKLY GAUGING: NON-EXEMPT PIPING TEST BIENNIALLY

UST Name: UNDERGROUND TANK 102535 T011
Last Update: 2012-11-02 14:17:38

U C S D MAIN CAMPUS/MAYER HALL BLDG (Continued) **S102439541**

Permit Number:	102535
Tank Type:	SINGLE WALL
Additional Id:	6330 TANK
Capacity Gallons:	1000
UST Contents:	DIESEL
Other Content Info:	DIESEL
Reg Status:	REMOVED
Remove Close Date:	1989-02-16 00:00:00
Year Installed:	1956-01-01 00:00:00
Pipe Type:	SINGLE WALL
Delivery System:	SUCTION
Monitor Code:	22
UST Monitor Method:	SW TANK (< 551 GALLONS) SW GRAVITY PIPE USING WEEKLY GAUGING: NON-EXEMPT PIPING TEST BIENNIALLY

UST Name:	UNDERGROUND TANK 102535 T012
Last Update:	2012-11-02 14:17:38
Permit Number:	102535
Tank Type:	SINGLE WALL
Additional Id:	T-3 TOWER
Capacity Gallons:	100000
UST Contents:	Not reported
Other Content Info:	SEE FILE FOR CONTENTS
Reg Status:	EXEMPT
Remove Close Date:	Not reported
Year Installed:	1961-01-01 00:00:00
Pipe Type:	Not reported
Delivery System:	Not reported
Monitor Code:	24
UST Monitor Method:	VISUAL MONITORING: DAILY (MINIMUM) LOG OF INSPECTIONS

UST Name:	UNDERGROUND TANK 102535 T013
Last Update:	2012-11-02 14:17:38
Permit Number:	102535
Tank Type:	SINGLE WALL
Additional Id:	T-1 TOWER
Capacity Gallons:	100000
UST Contents:	Not reported
Other Content Info:	SEE FILE FOR CONTENTS
Reg Status:	EXEMPT
Remove Close Date:	Not reported
Year Installed:	1961-01-01 00:00:00
Pipe Type:	Not reported
Delivery System:	Not reported
Monitor Code:	24
UST Monitor Method:	VISUAL MONITORING: DAILY (MINIMUM) LOG OF INSPECTIONS

UST Name:	UNDERGROUND TANK 102535 T014
Last Update:	2012-11-02 14:17:38
Permit Number:	102535
Tank Type:	SINGLE WALL
Additional Id:	MAIN TOWER
Capacity Gallons:	300000
UST Contents:	Not reported
Other Content Info:	SEE FILE FOR CONTENTS
Reg Status:	EXEMPT
Remove Close Date:	Not reported

U C S D MAIN CAMPUS/MAYER HALL BLDG (Continued) **S102439541**

Year Installed:	1971-01-01 00:00:00
Pipe Type:	Not reported
Delivery System:	Not reported
Monitor Code:	24
UST Monitor Method:	VISUAL MONITORING: DAILY (MINIMUM) LOG OF INSPECTIONS
UST Name:	UNDERGROUND TANK 102535 T015
Last Update:	2012-11-02 14:17:38
Permit Number:	102535
Tank Type:	SINGLE WALL
Additional Id:	G-01
Capacity Gallons:	10000
UST Contents:	REGULAR UNLEADED
Other Content Info:	REGULAR UNLEADED
Reg Status:	REMOVED
Remove Close Date:	1999-04-20 00:00:00
Year Installed:	Not reported
Pipe Type:	SINGLE WALL
Delivery System:	SUCTION
Monitor Code:	11
UST Monitor Method:	SW TANK SW SUCTION PIPE W/ CERTIFIED ATG: IN-TANK TEST MONTHLY, PIPE TEST TRIENNIALLY
UST Name:	UNDERGROUND TANK 102535 T016
Last Update:	2012-11-02 14:17:38
Permit Number:	102535
Tank Type:	SINGLE WALL
Additional Id:	G-02
Capacity Gallons:	10000
UST Contents:	REGULAR UNLEADED
Other Content Info:	REGULAR UNLEADED
Reg Status:	REMOVED
Remove Close Date:	1999-04-20 00:00:00
Year Installed:	Not reported
Pipe Type:	SINGLE WALL
Delivery System:	SUCTION
Monitor Code:	11
UST Monitor Method:	SW TANK SW SUCTION PIPE W/ CERTIFIED ATG: IN-TANK TEST MONTHLY, PIPE TEST TRIENNIALLY
UST Name:	UNDERGROUND TANK 102535 T017
Last Update:	2012-11-02 14:17:38
Permit Number:	102535
Tank Type:	SINGLE WALL
Additional Id:	G03
Capacity Gallons:	8000
UST Contents:	REGULAR UNLEADED
Other Content Info:	REGULAR UNLEADED
Reg Status:	REMOVED
Remove Close Date:	1999-04-20 00:00:00
Year Installed:	Not reported
Pipe Type:	SINGLE WALL
Delivery System:	SUCTION
Monitor Code:	11
UST Monitor Method:	SW TANK SW SUCTION PIPE W/ CERTIFIED ATG: IN-TANK TEST MONTHLY, PIPE TEST TRIENNIALLY

U C S D MAIN CAMPUS/MAYER HALL BLDG (Continued) **S102439541**

UST Name: UNDERGROUND TANK 102535 T018
Last Update: 2012-11-02 14:17:38
Permit Number: 102535
Tank Type: SINGLE WALL
Additional Id: G04
Capacity Gallons: 2000
UST Contents: DIESEL
Other Content Info: DIESEL
Reg Status: REMOVED
Remove Close Date: 1999-04-20 00:00:00
Year Installed: Not reported
Pipe Type: SINGLE WALL
Delivery System: SUCTION
Monitor Code: 11
UST Monitor Method: SW TANK SW SUCTION PIPE W/ CERTIFIED ATG: IN-TANK TEST MONTHLY, PIPE TEST TRIENNIALLY

UST Name: UNDERGROUND TANK 102535 T019
Last Update: 2012-11-02 14:17:38
Permit Number: 102535
Tank Type: SINGLE WALL
Additional Id: G05
Capacity Gallons: 280
UST Contents: Not reported
Other Content Info: WASTE OIL
Reg Status: REMOVED
Remove Close Date: 1999-04-20 00:00:00
Year Installed: Not reported
Pipe Type: Not reported
Delivery System: Not reported
Monitor Code: 22
UST Monitor Method: SW TANK (< 551 GALLONS) SW GRAVITY PIPE USING WEEKLY GAUGING: NON-EXEMPT PIPING TEST BIENNIALLY

UST Name: UNDERGROUND TANK 102535 T020
Last Update: 2012-11-02 14:17:38
Permit Number: 102535
Tank Type: SINGLE WALL
Additional Id: G06
Capacity Gallons: 1000
UST Contents: Not reported
Other Content Info: WASTE OIL
Reg Status: REMOVED
Remove Close Date: 1999-04-20 00:00:00
Year Installed: Not reported
Pipe Type: Not reported
Delivery System: Not reported
Monitor Code: 90
UST Monitor Method: NO MONITORING ALTERNATIVE SELECTED. VERIFY AND ENTER MONITORING ALTERNATIVE DURING INSPECTION.

UST Name: UNDERGROUND TANK 102535 T021
Last Update: 2012-11-02 14:17:38
Permit Number: 102535
Tank Type: SINGLE WALL
Additional Id: G-11 PCB OIL,KEROSINE
Capacity Gallons: 500

U C S D MAIN CAMPUS/MAYER HALL BLDG (Continued) **S102439541**

UST Contents:	Not reported
Other Content Info:	PCB OIL,KEROSINE
Reg Status:	REMOVED
Remove Close Date:	1989-02-16 00:00:00
Year Installed:	Not reported
Pipe Type:	Not reported
Delivery System:	Not reported
Monitor Code:	10
UST Monitor Method:	SW TANK DW PRESSURE PIPE W/POS SHUTOFF LLD W/DAILY RECONCILE OR WEEKLY GAUGE: TNK TEST ANN, PIPE TEST ANN 0.1 GAL/HR OR MO 0.2 GAL/HR
UST Name:	UNDERGROUND TANK 102535 T022
Last Update:	2012-11-02 14:17:38
Permit Number:	102535
Tank Type:	SINGLE WALL
Additional Id:	G-12 PCB OIL,KEROSINE
Capacity Gallons:	500
UST Contents:	Not reported
Other Content Info:	PCB OIL,KEROSINE
Reg Status:	REMOVED
Remove Close Date:	1989-02-16 00:00:00
Year Installed:	Not reported
Pipe Type:	Not reported
Delivery System:	Not reported
Monitor Code:	10
UST Monitor Method:	SW TANK DW PRESSURE PIPE W/POS SHUTOFF LLD W/DAILY RECONCILE OR WEEKLY GAUGE: TNK TEST ANN, PIPE TEST ANN 0.1 GAL/HR OR MO 0.2 GAL/HR
UST Name:	UNDERGROUND TANK 102535 T023
Last Update:	2012-11-02 14:17:38
Permit Number:	102535
Tank Type:	SINGLE WALL
Additional Id:	G-13 PCB OIL,KEROSINE
Capacity Gallons:	500
UST Contents:	Not reported
Other Content Info:	PCB OIL,KEROSINE
Reg Status:	REMOVED
Remove Close Date:	1989-02-16 00:00:00
Year Installed:	Not reported
Pipe Type:	Not reported
Delivery System:	Not reported
Monitor Code:	10
UST Monitor Method:	SW TANK DW PRESSURE PIPE W/POS SHUTOFF LLD W/DAILY RECONCILE OR WEEKLY GAUGE: TNK TEST ANN, PIPE TEST ANN 0.1 GAL/HR OR MO 0.2 GAL/HR
UST Name:	UNDERGROUND TANK 102535 T024
Last Update:	2012-11-02 14:17:38
Permit Number:	102535
Tank Type:	DOUBLE WALL
Additional Id:	NT1462, RT2363, RT5030
Capacity Gallons:	550
UST Contents:	DIESEL
Other Content Info:	LIBRARY
Reg Status:	ACTIVE
Remove Close Date:	Not reported
Year Installed:	1990-01-01 00:00:00
Pipe Type:	DOUBLE WALL

U C S D MAIN CAMPUS/MAYER HALL BLDG (Continued) **S102439541**

Delivery System:	SUCTION
Monitor Code:	21
UST Monitor Method:	DW TANK DW SUCTION AND/ OR GRAVITY PIPING WITH INTERSTITIAL MONITORS: INTERSTITIAL.
UST Name:	UNDERGROUND TANK 102535 T025
Last Update:	2012-11-02 14:17:38
Permit Number:	102535
Tank Type:	UNKNOWN
Additional Id:	AT2327
Capacity Gallons:	300
UST Contents:	REGULAR UNLEADED
Other Content Info:	REGULAR UNLEADED
Reg Status:	REMOVED
Remove Close Date:	1991-12-07 00:00:00
Year Installed:	Not reported
Pipe Type:	Not reported
Delivery System:	Not reported
Monitor Code:	90
UST Monitor Method:	NO MONITORING ALTERNATIVE SELECTED. VERIFY AND ENTER MONITORING ALTERNATIVE DURING INSPECTION.
UST Name:	UNDERGROUND TANK 102535 T026
Last Update:	2012-11-02 14:17:38
Permit Number:	102535
Tank Type:	UNKNOWN
Additional Id:	AT2327
Capacity Gallons:	300
UST Contents:	REGULAR UNLEADED
Other Content Info:	REGULAR UNLEADED
Reg Status:	REMOVED
Remove Close Date:	1991-12-07 00:00:00
Year Installed:	Not reported
Pipe Type:	Not reported
Delivery System:	Not reported
Monitor Code:	90
UST Monitor Method:	NO MONITORING ALTERNATIVE SELECTED. VERIFY AND ENTER MONITORING ALTERNATIVE DURING INSPECTION.
UST Name:	UNDERGROUND TANK 102535 T027
Last Update:	2012-11-02 14:17:38
Permit Number:	102535
Tank Type:	UNKNOWN
Additional Id:	AT2327
Capacity Gallons:	1100
UST Contents:	REGULAR UNLEADED
Other Content Info:	REGULAR UNLEADED
Reg Status:	REMOVED
Remove Close Date:	1991-12-07 00:00:00
Year Installed:	Not reported
Pipe Type:	Not reported
Delivery System:	Not reported
Monitor Code:	90
UST Monitor Method:	NO MONITORING ALTERNATIVE SELECTED. VERIFY AND ENTER MONITORING ALTERNATIVE DURING INSPECTION.
UST Name:	UNDERGROUND TANK 102535 T028

U C S D MAIN CAMPUS/MAYER HALL BLDG (Continued) **S102439541**

Last Update:	2012-11-02 14:17:38
Permit Number:	102535
Tank Type:	UNKNOWN
Additional Id:	AT2677
Capacity Gallons:	1200
UST Contents:	Not reported
Other Content Info:	GASOLINE & WASTE OIL
Reg Status:	REMOVED
Remove Close Date:	1992-08-25 00:00:00
Year Installed:	Not reported
Pipe Type:	Not reported
Delivery System:	Not reported
Monitor Code:	90
UST Monitor Method:	NO MONITORING ALTERNATIVE SELECTED. VERIFY AND ENTER MONITORING ALTERNATIVE DURING INSPECTION.

UST Name:	UNDERGROUND TANK 102535 T029
Last Update:	2012-11-02 14:17:38
Permit Number:	102535
Tank Type:	SINGLE WALL
Additional Id:	029
Capacity Gallons:	15000
UST Contents:	DIESEL
Other Content Info:	DIESEL
Reg Status:	REMOVED
Remove Close Date:	1994-03-25 00:00:00
Year Installed:	Not reported
Pipe Type:	Not reported
Delivery System:	Not reported
Monitor Code:	90
UST Monitor Method:	NO MONITORING ALTERNATIVE SELECTED. VERIFY AND ENTER MONITORING ALTERNATIVE DURING INSPECTION.

UST Name:	UNDERGROUND TANK 102535 T030
Last Update:	2012-11-02 14:17:38
Permit Number:	102535
Tank Type:	DOUBLE WALL
Additional Id:	NT1999/AT5149
Capacity Gallons:	35000
UST Contents:	DIESEL
Other Content Info:	CENTRAL UTILITIES #1 SOUTH
Reg Status:	CLOSED
Remove Close Date:	2005-08-31 00:00:00
Year Installed:	Not reported
Pipe Type:	DOUBLE WALL
Delivery System:	SUCTION
Monitor Code:	21
UST Monitor Method:	DW TANK DW SUCTION AND/ OR GRAVITY PIPING WITH INTERSTITIAL MONITORS: INTERSTITIAL.

UST Name:	UNDERGROUND TANK 102535 T031
Last Update:	2012-11-02 14:17:38
Permit Number:	102535
Tank Type:	DOUBLE WALL
Additional Id:	NT1999/AT5149
Capacity Gallons:	35000
UST Contents:	DIESEL

U C S D MAIN CAMPUS/MAYER HALL BLDG (Continued) **S102439541**

Other Content Info:	CENTRAL UTILITIES #2 MIDDLE
Reg Status:	CLOSED
Remove Close Date:	2005-08-31 00:00:00
Year Installed:	Not reported
Pipe Type:	DOUBLE WALL
Delivery System:	SUCTION
Monitor Code:	21
UST Monitor Method:	DW TANK DW SUCTION AND/ OR GRAVITY PIPING WITH INTERSTITIAL MONITORS: INTERSTITIAL.
UST Name:	UNDERGROUND TANK 102535 T032
Last Update:	2012-11-02 14:17:38
Permit Number:	102535
Tank Type:	DOUBLE WALL
Additional Id:	NT1999/AT5149
Capacity Gallons:	35000
UST Contents:	DIESEL
Other Content Info:	CENTRAL UTILITIES #3 NORTH
Reg Status:	CLOSED
Remove Close Date:	2005-08-31 00:00:00
Year Installed:	Not reported
Pipe Type:	DOUBLE WALL
Delivery System:	SUCTION
Monitor Code:	21
UST Monitor Method:	DW TANK DW SUCTION AND/ OR GRAVITY PIPING WITH INTERSTITIAL MONITORS: INTERSTITIAL.
UST Name:	UNDERGROUND TANK 102535 T033
Last Update:	2012-11-02 14:17:38
Permit Number:	102535
Tank Type:	DOUBLE WALL
Additional Id:	NT2098, RT5383
Capacity Gallons:	12000
UST Contents:	REGULAR UNLEADED
Other Content Info:	GARAGE
Reg Status:	ACTIVE
Remove Close Date:	Not reported
Year Installed:	1998-01-01 00:00:00
Pipe Type:	DOUBLE WALL
Delivery System:	PRESSURE
Monitor Code:	31A
UST Monitor Method:	DW TANK, DW PRESSURIZED PIPE W/ DRY TANK ANNULAR; POSITIVE SHUT-OFF & FAILSAFE, 3.0LLD; UDC W/ POSITIVE SHUT-OFF
UST Name:	UNDERGROUND TANK 102535 T034
Last Update:	2012-11-02 14:17:38
Permit Number:	102535
Tank Type:	DOUBLE WALL
Additional Id:	NT2098, RT4876
Capacity Gallons:	12000
UST Contents:	OTHER
Other Content Info:	BIODIESEL (B20)
Reg Status:	ACTIVE
Remove Close Date:	Not reported
Year Installed:	1998-01-01 00:00:00
Pipe Type:	DOUBLE WALL
Delivery System:	PRESSURE

U C S D MAIN CAMPUS/MAYER HALL BLDG (Continued) **S102439541**

Monitor Code: 31A
UST Monitor Method: DW TANK, DW PRESSURIZED PIPE W/ DRY TANK ANNULAR; POSITIVE SHUT-OFF & FAILSAFE, 3.0LLD; UDC W/ POSITIVE SHUT-OFF

UST Name: UNDERGROUND TANK 102535 T035
Last Update: 2012-11-02 14:17:38
Permit Number: 102535
Tank Type: DOUBLE WALL
Additional Id: NT2164/RT3737
Capacity Gallons: 1000
UST Contents: DIESEL
Other Content Info: CHEM REASERCH
Reg Status: ACTIVE
Remove Close Date: Not reported
Year Installed: Not reported
Pipe Type: DOUBLE WALL
Delivery System: PRESSURE
Monitor Code: 21
UST Monitor Method: DW TANK DW SUCTION AND/ OR GRAVITY PIPING WITH INTERSTITIAL MONITORS: INTERSTITIAL.

UST Name: UNDERGROUND TANK 102535 T036
Last Update: 2012-11-02 14:17:38
Permit Number: 102535
Tank Type: SINGLE WALL
Additional Id: at4422
Capacity Gallons: 1500
UST Contents: DIESEL
Other Content Info: DIESEL
Reg Status: REMOVED
Remove Close Date: 1999-04-13 00:00:00
Year Installed: Not reported
Pipe Type: Not reported
Delivery System: Not reported
Monitor Code: 90
UST Monitor Method: NO MONITORING ALTERNATIVE SELECTED. VERIFY AND ENTER MONITORING ALTERNATIVE DURING INSPECTION.

UST Name: UNDERGROUND TANK 102535 T037
Last Update: 2012-11-02 14:17:38
Permit Number: 102535
Tank Type: SINGLE WALL
Additional Id: AT4516
Capacity Gallons: 6000
UST Contents: DIESEL
Other Content Info: DIESEL
Reg Status: REMOVED
Remove Close Date: 1999-08-20 00:00:00
Year Installed: Not reported
Pipe Type: Not reported
Delivery System: Not reported
Monitor Code: 99
UST Monitor Method: OTHER - BLIND REMARK REQUIRED

UST Name: UNDERGROUND TANK 102535 T039
Last Update: 2012-11-02 14:17:38
Permit Number: 102535

U C S D MAIN CAMPUS/MAYER HALL BLDG (Continued) **S102439541**

Tank Type:	DOUBLE WALL
Additional Id:	ECUP-1 (NT2358)
Capacity Gallons:	20000
UST Contents:	DIESEL
Other Content Info:	DIESEL - EAST CAMPUS
Reg Status:	ACTIVE
Remove Close Date:	Not reported
Year Installed:	2003-03-01 00:00:00
Pipe Type:	DOUBLE WALL
Delivery System:	SUCTION
Monitor Code:	21
UST Monitor Method:	DW TANK DW SUCTION AND/ OR GRAVITY PIPING WITH INTERSTITIAL MONITORS: INTERSTITIAL

UST Name:	UNDERGROUND TANK 102535 T038
Last Update:	2012-11-02 14:17:38
Permit Number:	102535
Tank Type:	Not reported
Additional Id:	AT4758
Capacity Gallons:	750
UST Contents:	Not reported
Other Content Info:	Not reported
Reg Status:	REMOVED
Remove Close Date:	Not reported
Year Installed:	Not reported
Pipe Type:	Not reported
Delivery System:	Not reported
Monitor Code:	Not reported
UST Monitor Method:	Not reported

Permit Number:	102535
Business Type:	6HK64
EPA Id Number:	CAD020210407
APN:	343-160-07-00
Last HMMD Inspection:	08/18/2011
Facility Telephone:	858-534-2823
Permit Status:	OPEN
Permit Expiration:	07/31/2013
Date Last Updated:	11/02/2012
Facility Owner:	UNIVERSITY OF CALIFORNIA REGENTS
Facility Mailing Address:	UCSD 9500 GILMAN DR
Facility Mailing City:	LA JOLLA
Facility Mailing State:	CA
Facility Mailing Zip:	92093-0089
UST Owner:	UNIVERSITY OF CALIFORNIA S.D.
Handle Regulated Hazmat:	Y
Own Or Operate UST:	Y
Subject To APSA:	Y
Generate Haz Waste:	Y
Treat Haz Waste:	Not reported
Generate Medical Waste:	Not reported

Inventory Active Permits (not SQG Medical):

Permit Number:	102535
Update Date:	11/02/2012
Case Number:	71-36-3
Name:	1-BUTANOL

U C S D MAIN CAMPUS/MAYER HALL BLDG (Continued) **S102439541**

Other Information:	BUTYL ALCOHOL
Material Waste:	Material
Hazardous Categories 1:	FIRE
Hazardous Categories 2:	ACUTE
Permit Number:	102535
Update Date:	11/02/2012
Case Number:	37270-89-6
Name:	2,4-DIMETHYL-2,6 HEPTADIENAL
Other Information:	HEPARINOID
Material Waste:	Material
Hazardous Categories 1:	ACUTE
Hazardous Categories 2:	Not reported
Permit Number:	102535
Update Date:	11/02/2012
Case Number:	MIXTURE
Name:	20% SULFUR HEXAFLUORIDE; 20% CYCLOPROPANE; 60% ETHANE
Other Information:	Not reported
Material Waste:	Material
Hazardous Categories 1:	FIRE
Hazardous Categories 2:	ACUTE
Permit Number:	102535
Update Date:	11/02/2012
Case Number:	67-63-0
Name:	2-PROPANOL
Other Information:	ISOPROPYL ALCOHOL
Material Waste:	Material
Hazardous Categories 1:	FIRE
Hazardous Categories 2:	CHRONIC
Permit Number:	102535
Update Date:	11/02/2012
Case Number:	67-64-1
Name:	ACETONE
Other Information:	Not reported
Material Waste:	Material
Hazardous Categories 1:	FIRE
Hazardous Categories 2:	Not reported
Permit Number:	102535
Update Date:	11/02/2012
Case Number:	75-05-8
Name:	ACETONITRILE
Other Information:	Not reported
Material Waste:	Material
Hazardous Categories 1:	FIRE
Hazardous Categories 2:	ACUTE
Permit Number:	102535
Update Date:	11/02/2012
Case Number:	74-86-2
Name:	ACETYLENE, C2H2, 99%, COMPRESSED GAS
Other Information:	Not reported
Material Waste:	Material
Hazardous Categories 1:	FIRE

U C S D MAIN CAMPUS/MAYER HALL BLDG (Continued) **S102439541**

Hazardous Categories 2: PRESSURE RELEASE

Permit Number: 102535
Update Date: 11/02/2012
Case Number: 132259-10-0
Name: AIR COMPRESSED
Other Information: Not reported
Material Waste: Material
Hazardous Categories 1: PRESSURE RELEASE
Hazardous Categories 2: Not reported

Permit Number: 102535
Update Date: 11/02/2012
Case Number: 7664-41-7
Name: AMMONIA, NH3, 99%, COMPRESSED GAS
Other Information: Not reported
Material Waste: Material
Hazardous Categories 1: EXTREMELY HAZARDOUS
Hazardous Categories 2: Not reported

Permit Number: 102535
Update Date: 11/02/2012
Case Number: 7440-37-1
Name: ARGON GAS
Other Information: Not reported
Material Waste: Material
Hazardous Categories 1: PRESSURE RELEASE
Hazardous Categories 2: CRYOGENIC

Permit Number: 102535
Update Date: 11/02/2012
Case Number: 7440-37-1
Name: ARGON GAS
Other Information: Not reported
Material Waste: Material
Hazardous Categories 1: PRESSURE RELEASE
Hazardous Categories 2: Not reported

Permit Number: 102535
Update Date: 11/02/2012
Case Number: Not reported
Name: ARGON/CARBON DIOXIDE
Other Information: STEEL MIX
Material Waste: Material
Hazardous Categories 1: PRESSURE RELEASE
Hazardous Categories 2: ACUTE

Permit Number: 102535
Update Date: 11/02/2012
Case Number: Not reported
Name: ARSINE/HYDROGEN
Other Information: ARSINE
Material Waste: Material
Hazardous Categories 1: ACUTE
Hazardous Categories 2: Not reported

Permit Number: 102535

U C S D MAIN CAMPUS/MAYER HALL BLDG (Continued) **S102439541**

Update Date: 11/02/2012
Case Number: 71-43-2
Name: BENZENE
Other Information: Not reported
Material Waste: Material
Hazardous Categories 1: ACUTE
Hazardous Categories 2: Not reported

Permit Number: 102535
Update Date: 11/02/2012
Case Number: Not reported
Name: BOILER WATER TREATMENT-OXYGEN SCAVENGER
Other Information: Not reported
Material Waste: Material
Hazardous Categories 1: ACUTE
Hazardous Categories 2: Not reported

Permit Number: 102535
Update Date: 11/02/2012
Case Number: 10294-34-5
Name: BORON TRICHLORIDE
Other Information: Not reported
Material Waste: Material
Hazardous Categories 1: ACUTE
Hazardous Categories 2: Not reported

Permit Number: 102535
Update Date: 11/02/2012
Case Number: 74-83-9
Name: BROMOMETHANE
Other Information: METHYL BROMIDE
Material Waste: Material
Hazardous Categories 1: ACUTE
Hazardous Categories 2: Not reported

Permit Number: 102535
Update Date: 11/02/2012
Case Number: 1306-19-0
Name: CADMIUMOXIDE
Other Information: Not reported
Material Waste: Material
Hazardous Categories 1: ACUTE
Hazardous Categories 2: Not reported

Permit Number: 102535
Update Date: 11/02/2012
Case Number: 124-38-9
Name: CARBON DIOXIDE GAS
Other Information: Not reported
Material Waste: Material
Hazardous Categories 1: PRESSURE RELEASE
Hazardous Categories 2: Not reported

Permit Number: 102535
Update Date: 11/02/2012
Case Number: 124-38-9
Name: CARBON DIOXIDE LIQUID

U C S D MAIN CAMPUS/MAYER HALL BLDG (Continued) **S102439541**

Other Information: Not reported
Material Waste: Material
Hazardous Categories 1: PRESSURE RELEASE
Hazardous Categories 2: CRYOGENIC

Permit Number: 102535
Update Date: 11/02/2012
Case Number: Not reported
Name: CARBON DIOXIDE/AIR MIX
Other Information: Not reported
Material Waste: Material
Hazardous Categories 1: PRESSURE RELEASE
Hazardous Categories 2: ACUTE

Permit Number: 102535
Update Date: 11/02/2012
Case Number: Not reported
Name: CARBON DIOXIDE/HYDROGEN/MIX
Other Information: Not reported
Material Waste: Material
Hazardous Categories 1: PRESSURE RELEASE
Hazardous Categories 2: ACUTE

Permit Number: 102535
Update Date: 11/02/2012
Case Number: 630-08-0
Name: CARBON MONOXIDE
Other Information: Not reported
Material Waste: Material
Hazardous Categories 1: PRESSURE RELEASE
Hazardous Categories 2: ACUTE

Permit Number: 102535
Update Date: 11/02/2012
Case Number: Not reported
Name: CARCINOGENS &/OR REPRODUCTIVE TOXINS
Other Information: BELOW STATE DISCLOSURE AMTS ARE/MAY BE ON SITE
Material Waste: Not reported
Hazardous Categories 1: Not reported
Hazardous Categories 2: Not reported

Permit Number: 102535
Update Date: 11/02/2012
Case Number: 7782-50-5
Name: CHLORINE
Other Information: Not reported
Material Waste: Material
Hazardous Categories 1: EXTREMELY HAZARDOUS
Hazardous Categories 2: Not reported

Permit Number: 102535
Update Date: 11/02/2012
Case Number: 67-66-3
Name: CHLOROFORM
Other Information: Not reported
Material Waste: Material
Hazardous Categories 1: ACUTE

U C S D MAIN CAMPUS/MAYER HALL BLDG (Continued) **S102439541**

Hazardous Categories 2: Not reported

Permit Number: 102535
Update Date: 11/02/2012
Case Number: 2043-61-0
Name: CYCLOHEXANECARBOXALDEHYDE
Other Information: Not reported
Material Waste: Material
Hazardous Categories 1: ACUTE
Hazardous Categories 2: Not reported

Permit Number: 102535
Update Date: 11/02/2012
Case Number: 7782-39-0
Name: DEUTERIUM
Other Information: Not reported
Material Waste: Material
Hazardous Categories 1: ACUTE
Hazardous Categories 2: Not reported

Permit Number: 102535
Update Date: 11/02/2012
Case Number: 75-09-2
Name: DICHLOROMETHANE, METHYLENE CHLORIDE
Other Information: DCM
Material Waste: Material
Hazardous Categories 1: ACUTE
Hazardous Categories 2: CHRONIC

Permit Number: 102535
Update Date: 11/02/2012
Case Number: 68476-34-6
Name: DIESEL
Other Information: UNDERGROUND TANK 102535 T024
Material Waste: Material
Hazardous Categories 1: FIRE
Hazardous Categories 2: Not reported

Permit Number: 102535
Update Date: 11/02/2012
Case Number: 68476-34-6
Name: DIESEL
Other Information: UNDERGROUND TANK 102535 T034
Material Waste: Material
Hazardous Categories 1: FIRE
Hazardous Categories 2: Not reported

Permit Number: 102535
Update Date: 11/02/2012
Case Number: 68476-34-6
Name: DIESEL
Other Information: UNDERGROUND TANK 102535 T035
Material Waste: Material
Hazardous Categories 1: FIRE
Hazardous Categories 2: Not reported

Permit Number: 102535

U C S D MAIN CAMPUS/MAYER HALL BLDG (Continued) **S102439541**

Update Date:	11/02/2012
Case Number:	68476-34-6
Name:	DIESEL
Other Information:	UNDERGROUND TANK 102535 T039
Material Waste:	Material
Hazardous Categories 1:	FIRE
Hazardous Categories 2:	Not reported
Permit Number:	102535
Update Date:	11/02/2012
Case Number:	68476-34-6
Name:	DIESEL FUEL
Other Information:	DIESEL
Material Waste:	Material
Hazardous Categories 1:	CHRONIC
Hazardous Categories 2:	Not reported
Permit Number:	102535
Update Date:	11/02/2012
Case Number:	74-84-0
Name:	ETHANE
Other Information:	Not reported
Material Waste:	Material
Hazardous Categories 1:	ACUTE
Hazardous Categories 2:	Not reported
Permit Number:	102535
Update Date:	11/02/2012
Case Number:	64-17-5
Name:	ETHANOL
Other Information:	Not reported
Material Waste:	Material
Hazardous Categories 1:	ACUTE
Hazardous Categories 2:	Not reported
Permit Number:	102535
Update Date:	11/02/2012
Case Number:	1239-45-8
Name:	ETHIDIUM BROMIDE
Other Information:	Not reported
Material Waste:	Material
Hazardous Categories 1:	ACUTE
Hazardous Categories 2:	Not reported
Permit Number:	102535
Update Date:	11/02/2012
Case Number:	141-78-6
Name:	ETHYL ACETATE
Other Information:	Not reported
Material Waste:	Material
Hazardous Categories 1:	FIRE
Hazardous Categories 2:	Not reported
Permit Number:	102535
Update Date:	11/02/2012
Case Number:	60-29-7
Name:	ETHYL ETHER

U C S D MAIN CAMPUS/MAYER HALL BLDG (Continued) **S102439541**

Other Information:	Not reported
Material Waste:	Material
Hazardous Categories 1:	ACUTE
Hazardous Categories 2:	Not reported
Permit Number:	102535
Update Date:	11/02/2012
Case Number:	74-85-1
Name:	ETHYLENE
Other Information:	Not reported
Material Waste:	Material
Hazardous Categories 1:	PRESSURE RELEASE
Hazardous Categories 2:	Not reported
Permit Number:	102535
Update Date:	11/02/2012
Case Number:	107-21-1
Name:	ETHYLENE GLYCOL
Other Information:	Not reported
Material Waste:	Material
Hazardous Categories 1:	ACUTE
Hazardous Categories 2:	Not reported
Permit Number:	102535
Update Date:	11/02/2012
Case Number:	75-21-8
Name:	ETHYLENE OXIDE
Other Information:	ETHYLENE OXIDE - TLV GAS
Material Waste:	Material
Hazardous Categories 1:	EXTREMELY HAZARDOUS
Hazardous Categories 2:	Not reported
Permit Number:	102535
Update Date:	11/02/2012
Case Number:	7782-41-4
Name:	FLOURINE GAS
Other Information:	Not reported
Material Waste:	Material
Hazardous Categories 1:	PRESSURE RELEASE
Hazardous Categories 2:	ACUTE
Permit Number:	102535
Update Date:	11/02/2012
Case Number:	50-00-0
Name:	FORMALDEHYDE
Other Information:	Not reported
Material Waste:	Material
Hazardous Categories 1:	ACUTE
Hazardous Categories 2:	Not reported
Permit Number:	102535
Update Date:	11/02/2012
Case Number:	7440-59-7
Name:	HELIUM GAS
Other Information:	Not reported
Material Waste:	Material
Hazardous Categories 1:	PRESSURE RELEASE

U C S D MAIN CAMPUS/MAYER HALL BLDG (Continued) **S102439541**

Hazardous Categories 2: Not reported

Permit Number: 102535
Update Date: 11/02/2012
Case Number: 7440-59-7
Name: HELIUM, LIQUID
Other Information: Not reported
Material Waste: Material
Hazardous Categories 1: PRESSURE RELEASE
Hazardous Categories 2: CRYOGENIC

Permit Number: 102535
Update Date: 11/02/2012
Case Number: 110-54-3
Name: HEXANE
Other Information: Not reported
Material Waste: Material
Hazardous Categories 1: ACUTE
Hazardous Categories 2: Not reported

Permit Number: 102535
Update Date: 11/02/2012
Case Number: 7647-01-0
Name: HYDROCHLORIC ACID
Other Information: Not reported
Material Waste: Material
Hazardous Categories 1: ACUTE
Hazardous Categories 2: Not reported

Permit Number: 102535
Update Date: 11/02/2012
Case Number: 1333-74-0
Name: HYDROGEN
Other Information: Not reported
Material Waste: Material
Hazardous Categories 1: PRESSURE RELEASE
Hazardous Categories 2: Not reported

Permit Number: 102535
Update Date: 11/02/2012
Case Number: 7783-06-4
Name: HYDROGEN SULFIDE
Other Information: Not reported
Material Waste: Material
Hazardous Categories 1: EXTREMELY HAZARDOUS
Hazardous Categories 2: Not reported

Permit Number: 102535
Update Date: 11/02/2012
Case Number: 74-82-8
Name: METHANE
Other Information: Not reported
Material Waste: Material
Hazardous Categories 1: PRESSURE RELEASE
Hazardous Categories 2: Not reported

Permit Number: 102535

U C S D MAIN CAMPUS/MAYER HALL BLDG (Continued) **S102439541**

Update Date:	11/02/2012
Case Number:	8006-14-2
Name:	METHANE
Other Information:	CNG
Material Waste:	Material
Hazardous Categories 1:	ACUTE
Hazardous Categories 2:	Not reported
Permit Number:	102535
Update Date:	11/02/2012
Case Number:	67-56-1
Name:	METHANOL
Other Information:	Not reported
Material Waste:	Material
Hazardous Categories 1:	ACUTE
Hazardous Categories 2:	Not reported
Permit Number:	102535
Update Date:	11/02/2012
Case Number:	74-93-1
Name:	METHYL MERCAPTAN
Other Information:	METHANETHIOL
Material Waste:	Material
Hazardous Categories 1:	ACUTE
Hazardous Categories 2:	Not reported
Permit Number:	102535
Update Date:	11/02/2012
Case Number:	593-51-1
Name:	METHYLAMINE HYDROCHLORIDE
Other Information:	METHYLAMMONIUM CHLORIDE
Material Waste:	Material
Hazardous Categories 1:	ACUTE
Hazardous Categories 2:	Not reported
Permit Number:	102535
Update Date:	11/02/2012
Case Number:	68-12-2
Name:	N,N-DIMETHYLFORMAMIDE
Other Information:	DMF
Material Waste:	Material
Hazardous Categories 1:	ACUTE
Hazardous Categories 2:	Not reported
Permit Number:	102535
Update Date:	11/02/2012
Case Number:	7727-37-9
Name:	NITROGEN GAS
Other Information:	Not reported
Material Waste:	Material
Hazardous Categories 1:	PRESSURE RELEASE
Hazardous Categories 2:	Not reported
Permit Number:	102535
Update Date:	11/02/2012
Case Number:	7727-37-9
Name:	NITROGEN LIQUID

U C S D MAIN CAMPUS/MAYER HALL BLDG (Continued) **S102439541**

Other Information: Not reported
Material Waste: Material
Hazardous Categories 1: PRESSURE RELEASE
Hazardous Categories 2: CRYOGENIC

Permit Number: 102535
Update Date: 11/02/2012
Case Number: 10024-97-2
Name: NITROUS OXIDE
Other Information: Not reported
Material Waste: Material
Hazardous Categories 1: PRESSURE RELEASE
Hazardous Categories 2: ACUTE

Permit Number: 102535
Update Date: 11/02/2012
Case Number: 8002-05-9
Name: OIL
Other Information: OIL
Material Waste: Material
Hazardous Categories 1: CHRONIC
Hazardous Categories 2: Not reported

Permit Number: 102535
Update Date: 11/02/2012
Case Number: 7782-44-7
Name: OXIGEN, LIQUID
Other Information: Not reported
Material Waste: Material
Hazardous Categories 1: FIRE
Hazardous Categories 2: CRYOGENIC

Permit Number: 102535
Update Date: 11/02/2012
Case Number: 7782-44-7
Name: OXYGEN GAS
Other Information: Not reported
Material Waste: Material
Hazardous Categories 1: PRESSURE RELEASE
Hazardous Categories 2: Not reported

Permit Number: 102535
Update Date: 11/02/2012
Case Number: Not reported
Name: PAINT
Other Information: LATEX PAINTS
Material Waste: Material
Hazardous Categories 1: ACUTE
Hazardous Categories 2: CHRONIC

Permit Number: 102535
Update Date: 11/02/2012
Case Number: 109-66-0
Name: PENTANE
Other Information: Not reported
Material Waste: Material
Hazardous Categories 1: ACUTE

U C S D MAIN CAMPUS/MAYER HALL BLDG (Continued) **S102439541**

Hazardous Categories 2: Not reported

Permit Number: 102535
Update Date: 11/02/2012
Case Number: 68476-30-2
Name: PETROLEUM DISTILLATES
Other Information: MINERAL SPIRITS, PETROLEUM DISTILLATES
Material Waste: Material
Hazardous Categories 1: ACUTE
Hazardous Categories 2: Not reported

Permit Number: 102535
Update Date: 11/02/2012
Case Number: 7803-51-2
Name: PHOSPHINE
Other Information: Not reported
Material Waste: Material
Hazardous Categories 1: ACUTE
Hazardous Categories 2: Not reported

Permit Number: 102535
Update Date: 11/02/2012
Case Number: 7664-38-2
Name: PHOSPHORIC ACID
Other Information: Not reported
Material Waste: Material
Hazardous Categories 1: REACTIVE
Hazardous Categories 2: ACUTE

Permit Number: 102535
Update Date: 11/02/2012
Case Number: 25322-69-4
Name: POLYETHYLENE GLYCOL
Other Information: Not reported
Material Waste: Material
Hazardous Categories 1: ACUTE
Hazardous Categories 2: Not reported

Permit Number: 102535
Update Date: 11/02/2012
Case Number: 9002-93-1
Name: POLYETHYLENE GLYCOL OCTYLPHENYL ETHER
Other Information: TRITON X-100
Material Waste: Material
Hazardous Categories 1: ACUTE
Hazardous Categories 2: Not reported

Permit Number: 102535
Update Date: 11/02/2012
Case Number: 74-98-6
Name: PROPANE
Other Information: Not reported
Material Waste: Material
Hazardous Categories 1: PRESSURE RELEASE
Hazardous Categories 2: Not reported

Permit Number: 102535

U C S D MAIN CAMPUS/MAYER HALL BLDG (Continued) **S102439541**

Update Date:	11/02/2012
Case Number:	8006-61-9
Name:	REGULAR UNLEADED
Other Information:	UNDERGROUND TANK 102535 T033
Material Waste:	Material
Hazardous Categories 1:	FIRE
Hazardous Categories 2:	Not reported

Permit Number:	102535
Update Date:	11/02/2012
Case Number:	7783-79-1
Name:	SELENIUM HEXAFLUORIDE
Other Information:	Not reported
Material Waste:	Material
Hazardous Categories 1:	ACUTE
Hazardous Categories 2:	Not reported

Permit Number:	102535
Update Date:	11/02/2012
Case Number:	7647-15-6
Name:	SODIUM BROMIDE
Other Information:	Not reported
Material Waste:	Material
Hazardous Categories 1:	REACTIVE
Hazardous Categories 2:	ACUTE

Permit Number:	102535
Update Date:	11/02/2012
Case Number:	1310-73-2
Name:	SODIUM HYDROXIDE
Other Information:	Not reported
Material Waste:	Material
Hazardous Categories 1:	ACUTE
Hazardous Categories 2:	Not reported

Permit Number:	102535
Update Date:	11/02/2012
Case Number:	7681-52-9
Name:	SODIUM HYPOCHLORITE SOLUTION
Other Information:	BLEACH (CHLORINE)
Material Waste:	Material
Hazardous Categories 1:	ACUTE
Hazardous Categories 2:	CHRONIC

Permit Number:	102535
Update Date:	11/02/2012
Case Number:	7446-09-5
Name:	SULFUR DIOXIDE
Other Information:	Not reported
Material Waste:	Material
Hazardous Categories 1:	EXTREMELY HAZARDOUS
Hazardous Categories 2:	Not reported

Permit Number:	102535
Update Date:	11/02/2012
Case Number:	2551-62-4
Name:	SULFUR HEXAFLUORIDE

U C S D MAIN CAMPUS/MAYER HALL BLDG (Continued) **S102439541**

Other Information:	Not reported
Material Waste:	Material
Hazardous Categories 1:	PRESSURE RELEASE
Hazardous Categories 2:	ACUTE
Permit Number:	102535
Update Date:	11/02/2012
Case Number:	7664-93-9
Name:	SULFURIC ACID
Other Information:	Not reported
Material Waste:	Material
Hazardous Categories 1:	REACTIVE
Hazardous Categories 2:	ACUTE
Permit Number:	102535
Update Date:	11/02/2012
Case Number:	109-99-9
Name:	TETRAHYDROFURAN
Other Information:	THF
Material Waste:	Material
Hazardous Categories 1:	ACUTE
Hazardous Categories 2:	Not reported
Permit Number:	102535
Update Date:	11/02/2012
Case Number:	301-10-0
Name:	TIN 2-ETHYLHEXANOATE
Other Information:	THF
Material Waste:	Material
Hazardous Categories 1:	ACUTE
Hazardous Categories 2:	Not reported
Permit Number:	102535
Update Date:	11/02/2012
Case Number:	108-88-3
Name:	TOLUENE
Other Information:	Not reported
Material Waste:	Material
Hazardous Categories 1:	ACUTE
Hazardous Categories 2:	Not reported
Permit Number:	102535
Update Date:	11/02/2012
Case Number:	75-50-3
Name:	TRIMETHYLAMINE
Other Information:	TMA
Material Waste:	Material
Hazardous Categories 1:	ACUTE
Hazardous Categories 2:	Not reported
Permit Number:	102535
Update Date:	11/02/2012
Case Number:	Not reported
Name:	WASTE 121 ALKALINE SOL'N WITH METALS
Other Information:	ALKALINE INORGANIC (CH 13116)
Material Waste:	Waste
Hazardous Categories 1:	Not reported

U C S D MAIN CAMPUS/MAYER HALL BLDG (Continued) **S102439541**

Hazardous Categories 2: Not reported

Permit Number: 102535
Update Date: 11/02/2012
Case Number: Not reported
Name: WASTE 122 ALKALINE SOL'N W/OUT METALS
Other Information: (ALK. COMP LABPACKS, 551) (LCCR-B)
Material Waste: Waste
Hazardous Categories 1: Not reported
Hazardous Categories 2: Not reported

Permit Number: 102535
Update Date: 11/02/2012
Case Number: Not reported
Name: WASTE 122 ALKALINE SOL'N W/OUT METALS
Other Information: (FLAM, ALKALINE SOLVENTS) (CH14960)
Material Waste: Waste
Hazardous Categories 1: Not reported
Hazardous Categories 2: Not reported

Permit Number: 102535
Update Date: 11/02/2012
Case Number: Not reported
Name: WASTE 123 UNSPECIFIED ALKALINE SOL'N
Other Information: (LAT-B) INORGANIC ALKALINE (551)
Material Waste: Waste
Hazardous Categories 1: Not reported
Hazardous Categories 2: Not reported

Permit Number: 102535
Update Date: 11/02/2012
Case Number: Not reported
Name: WASTE 133 AQUEOUS SOL'N W/ 10% ORG RESID
Other Information: ETHYLENE GLYCOL (CH54856)
Material Waste: Waste
Hazardous Categories 1: Not reported
Hazardous Categories 2: Not reported

Permit Number: 102535
Update Date: 11/02/2012
Case Number: Not reported
Name: WASTE 151 ASBESTOS CONTAINING WASTE
Other Information: FRIABLE ASBESTOS
Material Waste: Waste
Hazardous Categories 1: Not reported
Hazardous Categories 2: Not reported

Permit Number: 102535
Update Date: 11/02/2012
Case Number: Not reported
Name: WASTE 181 INORGANIC SOLID WASTE (OTHER)
Other Information: CH13160 - BERYLLIUM LAB TRASH (551,352)
Material Waste: Waste
Hazardous Categories 1: Not reported
Hazardous Categories 2: Not reported

Permit Number: 102535

U C S D MAIN CAMPUS/MAYER HALL BLDG (Continued) **S102439541**

Update Date: 11/02/2012
Case Number: Not reported
Name: WASTE 181 INORGANIC SOLID WASTE (OTHER)
Other Information: SAND BLASTCONTAMNTD RCRA METALS(CH13132)
Material Waste: Waste
Hazardous Categories 1: Not reported
Hazardous Categories 2: Not reported

Permit Number: 102535
Update Date: 11/02/2012
Case Number: Not reported
Name: WASTE 181 INORGANIC SOLID WASTE (OTHER)*
Other Information: MERCURY BATTERIES (CH14827)
Material Waste: Waste
Hazardous Categories 1: Not reported
Hazardous Categories 2: Not reported

Permit Number: 102535
Update Date: 11/02/2012
Case Number: Not reported
Name: WASTE 211 HALOGENATED SOLVENTS
Other Information: CH14029 - CHLORNATED SLVNT
Material Waste: Waste
Hazardous Categories 1: Not reported
Hazardous Categories 2: Not reported

Permit Number: 102535
Update Date: 11/02/2012
Case Number: Not reported
Name: WASTE 212 OXYGENATED SOLVENTS
Other Information: CH13163 - ACETONE, METHANOL (551)
Material Waste: Waste
Hazardous Categories 1: Not reported
Hazardous Categories 2: Not reported

Permit Number: 102535
Update Date: 11/02/2012
Case Number: Not reported
Name: WASTE 214 UNSPEC SOLVENT MIXTURE
Other Information: SOLVENT MIXTURE (551,211) (CH 407500B)
Material Waste: Waste
Hazardous Categories 1: Not reported
Hazardous Categories 2: Not reported

Permit Number: 102535
Update Date: 11/02/2012
Case Number: Not reported
Name: WASTE 221 WASTE OIL & MIXED OIL
Other Information: CH54849 - GARAGE
Material Waste: Waste
Hazardous Categories 1: Not reported
Hazardous Categories 2: Not reported

Permit Number: 102535
Update Date: 11/02/2012
Case Number: Not reported
Name: WASTE 223 UNSPEC OIL CONTAINING WASTE

U C S D MAIN CAMPUS/MAYER HALL BLDG (Continued) **S102439541**

Other Information: NON-RCRA OILY WATER (Z0013)
Material Waste: Waste
Hazardous Categories 1: Not reported
Hazardous Categories 2: Not reported

Permit Number: 102535
Update Date: 11/02/2012
Case Number: Not reported
Name: WASTE 261 POLYCHLORINATED BIPHENYLS
Other Information: CH13143 - BALLASTS ETC.
Material Waste: Waste
Hazardous Categories 1: Not reported
Hazardous Categories 2: Not reported

Permit Number: 102535
Update Date: 11/02/2012
Case Number: Not reported
Name: WASTE 311 PHARMACEUTICAL WASTE
Other Information: CH-13130 - PHARMACEUTICALS
Material Waste: Waste
Hazardous Categories 1: Not reported
Hazardous Categories 2: Not reported

Permit Number: 102535
Update Date: 11/02/2012
Case Number: Not reported
Name: WASTE 331 OFF-SPEC,AGED,SURPLUS ORGANICS
Other Information: EPOXY RESIN (551) (CH469532)
Material Waste: Waste
Hazardous Categories 1: Not reported
Hazardous Categories 2: Not reported

Permit Number: 102535
Update Date: 11/02/2012
Case Number: Not reported
Name: WASTE 331 OFF-SPEC,AGED,SURPLUS ORGANICS
Other Information: PAINT (CH398079)
Material Waste: Waste
Hazardous Categories 1: Not reported
Hazardous Categories 2: Not reported

Permit Number: 102535
Update Date: 11/02/2012
Case Number: Not reported
Name: WASTE 352 ORGANIC SOLIDS (OTHER)
Other Information: CH13165 - ANIMALS IN FORMALDEHYDE
Material Waste: Waste
Hazardous Categories 1: Not reported
Hazardous Categories 2: Not reported

Permit Number: 102535
Update Date: 11/02/2012
Case Number: Not reported
Name: WASTE 352 ORGANIC SOLIDS (OTHER)
Other Information: CONTM.OIL/GREASE (CH13153)
Material Waste: Waste
Hazardous Categories 1: Not reported

U C S D MAIN CAMPUS/MAYER HALL BLDG (Continued) **S102439541**

Hazardous Categories 2: Not reported

Permit Number: 102535
Update Date: 11/02/2012
Case Number: Not reported
Name: WASTE 444 USED BATTERIES
Other Information: BATTERIES (LEAD/ACID)/KINBURSKY (CH414718)
Material Waste: Waste
Hazardous Categories 1: Not reported
Hazardous Categories 2: Not reported

Permit Number: 102535
Update Date: 11/02/2012
Case Number: Not reported
Name: WASTE 513 EMPTY CONTAINERS
Other Information: CH13155
Material Waste: Waste
Hazardous Categories 1: Not reported
Hazardous Categories 2: Not reported

Permit Number: 102535
Update Date: 11/02/2012
Case Number: Not reported
Name: WASTE 551 LABORATORY WASTE CHEMICALS
Other Information: CH13124 - ETHIDIUM BROMIDE GELS
Material Waste: Waste
Hazardous Categories 1: Not reported
Hazardous Categories 2: Not reported

Permit Number: 102535
Update Date: 11/02/2012
Case Number: Not reported
Name: WASTE 551 LABORATORY WASTE CHEMICALS
Other Information: LCCRA - ACIDS
Material Waste: Waste
Hazardous Categories 1: Not reported
Hazardous Categories 2: Not reported

Permit Number: 102535
Update Date: 11/02/2012
Case Number: Not reported
Name: WASTE 551 LABORATORY WASTE CHEMICALS
Other Information: PB CONT EQUIPMENT (181)(CH13137)
Material Waste: Waste
Hazardous Categories 1: Not reported
Hazardous Categories 2: Not reported

Permit Number: 102535
Update Date: 11/02/2012
Case Number: Not reported
Name: WASTE 551 LABORATORY WASTE CHEMICALS
Other Information: RDOACTV TRSH <60 DAY HLF
Material Waste: Waste
Hazardous Categories 1: Not reported
Hazardous Categories 2: Not reported

Permit Number: 102535

U C S D MAIN CAMPUS/MAYER HALL BLDG (Continued) **S102439541**

Update Date:	11/02/2012
Case Number:	Not reported
Name:	WASTE 551 LABORATORY WASTE CHEMICALS
Other Information:	SCINTILLATION VIALS (CH430700)
Material Waste:	Waste
Hazardous Categories 1:	Not reported
Hazardous Categories 2:	Not reported
Permit Number:	102535
Update Date:	11/02/2012
Case Number:	Not reported
Name:	WASTE 551 LABORATORY WASTE CHEMICALS
Other Information:	TOXIC, INHALATION, (LCCR-D)
Material Waste:	Waste
Hazardous Categories 1:	Not reported
Hazardous Categories 2:	Not reported
Permit Number:	102535
Update Date:	11/02/2012
Case Number:	Not reported
Name:	WASTE 551 LABORATORY WASTE CHEMICALS
Other Information:	Z0011- GAS,FLAM,ARSLS
Material Waste:	Waste
Hazardous Categories 1:	Not reported
Hazardous Categories 2:	Not reported
Permit Number:	102535
Update Date:	11/02/2012
Case Number:	Not reported
Name:	WASTE 551 LABORATORY WASTE CHEMICALS-
Other Information:	CH14546 - BULK CHEMO
Material Waste:	Waste
Hazardous Categories 1:	Not reported
Hazardous Categories 2:	Not reported
Permit Number:	102535
Update Date:	11/02/2012
Case Number:	Not reported
Name:	WASTE 551 LABORATORY WASTE CHEMICALS-
Other Information:	NON-RCRA, LAB DEBRIS(352) (CH13149)
Material Waste:	Waste
Hazardous Categories 1:	Not reported
Hazardous Categories 2:	Not reported
Permit Number:	102535
Update Date:	11/02/2012
Case Number:	Not reported
Name:	WASTE 551 LABORATORY WASTE CHEMICALS--
Other Information:	CONTAMINATED WATER (551,134,122) (CH17743)
Material Waste:	Waste
Hazardous Categories 1:	Not reported
Hazardous Categories 2:	Not reported
Permit Number:	102535
Update Date:	11/02/2012
Case Number:	Not reported
Name:	WASTE 551 LABORATORY WASTE CHEMICALS--

U C S D MAIN CAMPUS/MAYER HALL BLDG (Continued) **S102439541**

Other Information: LCCRC -ORGANICS, TOXIC
Material Waste: Waste
Hazardous Categories 1: Not reported
Hazardous Categories 2: Not reported

Permit Number: 102535
Update Date: 11/02/2012
Case Number: Not reported
Name: WASTE 551 LABORATORY WASTE CHEMICALS---
Other Information: LCCRRD - FLAMMABLE
Material Waste: Waste
Hazardous Categories 1: Not reported
Hazardous Categories 2: Not reported

Permit Number: 102535
Update Date: 11/02/2012
Case Number: Not reported
Name: WASTE 551 LABORATORY WASTE CHEMICALS---
Other Information: LCCRRO - OXIDIZER/ORGANIC PEROXIDES, REACTIVE
Material Waste: Waste
Hazardous Categories 1: Not reported
Hazardous Categories 2: Not reported

Permit Number: 102535
Update Date: 11/02/2012
Case Number: Not reported
Name: WASTE 551 LABORATORY WASTE CHEMICALS---
Other Information: NON RCRA CHEMICALS CH14545
Material Waste: Waste
Hazardous Categories 1: Not reported
Hazardous Categories 2: Not reported

Permit Number: 102535
Update Date: 11/02/2012
Case Number: Not reported
Name: WASTE 551 LABORATORY WASTE CHEMICALS---
Other Information: RCRA TOXIC FLAMMABLE LIQ (CH399825)
Material Waste: Waste
Hazardous Categories 1: Not reported
Hazardous Categories 2: Not reported

Permit Number: 102535
Update Date: 11/02/2012
Case Number: Not reported
Name: WASTE 551 LABORATORY WASTE CHEMICALS *
Other Information: NON-RCRA LAB DEBRIS (CH13149)
Material Waste: Waste
Hazardous Categories 1: Not reported
Hazardous Categories 2: Not reported

Permit Number: 102535
Update Date: 11/02/2012
Case Number: Not reported
Name: WASTE 551 LABORATORY WASTE CHEMICALS*
Other Information: ALKALI METALS (LA99H)
Material Waste: Waste
Hazardous Categories 1: Not reported

U C S D MAIN CAMPUS/MAYER HALL BLDG (Continued) **S102439541**

Hazardous Categories 2: Not reported

Permit Number: 102535
Update Date: 11/02/2012
Case Number: Not reported
Name: WASTE 551 LABORATORY WASTE CHEMICALS*
Other Information: ALKYL HALIDES (LRCT-D)
Material Waste: Waste
Hazardous Categories 1: Not reported
Hazardous Categories 2: Not reported

Permit Number: 102535
Update Date: 11/02/2012
Case Number: Not reported
Name: WASTE 551 LABORATORY WASTE CHEMICALS*
Other Information: CONTM. SHARPS (CH13164)
Material Waste: Waste
Hazardous Categories 1: Not reported
Hazardous Categories 2: Not reported

Permit Number: 102535
Update Date: 11/02/2012
Case Number: Not reported
Name: WASTE 551 LABORATORY WASTE CHEMICALS*
Other Information: PB PAINT CHIPS (Z0004)
Material Waste: Waste
Hazardous Categories 1: Not reported
Hazardous Categories 2: Not reported

Permit Number: 102535
Update Date: 11/02/2012
Case Number: Not reported
Name: WASTE 551 LABORATORY WASTE CHEMICALS*
Other Information: RCRA LAB DEBRIS (CH13125)
Material Waste: Waste
Hazardous Categories 1: Not reported
Hazardous Categories 2: Not reported

Permit Number: 102535
Update Date: 11/02/2012
Case Number: Not reported
Name: WASTE 611 CONTAMINATED SOIL
Other Information: Z0015 - OILY SOIL
Material Waste: Waste
Hazardous Categories 1: Not reported
Hazardous Categories 2: Not reported

Permit Number: 102535
Update Date: 11/02/2012
Case Number: Not reported
Name: WASTE 725 LIQUIDS W MERCURY - R
Other Information: 3475 - WASTE HG CH 13159
Material Waste: Waste
Hazardous Categories 1: Not reported
Hazardous Categories 2: Not reported

Permit Number: 102535

U C S D MAIN CAMPUS/MAYER HALL BLDG (Continued) **S102439541**

Update Date: 11/02/2012
Case Number: Not reported
Name: WASTE 791 LIQUIDS WITH PH <OR= 2
Other Information: ORGANIC SOLVENT/ ACID SOLUTION CH13123
Material Waste: Waste
Hazardous Categories 1: Not reported
Hazardous Categories 2: Not reported

Permit Number: 102535
Update Date: 11/02/2012
Case Number: Not reported
Name: WASTE 792 LIQUIDS W/PH <OR= 2 W/METALS
Other Information: CHROMIC/SULFURIC ACID
Material Waste: Waste
Hazardous Categories 1: Not reported
Hazardous Categories 2: Not reported

Permit Number: 102535
Update Date: 11/02/2012
Case Number: Not reported
Name: WASTE 792 LIQUIDS W/PH <OR= 2 W/METALS
Other Information: INORGANIC ACIDS WITH METAL(551)(CH13134)
Material Waste: Waste
Hazardous Categories 1: Not reported
Hazardous Categories 2: Not reported

Permit Number: 102535
Update Date: 11/02/2012
Case Number: Not reported
Name: WASTE 888 USED OIL FILTERS
Other Information: PETROLEUM RECYCLING CORP (CH18722)
Material Waste: Waste
Hazardous Categories 1: Not reported
Hazardous Categories 2: Not reported

Permit Number: 102535
Update Date: 11/02/2012
Case Number: Not reported
Name: WASTE 901 INFECTIOUS WASTE, GENERAL
Other Information: MED SCHOOL WASTE, BIOLOGY, SIO
Material Waste: Waste
Hazardous Categories 1: Not reported
Hazardous Categories 2: Not reported

Permit Number: 102535
Update Date: 11/02/2012
Case Number: Not reported
Name: WASTE 902 INFECTIOUS WASTE, SHARPS
Other Information: MED SCHOOL, BIOLOGY, SIO SHARPS
Material Waste: Waste
Hazardous Categories 1: Not reported
Hazardous Categories 2: Not reported

Permit Number: 102535
Update Date: 11/02/2012
Case Number: Not reported
Name: WASTE 903 INF WST,TISSUE/ANAT. REMAINS

U C S D MAIN CAMPUS/MAYER HALL BLDG (Continued) **S102439541**

Other Information: PATHOLOGY, CADAVERS, MED SCHOOL
Material Waste: Waste
Hazardous Categories 1: Not reported
Hazardous Categories 2: Not reported

Permit Number: 102535
Update Date: 11/02/2012
Case Number: Not reported
Name: WASTE 904 INFECTIOUS WST,CHEMOTHERAPY
Other Information: TRACE CHEMO
Material Waste: Waste
Hazardous Categories 1: Not reported
Hazardous Categories 2: Not reported

Permit Number: 102535
Update Date: 11/02/2012
Case Number: Not reported
Name: WASTE 905 INFECTIOUS WASTE, LAB
Other Information: ANIMAL CARC W/FORMALIN
Material Waste: Waste
Hazardous Categories 1: Not reported
Hazardous Categories 2: Not reported

Violations Active Permits:
Permit Number: 102535
Update Date: 11/02/2012
Inspection Date: 08/20/2004
Violation Code: 6HV3152
Violation: ALL MAINT/MONITOR RECORDS NOT AVAILABLE
Violation Citation: All maintenance/monitoring/calibration/ repair records not available. 25293; 2712 (b)
Activity: ACTIVE

Permit Number: 102535
Update Date: 11/02/2012
Inspection Date: 08/20/2004
Violation Code: 6HV3158
Violation: ALL OPERATING CONDITIONS NOT MET
Violation Citation: All permit operating conditions not met. 25284; 2712
Activity: ACTIVE

Permit Number: 102535
Update Date: 11/02/2012
Inspection Date: 08/20/2004
Violation Code: 6HV3257
Violation: 2NDRY CONTAINMENT NOT LIQUID FREE
Violation Citation: Secondary containment system components not liquid free. 2631(d)(4)
Activity: ACTIVE

Permit Number: 102535
Update Date: 11/02/2012
Inspection Date: 08/20/2004
Violation Code: 6HV3258
Violation: SENSORS NOT AT LOW POINT OR ADEQUATELY
Violation Citation: Sensors not placed adequately and/or at low point in sumps. 2641(a), 25291(a)(7)(C)
Activity: ACTIVE

U C S D MAIN CAMPUS/MAYER HALL BLDG (Continued) **S102439541**

Permit Number:	102535
Update Date:	11/02/2012
Inspection Date:	09/23/2004
Violation Code:	6HV0201
Violation:	WASTE CONTAINER NOT CLOSED
Violation Citation:	Hazardous waste containers are not kept closed while in storage. CCR 66265.173(a)
Activity:	ACTIVE
Permit Number:	102535
Update Date:	11/02/2012
Inspection Date:	09/23/2004
Violation Code:	6HV0202
Violation:	WASTE CONTAINER W/O LABELS
Violation Citation:	Hazardous waste containers &/or tanks are missing labels, accumulation date and/or are improperly labeled. CCR 66262.34(a)(2); 66262.34(a)(3) & 66262.34(f)
Activity:	ACTIVE
Permit Number:	102535
Update Date:	11/02/2012
Inspection Date:	09/23/2004
Violation Code:	6HV4207
Violation:	SHARPS IMPROPERLY CONTAINED
Violation Citation:	Generator did not store sharps waste in approved and properly marked sharps container. 118285(a)(d)
Activity:	ACTIVE
Permit Number:	102535
Update Date:	11/02/2012
Inspection Date:	09/23/2004
Violation Code:	6HV4208
Violation:	SHARPS CONTAINER: NO TAPED SHUT
Violation Citation:	Full sharps container ready for disposal not taped closed or tightly-lidded to preclude loss of contents. 118285(b)
Activity:	ACTIVE
Permit Number:	102535
Update Date:	11/02/2012
Inspection Date:	09/23/2004
Violation Code:	6HV4209
Violation:	NO GENERATOR'S INFO ON RED BAGS/SHARPS
Violation Citation:	Red bags, sharps containers not labeled with generator's name, address, and phone number. 68.1205
Activity:	ACTIVE
Permit Number:	102535
Update Date:	11/02/2012
Inspection Date:	09/23/2004
Violation Code:	6HV4211
Violation:	RED BAGS NOT TIED OFF
Violation Citation:	Red bags not tied-off to prevent leakage or expulsion of contents during handling and storage. 118280(a)
Activity:	ACTIVE
Permit Number:	102535
Update Date:	11/02/2012

U C S D MAIN CAMPUS/MAYER HALL BLDG (Continued) **S102439541**

Inspection Date:	10/07/2004
Violation Code:	6HV0201
Violation:	WASTE CONTAINER NOT CLOSED
Violation Citation:	Hazardous waste containers are not kept closed while in storage. CCR 66265.173(a)
Activity:	ACTIVE
Permit Number:	102535
Update Date:	11/02/2012
Inspection Date:	10/07/2004
Violation Code:	6HV0202
Violation:	WASTE CONTAINER W/O LABELS
Violation Citation:	Hazardous waste containers &/or tanks are missing labels, accumulation date and/or are improperly labeled. CCR 66262.34(a)(2); 66262.34(a)(3) & 66262.34(f)
Activity:	ACTIVE
Permit Number:	102535
Update Date:	11/02/2012
Inspection Date:	10/07/2004
Violation Code:	6HV4208
Violation:	SHARPS CONTAINER: NO TAPED SHUT
Violation Citation:	Full sharps container ready for disposal not taped closed or tightly-lidded to preclude loss of contents. 118285(b)
Activity:	ACTIVE
Permit Number:	102535
Update Date:	11/02/2012
Inspection Date:	10/07/2004
Violation Code:	6HV4211
Violation:	RED BAGS NOT TIED OFF
Violation Citation:	Red bags not tied-off to prevent leakage or expulsion of contents during handling and storage. 118280(a)
Activity:	ACTIVE
Permit Number:	102535
Update Date:	11/02/2012
Inspection Date:	10/07/2004
Violation Code:	6HV4212
Violation:	RED BAGS NOT CONTAINERIZED
Violation Citation:	Did not containerize and place red bags in rigid, leak resistant, and covered containers or bins. 118280(b)
Activity:	ACTIVE
Permit Number:	102535
Update Date:	11/02/2012
Inspection Date:	10/07/2004
Violation Code:	6HV0209
Violation:	WASTE ONSITE >90/180/270 DAYS
Violation Citation:	Hazardous waste is stored in excess of allowable time period (90 days) without a State permit or written variance. CCR 25201(a) & 66262.34(a)&(c)
Activity:	ACTIVE
Permit Number:	102535
Update Date:	11/02/2012
Inspection Date:	10/07/2004

U C S D MAIN CAMPUS/MAYER HALL BLDG (Continued) **S102439541**

Violation Code:	6HV4209
Violation:	NO GENERATOR'S INFO ON RED BAGS/SHARPS
Violation Citation:	Red bags, sharps containers not labeled with generator's name, address, and phone number. 68.1205
Activity:	ACTIVE
Permit Number:	102535
Update Date:	11/02/2012
Inspection Date:	10/21/2004
Violation Code:	6HV0201
Violation:	WASTE CONTAINER NOT CLOSED
Violation Citation:	Hazardous waste containers are not kept closed while in storage. CCR 66265.173(a)
Activity:	ACTIVE
Permit Number:	102535
Update Date:	11/02/2012
Inspection Date:	10/21/2004
Violation Code:	6HV0202
Violation:	WASTE CONTAINER W/O LABELS
Violation Citation:	Hazardous waste containers &/or tanks are missing labels, accumulation date and/or are improperly labeled. CCR 66262.34(a)(2); 66262.34(a)(3) & 66262.34(f)
Activity:	ACTIVE
Permit Number:	102535
Update Date:	11/02/2012
Inspection Date:	10/22/2004
Violation Code:	6HV4352
Violation:	LQG:NO DOC OF MW TREATMENT FOR 3 YRS
Violation Citation:	Did not maintain and show proof of onsite medical waste treatment records for 3 years (LQG). 117975, 118215(2)(E)
Activity:	ACTIVE
Permit Number:	102535
Update Date:	11/02/2012
Inspection Date:	10/22/2004
Violation Code:	6HV4258
Violation:	TREATMENT: NO RECORDS ONSITE
Violation Citation:	Generator did not maintain treatment records/logs of dates, time, & temperature of treatment for a minimum of three years. 118215(2)(E)
Activity:	ACTIVE
Permit Number:	102535
Update Date:	11/02/2012
Inspection Date:	10/27/2004
Violation Code:	6HV0201
Violation:	WASTE CONTAINER NOT CLOSED
Violation Citation:	Hazardous waste containers are not kept closed while in storage. CCR 66265.173(a)
Activity:	ACTIVE
Permit Number:	102535
Update Date:	11/02/2012
Inspection Date:	10/27/2004
Violation Code:	6HV0202
Violation:	WASTE CONTAINER W/O LABELS

U C S D MAIN CAMPUS/MAYER HALL BLDG (Continued) **S102439541**

Violation Citation:	Hazardous waste containers &/or tanks are missing labels, accumulation date and/or are improperly labeled. CCR 66262.34(a)(2); 66262.34(a)(3) & 66262.34(f)
Activity:	ACTIVE
Permit Number:	102535
Update Date:	11/02/2012
Inspection Date:	10/27/2004
Violation Code:	6HV0209
Violation:	WASTE ONSITE >90/180/270 DAYS
Violation Citation:	Hazardous waste is stored in excess of allowable time period (90 days) without a State permit or written variance. CCR 25201(a) & 66262.34(a)&(c)
Activity:	ACTIVE
Permit Number:	102535
Update Date:	11/02/2012
Inspection Date:	10/27/2004
Violation Code:	6HV0210
Violation:	DID NOT CLEAN SPILL TO FLOOR
Violation Citation:	Failure to clean up hazardous waste off of floor surface. 66262.10b
Activity:	ACTIVE
Permit Number:	102535
Update Date:	11/02/2012
Inspection Date:	08/19/2009
Violation Code:	6HV1007
Violation:	HIGHLY TOXIC GAS NOT ON CHEM INVENTORY
Violation Citation:	Highly toxic gas (TLV less than or equal to 10 ppm) not disclosed in chemical inventory. 68.1113(b)
Activity:	ACTIVE
Permit Number:	102535
Update Date:	11/02/2012
Inspection Date:	08/19/2009
Violation Code:	6HV1008
Violation:	NO ANNUAL CARC/REPRO TOXIN LIST TO HMD
Violation Citation:	Annual carcinogen and reproductive toxin list not submitted to HMD. 68.1113(c)
Activity:	ACTIVE
Permit Number:	102535
Update Date:	11/02/2012
Inspection Date:	08/19/2009
Violation Code:	6HV1009
Violation:	HMBP: INADEQUATE SITE MAP
Violation Citation:	Business Plan does not have a site map which provides sufficient or complete information for emergency response agencies. HSC 25509(a)(5) & 25505(a)(2)
Activity:	ACTIVE
Permit Number:	102535
Update Date:	11/02/2012
Inspection Date:	08/19/2009
Violation Code:	6HV0217
Violation:	HAZMAT CON. NOT REPACKAGED WI 96 HRS.
Violation Citation:	Failed to repackage damaged/deteriorated hazardous material container

U C S D MAIN CAMPUS/MAYER HALL BLDG (Continued) **S102439541**

	within 96 hours. 25124(b)(3)(B) & 66262.34(f)
Activity:	ACTIVE
Permit Number:	102535
Update Date:	11/02/2012
Inspection Date:	08/19/2009
Violation Code:	6HV0221
Violation:	DID NOT COMPLY W/SATELLITE REGS.
Violation Citation:	Failed to comply with satellite regulations. 66262.34(e)
Activity:	ACTIVE
Permit Number:	102535
Update Date:	11/02/2012
Inspection Date:	08/19/2009
Violation Code:	6HV0224
Violation:	MISMANAGED EMPTY CONTAINERS >5GALS.
Violation Citation:	Failed to mark date on empty container larger than 5 gallons and/or manage it within one year. 66261.7(e) & (f).
Activity:	ACTIVE
Permit Number:	102535
Update Date:	11/02/2012
Inspection Date:	08/19/2009
Violation Code:	6HV4203
Violation:	MED WASTE STORAGE NOT SECURED
Violation Citation:	Generator has not secured the enclosure or designated accumulation area for medical waste containers so as to deny access to unauthorized persons. 118307, 118310
Activity:	ACTIVE
Permit Number:	102535
Update Date:	11/02/2012
Inspection Date:	08/19/2009
Violation Code:	6HV4204
Violation:	WARNING SIGN NOT POSTED
Violation Citation:	MW designated accumulation area not posted with an approved and legible biohazardous waste "warning sign" in English and Spanish. 118310
Activity:	ACTIVE
Permit Number:	102535
Update Date:	11/02/2012
Inspection Date:	08/19/2009
Violation Code:	6HV4205
Violation:	MED SOLID WASTE NOT SECURED TO DENY ACCE
Violation Citation:	Medical Solid Waste not secured to deny access to unauthorized persons. 68.1211
Activity:	ACTIVE
Permit Number:	102535
Update Date:	11/02/2012
Inspection Date:	08/19/2009
Violation Code:	6HV4208
Violation:	SHARPS CONTAINER: NO TAPED SHUT
Violation Citation:	Full sharps container ready for disposal not taped closed or tightly-lidded to preclude loss of contents. 118285(b)
Activity:	ACTIVE

U C S D MAIN CAMPUS/MAYER HALL BLDG (Continued) **S102439541**

Permit Number:	102535
Update Date:	11/02/2012
Inspection Date:	08/19/2009
Violation Code:	6HV4212
Violation:	RED BAGS NOT CONTAINERIZED
Violation Citation:	Did not containerize and place red bags in rigid, leak resistant, and covered containers or bins. 118280(b)
Activity:	ACTIVE
Permit Number:	102535
Update Date:	11/02/2012
Inspection Date:	08/19/2009
Violation Code:	6HV4422
Violation:	PHARM WASTE NOT PROPERLY LABELED
Violation Citation:	Generator did not properly label container holding pharmaceutical waste with the words -incineration only- or other approved markings on the lid and side. 118275(g)
Activity:	ACTIVE
Permit Number:	102535
Update Date:	11/02/2012
Inspection Date:	08/19/2009
Violation Code:	6HV4351
Violation:	LQG:MWMP NOT SUBMITTED TO HMD
Violation Citation:	Medical Waste Management Plan has not been submitted to County HMD (Initial Submission/updates)(LQG). 117960, 117970
Activity:	ACTIVE
Permit Number:	102535
Update Date:	11/02/2012
Inspection Date:	08/19/2009
Violation Code:	6HV0144
Violation:	SB14 COMPLIANCE DOCS UNAVAILABLE
Violation Citation:	TIERED PERMITTING: SB14 Compliance documentation not available for review. 25244.21, 25244.19, & 67100.3(a), 67100.2(a)
Activity:	ACTIVE
Permit Number:	102535
Update Date:	11/02/2012
Inspection Date:	08/19/2009
Violation Code:	6HV0201
Violation:	WASTE CONTAINER NOT CLOSED
Violation Citation:	Hazardous waste containers are not kept closed while in storage. CCR 66265.173(a)
Activity:	ACTIVE
Permit Number:	102535
Update Date:	11/02/2012
Inspection Date:	08/19/2009
Violation Code:	6HV0202
Violation:	WASTE CONTAINER W/O LABELS
Violation Citation:	Hazardous waste containers &/or tanks are missing labels, accumulation date and/or are improperly labeled. CCR 66262.34(a)(2); 66262.34(a)(3) & 66262.34(f)
Activity:	ACTIVE
Permit Number:	102535

U C S D MAIN CAMPUS/MAYER HALL BLDG (Continued) **S102439541**

Update Date:	11/02/2012
Inspection Date:	08/19/2009
Violation Code:	6HV0205
Violation:	WASTE CONTAINER: POOR CONDITION
Violation Citation:	Failed to transfer hazardous waste from a container that leaked or was in poor condition to another container in good condition. CCR 66265.171
Activity:	ACTIVE
Permit Number:	102535
Update Date:	11/02/2012
Inspection Date:	08/19/2009
Violation Code:	6HV0207
Violation:	FIRE/EXPLOSION/RELEASE NOT MINIMIZED
Violation Citation:	Facility not maintained &/operated to minimize possibility of fire, explosion or release. CCR 66265.31
Activity:	ACTIVE
Permit Number:	102535
Update Date:	11/02/2012
Inspection Date:	08/19/2009
Violation Code:	6HV0405
Violation:	AISLE SPACE IS OBSTRUCTED
Violation Citation:	An aisle space to allow unobstructed movement of personnel & emergency control equipment is not provided and maintained. CCR 66265.35
Activity:	ACTIVE
Permit Number:	102535
Update Date:	11/02/2012
Inspection Date:	08/19/2009
Violation Code:	6HV3257
Violation:	2NDRY CONTAINMENT NOT LIQUID FREE
Violation Citation:	Secondary containment system components not liquid free. 2631(d)(4)
Activity:	ACTIVE
Permit Number:	102535
Update Date:	11/02/2012
Inspection Date:	08/19/2009
Violation Code:	6HV3257
Violation:	2NDRY CONTAINMENT NOT LIQUID FREE
Violation Citation:	Secondary containment system components not liquid free. 2631(d)(4)
Activity:	ACTIVE
Permit Number:	102535
Update Date:	11/02/2012
Inspection Date:	08/19/2009
Violation Code:	6HV3258
Violation:	SENSORS NOT AT LOW POINT OR ADEQUATELY
Violation Citation:	Sensors not placed adequately and/or at low point in sumps. 2641(a), 25291(a)(7)(C)
Activity:	ACTIVE
Permit Number:	102535
Update Date:	11/02/2012
Inspection Date:	08/19/2009
Violation Code:	6HV3258
Violation:	SENSORS NOT AT LOW POINT OR ADEQUATELY

U C S D MAIN CAMPUS/MAYER HALL BLDG (Continued) **S102439541**

Violation Citation:	Sensors not placed adequately and/or at low point in sumps. 2641(a), 25291(a)(7)(C)
Activity:	ACTIVE
Permit Number:	102535
Update Date:	11/02/2012
Inspection Date:	08/15/2007
Violation Code:	6HV3107
Violation:	MONITORING PROCEDURES NOT AVAIL/TO HMD
Violation Citation:	Monitoring procedures not available/complete/submitted to HMD 2632(b)& (d), 2634(d), 2641(h), 2711(a)(9)
Activity:	ACTIVE
Permit Number:	102535
Update Date:	11/02/2012
Inspection Date:	08/15/2007
Violation Code:	6HV3108
Violation:	UST ER RESPONSE PLAN NOT COMPLETE/AVAIL
Violation Citation:	Emergency Response Plan is not available/complete. 25289(b); 2632(b), 2634(e), 2641(h)
Activity:	ACTIVE
Permit Number:	102535
Update Date:	11/02/2012
Inspection Date:	08/15/2007
Violation Code:	6HV3109
Violation:	NO SCALED PLOT PLAN AVAIL/TO HMD
Violation Citation:	Scaled Plot plan showing tank, piping & equipment location not available/complete/submitted to HMD. 2711(a)(8), 2632(d)(1) (C)
Activity:	ACTIVE
Permit Number:	102535
Update Date:	11/02/2012
Inspection Date:	08/15/2007
Violation Code:	6HV3257
Violation:	2NDRY CONTAINMENT NOT LIQUID FREE
Violation Citation:	Secondary containment system components not liquid free. 2631(d)(4)
Activity:	ACTIVE
Permit Number:	102535
Update Date:	11/02/2012
Inspection Date:	08/15/2007
Violation Code:	6HV3257
Violation:	2NDRY CONTAINMENT NOT LIQUID FREE
Violation Citation:	Secondary containment system components not liquid free. 2631(d)(4)
Activity:	ACTIVE
Permit Number:	102535
Update Date:	11/02/2012
Inspection Date:	08/15/2007
Violation Code:	6HV3411
Violation:	LLD NOT INSTALLED/NOT FUNCTIONAL
Violation Citation:	DOUBLE WALLED PRESSURIZED PIPING-Including Under Dispenser Containment (UDC):Line leak detector is not installed, not functional, or not tested. 2636(f)(2), 25284.1(a)(4)(C), 2641(j)
Activity:	ACTIVE

U C S D MAIN CAMPUS/MAYER HALL BLDG (Continued) **S102439541**

Permit Number:	102535
Update Date:	11/02/2012
Inspection Date:	08/16/2010
Violation Code:	6HV4207
Violation:	SHARPS IMPROPERLY CONTAINED
Violation Citation:	Generator did not store sharps waste in approved and properly marked sharps container. 118285(a)(d)
Activity:	ACTIVE
Permit Number:	102535
Update Date:	11/02/2012
Inspection Date:	08/16/2010
Violation Code:	6HV4208
Violation:	SHARPS CONTAINER: NO TAPED SHUT
Violation Citation:	Full sharps container ready for disposal not taped closed or tightly-lidded to preclude loss of contents. 118285(b)
Activity:	ACTIVE
Permit Number:	102535
Update Date:	11/02/2012
Inspection Date:	08/16/2010
Violation Code:	6HV4209
Violation:	NO GENERATOR'S INFO ON RED BAGS/SHARPS
Violation Citation:	Red bags, sharps containers not labeled with generator's name, address, and phone number. 68.1205
Activity:	ACTIVE
Permit Number:	102535
Update Date:	11/02/2012
Inspection Date:	08/16/2010
Violation Code:	6HV4212
Violation:	RED BAGS NOT CONTAINERIZED
Violation Citation:	Did not containerize and place red bags in rigid, leak resistant, and covered containers or bins. 118280(b)
Activity:	ACTIVE
Permit Number:	102535
Update Date:	11/02/2012
Inspection Date:	08/16/2010
Violation Code:	6HV4213
Violation:	NO LABEL: LIDS/SIDES OF CONTAINER
Violation Citation:	Did not label waste container/bin on the lid and side so as to be clearly visible. 118280(b)
Activity:	ACTIVE
Permit Number:	102535
Update Date:	11/02/2012
Inspection Date:	08/16/2010
Violation Code:	6HV0301
Violation:	HAZWASTE:UNAUTHORIZED DISPOSAL
Violation Citation:	Disposal or causing the disposal of hazardous waste to an unauthorized point (ground, storm drain, sewer system, trash, or air). HSC 25189.5(a) or 25189(d)
Activity:	ACTIVE
Permit Number:	102535
Update Date:	11/02/2012

U C S D MAIN CAMPUS/MAYER HALL BLDG (Continued) **S102439541**

Inspection Date:	08/16/2010
Violation Code:	6HV0216
Violation:	HAZMATS WITHOUT PROPER LABELS
Violation Citation:	Hazardous materials have not been adequately labeled within 10 days & are now declared hazardous waste. HSC 25124(b)(3)(A) & 66262.34(f)
Activity:	ACTIVE
Permit Number:	102535
Update Date:	11/02/2012
Inspection Date:	08/16/2010
Violation Code:	6HV0221
Violation:	DID NOT COMPLY W/SATELLITE REGS.
Violation Citation:	Failed to comply with satellite regulations. 66262.34(e)
Activity:	ACTIVE
Permit Number:	102535
Update Date:	11/02/2012
Inspection Date:	08/16/2010
Violation Code:	6HV0224
Violation:	MISMANAGED EMPTY CONTAINERS >5GALS.
Violation Citation:	Failed to mark date on empty container larger than 5 gallons and/or manage it within one year. 66261.7(e) & (f).
Activity:	ACTIVE
Permit Number:	102535
Update Date:	11/02/2012
Inspection Date:	08/16/2010
Violation Code:	6HV0201
Violation:	WASTE CONTAINER NOT CLOSED
Violation Citation:	Hazardous waste containers are not kept closed while in storage. CCR 66265.173(a)
Activity:	ACTIVE
Permit Number:	102535
Update Date:	11/02/2012
Inspection Date:	08/16/2010
Violation Code:	6HV0202
Violation:	WASTE CONTAINER W/O LABELS
Violation Citation:	Hazardous waste containers &/or tanks are missing labels, accumulation date and/or are improperly labeled. CCR 66262.34(a)(2); 66262.34(a)(3) & 66262.34(f)
Activity:	ACTIVE
Permit Number:	102535
Update Date:	11/02/2012
Inspection Date:	05/19/2006
Violation Code:	6HV4204
Violation:	WARNING SIGN NOT POSTED
Violation Citation:	MW designated accumulation area not posted with an approved and legible biohazardous waste "warning sign" in English and Spanish. 118310
Activity:	ACTIVE
Permit Number:	102535
Update Date:	11/02/2012
Inspection Date:	05/19/2006
Violation Code:	6HV4422

U C S D MAIN CAMPUS/MAYER HALL BLDG (Continued) **S102439541**

Violation:	PHARM WASTE NOT PROPERLY LABELED
Violation Citation:	Generator did not properly label container holding pharmaceutical waste with the words -incineration only- or other approved markings on the lid and side. 118275(g)
Activity:	ACTIVE
Permit Number:	102535
Update Date:	11/02/2012
Inspection Date:	05/25/2006
Violation Code:	6HV1009
Violation:	HMBP: INADEQUATE SITE MAP
Violation Citation:	Business Plan does not have a site map which provides sufficient or complete information for emergency response agencies. HSC 25509(a)(5) & 25505(a)(2)
Activity:	ACTIVE
Permit Number:	102535
Update Date:	11/02/2012
Inspection Date:	05/25/2006
Violation Code:	6HV0304
Violation:	WASTE DETERMINATION NOT MADE
Violation Citation:	Generator of a waste has not determined if that waste is a hazardous waste as defined by law. CCR 66262.11 & 66260.200(c)
Activity:	ACTIVE
Permit Number:	102535
Update Date:	11/02/2012
Inspection Date:	05/25/2006
Violation Code:	6HV0216
Violation:	HAZMATS WITHOUT PROPER LABELS
Violation Citation:	Hazardous materials have not been adequately labeled within 10 days & are now declared hazardous waste. HSC 25124(b)(3)(A) & 66262.34(f)
Activity:	ACTIVE
Permit Number:	102535
Update Date:	11/02/2012
Inspection Date:	05/25/2006
Violation Code:	6HV0201
Violation:	WASTE CONTAINER NOT CLOSED
Violation Citation:	Hazardous waste containers are not kept closed while in storage. CCR 66265.173(a)
Activity:	ACTIVE
Permit Number:	102535
Update Date:	11/02/2012
Inspection Date:	05/25/2006
Violation Code:	6HV0202
Violation:	WASTE CONTAINER W/O LABELS
Violation Citation:	Hazardous waste containers &/or tanks are missing labels, accumulation date and/or are improperly labeled. CCR 66262.34(a)(2); 66262.34(a)(3) & 66262.34(f)
Activity:	ACTIVE
Permit Number:	102535
Update Date:	11/02/2012
Inspection Date:	05/30/2006
Violation Code:	6HV0202

U C S D MAIN CAMPUS/MAYER HALL BLDG (Continued) **S102439541**

Violation: WASTE CONTAINER W/O LABELS
Violation Citation: Hazardous waste containers &/or tanks are missing labels, accumulation date and/or are improperly labeled. CCR 66262.34(a)(2); 66262.34(a)(3) & 66262.34(f)
Activity: ACTIVE

Permit Number: 102535
Update Date: 11/02/2012
Inspection Date: 05/30/2006
Violation Code: 6HV0207
Violation: FIRE/EXPLOSION/RELEASE NOT MINIMIZED
Violation Citation: Facility not maintained &/operated to minimize possibility of fire, explosion or release. CCR 66265.31
Activity: ACTIVE

Permit Number: 102535
Update Date: 11/02/2012
Inspection Date: 05/30/2006
Violation Code: 6HV0404
Violation: SPILL CONTROL EQUIPMT NOT AVAILABLE
Violation Citation: Spill or fire control equipment is not available and/or not maintained. CCR 66265.32(c),(d)
Activity: ACTIVE

Permit Number: 102535
Update Date: 11/02/2012
Inspection Date: 06/09/2006
Violation Code: 6HV0202
Violation: WASTE CONTAINER W/O LABELS
Violation Citation: Hazardous waste containers &/or tanks are missing labels, accumulation date and/or are improperly labeled. CCR 66262.34(a)(2); 66262.34(a)(3) & 66262.34(f)
Activity: ACTIVE

Permit Number: 102535
Update Date: 11/02/2012
Inspection Date: 06/09/2006
Violation Code: 6HV0209
Violation: WASTE ONSITE >90/180/270 DAYS
Violation Citation: Hazardous waste is stored in excess of allowable time period (90 days) without a State permit or written variance. CCR 25201(a) & 66262.34(a)&(c)
Activity: ACTIVE

Permit Number: 102535
Update Date: 11/02/2012
Inspection Date: 06/09/2006
Violation Code: 6HV0216
Violation: HAZMATS WITHOUT PROPER LABELS
Violation Citation: Hazardous materials have not been adequately labeled within 10 days & are now declared hazardous waste. HSC 25124(b)(3)(A) & 66262.34(f)
Activity: ACTIVE

Permit Number: 102535
Update Date: 11/02/2012
Inspection Date: 06/09/2006
Violation Code: 6HV4209

U C S D MAIN CAMPUS/MAYER HALL BLDG (Continued) **S102439541**

Violation:	NO GENERATOR'S INFO ON RED BAGS/SHARPS
Violation Citation:	Red bags, sharps containers not labeled with generator's name, address, and phone number. 68.1205
Activity:	ACTIVE
Permit Number:	102535
Update Date:	11/02/2012
Inspection Date:	06/15/2006
Violation Code:	6HV0201
Violation:	WASTE CONTAINER NOT CLOSED
Violation Citation:	Hazardous waste containers are not kept closed while in storage. CCR 66265.173(a)
Activity:	ACTIVE
Permit Number:	102535
Update Date:	11/02/2012
Inspection Date:	06/15/2006
Violation Code:	6HV0202
Violation:	WASTE CONTAINER W/O LABELS
Violation Citation:	Hazardous waste containers &/or tanks are missing labels, accumulation date and/or are improperly labeled. CCR 66262.34(a)(2); 66262.34(a)(3) & 66262.34(f)
Activity:	ACTIVE
Permit Number:	102535
Update Date:	11/02/2012
Inspection Date:	06/15/2006
Violation Code:	6HV0209
Violation:	WASTE ONSITE >90/180/270 DAYS
Violation Citation:	Hazardous waste is stored in excess of allowable time period (90 days) without a State permit or written variance. CCR 25201(a) & 66262.34(a)&(c)
Activity:	ACTIVE
Permit Number:	102535
Update Date:	11/02/2012
Inspection Date:	06/15/2006
Violation Code:	6HV4204
Violation:	WARNING SIGN NOT POSTED
Violation Citation:	MW designated accumulation area not posted with an approved and legible biohazardous waste "warning sign" in English and Spanish. 118310
Activity:	ACTIVE
Permit Number:	102535
Update Date:	11/02/2012
Inspection Date:	06/15/2006
Violation Code:	6HV4207
Violation:	SHARPS IMPROPERLY CONTAINED
Violation Citation:	Generator did not store sharps waste in approved and properly marked sharps container. 118285(a)(d)
Activity:	ACTIVE
Permit Number:	102535
Update Date:	11/02/2012
Inspection Date:	06/15/2006
Violation Code:	6HV4208

U C S D MAIN CAMPUS/MAYER HALL BLDG (Continued) **S102439541**

Violation:	SHARPS CONTAINER: NO TAPED SHUT
Violation Citation:	Full sharps container ready for disposal not taped closed or tightly-lidded to preclude loss of contents. 118285(b)
Activity:	ACTIVE
Permit Number:	102535
Update Date:	11/02/2012
Inspection Date:	06/15/2006
Violation Code:	6HV4211
Violation:	RED BAGS NOT TIED OFF
Violation Citation:	Red bags not tied-off to prevent leakage or expulsion of contents during handling and storage. 118280(a)
Activity:	ACTIVE
Permit Number:	102535
Update Date:	11/02/2012
Inspection Date:	06/15/2006
Violation Code:	6HV4212
Violation:	RED BAGS NOT CONTAINERIZED
Violation Citation:	Did not containerize and place red bags in rigid, leak resistant, and covered containers or bins. 118280(b)
Activity:	ACTIVE
Permit Number:	102535
Update Date:	11/02/2012
Inspection Date:	06/16/2006
Violation Code:	6HV0202
Violation:	WASTE CONTAINER W/O LABELS
Violation Citation:	Hazardous waste containers &/or tanks are missing labels, accumulation date and/or are improperly labeled. CCR 66262.34(a)(2); 66262.34(a)(3) & 66262.34(f)
Activity:	ACTIVE
Permit Number:	102535
Update Date:	11/02/2012
Inspection Date:	06/16/2006
Violation Code:	6HV0209
Violation:	WASTE ONSITE >90/180/270 DAYS
Violation Citation:	Hazardous waste is stored in excess of allowable time period (90 days) without a State permit or written variance. CCR 25201(a) & 66262.34(a)&(c)
Activity:	ACTIVE
Permit Number:	102535
Update Date:	11/02/2012
Inspection Date:	06/16/2006
Violation Code:	6HV4207
Violation:	SHARPS IMPROPERLY CONTAINED
Violation Citation:	Generator did not store sharps waste in approved and properly marked sharps container. 118285(a)(d)
Activity:	ACTIVE
Permit Number:	102535
Update Date:	11/02/2012
Inspection Date:	06/16/2006
Violation Code:	6HV4208
Violation:	SHARPS CONTAINER: NO TAPED SHUT

U C S D MAIN CAMPUS/MAYER HALL BLDG (Continued) **S102439541**

Violation Citation:	Full sharps container ready for disposal not taped closed or tightly-lidded to preclude loss of contents. 118285(b)
Activity:	ACTIVE
Permit Number:	102535
Update Date:	11/02/2012
Inspection Date:	06/16/2006
Violation Code:	6HV4211
Violation:	RED BAGS NOT TIED OFF
Violation Citation:	Red bags not tied-off to prevent leakage or expulsion of contents during handling and storage. 118280(a)
Activity:	ACTIVE
Permit Number:	102535
Update Date:	11/02/2012
Inspection Date:	06/16/2006
Violation Code:	6HV4212
Violation:	RED BAGS NOT CONTAINERIZED
Violation Citation:	Did not containerize and place red bags in rigid, leak resistant, and covered containers or bins. 118280(b)
Activity:	ACTIVE
Permit Number:	102535
Update Date:	11/02/2012
Inspection Date:	06/20/2006
Violation Code:	6HV0202
Violation:	WASTE CONTAINER W/O LABELS
Violation Citation:	Hazardous waste containers &/or tanks are missing labels, accumulation date and/or are improperly labeled. CCR 66262.34(a)(2); 66262.34(a)(3) & 66262.34(f)
Activity:	ACTIVE
Permit Number:	102535
Update Date:	11/02/2012
Inspection Date:	06/20/2006
Violation Code:	6HV0209
Violation:	WASTE ONSITE >90/180/270 DAYS
Violation Citation:	Hazardous waste is stored in excess of allowable time period (90 days) without a State permit or written variance. CCR 25201(a) & 66262.34(a)&(c)
Activity:	ACTIVE
Permit Number:	102535
Update Date:	11/02/2012
Inspection Date:	06/20/2006
Violation Code:	6HV4204
Violation:	WARNING SIGN NOT POSTED
Violation Citation:	MW designated accumulation area not posted with an approved and legible biohazardous waste "warning sign" in English and Spanish. 118310
Activity:	ACTIVE
Permit Number:	102535
Update Date:	11/02/2012
Inspection Date:	06/20/2006
Violation Code:	6HV4208
Violation:	SHARPS CONTAINER: NO TAPED SHUT

U C S D MAIN CAMPUS/MAYER HALL BLDG (Continued) **S102439541**

Violation Citation:	Full sharps container ready for disposal not taped closed or tightly-lidded to preclude loss of contents. 118285(b)
Activity:	ACTIVE
Permit Number:	102535
Update Date:	11/02/2012
Inspection Date:	06/20/2006
Violation Code:	6HV4209
Violation:	NO GENERATOR'S INFO ON RED BAGS/SHARPS
Violation Citation:	Red bags, sharps containers not labeled with generator's name, address, and phone number. 68.1205
Activity:	ACTIVE
Permit Number:	102535
Update Date:	11/02/2012
Inspection Date:	06/20/2006
Violation Code:	6HV4211
Violation:	RED BAGS NOT TIED OFF
Violation Citation:	Red bags not tied-off to prevent leakage or expulsion of contents during handling and storage. 118280(a)
Activity:	ACTIVE
Permit Number:	102535
Update Date:	11/02/2012
Inspection Date:	06/23/2006
Violation Code:	6HV0202
Violation:	WASTE CONTAINER W/O LABELS
Violation Citation:	Hazardous waste containers &/or tanks are missing labels, accumulation date and/or are improperly labeled. CCR 66262.34(a)(2); 66262.34(a)(3) & 66262.34(f)
Activity:	ACTIVE
Permit Number:	102535
Update Date:	11/02/2012
Inspection Date:	06/23/2006
Violation Code:	6HV0209
Violation:	WASTE ONSITE >90/180/270 DAYS
Violation Citation:	Hazardous waste is stored in excess of allowable time period (90 days) without a State permit or written variance. CCR 25201(a) & 66262.34(a)&(c)
Activity:	ACTIVE
Permit Number:	102535
Update Date:	11/02/2012
Inspection Date:	06/23/2006
Violation Code:	6HV0304
Violation:	WASTE DETERMINATION NOT MADE
Violation Citation:	Generator of a waste has not determined if that waste is a hazardous waste as defined by law. CCR 66262.11 & 66260.200(c)
Activity:	ACTIVE
Permit Number:	102535
Update Date:	11/02/2012
Inspection Date:	06/30/2006
Violation Code:	6HV0201
Violation:	WASTE CONTAINER NOT CLOSED
Violation Citation:	Hazardous waste containers are not kept closed while in storage. CCR

U C S D MAIN CAMPUS/MAYER HALL BLDG (Continued) **S102439541**

66265.173(a)
Activity: ACTIVE

Permit Number: 102535
Update Date: 11/02/2012
Inspection Date: 06/30/2006
Violation Code: 6HV0202
Violation: WASTE CONTAINER W/O LABELS
Violation Citation: Hazardous waste containers &/or tanks are missing labels, accumulation date and/or are improperly labeled. CCR 66262.34(a)(2); 66262.34(a)(3) & 66262.34(f)
Activity: ACTIVE

Permit Number: 102535
Update Date: 11/02/2012
Inspection Date: 06/30/2006
Violation Code: 6HV0209
Violation: WASTE ONSITE >90/180/270 DAYS
Violation Citation: Hazardous waste is stored in excess of allowable time period (90 days) without a State permit or written variance. CCR 25201(a) & 66262.34(a)&(c)
Activity: ACTIVE

Permit Number: 102535
Update Date: 11/02/2012
Inspection Date: 06/30/2006
Violation Code: 6HV4208
Violation: SHARPS CONTAINER: NO TAPED SHUT
Violation Citation: Full sharps container ready for disposal not taped closed or tightly-lidded to preclude loss of contents. 118285(b)
Activity: ACTIVE

Permit Number: 102535
Update Date: 11/02/2012
Inspection Date: 06/30/2006
Violation Code: 6HV4211
Violation: RED BAGS NOT TIED OFF
Violation Citation: Red bags not tied-off to prevent leakage or expulsion of contents during handling and storage. 118280(a)
Activity: ACTIVE

Permit Number: 102535
Update Date: 11/02/2012
Inspection Date: 06/30/2006
Violation Code: 6HV4212
Violation: RED BAGS NOT CONTAINERIZED
Violation Citation: Did not containerize and place red bags in rigid, leak resistant, and covered containers or bins. 118280(b)
Activity: ACTIVE

Permit Number: 102535
Update Date: 11/02/2012
Inspection Date: 07/06/2006
Violation Code: 6HV0201
Violation: WASTE CONTAINER NOT CLOSED
Violation Citation: Hazardous waste containers are not kept closed while in storage. CCR 66265.173(a)

U C S D MAIN CAMPUS/MAYER HALL BLDG (Continued) **S102439541**

Activity:	ACTIVE
Permit Number:	102535
Update Date:	11/02/2012
Inspection Date:	07/06/2006
Violation Code:	6HV0202
Violation:	WASTE CONTAINER W/O LABELS
Violation Citation:	Hazardous waste containers &/or tanks are missing labels, accumulation date and/or are improperly labeled. CCR 66262.34(a)(2); 66262.34(a)(3) & 66262.34(f)
Activity:	ACTIVE
Permit Number:	102535
Update Date:	11/02/2012
Inspection Date:	07/06/2006
Violation Code:	6HV0209
Violation:	WASTE ONSITE >90/180/270 DAYS
Violation Citation:	Hazardous waste is stored in excess of allowable time period (90 days) without a State permit or written variance. CCR 25201(a) & 66262.34(a)&(c)
Activity:	ACTIVE
Permit Number:	102535
Update Date:	11/02/2012
Inspection Date:	07/07/2006
Violation Code:	6HV0201
Violation:	WASTE CONTAINER NOT CLOSED
Violation Citation:	Hazardous waste containers are not kept closed while in storage. CCR 66265.173(a)
Activity:	ACTIVE
Permit Number:	102535
Update Date:	11/02/2012
Inspection Date:	07/07/2006
Violation Code:	6HV0202
Violation:	WASTE CONTAINER W/O LABELS
Violation Citation:	Hazardous waste containers &/or tanks are missing labels, accumulation date and/or are improperly labeled. CCR 66262.34(a)(2); 66262.34(a)(3) & 66262.34(f)
Activity:	ACTIVE
Permit Number:	102535
Update Date:	11/02/2012
Inspection Date:	07/07/2006
Violation Code:	6HV0209
Violation:	WASTE ONSITE >90/180/270 DAYS
Violation Citation:	Hazardous waste is stored in excess of allowable time period (90 days) without a State permit or written variance. CCR 25201(a) & 66262.34(a)&(c)
Activity:	ACTIVE
Permit Number:	102535
Update Date:	11/02/2012
Inspection Date:	08/18/2006
Violation Code:	6HV3263
Violation:	MONITOR SYSTEM NOT ALL FUNCTIONAL
Violation Citation:	Monitoring system components &/or devices are not all functional.

U C S D MAIN CAMPUS/MAYER HALL BLDG (Continued) **S102439541**

	2630, 2641(j), 2632
Activity:	ACTIVE
Permit Number:	102535
Update Date:	11/02/2012
Inspection Date:	08/18/2006
Violation Code:	6HV3405
Violation:	LLD DOESN'T DETECT 3.0 GPH OR EQUIVA
Violation Citation:	DOUBLE WALLED PRESSURIZED PIPING: OPTION 3-Line leak detector does not detect 3.0 gph or equivalent? 2636(f)(2)
Activity:	ACTIVE
Permit Number:	102535
Update Date:	11/02/2012
Inspection Date:	08/31/2006
Violation Code:	6HV3103
Violation:	NO UST PLAN CHECK PERMIT OBTAINED
Violation Citation:	UST repair/modify/closure permit not obtained .68.1004, 68.1005, 68.1009.5
Activity:	ACTIVE
Permit Number:	102535
Update Date:	11/02/2012
Inspection Date:	11/05/2004
Violation Code:	6HV0202
Violation:	WASTE CONTAINER W/O LABELS
Violation Citation:	Hazardous waste containers &/or tanks are missing labels, accumulation date and/or are improperly labeled. CCR 66262.34(a)(2); 66262.34(a)(3) & 66262.34(f)
Activity:	ACTIVE
Permit Number:	102535
Update Date:	11/02/2012
Inspection Date:	11/05/2004
Violation Code:	6HV0207
Violation:	FIRE/EXPLOSION/RELEASE NOT MINIMIZED
Violation Citation:	Facility not maintained &/operated to minimize possibility of fire, explosion or release. CCR 66265.31
Activity:	ACTIVE
Permit Number:	102535
Update Date:	11/02/2012
Inspection Date:	11/05/2004
Violation Code:	6HV0201
Violation:	WASTE CONTAINER NOT CLOSED
Violation Citation:	Hazardous waste containers are not kept closed while in storage. CCR 66265.173(a)
Activity:	ACTIVE
Permit Number:	102535
Update Date:	11/02/2012
Inspection Date:	08/18/2011
Violation Code:	6HV4351
Violation:	LQG:MWMP NOT SUBMITTED TO HMD
Violation Citation:	Medical Waste Management Plan has not been submitted to County HMD (Initial Submission/updates)(LQG). 117960, 117970
Activity:	ACTIVE

U C S D MAIN CAMPUS/MAYER HALL BLDG (Continued) **S102439541**

Permit Number:	102535
Update Date:	11/02/2012
Inspection Date:	08/18/2011
Violation Code:	6HV4412
Violation:	PATH WASTE NOT PROPERLY LABELED
Violation Citation:	Generator did not properly label container holding pathology waste with the words -pathology waste- or other approved markings on the lid and side. 118275(f)
Activity:	ACTIVE

Permit Number:	102535
Update Date:	11/02/2012
Inspection Date:	08/18/2011
Violation Code:	6HV0216
Violation:	HAZMATS WITHOUT PROPER LABELS
Violation Citation:	Hazardous materials have not been adequately labeled within 10 days & are now declared hazardous waste. HSC 25124(b)(3)(A) & 66262.34(f)
Activity:	ACTIVE

Permit Number:	102535
Update Date:	11/02/2012
Inspection Date:	08/18/2011
Violation Code:	6HV0217
Violation:	HAZMAT CON. NOT REPACKAGED WI 96 HRS.
Violation Citation:	Failed to repackage damaged/deteriorated hazardous material container within 96 hours. 25124(b)(3)(B) & 66262.34(f)
Activity:	ACTIVE

Permit Number:	102535
Update Date:	11/02/2012
Inspection Date:	08/18/2011
Violation Code:	6HV0221
Violation:	DID NOT COMPLY W/SATELLITE REGS.
Violation Citation:	Failed to comply with satellite regulations. 66262.34(e)
Activity:	ACTIVE

Permit Number:	102535
Update Date:	11/02/2012
Inspection Date:	08/18/2011
Violation Code:	6HV0224
Violation:	MISMANAGED EMPTY CONTAINERS >5GALS.
Violation Citation:	Failed to mark date on empty container larger than 5 gallons and/or manage it within one year. 66261.7(e) & (f).
Activity:	ACTIVE

Permit Number:	102535
Update Date:	11/02/2012
Inspection Date:	08/18/2011
Violation Code:	6HV0237
Violation:	U-WASTE STORED >1 YEAR ONSITE
Violation Citation:	The waste generator did not properly dispose of universal wastes within one year. CCR 66273.35(a)
Activity:	ACTIVE

Permit Number:	102535
Update Date:	11/02/2012
Inspection Date:	08/18/2011

U C S D MAIN CAMPUS/MAYER HALL BLDG (Continued) **S102439541**

Violation Code:	6HV0238
Violation:	FAILED TO MANAGE UW IN A MANNER TO PREVE
Violation Citation:	Failed to manage UW in a manner to prevent release(s) to the environment. 66273.33 & 66273.33.5
Activity:	ACTIVE
Permit Number:	102535
Update Date:	11/02/2012
Inspection Date:	08/18/2011
Violation Code:	6HV0201
Violation:	WASTE CONTAINER NOT CLOSED
Violation Citation:	Hazardous waste containers are not kept closed while in storage. CCR 66265.173(a)
Activity:	ACTIVE
Permit Number:	102535
Update Date:	11/02/2012
Inspection Date:	08/18/2011
Violation Code:	6HV0202
Violation:	WASTE CONTAINER W/O LABELS
Violation Citation:	Hazardous waste containers &/or tanks are missing labels, accumulation date and/or are improperly labeled. CCR 66262.34(a)(2); 66262.34(a)(3) & 66262.34(f)
Activity:	ACTIVE
Permit Number:	102535
Update Date:	11/02/2012
Inspection Date:	08/18/2011
Violation Code:	6HV0207
Violation:	FIRE/EXPLOSION/RELEASE NOT MINIMIZED
Violation Citation:	Facility not maintained &/operated to minimize possibility of fire, explosion or release. CCR 66265.31
Activity:	ACTIVE
Permit Number:	102535
Update Date:	11/02/2012
Inspection Date:	08/18/2011
Violation Code:	6HV0235
Violation:	WASTE NOT ACCUMULATED IN CONTAINER/TANK
Violation Citation:	Did not accumulate waste in container or tank. 66262.34(a)(1)
Activity:	ACTIVE
Permit Number:	102535
Update Date:	11/02/2012
Inspection Date:	08/18/2011
Violation Code:	6HV0304
Violation:	WASTE DETERMINATION NOT MADE
Violation Citation:	Generator of a waste has not determined if that waste is a hazardous waste as defined by law. CCR 66262.11 & 66260.200(c)
Activity:	ACTIVE
Permit Number:	102535
Update Date:	11/02/2012
Inspection Date:	08/18/2011
Violation Code:	6HV0239
Violation:	Failed to properly label or mark UW (non
Violation Citation:	Failed to properly label or mark US (non-CESQUWG). 66273.34

U C S D MAIN CAMPUS/MAYER HALL BLDG (Continued) **S102439541**

Activity:	ACTIVE
Permit Number:	102535
Update Date:	11/02/2012
Inspection Date:	08/16/2010
Violation Code:	6HV0207
Violation:	FIRE/EXPLOSION/RELEASE NOT MINIMIZED
Violation Citation:	Facility not maintained &/operated to minimize possibility of fire, explosion or release. CCR 66265.31
Activity:	ACTIVE
Permit Number:	102535
Update Date:	11/02/2012
Inspection Date:	08/28/2008
Violation Code:	6HV3263
Violation:	MONITOR SYSTEM NOT ALL FUNCTIONAL
Violation Citation:	Monitoring system components &/or devices are not all functional. 2630, 2641(j), 2632
Activity:	ACTIVE
Permit Number:	102535
Update Date:	11/02/2012
Inspection Date:	08/28/2008
Violation Code:	6HV3192
Violation:	NO D.O INSPECTION/INCOMPL;NO REPORTS
Violation Citation:	Designated Operator monthly inspection not conducted or incomplete; or DO inspection reports not onsite 2715 (c)(d)(e)
Activity:	ACTIVE
Permit Number:	102535
Update Date:	11/02/2012
Inspection Date:	03/06/2003
Violation Code:	6HV4207
Violation:	SHARPS IMPROPERLY CONTAINED
Violation Citation:	Generator did not store sharps waste in approved and properly marked sharps container. 118285(a)(d)
Activity:	ACTIVE
Permit Number:	102535
Update Date:	11/02/2012
Inspection Date:	03/06/2003
Violation Code:	6HV4209
Violation:	NO GENERATOR'S INFO ON RED BAGS/SHARPS
Violation Citation:	Red bags, sharps containers not labeled with generator's name, address, and phone number. 68.1205
Activity:	ACTIVE
Permit Number:	102535
Update Date:	11/02/2012
Inspection Date:	03/06/2003
Violation Code:	6HV4210
Violation:	MED WASTE NOT IN RED BAGS
Violation Citation:	Generator did not store medical waste in approved and properly marked red bags (non-sharps). 118275
Activity:	ACTIVE
Permit Number:	102535

U C S D MAIN CAMPUS/MAYER HALL BLDG (Continued) **S102439541**

Update Date:	11/02/2012
Inspection Date:	03/06/2003
Violation Code:	6HV4212
Violation:	RED BAGS NOT CONTAINERIZED
Violation Citation:	Did not containerize and place red bags in rigid, leak resistant, and covered containers or bins. 118280(b)
Activity:	ACTIVE
Permit Number:	102535
Update Date:	11/02/2012
Inspection Date:	03/06/2003
Violation Code:	6HV4213
Violation:	NO LABEL: LIDS/SIDES OF CONTAINER
Violation Citation:	Did not label waste container/bin on the lid and side so as to be clearly visible. 118280(b)
Activity:	ACTIVE
Permit Number:	102535
Update Date:	11/02/2012
Inspection Date:	03/06/2003
Violation Code:	6HV4259
Violation:	ILLEGAL DISPOSAL OF MED WASTE
Violation Citation:	Unlawful disposal of untreated medical waste to an unauthorized point. 118340
Activity:	ACTIVE
Permit Number:	102535
Update Date:	11/02/2012
Inspection Date:	03/06/2003
Violation Code:	6HV0201
Violation:	WASTE CONTAINER NOT CLOSED
Violation Citation:	Hazardous waste containers are not kept closed while in storage. CCR 66265.173(a)
Activity:	ACTIVE
Permit Number:	102535
Update Date:	11/02/2012
Inspection Date:	03/06/2003
Violation Code:	6HV0202
Violation:	WASTE CONTAINER W/O LABELS
Violation Citation:	Hazardous waste containers &/or tanks are missing labels, accumulation date and/or are improperly labeled. CCR 66262.34(a)(2); 66262.34(a)(3) & 66262.34(f)
Activity:	ACTIVE
Permit Number:	102535
Update Date:	11/02/2012
Inspection Date:	03/06/2003
Violation Code:	6HV0304
Violation:	WASTE DETERMINATION NOT MADE
Violation Citation:	Generator of a waste has not determined if that waste is a hazardous waste as defined by law. CCR 66262.11 & 66260.200(c)
Activity:	ACTIVE
Permit Number:	102535
Update Date:	11/02/2012
Inspection Date:	03/06/2003

U C S D MAIN CAMPUS/MAYER HALL BLDG (Continued) **S102439541**

Violation Code: 6HV0401
Violation: TRAINING RECORDS UNAVAILABLE
Violation Citation: Personnel training records are not maintained to document compliance with requirements for current and former employees. CCR 66265.16(d)&(e)
Activity: ACTIVE

Permit Number: 102535
Update Date: 11/02/2012
Inspection Date: 09/22/2003
Violation Code: 6HV3257
Violation: 2NDRY CONTAINMENT NOT LIQUID FREE
Violation Citation: Secondary containment system components not liquid free. 2631(d)(4)
Activity: ACTIVE

Permit Number: 102535
Update Date: 11/02/2012
Inspection Date: 04/29/2003
Violation Code: 6HV0202
Violation: WASTE CONTAINER W/O LABELS
Violation Citation: Hazardous waste containers &/or tanks are missing labels, accumulation date and/or are improperly labeled. CCR 66262.34(a)(2); 66262.34(a)(3) & 66262.34(f)
Activity: ACTIVE

Permit Number: 102535
Update Date: 11/02/2012
Inspection Date: 04/29/2003
Violation Code: 6HV0201
Violation: WASTE CONTAINER NOT CLOSED
Violation Citation: Hazardous waste containers are not kept closed while in storage. CCR 66265.173(a)
Activity: ACTIVE

Permit Number: 102535
Update Date: 11/02/2012
Inspection Date: 04/29/2003
Violation Code: 6HV0216
Violation: HAZMATS WITHOUT PROPER LABELS
Violation Citation: Hazardous materials have not been adequately labeled within 10 days & are now declared hazardous waste. HSC 25124(b)(3)(A) & 66262.34(f)
Activity: ACTIVE

Permit Number: 102535
Update Date: 11/02/2012
Inspection Date: 04/29/2003
Violation Code: 6HV0405
Violation: AISLE SPACE IS OBSTRUCTED
Violation Citation: An aisle space to allow unobstructed movement of personnel & emergency control equipment is not provided and maintained. CCR 66265.35
Activity: ACTIVE

Permit Number: 102535
Update Date: 11/02/2012
Inspection Date: 04/29/2003
Violation Code: 6HV4202
Violation: MED WASTE NO SEGREGATED AT POINT OF ORIG

U C S D MAIN CAMPUS/MAYER HALL BLDG (Continued) **S102439541**

Violation Citation:	Medical waste was not separated from other waste at the point of origin. 118275
Activity:	ACTIVE
Permit Number:	102535
Update Date:	11/02/2012
Inspection Date:	08/18/2011
Violation Code:	6HV3164
Violation:	MONITOR EQUIP NOT PER MANUF. SPECS
Violation Citation:	All monitoring equipment not installed, calibrated, operated, and/or maintained per manufacturer instructions. 2638(a), 2641(j)
Activity:	ACTIVE
Permit Number:	102535
Update Date:	11/02/2012
Inspection Date:	08/18/2011
Violation Code:	6HV3254
Violation:	UST SYSTEM W/O APPROVED OVERFILL PROTECT
Violation Citation:	UST system does not have an approved overfill protection system. 2635(b)(2)
Activity:	ACTIVE
Permit Number:	102535
Update Date:	11/02/2012
Inspection Date:	08/18/2011
Violation Code:	6HV3264
Violation:	SPILL CONT. NOT TESTED ANNUALLY
Violation Citation:	Spill containment at fill point not tested annually. 25284.2
Activity:	ACTIVE
Permit Number:	102535
Update Date:	11/02/2012
Inspection Date:	08/18/2011
Violation Code:	6HV4202
Violation:	MED WASTE NO SEGREGATED AT POINT OF ORIG
Violation Citation:	Medical waste was not separated from other waste at the point of origin. 118275
Activity:	ACTIVE
Permit Number:	102535
Update Date:	11/02/2012
Inspection Date:	08/18/2011
Violation Code:	6HV4208
Violation:	SHARPS CONTAINER: NO TAPED SHUT
Violation Citation:	Full sharps container ready for disposal not taped closed or tightly-lidded to preclude loss of contents. 118285(b)
Activity:	ACTIVE
Permit Number:	102535
Update Date:	11/02/2012
Inspection Date:	08/18/2011
Violation Code:	6HV4209
Violation:	NO GENERATOR'S INFO ON RED BAGS/SHARPS
Violation Citation:	Red bags, sharps containers not labeled with generator's name, address, and phone number. 68.1205
Activity:	ACTIVE

U C S D MAIN CAMPUS/MAYER HALL BLDG (Continued) **S102439541**

Permit Number:	102535
Update Date:	11/02/2012
Inspection Date:	08/18/2011
Violation Code:	6HV4211
Violation:	RED BAGS NOT TIED OFF
Violation Citation:	Red bags not tied-off to prevent leakage or expulsion of contents during handling and storage. 118280(a)
Activity:	ACTIVE
Permit Number:	102535
Update Date:	11/02/2012
Inspection Date:	08/18/2011
Violation Code:	6HV4212
Violation:	RED BAGS NOT CONTAINERIZED
Violation Citation:	Did not containerize and place red bags in rigid, leak resistant, and covered containers or bins. 118280(b)
Activity:	ACTIVE
Permit Number:	102535
Update Date:	11/02/2012
Inspection Date:	08/18/2011
Violation Code:	6HV4306
Violation:	FULL SHARPS STORED > 30 DAYS AT >0C
Violation Citation:	Storage time exceeded for full sharps container(s), stored greater than 30 days at greater than 0C room temperatures. 118285(c)
Activity:	ACTIVE
Permit Number:	102535
Update Date:	11/02/2012
Inspection Date:	08/18/2011
Violation Code:	6HV4307
Violation:	SQG:RED BAGS > 7 DAYS AT >0C ROOM TEMP
Violation Citation:	Storage time exceeded for red bag waste, stored greater than 7 days at greater than 0C room temperature (for generators of >20 pounds/month). 118280(d)(1)(A)
Activity:	ACTIVE
Permit Number:	102535
Update Date:	11/02/2012
Inspection Date:	08/18/2011
Violation Code:	6HV4219
Violation:	MW INTERIM STORAGE NOT POSTED
Violation Citation:	MW interim storage area not marked with warning sign or a biohazard symbol legible from 5 feet. 118307, 118310
Activity:	ACTIVE
Permit Number:	102535
Update Date:	11/02/2012
Inspection Date:	12/04/2003
Violation Code:	6HV0304
Violation:	WASTE DETERMINATION NOT MADE
Violation Citation:	Generator of a waste has not determined if that waste is a hazardous waste as defined by law. CCR 66262.11 & 66260.200(c)
Activity:	ACTIVE

UST:

UST Name:	UNDERGROUND TANK 102535 T001

U C S D MAIN CAMPUS/MAYER HALL BLDG (Continued) **S102439541**

Last Update:	2012-11-02 14:17:38
Permit Number:	102535
Tank Type:	SINGLE WALL
Additional Id:	FO-03-6335
Capacity Gallons:	10000
UST Contents:	DIESEL
Other Content Info:	DIESEL
Reg Status:	REMOVED
Remove Close Date:	1998-02-17 00:00:00
Year Installed:	1973-01-01 00:00:00
Pipe Type:	SINGLE WALL
Delivery System:	SUCTION
Monitor Code:	11
UST Monitor Method:	SW TANK SW SUCTION PIPE W/ CERTIFIED ATG: IN-TANK TEST MONTHLY, PIPE TEST TRIENNIALLY

UST Name:	UNDERGROUND TANK 102535 T002
Last Update:	2012-11-02 14:17:38
Permit Number:	102535
Tank Type:	SINGLE WALL
Additional Id:	ORT
Capacity Gallons:	3000
UST Contents:	DIESEL
Other Content Info:	DIESEL
Reg Status:	CLOSED
Remove Close Date:	1989-02-15 00:00:00
Year Installed:	Not reported
Pipe Type:	SINGLE WALL
Delivery System:	SUCTION
Monitor Code:	11
UST Monitor Method:	SW TANK SW SUCTION PIPE W/ CERTIFIED ATG: IN-TANK TEST MONTHLY, PIPE TEST TRIENNIALLY

UST Name:	UNDERGROUND TANK 102535 T003
Last Update:	2012-11-02 14:17:38
Permit Number:	102535
Tank Type:	SINGLE WALL
Additional Id:	FO-02-6335
Capacity Gallons:	22238
UST Contents:	DIESEL
Other Content Info:	DIESEL
Reg Status:	REMOVED
Remove Close Date:	1993-02-02 00:00:00
Year Installed:	1961-01-01 00:00:00
Pipe Type:	SINGLE WALL
Delivery System:	SUCTION
Monitor Code:	10
UST Monitor Method:	SW TANK DW PRESSURE PIPE W/POS SHUTOFF LLD W/DAILY RECONCILE OR WEEKLY GAUGE: TNK TEST ANN, PIPE TEST ANN 0.1 GAL/HR OR MO 0.2 GAL/HR

UST Name:	UNDERGROUND TANK 102535 T004
Last Update:	2012-11-02 14:17:38
Permit Number:	102535
Tank Type:	SINGLE WALL
Additional Id:	LAB 2 TANK
Capacity Gallons:	7000
UST Contents:	DIESEL

U C S D MAIN CAMPUS/MAYER HALL BLDG (Continued) **S102439541**

Other Content Info:	DIESEL
Reg Status:	CLOSED
Remove Close Date:	1989-02-15 00:00:00
Year Installed:	1956-01-01 00:00:00
Pipe Type:	SINGLE WALL
Delivery System:	SUCTION
Monitor Code:	10
UST Monitor Method:	SW TANK DW PRESSURE PIPE W/POS SHUTOFF LLD W/DAILY RECONCILE OR WEEKLY GAUGE: TNK TEST ANN, PIPE TEST ANN 0.1 GAL/HR OR MO 0.2 GAL/HR
UST Name:	UNDERGROUND TANK 102535 T005
Last Update:	2012-11-02 14:17:38
Permit Number:	102535
Tank Type:	SINGLE WALL
Additional Id:	FO-01-6335
Capacity Gallons:	25124
UST Contents:	DIESEL
Other Content Info:	DIESEL
Reg Status:	REMOVED
Remove Close Date:	1993-02-02 00:00:00
Year Installed:	1961-01-01 00:00:00
Pipe Type:	SINGLE WALL
Delivery System:	SUCTION
Monitor Code:	10
UST Monitor Method:	SW TANK DW PRESSURE PIPE W/POS SHUTOFF LLD W/DAILY RECONCILE OR WEEKLY GAUGE: TNK TEST ANN, PIPE TEST ANN 0.1 GAL/HR OR MO 0.2 GAL/HR
UST Name:	UNDERGROUND TANK 102535 T006
Last Update:	2012-11-02 14:17:38
Permit Number:	102535
Tank Type:	SINGLE WALL
Additional Id:	FO-05-6335
Capacity Gallons:	10000
UST Contents:	DIESEL
Other Content Info:	DIESEL
Reg Status:	REMOVED
Remove Close Date:	1998-02-17 00:00:00
Year Installed:	1973-01-01 00:00:00
Pipe Type:	SINGLE WALL
Delivery System:	SUCTION
Monitor Code:	11
UST Monitor Method:	SW TANK SW SUCTION PIPE W/ CERTIFIED ATG: IN-TANK TEST MONTHLY, PIPE TEST TRIENNIALLY
UST Name:	UNDERGROUND TANK 102535 T007
Last Update:	2012-11-02 14:17:38
Permit Number:	102535
Tank Type:	SINGLE WALL
Additional Id:	FO-06-6335
Capacity Gallons:	25000
UST Contents:	DIESEL
Other Content Info:	DIESEL
Reg Status:	REMOVED
Remove Close Date:	1998-02-17 00:00:00
Year Installed:	1973-01-01 00:00:00
Pipe Type:	SINGLE WALL
Delivery System:	SUCTION

U C S D MAIN CAMPUS/MAYER HALL BLDG (Continued) **S102439541**

Monitor Code: 11
UST Monitor Method: SW TANK SW SUCTION PIPE W/ CERTIFIED ATG: IN-TANK TEST MONTHLY, PIPE TEST TRIENNIALLY

UST Name: UNDERGROUND TANK 102535 T008
Last Update: 2012-11-02 14:17:38
Permit Number: 102535
Tank Type: SINGLE WALL
Additional Id: CUP #7
Capacity Gallons: 10000
UST Contents: DIESEL
Other Content Info: DIESEL
Reg Status: CLOSED
Remove Close Date: 1999-02-16 00:00:00
Year Installed: 1978-01-01 00:00:00
Pipe Type: SINGLE WALL
Delivery System: SUCTION
Monitor Code: 90
UST Monitor Method: NO MONITORING ALTERNATIVE SELECTED. VERIFY AND ENTER MONITORING ALTERNATIVE DURING INSPECTION.

UST Name: UNDERGROUND TANK 102535 T009
Last Update: 2012-11-02 14:17:38
Permit Number: 102535
Tank Type: SINGLE WALL
Additional Id: FO-04-6335
Capacity Gallons: 25000
UST Contents: DIESEL
Other Content Info: DIESEL
Reg Status: REMOVED
Remove Close Date: 1998-06-17 00:00:00
Year Installed: 1973-01-01 00:00:00
Pipe Type: SINGLE WALL
Delivery System: SUCTION
Monitor Code: 10
UST Monitor Method: SW TANK DW PRESSURE PIPE W/POS SHUTOFF LLD W/DAILY RECONCILE OR WEEKLY GAUGE: TNK TEST ANN, PIPE TEST ANN 0.1 GAL/HR OR MO 0.2 GAL/HR

UST Name: UNDERGROUND TANK 102535 T010
Last Update: 2012-11-02 14:17:38
Permit Number: 102535
Tank Type: SINGLE WALL
Additional Id: FO-08-6611 CHEMISTRY RESEARCH
Capacity Gallons: 550
UST Contents: DIESEL
Other Content Info: DIESEL
Reg Status: REMOVED
Remove Close Date: 1999-01-28 00:00:00
Year Installed: 1976-01-01 00:00:00
Pipe Type: SINGLE WALL
Delivery System: SUCTION
Monitor Code: 22
UST Monitor Method: SW TANK (< 551 GALLONS) SW GRAVITY PIPE USING WEEKLY GAUGING: NON-EXEMPT PIPING TEST BIENNIALLY

UST Name: UNDERGROUND TANK 102535 T011
Last Update: 2012-11-02 14:17:38

U C S D MAIN CAMPUS/MAYER HALL BLDG (Continued) **S102439541**

Permit Number:	102535
Tank Type:	SINGLE WALL
Additional Id:	6330 TANK
Capacity Gallons:	1000
UST Contents:	DIESEL
Other Content Info:	DIESEL
Reg Status:	REMOVED
Remove Close Date:	1989-02-16 00:00:00
Year Installed:	1956-01-01 00:00:00
Pipe Type:	SINGLE WALL
Delivery System:	SUCTION
Monitor Code:	22
UST Monitor Method:	SW TANK (< 551 GALLONS) SW GRAVITY PIPE USING WEEKLY GAUGING: NON-EXEMPT PIPING TEST BIENNIALLY

UST Name:	UNDERGROUND TANK 102535 T012
Last Update:	2012-11-02 14:17:38
Permit Number:	102535
Tank Type:	SINGLE WALL
Additional Id:	T-3 TOWER
Capacity Gallons:	100000
UST Contents:	Not reported
Other Content Info:	SEE FILE FOR CONTENTS
Reg Status:	EXEMPT
Remove Close Date:	Not reported
Year Installed:	1961-01-01 00:00:00
Pipe Type:	Not reported
Delivery System:	Not reported
Monitor Code:	24
UST Monitor Method:	VISUAL MONITORING: DAILY (MINIMUM) LOG OF INSPECTIONS

UST Name:	UNDERGROUND TANK 102535 T013
Last Update:	2012-11-02 14:17:38
Permit Number:	102535
Tank Type:	SINGLE WALL
Additional Id:	T-1 TOWER
Capacity Gallons:	100000
UST Contents:	Not reported
Other Content Info:	SEE FILE FOR CONTENTS
Reg Status:	EXEMPT
Remove Close Date:	Not reported
Year Installed:	1961-01-01 00:00:00
Pipe Type:	Not reported
Delivery System:	Not reported
Monitor Code:	24
UST Monitor Method:	VISUAL MONITORING: DAILY (MINIMUM) LOG OF INSPECTIONS

UST Name:	UNDERGROUND TANK 102535 T014
Last Update:	2012-11-02 14:17:38
Permit Number:	102535
Tank Type:	SINGLE WALL
Additional Id:	MAIN TOWER
Capacity Gallons:	300000
UST Contents:	Not reported
Other Content Info:	SEE FILE FOR CONTENTS
Reg Status:	EXEMPT
Remove Close Date:	Not reported

U C S D MAIN CAMPUS/MAYER HALL BLDG (Continued) **S102439541**

Year Installed:	1971-01-01 00:00:00
Pipe Type:	Not reported
Delivery System:	Not reported
Monitor Code:	24
UST Monitor Method:	VISUAL MONITORING: DAILY (MINIMUM) LOG OF INSPECTIONS
UST Name:	UNDERGROUND TANK 102535 T015
Last Update:	2012-11-02 14:17:38
Permit Number:	102535
Tank Type:	SINGLE WALL
Additional Id:	G-01
Capacity Gallons:	10000
UST Contents:	REGULAR UNLEADED
Other Content Info:	REGULAR UNLEADED
Reg Status:	REMOVED
Remove Close Date:	1999-04-20 00:00:00
Year Installed:	Not reported
Pipe Type:	SINGLE WALL
Delivery System:	SUCTION
Monitor Code:	11
UST Monitor Method:	SW TANK SW SUCTION PIPE W/ CERTIFIED ATG: IN-TANK TEST MONTHLY, PIPE TEST TRIENNIALLY
UST Name:	UNDERGROUND TANK 102535 T016
Last Update:	2012-11-02 14:17:38
Permit Number:	102535
Tank Type:	SINGLE WALL
Additional Id:	G-02
Capacity Gallons:	10000
UST Contents:	REGULAR UNLEADED
Other Content Info:	REGULAR UNLEADED
Reg Status:	REMOVED
Remove Close Date:	1999-04-20 00:00:00
Year Installed:	Not reported
Pipe Type:	SINGLE WALL
Delivery System:	SUCTION
Monitor Code:	11
UST Monitor Method:	SW TANK SW SUCTION PIPE W/ CERTIFIED ATG: IN-TANK TEST MONTHLY, PIPE TEST TRIENNIALLY
UST Name:	UNDERGROUND TANK 102535 T017
Last Update:	2012-11-02 14:17:38
Permit Number:	102535
Tank Type:	SINGLE WALL
Additional Id:	G03
Capacity Gallons:	8000
UST Contents:	REGULAR UNLEADED
Other Content Info:	REGULAR UNLEADED
Reg Status:	REMOVED
Remove Close Date:	1999-04-20 00:00:00
Year Installed:	Not reported
Pipe Type:	SINGLE WALL
Delivery System:	SUCTION
Monitor Code:	11
UST Monitor Method:	SW TANK SW SUCTION PIPE W/ CERTIFIED ATG: IN-TANK TEST MONTHLY, PIPE TEST TRIENNIALLY

U C S D MAIN CAMPUS/MAYER HALL BLDG (Continued) **S102439541**

UST Name: UNDERGROUND TANK 102535 T018
Last Update: 2012-11-02 14:17:38
Permit Number: 102535
Tank Type: SINGLE WALL
Additional Id: G04
Capacity Gallons: 2000
UST Contents: DIESEL
Other Content Info: DIESEL
Reg Status: REMOVED
Remove Close Date: 1999-04-20 00:00:00
Year Installed: Not reported
Pipe Type: SINGLE WALL
Delivery System: SUCTION
Monitor Code: 11
UST Monitor Method: SW TANK SW SUCTION PIPE W/ CERTIFIED ATG: IN-TANK TEST MONTHLY, PIPE TEST TRIENNIALLY

UST Name: UNDERGROUND TANK 102535 T019
Last Update: 2012-11-02 14:17:38
Permit Number: 102535
Tank Type: SINGLE WALL
Additional Id: G05
Capacity Gallons: 280
UST Contents: Not reported
Other Content Info: WASTE OIL
Reg Status: REMOVED
Remove Close Date: 1999-04-20 00:00:00
Year Installed: Not reported
Pipe Type: Not reported
Delivery System: Not reported
Monitor Code: 22
UST Monitor Method: SW TANK (< 551 GALLONS) SW GRAVITY PIPE USING WEEKLY GAUGING: NON-EXEMPT PIPING TEST BIENNIALLY

UST Name: UNDERGROUND TANK 102535 T020
Last Update: 2012-11-02 14:17:38
Permit Number: 102535
Tank Type: SINGLE WALL
Additional Id: G06
Capacity Gallons: 1000
UST Contents: Not reported
Other Content Info: WASTE OIL
Reg Status: REMOVED
Remove Close Date: 1999-04-20 00:00:00
Year Installed: Not reported
Pipe Type: Not reported
Delivery System: Not reported
Monitor Code: 90
UST Monitor Method: NO MONITORING ALTERNATIVE SELECTED. VERIFY AND ENTER MONITORING ALTERNATIVE DURING INSPECTION.

UST Name: UNDERGROUND TANK 102535 T021
Last Update: 2012-11-02 14:17:38
Permit Number: 102535
Tank Type: SINGLE WALL
Additional Id: G-11 PCB OIL,KEROSINE
Capacity Gallons: 500

U C S D MAIN CAMPUS/MAYER HALL BLDG (Continued) **S102439541**

UST Contents:	Not reported
Other Content Info:	PCB OIL,KEROSINE
Reg Status:	REMOVED
Remove Close Date:	1989-02-16 00:00:00
Year Installed:	Not reported
Pipe Type:	Not reported
Delivery System:	Not reported
Monitor Code:	10
UST Monitor Method:	SW TANK DW PRESSURE PIPE W/POS SHUTOFF LLD W/DAILY RECONCILE OR WEEKLY GAUGE: TNK TEST ANN, PIPE TEST ANN 0.1 GAL/HR OR MO 0.2 GAL/HR
UST Name:	UNDERGROUND TANK 102535 T022
Last Update:	2012-11-02 14:17:38
Permit Number:	102535
Tank Type:	SINGLE WALL
Additional Id:	G-12 PCB OIL,KEROSINE
Capacity Gallons:	500
UST Contents:	Not reported
Other Content Info:	PCB OIL,KEROSINE
Reg Status:	REMOVED
Remove Close Date:	1989-02-16 00:00:00
Year Installed:	Not reported
Pipe Type:	Not reported
Delivery System:	Not reported
Monitor Code:	10
UST Monitor Method:	SW TANK DW PRESSURE PIPE W/POS SHUTOFF LLD W/DAILY RECONCILE OR WEEKLY GAUGE: TNK TEST ANN, PIPE TEST ANN 0.1 GAL/HR OR MO 0.2 GAL/HR
UST Name:	UNDERGROUND TANK 102535 T023
Last Update:	2012-11-02 14:17:38
Permit Number:	102535
Tank Type:	SINGLE WALL
Additional Id:	G-13 PCB OIL,KEROSINE
Capacity Gallons:	500
UST Contents:	Not reported
Other Content Info:	PCB OIL,KEROSINE
Reg Status:	REMOVED
Remove Close Date:	1989-02-16 00:00:00
Year Installed:	Not reported
Pipe Type:	Not reported
Delivery System:	Not reported
Monitor Code:	10
UST Monitor Method:	SW TANK DW PRESSURE PIPE W/POS SHUTOFF LLD W/DAILY RECONCILE OR WEEKLY GAUGE: TNK TEST ANN, PIPE TEST ANN 0.1 GAL/HR OR MO 0.2 GAL/HR
UST Name:	UNDERGROUND TANK 102535 T024
Last Update:	2012-11-02 14:17:38
Permit Number:	102535
Tank Type:	DOUBLE WALL
Additional Id:	NT1462, RT2363, RT5030
Capacity Gallons:	550
UST Contents:	DIESEL
Other Content Info:	LIBRARY
Reg Status:	ACTIVE
Remove Close Date:	Not reported
Year Installed:	1990-01-01 00:00:00
Pipe Type:	DOUBLE WALL

U C S D MAIN CAMPUS/MAYER HALL BLDG (Continued) **S102439541**

Delivery System:	SUCTION
Monitor Code:	21
UST Monitor Method:	DW TANK DW SUCTION AND/ OR GRAVITY PIPING WITH INTERSTITIAL MONITORS: INTERSTITIAL.
UST Name:	UNDERGROUND TANK 102535 T025
Last Update:	2012-11-02 14:17:38
Permit Number:	102535
Tank Type:	UNKNOWN
Additional Id:	AT2327
Capacity Gallons:	300
UST Contents:	REGULAR UNLEADED
Other Content Info:	REGULAR UNLEADED
Reg Status:	REMOVED
Remove Close Date:	1991-12-07 00:00:00
Year Installed:	Not reported
Pipe Type:	Not reported
Delivery System:	Not reported
Monitor Code:	90
UST Monitor Method:	NO MONITORING ALTERNATIVE SELECTED. VERIFY AND ENTER MONITORING ALTERNATIVE DURING INSPECTION.
UST Name:	UNDERGROUND TANK 102535 T026
Last Update:	2012-11-02 14:17:38
Permit Number:	102535
Tank Type:	UNKNOWN
Additional Id:	AT2327
Capacity Gallons:	300
UST Contents:	REGULAR UNLEADED
Other Content Info:	REGULAR UNLEADED
Reg Status:	REMOVED
Remove Close Date:	1991-12-07 00:00:00
Year Installed:	Not reported
Pipe Type:	Not reported
Delivery System:	Not reported
Monitor Code:	90
UST Monitor Method:	NO MONITORING ALTERNATIVE SELECTED. VERIFY AND ENTER MONITORING ALTERNATIVE DURING INSPECTION.
UST Name:	UNDERGROUND TANK 102535 T027
Last Update:	2012-11-02 14:17:38
Permit Number:	102535
Tank Type:	UNKNOWN
Additional Id:	AT2327
Capacity Gallons:	1100
UST Contents:	REGULAR UNLEADED
Other Content Info:	REGULAR UNLEADED
Reg Status:	REMOVED
Remove Close Date:	1991-12-07 00:00:00
Year Installed:	Not reported
Pipe Type:	Not reported
Delivery System:	Not reported
Monitor Code:	90
UST Monitor Method:	NO MONITORING ALTERNATIVE SELECTED. VERIFY AND ENTER MONITORING ALTERNATIVE DURING INSPECTION.
UST Name:	UNDERGROUND TANK 102535 T028

U C S D MAIN CAMPUS/MAYER HALL BLDG (Continued) **S102439541**

Last Update:	2012-11-02 14:17:38
Permit Number:	102535
Tank Type:	UNKNOWN
Additional Id:	AT2677
Capacity Gallons:	1200
UST Contents:	Not reported
Other Content Info:	GASOLINE & WASTE OIL
Reg Status:	REMOVED
Remove Close Date:	1992-08-25 00:00:00
Year Installed:	Not reported
Pipe Type:	Not reported
Delivery System:	Not reported
Monitor Code:	90
UST Monitor Method:	NO MONITORING ALTERNATIVE SELECTED. VERIFY AND ENTER MONITORING ALTERNATIVE DURING INSPECTION.

UST Name:	UNDERGROUND TANK 102535 T029
Last Update:	2012-11-02 14:17:38
Permit Number:	102535
Tank Type:	SINGLE WALL
Additional Id:	029
Capacity Gallons:	15000
UST Contents:	DIESEL
Other Content Info:	DIESEL
Reg Status:	REMOVED
Remove Close Date:	1994-03-25 00:00:00
Year Installed:	Not reported
Pipe Type:	Not reported
Delivery System:	Not reported
Monitor Code:	90
UST Monitor Method:	NO MONITORING ALTERNATIVE SELECTED. VERIFY AND ENTER MONITORING ALTERNATIVE DURING INSPECTION.

UST Name:	UNDERGROUND TANK 102535 T030
Last Update:	2012-11-02 14:17:38
Permit Number:	102535
Tank Type:	DOUBLE WALL
Additional Id:	NT1999/AT5149
Capacity Gallons:	35000
UST Contents:	DIESEL
Other Content Info:	CENTRAL UTILITIES #1 SOUTH
Reg Status:	CLOSED
Remove Close Date:	2005-08-31 00:00:00
Year Installed:	Not reported
Pipe Type:	DOUBLE WALL
Delivery System:	SUCTION
Monitor Code:	21
UST Monitor Method:	DW TANK DW SUCTION AND/ OR GRAVITY PIPING WITH INTERSTITIAL MONITORS: INTERSTITIAL.

UST Name:	UNDERGROUND TANK 102535 T031
Last Update:	2012-11-02 14:17:38
Permit Number:	102535
Tank Type:	DOUBLE WALL
Additional Id:	NT1999/AT5149
Capacity Gallons:	35000
UST Contents:	DIESEL

U C S D MAIN CAMPUS/MAYER HALL BLDG (Continued) **S102439541**

Other Content Info:	CENTRAL UTILITIES #2 MIDDLE
Reg Status:	CLOSED
Remove Close Date:	2005-08-31 00:00:00
Year Installed:	Not reported
Pipe Type:	DOUBLE WALL
Delivery System:	SUCTION
Monitor Code:	21
UST Monitor Method:	DW TANK DW SUCTION AND/ OR GRAVITY PIPING WITH INTERSTITIAL MONITORS: INTERSTITIAL.
UST Name:	UNDERGROUND TANK 102535 T032
Last Update:	2012-11-02 14:17:38
Permit Number:	102535
Tank Type:	DOUBLE WALL
Additional Id:	NT1999/AT5149
Capacity Gallons:	35000
UST Contents:	DIESEL
Other Content Info:	CENTRAL UTILITIES #3 NORTH
Reg Status:	CLOSED
Remove Close Date:	2005-08-31 00:00:00
Year Installed:	Not reported
Pipe Type:	DOUBLE WALL
Delivery System:	SUCTION
Monitor Code:	21
UST Monitor Method:	DW TANK DW SUCTION AND/ OR GRAVITY PIPING WITH INTERSTITIAL MONITORS: INTERSTITIAL.
UST Name:	UNDERGROUND TANK 102535 T033
Last Update:	2012-11-02 14:17:38
Permit Number:	102535
Tank Type:	DOUBLE WALL
Additional Id:	NT2098, RT5383
Capacity Gallons:	12000
UST Contents:	REGULAR UNLEADED
Other Content Info:	GARAGE
Reg Status:	ACTIVE
Remove Close Date:	Not reported
Year Installed:	1998-01-01 00:00:00
Pipe Type:	DOUBLE WALL
Delivery System:	PRESSURE
Monitor Code:	31A
UST Monitor Method:	DW TANK, DW PRESSURIZED PIPE W/ DRY TANK ANNULAR; POSITIVE SHUT-OFF & FAILSAFE, 3.0LLD; UDC W/ POSITIVE SHUT-OFF
UST Name:	UNDERGROUND TANK 102535 T034
Last Update:	2012-11-02 14:17:38
Permit Number:	102535
Tank Type:	DOUBLE WALL
Additional Id:	NT2098, RT4876
Capacity Gallons:	12000
UST Contents:	OTHER
Other Content Info:	BIODIESEL (B20)
Reg Status:	ACTIVE
Remove Close Date:	Not reported
Year Installed:	1998-01-01 00:00:00
Pipe Type:	DOUBLE WALL
Delivery System:	PRESSURE

U C S D MAIN CAMPUS/MAYER HALL BLDG (Continued) **S102439541**

Monitor Code: 31A
UST Monitor Method: DW TANK, DW PRESSURIZED PIPE W/ DRY TANK ANNULAR; POSITIVE SHUT-OFF & FAILSAFE, 3.0LLD; UDC W/ POSITIVE SHUT-OFF

UST Name: UNDERGROUND TANK 102535 T035
Last Update: 2012-11-02 14:17:38
Permit Number: 102535
Tank Type: DOUBLE WALL
Additional Id: NT2164/RT3737
Capacity Gallons: 1000
UST Contents: DIESEL
Other Content Info: CHEM REASERCH
Reg Status: ACTIVE
Remove Close Date: Not reported
Year Installed: Not reported
Pipe Type: DOUBLE WALL
Delivery System: PRESSURE
Monitor Code: 21
UST Monitor Method: DW TANK DW SUCTION AND/ OR GRAVITY PIPING WITH INTERSTITIAL MONITORS: INTERSTITIAL.

UST Name: UNDERGROUND TANK 102535 T036
Last Update: 2012-11-02 14:17:38
Permit Number: 102535
Tank Type: SINGLE WALL
Additional Id: at4422
Capacity Gallons: 1500
UST Contents: DIESEL
Other Content Info: DIESEL
Reg Status: REMOVED
Remove Close Date: 1999-04-13 00:00:00
Year Installed: Not reported
Pipe Type: Not reported
Delivery System: Not reported
Monitor Code: 90
UST Monitor Method: NO MONITORING ALTERNATIVE SELECTED. VERIFY AND ENTER MONITORING ALTERNATIVE DURING INSPECTION.

UST Name: UNDERGROUND TANK 102535 T037
Last Update: 2012-11-02 14:17:38
Permit Number: 102535
Tank Type: SINGLE WALL
Additional Id: AT4516
Capacity Gallons: 6000
UST Contents: DIESEL
Other Content Info: DIESEL
Reg Status: REMOVED
Remove Close Date: 1999-08-20 00:00:00
Year Installed: Not reported
Pipe Type: Not reported
Delivery System: Not reported
Monitor Code: 99
UST Monitor Method: OTHER - BLIND REMARK REQUIRED

UST Name: UNDERGROUND TANK 102535 T039
Last Update: 2012-11-02 14:17:38
Permit Number: 102535

U C S D MAIN CAMPUS/MAYER HALL BLDG (Continued) **S102439541**

Tank Type: DOUBLE WALL
Additional Id: ECUP-1 (NT2358)
Capacity Gallons: 20000
UST Contents: DIESEL
Other Content Info: DIESEL - EAST CAMPUS
Reg Status: ACTIVE
Remove Close Date: Not reported
Year Installed: 2003-03-01 00:00:00
Pipe Type: DOUBLE WALL
Delivery System: SUCTION
Monitor Code: 21
UST Monitor Method: DW TANK DW SUCTION AND/ OR GRAVITY PIPING WITH INTERSTITIAL MONITORS: INTERSTITIAL

UST Name: UNDERGROUND TANK 102535 T038
Last Update: 2012-11-02 14:17:38
Permit Number: 102535
Tank Type: Not reported
Additional Id: AT4758
Capacity Gallons: 750
UST Contents: Not reported
Other Content Info: Not reported
Reg Status: REMOVED
Remove Close Date: Not reported
Year Installed: Not reported
Pipe Type: Not reported
Delivery System: Not reported
Monitor Code: Not reported
UST Monitor Method: Not reported

SWEEPS UST:
Status: Not reported
Comp Number: 2535
Number: Not reported
Board Of Equalization: 44-021702
Referral Date: Not reported
Action Date: Not reported
Created Date: Not reported
Owner Tank Id: Not reported
SWRCB Tank Id: 37-000-002535-000002
Tank Status: Not reported
Capacity: 3000
Active Date: Not reported
Tank Use: M.V. FUEL
STG: PRODUCT
Content: OTHER
Number Of Tanks: 10

Status: Not reported
Comp Number: 2535
Number: Not reported
Board Of Equalization: 44-021702
Referral Date: Not reported
Action Date: Not reported
Created Date: Not reported
Owner Tank Id: Not reported

U C S D MAIN CAMPUS/MAYER HALL BLDG (Continued) **S102439541**

SWRCB Tank Id: 37-000-002535-000004
Tank Status: Not reported
Capacity: 7000
Active Date: Not reported
Tank Use: M.V. FUEL
STG: PRODUCT
Content: OTHER
Number Of Tanks: Not reported

Status: Not reported
Comp Number: 2535
Number: Not reported
Board Of Equalization: 44-021702
Referral Date: Not reported
Action Date: Not reported
Created Date: Not reported
Owner Tank Id: Not reported
SWRCB Tank Id: 37-000-002535-000008
Tank Status: Not reported
Capacity: 100000
Active Date: Not reported
Tank Use: M.V. FUEL
STG: PRODUCT
Content: OTHER
Number Of Tanks: Not reported

Status: Not reported
Comp Number: 2535
Number: Not reported
Board Of Equalization: 44-021702
Referral Date: Not reported
Action Date: Not reported
Created Date: Not reported
Owner Tank Id: Not reported
SWRCB Tank Id: 37-000-002535-000011
Tank Status: Not reported
Capacity: 1000
Active Date: Not reported
Tank Use: M.V. FUEL
STG: PRODUCT
Content: OTHER
Number Of Tanks: Not reported

Status: Not reported
Comp Number: 2535
Number: Not reported
Board Of Equalization: 44-021702
Referral Date: Not reported
Action Date: Not reported
Created Date: Not reported
Owner Tank Id: Not reported
SWRCB Tank Id: 37-000-002535-000021
Tank Status: Not reported
Capacity: 500
Active Date: Not reported
Tank Use: CHEMICAL
STG: WASTE

U C S D MAIN CAMPUS/MAYER HALL BLDG (Continued) **S102439541**

Content: Not reported
Number Of Tanks: Not reported

Status: Not reported
Comp Number: 2535
Number: Not reported
Board Of Equalization: 44-021702
Referral Date: Not reported
Action Date: Not reported
Created Date: Not reported
Owner Tank Id: Not reported
SWRCB Tank Id: 37-000-002535-000022
Tank Status: Not reported
Capacity: 500
Active Date: Not reported
Tank Use: CHEMICAL
STG: WASTE
Content: Not reported
Number Of Tanks: Not reported

Status: Not reported
Comp Number: 2535
Number: Not reported
Board Of Equalization: 44-021702
Referral Date: Not reported
Action Date: Not reported
Created Date: Not reported
Owner Tank Id: Not reported
SWRCB Tank Id: 37-000-002535-000023
Tank Status: Not reported
Capacity: 500
Active Date: Not reported
Tank Use: CHEMICAL
STG: WASTE
Content: Not reported
Number Of Tanks: Not reported

Status: Not reported
Comp Number: 2535
Number: Not reported
Board Of Equalization: 44-021702
Referral Date: Not reported
Action Date: Not reported
Created Date: Not reported
Owner Tank Id: Not reported
SWRCB Tank Id: 37-000-002535-000025
Tank Status: Not reported
Capacity: 300
Active Date: Not reported
Tank Use: M.V. FUEL
STG: PRODUCT
Content: REG UNLEADED
Number Of Tanks: Not reported

Status: Not reported
Comp Number: 2535
Number: Not reported

U C S D MAIN CAMPUS/MAYER HALL BLDG (Continued) **S102439541**

Board Of Equalization: 44-021702
Referral Date: Not reported
Action Date: Not reported
Created Date: Not reported
Owner Tank Id: Not reported
SWRCB Tank Id: 37-000-002535-000026
Tank Status: Not reported
Capacity: 300
Active Date: Not reported
Tank Use: M.V. FUEL
STG: PRODUCT
Content: REG UNLEADED
Number Of Tanks: Not reported

Status: Not reported
Comp Number: 2535
Number: Not reported
Board Of Equalization: 44-021702
Referral Date: Not reported
Action Date: Not reported
Created Date: Not reported
Owner Tank Id: Not reported
SWRCB Tank Id: 37-000-002535-000027
Tank Status: Not reported
Capacity: 1100
Active Date: Not reported
Tank Use: M.V. FUEL
STG: PRODUCT
Content: REG UNLEADED
Number Of Tanks: Not reported

Status: Active
Comp Number: 2535
Number: 9
Board Of Equalization: 44-021702
Referral Date: Not reported
Action Date: 06-26-92
Created Date: 02-29-88
Owner Tank Id: Not reported
SWRCB Tank Id: 37-000-002535-000001
Tank Status: A
Capacity: 25000
Active Date: Not reported
Tank Use: M.V. FUEL
STG: P
Content: OTHER
Number Of Tanks: 17

Status: Active
Comp Number: 2535
Number: 9
Board Of Equalization: 44-021702
Referral Date: Not reported
Action Date: 06-26-92
Created Date: 02-29-88
Owner Tank Id: Not reported
SWRCB Tank Id: 37-000-002535-000003

U C S D MAIN CAMPUS/MAYER HALL BLDG (Continued) **S102439541**

Tank Status: A
Capacity: 22238
Active Date: Not reported
Tank Use: M.V. FUEL
STG: P
Content: OTHER
Number Of Tanks: Not reported

Status: Active
Comp Number: 2535
Number: 9
Board Of Equalization: 44-021702
Referral Date: Not reported
Action Date: 06-26-92
Created Date: 02-29-88
Owner Tank Id: Not reported
SWRCB Tank Id: 37-000-002535-000005
Tank Status: A
Capacity: 25124
Active Date: Not reported
Tank Use: M.V. FUEL
STG: P
Content: OTHER
Number Of Tanks: Not reported

Status: Active
Comp Number: 2535
Number: 9
Board Of Equalization: 44-021702
Referral Date: Not reported
Action Date: 06-26-92
Created Date: 02-29-88
Owner Tank Id: Not reported
SWRCB Tank Id: 37-000-002535-000006
Tank Status: A
Capacity: 25000
Active Date: Not reported
Tank Use: M.V. FUEL
STG: P
Content: OTHER
Number Of Tanks: Not reported

Status: Active
Comp Number: 2535
Number: 9
Board Of Equalization: 44-021702
Referral Date: Not reported
Action Date: 06-26-92
Created Date: 02-29-88
Owner Tank Id: Not reported
SWRCB Tank Id: 37-000-002535-000007
Tank Status: A
Capacity: 25000
Active Date: Not reported
Tank Use: M.V. FUEL
STG: P
Content: OTHER

U C S D MAIN CAMPUS/MAYER HALL BLDG (Continued) **S102439541**

Number Of Tanks: Not reported

Status: Active
Comp Number: 2535
Number: 9
Board Of Equalization: 44-021702
Referral Date: Not reported
Action Date: 06-26-92
Created Date: 02-29-88
Owner Tank Id: Not reported
SWRCB Tank Id: 37-000-002535-000009
Tank Status: A
Capacity: 25000
Active Date: Not reported
Tank Use: M.V. FUEL
STG: P
Content: OTHER
Number Of Tanks: Not reported

Status: Active
Comp Number: 2535
Number: 9
Board Of Equalization: 44-021702
Referral Date: Not reported
Action Date: 06-26-92
Created Date: 02-29-88
Owner Tank Id: Not reported
SWRCB Tank Id: 37-000-002535-000010
Tank Status: A
Capacity: 550
Active Date: Not reported
Tank Use: M.V. FUEL
STG: P
Content: OTHER
Number Of Tanks: Not reported

Status: Active
Comp Number: 2535
Number: 9
Board Of Equalization: 44-021702
Referral Date: Not reported
Action Date: 06-26-92
Created Date: 02-29-88
Owner Tank Id: Not reported
SWRCB Tank Id: 37-000-002535-000012
Tank Status: A
Capacity: 100000
Active Date: Not reported
Tank Use: CHEMICAL
STG: P
Content: Not reported
Number Of Tanks: Not reported

Status: Active
Comp Number: 2535
Number: 9
Board Of Equalization: 44-021702

U C S D MAIN CAMPUS/MAYER HALL BLDG (Continued) **S102439541**

Referral Date: Not reported
Action Date: 06-26-92
Created Date: 02-29-88
Owner Tank Id: Not reported
SWRCB Tank Id: 37-000-002535-000013
Tank Status: A
Capacity: 100000
Active Date: Not reported
Tank Use: CHEMICAL
STG: P
Content: Not reported
Number Of Tanks: Not reported

Status: Active
Comp Number: 2535
Number: 9
Board Of Equalization: 44-021702
Referral Date: Not reported
Action Date: 06-26-92
Created Date: 02-29-88
Owner Tank Id: Not reported
SWRCB Tank Id: 37-000-002535-000014
Tank Status: A
Capacity: 300000
Active Date: Not reported
Tank Use: CHEMICAL
STG: P
Content: Not reported
Number Of Tanks: Not reported

Status: Active
Comp Number: 2535
Number: 9
Board Of Equalization: 44-021702
Referral Date: Not reported
Action Date: 06-26-92
Created Date: 02-29-88
Owner Tank Id: Not reported
SWRCB Tank Id: 37-000-002535-000015
Tank Status: A
Capacity: 10000
Active Date: Not reported
Tank Use: M.V. FUEL
STG: P
Content: REG UNLEADED
Number Of Tanks: Not reported

Status: Active
Comp Number: 2535
Number: 9
Board Of Equalization: 44-021702
Referral Date: Not reported
Action Date: 06-26-92
Created Date: 02-29-88
Owner Tank Id: Not reported
SWRCB Tank Id: 37-000-002535-000016
Tank Status: A

U C S D MAIN CAMPUS/MAYER HALL BLDG (Continued) **S102439541**

Capacity:	10000
Active Date:	Not reported
Tank Use:	M.V. FUEL
STG:	P
Content:	REG UNLEADED
Number Of Tanks:	Not reported

Status:	Active
Comp Number:	2535
Number:	9
Board Of Equalization:	44-021702
Referral Date:	Not reported
Action Date:	06-26-92
Created Date:	02-29-88
Owner Tank Id:	Not reported
SWRCB Tank Id:	37-000-002535-000017
Tank Status:	A
Capacity:	8000
Active Date:	Not reported
Tank Use:	M.V. FUEL
STG:	P
Content:	LEADED
Number Of Tanks:	Not reported

Status:	Active
Comp Number:	2535
Number:	9
Board Of Equalization:	44-021702
Referral Date:	Not reported
Action Date:	06-26-92
Created Date:	02-29-88
Owner Tank Id:	Not reported
SWRCB Tank Id:	37-000-002535-000018
Tank Status:	A
Capacity:	2000
Active Date:	Not reported
Tank Use:	M.V. FUEL
STG:	P
Content:	OTHER
Number Of Tanks:	Not reported

Status:	Active
Comp Number:	2535
Number:	9
Board Of Equalization:	44-021702
Referral Date:	Not reported
Action Date:	06-26-92
Created Date:	02-29-88
Owner Tank Id:	Not reported
SWRCB Tank Id:	37-000-002535-000019
Tank Status:	A
Capacity:	250
Active Date:	Not reported
Tank Use:	PETROLEUM
STG:	W
Content:	Not reported
Number Of Tanks:	Not reported

U C S D MAIN CAMPUS/MAYER HALL BLDG (Continued) **S102439541**

Status: Active
Comp Number: 2535
Number: 9
Board Of Equalization: 44-021702
Referral Date: Not reported
Action Date: 06-26-92
Created Date: 02-29-88
Owner Tank Id: Not reported
SWRCB Tank Id: 37-000-002535-000020
Tank Status: A
Capacity: 1000
Active Date: Not reported
Tank Use: PETROLEUM
STG: W
Content: Not reported
Number Of Tanks: Not reported

Status: Active
Comp Number: 2535
Number: 9
Board Of Equalization: 44-021702
Referral Date: Not reported
Action Date: 06-26-92
Created Date: 02-29-88
Owner Tank Id: Not reported
SWRCB Tank Id: 37-000-002535-000024
Tank Status: A
Capacity: 550
Active Date: Not reported
Tank Use: OIL
STG: P
Content: Not reported
Number Of Tanks: Not reported

HAZNET:
envid: S102439541
Year: 2013
GEPAID: CAC002724818
Contact: BEN SURO
Telephone: 6199714241
Mailing Name: Not reported
Mailing Address: 9500 GILMAN DR.
Mailing City,St,Zip: LA JOLLA, CA 92037
Gen County: San Diego
TSD EPA ID: CAD009007626
TSD County: Los Angeles
Waste Category: Not reported
Disposal Method: Landfill Or Surface Impoundment That Will Be Closed As Landfill(To Include On-Site Treatment And/Or Stabilization)
Tons: 2.4
Cat Decode: Not reported
Method Decode: Not reported
Facility County: Not reported

HIST CORTESE:
Region: CORTESE

U C S D MAIN CAMPUS/MAYER HALL BLDG (Continued) **S102439541**

Facility County Code: 37
Reg By: LTNKA
Reg Id: 9UT3914

Region: CORTESE
Facility County Code: 37
Reg By: LTNKA
Reg Id: 9UT3906

Region: CORTESE
Facility County Code: 37
Reg By: LTNKA
Reg Id: 9UT3627

Region: CORTESE
Facility County Code: 37
Reg By: LTNKA
Reg Id: 9UT2342

Region: CORTESE
Facility County Code: 37
Reg By: LTNKA
Reg Id: 9UT2304

Region: CORTESE
Facility County Code: 37
Reg By: LTNKA
Reg Id: 9UT1514

Region: CORTESE
Facility County Code: 37
Reg By: LTNKA
Reg Id: 9UT2010

Region: CORTESE
Facility County Code: 37
Reg By: LTNKA
Reg Id: 9UT1334

NPDES:

Npdes Number:	Not reported
Facility Status:	Not reported
Agency Id:	Not reported
Region:	9
Regulatory Measure Id:	218268
Order No:	Not reported
Regulatory Measure Type:	Industrial
Place Id:	Not reported
WDID:	9 37I004085
Program Type:	Not reported
Adoption Date Of Regulatory Measure:	Not reported
Effective Date Of Regulatory Measure:	Not reported
Expiration Date Of Regulatory Measure:	Not reported
Termination Date Of Regulatory Measure:	Not reported
Discharge Name:	Not reported
Discharge Address:	Not reported
Discharge City:	Not reported

U C S D MAIN CAMPUS/MAYER HALL BLDG (Continued) **S102439541**

Discharge State:	Not reported
Discharge Zip:	Not reported
RECEIVED DATE:	05/09/2008
PROCESSED DATE:	04/06/1992
STATUS CODE NAME:	Active
STATUS DATE:	04/06/1992
PLACE SIZE:	1.4
PLACE SIZE UNIT:	Acres
FACILITY CONTACT NAME:	Kimberly OConnell
FACILITY CONTACT TITLE:	Environmental Specialist
FACILITY CONTACT PHONE:	858-534-6018
FACILITY CONTACT PHONE EXT:	Not reported
FACILITY CONTACT EMAIL:	koconnell@ucsd.edu
OPERATOR NAME:	UC San Diego
OPERATOR ADDRESS:	9500 Gilman Dr No 0089
OPERATOR CITY:	La Jolla
OPERATOR STATE:	California
OPERATOR ZIP:	92093
OPERATOR CONTACT NAME:	Kimberly OConnell
OPERATOR CONTACT TITLE:	Environmental Specialist
OPERATOR CONTACT PHONE:	858-534-6018
OPERATOR CONTACT PHONE EXT:	Not reported
OPERATOR CONTACT EMAIL:	koconnell@ucsd.edu
OPERATOR TYPE:	State Agency
DEVELOPER NAME:	Not reported
DEVELOPER ADDRESS:	Not reported
DEVELOPER CITY:	Not reported
DEVELOPER STATE:	California
DEVELOPER ZIP:	Not reported
DEVELOPER CONTACT NAME:	Not reported
DEVELOPER CONTACT TITLE:	Not reported
CONSTYPE LINEAR UTILITY IND:	Not reported
EMERGENCY PHONE NO:	858-583-3259
EMERGENCY PHONE EXT:	Not reported
CONSTYPE ABOVE GROUND IND:	Not reported
CONSTYPE BELOW GROUND IND:	Not reported
CONSTYPE CABLE LINE IND:	Not reported
CONSTYPE COMM LINE IND:	Not reported
CONSTYPE COMMERTIAL IND:	Not reported
CONSTYPE ELECTRICAL LINE IND:	Not reported
CONSTYPE GAS LINE IND:	Not reported
CONSTYPE INDUSTRIAL IND:	Not reported
CONSTYPE OTHER DESRIPTION:	Not reported
CONSTYPE OTHER IND:	Not reported
CONSTYPE RECONS IND:	Not reported
CONSTYPE RESIDENTIAL IND:	Not reported
CONSTYPE TRANSPORT IND:	Not reported
CONSTYPE UTILITY DESCRIPTION:	Not reported
CONSTYPE UTILITY IND:	Not reported
CONSTYPE WATER SEWER IND:	Not reported
DIR DISCHARGE USWATER IND:	N
RECEIVING WATER NAME:	Los Penasquitos Creek
CERTIFIER NAME:	Julie Hampel
CERTIFIER TITLE:	Environmental Manager
CERTIFICATION DATE:	09-JUN-15
PRIMARY SIC:	4151-School Buses
SECONDARY SIC:	Not reported

U C S D MAIN CAMPUS/MAYER HALL BLDG (Continued) **S102439541**

TERTIARY SIC:	Not reported
Npdes Number:	Not reported
Facility Status:	Not reported
Agency Id:	Not reported
Region:	9
Regulatory Measure Id:	438507
Order No:	Not reported
Regulatory Measure Type:	Phase II Small MS4
Place Id:	Not reported
WDID:	9 37M2000114
Program Type:	Not reported
Adoption Date Of Regulatory Measure:	Not reported
Effective Date Of Regulatory Measure:	Not reported
Expiration Date Of Regulatory Measure:	Not reported
Termination Date Of Regulatory Measure:	Not reported
Discharge Name:	Not reported
Discharge Address:	Not reported
Discharge City:	Not reported
Discharge State:	Not reported
Discharge Zip:	Not reported
RECEIVED DATE:	06/28/2013
PROCESSED DATE:	07/30/2013
STATUS CODE NAME:	Active
STATUS DATE:	07/30/2013
PLACE SIZE:	Not reported
PLACE SIZE UNIT:	Not reported
FACILITY CONTACT NAME:	Kimberly OConnell
FACILITY CONTACT TITLE:	Environmental Specialist
FACILITY CONTACT PHONE:	858-534-6018
FACILITY CONTACT PHONE EXT:	Not reported
FACILITY CONTACT EMAIL:	koconnell@ucsd.edu
OPERATOR NAME:	University of California San Diego
OPERATOR ADDRESS:	9500 Gilman Drive 0920
OPERATOR CITY:	La Jolla
OPERATOR STATE:	California
OPERATOR ZIP:	92093
OPERATOR CONTACT NAME:	Kimberly OConnell
OPERATOR CONTACT TITLE:	Environmental Specialist
OPERATOR CONTACT PHONE:	858-534-6018
OPERATOR CONTACT PHONE EXT:	Not reported
OPERATOR CONTACT EMAIL:	koconnell@ucsd.edu
OPERATOR TYPE:	College/University
DEVELOPER NAME:	Not reported
DEVELOPER ADDRESS:	Not reported
DEVELOPER CITY:	Not reported
DEVELOPER STATE:	California
DEVELOPER ZIP:	Not reported
DEVELOPER CONTACT NAME:	Not reported
DEVELOPER CONTACT TITLE:	Not reported
CONSTYPE LINEAR UTILITY IND:	Not reported
EMERGENCY PHONE NO:	Not reported
EMERGENCY PHONE EXT:	Not reported
CONSTYPE ABOVE GROUND IND:	Not reported
CONSTYPE BELOW GROUND IND:	Not reported
CONSTYPE CABLE LINE IND:	Not reported
CONSTYPE COMM LINE IND:	Not reported

U C S D MAIN CAMPUS/MAYER HALL BLDG (Continued) **S102439541**

CONSTYPE COMMERTIAL IND:	Not reported
CONSTYPE ELECTRICAL LINE IND:	Not reported
CONSTYPE GAS LINE IND:	Not reported
CONSTYPE INDUSTRIAL IND:	Not reported
CONSTYPE OTHER DESRIPTION:	Not reported
CONSTYPE OTHER IND:	Not reported
CONSTYPE RECONS IND:	Not reported
CONSTYPE RESIDENTIAL IND:	Not reported
CONSTYPE TRANSPORT IND:	Not reported
CONSTYPE UTILITY DESCRIPTION:	Not reported
CONSTYPE UTILITY IND:	Not reported
CONSTYPE WATER SEWER IND:	Not reported
DIR DISCHARGE USWATER IND:	Not reported
RECEIVING WATER NAME:	Not reported
CERTIFIER NAME:	Garry Mac Pherson
CERTIFIER TITLE:	EHS Director
CERTIFICATION DATE:	28-JUN-13
PRIMARY SIC:	Not reported
SECONDARY SIC:	Not reported
TERTIARY SIC:	Not reported

Npdes Number:	CAS000001
Facility Status:	Active
Agency Id:	0
Region:	9
Regulatory Measure Id:	218268
Order No:	97-03-DWQ
Regulatory Measure Type:	Enrollee
Place Id:	Not reported
WDID:	9 37I004085
Program Type:	Industrial
Adoption Date Of Regulatory Measure:	Not reported
Effective Date Of Regulatory Measure:	04/06/1992
Expiration Date Of Regulatory Measure:	Not reported
Termination Date Of Regulatory Measure:	Not reported
Discharge Name:	UC San Diego
Discharge Address:	9500 Gilman Dr No 0089
Discharge City:	La Jolla
Discharge State:	California
Discharge Zip:	92093
RECEIVED DATE:	Not reported
PROCESSED DATE:	Not reported
STATUS CODE NAME:	Not reported
STATUS DATE:	Not reported
PLACE SIZE:	Not reported
PLACE SIZE UNIT:	Not reported
FACILITY CONTACT NAME:	Not reported
FACILITY CONTACT TITLE:	Not reported
FACILITY CONTACT PHONE:	Not reported
FACILITY CONTACT PHONE EXT:	Not reported
FACILITY CONTACT EMAIL:	Not reported
OPERATOR NAME:	Not reported
OPERATOR ADDRESS:	Not reported
OPERATOR CITY:	Not reported
OPERATOR STATE:	Not reported
OPERATOR ZIP:	Not reported
OPERATOR CONTACT NAME:	Not reported

U C S D MAIN CAMPUS/MAYER HALL BLDG (Continued) **S102439541**

OPERATOR CONTACT TITLE:	Not reported
OPERATOR CONTACT PHONE:	Not reported
OPERATOR CONTACT PHONE EXT:	Not reported
OPERATOR CONTACT EMAIL:	Not reported
OPERATOR TYPE:	Not reported
DEVELOPER NAME:	Not reported
DEVELOPER ADDRESS:	Not reported
DEVELOPER CITY:	Not reported
DEVELOPER STATE:	Not reported
DEVELOPER ZIP:	Not reported
DEVELOPER CONTACT NAME:	Not reported
DEVELOPER CONTACT TITLE:	Not reported
CONSTYPE LINEAR UTILITY IND:	Not reported
EMERGENCY PHONE NO:	Not reported
EMERGENCY PHONE EXT:	Not reported
CONSTYPE ABOVE GROUND IND:	Not reported
CONSTYPE BELOW GROUND IND:	Not reported
CONSTYPE CABLE LINE IND:	Not reported
CONSTYPE COMM LINE IND:	Not reported
CONSTYPE COMMERTIAL IND:	Not reported
CONSTYPE ELECTRICAL LINE IND:	Not reported
CONSTYPE GAS LINE IND:	Not reported
CONSTYPE INDUSTRIAL IND:	Not reported
CONSTYPE OTHER DESRIPTION:	Not reported
CONSTYPE OTHER IND:	Not reported
CONSTYPE RECONS IND:	Not reported
CONSTYPE RESIDENTIAL IND:	Not reported
CONSTYPE TRANSPORT IND:	Not reported
CONSTYPE UTILITY DESCRIPTION:	Not reported
CONSTYPE UTILITY IND:	Not reported
CONSTYPE WATER SEWER IND:	Not reported
DIR DISCHARGE USWATER IND:	Not reported
RECEIVING WATER NAME:	Not reported
CERTIFIER NAME:	Not reported
CERTIFIER TITLE:	Not reported
CERTIFICATION DATE:	Not reported
PRIMARY SIC:	Not reported
SECONDARY SIC:	Not reported
TERTIARY SIC:	Not reported

SAN DIEGO CO LOP:

Record ID:	DEH1989-LSAM-H02535-002
Record Status:	Completed
Opened Date:	03/20/1989
Parcel Number:	343-160-07-00
Case Type:	LOP - Local Oversight Program
Historical Name:	UCSD-SCRIPPS INSTITUTE
SWRCB Global ID:	T0607300191
Funding:	F - LOP Federal Fund
Lead Agency:	DEH/SAM
Lead Agency Date:	03/20/1989
Census Tract:	83.05
Community:	La Jolla
Jurisdiction:	SAN DIEGO
Watershed Basin Number:	906.4
Water Purveyor:	SAN DIEGO
Fire Agency:	SAN DIEGO

U C S D MAIN CAMPUS/MAYER HALL BLDG (Continued) **S102439541**

Thomas Bros Map Page Grid:	1228 C 1
Latitude:	32.8800715
Longitude:	-117.2206654
X MapCoord:	6263663.070
Y MapCoord:	1901378.392
Record ID:	DEH1998-LSAM-H02535-008
Record Status:	Completed
Opened Date:	03/12/1998
Parcel Number:	343-160-07-00
Case Type:	LOP - Local Oversight Program
Historical Name:	UCSD CENTRAL UTILITIES PLANT
SWRCB Global ID:	T0607302395
Funding:	F - LOP Federal Fund
Lead Agency:	DEH/SAM
Lead Agency Date:	03/18/1998
Census Tract:	83.05
Community:	La Jolla
Jurisdiction:	SAN DIEGO
Watershed Basin Number:	906.4
Water Purveyor:	SAN DIEGO
Fire Agency:	SAN DIEGO
Thomas Bros Map Page Grid:	1228 C 1
Latitude:	32.8800715
Longitude:	-117.2206654
X MapCoord:	6263663.070
Y MapCoord:	1901378.392
Record ID:	DEH1999-LSAM-H02535-009
Record Status:	Completed
Opened Date:	04/26/1999
Parcel Number:	343-160-07-00
Case Type:	LOP - Local Oversight Program
Historical Name:	UCSD-EAST PARKING LOT/VOIGT DR
SWRCB Global ID:	T0607302666
Funding:	S - LOP State Fund
Lead Agency:	DEH/SAM
Lead Agency Date:	04/29/1999
Census Tract:	83.05
Community:	La Jolla
Jurisdiction:	SAN DIEGO
Watershed Basin Number:	906.4
Water Purveyor:	SAN DIEGO
Fire Agency:	SAN DIEGO
Thomas Bros Map Page Grid:	1228 C 1
Latitude:	32.8800715
Longitude:	-117.2206654
X MapCoord:	6263663.070
Y MapCoord:	1901378.392
Record ID:	DEH1999-LSAM-H02535-010
Record Status:	Completed
Opened Date:	05/03/1999
Parcel Number:	343-160-07-00
Case Type:	LOP - Local Oversight Program
Historical Name:	UCSD-OLD CENTRAL GARAGE
SWRCB Global ID:	T0607302674

U C S D MAIN CAMPUS/MAYER HALL BLDG (Continued) **S102439541**

Funding:	F - LOP Federal Fund
Lead Agency:	DEH/SAM
Lead Agency Date:	05/12/1999
Census Tract:	83.05
Community:	La Jolla
Jurisdiction:	SAN DIEGO
Watershed Basin Number:	906.4
Water Purveyor:	SAN DIEGO
Fire Agency:	SAN DIEGO
Thomas Bros Map Page Grid:	1228 C 1
Latitude:	32.8800715
Longitude:	-117.2206654
X MapCoord:	6263663.070
Y MapCoord:	1901378.392

Record ID:	DEH1999-LSAM-H02535-011
Record Status:	Completed
Opened Date:	08/20/1999
Parcel Number:	343-160-07-00
Case Type:	LOP - Local Oversight Program
Historical Name:	UCSD/EAST PARKING LOT
SWRCB Global ID:	T0607399190
Funding:	S - LOP State Fund
Lead Agency:	DEH/SAM
Lead Agency Date:	08/20/1999
Census Tract:	83.05
Community:	La Jolla
Jurisdiction:	SAN DIEGO
Watershed Basin Number:	906.4
Water Purveyor:	SAN DIEGO
Fire Agency:	SAN DIEGO
Thomas Bros Map Page Grid:	1228 C 1
Latitude:	32.8800715
Longitude:	-117.2206654
X MapCoord:	6263663.070
Y MapCoord:	1901378.392

Record ID:	DEH2002-LSAM-H02535-012
Record Status:	Completed
Opened Date:	03/21/2002
Parcel Number:	343-160-07-00
Case Type:	LOP - Local Oversight Program
Historical Name:	FRMR PRKG LOT NORTH OF BIOMED LIBRARY
SWRCB Global ID:	T0608161553
Funding:	F - LOP Federal Fund
Lead Agency:	DEH/SAM
Lead Agency Date:	05/28/2002
Census Tract:	83.05
Community:	La Jolla
Jurisdiction:	SAN DIEGO
Watershed Basin Number:	906.4
Water Purveyor:	SAN DIEGO
Fire Agency:	SAN DIEGO
Thomas Bros Map Page Grid:	1228 C 1
Latitude:	32.8800715
Longitude:	-117.2206654
X MapCoord:	6263663.070

U C S D MAIN CAMPUS/MAYER HALL BLDG (Continued) **S102439541**

Y MapCoord:	1901378.392
Record ID:	DEH1986-LSAM-H02535-001
Record Status:	Completed
Opened Date:	08/06/1986
Parcel Number:	343-160-07-00
Case Type:	Not reported
Historical Name:	UCSD-MAIN CAMPUS
SWRCB Global ID:	T0608137311
Funding:	N - Non-Billable
Lead Agency:	DEH/SAM
Lead Agency Date:	08/06/1986
Census Tract:	83.05
Community:	La Jolla
Jurisdiction:	SAN DIEGO
Watershed Basin Number:	906.4
Water Purveyor:	SAN DIEGO
Fire Agency:	SAN DIEGO
Thomas Bros Map Page Grid:	1228 C 1
Latitude:	32.8800715
Longitude:	-117.2206654
X MapCoord:	6263663.070
Y MapCoord:	1901378.392
Record ID:	DEH1989-LSAM-H02535-003
Record Status:	Completed
Opened Date:	09/20/1989
Parcel Number:	343-160-07-00
Case Type:	LOP - Local Oversight Program
Historical Name:	UCSD, MAIN CAMPUS - MAYER HALL
SWRCB Global ID:	T0607300334
Funding:	F - LOP Federal Fund
Lead Agency:	DEH/SAM
Lead Agency Date:	09/20/1989
Census Tract:	83.05
Community:	La Jolla
Jurisdiction:	SAN DIEGO
Watershed Basin Number:	906.4
Water Purveyor:	SAN DIEGO
Fire Agency:	SAN DIEGO
Thomas Bros Map Page Grid:	1228 C 1
Latitude:	32.8800715
Longitude:	-117.2206654
X MapCoord:	6263663.070
Y MapCoord:	1901378.392
Record ID:	DEH1991-LSAM-H02535-005
Record Status:	Completed
Opened Date:	07/12/1991
Parcel Number:	343-160-07-00
Case Type:	LOP - Local Oversight Program
Historical Name:	UCSD-GILMAN DRIVE
SWRCB Global ID:	T0607300785
Funding:	F - LOP Federal Fund
Lead Agency:	DEH/SAM
Lead Agency Date:	07/29/1991
Census Tract:	83.05

U C S D MAIN CAMPUS/MAYER HALL BLDG (Continued) **S102439541**

Community:	La Jolla
Jurisdiction:	SAN DIEGO
Watershed Basin Number:	906.4
Water Purveyor:	SAN DIEGO
Fire Agency:	SAN DIEGO
Thomas Bros Map Page Grid:	1228 C 1
Latitude:	32.8800715
Longitude:	-117.2206654
X MapCoord:	6263663.070
Y MapCoord:	1901378.392

Record ID:	DEH1992-LSAM-H02535-006
Record Status:	Completed
Opened Date:	08/31/1992
Parcel Number:	343-160-07-00
Case Type:	LOP - Local Oversight Program
Historical Name:	UCSD SCRIPPS INST. OF OCEANOGR
SWRCB Global ID:	T0607301073
Funding:	F - LOP Federal Fund
Lead Agency:	DEH/SAM
Lead Agency Date:	08/25/1992
Census Tract:	83.05
Community:	La Jolla
Jurisdiction:	SAN DIEGO
Watershed Basin Number:	906.4
Water Purveyor:	SAN DIEGO
Fire Agency:	SAN DIEGO
Thomas Bros Map Page Grid:	1228 C 1
Latitude:	32.8800715
Longitude:	-117.2206654
X MapCoord:	6263663.070
Y MapCoord:	1901378.392

Record ID:	DEH1993-LSAM-H02535-007
Record Status:	Completed
Opened Date:	02/02/1993
Parcel Number:	343-160-07-00
Case Type:	LOP - Local Oversight Program
Historical Name:	UCSD CENTRAL POWER PLANT
SWRCB Global ID:	T0607301113
Funding:	F - LOP Federal Fund
Lead Agency:	DEH/SAM
Lead Agency Date:	02/08/1993
Census Tract:	83.05
Community:	La Jolla
Jurisdiction:	SAN DIEGO
Watershed Basin Number:	906.4
Water Purveyor:	SAN DIEGO
Fire Agency:	SAN DIEGO
Thomas Bros Map Page Grid:	1228 C 1
Latitude:	32.8800715
Longitude:	-117.2206654
X MapCoord:	6263663.070
Y MapCoord:	1901378.392

223
ENE
> 1
1.158 mi.
6116 ft.

COSTA VERDE CAR WASH/CHEVRON SERVICE STA
8505 COSTA VERDE BOULEVARD
SAN DIEGO, CA 92122

ENVIROSTOR
LUST
CPS-SLIC

S104581849
N/A

Relative:
Higher

Actual:
356 ft.

ENVIROSTOR:

Facility ID:	37550005
Status:	Refer: 1248 Local Agency
Status Date:	09/12/2001
Site Code:	Not reported
Site Type:	Evaluation
Site Type Detailed:	Evaluation
Acres:	Not reported
NPL:	NO
Regulatory Agencies:	NONE SPECIFIED
Lead Agency:	NONE SPECIFIED
Program Manager:	Not reported
Supervisor:	Referred - Not Assigned
Division Branch:	Cleanup Cypress
Assembly:	75
Senate:	Not reported
Special Program:	Not reported
Restricted Use:	NO
Site Mgmt Req:	NONE SPECIFIED
Funding:	Not Applicable
Latitude:	32.86698
Longitude:	-117.2159
APN:	NONE SPECIFIED
Past Use:	NONE SPECIFIED
Potential COC:	NONE SPECIFIED
Confirmed COC:	NONE SPECIFIED
Potential Description:	NONE SPECIFIED
Alias Name:	37550005
Alias Type:	Envirostor ID Number

Completed Info:

Completed Area Name:	Not reported
Completed Sub Area Name:	Not reported
Completed Document Type:	Not reported
Completed Date:	Not reported
Comments:	Not reported
Future Area Name:	Not reported
Future Sub Area Name:	Not reported
Future Document Type:	Not reported
Future Due Date:	Not reported
Schedule Area Name:	Not reported
Schedule Sub Area Name:	Not reported
Schedule Document Type:	Not reported
Schedule Due Date:	Not reported
Schedule Revised Date:	Not reported

LUST:

Lead Agency:	SAN DIEGO COUNTY LOP
Case Type:	LUST Cleanup Site
Geo Track:	http://geotracker.waterboards.ca.gov/profile_report.asp?global_id=T0608198901
Global Id:	T0608198901
Latitude:	32.867716

COSTA VERDE CAR WASH/CHEVRON SERVICE STA (Continued) **S104581849**

Longitude: -117.214912
Status: Completed - Case Closed
Status Date: 04/14/2005
Case Worker: Not reported
RB Case Number: Not reported
Local Agency: Not reported
File Location: Local Agency
Local Case Number: H29208-002
Potential Media Affect: Soil
Potential Contaminants of Concern: Gasoline
Site History: Not reported

LUST:
Global Id: T0608198901
Action Type: ENFORCEMENT
Date: 06/13/2002
Action: Notice of Responsibility

Global Id: T0608198901
Action Type: Other
Date: 03/29/2002
Action: Leak Reported

Global Id: T0608198901
Action Type: Other
Date: 03/29/2002
Action: Leak Began

Global Id: T0608198901
Action Type: Other
Date: 03/29/2002
Action: Leak Discovery

Global Id: T0608198901
Action Type: Other
Date: 11/18/2002
Action: Leak Stopped

LUST:
Global Id: T0608198901
Status: Open - Case Begin Date
Status Date: 03/29/2002

Global Id: T0608198901
Status: Completed - Case Closed
Status Date: 04/14/2005

CPS-SLIC:
Region: STATE
Facility Status: **Completed - Case Closed**
Status Date: 02/26/2002
Global Id: T0608186291
Lead Agency: SAN DIEGO COUNTY LOP
Lead Agency Case Number: H29208-001
Latitude: 32.867716
Longitude: -117.214912

COSTA VERDE CAR WASH/CHEVRON SERVICE STA (Continued) **S104581849**

Case Type:	Cleanup Program Site
Case Worker:	SW
Local Agency:	SAN DIEGO COUNTY LOP
RB Case Number:	Not reported
File Location:	Local Agency
Potential Media Affected:	Soil
Potential Contaminants of Concern:	Gasoline
Site History:	Not reported

Click here to access the California GeoTracker records for this facility:

AA224 **LA JOLLA RAD STATION M-3** **ENVIROSTOR** **S107736568**
SSW **N/A**
> 1 **LA JOLLA, CA**
1.211 mi.
6395 ft. **Site 1 of 2 in cluster AA**

Relative:
Higher

Actual:
799 ft.

ENVIROSTOR:

Facility ID:	80000290
Status:	Inactive - Needs Evaluation
Status Date:	07/01/2005
Site Code:	Not reported
Site Type:	Military Evaluation
Site Type Detailed:	FUDS
Acres:	Not reported
NPL:	NO
Regulatory Agencies:	SMBRP
Lead Agency:	SMBRP
Program Manager:	Not reported
Supervisor:	Douglas Bautista
Division Branch:	Cleanup Cypress
Assembly:	78
Senate:	39
Special Program:	Not reported
Restricted Use:	NO
Site Mgmt Req:	NONE SPECIFIED
Funding:	DERA
Latitude:	32.83888
Longitude:	-117.2519
APN:	NONE SPECIFIED
Past Use:	NONE SPECIFIED
Potential COC:	NONE SPECIFIED
Confirmed COC:	NONE SPECIFIED
Potential Description:	NONE SPECIFIED
Alias Name:	LA JOLLA RADAR STATION M-3
Alias Type:	Alternate Name
Alias Name:	CA99799F548900
Alias Type:	Federal Facility ID
Alias Name:	J09CA0430
Alias Type:	INPR
Alias Name:	80000290
Alias Type:	Envirostor ID Number

Completed Info:

Completed Area Name:	PROJECT WIDE
Completed Sub Area Name:	Not reported
Completed Document Type:	Inventory Project Report (INPR)
Completed Date:	03/27/1992

LA JOLLA RAD STATION M-3 (Continued) **S107736568**

Comments: Not reported

Future Area Name: Not reported
Future Sub Area Name: Not reported
Future Document Type: Not reported
Future Due Date: Not reported
Schedule Area Name: Not reported
Schedule Sub Area Name: Not reported
Schedule Document Type: Not reported
Schedule Due Date: Not reported
Schedule Revised Date: Not reported

AA225 **LA JOLLA AWS STATION** **ENVIROSTOR** **S107736567**
SSW **N/A**
> 1 **SAN DIEGO, CA**
1.211 mi.
6395 ft. **Site 2 of 2 in cluster AA**

Relative:
Higher

Actual:
799 ft.

ENVIROSTOR:
Facility ID: 80000289
Status: Inactive - Needs Evaluation
Status Date: 07/01/2005
Site Code: Not reported
Site Type: Military Evaluation
Site Type Detailed: FUDS
Acres: Not reported
NPL: NO
Regulatory Agencies: SMBRP
Lead Agency: SMBRP
Program Manager: Not reported
Supervisor: Douglas Bautista
Division Branch: Cleanup Cypress
Assembly: 78
Senate: 39
Special Program: Not reported
Restricted Use: NO
Site Mgmt Req: NONE SPECIFIED
Funding: DERA
Latitude: 32.83888
Longitude: -117.2519
APN: NONE SPECIFIED
Past Use: NONE SPECIFIED
Potential COC: NONE SPECIFIED
Confirmed COC: NONE SPECIFIED
Potential Description: NONE SPECIFIED
Alias Name: CA99799F548800
Alias Type: Federal Facility ID
Alias Name: J09CA0429
Alias Type: INPR
Alias Name: 80000289
Alias Type: Envirostor ID Number

Completed Info:
Completed Area Name: PROJECT WIDE
Completed Sub Area Name: Not reported
Completed Document Type: Inventory Project Report (INPR)
Completed Date: 03/27/1992
Comments: Not reported

LA JOLLA AWS STATION (Continued) **S107736567**

Future Area Name: Not reported
Future Sub Area Name: Not reported
Future Document Type: Not reported
Future Due Date: Not reported
Schedule Area Name: Not reported
Schedule Sub Area Name: Not reported
Schedule Document Type: Not reported
Schedule Due Date: Not reported
Schedule Revised Date: Not reported

226
NE
> 1
1.247 mi.
6582 ft.

SCRIPPS SURGERY LLC
9834 GENESEE AVE 307-311
LA JOLLA, CA 92037

ENVIROSTOR **S106064336**
SAN DIEGO CO. SAM **N/A**
CPS-SLIC
San Diego Co. HMMD
HAZNET

Relative:
Higher

Actual:
351 ft.

ENVIROSTOR:
Facility ID: 37000041
Status: Refer: 1248 Local Agency
Status Date: 08/02/2001
Site Code: Not reported
Site Type: Evaluation
Site Type Detailed: Evaluation
Acres: Not reported
NPL: NO
Regulatory Agencies: NONE SPECIFIED
Lead Agency: NONE SPECIFIED
Program Manager: Not reported
Supervisor: Referred - Not Assigned
Division Branch: Cleanup Cypress
Assembly: 75
Senate: Not reported
Special Program: Not reported
Restricted Use: NO
Site Mgmt Req: NONE SPECIFIED
Funding: Not Applicable
Latitude: 32.88407
Longitude: -117.2258
APN: NONE SPECIFIED
Past Use: NONE SPECIFIED
Potential COC: NONE SPECIFIED
Confirmed COC: NONE SPECIFIED
Potential Description: NONE SPECIFIED
Alias Name: 37000041
Alias Type: Envirostor ID Number

Completed Info:
Completed Area Name: Not reported
Completed Sub Area Name: Not reported
Completed Document Type: Not reported
Completed Date: Not reported
Comments: Not reported

Future Area Name: Not reported
Future Sub Area Name: Not reported
Future Document Type: Not reported
Future Due Date: Not reported
Schedule Area Name: Not reported

SCRIPPS SURGERY LLC (Continued) **S106064336**

Schedule Sub Area Name: Not reported
Schedule Document Type: Not reported
Schedule Due Date: Not reported
Schedule Revised Date: Not reported

SAN DIEGO CO. SAM:
Case Number: H34743-001
Agency: DEH Site Assessment & Mitigation
Funding: **Private - VAP**
Facility Type: Soils Only
Facility Status: Closed Case
Date: 10/29/2001
Date Began: 11/7/2000

CPS-SLIC:
Region: STATE
Facility Status: **Completed - Case Closed**
Status Date: 10/29/2001
Global Id: T0608163929
Lead Agency: SAN DIEGO COUNTY LOP
Lead Agency Case Number: H34743-001
Latitude: 32.884086
Longitude: -117.22584
Case Type: Cleanup Program Site
Case Worker: Not reported
Local Agency: Not reported
RB Case Number: Not reported
File Location: Local Agency
Potential Media Affected: Soil
Potential Contaminants of Concern: Waste Oil / Motor / Hydraulic / Lubricating
Site History: Not reported

Click here to access the California GeoTracker records for this facility:

HMMD SAN DIEGO:
Permit Number: 205689
Business Type: 6HK10
EPA Id Number: Not reported
APN: 343-160-16-00
Last HMMD Inspection: 01/19/2012
Facility Telephone: 858-677-1755
Permit Status: OPEN
Permit Expiration: 10/31/2013
Date Last Updated: 11/02/2012
Facility Owner: FRANK COUFAL, MD.
Facility Mailing Address: 9834 GENESSE AV #411
Facility Mailing City: La Jolla
Facility Mailing State: CA
Facility Mailing Zip: 92037
UST Owner: Not reported
Handle Regulated Hazmat: Not reported
Own Or Operate UST: Not reported
Subject To APSA: Not reported
Generate Haz Waste: Y
Treat Haz Waste: Not reported
Generate Medical Waste: Not reported

SCRIPPS SURGERY LLC (Continued) **S106064336**

Inventory Active Permits (SQG Medical):

Permit Number:	205689
Update Date:	11/02/2012
Case Number:	Not reported
Name:	WASTE 902 INFECTIOUS WASTE, SHARPS
Other Information:	USED NEEDLES
Material Waste:	Waste
Hazardous Categories 1:	Not reported
Hazardous Categories 2:	Not reported

Permit Number:	209607
Business Type:	6HK10
EPA Id Number:	Not reported
APN:	343-160-16-00
Last HMMD Inspection:	10/29/2008
Facility Telephone:	858-622-0554
Permit Status:	INAC
Permit Expiration:	08/31/2011
Date Last Updated:	11/02/2012
Facility Owner:	LEN JURKOWSKI, MD
Facility Mailing Address:	PO BOX 13610
Facility Mailing City:	LA JOLLA
Facility Mailing State:	CA
Facility Mailing Zip:	92039-3610
UST Owner:	Not reported
Handle Regulated Hazmat:	Not reported
Own Or Operate UST:	Not reported
Subject To APSA:	Not reported
Generate Haz Waste:	Not reported
Treat Haz Waste:	Not reported
Generate Medical Waste:	Not reported

Permit Number:	211815
Business Type:	6HK10
EPA Id Number:	Not reported
APN:	343-160-16-00
Last HMMD Inspection:	02/24/2010
Facility Telephone:	858-558-8150
Permit Status:	OPEN
Permit Expiration:	05/31/2013
Date Last Updated:	11/02/2012
Facility Owner:	BALBOA NEPHROLOGY MEDICAL GROUP, INC
Facility Mailing Address:	9610 GRANITE RIDGE DR #B
Facility Mailing City:	SAN DIEGO
Facility Mailing State:	CA
Facility Mailing Zip:	92123-2684
UST Owner:	Not reported
Handle Regulated Hazmat:	Not reported
Own Or Operate UST:	Not reported
Subject To APSA:	Not reported
Generate Haz Waste:	Not reported
Treat Haz Waste:	Not reported
Generate Medical Waste:	Y

Inventory Active Permits (SQG Medical):

Permit Number:	211815

SCRIPPS SURGERY LLC (Continued) **S106064336**

Update Date:	11/02/2012
Case Number:	Not reported
Name:	WASTE 902 INFECTIOUS WASTE, SHARPS
Other Information:	SHARPS
Material Waste:	Waste
Hazardous Categories 1:	Not reported
Hazardous Categories 2:	Not reported

Permit Number:	153531
Business Type:	6HK10
EPA Id Number:	Not reported
APN:	343-160-16-00
Last HMMD Inspection:	01/30/2009
Facility Telephone:	858-452-3838
Permit Status:	INAC
Permit Expiration:	09/30/2012
Date Last Updated:	11/02/2012
Facility Owner:	PATRICK J HAGGERTY III MD
Facility Mailing Address:	9834 GENESEE AV #120
Facility Mailing City:	LA JOLLA
Facility Mailing State:	CA
Facility Mailing Zip:	92037-
UST Owner:	Not reported
Handle Regulated Hazmat:	Not reported
Own Or Operate UST:	Not reported
Subject To APSA:	Not reported
Generate Haz Waste:	Not reported
Treat Haz Waste:	Not reported
Generate Medical Waste:	Not reported

Permit Number:	208719
Business Type:	6HK10
EPA Id Number:	Not reported
APN:	343-160-16-00
Last HMMD Inspection:	11/06/2007
Facility Telephone:	858-558-8150
Permit Status:	INAC
Permit Expiration:	02/28/2011
Date Last Updated:	11/02/2012
Facility Owner:	BALBOA NEPHROLOGY MEDICAL GROUP
Facility Mailing Address:	7920 FROST ST #300
Facility Mailing City:	San Diego
Facility Mailing State:	CA
Facility Mailing Zip:	92123
UST Owner:	Not reported
Handle Regulated Hazmat:	Not reported
Own Or Operate UST:	Not reported
Subject To APSA:	Not reported
Generate Haz Waste:	Y
Treat Haz Waste:	Not reported
Generate Medical Waste:	Not reported

Permit Number:	211543
Business Type:	6HK10
EPA Id Number:	Not reported
APN:	343-160-26-00

SCRIPPS SURGERY LLC (Continued) **S106064336**

Last HMMD Inspection: 02/24/2010
Facility Telephone: 858-457-4180
Permit Status: INAC
Permit Expiration: 05/31/2012
Date Last Updated: 11/02/2012
Facility Owner: BRENT R LIVINGSTON, MD, INC
Facility Mailing Address: 9834 GENESEE AV #425
Facility Mailing City: La Jolla
Facility Mailing State: CA
Facility Mailing Zip: 92037
UST Owner: Not reported
Handle Regulated Hazmat: Not reported
Own Or Operate UST: Not reported
Subject To APSA: Not reported
Generate Haz Waste: Not reported
Treat Haz Waste: Not reported
Generate Medical Waste: Not reported

Permit Number: 211336
Business Type: 6HK10
EPA Id Number: Not reported
APN: 343-160-16-00
Last HMMD Inspection: 11/24/2009
Facility Telephone: 858-450-1212
Permit Status: OPEN
Permit Expiration: 09/30/2013
Date Last Updated: 11/02/2012
Facility Owner: GILBERT RYAN DOMINGUEZ MD
Facility Mailing Address: 9834 GENESEE AV #125
Facility Mailing City: LA JOLLA
Facility Mailing State: CA
Facility Mailing Zip: 92037
UST Owner: Not reported
Handle Regulated Hazmat: Not reported
Own Or Operate UST: Not reported
Subject To APSA: Not reported
Generate Haz Waste: N
Treat Haz Waste: Not reported
Generate Medical Waste: Y

Inventory Active Permits (SQG Medical):
Permit Number: 211336
Update Date: 11/02/2012
Case Number: Not reported
Name: WASTE 902 INFECTIOUS WASTE, SHARPS
Other Information: SHARPS
Material Waste: Waste
Hazardous Categories 1: Not reported
Hazardous Categories 2: Not reported

Permit Number: 211336
Business Type: 6HK10
EPA Id Number: Not reported
APN: 343-160-16-00
Last HMMD Inspection: 11/24/2009
Facility Telephone: 858-450-1212
Permit Status: OPEN

SCRIPPS SURGERY LLC (Continued) **S106064336**

Permit Expiration:	09/30/2013
Date Last Updated:	11/02/2012
Facility Owner:	GILBERT RYAN DOMINGUEZ MD
Facility Mailing Address:	9834 GENESEE AV #125
Facility Mailing City:	LA JOLLA
Facility Mailing State:	CA
Facility Mailing Zip:	92037
UST Owner:	Not reported
Handle Regulated Hazmat:	Not reported
Own Or Operate UST:	Not reported
Subject To APSA:	Not reported
Generate Haz Waste:	N
Treat Haz Waste:	Not reported
Generate Medical Waste:	Y

Inventory Active Permits (SQG Medical):

Permit Number:	211336
Update Date:	11/02/2012
Case Number:	Not reported
Name:	WASTE 902 INFECTIOUS WASTE, SHARPS
Other Information:	SHARPS
Material Waste:	Waste
Hazardous Categories 1:	Not reported
Hazardous Categories 2:	Not reported

Permit Number:	215556
Business Type:	6HK10
EPA Id Number:	Not reported
APN:	343-160-16-00
Last HMMD Inspection:	01/31/2012
Facility Telephone:	858-458-0099
Permit Status:	OPEN
Permit Expiration:	05/31/2013
Date Last Updated:	11/02/2012
Facility Owner:	GENESIS HEALTHCARE PARTNERS
Facility Mailing Address:	9333 GENESEE AV #300
Facility Mailing City:	San Diego
Facility Mailing State:	CA
Facility Mailing Zip:	92121
UST Owner:	Not reported
Handle Regulated Hazmat:	Not reported
Own Or Operate UST:	Not reported
Subject To APSA:	Not reported
Generate Haz Waste:	Not reported
Treat Haz Waste:	Not reported
Generate Medical Waste:	Y

Inventory Active Permits (SQG Medical):

Permit Number:	215556
Update Date:	11/02/2012
Case Number:	Not reported
Name:	WASTE 902 INFECTIOUS WASTE, SHARPS
Other Information:	SHARPS
Material Waste:	Waste
Hazardous Categories 1:	Not reported
Hazardous Categories 2:	Not reported

SCRIPPS SURGERY LLC (Continued) **S106064336**

Permit Number: 215556
Update Date: 11/02/2012
Case Number: Not reported
Name: WASTE 311 PHARMACEUTICAL WASTE
Other Information: NON RCRA HAZARDOUS WASTE
Material Waste: Waste
Hazardous Categories 1: Not reported
Hazardous Categories 2: Not reported

Permit Number: 211815
Business Type: 6HK10
EPA Id Number: Not reported
APN: 343-160-16-00
Last HMMD Inspection: 02/24/2010
Facility Telephone: 858-558-8150
Permit Status: OPEN
Permit Expiration: 05/31/2013
Date Last Updated: 11/02/2012
Facility Owner: BALBOA NEPHROLOGY MEDICAL GROUP, INC
Facility Mailing Address: 9610 GRANITE RIDGE DR #B
Facility Mailing City: SAN DIEGO
Facility Mailing State: CA
Facility Mailing Zip: 92123-2684
UST Owner: Not reported
Handle Regulated Hazmat: Not reported
Own Or Operate UST: Not reported
Subject To APSA: Not reported
Generate Haz Waste: Not reported
Treat Haz Waste: Not reported
Generate Medical Waste: Y

Inventory Active Permits (SQG Medical):
Permit Number: 211815
Update Date: 11/02/2012
Case Number: Not reported
Name: WASTE 902 INFECTIOUS WASTE, SHARPS
Other Information: SHARPS
Material Waste: Waste
Hazardous Categories 1: Not reported
Hazardous Categories 2: Not reported

Permit Number: 211336
Business Type: 6HK10
EPA Id Number: Not reported
APN: 343-160-16-00
Last HMMD Inspection: 11/24/2009
Facility Telephone: 858-450-1212
Permit Status: OPEN
Permit Expiration: 09/30/2013
Date Last Updated: 11/02/2012
Facility Owner: GILBERT RYAN DOMINGUEZ MD
Facility Mailing Address: 9834 GENESEE AV #125
Facility Mailing City: LA JOLLA
Facility Mailing State: CA
Facility Mailing Zip: 92037
UST Owner: Not reported

SCRIPPS SURGERY LLC (Continued) **S106064336**

Handle Regulated Hazmat: Not reported
Own Or Operate UST: Not reported
Subject To APSA: Not reported
Generate Haz Waste: Y
Treat Haz Waste: Not reported
Generate Medical Waste: Y

Inventory Active Permits (SQG Medical):
Permit Number: 211336
Update Date: 11/02/2012
Case Number: Not reported
Name: WASTE 902 INFECTIOUS WASTE, SHARPS
Other Information: SHARPS
Material Waste: Waste
Hazardous Categories 1: Not reported
Hazardous Categories 2: Not reported

Permit Number: 215911
Business Type: 6HK10
EPA Id Number: Not reported
APN: 343-160-16-00
Last HMMD Inspection: 05/14/2012
Facility Telephone: 858-554-7555
Permit Status: OPEN
Permit Expiration: 08/31/2013
Date Last Updated: 11/02/2012
Facility Owner: SCRIPPS HEALTH
Facility Mailing Address: 9834 GENESEE AVE #128
Facility Mailing City: LA JOLLA
Facility Mailing State: CA
Facility Mailing Zip: 92037
UST Owner: Not reported
Handle Regulated Hazmat: Not reported
Own Or Operate UST: Not reported
Subject To APSA: Not reported
Generate Haz Waste: Not reported
Treat Haz Waste: Not reported
Generate Medical Waste: Y

Inventory Active Permits (SQG Medical):
Permit Number: 215911
Update Date: 11/02/2012
Case Number: Not reported
Name: WASTE 902 INFECTIOUS WASTE, SHARPS
Other Information: SHARPS
Material Waste: Waste
Hazardous Categories 1: Not reported
Hazardous Categories 2: Not reported

Permit Number: 212295
Business Type: 6HK10
EPA Id Number: CAL000362210
APN: 343-160-16-00
Last HMMD Inspection: 04/01/2011
Facility Telephone: 858-334-2400
Permit Status: OPEN

SCRIPPS SURGERY LLC (Continued) **S106064336**

Permit Expiration:	07/31/2013
Date Last Updated:	11/02/2012
Facility Owner:	KAISER PERMANENTE
Facility Mailing Address:	8010 PARKWAY DR
Facility Mailing City:	LA MESA
Facility Mailing State:	CA
Facility Mailing Zip:	91942
UST Owner:	Not reported
Handle Regulated Hazmat:	Not reported
Own Or Operate UST:	Not reported
Subject To APSA:	Not reported
Generate Haz Waste:	Not reported
Treat Haz Waste:	Not reported
Generate Medical Waste:	Y

Inventory Active Permits (SQG Medical):

Permit Number:	212295
Update Date:	11/02/2012
Case Number:	Not reported
Name:	WASTE 902 INFECTIOUS WASTE, SHARPS
Other Information:	SHARPS
Material Waste:	Waste
Hazardous Categories 1:	Not reported
Hazardous Categories 2:	Not reported

Permit Number:	207067
Business Type:	6HK15
EPA Id Number:	Not reported
APN:	343-160-16-00
Last HMMD Inspection:	Not reported
Facility Telephone:	858-677-1755
Permit Status:	INAC
Permit Expiration:	10/31/2006
Date Last Updated:	11/02/2012
Facility Owner:	FRANK J CONTAL, M.D
Facility Mailing Address:	9834 GENESEE AV #411
Facility Mailing City:	La Jolla
Facility Mailing State:	CA
Facility Mailing Zip:	92037
UST Owner:	Not reported
Handle Regulated Hazmat:	Not reported
Own Or Operate UST:	Not reported
Subject To APSA:	Not reported
Generate Haz Waste:	Y
Treat Haz Waste:	Not reported
Generate Medical Waste:	Not reported

Permit Number:	134743
Business Type:	6HK20
EPA Id Number:	Not reported
APN:	DEH-134743
Last HMMD Inspection:	Not reported
Facility Telephone:	Not reported
Permit Status:	INAC
Permit Expiration:	05/31/2002
Date Last Updated:	11/02/2012
Facility Owner:	Not reported

SCRIPPS SURGERY LLC (Continued) **S106064336**

Facility Mailing Address: Not reported
Facility Mailing City: Not reported
Facility Mailing State: Not reported
Facility Mailing Zip: Not reported
UST Owner: Not reported
Handle Regulated Hazmat: Not reported
Own Or Operate UST: Not reported
Subject To APSA: Not reported
Generate Haz Waste: Not reported
Treat Haz Waste: Not reported
Generate Medical Waste: Not reported

Permit Number: 209607
Business Type: 6HK10
EPA Id Number: Not reported
APN: 343-160-16-00
Last HMMD Inspection: 10/29/2008
Facility Telephone: 858-622-0554
Permit Status: INAC
Permit Expiration: 08/31/2011
Date Last Updated: 11/02/2012
Facility Owner: LEN JURKOWSKI, MD
Facility Mailing Address: PO BOX 13610
Facility Mailing City: LA JOLLA
Facility Mailing State: CA
Facility Mailing Zip: 92039-3610
UST Owner: Not reported
Handle Regulated Hazmat: Not reported
Own Or Operate UST: Not reported
Subject To APSA: Not reported
Generate Haz Waste: Y
Treat Haz Waste: Not reported
Generate Medical Waste: Not reported

Permit Number: 212881
Business Type: 6HK10
EPA Id Number: Not reported
APN: 343-160-16-00
Last HMMD Inspection: 03/01/2011
Facility Telephone: 858-458-1287
Permit Status: OPEN
Permit Expiration: 05/31/2013
Date Last Updated: 11/02/2012
Facility Owner: COASTAL ENT MEDICAL GROUP, INC
Facility Mailing Address: 9834 GENESEE AV #416
Facility Mailing City: LA JOLLA
Facility Mailing State: CA
Facility Mailing Zip: 92037
UST Owner: Not reported
Handle Regulated Hazmat: Not reported
Own Or Operate UST: Not reported
Subject To APSA: Not reported
Generate Haz Waste: Not reported
Treat Haz Waste: Not reported
Generate Medical Waste: Y

Inventory Active Permits (SQG Medical):
Permit Number: 212881

SCRIPPS SURGERY LLC (Continued) **S106064336**

Update Date:	11/02/2012
Case Number:	Not reported
Name:	WASTE 902 INFECTIOUS WASTE, SHARPS
Other Information:	SHARPS
Material Waste:	Waste
Hazardous Categories 1:	Not reported
Hazardous Categories 2:	Not reported

Permit Number:	212881
Business Type:	6HK10
EPA Id Number:	Not reported
APN:	343-160-16-00
Last HMMD Inspection:	03/01/2011
Facility Telephone:	858-458-1287
Permit Status:	OPEN
Permit Expiration:	05/31/2013
Date Last Updated:	11/02/2012
Facility Owner:	COASTAL ENT MEDICAL GROUP, INC
Facility Mailing Address:	9834 GENESEE AV #416
Facility Mailing City:	LA JOLLA
Facility Mailing State:	CA
Facility Mailing Zip:	92037
UST Owner:	Not reported
Handle Regulated Hazmat:	Not reported
Own Or Operate UST:	Not reported
Subject To APSA:	Not reported
Generate Haz Waste:	Not reported
Treat Haz Waste:	Not reported
Generate Medical Waste:	Y

Inventory Active Permits (SQG Medical):

Permit Number:	212881
Update Date:	11/02/2012
Case Number:	Not reported
Name:	WASTE 902 INFECTIOUS WASTE, SHARPS
Other Information:	SHARPS
Material Waste:	Waste
Hazardous Categories 1:	Not reported
Hazardous Categories 2:	Not reported

Permit Number:	Not reported
Business Type:	Not reported
EPA Id Number:	cal000399072
APN:	Not reported
Last HMMD Inspection:	Not reported
Facility Telephone:	858-458-5100
Permit Status:	Permit Renewed
Permit Expiration:	Not reported
Date Last Updated:	07/28/2017
Facility Owner:	Not reported
Facility Mailing Address:	9834 GENESEE AVE, SUITE #307, #328, LA JOLLA, CA 92037
Facility Mailing City:	Not reported
Facility Mailing State:	Not reported
Facility Mailing Zip:	Not reported
UST Owner:	N
Handle Regulated Hazmat:	Not reported

SCRIPPS SURGERY LLC (Continued) **S106064336**

Own Or Operate UST: Not reported
Subject To APSA: Not reported
Generate Haz Waste: N
Treat Haz Waste: N
Generate Medical Waste: Not reported

Waste and Materials:
Record ID: DEH2002-HUPFP-154575
Permit Status: Permit Renewed
Active Permit: Y
Child Record Id: DEH2015-HWAST-0066810
Trade Secret: N
Hazardous Material Type: Not reported
Last Updated: 2017-07-28T02:33:03.000
Chemical Name: WASTE 901 INFECTIOUS WASTE, GENERAL
Common Name: RED BAGS
Case Number: Not reported

Record ID: DEH2002-HUPFP-154575
Permit Status: Permit Renewed
Active Permit: Y
Child Record Id: DEH2015-HWAST-0066811
Trade Secret: N
Hazardous Material Type: Not reported
Last Updated: 2017-07-28T02:33:03.000
Chemical Name: WASTE 902 INFECTIOUS WASTE, SHARPS
Common Name: SHARPS
Case Number: Not reported

Record ID: DEH2002-HUPFP-154575
Permit Status: Permit Renewed
Active Permit: Y
Child Record Id: DEH2015-HWAST-0066812
Trade Secret: N
Hazardous Material Type: Not reported
Last Updated: 2017-07-28T02:33:03.000
Chemical Name: WASTE 311 PHARMACEUTICAL WASTE
Common Name: PHARMACEUTICAL WASTE
Case Number: Not reported

Permit Number: 216119
Business Type: 6HK10
EPA Id Number: Not reported
APN: 343-160-16-00
Last HMMD Inspection: 04/19/2012
Facility Telephone: 858-457-2220
Permit Status: OPEN
Permit Expiration: 07/31/2013
Date Last Updated: 11/02/2012
Facility Owner: EYE CENTER OF LA JOLLA
Facility Mailing Address: 9834 GENESEE AV #209
Facility Mailing City: La Jolla
Facility Mailing State: CA
Facility Mailing Zip: 92037
UST Owner: Not reported
Handle Regulated Hazmat: Not reported
Own Or Operate UST: Not reported

SCRIPPS SURGERY LLC (Continued) **S106064336**

Subject To APSA: Not reported
Generate Haz Waste: Not reported
Treat Haz Waste: Not reported
Generate Medical Waste: Y

Inventory Active Permits (SQG Medical):
Permit Number: 216119
Update Date: 11/02/2012
Case Number: Not reported
Name: WASTE 902 INFECTIOUS WASTE, SHARPS
Other Information: SHARPS
Material Waste: Waste
Hazardous Categories 1: Not reported
Hazardous Categories 2: Not reported

Permit Number: 209329
Business Type: 6HK10
EPA Id Number: Not reported
APN: 343-160-16-00
Last HMMD Inspection: 01/23/2012
Facility Telephone: 858-558-2272
Permit Status: OPEN
Permit Expiration: 11/30/2013
Date Last Updated: 11/02/2012
Facility Owner: DANA P LAUNER & M JONATHAN WORSEY, A PROFESSIONAL CORP
Facility Mailing Address: 9834 GENESEE AV #201
Facility Mailing City: La Jolla
Facility Mailing State: CA
Facility Mailing Zip: 92037
UST Owner: Not reported
Handle Regulated Hazmat: Not reported
Own Or Operate UST: Not reported
Subject To APSA: Not reported
Generate Haz Waste: Not reported
Treat Haz Waste: Not reported
Generate Medical Waste: Y

Inventory Active Permits (SQG Medical):
Permit Number: 209329
Update Date: 11/02/2012
Case Number: Not reported
Name: WASTE 901 INFECTIOUS WASTE, GENERAL
Other Information: RED BAGS
Material Waste: Waste
Hazardous Categories 1: Not reported
Hazardous Categories 2: Not reported

Permit Number: 209329
Update Date: 11/02/2012
Case Number: Not reported
Name: WASTE 902 INFECTIOUS WASTE, SHARPS
Other Information: SHARPS
Material Waste: Waste
Hazardous Categories 1: Not reported
Hazardous Categories 2: Not reported

SCRIPPS SURGERY LLC (Continued) **S106064336**

Permit Number:	209329
Business Type:	6HK10
EPA Id Number:	Not reported
APN:	343-160-16-00
Last HMMD Inspection:	01/23/2012
Facility Telephone:	858-558-2272
Permit Status:	OPEN
Permit Expiration:	11/30/2013
Date Last Updated:	11/02/2012
Facility Owner:	DANA P LAUNER & M JONATHAN WORSEY, A PROFESSIONAL CORP
Facility Mailing Address:	9834 GENESEE AV #201
Facility Mailing City:	La Jolla
Facility Mailing State:	CA
Facility Mailing Zip:	92037
UST Owner:	Not reported
Handle Regulated Hazmat:	Not reported
Own Or Operate UST:	Not reported
Subject To APSA:	Not reported
Generate Haz Waste:	Not reported
Treat Haz Waste:	Not reported
Generate Medical Waste:	Y

Inventory Active Permits (SQG Medical):

Permit Number:	209329
Update Date:	11/02/2012
Case Number:	Not reported
Name:	WASTE 901 INFECTIOUS WASTE, GENERAL
Other Information:	RED BAGS
Material Waste:	Waste
Hazardous Categories 1:	Not reported
Hazardous Categories 2:	Not reported

Permit Number:	209329
Update Date:	11/02/2012
Case Number:	Not reported
Name:	WASTE 902 INFECTIOUS WASTE, SHARPS
Other Information:	SHARPS
Material Waste:	Waste
Hazardous Categories 1:	Not reported
Hazardous Categories 2:	Not reported

Permit Number:	154575
Business Type:	6HK10
EPA Id Number:	Not reported
APN:	343-160-16-00
Last HMMD Inspection:	07/31/2012
Facility Telephone:	858-458-5100
Permit Status:	OPEN
Permit Expiration:	07/31/2013
Date Last Updated:	11/02/2012
Facility Owner:	SCRIPPS SURGERY CENTER, LLC
Facility Mailing Address:	9834 GENESEE AVE #307
Facility Mailing City:	LA JOLLA
Facility Mailing State:	CA
Facility Mailing Zip:	92037
UST Owner:	Not reported
Handle Regulated Hazmat:	Not reported

SCRIPPS SURGERY LLC (Continued) **S106064336**

Own Or Operate UST: Not reported
Subject To APSA: Not reported
Generate Haz Waste: Not reported
Treat Haz Waste: Not reported
Generate Medical Waste: Y

Inventory Active Permits (SQG Medical):
Permit Number: 154575
Update Date: 11/02/2012
Case Number: Not reported
Name: WASTE 902 INFECTIOUS WASTE, SHARPS
Other Information: SHARPS
Material Waste: Waste
Hazardous Categories 1: Not reported
Hazardous Categories 2: Not reported

Permit Number: 154575
Update Date: 11/02/2012
Case Number: Not reported
Name: WASTE 901 INFECTIOUS WASTE, GENERAL
Other Information: RED BAGS
Material Waste: Waste
Hazardous Categories 1: Not reported
Hazardous Categories 2: Not reported

Permit Number: 154575
Update Date: 11/02/2012
Case Number: Not reported
Name: WASTE 311 PHARMACEUTICAL WASTE
Other Information: PHARMACEUTICAL WASTE
Material Waste: Waste
Hazardous Categories 1: Not reported
Hazardous Categories 2: Not reported

Violations Active Permits:
Permit Number: 154575
Update Date: 11/02/2012
Inspection Date: 03/09/2005
Violation Code: 6HV4303
Violation: SQG:NO MED WASTE DISPOSAL RECORDS
Violation Citation: Generator did not retain on file disposal receipts and/or tracking documents for waste shipped offsite for at least 2 years (SQG). 117945(b)
Activity: ACTIVE

Permit Number: 154575
Update Date: 11/02/2012
Inspection Date: 03/09/2005
Violation Code: 6HV4309
Violation: SQG:MWMP OR EQUIV NOT ONSITE
Violation Citation: Medical Waste Management Plan or equivalent information not onsite for review (SQG). 117945
Activity: ACTIVE

Permit Number: 154575
Update Date: 11/02/2012
Inspection Date: 07/31/2012

SCRIPPS SURGERY LLC (Continued) **S106064336**

Violation Code: 6HV4421
Violation: PHARM WASTE NOT SEGREGATED
Violation Citation: Generator did not segregate pharmaceutical waste from other medical waste. 118275(g)
Activity: ACTIVE

Permit Number: 153545
Business Type: 6HK10
EPA Id Number: Not reported
APN: 343-160-16-00
Last HMMD Inspection: 02/02/2009
Facility Telephone: 858-453-3813
Permit Status: OPEN
Permit Expiration: 10/31/2013
Date Last Updated: 11/02/2012
Facility Owner: GARY VANDENBERG, MD, INC
Facility Mailing Address: 9834 GENESEE AV #326
Facility Mailing City: LA JOLLA
Facility Mailing State: CA
Facility Mailing Zip: 92037
UST Owner: Not reported
Handle Regulated Hazmat: Not reported
Own Or Operate UST: Not reported
Subject To APSA: Not reported
Generate Haz Waste: Not reported
Treat Haz Waste: Not reported
Generate Medical Waste: Y

Inventory Active Permits (SQG Medical):
Permit Number: 153545
Update Date: 11/02/2012
Case Number: Not reported
Name: WASTE 902 INFECTIOUS WASTE, SHARPS
Other Information: SHARPS
Material Waste: Waste
Hazardous Categories 1: Not reported
Hazardous Categories 2: Not reported

Permit Number: 216351
Business Type: 6HK10
EPA Id Number: Not reported
APN: 343-160-16-00
Last HMMD Inspection: 06/26/2012
Facility Telephone: 858-909-9033
Permit Status: OPEN
Permit Expiration: 10/31/2013
Date Last Updated: 11/02/2012
Facility Owner: KEVIN YOO, M.D.
Facility Mailing Address: 9921 CARMEL MOUNTAIN RD #190
Facility Mailing City: SAN DIEGO
Facility Mailing State: CA
Facility Mailing Zip: 92129
UST Owner: Not reported
Handle Regulated Hazmat: Not reported
Own Or Operate UST: Not reported
Subject To APSA: Not reported

SCRIPPS SURGERY LLC (Continued) **S106064336**

Generate Haz Waste: Not reported
Treat Haz Waste: Not reported
Generate Medical Waste: Y

Inventory Active Permits (SQG Medical):
Permit Number: 216351
Update Date: 11/02/2012
Case Number: Not reported
Name: WASTE 902 INFECTIOUS WASTE, SHARPS
Other Information: SHARPS
Material Waste: Waste
Hazardous Categories 1: Not reported
Hazardous Categories 2: Not reported

Permit Number: 216119
Business Type: 6HK10
EPA Id Number: Not reported
APN: 343-160-16-00
Last HMMD Inspection: 04/19/2012
Facility Telephone: 858-457-2220
Permit Status: OPEN
Permit Expiration: 07/31/2013
Date Last Updated: 11/02/2012
Facility Owner: EYE CENTER OF LA JOLLA
Facility Mailing Address: 9834 GENESEE AV #209
Facility Mailing City: La Jolla
Facility Mailing State: CA
Facility Mailing Zip: 92037
UST Owner: Not reported
Handle Regulated Hazmat: Not reported
Own Or Operate UST: Not reported
Subject To APSA: Not reported
Generate Haz Waste: Not reported
Treat Haz Waste: Not reported
Generate Medical Waste: Y

Inventory Active Permits (SQG Medical):
Permit Number: 216119
Update Date: 11/02/2012
Case Number: Not reported
Name: WASTE 902 INFECTIOUS WASTE, SHARPS
Other Information: SHARPS
Material Waste: Waste
Hazardous Categories 1: Not reported
Hazardous Categories 2: Not reported

Permit Number: 212881
Business Type: 6HK10
EPA Id Number: Not reported
APN: 343-160-16-00
Last HMMD Inspection: 03/01/2011
Facility Telephone: 858-458-1287
Permit Status: OPEN
Permit Expiration: 05/31/2013
Date Last Updated: 11/02/2012
Facility Owner: COASTAL ENT MEDICAL GROUP, INC

SCRIPPS SURGERY LLC (Continued) **S106064336**

Facility Mailing Address:	9834 GENESEE AV #416
Facility Mailing City:	LA JOLLA
Facility Mailing State:	CA
Facility Mailing Zip:	92037
UST Owner:	Not reported
Handle Regulated Hazmat:	Y
Own Or Operate UST:	Not reported
Subject To APSA:	Not reported
Generate Haz Waste:	Not reported
Treat Haz Waste:	Not reported
Generate Medical Waste:	Y

Inventory Active Permits (SQG Medical):

Permit Number:	212881
Update Date:	11/02/2012
Case Number:	Not reported
Name:	WASTE 902 INFECTIOUS WASTE, SHARPS
Other Information:	SHARPS
Material Waste:	Waste
Hazardous Categories 1:	Not reported
Hazardous Categories 2:	Not reported

HAZNET:

envid:	S106064336
Year:	2016
GEPAID:	CAL000399072
Contact:	SHARON HINER
Telephone:	8584585100
Mailing Name:	Not reported
Mailing Address:	9834 GENESEE AVE STE 311
Mailing City,St,Zip:	LA JOLLA, CA 92037
Gen County:	San Diego
TSD EPA ID:	CAD008364432
TSD County:	Los Angeles
Waste Category:	Pharmaceutical waste
Disposal Method:	Storage, Bulking, And/Or Transfer Off Site--No Treatment/Reovery (H010-H129) Or (H131-H135)
Tons:	0.0225
Cat Decode:	Pharmaceutical waste
Method Decode:	Storage, Bulking, And/Or Transfer Off Site--No Treatment/Reovery (H010-H129) Or (H131-H135)
Facility County:	San Diego

envid:	S106064336
Year:	2016
GEPAID:	CAL000416402
Contact:	KATHY SHUMWAY
Telephone:	8585872640
Mailing Name:	Not reported
Mailing Address:	9834 GENESEE AVE STE 225
Mailing City,St,Zip:	LA JOLLA, CA 92037
Gen County:	San Diego
TSD EPA ID:	CAD008364432
TSD County:	Los Angeles
Waste Category:	Pharmaceutical waste
Disposal Method:	Storage, Bulking, And/Or Transfer Off Site--No Treatment/Reovery

SCRIPPS SURGERY LLC (Continued) **S106064336**

(H010-H129) Or (H131-H135)
Tons: 0.0695
Cat Decode: Pharmaceutical waste
Method Decode: Storage, Bulking, And/Or Transfer Off Site--No Treatment/Reovery (H010-H129) Or (H131-H135)
Facility County: San Diego

Count: 7 records.

ORPHAN SUMMARY

City	EDR ID	Site Name	Site Address	Zip	Database(s)
LA JOLLA	S119097243	SDG&E - ROSE CANYON SUBSTATION	FRONTAGE RD SOUTH OF GILMAN DR	92037	San Diego Co. HMMD
LA JOLLA	S121126939	BEST BUY #2505	8657 LA JOLLA VILLAGE DR 113	92037	San Diego Co. HMMD
LA JOLLA	S100733737	BLACKHORSE FARMS	N TORREY PINES RD	92037	San Diego Co. HMMD
SAN DIEGO	S108407225	SAN DIEGO PIPELINE T0015	GOVERNOR DR & 805	92122	SAN DIEGO CO. SAM
SAN DIEGO	S108407112	MARKETPLACE IN UNIVERSITY CITY	GOVERNOR DR	92122	SAN DIEGO CO. SAM
SAN DIEGO	S106068732	PRIMARY HOME HEALTHCARE	865 LA JOLLA VILLAGE DR	92122	San Diego Co. HMMD
SAN DIEGO	S121126766	LAB FELLOWS INC.	11011 N TORREY PINES RD 135	92121	San Diego Co. HMMD

GOVERNMENT RECORDS SEARCHED / DATA CURRENCY TRACKING

To maintain currency of the following federal and state databases, EDR contacts the appropriate governmental agency on a monthly or quarterly basis, as required.

Number of Days to Update: Provides confirmation that EDR is reporting records that have been updated within 90 days from the date the government agency made the information available to the public.

STANDARD ENVIRONMENTAL RECORDS

Federal NPL site list

NPL: National Priority List

National Priorities List (Superfund). The NPL is a subset of CERCLIS and identifies over 1,200 sites for priority cleanup under the Superfund Program. NPL sites may encompass relatively large areas. As such, EDR provides polygon coverage for over 1,000 NPL site boundaries produced by EPA's Environmental Photographic Interpretation Center (EPIC) and regional EPA offices.

Date of Government Version: 12/11/2017
Date Data Arrived at EDR: 12/22/2017
Date Made Active in Reports: 01/05/2018
Number of Days to Update: 14

Source: EPA
Telephone: N/A
Last EDR Contact: 04/27/2018
Next Scheduled EDR Contact: 07/16/2018
Data Release Frequency: Quarterly

NPL Site Boundaries

Sources:

EPA's Environmental Photographic Interpretation Center (EPIC)
Telephone: 202-564-7333

EPA Region 1
Telephone 617-918-1143

EPA Region 3
Telephone 215-814-5418

EPA Region 4
Telephone 404-562-8033

EPA Region 5
Telephone 312-886-6686

EPA Region 10
Telephone 206-553-8665

EPA Region 6
Telephone: 214-655-6659

EPA Region 7
Telephone: 913-551-7247

EPA Region 8
Telephone: 303-312-6774

EPA Region 9
Telephone: 415-947-4246

Proposed NPL: Proposed National Priority List Sites

A site that has been proposed for listing on the National Priorities List through the issuance of a proposed rule in the Federal Register. EPA then accepts public comments on the site, responds to the comments, and places on the NPL those sites that continue to meet the requirements for listing.

Date of Government Version: 12/11/2017
Date Data Arrived at EDR: 12/22/2017
Date Made Active in Reports: 01/05/2018
Number of Days to Update: 14

Source: EPA
Telephone: N/A
Last EDR Contact: 04/27/2018
Next Scheduled EDR Contact: 07/16/2018
Data Release Frequency: Quarterly

NPL LIENS: Federal Superfund Liens

Federal Superfund Liens. Under the authority granted the USEPA by CERCLA of 1980, the USEPA has the authority to file liens against real property in order to recover remedial action expenditures or when the property owner received notification of potential liability. USEPA compiles a listing of filed notices of Superfund Liens.

Date of Government Version: 10/15/1991
Date Data Arrived at EDR: 02/02/1994
Date Made Active in Reports: 03/30/1994
Number of Days to Update: 56

Source: EPA
Telephone: 202-564-4267
Last EDR Contact: 08/15/2011
Next Scheduled EDR Contact: 11/28/2011
Data Release Frequency: No Update Planned

GOVERNMENT RECORDS SEARCHED / DATA CURRENCY TRACKING

Federal Delisted NPL site list

Delisted NPL: National Priority List Deletions

The National Oil and Hazardous Substances Pollution Contingency Plan (NCP) establishes the criteria that the EPA uses to delete sites from the NPL. In accordance with 40 CFR 300.425.(e), sites may be deleted from the NPL where no further response is appropriate.

Date of Government Version: 12/11/2017
Date Data Arrived at EDR: 12/22/2017
Date Made Active in Reports: 01/05/2018
Number of Days to Update: 14

Source: EPA
Telephone: N/A
Last EDR Contact: 04/27/2018
Next Scheduled EDR Contact: 07/16/2018
Data Release Frequency: Quarterly

Federal CERCLIS list

FEDERAL FACILITY: Federal Facility Site Information listing

A listing of National Priority List (NPL) and Base Realignment and Closure (BRAC) sites found in the Comprehensive Environmental Response, Compensation and Liability Information System (CERCLIS) Database where EPA Federal Facilities Restoration and Reuse Office is involved in cleanup activities.

Date of Government Version: 11/07/2016
Date Data Arrived at EDR: 01/05/2017
Date Made Active in Reports: 04/07/2017
Number of Days to Update: 92

Source: Environmental Protection Agency
Telephone: 703-603-8704
Last EDR Contact: 04/06/2018
Next Scheduled EDR Contact: 07/16/2018
Data Release Frequency: Varies

SEMS: Superfund Enterprise Management System

SEMS (Superfund Enterprise Management System) tracks hazardous waste sites, potentially hazardous waste sites, and remedial activities performed in support of EPA's Superfund Program across the United States. The list was formerly know as CERCLIS, renamed to SEMS by the EPA in 2015. The list contains data on potentially hazardous waste sites that have been reported to the USEPA by states, municipalities, private companies and private persons, pursuant to Section 103 of the Comprehensive Environmental Response, Compensation, and Liability Act (CERCLA). This dataset also contains sites which are either proposed to or on the National Priorities List (NPL) and the sites which are in the screening and assessment phase for possible inclusion on the NPL.

Date of Government Version: 01/09/2018
Date Data Arrived at EDR: 02/06/2018
Date Made Active in Reports: 04/13/2018
Number of Days to Update: 66

Source: EPA
Telephone: 800-424-9346
Last EDR Contact: 04/27/2018
Next Scheduled EDR Contact: 07/30/2018
Data Release Frequency: Quarterly

Federal CERCLIS NFRAP site list

SEMS-ARCHIVE: Superfund Enterprise Management System Archive

SEMS-ARCHIVE (Superfund Enterprise Management System Archive) tracks sites that have no further interest under the Federal Superfund Program based on available information. The list was formerly known as the CERCLIS-NFRAP, renamed to SEMS ARCHIVE by the EPA in 2015. EPA may perform a minimal level of assessment work at a site while it is archived if site conditions change and/or new information becomes available. Archived sites have been removed and archived from the inventory of SEMS sites. Archived status indicates that, to the best of EPA's knowledge, assessment at a site has been completed and that EPA has determined no further steps will be taken to list the site on the National Priorities List (NPL), unless information indicates this decision was not appropriate or other considerations require a recommendation for listing at a later time. The decision does not necessarily mean that there is no hazard associated with a given site; it only means that. based upon available information, the location is not judged to be potential NPL site.

Date of Government Version: 01/09/2018
Date Data Arrived at EDR: 02/06/2018
Date Made Active in Reports: 04/13/2018
Number of Days to Update: 66

Source: EPA
Telephone: 800-424-9346
Last EDR Contact: 04/27/2018
Next Scheduled EDR Contact: 07/30/2018
Data Release Frequency: Quarterly

Federal RCRA CORRACTS facilities list

CORRACTS: Corrective Action Report

CORRACTS identifies hazardous waste handlers with RCRA corrective action activity.

Date of Government Version: 12/11/2017
Date Data Arrived at EDR: 12/26/2017
Date Made Active in Reports: 02/09/2018
Number of Days to Update: 45

Source: EPA
Telephone: 800-424-9346
Last EDR Contact: 03/28/2018
Next Scheduled EDR Contact: 07/09/2018
Data Release Frequency: Quarterly

Federal RCRA non-CORRACTS TSD facilities list

RCRA-TSDF: RCRA - Treatment, Storage and Disposal

RCRAInfo is EPA's comprehensive information system, providing access to data supporting the Resource Conservation and Recovery Act (RCRA) of 1976 and the Hazardous and Solid Waste Amendments (HSWA) of 1984. The database includes selective information on sites which generate, transport, store, treat and/or dispose of hazardous waste as defined by the Resource Conservation and Recovery Act (RCRA). Transporters are individuals or entities that move hazardous waste from the generator offsite to a facility that can recycle, treat, store, or dispose of the waste. TSDFs treat, store, or dispose of the waste.

Date of Government Version: 12/11/2017
Date Data Arrived at EDR: 12/26/2017
Date Made Active in Reports: 02/09/2018
Number of Days to Update: 45

Source: Environmental Protection Agency
Telephone: (415) 495-8895
Last EDR Contact: 03/28/2018
Next Scheduled EDR Contact: 07/09/2018
Data Release Frequency: Quarterly

Federal RCRA generators list

RCRA-LQG: RCRA - Large Quantity Generators

RCRAInfo is EPA's comprehensive information system, providing access to data supporting the Resource Conservation and Recovery Act (RCRA) of 1976 and the Hazardous and Solid Waste Amendments (HSWA) of 1984. The database includes selective information on sites which generate, transport, store, treat and/or dispose of hazardous waste as defined by the Resource Conservation and Recovery Act (RCRA). Large quantity generators (LQGs) generate over 1,000 kilograms (kg) of hazardous waste, or over 1 kg of acutely hazardous waste per month.

Date of Government Version: 12/11/2017
Date Data Arrived at EDR: 12/26/2017
Date Made Active in Reports: 02/09/2018
Number of Days to Update: 45

Source: Environmental Protection Agency
Telephone: (415) 495-8895
Last EDR Contact: 03/28/2018
Next Scheduled EDR Contact: 07/09/2018
Data Release Frequency: Quarterly

RCRA-SQG: RCRA - Small Quantity Generators

RCRAInfo is EPA's comprehensive information system, providing access to data supporting the Resource Conservation and Recovery Act (RCRA) of 1976 and the Hazardous and Solid Waste Amendments (HSWA) of 1984. The database includes selective information on sites which generate, transport, store, treat and/or dispose of hazardous waste as defined by the Resource Conservation and Recovery Act (RCRA). Small quantity generators (SQGs) generate between 100 kg and 1,000 kg of hazardous waste per month.

Date of Government Version: 12/11/2017
Date Data Arrived at EDR: 12/26/2017
Date Made Active in Reports: 02/09/2018
Number of Days to Update: 45

Source: Environmental Protection Agency
Telephone: (415) 495-8895
Last EDR Contact: 03/28/2018
Next Scheduled EDR Contact: 07/09/2018
Data Release Frequency: Quarterly

RCRA-CESQG: RCRA - Conditionally Exempt Small Quantity Generators

RCRAInfo is EPA's comprehensive information system, providing access to data supporting the Resource Conservation and Recovery Act (RCRA) of 1976 and the Hazardous and Solid Waste Amendments (HSWA) of 1984. The database includes selective information on sites which generate, transport, store, treat and/or dispose of hazardous waste as defined by the Resource Conservation and Recovery Act (RCRA). Conditionally exempt small quantity generators (CESQGs) generate less than 100 kg of hazardous waste, or less than 1 kg of acutely hazardous waste per month.

Date of Government Version: 12/11/2017
Date Data Arrived at EDR: 12/26/2017
Date Made Active in Reports: 02/09/2018
Number of Days to Update: 45

Source: Environmental Protection Agency
Telephone: (415) 495-8895
Last EDR Contact: 03/28/2018
Next Scheduled EDR Contact: 07/09/2018
Data Release Frequency: Quarterly

Federal institutional controls / engineering controls registries

LUCIS: Land Use Control Information System

LUCIS contains records of land use control information pertaining to the former Navy Base Realignment and Closure properties.

Date of Government Version: 02/16/2018
Date Data Arrived at EDR: 02/22/2018
Date Made Active in Reports: 05/11/2018
Number of Days to Update: 78

Source: Department of the Navy
Telephone: 843-820-7326
Last EDR Contact: 05/09/2018
Next Scheduled EDR Contact: 08/27/2018
Data Release Frequency: Varies

US ENG CONTROLS: Engineering Controls Sites List

A listing of sites with engineering controls in place. Engineering controls include various forms of caps, building foundations, liners, and treatment methods to create pathway elimination for regulated substances to enter environmental media or effect human health.

Date of Government Version: 02/13/2018
Date Data Arrived at EDR: 02/27/2018
Date Made Active in Reports: 05/11/2018
Number of Days to Update: 73

Source: Environmental Protection Agency
Telephone: 703-603-0695
Last EDR Contact: 05/29/2018
Next Scheduled EDR Contact: 09/10/2018
Data Release Frequency: Varies

US INST CONTROL: Sites with Institutional Controls

A listing of sites with institutional controls in place. Institutional controls include administrative measures, such as groundwater use restrictions, construction restrictions, property use restrictions, and post remediation care requirements intended to prevent exposure to contaminants remaining on site. Deed restrictions are generally required as part of the institutional controls.

Date of Government Version: 02/13/2018
Date Data Arrived at EDR: 02/27/2018
Date Made Active in Reports: 05/11/2018
Number of Days to Update: 73

Source: Environmental Protection Agency
Telephone: 703-603-0695
Last EDR Contact: 05/29/2018
Next Scheduled EDR Contact: 09/10/2018
Data Release Frequency: Varies

Federal ERNS list

ERNS: Emergency Response Notification System

Emergency Response Notification System. ERNS records and stores information on reported releases of oil and hazardous substances.

Date of Government Version: 01/16/2018
Date Data Arrived at EDR: 01/19/2018
Date Made Active in Reports: 03/23/2018
Number of Days to Update: 63

Source: National Response Center, United States Coast Guard
Telephone: 202-267-2180
Last EDR Contact: 03/27/2018
Next Scheduled EDR Contact: 07/09/2018
Data Release Frequency: Quarterly

State- and tribal - equivalent NPL

RESPONSE: State Response Sites

Identifies confirmed release sites where DTSC is involved in remediation, either in a lead or oversight capacity. These confirmed release sites are generally high-priority and high potential risk.

Date of Government Version: 01/30/2018
Date Data Arrived at EDR: 01/31/2018
Date Made Active in Reports: 03/19/2018
Number of Days to Update: 47

Source: Department of Toxic Substances Control
Telephone: 916-323-3400
Last EDR Contact: 05/02/2018
Next Scheduled EDR Contact: 08/13/2018
Data Release Frequency: Quarterly

State- and tribal - equivalent CERCLIS

ENVIROSTOR: EnviroStor Database

The Department of Toxic Substances Control's (DTSC's) Site Mitigation and Brownfields Reuse Program's (SMBRP's) EnviroStor database identifes sites that have known contamination or sites for which there may be reasons to investigate further. The database includes the following site types: Federal Superfund sites (National Priorities List (NPL)); State Response, including Military Facilities and State Superfund; Voluntary Cleanup; and School sites. EnviroStor provides similar information to the information that was available in CalSites, and provides additional site information, including, but not limited to, identification of formerly-contaminated properties that have been released for reuse, properties where environmental deed restrictions have been recorded to prevent inappropriate land uses, and risk characterization information that is used to assess potential impacts to public health and the environment at contaminated sites.

Date of Government Version: 01/30/2018
Date Data Arrived at EDR: 01/31/2018
Date Made Active in Reports: 03/19/2018
Number of Days to Update: 47

Source: Department of Toxic Substances Control
Telephone: 916-323-3400
Last EDR Contact: 05/02/2018
Next Scheduled EDR Contact: 08/13/2018
Data Release Frequency: Quarterly

State and tribal landfill and/or solid waste disposal site lists

SWF/LF (SWIS): Solid Waste Information System

Active, Closed and Inactive Landfills. SWF/LF records typically contain an inve ntory of solid waste disposal facilities or landfills. These may be active or i nactive facilities or open dumps that failed to meet RCRA Section 4004 criteria for solid waste landfills or disposal sites.

Date of Government Version: 02/12/2018
Date Data Arrived at EDR: 02/14/2018
Date Made Active in Reports: 04/03/2018
Number of Days to Update: 48

Source: Department of Resources Recycling and Recovery
Telephone: 916-341-6320
Last EDR Contact: 05/16/2018
Next Scheduled EDR Contact: 08/27/2018
Data Release Frequency: Quarterly

State and tribal leaking storage tank lists

LUST REG 7: Leaking Underground Storage Tank Case Listing
Leaking Underground Storage Tank locations. Imperial, Riverside, San Diego, Santa Barbara counties.

Date of Government Version: 02/26/2004
Date Data Arrived at EDR: 02/26/2004
Date Made Active in Reports: 03/24/2004
Number of Days to Update: 27

Source: California Regional Water Quality Control Board Colorado River Basin Region (7)
Telephone: 760-776-8943
Last EDR Contact: 08/01/2011
Next Scheduled EDR Contact: 11/14/2011
Data Release Frequency: No Update Planned

LUST: Leaking Underground Fuel Tank Report (GEOTRACKER)
Leaking Underground Storage Tank (LUST) Sites included in GeoTracker. GeoTracker is the Water Boards data management system for sites that impact, or have the potential to impact, water quality in California, with emphasis on groundwater.

Date of Government Version: 03/12/2018
Date Data Arrived at EDR: 03/14/2018
Date Made Active in Reports: 03/21/2018
Number of Days to Update: 7

Source: State Water Resources Control Board
Telephone: see region list
Last EDR Contact: 03/14/2018
Next Scheduled EDR Contact: 06/25/2018
Data Release Frequency: Quarterly

LUST REG 9: Leaking Underground Storage Tank Report
Orange, Riverside, San Diego counties. For more current information, please refer to the State Water Resources Control Board's LUST database.

Date of Government Version: 03/01/2001
Date Data Arrived at EDR: 04/23/2001
Date Made Active in Reports: 05/21/2001
Number of Days to Update: 28

Source: California Regional Water Quality Control Board San Diego Region (9)
Telephone: 858-637-5595
Last EDR Contact: 09/26/2011
Next Scheduled EDR Contact: 01/09/2012
Data Release Frequency: No Update Planned

LUST REG 8: Leaking Underground Storage Tanks
California Regional Water Quality Control Board Santa Ana Region (8). For more current information, please refer to the State Water Resources Control Board's LUST database.

Date of Government Version: 02/14/2005
Date Data Arrived at EDR: 02/15/2005
Date Made Active in Reports: 03/28/2005
Number of Days to Update: 41

Source: California Regional Water Quality Control Board Santa Ana Region (8)
Telephone: 909-782-4496
Last EDR Contact: 08/15/2011
Next Scheduled EDR Contact: 11/28/2011
Data Release Frequency: Varies

LUST REG 6V: Leaking Underground Storage Tank Case Listing
Leaking Underground Storage Tank locations. Inyo, Kern, Los Angeles, Mono, San Bernardino counties.

Date of Government Version: 06/07/2005
Date Data Arrived at EDR: 06/07/2005
Date Made Active in Reports: 06/29/2005
Number of Days to Update: 22

Source: California Regional Water Quality Control Board Victorville Branch Office (6)
Telephone: 760-241-7365
Last EDR Contact: 09/12/2011
Next Scheduled EDR Contact: 12/26/2011
Data Release Frequency: No Update Planned

LUST REG 6L: Leaking Underground Storage Tank Case Listing
For more current information, please refer to the State Water Resources Control Board's LUST database.

Date of Government Version: 09/09/2003
Date Data Arrived at EDR: 09/10/2003
Date Made Active in Reports: 10/07/2003
Number of Days to Update: 27

Source: California Regional Water Quality Control Board Lahontan Region (6)
Telephone: 530-542-5572
Last EDR Contact: 09/12/2011
Next Scheduled EDR Contact: 12/26/2011
Data Release Frequency: No Update Planned

LUST REG 5: Leaking Underground Storage Tank Database
Leaking Underground Storage Tank locations. Alameda, Alpine, Amador, Butte, Colusa, Contra Costa, Calveras, El Dorado, Fresno, Glenn, Kern, Kings, Lake, Lassen, Madera, Mariposa, Merced, Modoc, Napa, Nevada, Placer, Plumas, Sacramento, San Joaquin, Shasta, Solano, Stanislaus, Sutter, Tehama, Tulare, Tuolumne, Yolo, Yuba counties.

Date of Government Version: 07/01/2008
Date Data Arrived at EDR: 07/22/2008
Date Made Active in Reports: 07/31/2008
Number of Days to Update: 9

Source: California Regional Water Quality Control Board Central Valley Region (5)
Telephone: 916-464-4834
Last EDR Contact: 07/01/2011
Next Scheduled EDR Contact: 10/17/2011
Data Release Frequency: No Update Planned

LUST REG 4: Underground Storage Tank Leak List

Los Angeles, Ventura counties. For more current information, please refer to the State Water Resources Control Board's LUST database.

Date of Government Version: 09/07/2004
Date Data Arrived at EDR: 09/07/2004
Date Made Active in Reports: 10/12/2004
Number of Days to Update: 35

Source: California Regional Water Quality Control Board Los Angeles Region (4)
Telephone: 213-576-6710
Last EDR Contact: 09/06/2011
Next Scheduled EDR Contact: 12/19/2011
Data Release Frequency: No Update Planned

LUST REG 3: Leaking Underground Storage Tank Database

Leaking Underground Storage Tank locations. Monterey, San Benito, San Luis Obispo, Santa Barbara, Santa Cruz counties.

Date of Government Version: 05/19/2003
Date Data Arrived at EDR: 05/19/2003
Date Made Active in Reports: 06/02/2003
Number of Days to Update: 14

Source: California Regional Water Quality Control Board Central Coast Region (3)
Telephone: 805-542-4786
Last EDR Contact: 07/18/2011
Next Scheduled EDR Contact: 10/31/2011
Data Release Frequency: No Update Planned

LUST REG 2: Fuel Leak List

Leaking Underground Storage Tank locations. Alameda, Contra Costa, Marin, Napa, San Francisco, San Mateo, Santa Clara, Solano, Sonoma counties.

Date of Government Version: 09/30/2004
Date Data Arrived at EDR: 10/20/2004
Date Made Active in Reports: 11/19/2004
Number of Days to Update: 30

Source: California Regional Water Quality Control Board San Francisco Bay Region (2)
Telephone: 510-622-2433
Last EDR Contact: 09/19/2011
Next Scheduled EDR Contact: 01/02/2012
Data Release Frequency: Quarterly

LUST REG 1: Active Toxic Site Investigation

Del Norte, Humboldt, Lake, Mendocino, Modoc, Siskiyou, Sonoma, Trinity counties. For more current information, please refer to the State Water Resources Control Board's LUST database.

Date of Government Version: 02/01/2001
Date Data Arrived at EDR: 02/28/2001
Date Made Active in Reports: 03/29/2001
Number of Days to Update: 29

Source: California Regional Water Quality Control Board North Coast (1)
Telephone: 707-570-3769
Last EDR Contact: 08/01/2011
Next Scheduled EDR Contact: 11/14/2011
Data Release Frequency: No Update Planned

INDIAN LUST R8: Leaking Underground Storage Tanks on Indian Land

LUSTs on Indian land in Colorado, Montana, North Dakota, South Dakota, Utah and Wyoming.

Date of Government Version: 10/12/2017
Date Data Arrived at EDR: 01/23/2018
Date Made Active in Reports: 04/13/2018
Number of Days to Update: 80

Source: EPA Region 8
Telephone: 303-312-6271
Last EDR Contact: 05/18/2018
Next Scheduled EDR Contact: 08/06/2018
Data Release Frequency: Varies

INDIAN LUST R9: Leaking Underground Storage Tanks on Indian Land

LUSTs on Indian land in Arizona, California, New Mexico and Nevada

Date of Government Version: 09/30/2017
Date Data Arrived at EDR: 01/23/2018
Date Made Active in Reports: 04/13/2018
Number of Days to Update: 80

Source: Environmental Protection Agency
Telephone: 415-972-3372
Last EDR Contact: 05/18/2018
Next Scheduled EDR Contact: 08/06/2018
Data Release Frequency: Varies

INDIAN LUST R10: Leaking Underground Storage Tanks on Indian Land
LUSTs on Indian land in Alaska, Idaho, Oregon and Washington.

Date of Government Version: 10/24/2017
Date Data Arrived at EDR: 01/23/2018
Date Made Active in Reports: 04/13/2018
Number of Days to Update: 80
Source: EPA Region 10
Telephone: 206-553-2857
Last EDR Contact: 05/18/2018
Next Scheduled EDR Contact: 08/06/2018
Data Release Frequency: Varies

INDIAN LUST R1: Leaking Underground Storage Tanks on Indian Land
A listing of leaking underground storage tank locations on Indian Land.

Date of Government Version: 10/14/2017
Date Data Arrived at EDR: 01/23/2018
Date Made Active in Reports: 04/13/2018
Number of Days to Update: 80
Source: EPA Region 1
Telephone: 617-918-1313
Last EDR Contact: 05/18/2018
Next Scheduled EDR Contact: 08/06/2018
Data Release Frequency: Varies

INDIAN LUST R4: Leaking Underground Storage Tanks on Indian Land
LUSTs on Indian land in Florida, Mississippi and North Carolina.

Date of Government Version: 10/14/2017
Date Data Arrived at EDR: 01/23/2018
Date Made Active in Reports: 04/13/2018
Number of Days to Update: 80
Source: EPA Region 4
Telephone: 404-562-8677
Last EDR Contact: 05/16/2018
Next Scheduled EDR Contact: 08/06/2018
Data Release Frequency: Varies

INDIAN LUST R6: Leaking Underground Storage Tanks on Indian Land
LUSTs on Indian land in New Mexico and Oklahoma.

Date of Government Version: 01/06/2018
Date Data Arrived at EDR: 01/23/2018
Date Made Active in Reports: 04/13/2018
Number of Days to Update: 80
Source: EPA Region 6
Telephone: 214-665-6597
Last EDR Contact: 05/18/2018
Next Scheduled EDR Contact: 08/06/2018
Data Release Frequency: Varies

INDIAN LUST R5: Leaking Underground Storage Tanks on Indian Land
Leaking underground storage tanks located on Indian Land in Michigan, Minnesota and Wisconsin.

Date of Government Version: 10/16/2017
Date Data Arrived at EDR: 01/23/2018
Date Made Active in Reports: 04/13/2018
Number of Days to Update: 80
Source: EPA, Region 5
Telephone: 312-886-7439
Last EDR Contact: 05/18/2018
Next Scheduled EDR Contact: 08/06/2018
Data Release Frequency: Varies

INDIAN LUST R7: Leaking Underground Storage Tanks on Indian Land
LUSTs on Indian land in Iowa, Kansas, and Nebraska

Date of Government Version: 10/12/2017
Date Data Arrived at EDR: 01/23/2018
Date Made Active in Reports: 04/13/2018
Number of Days to Update: 80
Source: EPA Region 7
Telephone: 913-551-7003
Last EDR Contact: 05/18/2018
Next Scheduled EDR Contact: 08/06/2018
Data Release Frequency: Varies

CPS-SLIC: Statewide SLIC Cases (GEOTRACKER)
Cleanup Program Sites (CPS; also known as Site Cleanups [SC] and formerly known as Spills, Leaks, Investigations, and Cleanups [SLIC] sites) included in GeoTracker. GeoTracker is the Water Boards data management system for sites that impact, or have the potential to impact, water quality in California, with emphasis on groundwater.

Date of Government Version: 03/12/2018
Date Data Arrived at EDR: 03/14/2018
Date Made Active in Reports: 03/21/2018
Number of Days to Update: 7
Source: State Water Resources Control Board
Telephone: 866-480-1028
Last EDR Contact: 12/12/2018
Next Scheduled EDR Contact: 06/25/2018
Data Release Frequency: Varies

SLIC REG 1: Active Toxic Site Investigations
The SLIC (Spills, Leaks, Investigations and Cleanup) program is designed to protect and restore water quality from spills, leaks, and similar discharges.

Date of Government Version: 04/03/2003
Date Data Arrived at EDR: 04/07/2003
Date Made Active in Reports: 04/25/2003
Number of Days to Update: 18

Source: California Regional Water Quality Control Board, North Coast Region (1)
Telephone: 707-576-2220
Last EDR Contact: 08/01/2011
Next Scheduled EDR Contact: 11/14/2011
Data Release Frequency: No Update Planned

SLIC REG 2: Spills, Leaks, Investigation & Cleanup Cost Recovery Listing
The SLIC (Spills, Leaks, Investigations and Cleanup) program is designed to protect and restore water quality from spills, leaks, and similar discharges.

Date of Government Version: 09/30/2004
Date Data Arrived at EDR: 10/20/2004
Date Made Active in Reports: 11/19/2004
Number of Days to Update: 30

Source: Regional Water Quality Control Board San Francisco Bay Region (2)
Telephone: 510-286-0457
Last EDR Contact: 09/19/2011
Next Scheduled EDR Contact: 01/02/2012
Data Release Frequency: Quarterly

SLIC REG 3: Spills, Leaks, Investigation & Cleanup Cost Recovery Listing
The SLIC (Spills, Leaks, Investigations and Cleanup) program is designed to protect and restore water quality from spills, leaks, and similar discharges.

Date of Government Version: 05/18/2006
Date Data Arrived at EDR: 05/18/2006
Date Made Active in Reports: 06/15/2006
Number of Days to Update: 28

Source: California Regional Water Quality Control Board Central Coast Region (3)
Telephone: 805-549-3147
Last EDR Contact: 07/18/2011
Next Scheduled EDR Contact: 10/31/2011
Data Release Frequency: Semi-Annually

SLIC REG 4: Spills, Leaks, Investigation & Cleanup Cost Recovery Listing
The SLIC (Spills, Leaks, Investigations and Cleanup) program is designed to protect and restore water quality from spills, leaks, and similar discharges.

Date of Government Version: 11/17/2004
Date Data Arrived at EDR: 11/18/2004
Date Made Active in Reports: 01/04/2005
Number of Days to Update: 47

Source: Region Water Quality Control Board Los Angeles Region (4)
Telephone: 213-576-6600
Last EDR Contact: 07/01/2011
Next Scheduled EDR Contact: 10/17/2011
Data Release Frequency: Varies

SLIC REG 5: Spills, Leaks, Investigation & Cleanup Cost Recovery Listing
The SLIC (Spills, Leaks, Investigations and Cleanup) program is designed to protect and restore water quality from spills, leaks, and similar discharges.

Date of Government Version: 04/01/2005
Date Data Arrived at EDR: 04/05/2005
Date Made Active in Reports: 04/21/2005
Number of Days to Update: 16

Source: Regional Water Quality Control Board Central Valley Region (5)
Telephone: 916-464-3291
Last EDR Contact: 09/12/2011
Next Scheduled EDR Contact: 12/26/2011
Data Release Frequency: Semi-Annually

SLIC REG 6V: Spills, Leaks, Investigation & Cleanup Cost Recovery Listing
The SLIC (Spills, Leaks, Investigations and Cleanup) program is designed to protect and restore water quality from spills, leaks, and similar discharges.

Date of Government Version: 05/24/2005
Date Data Arrived at EDR: 05/25/2005
Date Made Active in Reports: 06/16/2005
Number of Days to Update: 22

Source: Regional Water Quality Control Board, Victorville Branch
Telephone: 619-241-6583
Last EDR Contact: 08/15/2011
Next Scheduled EDR Contact: 11/28/2011
Data Release Frequency: Semi-Annually

SLIC REG 6L: SLIC Sites
The SLIC (Spills, Leaks, Investigations and Cleanup) program is designed to protect and restore water quality from spills, leaks, and similar discharges.

Date of Government Version: 09/07/2004
Date Data Arrived at EDR: 09/07/2004
Date Made Active in Reports: 10/12/2004
Number of Days to Update: 35

Source: California Regional Water Quality Control Board, Lahontan Region
Telephone: 530-542-5574
Last EDR Contact: 08/15/2011
Next Scheduled EDR Contact: 11/28/2011
Data Release Frequency: No Update Planned

SLIC REG 7: SLIC List
The SLIC (Spills, Leaks, Investigations and Cleanup) program is designed to protect and restore water quality from spills, leaks, and similar discharges.

Date of Government Version: 11/24/2004
Date Data Arrived at EDR: 11/29/2004
Date Made Active in Reports: 01/04/2005
Number of Days to Update: 36

Source: California Regional Quality Control Board, Colorado River Basin Region
Telephone: 760-346-7491
Last EDR Contact: 08/01/2011
Next Scheduled EDR Contact: 11/14/2011
Data Release Frequency: No Update Planned

SLIC REG 8: Spills, Leaks, Investigation & Cleanup Cost Recovery Listing
The SLIC (Spills, Leaks, Investigations and Cleanup) program is designed to protect and restore water quality from spills, leaks, and similar discharges.

Date of Government Version: 04/03/2008
Date Data Arrived at EDR: 04/03/2008
Date Made Active in Reports: 04/14/2008
Number of Days to Update: 11

Source: California Region Water Quality Control Board Santa Ana Region (8)
Telephone: 951-782-3298
Last EDR Contact: 09/12/2011
Next Scheduled EDR Contact: 12/26/2011
Data Release Frequency: Semi-Annually

SLIC REG 9: Spills, Leaks, Investigation & Cleanup Cost Recovery Listing
The SLIC (Spills, Leaks, Investigations and Cleanup) program is designed to protect and restore water quality from spills, leaks, and similar discharges.

Date of Government Version: 09/10/2007
Date Data Arrived at EDR: 09/11/2007
Date Made Active in Reports: 09/28/2007
Number of Days to Update: 17

Source: California Regional Water Quality Control Board San Diego Region (9)
Telephone: 858-467-2980
Last EDR Contact: 08/08/2011
Next Scheduled EDR Contact: 11/21/2011
Data Release Frequency: Annually

State and tribal registered storage tank lists

FEMA UST: Underground Storage Tank Listing
A listing of all FEMA owned underground storage tanks.

Date of Government Version: 05/15/2017
Date Data Arrived at EDR: 05/30/2017
Date Made Active in Reports: 10/13/2017
Number of Days to Update: 136

Source: FEMA
Telephone: 202-646-5797
Last EDR Contact: 04/13/2018
Next Scheduled EDR Contact: 07/23/2018
Data Release Frequency: Varies

UST CLOSURE: Proposed Closure of Underground Storage Tank (UST) Cases
UST cases that are being considered for closure by either the State Water Resources Control Board or the Executive Director have been posted for a 60-day public comment period. UST Case Closures being proposed for consideration by the State Water Resources Control Board. These are primarily UST cases that meet closure criteria under the decisional framework in State Water Board Resolution No. 92-49 and other Board orders. UST Case Closures proposed for consideration by the Executive Director pursuant to State Water Board Resolution No. 2012-0061. These are cases that meet the criteria of the Low-Threat UST Case Closure Policy. UST Case Closure Review Denials and Approved Orders.

Date of Government Version: 03/08/2018
Date Data Arrived at EDR: 03/14/2018
Date Made Active in Reports: 05/04/2018
Number of Days to Update: 51

Source: State Water Resources Control Board
Telephone: 916-327-7844
Last EDR Contact: 03/14/2018
Next Scheduled EDR Contact: 06/25/2018
Data Release Frequency: Varies

MILITARY UST SITES: Military UST Sites (GEOTRACKER)
Military ust sites

Date of Government Version: 03/12/2018
Date Data Arrived at EDR: 03/14/2018
Date Made Active in Reports: 05/04/2018
Number of Days to Update: 51

Source: State Water Resources Control Board
Telephone: 866-480-1028
Last EDR Contact: 12/12/2018
Next Scheduled EDR Contact: 06/25/2018
Data Release Frequency: Varies

UST: Active UST Facilities
Active UST facilities gathered from the local regulatory agencies

Date of Government Version: 03/12/2018
Date Data Arrived at EDR: 03/14/2018
Date Made Active in Reports: 03/29/2018
Number of Days to Update: 15

Source: SWRCB
Telephone: 916-341-5851
Last EDR Contact: 03/14/2018
Next Scheduled EDR Contact: 06/25/2018
Data Release Frequency: Semi-Annually

AST: Aboveground Petroleum Storage Tank Facilities
A listing of aboveground storage tank petroleum storage tank locations.

Date of Government Version: 07/06/2016
Date Data Arrived at EDR: 07/12/2016
Date Made Active in Reports: 09/19/2016
Number of Days to Update: 69

Source: California Environmental Protection Agency
Telephone: 916-327-5092
Last EDR Contact: 03/21/2018
Next Scheduled EDR Contact: 07/09/2018
Data Release Frequency: Quarterly

INDIAN UST R1: Underground Storage Tanks on Indian Land
The Indian Underground Storage Tank (UST) database provides information about underground storage tanks on Indian land in EPA Region 1 (Connecticut, Maine, Massachusetts, New Hampshire, Rhode Island, Vermont and ten Tribal Nations).

Date of Government Version: 10/14/2017
Date Data Arrived at EDR: 01/23/2018
Date Made Active in Reports: 04/13/2018
Number of Days to Update: 80

Source: EPA, Region 1
Telephone: 617-918-1313
Last EDR Contact: 05/18/2018
Next Scheduled EDR Contact: 08/06/2018
Data Release Frequency: Varies

INDIAN UST R8: Underground Storage Tanks on Indian Land
The Indian Underground Storage Tank (UST) database provides information about underground storage tanks on Indian land in EPA Region 8 (Colorado, Montana, North Dakota, South Dakota, Utah, Wyoming and 27 Tribal Nations).

Date of Government Version: 10/12/2017
Date Data Arrived at EDR: 01/23/2018
Date Made Active in Reports: 04/13/2018
Number of Days to Update: 80

Source: EPA Region 8
Telephone: 303-312-6137
Last EDR Contact: 05/18/2018
Next Scheduled EDR Contact: 08/06/2018
Data Release Frequency: Varies

INDIAN UST R7: Underground Storage Tanks on Indian Land
The Indian Underground Storage Tank (UST) database provides information about underground storage tanks on Indian land in EPA Region 7 (Iowa, Kansas, Missouri, Nebraska, and 9 Tribal Nations).

Date of Government Version: 01/13/2018
Date Data Arrived at EDR: 01/23/2018
Date Made Active in Reports: 04/13/2018
Number of Days to Update: 80

Source: EPA Region 7
Telephone: 913-551-7003
Last EDR Contact: 05/18/2018
Next Scheduled EDR Contact: 08/06/2018
Data Release Frequency: Varies

INDIAN UST R6: Underground Storage Tanks on Indian Land

The Indian Underground Storage Tank (UST) database provides information about underground storage tanks on Indian land in EPA Region 6 (Louisiana, Arkansas, Oklahoma, New Mexico, Texas and 65 Tribes).

Date of Government Version: 04/24/2017
Date Data Arrived at EDR: 07/27/2017
Date Made Active in Reports: 12/08/2017
Number of Days to Update: 134

Source: EPA Region 6
Telephone: 214-665-7591
Last EDR Contact: 05/18/2018
Next Scheduled EDR Contact: 08/06/2018
Data Release Frequency: Varies

INDIAN UST R9: Underground Storage Tanks on Indian Land

The Indian Underground Storage Tank (UST) database provides information about underground storage tanks on Indian land in EPA Region 9 (Arizona, California, Hawaii, Nevada, the Pacific Islands, and Tribal Nations).

Date of Government Version: 09/30/2017
Date Data Arrived at EDR: 01/23/2018
Date Made Active in Reports: 04/13/2018
Number of Days to Update: 80

Source: EPA Region 9
Telephone: 415-972-3368
Last EDR Contact: 05/18/2018
Next Scheduled EDR Contact: 08/06/2018
Data Release Frequency: Varies

INDIAN UST R10: Underground Storage Tanks on Indian Land

The Indian Underground Storage Tank (UST) database provides information about underground storage tanks on Indian land in EPA Region 10 (Alaska, Idaho, Oregon, Washington, and Tribal Nations).

Date of Government Version: 10/24/2017
Date Data Arrived at EDR: 01/23/2018
Date Made Active in Reports: 04/13/2018
Number of Days to Update: 80

Source: EPA Region 10
Telephone: 206-553-2857
Last EDR Contact: 05/18/2018
Next Scheduled EDR Contact: 08/06/2018
Data Release Frequency: Varies

INDIAN UST R4: Underground Storage Tanks on Indian Land

The Indian Underground Storage Tank (UST) database provides information about underground storage tanks on Indian land in EPA Region 4 (Alabama, Florida, Georgia, Kentucky, Mississippi, North Carolina, South Carolina, Tennessee and Tribal Nations)

Date of Government Version: 10/14/2017
Date Data Arrived at EDR: 01/23/2018
Date Made Active in Reports: 04/13/2018
Number of Days to Update: 80

Source: EPA Region 4
Telephone: 404-562-9424
Last EDR Contact: 05/16/2018
Next Scheduled EDR Contact: 08/06/2018
Data Release Frequency: Varies

INDIAN UST R5: Underground Storage Tanks on Indian Land

The Indian Underground Storage Tank (UST) database provides information about underground storage tanks on Indian land in EPA Region 5 (Michigan, Minnesota and Wisconsin and Tribal Nations).

Date of Government Version: 10/16/2017
Date Data Arrived at EDR: 01/23/2018
Date Made Active in Reports: 04/13/2018
Number of Days to Update: 80

Source: EPA Region 5
Telephone: 312-886-6136
Last EDR Contact: 05/18/2018
Next Scheduled EDR Contact: 08/06/2018
Data Release Frequency: Varies

State and tribal voluntary cleanup sites

INDIAN VCP R7: Voluntary Cleanup Priority Lisitng

A listing of voluntary cleanup priority sites located on Indian Land located in Region 7.

Date of Government Version: 03/20/2008
Date Data Arrived at EDR: 04/22/2008
Date Made Active in Reports: 05/19/2008
Number of Days to Update: 27

Source: EPA, Region 7
Telephone: 913-551-7365
Last EDR Contact: 04/20/2009
Next Scheduled EDR Contact: 07/20/2009
Data Release Frequency: Varies

INDIAN VCP R1: Voluntary Cleanup Priority Listing
A listing of voluntary cleanup priority sites located on Indian Land located in Region 1.

Date of Government Version: 07/27/2015
Date Data Arrived at EDR: 09/29/2015
Date Made Active in Reports: 02/18/2016
Number of Days to Update: 142
Source: EPA, Region 1
Telephone: 617-918-1102
Last EDR Contact: 03/21/2018
Next Scheduled EDR Contact: 07/09/2018
Data Release Frequency: Varies

VCP: Voluntary Cleanup Program Properties
Contains low threat level properties with either confirmed or unconfirmed releases and the project proponents have request that DTSC oversee investigation and/or cleanup activities and have agreed to provide coverage for DTSC's costs.

Date of Government Version: 01/30/2018
Date Data Arrived at EDR: 01/31/2018
Date Made Active in Reports: 03/19/2018
Number of Days to Update: 47
Source: Department of Toxic Substances Control
Telephone: 916-323-3400
Last EDR Contact: 05/02/2018
Next Scheduled EDR Contact: 08/13/2018
Data Release Frequency: Quarterly

State and tribal Brownfields sites

BROWNFIELDS: Considered Brownfieds Sites Listing
A listing of sites the SWRCB considers to be Brownfields since these are sites have come to them through the MOA Process.

Date of Government Version: 03/26/2018
Date Data Arrived at EDR: 03/27/2018
Date Made Active in Reports: 05/04/2018
Number of Days to Update: 38
Source: State Water Resources Control Board
Telephone: 916-323-7905
Last EDR Contact: 03/27/2018
Next Scheduled EDR Contact: 07/09/2018
Data Release Frequency: Quarterly

ADDITIONAL ENVIRONMENTAL RECORDS

Local Brownfield lists

US BROWNFIELDS: A Listing of Brownfields Sites
Brownfields are real property, the expansion, redevelopment, or reuse of which may be complicated by the presence or potential presence of a hazardous substance, pollutant, or contaminant. Cleaning up and reinvesting in these properties takes development pressures off of undeveloped, open land, and both improves and protects the environment. Assessment, Cleanup and Redevelopment Exchange System (ACRES) stores information reported by EPA Brownfields grant recipients on brownfields properties assessed or cleaned up with grant funding as well as information on Targeted Brownfields Assessments performed by EPA Regions. A listing of ACRES Brownfield sites is obtained from Cleanups in My Community. Cleanups in My Community provides information on Brownfields properties for which information is reported back to EPA, as well as areas served by Brownfields grant programs.

Date of Government Version: 01/19/2018
Date Data Arrived at EDR: 01/19/2018
Date Made Active in Reports: 02/09/2018
Number of Days to Update: 21
Source: Environmental Protection Agency
Telephone: 202-566-2777
Last EDR Contact: 03/21/2018
Next Scheduled EDR Contact: 07/02/2018
Data Release Frequency: Semi-Annually

Local Lists of Landfill / Solid Waste Disposal Sites

WMUDS/SWAT: Waste Management Unit Database
Waste Management Unit Database System. WMUDS is used by the State Water Resources Control Board staff and the Regional Water Quality Control Boards for program tracking and inventory of waste management units. WMUDS is composed of the following databases: Facility Information, Scheduled Inspections Information, Waste Management Unit Information, SWAT Program Information, SWAT Report Summary Information, SWAT Report Summary Data, Chapter 15 (formerly Subchapter 15) Information, Chapter 15 Monitoring Parameters, TPCA Program Information, RCRA Program Information, Closure Information, and Interested Parties Information.

Date of Government Version: 04/01/2000
Date Data Arrived at EDR: 04/10/2000
Date Made Active in Reports: 05/10/2000
Number of Days to Update: 30

Source: State Water Resources Control Board
Telephone: 916-227-4448
Last EDR Contact: 05/03/2018
Next Scheduled EDR Contact: 08/13/2018
Data Release Frequency: No Update Planned

SWRCY: Recycler Database
A listing of recycling facilities in California.

Date of Government Version: 03/12/2018
Date Data Arrived at EDR: 03/14/2018
Date Made Active in Reports: 05/04/2018
Number of Days to Update: 51

Source: Department of Conservation
Telephone: 916-323-3836
Last EDR Contact: 03/14/2018
Next Scheduled EDR Contact: 06/25/2018
Data Release Frequency: Quarterly

HAULERS: Registered Waste Tire Haulers Listing
A listing of registered waste tire haulers.

Date of Government Version: 02/08/2018
Date Data Arrived at EDR: 02/09/2018
Date Made Active in Reports: 03/20/2018
Number of Days to Update: 39

Source: Integrated Waste Management Board
Telephone: 916-341-6422
Last EDR Contact: 05/22/2018
Next Scheduled EDR Contact: 08/27/2018
Data Release Frequency: Varies

INDIAN ODI: Report on the Status of Open Dumps on Indian Lands
Location of open dumps on Indian land.

Date of Government Version: 12/31/1998
Date Data Arrived at EDR: 12/03/2007
Date Made Active in Reports: 01/24/2008
Number of Days to Update: 52

Source: Environmental Protection Agency
Telephone: 703-308-8245
Last EDR Contact: 01/30/2018
Next Scheduled EDR Contact: 05/14/2018
Data Release Frequency: Varies

DEBRIS REGION 9: Torres Martinez Reservation Illegal Dump Site Locations
A listing of illegal dump sites location on the Torres Martinez Indian Reservation located in eastern Riverside County and northern Imperial County, California.

Date of Government Version: 01/12/2009
Date Data Arrived at EDR: 05/07/2009
Date Made Active in Reports: 09/21/2009
Number of Days to Update: 137

Source: EPA, Region 9
Telephone: 415-947-4219
Last EDR Contact: 04/18/2018
Next Scheduled EDR Contact: 08/06/2018
Data Release Frequency: No Update Planned

ODI: Open Dump Inventory
An open dump is defined as a disposal facility that does not comply with one or more of the Part 257 or Part 258 Subtitle D Criteria.

Date of Government Version: 06/30/1985
Date Data Arrived at EDR: 08/09/2004
Date Made Active in Reports: 09/17/2004
Number of Days to Update: 39

Source: Environmental Protection Agency
Telephone: 800-424-9346
Last EDR Contact: 06/09/2004
Next Scheduled EDR Contact: N/A
Data Release Frequency: No Update Planned

IHS OPEN DUMPS: Open Dumps on Indian Land
A listing of all open dumps located on Indian Land in the United States.

Date of Government Version: 04/01/2014
Date Data Arrived at EDR: 08/06/2014
Date Made Active in Reports: 01/29/2015
Number of Days to Update: 176

Source: Department of Health & Human Serivces, Indian Health Service
Telephone: 301-443-1452
Last EDR Contact: 05/04/2018
Next Scheduled EDR Contact: 08/13/2018
Data Release Frequency: Varies

Local Lists of Hazardous waste / Contaminated Sites

US HIST CDL: National Clandestine Laboratory Register

A listing of clandestine drug lab locations that have been removed from the DEAs National Clandestine Laboratory Register.

Date of Government Version: 02/22/2018
Date Data Arrived at EDR: 03/01/2018
Date Made Active in Reports: 05/11/2018
Number of Days to Update: 71

Source: Drug Enforcement Administration
Telephone: 202-307-1000
Last EDR Contact: 02/27/2018
Next Scheduled EDR Contact: 06/11/2018
Data Release Frequency: No Update Planned

HIST CAL-SITES: Calsites Database

The Calsites database contains potential or confirmed hazardous substance release properties. In 1996, California EPA reevaluated and significantly reduced the number of sites in the Calsites database. No longer updated by the state agency. It has been replaced by ENVIROSTOR.

Date of Government Version: 08/08/2005
Date Data Arrived at EDR: 08/03/2006
Date Made Active in Reports: 08/24/2006
Number of Days to Update: 21

Source: Department of Toxic Substance Control
Telephone: 916-323-3400
Last EDR Contact: 02/23/2009
Next Scheduled EDR Contact: 05/25/2009
Data Release Frequency: No Update Planned

SCH: School Property Evaluation Program

This category contains proposed and existing school sites that are being evaluated by DTSC for possible hazardous materials contamination. In some cases, these properties may be listed in the CalSites category depending on the level of threat to public health and safety or the environment they pose.

Date of Government Version: 01/30/2018
Date Data Arrived at EDR: 01/31/2018
Date Made Active in Reports: 03/19/2018
Number of Days to Update: 47

Source: Department of Toxic Substances Control
Telephone: 916-323-3400
Last EDR Contact: 05/02/2018
Next Scheduled EDR Contact: 08/13/2018
Data Release Frequency: Quarterly

CDL: Clandestine Drug Labs

A listing of drug lab locations. Listing of a location in this database does not indicate that any illegal drug lab materials were or were not present there, and does not constitute a determination that the location either requires or does not require additional cleanup work.

Date of Government Version: 06/30/2017
Date Data Arrived at EDR: 08/18/2017
Date Made Active in Reports: 09/21/2017
Number of Days to Update: 34

Source: Department of Toxic Substances Control
Telephone: 916-255-6504
Last EDR Contact: 05/24/2018
Next Scheduled EDR Contact: 07/23/2018
Data Release Frequency: Varies

TOXIC PITS: Toxic Pits Cleanup Act Sites

Toxic PITS Cleanup Act Sites. TOXIC PITS identifies sites suspected of containing hazardous substances where cleanup has not yet been completed.

Date of Government Version: 07/01/1995
Date Data Arrived at EDR: 08/30/1995
Date Made Active in Reports: 09/26/1995
Number of Days to Update: 27

Source: State Water Resources Control Board
Telephone: 916-227-4364
Last EDR Contact: 01/26/2009
Next Scheduled EDR Contact: 04/27/2009
Data Release Frequency: No Update Planned

US CDL: Clandestine Drug Labs

A listing of clandestine drug lab locations. The U.S. Department of Justice ("the Department") provides this web site as a public service. It contains addresses of some locations where law enforcement agencies reported they found chemicals or other items that indicated the presence of either clandestine drug laboratories or dumpsites. In most cases, the source of the entries is not the Department, and the Department has not verified the entry and does not guarantee its accuracy. Members of the public must verify the accuracy of all entries by, for example, contacting local law enforcement and local health departments.

Date of Government Version: 02/22/2018
Date Data Arrived at EDR: 03/01/2018
Date Made Active in Reports: 05/11/2018
Number of Days to Update: 71

Source: Drug Enforcement Administration
Telephone: 202-307-1000
Last EDR Contact: 02/27/2018
Next Scheduled EDR Contact: 06/11/2018
Data Release Frequency: Quarterly

Local Lists of Registered Storage Tanks

SWEEPS UST: SWEEPS UST Listing

Statewide Environmental Evaluation and Planning System. This underground storage tank listing was updated and maintained by a company contacted by the SWRCB in the early 1990's. The listing is no longer updated or maintained. The local agency is the contact for more information on a site on the SWEEPS list.

Date of Government Version: 06/01/1994
Date Data Arrived at EDR: 07/07/2005
Date Made Active in Reports: 08/11/2005
Number of Days to Update: 35

Source: State Water Resources Control Board
Telephone: N/A
Last EDR Contact: 06/03/2005
Next Scheduled EDR Contact: N/A
Data Release Frequency: No Update Planned

UST MENDOCINO: Mendocino County UST Database

A listing of underground storage tank locations in Mendocino County.

Date of Government Version: 02/28/2018
Date Data Arrived at EDR: 03/01/2018
Date Made Active in Reports: 03/28/2018
Number of Days to Update: 27

Source: Department of Public Health
Telephone: 707-463-4466
Last EDR Contact: 05/22/2018
Next Scheduled EDR Contact: 09/10/2018
Data Release Frequency: Annually

HIST UST: Hazardous Substance Storage Container Database

The Hazardous Substance Storage Container Database is a historical listing of UST sites. Refer to local/county source for current data.

Date of Government Version: 10/15/1990
Date Data Arrived at EDR: 01/25/1991
Date Made Active in Reports: 02/12/1991
Number of Days to Update: 18

Source: State Water Resources Control Board
Telephone: 916-341-5851
Last EDR Contact: 07/26/2001
Next Scheduled EDR Contact: N/A
Data Release Frequency: No Update Planned

SAN FRANCISCO AST: Aboveground Storage Tank Site Listing

Aboveground storage tank sites

Date of Government Version: 04/19/2018
Date Data Arrived at EDR: 04/24/2018
Date Made Active in Reports: 05/04/2018
Number of Days to Update: 10

Source: San Francisco County Department of Public Health
Telephone: 415-252-3896
Last EDR Contact: 05/02/2018
Next Scheduled EDR Contact: 08/20/2018
Data Release Frequency: Varies

CA FID UST: Facility Inventory Database

The Facility Inventory Database (FID) contains a historical listing of active and inactive underground storage tank locations from the State Water Resource Control Board. Refer to local/county source for current data.

Date of Government Version: 10/31/1994
Date Data Arrived at EDR: 09/05/1995
Date Made Active in Reports: 09/29/1995
Number of Days to Update: 24

Source: California Environmental Protection Agency
Telephone: 916-341-5851
Last EDR Contact: 12/28/1998
Next Scheduled EDR Contact: N/A
Data Release Frequency: No Update Planned

Local Land Records

LIENS: Environmental Liens Listing

A listing of property locations with environmental liens for California where DTSC is a lien holder.

Date of Government Version: 01/28/2018
Date Data Arrived at EDR: 03/01/2018
Date Made Active in Reports: 04/16/2018
Number of Days to Update: 46

Source: Department of Toxic Substances Control
Telephone: 916-323-3400
Last EDR Contact: 02/28/2018
Next Scheduled EDR Contact: 06/18/2018
Data Release Frequency: Varies

LIENS 2: CERCLA Lien Information

A Federal CERCLA ('Superfund') lien can exist by operation of law at any site or property at which EPA has spent Superfund monies. These monies are spent to investigate and address releases and threatened releases of contamination. CERCLIS provides information as to the identity of these sites and properties.

Date of Government Version: 01/09/2018
Date Data Arrived at EDR: 02/06/2018
Date Made Active in Reports: 05/11/2018
Number of Days to Update: 94

Source: Environmental Protection Agency
Telephone: 202-564-6023
Last EDR Contact: 04/27/2018
Next Scheduled EDR Contact: 08/06/2018
Data Release Frequency: Semi-Annually

DEED: Deed Restriction Listing

Site Mitigation and Brownfields Reuse Program Facility Sites with Deed Restrictions & Hazardous Waste Management Program Facility Sites with Deed / Land Use Restriction. The DTSC Site Mitigation and Brownfields Reuse Program (SMBRP) list includes sites cleaned up under the program's oversight and generally does not include current or former hazardous waste facilities that required a hazardous waste facility permit. The list represents deed restrictions that are active. Some sites have multiple deed restrictions. The DTSC Hazardous Waste Management Program (HWMP) has developed a list of current or former hazardous waste facilities that have a recorded land use restriction at the local county recorder's office. The land use restrictions on this list were required by the DTSC HWMP as a result of the presence of hazardous substances that remain on site after the facility (or part of the facility) has been closed or cleaned up. The types of land use restriction include deed notice, deed restriction, or a land use restriction that binds current and future owners.

Date of Government Version: 02/08/2018
Date Data Arrived at EDR: 02/08/2018
Date Made Active in Reports: 02/08/2018
Number of Days to Update: 0

Source: DTSC and SWRCB
Telephone: 916-323-3400
Last EDR Contact: 03/06/2018
Next Scheduled EDR Contact: 06/18/2018
Data Release Frequency: Semi-Annually

Records of Emergency Release Reports

HMIRS: Hazardous Materials Information Reporting System

Hazardous Materials Incident Report System. HMIRS contains hazardous material spill incidents reported to DOT.

Date of Government Version: 01/19/2018
Date Data Arrived at EDR: 01/19/2018
Date Made Active in Reports: 03/23/2018
Number of Days to Update: 63

Source: U.S. Department of Transportation
Telephone: 202-366-4555
Last EDR Contact: 03/27/2018
Next Scheduled EDR Contact: 07/09/2018
Data Release Frequency: Quarterly

CHMIRS: California Hazardous Material Incident Report System

California Hazardous Material Incident Reporting System. CHMIRS contains information on reported hazardous material incidents (accidental releases or spills).

Date of Government Version: 02/15/2018
Date Data Arrived at EDR: 02/20/2018
Date Made Active in Reports: 04/03/2018
Number of Days to Update: 42

Source: Office of Emergency Services
Telephone: 916-845-8400
Last EDR Contact: 04/24/2018
Next Scheduled EDR Contact: 08/06/2018
Data Release Frequency: Semi-Annually

LDS: Land Disposal Sites Listing (GEOTRACKER)

Land Disposal sites (Landfills) included in GeoTracker. GeoTracker is the Water Boards data management system for sites that impact, or have the potential to impact, water quality in California, with emphasis on groundwater.

Date of Government Version: 03/12/2018
Date Data Arrived at EDR: 03/14/2018
Date Made Active in Reports: 05/04/2018
Number of Days to Update: 51

Source: State Water Qualilty Control Board
Telephone: 866-480-1028
Last EDR Contact: 12/12/2018
Next Scheduled EDR Contact: 06/25/2018
Data Release Frequency: Quarterly

MCS: Military Cleanup Sites Listing (GEOTRACKER)

Military sites (consisting of: Military UST sites; Military Privatized sites; and Military Cleanup sites [formerly known as DoD non UST]) included in GeoTracker. GeoTracker is the Water Boards data management system for sites that impact, or have the potential to impact, water quality in California, with emphasis on groundwater.

Date of Government Version: 03/12/2018
Date Data Arrived at EDR: 03/14/2018
Date Made Active in Reports: 03/21/2018
Number of Days to Update: 7

Source: State Water Resources Control Board
Telephone: 866-480-1028
Last EDR Contact: 12/12/2018
Next Scheduled EDR Contact: 06/25/2018
Data Release Frequency: Quarterly

SPILLS 90: SPILLS90 data from FirstSearch

Spills 90 includes those spill and release records available exclusively from FirstSearch databases. Typically, they may include chemical, oil and/or hazardous substance spills recorded after 1990. Duplicate records that are already included in EDR incident and release records are not included in Spills 90.

Date of Government Version: 06/06/2012
Date Data Arrived at EDR: 01/03/2013
Date Made Active in Reports: 02/22/2013
Number of Days to Update: 50

Source: FirstSearch
Telephone: N/A
Last EDR Contact: 01/03/2013
Next Scheduled EDR Contact: N/A
Data Release Frequency: No Update Planned

Other Ascertainable Records

RCRA NonGen / NLR: RCRA - Non Generators / No Longer Regulated

RCRAInfo is EPA's comprehensive information system, providing access to data supporting the Resource Conservation and Recovery Act (RCRA) of 1976 and the Hazardous and Solid Waste Amendments (HSWA) of 1984. The database includes selective information on sites which generate, transport, store, treat and/or dispose of hazardous waste as defined by the Resource Conservation and Recovery Act (RCRA). Non-Generators do not presently generate hazardous waste.

Date of Government Version: 12/11/2017
Date Data Arrived at EDR: 12/26/2017
Date Made Active in Reports: 02/09/2018
Number of Days to Update: 45

Source: Environmental Protection Agency
Telephone: (415) 495-8895
Last EDR Contact: 03/28/2018
Next Scheduled EDR Contact: 07/09/2018
Data Release Frequency: Quarterly

FUDS: Formerly Used Defense Sites

The listing includes locations of Formerly Used Defense Sites properties where the US Army Corps of Engineers is actively working or will take necessary cleanup actions.

Date of Government Version: 01/31/2015
Date Data Arrived at EDR: 07/08/2015
Date Made Active in Reports: 10/13/2015
Number of Days to Update: 97

Source: U.S. Army Corps of Engineers
Telephone: 202-528-4285
Last EDR Contact: 05/25/2018
Next Scheduled EDR Contact: 09/03/2018
Data Release Frequency: Varies

DOD: Department of Defense Sites

This data set consists of federally owned or administered lands, administered by the Department of Defense, that have any area equal to or greater than 640 acres of the United States, Puerto Rico, and the U.S. Virgin Islands.

Date of Government Version: 12/31/2005
Date Data Arrived at EDR: 11/10/2006
Date Made Active in Reports: 01/11/2007
Number of Days to Update: 62

Source: USGS
Telephone: 888-275-8747
Last EDR Contact: 04/13/2018
Next Scheduled EDR Contact: 07/23/2018
Data Release Frequency: Semi-Annually

FEDLAND: Federal and Indian Lands

Federally and Indian administrated lands of the United States. Lands included are administrated by: Army Corps of Engineers, Bureau of Reclamation, National Wild and Scenic River, National Wildlife Refuge, Public Domain Land, Wilderness, Wilderness Study Area, Wildlife Management Area, Bureau of Indian Affairs, Bureau of Land Management, Department of Justice, Forest Service, Fish and Wildlife Service, National Park Service.

Date of Government Version: 12/31/2005
Date Data Arrived at EDR: 02/06/2006
Date Made Active in Reports: 01/11/2007
Number of Days to Update: 339

Source: U.S. Geological Survey
Telephone: 888-275-8747
Last EDR Contact: 04/11/2018
Next Scheduled EDR Contact: 07/23/2018
Data Release Frequency: N/A

SCRD DRYCLEANERS: State Coalition for Remediation of Drycleaners Listing

The State Coalition for Remediation of Drycleaners was established in 1998, with support from the U.S. EPA Office of Superfund Remediation and Technology Innovation. It is comprised of representatives of states with established drycleaner remediation programs. Currently the member states are Alabama, Connecticut, Florida, Illinois, Kansas, Minnesota, Missouri, North Carolina, Oregon, South Carolina, Tennessee, Texas, and Wisconsin.

Date of Government Version: 01/01/2017
Date Data Arrived at EDR: 02/03/2017
Date Made Active in Reports: 04/07/2017
Number of Days to Update: 63

Source: Environmental Protection Agency
Telephone: 615-532-8599
Last EDR Contact: 05/15/2018
Next Scheduled EDR Contact: 08/27/2018
Data Release Frequency: Varies

US FIN ASSUR: Financial Assurance Information

All owners and operators of facilities that treat, store, or dispose of hazardous waste are required to provide proof that they will have sufficient funds to pay for the clean up, closure, and post-closure care of their facilities.

Date of Government Version: 01/11/2018
Date Data Arrived at EDR: 01/19/2018
Date Made Active in Reports: 03/02/2018
Number of Days to Update: 42

Source: Environmental Protection Agency
Telephone: 202-566-1917
Last EDR Contact: 03/27/2018
Next Scheduled EDR Contact: 07/09/2018
Data Release Frequency: Quarterly

EPA WATCH LIST: EPA WATCH LIST

EPA maintains a "Watch List" to facilitate dialogue between EPA, state and local environmental agencies on enforcement matters relating to facilities with alleged violations identified as either significant or high priority. Being on the Watch List does not mean that the facility has actually violated the law only that an investigation by EPA or a state or local environmental agency has led those organizations to allege that an unproven violation has in fact occurred. Being on the Watch List does not represent a higher level of concern regarding the alleged violations that were detected, but instead indicates cases requiring additional dialogue between EPA, state and local agencies - primarily because of the length of time the alleged violation has gone unaddressed or unresolved.

Date of Government Version: 08/30/2013
Date Data Arrived at EDR: 03/21/2014
Date Made Active in Reports: 06/17/2014
Number of Days to Update: 88

Source: Environmental Protection Agency
Telephone: 617-520-3000
Last EDR Contact: 05/07/2018
Next Scheduled EDR Contact: 08/20/2018
Data Release Frequency: Quarterly

2020 COR ACTION: 2020 Corrective Action Program List

The EPA has set ambitious goals for the RCRA Corrective Action program by creating the 2020 Corrective Action Universe. This RCRA cleanup baseline includes facilities expected to need corrective action. The 2020 universe contains a wide variety of sites. Some properties are heavily contaminated while others were contaminated but have since been cleaned up. Still others have not been fully investigated yet, and may require little or no remediation. Inclusion in the 2020 Universe does not necessarily imply failure on the part of a facility to meet its RCRA obligations.

Date of Government Version: 04/22/2013
Date Data Arrived at EDR: 03/03/2015
Date Made Active in Reports: 03/09/2015
Number of Days to Update: 6

Source: Environmental Protection Agency
Telephone: 703-308-4044
Last EDR Contact: 05/08/2018
Next Scheduled EDR Contact: 08/20/2018
Data Release Frequency: Varies

TSCA: Toxic Substances Control Act

Toxic Substances Control Act. TSCA identifies manufacturers and importers of chemical substances included on the TSCA Chemical Substance Inventory list. It includes data on the production volume of these substances by plant site.

Date of Government Version: 12/31/2016
Date Data Arrived at EDR: 06/21/2017
Date Made Active in Reports: 01/05/2018
Number of Days to Update: 198

Source: EPA
Telephone: 202-260-5521
Last EDR Contact: 03/23/2018
Next Scheduled EDR Contact: 07/02/2018
Data Release Frequency: Every 4 Years

TRIS: Toxic Chemical Release Inventory System

Toxic Release Inventory System. TRIS identifies facilities which release toxic chemicals to the air, water and land in reportable quantities under SARA Title III Section 313.

Date of Government Version: 12/31/2016
Date Data Arrived at EDR: 01/10/2018
Date Made Active in Reports: 01/12/2018
Number of Days to Update: 2

Source: EPA
Telephone: 202-566-0250
Last EDR Contact: 05/25/2018
Next Scheduled EDR Contact: 09/03/2018
Data Release Frequency: Annually

SSTS: Section 7 Tracking Systems

Section 7 of the Federal Insecticide, Fungicide and Rodenticide Act, as amended (92 Stat. 829) requires all registered pesticide-producing establishments to submit a report to the Environmental Protection Agency by March 1st each year. Each establishment must report the types and amounts of pesticides, active ingredients and devices being produced, and those having been produced and sold or distributed in the past year.

Date of Government Version: 12/31/2009
Date Data Arrived at EDR: 12/10/2010
Date Made Active in Reports: 02/25/2011
Number of Days to Update: 77

Source: EPA
Telephone: 202-564-4203
Last EDR Contact: 04/09/2018
Next Scheduled EDR Contact: 08/06/2018
Data Release Frequency: Annually

ROD: Records Of Decision

Record of Decision. ROD documents mandate a permanent remedy at an NPL (Superfund) site containing technical and health information to aid in the cleanup.

Date of Government Version: 01/09/2018
Date Data Arrived at EDR: 02/06/2018
Date Made Active in Reports: 05/11/2018
Number of Days to Update: 94

Source: EPA
Telephone: 703-416-0223
Last EDR Contact: 04/27/2018
Next Scheduled EDR Contact: 06/18/2018
Data Release Frequency: Annually

RMP: Risk Management Plans

When Congress passed the Clean Air Act Amendments of 1990, it required EPA to publish regulations and guidance for chemical accident prevention at facilities using extremely hazardous substances. The Risk Management Program Rule (RMP Rule) was written to implement Section 112(r) of these amendments. The rule, which built upon existing industry codes and standards, requires companies of all sizes that use certain flammable and toxic substances to develop a Risk Management Program, which includes a(n): Hazard assessment that details the potential effects of an accidental release, an accident history of the last five years, and an evaluation of worst-case and alternative accidental releases; Prevention program that includes safety precautions and maintenance, monitoring, and employee training measures; and Emergency response program that spells out emergency health care, employee training measures and procedures for informing the public and response agencies (e.g the fire department) should an accident occur.

Date of Government Version: 11/02/2017
Date Data Arrived at EDR: 11/17/2017
Date Made Active in Reports: 12/08/2017
Number of Days to Update: 21
Source: Environmental Protection Agency
Telephone: 202-564-8600
Last EDR Contact: 04/20/2018
Next Scheduled EDR Contact: 08/06/2018
Data Release Frequency: Varies

RAATS: RCRA Administrative Action Tracking System

RCRA Administration Action Tracking System. RAATS contains records based on enforcement actions issued under RCRA pertaining to major violators and includes administrative and civil actions brought by the EPA. For administration actions after September 30, 1995, data entry in the RAATS database was discontinued. EPA will retain a copy of the database for historical records. It was necessary to terminate RAATS because a decrease in agency resources made it impossible to continue to update the information contained in the database.

Date of Government Version: 04/17/1995
Date Data Arrived at EDR: 07/03/1995
Date Made Active in Reports: 08/07/1995
Number of Days to Update: 35
Source: EPA
Telephone: 202-564-4104
Last EDR Contact: 06/02/2008
Next Scheduled EDR Contact: 09/01/2008
Data Release Frequency: No Update Planned

PRP: Potentially Responsible Parties

A listing of verified Potentially Responsible Parties

Date of Government Version: 10/25/2013
Date Data Arrived at EDR: 10/17/2014
Date Made Active in Reports: 10/20/2014
Number of Days to Update: 3
Source: EPA
Telephone: 202-564-6023
Last EDR Contact: 04/27/2018
Next Scheduled EDR Contact: 08/20/2018
Data Release Frequency: Quarterly

PADS: PCB Activity Database System

PCB Activity Database. PADS Identifies generators, transporters, commercial storers and/or brokers and disposers of PCB's who are required to notify the EPA of such activities.

Date of Government Version: 06/01/2017
Date Data Arrived at EDR: 06/09/2017
Date Made Active in Reports: 10/13/2017
Number of Days to Update: 126
Source: EPA
Telephone: 202-566-0500
Last EDR Contact: 04/13/2018
Next Scheduled EDR Contact: 07/23/2018
Data Release Frequency: Annually

ICIS: Integrated Compliance Information System

The Integrated Compliance Information System (ICIS) supports the information needs of the national enforcement and compliance program as well as the unique needs of the National Pollutant Discharge Elimination System (NPDES) program.

Date of Government Version: 11/18/2016
Date Data Arrived at EDR: 11/23/2016
Date Made Active in Reports: 02/10/2017
Number of Days to Update: 79
Source: Environmental Protection Agency
Telephone: 202-564-2501
Last EDR Contact: 04/09/2018
Next Scheduled EDR Contact: 07/23/2018
Data Release Frequency: Quarterly

GOVERNMENT RECORDS SEARCHED / DATA CURRENCY TRACKING

FTTS: FIFRA/ TSCA Tracking System - FIFRA (Federal Insecticide, Fungicide, & Rodenticide Act)/TSCA (Toxic Substances Control Act)
FTTS tracks administrative cases and pesticide enforcement actions and compliance activities related to FIFRA, TSCA and EPCRA (Emergency Planning and Community Right-to-Know Act). To maintain currency, EDR contacts the Agency on a quarterly basis.

Date of Government Version: 04/09/2009
Date Data Arrived at EDR: 04/16/2009
Date Made Active in Reports: 05/11/2009
Number of Days to Update: 25
Source: EPA/Office of Prevention, Pesticides and Toxic Substances
Telephone: 202-566-1667
Last EDR Contact: 08/18/2017
Next Scheduled EDR Contact: 12/04/2017
Data Release Frequency: Quarterly

FTTS INSP: FIFRA/ TSCA Tracking System - FIFRA (Federal Insecticide, Fungicide, & Rodenticide Act)/TSCA (Toxic Substances Control Act)
A listing of FIFRA/TSCA Tracking System (FTTS) inspections and enforcements.

Date of Government Version: 04/09/2009
Date Data Arrived at EDR: 04/16/2009
Date Made Active in Reports: 05/11/2009
Number of Days to Update: 25
Source: EPA
Telephone: 202-566-1667
Last EDR Contact: 08/18/2017
Next Scheduled EDR Contact: 12/04/2017
Data Release Frequency: Quarterly

MLTS: Material Licensing Tracking System
MLTS is maintained by the Nuclear Regulatory Commission and contains a list of approximately 8,100 sites which possess or use radioactive materials and which are subject to NRC licensing requirements. To maintain currency, EDR contacts the Agency on a quarterly basis.

Date of Government Version: 08/30/2016
Date Data Arrived at EDR: 09/08/2016
Date Made Active in Reports: 10/21/2016
Number of Days to Update: 43
Source: Nuclear Regulatory Commission
Telephone: 301-415-7169
Last EDR Contact: 05/03/2018
Next Scheduled EDR Contact: 08/20/2018
Data Release Frequency: Quarterly

COAL ASH DOE: Steam-Electric Plant Operation Data
A listing of power plants that store ash in surface ponds.

Date of Government Version: 12/31/2005
Date Data Arrived at EDR: 08/07/2009
Date Made Active in Reports: 10/22/2009
Number of Days to Update: 76
Source: Department of Energy
Telephone: 202-586-8719
Last EDR Contact: 03/09/2018
Next Scheduled EDR Contact: 06/18/2018
Data Release Frequency: Varies

COAL ASH EPA: Coal Combustion Residues Surface Impoundments List
A listing of coal combustion residues surface impoundments with high hazard potential ratings.

Date of Government Version: 07/01/2014
Date Data Arrived at EDR: 09/10/2014
Date Made Active in Reports: 10/20/2014
Number of Days to Update: 40
Source: Environmental Protection Agency
Telephone: N/A
Last EDR Contact: 03/06/2018
Next Scheduled EDR Contact: 06/18/2018
Data Release Frequency: Varies

PCB TRANSFORMER: PCB Transformer Registration Database
The database of PCB transformer registrations that includes all PCB registration submittals.

Date of Government Version: 05/24/2017
Date Data Arrived at EDR: 11/30/2017
Date Made Active in Reports: 12/15/2017
Number of Days to Update: 15
Source: Environmental Protection Agency
Telephone: 202-566-0517
Last EDR Contact: 04/27/2018
Next Scheduled EDR Contact: 08/06/2018
Data Release Frequency: Varies

RADINFO: Radiation Information Database
The Radiation Information Database (RADINFO) contains information about facilities that are regulated by U.S. Environmental Protection Agency (EPA) regulations for radiation and radioactivity.

Date of Government Version: 01/03/2018
Date Data Arrived at EDR: 01/04/2018
Date Made Active in Reports: 04/13/2018
Number of Days to Update: 99

Source: Environmental Protection Agency
Telephone: 202-343-9775
Last EDR Contact: 04/05/2018
Next Scheduled EDR Contact: 07/16/2018
Data Release Frequency: Quarterly

HIST FTTS: FIFRA/TSCA Tracking System Administrative Case Listing

A complete administrative case listing from the FIFRA/TSCA Tracking System (FTTS) for all ten EPA regions. The information was obtained from the National Compliance Database (NCDB). NCDB supports the implementation of FIFRA (Federal Insecticide, Fungicide, and Rodenticide Act) and TSCA (Toxic Substances Control Act). Some EPA regions are now closing out records. Because of that, and the fact that some EPA regions are not providing EPA Headquarters with updated records, it was decided to create a HIST FTTS database. It included records that may not be included in the newer FTTS database updates. This database is no longer updated.

Date of Government Version: 10/19/2006
Date Data Arrived at EDR: 03/01/2007
Date Made Active in Reports: 04/10/2007
Number of Days to Update: 40

Source: Environmental Protection Agency
Telephone: 202-564-2501
Last EDR Contact: 12/17/2007
Next Scheduled EDR Contact: 03/17/2008
Data Release Frequency: No Update Planned

HIST FTTS INSP: FIFRA/TSCA Tracking System Inspection & Enforcement Case Listing

A complete inspection and enforcement case listing from the FIFRA/TSCA Tracking System (FTTS) for all ten EPA regions. The information was obtained from the National Compliance Database (NCDB). NCDB supports the implementation of FIFRA (Federal Insecticide, Fungicide, and Rodenticide Act) and TSCA (Toxic Substances Control Act). Some EPA regions are now closing out records. Because of that, and the fact that some EPA regions are not providing EPA Headquarters with updated records, it was decided to create a HIST FTTS database. It included records that may not be included in the newer FTTS database updates. This database is no longer updated.

Date of Government Version: 10/19/2006
Date Data Arrived at EDR: 03/01/2007
Date Made Active in Reports: 04/10/2007
Number of Days to Update: 40

Source: Environmental Protection Agency
Telephone: 202-564-2501
Last EDR Contact: 12/17/2008
Next Scheduled EDR Contact: 03/17/2008
Data Release Frequency: No Update Planned

DOT OPS: Incident and Accident Data

Department of Transporation, Office of Pipeline Safety Incident and Accident data.

Date of Government Version: 07/31/2012
Date Data Arrived at EDR: 08/07/2012
Date Made Active in Reports: 09/18/2012
Number of Days to Update: 42

Source: Department of Transporation, Office of Pipeline Safety
Telephone: 202-366-4595
Last EDR Contact: 05/03/2018
Next Scheduled EDR Contact: 08/13/2018
Data Release Frequency: Varies

CONSENT: Superfund (CERCLA) Consent Decrees

Major legal settlements that establish responsibility and standards for cleanup at NPL (Superfund) sites. Released periodically by United States District Courts after settlement by parties to litigation matters.

Date of Government Version: 12/31/2017
Date Data Arrived at EDR: 01/24/2018
Date Made Active in Reports: 04/13/2018
Number of Days to Update: 79

Source: Department of Justice, Consent Decree Library
Telephone: Varies
Last EDR Contact: 04/06/2018
Next Scheduled EDR Contact: 07/02/2018
Data Release Frequency: Varies

BRS: Biennial Reporting System

The Biennial Reporting System is a national system administered by the EPA that collects data on the generation and management of hazardous waste. BRS captures detailed data from two groups: Large Quantity Generators (LQG) and Treatment, Storage, and Disposal Facilities.

Date of Government Version: 12/31/2015
Date Data Arrived at EDR: 02/22/2017
Date Made Active in Reports: 09/28/2017
Number of Days to Update: 218

Source: EPA/NTIS
Telephone: 800-424-9346
Last EDR Contact: 05/25/2018
Next Scheduled EDR Contact: 09/03/2018
Data Release Frequency: Biennially

INDIAN RESERV: Indian Reservations

This map layer portrays Indian administered lands of the United States that have any area equal to or greater than 640 acres.

Date of Government Version: 12/31/2014
Date Data Arrived at EDR: 07/14/2015
Date Made Active in Reports: 01/10/2017
Number of Days to Update: 546

Source: USGS
Telephone: 202-208-3710
Last EDR Contact: 04/11/2018
Next Scheduled EDR Contact: 07/23/2018
Data Release Frequency: Semi-Annually

FUSRAP: Formerly Utilized Sites Remedial Action Program

DOE established the Formerly Utilized Sites Remedial Action Program (FUSRAP) in 1974 to remediate sites where radioactive contamination remained from Manhattan Project and early U.S. Atomic Energy Commission (AEC) operations.

Date of Government Version: 12/23/2016
Date Data Arrived at EDR: 12/27/2016
Date Made Active in Reports: 02/17/2017
Number of Days to Update: 52

Source: Department of Energy
Telephone: 202-586-3559
Last EDR Contact: 05/07/2018
Next Scheduled EDR Contact: 08/20/2018
Data Release Frequency: Varies

UMTRA: Uranium Mill Tailings Sites

Uranium ore was mined by private companies for federal government use in national defense programs. When the mills shut down, large piles of the sand-like material (mill tailings) remain after uranium has been extracted from the ore. Levels of human exposure to radioactive materials from the piles are low; however, in some cases tailings were used as construction materials before the potential health hazards of the tailings were recognized.

Date of Government Version: 06/23/2017
Date Data Arrived at EDR: 10/11/2017
Date Made Active in Reports: 11/03/2017
Number of Days to Update: 23

Source: Department of Energy
Telephone: 505-845-0011
Last EDR Contact: 05/18/2018
Next Scheduled EDR Contact: 09/03/2018
Data Release Frequency: Varies

LEAD SMELTER 1: Lead Smelter Sites

A listing of former lead smelter site locations.

Date of Government Version: 01/09/2018
Date Data Arrived at EDR: 02/06/2018
Date Made Active in Reports: 03/02/2018
Number of Days to Update: 24

Source: Environmental Protection Agency
Telephone: 703-603-8787
Last EDR Contact: 04/27/2018
Next Scheduled EDR Contact: 07/16/2018
Data Release Frequency: Varies

LEAD SMELTER 2: Lead Smelter Sites

A list of several hundred sites in the U.S. where secondary lead smelting was done from 1931and 1964. These sites may pose a threat to public health through ingestion or inhalation of contaminated soil or dust

Date of Government Version: 04/05/2001
Date Data Arrived at EDR: 10/27/2010
Date Made Active in Reports: 12/02/2010
Number of Days to Update: 36

Source: American Journal of Public Health
Telephone: 703-305-6451
Last EDR Contact: 12/02/2009
Next Scheduled EDR Contact: N/A
Data Release Frequency: No Update Planned

US AIRS (AFS): Aerometric Information Retrieval System Facility Subsystem (AFS)

The database is a sub-system of Aerometric Information Retrieval System (AIRS). AFS contains compliance data on air pollution point sources regulated by the U.S. EPA and/or state and local air regulatory agencies. This information comes from source reports by various stationary sources of air pollution, such as electric power plants, steel mills, factories, and universities, and provides information about the air pollutants they produce. Action, air program, air program pollutant, and general level plant data. It is used to track emissions and compliance data from industrial plants.

Date of Government Version: 10/12/2016
Date Data Arrived at EDR: 10/26/2016
Date Made Active in Reports: 02/03/2017
Number of Days to Update: 100

Source: EPA
Telephone: 202-564-2496
Last EDR Contact: 09/26/2017
Next Scheduled EDR Contact: 01/08/2018
Data Release Frequency: Annually

US AIRS MINOR: Air Facility System Data
A listing of minor source facilities.

Date of Government Version: 10/12/2016
Date Data Arrived at EDR: 10/26/2016
Date Made Active in Reports: 02/03/2017
Number of Days to Update: 100

Source: EPA
Telephone: 202-564-2496
Last EDR Contact: 09/26/2017
Next Scheduled EDR Contact: 01/08/2018
Data Release Frequency: Annually

US MINES: Mines Master Index File
Contains all mine identification numbers issued for mines active or opened since 1971. The data also includes violation information.

Date of Government Version: 01/25/2018
Date Data Arrived at EDR: 02/28/2018
Date Made Active in Reports: 05/11/2018
Number of Days to Update: 72

Source: Department of Labor, Mine Safety and Health Administration
Telephone: 303-231-5959
Last EDR Contact: 02/28/2018
Next Scheduled EDR Contact: 06/11/2018
Data Release Frequency: Semi-Annually

US MINES 2: Ferrous and Nonferrous Metal Mines Database Listing
This map layer includes ferrous (ferrous metal mines are facilities that extract ferrous metals, such as iron ore or molybdenum) and nonferrous (Nonferrous metal mines are facilities that extract nonferrous metals, such as gold, silver, copper, zinc, and lead) metal mines in the United States.

Date of Government Version: 12/05/2005
Date Data Arrived at EDR: 02/29/2008
Date Made Active in Reports: 04/18/2008
Number of Days to Update: 49

Source: USGS
Telephone: 703-648-7709
Last EDR Contact: 03/02/2018
Next Scheduled EDR Contact: 06/11/2018
Data Release Frequency: Varies

US MINES 3: Active Mines & Mineral Plants Database Listing
Active Mines and Mineral Processing Plant operations for commodities monitored by the Minerals Information Team of the USGS.

Date of Government Version: 04/14/2011
Date Data Arrived at EDR: 06/08/2011
Date Made Active in Reports: 09/13/2011
Number of Days to Update: 97

Source: USGS
Telephone: 703-648-7709
Last EDR Contact: 03/02/2018
Next Scheduled EDR Contact: 06/11/2018
Data Release Frequency: Varies

ABANDONED MINES: Abandoned Mines
An inventory of land and water impacted by past mining (primarily coal mining) is maintained by OSMRE to provide information needed to implement the Surface Mining Control and Reclamation Act of 1977 (SMCRA). The inventory contains information on the location, type, and extent of AML impacts, as well as, information on the cost associated with the reclamation of those problems. The inventory is based upon field surveys by State, Tribal, and OSMRE program officials. It is dynamic to the extent that it is modified as new problems are identified and existing problems are reclaimed.

Date of Government Version: 12/20/2017
Date Data Arrived at EDR: 12/21/2017
Date Made Active in Reports: 03/23/2018
Number of Days to Update: 92

Source: Department of Interior
Telephone: 202-208-2609
Last EDR Contact: 03/07/2018
Next Scheduled EDR Contact: 06/25/2018
Data Release Frequency: Quarterly

FINDS: Facility Index System/Facility Registry System

Facility Index System. FINDS contains both facility information and 'pointers' to other sources that contain more detail. EDR includes the following FINDS databases in this report: PCS (Permit Compliance System), AIRS (Aerometric Information Retrieval System), DOCKET (Enforcement Docket used to manage and track information on civil judicial enforcement cases for all environmental statutes), FURS (Federal Underground Injection Control), C-DOCKET (Criminal Docket System used to track criminal enforcement actions for all environmental statutes), FFIS (Federal Facilities Information System), STATE (State Environmental Laws and Statutes), and PADS (PCB Activity Data System).

Date of Government Version: 02/21/2018
Date Data Arrived at EDR: 02/23/2018
Date Made Active in Reports: 03/23/2018
Number of Days to Update: 28

Source: EPA
Telephone: (415) 947-8000
Last EDR Contact: 02/23/2018
Next Scheduled EDR Contact: 06/18/2018
Data Release Frequency: Quarterly

UXO: Unexploded Ordnance Sites

A listing of unexploded ordnance site locations

Date of Government Version: 09/30/2016
Date Data Arrived at EDR: 10/31/2017
Date Made Active in Reports: 01/12/2018
Number of Days to Update: 73

Source: Department of Defense
Telephone: 703-704-1564
Last EDR Contact: 04/13/2018
Next Scheduled EDR Contact: 07/30/2018
Data Release Frequency: Varies

ECHO: Enforcement & Compliance History Information

ECHO provides integrated compliance and enforcement information for about 800,000 regulated facilities nationwide.

Date of Government Version: 01/13/2018
Date Data Arrived at EDR: 01/19/2018
Date Made Active in Reports: 03/02/2018
Number of Days to Update: 42

Source: Environmental Protection Agency
Telephone: 202-564-2280
Last EDR Contact: 03/07/2018
Next Scheduled EDR Contact: 06/18/2018
Data Release Frequency: Quarterly

DOCKET HWC: Hazardous Waste Compliance Docket Listing

A complete list of the Federal Agency Hazardous Waste Compliance Docket Facilities.

Date of Government Version: 01/04/2018
Date Data Arrived at EDR: 01/19/2018
Date Made Active in Reports: 04/13/2018
Number of Days to Update: 84

Source: Environmental Protection Agency
Telephone: 202-564-0527
Last EDR Contact: 03/02/2018
Next Scheduled EDR Contact: 06/11/2018
Data Release Frequency: Varies

FUELS PROGRAM: EPA Fuels Program Registered Listing

This listing includes facilities that are registered under the Part 80 (Code of Federal Regulations) EPA Fuels Programs. All companies now are required to submit new and updated registrations.

Date of Government Version: 02/20/2018
Date Data Arrived at EDR: 02/21/2018
Date Made Active in Reports: 03/23/2018
Number of Days to Update: 30

Source: EPA
Telephone: 800-385-6164
Last EDR Contact: 05/23/2018
Next Scheduled EDR Contact: 09/03/2018
Data Release Frequency: Quarterly

CA BOND EXP. PLAN: Bond Expenditure Plan

Department of Health Services developed a site-specific expenditure plan as the basis for an appropriation of Hazardous Substance Cleanup Bond Act funds. It is not updated.

Date of Government Version: 01/01/1989
Date Data Arrived at EDR: 07/27/1994
Date Made Active in Reports: 08/02/1994
Number of Days to Update: 6

Source: Department of Health Services
Telephone: 916-255-2118
Last EDR Contact: 05/31/1994
Next Scheduled EDR Contact: N/A
Data Release Frequency: No Update Planned

CORTESE: "Cortese" Hazardous Waste & Substances Sites List
The sites for the list are designated by the State Water Resource Control Board (LUST), the Integrated Waste Board (SWF/LS), and the Department of Toxic Substances Control (Cal-Sites).

Date of Government Version: 03/26/2018
Date Data Arrived at EDR: 03/27/2018
Date Made Active in Reports: 05/04/2018
Number of Days to Update: 38

Source: CAL EPA/Office of Emergency Information
Telephone: 916-323-3400
Last EDR Contact: 03/27/2018
Next Scheduled EDR Contact: 07/09/2018
Data Release Frequency: Quarterly

CUPA LIVERMORE-PLEASANTON: CUPA LIVERMORE-PLEASANTON
list of facilities associated with the various CUPA programs in Livermore-Pleasanton

Date of Government Version: 02/28/2018
Date Data Arrived at EDR: 03/01/2018
Date Made Active in Reports: 05/04/2018
Number of Days to Update: 64

Source: Livermore-Pleasanton Fire Department
Telephone: 925-454-2361
Last EDR Contact: 05/07/2018
Next Scheduled EDR Contact: 08/27/2018
Data Release Frequency: Varies

CUPA SAN FRANCISCO CO: CUPA SAN FRANCISCO CO
Cupa facilities

Date of Government Version: 04/20/2018
Date Data Arrived at EDR: 04/24/2018
Date Made Active in Reports: 05/04/2018
Number of Days to Update: 10

Source: San Francisco County Department of Environmental Health
Telephone: 415-252-3896
Last EDR Contact: 05/02/2018
Next Scheduled EDR Contact: 08/20/2018
Data Release Frequency: Varies

DRYCLEAN AVAQMD: DRYCLEAN AVAQMD
A listing of dry cleaners in the Antelope Valley Air Quality Management District.

Date of Government Version: 03/08/2018
Date Data Arrived at EDR: 03/13/2018
Date Made Active in Reports: 05/04/2018
Number of Days to Update: 52

Source: Antelope Valley Air Quality Management District
Telephone: 661-723-8070
Last EDR Contact: 02/28/2018
Next Scheduled EDR Contact: 06/11/2018
Data Release Frequency: Varies

DRYCLEANERS: Cleaner Facilities
A list of drycleaner related facilities that have EPA ID numbers. These are facilities with certain SIC codes: power laundries, family and commercial; garment pressing and cleaner's agents; linen supply; coin-operated laundries and cleaning; drycleaning plants, except rugs; carpet and upholster cleaning; industrial launderers; laundry and garment services.

Date of Government Version: 03/27/2018
Date Data Arrived at EDR: 03/29/2018
Date Made Active in Reports: 05/04/2018
Number of Days to Update: 36

Source: Department of Toxic Substance Control
Telephone: 916-327-4498
Last EDR Contact: 02/28/2018
Next Scheduled EDR Contact: 06/18/2018
Data Release Frequency: Annually

DRYCLEAN SOUTH COAST: DRYCLEAN SOUTH COAST
A listing of dry cleaners in the South Coast Air Quality Management District

Date of Government Version: 03/16/2018
Date Data Arrived at EDR: 03/20/2018
Date Made Active in Reports: 05/04/2018
Number of Days to Update: 45

Source: South Coast Air Quality Management District
Telephone: 909-396-3211
Last EDR Contact: 05/22/2018
Next Scheduled EDR Contact: 09/10/2018
Data Release Frequency: Varies

EMI: Emissions Inventory Data
Toxics and criteria pollutant emissions data collected by the ARB and local air pollution agencies.

Date of Government Version: 12/31/2015
Date Data Arrived at EDR: 03/21/2017
Date Made Active in Reports: 08/15/2017
Number of Days to Update: 147

Source: California Air Resources Board
Telephone: 916-322-2990
Last EDR Contact: 03/23/2018
Next Scheduled EDR Contact: 07/02/2018
Data Release Frequency: Varies

ENF: Enforcement Action Listing

A listing of Water Board Enforcement Actions. Formal is everything except Oral/Verbal Communication, Notice of Violation, Expedited Payment Letter, and Staff Enforcement Letter.

Date of Government Version: 01/22/2018
Date Data Arrived at EDR: 01/24/2018
Date Made Active in Reports: 03/19/2018
Number of Days to Update: 54

Source: State Water Resoruces Control Board
Telephone: 916-445-9379
Last EDR Contact: 04/18/2018
Next Scheduled EDR Contact: 08/06/2018
Data Release Frequency: Varies

Financial Assurance 1: Financial Assurance Information Listing

Financial Assurance information

Date of Government Version: 01/22/2018
Date Data Arrived at EDR: 01/24/2018
Date Made Active in Reports: 03/20/2018
Number of Days to Update: 55

Source: Department of Toxic Substances Control
Telephone: 916-255-3628
Last EDR Contact: 04/18/2018
Next Scheduled EDR Contact: 08/06/2018
Data Release Frequency: Varies

Financial Assurance 2: Financial Assurance Information Listing

A listing of financial assurance information for solid waste facilities. Financial assurance is intended to ensure that resources are available to pay for the cost of closure, post-closure care, and corrective measures if the owner or operator of a regulated facility is unable or unwilling to pay.

Date of Government Version: 02/14/2018
Date Data Arrived at EDR: 02/16/2018
Date Made Active in Reports: 04/03/2018
Number of Days to Update: 46

Source: California Integrated Waste Management Board
Telephone: 916-341-6066
Last EDR Contact: 05/09/2018
Next Scheduled EDR Contact: 08/27/2018
Data Release Frequency: Varies

HAZNET: Facility and Manifest Data

Facility and Manifest Data. The data is extracted from the copies of hazardous waste manifests received each year by the DTSC. The annual volume of manifests is typically 700,000 - 1,000,000 annually, representing approximately 350,000 - 500,000 shipments. Data are from the manifests submitted without correction, and therefore many contain some invalid values for data elements such as generator ID, TSD ID, waste category, and disposal method. This database begins with calendar year 1993.

Date of Government Version: 12/31/2016
Date Data Arrived at EDR: 07/12/2017
Date Made Active in Reports: 10/17/2017
Number of Days to Update: 97

Source: California Environmental Protection Agency
Telephone: 916-255-1136
Last EDR Contact: 04/12/2018
Next Scheduled EDR Contact: 07/23/2018
Data Release Frequency: Annually

HIST CORTESE: Hazardous Waste & Substance Site List

The sites for the list are designated by the State Water Resource Control Board [LUST], the Integrated Waste Board [SWF/LS], and the Department of Toxic Substances Control [CALSITES]. This listing is no longer updated by the state agency.

Date of Government Version: 04/01/2001
Date Data Arrived at EDR: 01/22/2009
Date Made Active in Reports: 04/08/2009
Number of Days to Update: 76

Source: Department of Toxic Substances Control
Telephone: 916-323-3400
Last EDR Contact: 01/22/2009
Next Scheduled EDR Contact: N/A
Data Release Frequency: No Update Planned

HWP: EnviroStor Permitted Facilities Listing
Detailed information on permitted hazardous waste facilities and corrective action ("cleanups") tracked in EnviroStor.

Date of Government Version: 02/20/2018
Date Data Arrived at EDR: 02/21/2018
Date Made Active in Reports: 04/03/2018
Number of Days to Update: 41
Source: Department of Toxic Substances Control
Telephone: 916-323-3400
Last EDR Contact: 05/23/2018
Next Scheduled EDR Contact: 09/03/2018
Data Release Frequency: Quarterly

HWT: Registered Hazardous Waste Transporter Database
A listing of hazardous waste transporters. In California, unless specifically exempted, it is unlawful for any person to transport hazardous wastes unless the person holds a valid registration issued by DTSC. A hazardous waste transporter registration is valid for one year and is assigned a unique registration number.

Date of Government Version: 01/08/2018
Date Data Arrived at EDR: 01/09/2018
Date Made Active in Reports: 02/06/2018
Number of Days to Update: 28
Source: Department of Toxic Substances Control
Telephone: 916-440-7145
Last EDR Contact: 04/11/2018
Next Scheduled EDR Contact: 07/23/2018
Data Release Frequency: Quarterly

MINES: Mines Site Location Listing
A listing of mine site locations from the Office of Mine Reclamation.

Date of Government Version: 03/12/2018
Date Data Arrived at EDR: 03/14/2018
Date Made Active in Reports: 05/04/2018
Number of Days to Update: 51
Source: Department of Conservation
Telephone: 916-322-1080
Last EDR Contact: 03/14/2018
Next Scheduled EDR Contact: 06/25/2018
Data Release Frequency: Quarterly

MWMP: Medical Waste Management Program Listing
The Medical Waste Management Program (MWMP) ensures the proper handling and disposal of medical waste by permitting and inspecting medical waste Offsite Treatment Facilities (PDF) and Transfer Stations (PDF) throughout the state. MWMP also oversees all Medical Waste Transporters.

Date of Government Version: 02/27/2018
Date Data Arrived at EDR: 03/05/2018
Date Made Active in Reports: 04/16/2018
Number of Days to Update: 42
Source: Department of Public Health
Telephone: 916-558-1784
Last EDR Contact: 03/06/2018
Next Scheduled EDR Contact: 06/18/2018
Data Release Frequency: Varies

NPDES: NPDES Permits Listing
A listing of NPDES permits, including stormwater.

Date of Government Version: 03/14/2018
Date Data Arrived at EDR: 03/14/2018
Date Made Active in Reports: 05/04/2018
Number of Days to Update: 51
Source: State Water Resources Control Board
Telephone: 916-445-9379
Last EDR Contact: 05/16/2018
Next Scheduled EDR Contact: 08/27/2018
Data Release Frequency: Quarterly

PEST LIC: Pesticide Regulation Licenses Listing
A listing of licenses and certificates issued by the Department of Pesticide Regulation. The DPR issues licenses and/or certificates to: Persons and businesses that apply or sell pesticides; Pest control dealers and brokers; Persons who advise on agricultural pesticide applications.

Date of Government Version: 03/05/2018
Date Data Arrived at EDR: 03/05/2018
Date Made Active in Reports: 04/19/2018
Number of Days to Update: 45
Source: Department of Pesticide Regulation
Telephone: 916-445-4038
Last EDR Contact: 03/05/2018
Next Scheduled EDR Contact: 06/18/2018
Data Release Frequency: Quarterly

PROC: Certified Processors Database
A listing of certified processors.

Date of Government Version: 03/12/2018
Date Data Arrived at EDR: 03/14/2018
Date Made Active in Reports: 05/04/2018
Number of Days to Update: 51
Source: Department of Conservation
Telephone: 916-323-3836
Last EDR Contact: 03/14/2018
Next Scheduled EDR Contact: 06/25/2018
Data Release Frequency: Quarterly

NOTIFY 65: Proposition 65 Records
Listings of all Proposition 65 incidents reported to counties by the State Water Resources Control Board and the Regional Water Quality Control Board. This database is no longer updated by the reporting agency.

Date of Government Version: 03/23/2018
Date Data Arrived at EDR: 03/27/2018
Date Made Active in Reports: 05/04/2018
Number of Days to Update: 38
Source: State Water Resources Control Board
Telephone: 916-445-3846
Last EDR Contact: 03/14/2018
Next Scheduled EDR Contact: 07/02/2018
Data Release Frequency: No Update Planned

UIC: UIC Listing
A listing of wells identified as underground injection wells, in the California Oil and Gas Wells database.

Date of Government Version: 03/12/2018
Date Data Arrived at EDR: 03/14/2018
Date Made Active in Reports: 05/04/2018
Number of Days to Update: 51
Source: Deaprtment of Conservation
Telephone: 916-445-2408
Last EDR Contact: 03/14/2018
Next Scheduled EDR Contact: 06/25/2018
Data Release Frequency: Varies

WASTEWATER PITS: Oil Wastewater Pits Listing
Water officials discovered that oil producers have been dumping chemical-laden wastewater into hundreds of unlined pits that are operating without proper permits. Inspections completed by the Central Valley Regional Water Quality Control Board revealed the existence of previously unidentified waste sites. The water board?s review found that more than one-third of the region?s active disposal pits are operating without permission.

Date of Government Version: 04/15/2015
Date Data Arrived at EDR: 04/17/2015
Date Made Active in Reports: 06/23/2015
Number of Days to Update: 67
Source: RWQCB, Central Valley Region
Telephone: 559-445-5577
Last EDR Contact: 04/13/2018
Next Scheduled EDR Contact: 07/23/2018
Data Release Frequency: Varies

WDS: Waste Discharge System
Sites which have been issued waste discharge requirements.

Date of Government Version: 06/19/2007
Date Data Arrived at EDR: 06/20/2007
Date Made Active in Reports: 06/29/2007
Number of Days to Update: 9
Source: State Water Resources Control Board
Telephone: 916-341-5227
Last EDR Contact: 05/16/2018
Next Scheduled EDR Contact: 09/03/2018
Data Release Frequency: Quarterly

WIP: Well Investigation Program Case List
Well Investigation Program case in the San Gabriel and San Fernando Valley area.

Date of Government Version: 07/03/2009
Date Data Arrived at EDR: 07/21/2009
Date Made Active in Reports: 08/03/2009
Number of Days to Update: 13
Source: Los Angeles Water Quality Control Board
Telephone: 213-576-6726
Last EDR Contact: 03/21/2018
Next Scheduled EDR Contact: 07/09/2018
Data Release Frequency: Varies

MILITARY PRIV SITES: Military Privatized Sites (GEOTRACKER)
Military privatized sites

Date of Government Version: 03/12/2018
Date Data Arrived at EDR: 03/14/2018
Date Made Active in Reports: 05/04/2018
Number of Days to Update: 51

Source: State Water Resources Control Board
Telephone: 866-480-1028
Last EDR Contact: 12/12/2018
Next Scheduled EDR Contact: 06/25/2018
Data Release Frequency: Varies

OTHER OIL GAS: OTHER OIL & GAS (GEOTRACKER)
Other Oil & Gas Projects sites

Date of Government Version: 03/12/2018
Date Data Arrived at EDR: 03/14/2018
Date Made Active in Reports: 05/04/2018
Number of Days to Update: 51

Source: State Water Resources Control Board
Telephone: 866-480-1028
Last EDR Contact: 12/12/2018
Next Scheduled EDR Contact: 06/25/2018
Data Release Frequency: Varies

PROD WATER PONDS: PROD WATER PONDS (GEOTRACKER)
Produced water ponds sites

Date of Government Version: 03/12/2018
Date Data Arrived at EDR: 03/14/2018
Date Made Active in Reports: 05/04/2018
Number of Days to Update: 51

Source: State Water Resources Control Board
Telephone: 866-480-1028
Last EDR Contact: 12/12/2018
Next Scheduled EDR Contact: 06/25/2018
Data Release Frequency: Varies

PROJECT: PROJECT (GEOTRACKER)
Projects sites

Date of Government Version: 03/12/2018
Date Data Arrived at EDR: 03/14/2018
Date Made Active in Reports: 05/04/2018
Number of Days to Update: 51

Source: State Water Resources Control Board
Telephone: 866-480-1028
Last EDR Contact: 12/12/2018
Next Scheduled EDR Contact: 06/25/2018
Data Release Frequency: Varies

NON-CASE INFO: NON-CASE INFO (GEOTRACKER)
Non-Case Information sites

Date of Government Version: 03/12/2018
Date Data Arrived at EDR: 03/14/2018
Date Made Active in Reports: 05/04/2018
Number of Days to Update: 51

Source: State Water Resources Control Board
Telephone: 866-480-1028
Last EDR Contact: 12/12/2018
Next Scheduled EDR Contact: 06/25/2018
Data Release Frequency: Varies

SAMPLING POINT: SAMPLING POINT (GEOTRACKER)
Sampling point - public sites

Date of Government Version: 03/12/2018
Date Data Arrived at EDR: 03/14/2018
Date Made Active in Reports: 05/04/2018
Number of Days to Update: 51

Source: State Water Resources Control Board
Telephone: 866-480-1028
Last EDR Contact: 12/12/2018
Next Scheduled EDR Contact: 06/25/2018
Data Release Frequency: Varies

WELL STIM PROJ: WELL SAMP PROJ (GEOTRACKER)
Includes areas of groundwater monitoring plans, a depiction of the monitoring network, and the facilities, boundaries, and subsurface characteristics of the oilfield and the features (oil and gas wells, produced water ponds, UIC wells, water supply wells, etc?) being monitored

Date of Government Version: 03/12/2018
Date Data Arrived at EDR: 03/14/2018
Date Made Active in Reports: 05/04/2018
Number of Days to Update: 51

Source: State Water Resources Control Board
Telephone: 866-480-1028
Last EDR Contact: 12/12/2018
Next Scheduled EDR Contact: 06/25/2018
Data Release Frequency: Varies

CIWQS: The California Integrated Water Quality System

The California Integrated Water Quality System (CIWQS) is a computer system used by the State and Regional Water Quality Control Boards to track information about places of environmental interest, manage permits and other orders, track inspections, and manage violations and enforcement activities.

Date of Government Version: 03/05/2018
Date Data Arrived at EDR: 03/05/2018
Date Made Active in Reports: 05/04/2018
Number of Days to Update: 60

Source: State Water Resources Control Board
Telephone: 866-794-4977
Last EDR Contact: 03/06/2018
Next Scheduled EDR Contact: 06/18/2018
Data Release Frequency: Varies

UIC GEO: UIC GEO (GEOTRACKER)

Underground control injection sites

Date of Government Version: 03/12/2018
Date Data Arrived at EDR: 03/14/2018
Date Made Active in Reports: 05/04/2018
Number of Days to Update: 51

Source: State Water Resource Control Board
Telephone: 866-480-1028
Last EDR Contact: 12/12/2018
Next Scheduled EDR Contact: 06/25/2018
Data Release Frequency: Varies

EDR HIGH RISK HISTORICAL RECORDS

EDR Exclusive Records

EDR MGP: EDR Proprietary Manufactured Gas Plants

The EDR Proprietary Manufactured Gas Plant Database includes records of coal gas plants (manufactured gas plants) compiled by EDR's researchers. Manufactured gas sites were used in the United States from the 1800's to 1950's to produce a gas that could be distributed and used as fuel. These plants used whale oil, rosin, coal, or a mixture of coal, oil, and water that also produced a significant amount of waste. Many of the byproducts of the gas production, such as coal tar (oily waste containing volatile and non-volatile chemicals), sludges, oils and other compounds are potentially hazardous to human health and the environment. The byproduct from this process was frequently disposed of directly at the plant site and can remain or spread slowly, serving as a continuous source of soil and groundwater contamination.

Date of Government Version: N/A
Date Data Arrived at EDR: N/A
Date Made Active in Reports: N/A
Number of Days to Update: N/A

Source: EDR, Inc.
Telephone: N/A
Last EDR Contact: N/A
Next Scheduled EDR Contact: N/A
Data Release Frequency: No Update Planned

EDR Hist Auto: EDR Exclusive Historical Auto Stations

EDR has searched selected national collections of business directories and has collected listings of potential gas station/filling station/service station sites that were available to EDR researchers. EDR's review was limited to those categories of sources that might, in EDR's opinion, include gas station/filling station/service station establishments. The categories reviewed included, but were not limited to gas, gas station, gasoline station, filling station, auto, automobile repair, auto service station, service station, etc. This database falls within a category of information EDR classifies as "High Risk Historical Records", or HRHR. EDR's HRHR effort presents unique and sometimes proprietary data about past sites and operations that typically create environmental concerns, but may not show up in current government records searches.

Date of Government Version: N/A
Date Data Arrived at EDR: N/A
Date Made Active in Reports: N/A
Number of Days to Update: N/A

Source: EDR, Inc.
Telephone: N/A
Last EDR Contact: N/A
Next Scheduled EDR Contact: N/A
Data Release Frequency: Varies

EDR Hist Cleaner: EDR Exclusive Historical Cleaners

EDR has searched selected national collections of business directories and has collected listings of potential dry cleaner sites that were available to EDR researchers. EDR's review was limited to those categories of sources that might, in EDR's opinion, include dry cleaning establishments. The categories reviewed included, but were not limited to dry cleaners, cleaners, laundry, laundromat, cleaning/laundry, wash & dry etc. This database falls within a category of information EDR classifies as "High Risk Historical Records", or HRHR. EDR's HRHR effort presents unique and sometimes proprietary data about past sites and operations that typically create environmental concerns, but may not show up in current government records searches.

Date of Government Version: N/A
Date Data Arrived at EDR: N/A
Date Made Active in Reports: N/A
Number of Days to Update: N/A

Source: EDR, Inc.
Telephone: N/A
Last EDR Contact: N/A
Next Scheduled EDR Contact: N/A
Data Release Frequency: Varies

EDR RECOVERED GOVERNMENT ARCHIVES

Exclusive Recovered Govt. Archives

RGA LF: Recovered Government Archive Solid Waste Facilities List

The EDR Recovered Government Archive Landfill database provides a list of landfills derived from historical databases and includes many records that no longer appear in current government lists. Compiled from Records formerly available from the Department of Resources Recycling and Recovery in California.

Date of Government Version: N/A
Date Data Arrived at EDR: 07/01/2013
Date Made Active in Reports: 01/13/2014
Number of Days to Update: 196

Source: Department of Resources Recycling and Recovery
Telephone: N/A
Last EDR Contact: 06/01/2012
Next Scheduled EDR Contact: N/A
Data Release Frequency: Varies

RGA LUST: Recovered Government Archive Leaking Underground Storage Tank

The EDR Recovered Government Archive Leaking Underground Storage Tank database provides a list of LUST incidents derived from historical databases and includes many records that no longer appear in current government lists. Compiled from Records formerly available from the State Water Resources Control Board in California.

Date of Government Version: N/A
Date Data Arrived at EDR: 07/01/2013
Date Made Active in Reports: 12/30/2013
Number of Days to Update: 182

Source: State Water Resources Control Board
Telephone: N/A
Last EDR Contact: 06/01/2012
Next Scheduled EDR Contact: N/A
Data Release Frequency: Varies

COUNTY RECORDS

ALAMEDA COUNTY:

Contaminated Sites

A listing of contaminated sites overseen by the Toxic Release Program (oil and groundwater contamination from chemical releases and spills) and the Leaking Underground Storage Tank Program (soil and ground water contamination from leaking petroleum USTs).

Date of Government Version: 01/09/2018
Date Data Arrived at EDR: 01/11/2018
Date Made Active in Reports: 02/22/2018
Number of Days to Update: 42

Source: Alameda County Environmental Health Services
Telephone: 510-567-6700
Last EDR Contact: 04/05/2018
Next Scheduled EDR Contact: 07/23/2018
Data Release Frequency: Semi-Annually

Underground Tanks

Underground storage tank sites located in Alameda county.

Date of Government Version: 04/05/2018
Date Data Arrived at EDR: 04/10/2018
Date Made Active in Reports: 05/04/2018
Number of Days to Update: 24

Source: Alameda County Environmental Health Services
Telephone: 510-567-6700
Last EDR Contact: 04/05/2018
Next Scheduled EDR Contact: 04/24/2047
Data Release Frequency: Semi-Annually

AMADOR COUNTY:

CUPA Facility List
Cupa Facility List

Date of Government Version: 03/01/2018
Date Data Arrived at EDR: 03/05/2018
Date Made Active in Reports: 03/15/2018
Number of Days to Update: 10

Source: Amador County Environmental Health
Telephone: 209-223-6439
Last EDR Contact: 02/28/2018
Next Scheduled EDR Contact: 06/18/2018
Data Release Frequency: Varies

BUTTE COUNTY:

CUPA Facility Listing
Cupa facility list.

Date of Government Version: 04/21/2017
Date Data Arrived at EDR: 04/25/2017
Date Made Active in Reports: 08/09/2017
Number of Days to Update: 106

Source: Public Health Department
Telephone: 530-538-7149
Last EDR Contact: 04/05/2018
Next Scheduled EDR Contact: 07/23/2018
Data Release Frequency: No Update Planned

CALVERAS COUNTY:

CUPA Facility Listing
Cupa Facility Listing

Date of Government Version: 01/25/2018
Date Data Arrived at EDR: 01/26/2018
Date Made Active in Reports: 03/14/2018
Number of Days to Update: 47

Source: Calveras County Environmental Health
Telephone: 209-754-6399
Last EDR Contact: 03/26/2018
Next Scheduled EDR Contact: 07/09/2018
Data Release Frequency: Quarterly

COLUSA COUNTY:

CUPA Facility List
Cupa facility list.

Date of Government Version: 02/26/2018
Date Data Arrived at EDR: 03/01/2018
Date Made Active in Reports: 03/15/2018
Number of Days to Update: 14

Source: Health & Human Services
Telephone: 530-458-0396
Last EDR Contact: 05/16/2018
Next Scheduled EDR Contact: 08/20/2018
Data Release Frequency: Semi-Annually

CONTRA COSTA COUNTY:

Site List
List includes sites from the underground tank, hazardous waste generator and business plan/2185 programs.

Date of Government Version: 02/22/2018
Date Data Arrived at EDR: 02/27/2018
Date Made Active in Reports: 04/16/2018
Number of Days to Update: 48

Source: Contra Costa Health Services Department
Telephone: 925-646-2286
Last EDR Contact: 04/30/2018
Next Scheduled EDR Contact: 08/13/2018
Data Release Frequency: Semi-Annually

DEL NORTE COUNTY:

CUPA Facility List
Cupa Facility list

Date of Government Version: 01/05/2018
Date Data Arrived at EDR: 02/02/2018
Date Made Active in Reports: 03/14/2018
Number of Days to Update: 40

Source: Del Norte County Environmental Health Division
Telephone: 707-465-0426
Last EDR Contact: 04/25/2018
Next Scheduled EDR Contact: 08/13/2018
Data Release Frequency: Varies

EL DORADO COUNTY:

CUPA Facility List
CUPA facility list.

Date of Government Version: 03/05/2018
Date Data Arrived at EDR: 03/08/2018
Date Made Active in Reports: 04/16/2018
Number of Days to Update: 39

Source: El Dorado County Environmental Management Department
Telephone: 530-621-6623
Last EDR Contact: 04/30/2018
Next Scheduled EDR Contact: 08/13/2018
Data Release Frequency: Varies

FRESNO COUNTY:

CUPA Resources List
Certified Unified Program Agency. CUPA's are responsible for implementing a unified hazardous materials and hazardous waste management regulatory program. The agency provides oversight of businesses that deal with hazardous materials, operate underground storage tanks or aboveground storage tanks.

Date of Government Version: 03/01/2018
Date Data Arrived at EDR: 03/05/2018
Date Made Active in Reports: 03/14/2018
Number of Days to Update: 9

Source: Dept. of Community Health
Telephone: 559-445-3271
Last EDR Contact: 03/06/2018
Next Scheduled EDR Contact: 07/16/2018
Data Release Frequency: Semi-Annually

GLENN COUNTY:

CUPA Facility List
Cupa facility list

Date of Government Version: 01/22/2018
Date Data Arrived at EDR: 01/24/2018
Date Made Active in Reports: 03/14/2018
Number of Days to Update: 49

Source: Glenn County Air Pollution Control District
Telephone: 830-934-6500
Last EDR Contact: 04/18/2018
Next Scheduled EDR Contact: 08/06/2018
Data Release Frequency: Varies

HUMBOLDT COUNTY:

CUPA Facility List
CUPA facility list.

Date of Government Version: 03/05/2018
Date Data Arrived at EDR: 03/08/2018
Date Made Active in Reports: 04/30/2018
Number of Days to Update: 53

Source: Humboldt County Environmental Health
Telephone: N/A
Last EDR Contact: 05/21/2018
Next Scheduled EDR Contact: 09/03/2018
Data Release Frequency: Semi-Annually

IMPERIAL COUNTY:

CUPA Facility List
Cupa facility list.

Date of Government Version: 01/22/2018
Date Data Arrived at EDR: 01/26/2018
Date Made Active in Reports: 03/14/2018
Number of Days to Update: 47

Source: San Diego Border Field Office
Telephone: 760-339-2777
Last EDR Contact: 04/18/2018
Next Scheduled EDR Contact: 08/06/2018
Data Release Frequency: Varies

INYO COUNTY:

CUPA Facility List
Cupa facility list.

Date of Government Version: 06/08/2017
Date Data Arrived at EDR: 06/09/2017
Date Made Active in Reports: 08/04/2017
Number of Days to Update: 56

Source: Inyo County Environmental Health Services
Telephone: 760-878-0238
Last EDR Contact: 05/16/2018
Next Scheduled EDR Contact: 09/03/2018
Data Release Frequency: Varies

KERN COUNTY:

Underground Storage Tank Sites & Tank Listing
Kern County Sites and Tanks Listing.

Date of Government Version: 02/02/2018
Date Data Arrived at EDR: 02/02/2018
Date Made Active in Reports: 03/28/2018
Number of Days to Update: 54

Source: Kern County Environment Health Services Department
Telephone: 661-862-8700
Last EDR Contact: 05/02/2018
Next Scheduled EDR Contact: 08/20/2018
Data Release Frequency: Quarterly

KINGS COUNTY:

CUPA Facility List
A listing of sites included in the county's Certified Unified Program Agency database. California's Secretary for Environmental Protection established the unified hazardous materials and hazardous waste regulatory program as required by chapter 6.11 of the California Health and Safety Code. The Unified Program consolidates the administration, permits, inspections, and enforcement activities.

Date of Government Version: 11/14/2017
Date Data Arrived at EDR: 11/17/2017
Date Made Active in Reports: 12/15/2017
Number of Days to Update: 28

Source: Kings County Department of Public Health
Telephone: 559-584-1411
Last EDR Contact: 05/16/2018
Next Scheduled EDR Contact: 09/03/2018
Data Release Frequency: Varies

LAKE COUNTY:

CUPA Facility List
Cupa facility list

Date of Government Version: 02/06/2018
Date Data Arrived at EDR: 02/09/2018
Date Made Active in Reports: 03/14/2018
Number of Days to Update: 33

Source: Lake County Environmental Health
Telephone: 707-263-1164
Last EDR Contact: 04/16/2018
Next Scheduled EDR Contact: 07/30/2018
Data Release Frequency: Varies

LASSEN COUNTY:

CUPA Facility List
Cupa facility list

Date of Government Version: 01/22/2018
Date Data Arrived at EDR: 01/24/2018
Date Made Active in Reports: 03/14/2018
Number of Days to Update: 49

Source: Lassen County Environmental Health
Telephone: 530-251-8528
Last EDR Contact: 04/18/2018
Next Scheduled EDR Contact: 08/06/2018
Data Release Frequency: Varies

LOS ANGELES COUNTY:

San Gabriel Valley Areas of Concern
San Gabriel Valley areas where VOC contamination is at or above the MCL as designated by region 9 EPA office.

Date of Government Version: 03/30/2009
Date Data Arrived at EDR: 03/31/2009
Date Made Active in Reports: 10/23/2009
Number of Days to Update: 206

Source: EPA Region 9
Telephone: 415-972-3178
Last EDR Contact: 03/14/2018
Next Scheduled EDR Contact: 07/02/2018
Data Release Frequency: No Update Planned

HMS: Street Number List
Industrial Waste and Underground Storage Tank Sites.

Date of Government Version: 01/16/2018
Date Data Arrived at EDR: 01/23/2018
Date Made Active in Reports: 03/20/2018
Number of Days to Update: 56

Source: Department of Public Works
Telephone: 626-458-3517
Last EDR Contact: 04/05/2018
Next Scheduled EDR Contact: 07/23/2018
Data Release Frequency: Semi-Annually

List of Solid Waste Facilities
Solid Waste Facilities in Los Angeles County.

Date of Government Version: 01/16/2018
Date Data Arrived at EDR: 01/16/2018
Date Made Active in Reports: 02/14/2018
Number of Days to Update: 29

Source: La County Department of Public Works
Telephone: 818-458-5185
Last EDR Contact: 04/17/2018
Next Scheduled EDR Contact: 07/30/2018
Data Release Frequency: Varies

City of Los Angeles Landfills
Landfills owned and maintained by the City of Los Angeles.

Date of Government Version: 01/01/2018
Date Data Arrived at EDR: 05/01/2018
Date Made Active in Reports: 05/14/2018
Number of Days to Update: 13

Source: Engineering & Construction Division
Telephone: 213-473-7869
Last EDR Contact: 04/11/2018
Next Scheduled EDR Contact: 07/30/2018
Data Release Frequency: Varies

Site Mitigation List
Industrial sites that have had some sort of spill or complaint.

Date of Government Version: 01/01/2018
Date Data Arrived at EDR: 01/17/2018
Date Made Active in Reports: 02/14/2018
Number of Days to Update: 28

Source: Community Health Services
Telephone: 323-890-7806
Last EDR Contact: 04/17/2018
Next Scheduled EDR Contact: 07/30/2018
Data Release Frequency: Annually

City of El Segundo Underground Storage Tank
Underground storage tank sites located in El Segundo city.

Date of Government Version: 01/21/2017
Date Data Arrived at EDR: 04/19/2017
Date Made Active in Reports: 05/10/2017
Number of Days to Update: 21

Source: City of El Segundo Fire Department
Telephone: 310-524-2236
Last EDR Contact: 04/11/2018
Next Scheduled EDR Contact: 07/30/2018
Data Release Frequency: Semi-Annually

City of Long Beach Underground Storage Tank

Underground storage tank sites located in the city of Long Beach.

Date of Government Version: 03/09/2017
Date Data Arrived at EDR: 03/10/2017
Date Made Active in Reports: 05/03/2017
Number of Days to Update: 54

Source: City of Long Beach Fire Department
Telephone: 562-570-2563
Last EDR Contact: 04/18/2018
Next Scheduled EDR Contact: 08/06/2018
Data Release Frequency: Annually

City of Torrance Underground Storage Tank

Underground storage tank sites located in the city of Torrance.

Date of Government Version: 01/04/2018
Date Data Arrived at EDR: 01/05/2018
Date Made Active in Reports: 01/18/2018
Number of Days to Update: 13

Source: City of Torrance Fire Department
Telephone: 310-618-2973
Last EDR Contact: 04/05/2018
Next Scheduled EDR Contact: 07/23/2018
Data Release Frequency: Semi-Annually

MADERA COUNTY:

CUPA Facility List

A listing of sites included in the county's Certified Unified Program Agency database. California's Secretary for Environmental Protection established the unified hazardous materials and hazardous waste regulatory program as required by chapter 6.11 of the California Health and Safety Code. The Unified Program consolidates the administration, permits, inspections, and enforcement activities.

Date of Government Version: 02/21/2018
Date Data Arrived at EDR: 02/22/2018
Date Made Active in Reports: 04/03/2018
Number of Days to Update: 40

Source: Madera County Environmental Health
Telephone: 559-675-7823
Last EDR Contact: 05/16/2018
Next Scheduled EDR Contact: 09/03/2018
Data Release Frequency: Varies

MARIN COUNTY:

Underground Storage Tank Sites

Currently permitted USTs in Marin County.

Date of Government Version: 03/30/2018
Date Data Arrived at EDR: 04/06/2018
Date Made Active in Reports: 05/04/2018
Number of Days to Update: 28

Source: Public Works Department Waste Management
Telephone: 415-473-6647
Last EDR Contact: 03/29/2018
Next Scheduled EDR Contact: 07/16/2018
Data Release Frequency: Semi-Annually

MERCED COUNTY:

CUPA Facility List

CUPA facility list.

Date of Government Version: 01/11/2018
Date Data Arrived at EDR: 01/12/2018
Date Made Active in Reports: 02/08/2018
Number of Days to Update: 27

Source: Merced County Environmental Health
Telephone: 209-381-1094
Last EDR Contact: 05/16/2018
Next Scheduled EDR Contact: 09/03/2018
Data Release Frequency: Varies

MONO COUNTY:

CUPA Facility List
CUPA Facility List

Date of Government Version: 02/22/2018
Date Data Arrived at EDR: 02/27/2018
Date Made Active in Reports: 03/14/2018
Number of Days to Update: 15

Source: Mono County Health Department
Telephone: 760-932-5580
Last EDR Contact: 05/22/2018
Next Scheduled EDR Contact: 09/10/2018
Data Release Frequency: Varies

MONTEREY COUNTY:

CUPA Facility Listing
CUPA Program listing from the Environmental Health Division.

Date of Government Version: 03/27/2018
Date Data Arrived at EDR: 03/29/2018
Date Made Active in Reports: 04/16/2018
Number of Days to Update: 18

Source: Monterey County Health Department
Telephone: 831-796-1297
Last EDR Contact: 05/21/2018
Next Scheduled EDR Contact: 09/03/2018
Data Release Frequency: Varies

NAPA COUNTY:

Sites With Reported Contamination
A listing of leaking underground storage tank sites located in Napa county.

Date of Government Version: 01/09/2017
Date Data Arrived at EDR: 01/11/2017
Date Made Active in Reports: 03/02/2017
Number of Days to Update: 50

Source: Napa County Department of Environmental Management
Telephone: 707-253-4269
Last EDR Contact: 05/22/2018
Next Scheduled EDR Contact: 09/10/2018
Data Release Frequency: No Update Planned

Closed and Operating Underground Storage Tank Sites
Underground storage tank sites located in Napa county.

Date of Government Version: 02/22/2018
Date Data Arrived at EDR: 02/27/2018
Date Made Active in Reports: 03/29/2018
Number of Days to Update: 30

Source: Napa County Department of Environmental Management
Telephone: 707-253-4269
Last EDR Contact: 05/22/2018
Next Scheduled EDR Contact: 09/10/2018
Data Release Frequency: No Update Planned

NEVADA COUNTY:

CUPA Facility List
CUPA facility list.

Date of Government Version: 01/31/2018
Date Data Arrived at EDR: 02/01/2018
Date Made Active in Reports: 03/14/2018
Number of Days to Update: 41

Source: Community Development Agency
Telephone: 530-265-1467
Last EDR Contact: 04/25/2018
Next Scheduled EDR Contact: 08/13/2018
Data Release Frequency: Varies

ORANGE COUNTY:

List of Industrial Site Cleanups
Petroleum and non-petroleum spills.

Date of Government Version: 02/05/2018
Date Data Arrived at EDR: 02/13/2018
Date Made Active in Reports: 04/03/2018
Number of Days to Update: 49

Source: Health Care Agency
Telephone: 714-834-3446
Last EDR Contact: 05/07/2018
Next Scheduled EDR Contact: 08/20/2018
Data Release Frequency: Annually

List of Underground Storage Tank Cleanups
Orange County Underground Storage Tank Cleanups (LUST).

Date of Government Version: 02/05/2018
Date Data Arrived at EDR: 02/13/2018
Date Made Active in Reports: 03/20/2018
Number of Days to Update: 35

Source: Health Care Agency
Telephone: 714-834-3446
Last EDR Contact: 05/07/2018
Next Scheduled EDR Contact: 08/20/2018
Data Release Frequency: Quarterly

List of Underground Storage Tank Facilities
Orange County Underground Storage Tank Facilities (UST).

Date of Government Version: 01/02/2018
Date Data Arrived at EDR: 02/07/2018
Date Made Active in Reports: 03/28/2018
Number of Days to Update: 49

Source: Health Care Agency
Telephone: 714-834-3446
Last EDR Contact: 05/08/2018
Next Scheduled EDR Contact: 08/20/2018
Data Release Frequency: Quarterly

PLACER COUNTY:

Master List of Facilities
List includes aboveground tanks, underground tanks and cleanup sites.

Date of Government Version: 03/15/2018
Date Data Arrived at EDR: 03/19/2018
Date Made Active in Reports: 05/04/2018
Number of Days to Update: 46

Source: Placer County Health and Human Services
Telephone: 530-745-2363
Last EDR Contact: 03/15/2018
Next Scheduled EDR Contact: 06/18/2018
Data Release Frequency: Semi-Annually

PLUMAS COUNTY:

CUPA Facility List
Plumas County CUPA Program facilities.

Date of Government Version: 01/22/2018
Date Data Arrived at EDR: 01/24/2018
Date Made Active in Reports: 03/15/2018
Number of Days to Update: 50

Source: Plumas County Environmental Health
Telephone: 530-283-6355
Last EDR Contact: 04/18/2018
Next Scheduled EDR Contact: 08/06/2018
Data Release Frequency: Varies

RIVERSIDE COUNTY:

Listing of Underground Tank Cleanup Sites
Riverside County Underground Storage Tank Cleanup Sites (LUST).

Date of Government Version: 04/05/2018
Date Data Arrived at EDR: 04/10/2018
Date Made Active in Reports: 05/04/2018
Number of Days to Update: 24

Source: Department of Environmental Health
Telephone: 951-358-5055
Last EDR Contact: 03/19/2018
Next Scheduled EDR Contact: 07/02/2018
Data Release Frequency: Quarterly

Underground Storage Tank Tank List
Underground storage tank sites located in Riverside county.

Date of Government Version: 04/05/2018
Date Data Arrived at EDR: 04/10/2018
Date Made Active in Reports: 05/04/2018
Number of Days to Update: 24

Source: Department of Environmental Health
Telephone: 951-358-5055
Last EDR Contact: 03/19/2018
Next Scheduled EDR Contact: 07/02/2018
Data Release Frequency: Quarterly

SACRAMENTO COUNTY:

Toxic Site Clean-Up List
List of sites where unauthorized releases of potentially hazardous materials have occurred.

Date of Government Version: 11/02/2017
Date Data Arrived at EDR: 01/03/2018
Date Made Active in Reports: 02/05/2018
Number of Days to Update: 33

Source: Sacramento County Environmental Management
Telephone: 916-875-8406
Last EDR Contact: 04/04/2018
Next Scheduled EDR Contact: 07/16/2018
Data Release Frequency: Quarterly

Master Hazardous Materials Facility List
Any business that has hazardous materials on site - hazardous material storage sites, underground storage tanks, waste generators.

Date of Government Version: 11/02/2017
Date Data Arrived at EDR: 01/03/2018
Date Made Active in Reports: 02/14/2018
Number of Days to Update: 42

Source: Sacramento County Environmental Management
Telephone: 916-875-8406
Last EDR Contact: 04/04/2018
Next Scheduled EDR Contact: 07/16/2018
Data Release Frequency: Quarterly

SAN BENITO COUNTY:

CUPA Facility List
Cupa facility list

Date of Government Version: 11/01/2017
Date Data Arrived at EDR: 11/03/2017
Date Made Active in Reports: 11/17/2017
Number of Days to Update: 14

Source: San Benito County Environmental Health
Telephone: N/A
Last EDR Contact: 05/16/2018
Next Scheduled EDR Contact: 08/20/2018
Data Release Frequency: Varies

SAN BERNARDINO COUNTY:

Hazardous Material Permits
This listing includes underground storage tanks, medical waste handlers/generators, hazardous materials handlers, hazardous waste generators, and waste oil generators/handlers.

Date of Government Version: 11/30/2017
Date Data Arrived at EDR: 12/01/2017
Date Made Active in Reports: 01/16/2018
Number of Days to Update: 46

Source: San Bernardino County Fire Department Hazardous Materials Division
Telephone: 909-387-3041
Last EDR Contact: 04/06/2018
Next Scheduled EDR Contact: 08/20/2018
Data Release Frequency: Quarterly

SAN DIEGO COUNTY:

Hazardous Materials Management Division Database

The database includes: HE58 - This report contains the business name, site address, business phone number, establishment 'H' permit number, type of permit, and the business status. HE17 - In addition to providing the same information provided in the HE58 listing, HE17 provides inspection dates, violations received by the establishment, hazardous waste generated, the quantity, method of storage, treatment/disposal of waste and the hauler, and information on underground storage tanks. Unauthorized Release List - Includes a summary of environmental contamination cases in San Diego County (underground tank cases, non-tank cases, groundwater contamination, and soil contamination are included.)

Date of Government Version: 03/05/2018
Date Data Arrived at EDR: 03/07/2018
Date Made Active in Reports: 04/16/2018
Number of Days to Update: 40

Source: Hazardous Materials Management Division
Telephone: 619-338-2268
Last EDR Contact: 03/07/2018
Next Scheduled EDR Contact: 06/18/2018
Data Release Frequency: Quarterly

Solid Waste Facilities

San Diego County Solid Waste Facilities.

Date of Government Version: 10/31/2015
Date Data Arrived at EDR: 11/07/2015
Date Made Active in Reports: 01/04/2016
Number of Days to Update: 58

Source: Department of Health Services
Telephone: 619-338-2209
Last EDR Contact: 04/18/2018
Next Scheduled EDR Contact: 08/06/2018
Data Release Frequency: Varies

Local Oversight Program Listing

A listing of all LOP release sites that are or were under the County of San Diego's jurisdiction. Included are closed or transferred cases, open cases, and cases that did not have a case type indicated. The cases without a case type are mostly complaints; however, some of them could be LOP cases.

Date of Government Version: 04/18/2018
Date Data Arrived at EDR: 04/23/2018
Date Made Active in Reports: 05/04/2018
Number of Days to Update: 11

Source: Department of Environmental Health
Telephone: 858-505-6874
Last EDR Contact: 04/18/2018
Next Scheduled EDR Contact: 08/06/2018
Data Release Frequency: Varies

Environmental Case Listing

The listing contains all underground tank release cases and projects pertaining to properties contaminated with hazardous substances that are actively under review by the Site Assessment and Mitigation Program.

Date of Government Version: 03/23/2010
Date Data Arrived at EDR: 06/15/2010
Date Made Active in Reports: 07/09/2010
Number of Days to Update: 24

Source: San Diego County Department of Environmental Health
Telephone: 619-338-2371
Last EDR Contact: 02/28/2018
Next Scheduled EDR Contact: 06/18/2018
Data Release Frequency: No Update Planned

SAN FRANCISCO COUNTY:

Local Oversite Facilities

A listing of leaking underground storage tank sites located in San Francisco county.

Date of Government Version: 09/19/2008
Date Data Arrived at EDR: 09/19/2008
Date Made Active in Reports: 09/29/2008
Number of Days to Update: 10

Source: Department Of Public Health San Francisco County
Telephone: 415-252-3920
Last EDR Contact: 05/02/2018
Next Scheduled EDR Contact: 08/20/2018
Data Release Frequency: Quarterly

Underground Storage Tank Information

Underground storage tank sites located in San Francisco county.

Date of Government Version: 11/02/2017
Date Data Arrived at EDR: 11/07/2017
Date Made Active in Reports: 12/19/2017
Number of Days to Update: 42

Source: Department of Public Health
Telephone: 415-252-3920
Last EDR Contact: 05/02/2018
Next Scheduled EDR Contact: 08/20/2018
Data Release Frequency: Quarterly

SAN JOAQUIN COUNTY:

San Joaquin Co. UST
A listing of underground storage tank locations in San Joaquin county.

Date of Government Version: 03/20/2018
Date Data Arrived at EDR: 03/22/2018
Date Made Active in Reports: 05/04/2018
Number of Days to Update: 43

Source: Environmental Health Department
Telephone: N/A
Last EDR Contact: 03/14/2018
Next Scheduled EDR Contact: 07/02/2018
Data Release Frequency: Semi-Annually

SAN LUIS OBISPO COUNTY:

CUPA Facility List
Cupa Facility List.

Date of Government Version: 11/16/2017
Date Data Arrived at EDR: 11/17/2017
Date Made Active in Reports: 12/18/2017
Number of Days to Update: 31

Source: San Luis Obispo County Public Health Department
Telephone: 805-781-5596
Last EDR Contact: 05/16/2018
Next Scheduled EDR Contact: 09/03/2018
Data Release Frequency: Varies

SAN MATEO COUNTY:

Business Inventory
List includes Hazardous Materials Business Plan, hazardous waste generators, and underground storage tanks.

Date of Government Version: 03/14/2018
Date Data Arrived at EDR: 03/20/2018
Date Made Active in Reports: 05/04/2018
Number of Days to Update: 45

Source: San Mateo County Environmental Health Services Division
Telephone: 650-363-1921
Last EDR Contact: 03/07/2018
Next Scheduled EDR Contact: 06/25/2018
Data Release Frequency: Annually

Fuel Leak List
A listing of leaking underground storage tank sites located in San Mateo county.

Date of Government Version: 03/15/2018
Date Data Arrived at EDR: 03/20/2018
Date Made Active in Reports: 05/04/2018
Number of Days to Update: 45

Source: San Mateo County Environmental Health Services Division
Telephone: 650-363-1921
Last EDR Contact: 03/07/2018
Next Scheduled EDR Contact: 06/25/2018
Data Release Frequency: Semi-Annually

SANTA BARBARA COUNTY:

CUPA Facility Listing
CUPA Program Listing from the Environmental Health Services division.

Date of Government Version: 09/08/2011
Date Data Arrived at EDR: 09/09/2011
Date Made Active in Reports: 10/07/2011
Number of Days to Update: 28

Source: Santa Barbara County Public Health Department
Telephone: 805-686-8167
Last EDR Contact: 05/16/2018
Next Scheduled EDR Contact: 09/03/2018
Data Release Frequency: Varies

SANTA CLARA COUNTY:

Cupa Facility List
Cupa facility list

Date of Government Version: 02/20/2018
Date Data Arrived at EDR: 02/20/2018
Date Made Active in Reports: 03/19/2018
Number of Days to Update: 27

Source: Department of Environmental Health
Telephone: 408-918-1973
Last EDR Contact: 05/16/2018
Next Scheduled EDR Contact: 09/03/2018
Data Release Frequency: Varies

HIST LUST - Fuel Leak Site Activity Report
A listing of open and closed leaking underground storage tanks. This listing is no longer updated by the county. Leaking underground storage tanks are now handled by the Department of Environmental Health.

Date of Government Version: 03/29/2005
Date Data Arrived at EDR: 03/30/2005
Date Made Active in Reports: 04/21/2005
Number of Days to Update: 22

Source: Santa Clara Valley Water District
Telephone: 408-265-2600
Last EDR Contact: 03/23/2009
Next Scheduled EDR Contact: 06/22/2009
Data Release Frequency: No Update Planned

LOP Listing
A listing of leaking underground storage tanks located in Santa Clara county.

Date of Government Version: 03/03/2014
Date Data Arrived at EDR: 03/05/2014
Date Made Active in Reports: 03/18/2014
Number of Days to Update: 13

Source: Department of Environmental Health
Telephone: 408-918-3417
Last EDR Contact: 05/22/2018
Next Scheduled EDR Contact: 09/10/2018
Data Release Frequency: Annually

Hazardous Material Facilities
Hazardous material facilities, including underground storage tank sites.

Date of Government Version: 02/04/2018
Date Data Arrived at EDR: 02/06/2018
Date Made Active in Reports: 03/20/2018
Number of Days to Update: 42

Source: City of San Jose Fire Department
Telephone: 408-535-7694
Last EDR Contact: 05/16/2018
Next Scheduled EDR Contact: 08/20/2018
Data Release Frequency: Annually

SANTA CRUZ COUNTY:

CUPA Facility List
CUPA facility listing.

Date of Government Version: 01/21/2017
Date Data Arrived at EDR: 02/22/2017
Date Made Active in Reports: 05/23/2017
Number of Days to Update: 90

Source: Santa Cruz County Environmental Health
Telephone: 831-464-2761
Last EDR Contact: 05/16/2018
Next Scheduled EDR Contact: 09/03/2018
Data Release Frequency: Varies

SHASTA COUNTY:

CUPA Facility List
Cupa Facility List.

Date of Government Version: 06/15/2017
Date Data Arrived at EDR: 06/19/2017
Date Made Active in Reports: 08/09/2017
Number of Days to Update: 51

Source: Shasta County Department of Resource Management
Telephone: 530-225-5789
Last EDR Contact: 05/16/2018
Next Scheduled EDR Contact: 09/03/2018
Data Release Frequency: Varies

SOLANO COUNTY:

Leaking Underground Storage Tanks
A listing of leaking underground storage tank sites located in Solano county.

Date of Government Version: 03/08/2018
Date Data Arrived at EDR: 03/13/2018
Date Made Active in Reports: 05/04/2018
Number of Days to Update: 52

Source: Solano County Department of Environmental Management
Telephone: 707-784-6770
Last EDR Contact: 02/28/2018
Next Scheduled EDR Contact: 06/18/2018
Data Release Frequency: Quarterly

Underground Storage Tanks
Underground storage tank sites located in Solano county.

Date of Government Version: 03/08/2018
Date Data Arrived at EDR: 03/13/2018
Date Made Active in Reports: 03/29/2018
Number of Days to Update: 16

Source: Solano County Department of Environmental Management
Telephone: 707-784-6770
Last EDR Contact: 02/28/2018
Next Scheduled EDR Contact: 06/18/2018
Data Release Frequency: Quarterly

SONOMA COUNTY:

Cupa Facility List
Cupa Facility list

Date of Government Version: 03/01/2018
Date Data Arrived at EDR: 03/27/2018
Date Made Active in Reports: 04/16/2018
Number of Days to Update: 20

Source: County of Sonoma Fire & Emergency Services Department
Telephone: 707-565-1174
Last EDR Contact: 03/22/2018
Next Scheduled EDR Contact: 07/09/2018
Data Release Frequency: Varies

Leaking Underground Storage Tank Sites
A listing of leaking underground storage tank sites located in Sonoma county.

Date of Government Version: 04/03/2018
Date Data Arrived at EDR: 04/06/2018
Date Made Active in Reports: 05/09/2018
Number of Days to Update: 33

Source: Department of Health Services
Telephone: 707-565-6565
Last EDR Contact: 03/22/2018
Next Scheduled EDR Contact: 07/09/2018
Data Release Frequency: Quarterly

STANISLAUS COUNTY:

CUPA Facility List
Cupa facility list

Date of Government Version: 02/06/2018
Date Data Arrived at EDR: 02/07/2018
Date Made Active in Reports: 03/16/2018
Number of Days to Update: 37

Source: Stanislaus County Department of Ennvironmental Protection
Telephone: 209-525-6751
Last EDR Contact: 04/16/2018
Next Scheduled EDR Contact: 07/30/2018
Data Release Frequency: Varies

SUTTER COUNTY:

Underground Storage Tanks
Underground storage tank sites located in Sutter county.

Date of Government Version: 01/08/2018
Date Data Arrived at EDR: 03/01/2018
Date Made Active in Reports: 03/30/2018
Number of Days to Update: 29

Source: Sutter County Department of Agriculture
Telephone: 530-822-7500
Last EDR Contact: 02/28/2018
Next Scheduled EDR Contact: 06/18/2018
Data Release Frequency: Semi-Annually

TEHAMA COUNTY:

CUPA Facility List
Cupa facilities

Date of Government Version: 01/26/2018
Date Data Arrived at EDR: 02/02/2018
Date Made Active in Reports: 03/21/2018
Number of Days to Update: 47

Source: Tehama County Department of Environmental Health
Telephone: 530-527-8020
Last EDR Contact: 05/03/2018
Next Scheduled EDR Contact: 08/20/2018
Data Release Frequency: Varies

TRINITY COUNTY:

CUPA Facility List
Cupa facility list

Date of Government Version: 01/22/2018
Date Data Arrived at EDR: 01/25/2018
Date Made Active in Reports: 03/19/2018
Number of Days to Update: 53

Source: Department of Toxic Substances Control
Telephone: 760-352-0381
Last EDR Contact: 04/18/2018
Next Scheduled EDR Contact: 08/06/2018
Data Release Frequency: Varies

TULARE COUNTY:

CUPA Facility List
Cupa program facilities

Date of Government Version: 03/19/2018
Date Data Arrived at EDR: 03/22/2018
Date Made Active in Reports: 04/17/2018
Number of Days to Update: 26

Source: Tulare County Environmental Health Services Division
Telephone: 559-624-7400
Last EDR Contact: 05/16/2018
Next Scheduled EDR Contact: 08/20/2018
Data Release Frequency: Varies

TUOLUMNE COUNTY:

CUPA Facility List
Cupa facility list

Date of Government Version: 01/22/2018
Date Data Arrived at EDR: 01/25/2018
Date Made Active in Reports: 03/16/2018
Number of Days to Update: 50

Source: Divison of Environmental Health
Telephone: 209-533-5633
Last EDR Contact: 04/18/2018
Next Scheduled EDR Contact: 08/06/2018
Data Release Frequency: Varies

VENTURA COUNTY:

Business Plan, Hazardous Waste Producers, and Operating Underground Tanks
The BWT list indicates by site address whether the Environmental Health Division has Business Plan (B), Waste Producer (W), and/or Underground Tank (T) information.

Date of Government Version: 12/26/2017
Date Data Arrived at EDR: 01/25/2018
Date Made Active in Reports: 03/14/2018
Number of Days to Update: 48

Source: Ventura County Environmental Health Division
Telephone: 805-654-2813
Last EDR Contact: 04/23/2018
Next Scheduled EDR Contact: 08/06/2018
Data Release Frequency: Quarterly

Inventory of Illegal Abandoned and Inactive Sites
Ventura County Inventory of Closed, Illegal Abandoned, and Inactive Sites.

Date of Government Version: 12/01/2011
Date Data Arrived at EDR: 12/01/2011
Date Made Active in Reports: 01/19/2012
Number of Days to Update: 49

Source: Environmental Health Division
Telephone: 805-654-2813
Last EDR Contact: 03/29/2018
Next Scheduled EDR Contact: 07/16/2018
Data Release Frequency: Annually

Listing of Underground Tank Cleanup Sites

Ventura County Underground Storage Tank Cleanup Sites (LUST).

Date of Government Version: 05/29/2008
Date Data Arrived at EDR: 06/24/2008
Date Made Active in Reports: 07/31/2008
Number of Days to Update: 37

Source: Environmental Health Division
Telephone: 805-654-2813
Last EDR Contact: 05/09/2018
Next Scheduled EDR Contact: 08/27/2018
Data Release Frequency: Quarterly

Medical Waste Program List

To protect public health and safety and the environment from potential exposure to disease causing agents, the Environmental Health Division Medical Waste Program regulates the generation, handling, storage, treatment and disposal of medical waste throughout the County.

Date of Government Version: 12/26/2017
Date Data Arrived at EDR: 01/25/2018
Date Made Active in Reports: 03/20/2018
Number of Days to Update: 54

Source: Ventura County Resource Management Agency
Telephone: 805-654-2813
Last EDR Contact: 04/23/2018
Next Scheduled EDR Contact: 08/06/2018
Data Release Frequency: Quarterly

Underground Tank Closed Sites List

Ventura County Operating Underground Storage Tank Sites (UST)/Underground Tank Closed Sites List.

Date of Government Version: 02/28/2018
Date Data Arrived at EDR: 03/14/2018
Date Made Active in Reports: 03/30/2018
Number of Days to Update: 16

Source: Environmental Health Division
Telephone: 805-654-2813
Last EDR Contact: 03/14/2018
Next Scheduled EDR Contact: 06/25/2018
Data Release Frequency: Quarterly

YOLO COUNTY:

Underground Storage Tank Comprehensive Facility Report

Underground storage tank sites located in Yolo county.

Date of Government Version: 03/27/2018
Date Data Arrived at EDR: 04/03/2018
Date Made Active in Reports: 05/04/2018
Number of Days to Update: 31

Source: Yolo County Department of Health
Telephone: 530-666-8646
Last EDR Contact: 03/29/2018
Next Scheduled EDR Contact: 07/16/2018
Data Release Frequency: Annually

YUBA COUNTY:

CUPA Facility List

CUPA facility listing for Yuba County.

Date of Government Version: 02/01/2018
Date Data Arrived at EDR: 02/02/2018
Date Made Active in Reports: 03/21/2018
Number of Days to Update: 47

Source: Yuba County Environmental Health Department
Telephone: 530-749-7523
Last EDR Contact: 04/25/2018
Next Scheduled EDR Contact: 08/13/2018
Data Release Frequency: Varies

OTHER DATABASE(S)

Depending on the geographic area covered by this report, the data provided in these specialty databases may or may not be complete. For example, the existence of wetlands information data in a specific report does not mean that all wetlands in the area covered by the report are included. Moreover, the absence of any reported wetlands information does not necessarily mean that wetlands do not exist in the area covered by the report.

CT MANIFEST: Hazardous Waste Manifest Data

Facility and manifest data. Manifest is a document that lists and tracks hazardous waste from the generator through transporters to a tsd facility.

Date of Government Version: 01/03/2018
Date Data Arrived at EDR: 02/14/2018
Date Made Active in Reports: 03/22/2018
Number of Days to Update: 36

Source: Department of Energy & Environmental Protection
Telephone: 860-424-3375
Last EDR Contact: 05/18/2018
Next Scheduled EDR Contact: 08/27/2018
Data Release Frequency: No Update Planned

NJ MANIFEST: Manifest Information

Hazardous waste manifest information.

Date of Government Version: 12/31/2016
Date Data Arrived at EDR: 04/11/2017
Date Made Active in Reports: 07/27/2017
Number of Days to Update: 107

Source: Department of Environmental Protection
Telephone: N/A
Last EDR Contact: 04/23/2018
Next Scheduled EDR Contact: 07/23/2018
Data Release Frequency: Annually

NY MANIFEST: Facility and Manifest Data

Manifest is a document that lists and tracks hazardous waste from the generator through transporters to a TSD facility.

Date of Government Version: 12/31/2017
Date Data Arrived at EDR: 01/31/2018
Date Made Active in Reports: 03/09/2018
Number of Days to Update: 37

Source: Department of Environmental Conservation
Telephone: 518-402-8651
Last EDR Contact: 05/03/2018
Next Scheduled EDR Contact: 08/13/2018
Data Release Frequency: Quarterly

PA MANIFEST: Manifest Information

Hazardous waste manifest information.

Date of Government Version: 12/31/2016
Date Data Arrived at EDR: 07/25/2017
Date Made Active in Reports: 09/25/2017
Number of Days to Update: 62

Source: Department of Environmental Protection
Telephone: 717-783-8990
Last EDR Contact: 04/12/2018
Next Scheduled EDR Contact: 07/30/2018
Data Release Frequency: Annually

RI MANIFEST: Manifest information

Hazardous waste manifest information

Date of Government Version: 12/31/2017
Date Data Arrived at EDR: 02/23/2018
Date Made Active in Reports: 04/09/2018
Number of Days to Update: 45

Source: Department of Environmental Management
Telephone: 401-222-2797
Last EDR Contact: 05/21/2018
Next Scheduled EDR Contact: 09/03/2018
Data Release Frequency: Annually

WI MANIFEST: Manifest Information

Hazardous waste manifest information.

Date of Government Version: 12/31/2016
Date Data Arrived at EDR: 04/13/2017
Date Made Active in Reports: 07/14/2017
Number of Days to Update: 92

Source: Department of Natural Resources
Telephone: N/A
Last EDR Contact: 03/08/2018
Next Scheduled EDR Contact: 06/25/2018
Data Release Frequency: Annually

Oil/Gas Pipelines
Source: PennWell Corporation
Petroleum Bundle (Crude Oil, Refined Products, Petrochemicals, Gas Liquids (LPG/NGL), and Specialty Gases (Miscellaneous)) N = Natural Gas Bundle (Natural Gas, Gas Liquids (LPG/NGL), and Specialty Gases (Miscellaneous)). This map includes information copyrighted by PennWell Corporation. This information is provided on a best effort basis and PennWell Corporation does not guarantee its accuracy nor warrant its fitness for any particular purpose. Such information has been reprinted with the permission of PennWell.

Electric Power Transmission Line Data
Source: PennWell Corporation
This map includes information copyrighted by PennWell Corporation. This information is provided on a best effort basis and PennWell Corporation does not guarantee its accuracy nor warrant its fitness for any particular purpose. Such information has been reprinted with the permission of PennWell.

Sensitive Receptors: There are individuals deemed sensitive receptors due to their fragile immune systems and special sensitivity to environmental discharges. These sensitive receptors typically include the elderly, the sick, and children. While the location of all sensitive receptors cannot be determined, EDR indicates those buildings and facilities - schools, daycares, hospitals, medical centers, and nursing homes - where individuals who are sensitive receptors are likely to be located.

AHA Hospitals:
Source: American Hospital Association, Inc.
Telephone: 312-280-5991
The database includes a listing of hospitals based on the American Hospital Association's annual survey of hospitals.

Medical Centers: Provider of Services Listing
Source: Centers for Medicare & Medicaid Services
Telephone: 410-786-3000
A listing of hospitals with Medicare provider number, produced by Centers of Medicare & Medicaid Services, a federal agency within the U.S. Department of Health and Human Services.

Nursing Homes
Source: National Institutes of Health
Telephone: 301-594-6248
Information on Medicare and Medicaid certified nursing homes in the United States.

Public Schools
Source: National Center for Education Statistics
Telephone: 202-502-7300
The National Center for Education Statistics' primary database on elementary and secondary public education in the United States. It is a comprehensive, annual, national statistical database of all public elementary and secondary schools and school districts, which contains data that are comparable across all states.

Private Schools
Source: National Center for Education Statistics
Telephone: 202-502-7300
The National Center for Education Statistics' primary database on private school locations in the United States.

Daycare Centers: Licensed Facilities
Source: Department of Social Services
Telephone: 916-657-4041

Flood Zone Data: This data was obtained from the Federal Emergency Management Agency (FEMA). It depicts 100-year and 500-year flood zones as defined by FEMA. It includes the National Flood Hazard Layer (NFHL) which incorporates Flood Insurance Rate Map (FIRM) data and Q3 data from FEMA in areas not covered by NFHL.
Source: FEMA
Telephone: 877-336-2627
Date of Government Version: 2003, 2015

NWI: National Wetlands Inventory. This data, available in select counties across the country, was obtained by EDR in 2002, 2005 and 2010 from the U.S. Fish and Wildlife Service.

State Wetlands Data: Wetland Inventory
Source: Department of Fish & Game
Telephone: 916-445-0411

GOVERNMENT RECORDS SEARCHED / DATA CURRENCY TRACKING

Current USGS 7.5 Minute Topographic Map
Source: U.S. Geological Survey

STREET AND ADDRESS INFORMATION

© 2015 TomTom North America, Inc. All rights reserved. This material is proprietary and the subject of copyright protection and other intellectual property rights owned by or licensed to Tele Atlas North America, Inc. The use of this material is subject to the terms of a license agreement. You will be held liable for any unauthorized copying or disclosure of this material.

GEOCHECK ®- PHYSICAL SETTING SOURCE ADDENDUM

TARGET PROPERTY ADDRESS

COASTAL RAIL TRAIL
GILMAN DRIVE
LA JOLLA, CA 92037

TARGET PROPERTY COORDINATES

Latitude (North):	32.863477 - 32° 51' 48.52''
Longitude (West):	117.236148 - 117° 14' 10.13''
Universal Tranverse Mercator:	Zone 11
UTM X (Meters):	477905.6
UTM Y (Meters):	3635986.2
Elevation:	232 ft. above sea level

USGS TOPOGRAPHIC MAP

Target Property Map:	5622824 LA JOLLA, CA
Version Date:	2012
Northeast Map:	5622814 DEL MAR, CA
Version Date:	2012
Southwest Map:	5622840 LA JOLLA OE W, CA
Version Date:	2012
Northwest Map:	5622846 DEL MAR OE W, CA
Version Date:	2012

EDR's GeoCheck Physical Setting Source Addendum is provided to assist the environmental professional in forming an opinion about the impact of potential contaminant migration.

Assessment of the impact of contaminant migration generally has two principal investigative components:

1. Groundwater flow direction, and
2. Groundwater flow velocity.

Groundwater flow direction may be impacted by surface topography, hydrology, hydrogeology, characteristics of the soil, and nearby wells. Groundwater flow velocity is generally impacted by the nature of the geologic strata.

GEOCHECK® - PHYSICAL SETTING SOURCE SUMMARY

GROUNDWATER FLOW DIRECTION INFORMATION

Groundwater flow direction for a particular site is best determined by a qualified environmental professional using site-specific well data. If such data is not reasonably ascertainable, it may be necessary to rely on other sources of information, such as surface topographic information, hydrologic information, hydrogeologic data collected on nearby properties, and regional groundwater flow information (from deep aquifers).


TOPOGRAPHIC INFORMATION

Surface topography may be indicative of the direction of surficial groundwater flow. This information can be used to assist the environmental professional in forming an opinion about the impact of nearby contaminated properties or, should contamination exist on the target property, what downgradient sites might be impacted.

TARGET PROPERTY TOPOGRAPHY

General Topographic Gradient: General SE

SURROUNDING TOPOGRAPHY: ELEVATION PROFILES

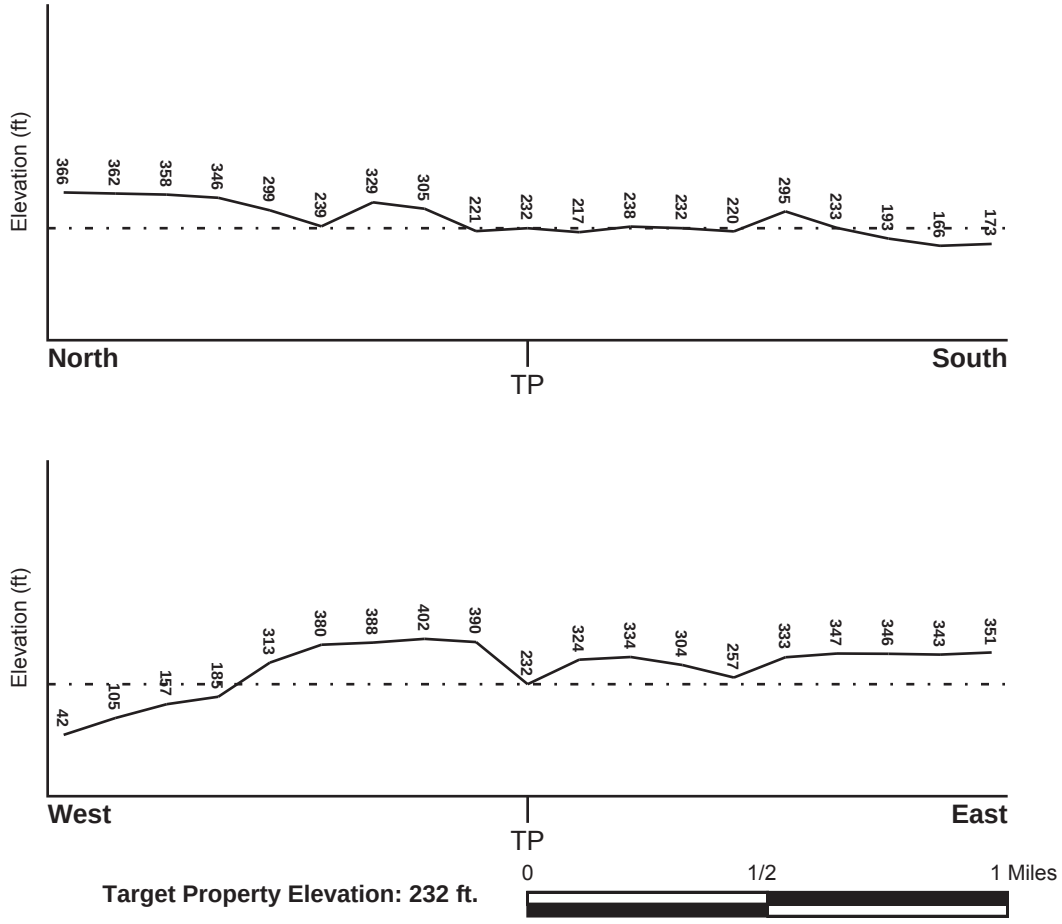

Source: Topography has been determined from the USGS 7.5' Digital Elevation Model and should be evaluated on a relative (not an absolute) basis. Relative elevation information between sites of close proximity should be field verified.

GEOCHECK® - PHYSICAL SETTING SOURCE SUMMARY

HYDROLOGIC INFORMATION

Surface water can act as a hydrologic barrier to groundwater flow. Such hydrologic information can be used to assist the environmental professional in forming an opinion about the impact of nearby contaminated properties or, should contamination exist on the target property, what downgradient sites might be impacted.

Refer to the Physical Setting Source Map following this summary for hydrologic information (major waterways and bodies of water).

FEMA FLOOD ZONE

Flood Plain Panel at Target Property	FEMA Source Type
06073C1601G	FEMA FIRM Flood data

Additional Panels in search area:	FEMA Source Type
06073C1338G	FEMA FIRM Flood data
06073C1582G	FEMA FIRM Flood data

NATIONAL WETLAND INVENTORY

NWI Quad at Target Property	NWI Electronic Data Coverage
LA JOLLA	YES - refer to the Overview Map and Detail Map

HYDROGEOLOGIC INFORMATION

Hydrogeologic information obtained by installation of wells on a specific site can often be an indicator of groundwater flow direction in the immediate area. Such hydrogeologic information can be used to assist the environmental professional in forming an opinion about the impact of nearby contaminated properties or, should contamination exist on the target property, what downgradient sites might be impacted.

Site-Specific Hydrogeological Data*:

Search Radius:	1.25 miles
Status:	Not found

AQUIFLOW®

Search Radius: 1.000 Mile.

EDR has developed the AQUIFLOW Information System to provide data on the general direction of groundwater flow at specific points. EDR has reviewed reports submitted by environmental professionals to regulatory authorities at select sites and has extracted the date of the report, groundwater flow direction as determined hydrogeologically, and the depth to water table.

MAP ID	LOCATION FROM TP	GENERAL DIRECTION GROUNDWATER FLOW
Not Reported		

* ©1996 Site-specific hydrogeological data gathered by CERCLIS Alerts, Inc., Bainbridge Island, WA. All rights reserved. All of the information and opinions presented are those of the cited EPA report(s), which were completed under a Comprehensive Environmental Response Compensation and Liability Information System (CERCLIS) investigation.

GEOCHECK® - PHYSICAL SETTING SOURCE SUMMARY

GROUNDWATER FLOW VELOCITY INFORMATION

Groundwater flow velocity information for a particular site is best determined by a qualified environmental professional using site specific geologic and soil strata data. If such data are not reasonably ascertainable, it may be necessary to rely on other sources of information, including geologic age identification, rock stratigraphic unit and soil characteristics data collected on nearby properties and regional soil information. In general, contaminant plumes move more quickly through sandy-gravelly types of soils than silty-clayey types of soils.

GEOLOGIC INFORMATION IN GENERAL AREA OF TARGET PROPERTY

Geologic information can be used by the environmental professional in forming an opinion about the relative speed at which contaminant migration may be occurring.

ROCK STRATIGRAPHIC UNIT


Era:	Cenozoic
System:	Tertiary
Series:	Eocene
Code:	Te *(decoded above as Era, System & Series)*

GEOLOGIC AGE IDENTIFICATION

Category: Stratifed Sequence

Geologic Age and Rock Stratigraphic Unit Source: P.G. Schruben, R.E. Arndt and W.J. Bawiec, Geology of the Conterminous U.S. at 1:2,500,000 Scale - a digital representation of the 1974 P.B. King and H.M. Beikman Map, USGS Digital Data Series DDS - 11 (1994).

SSURGO SOIL MAP - 5308371.2s

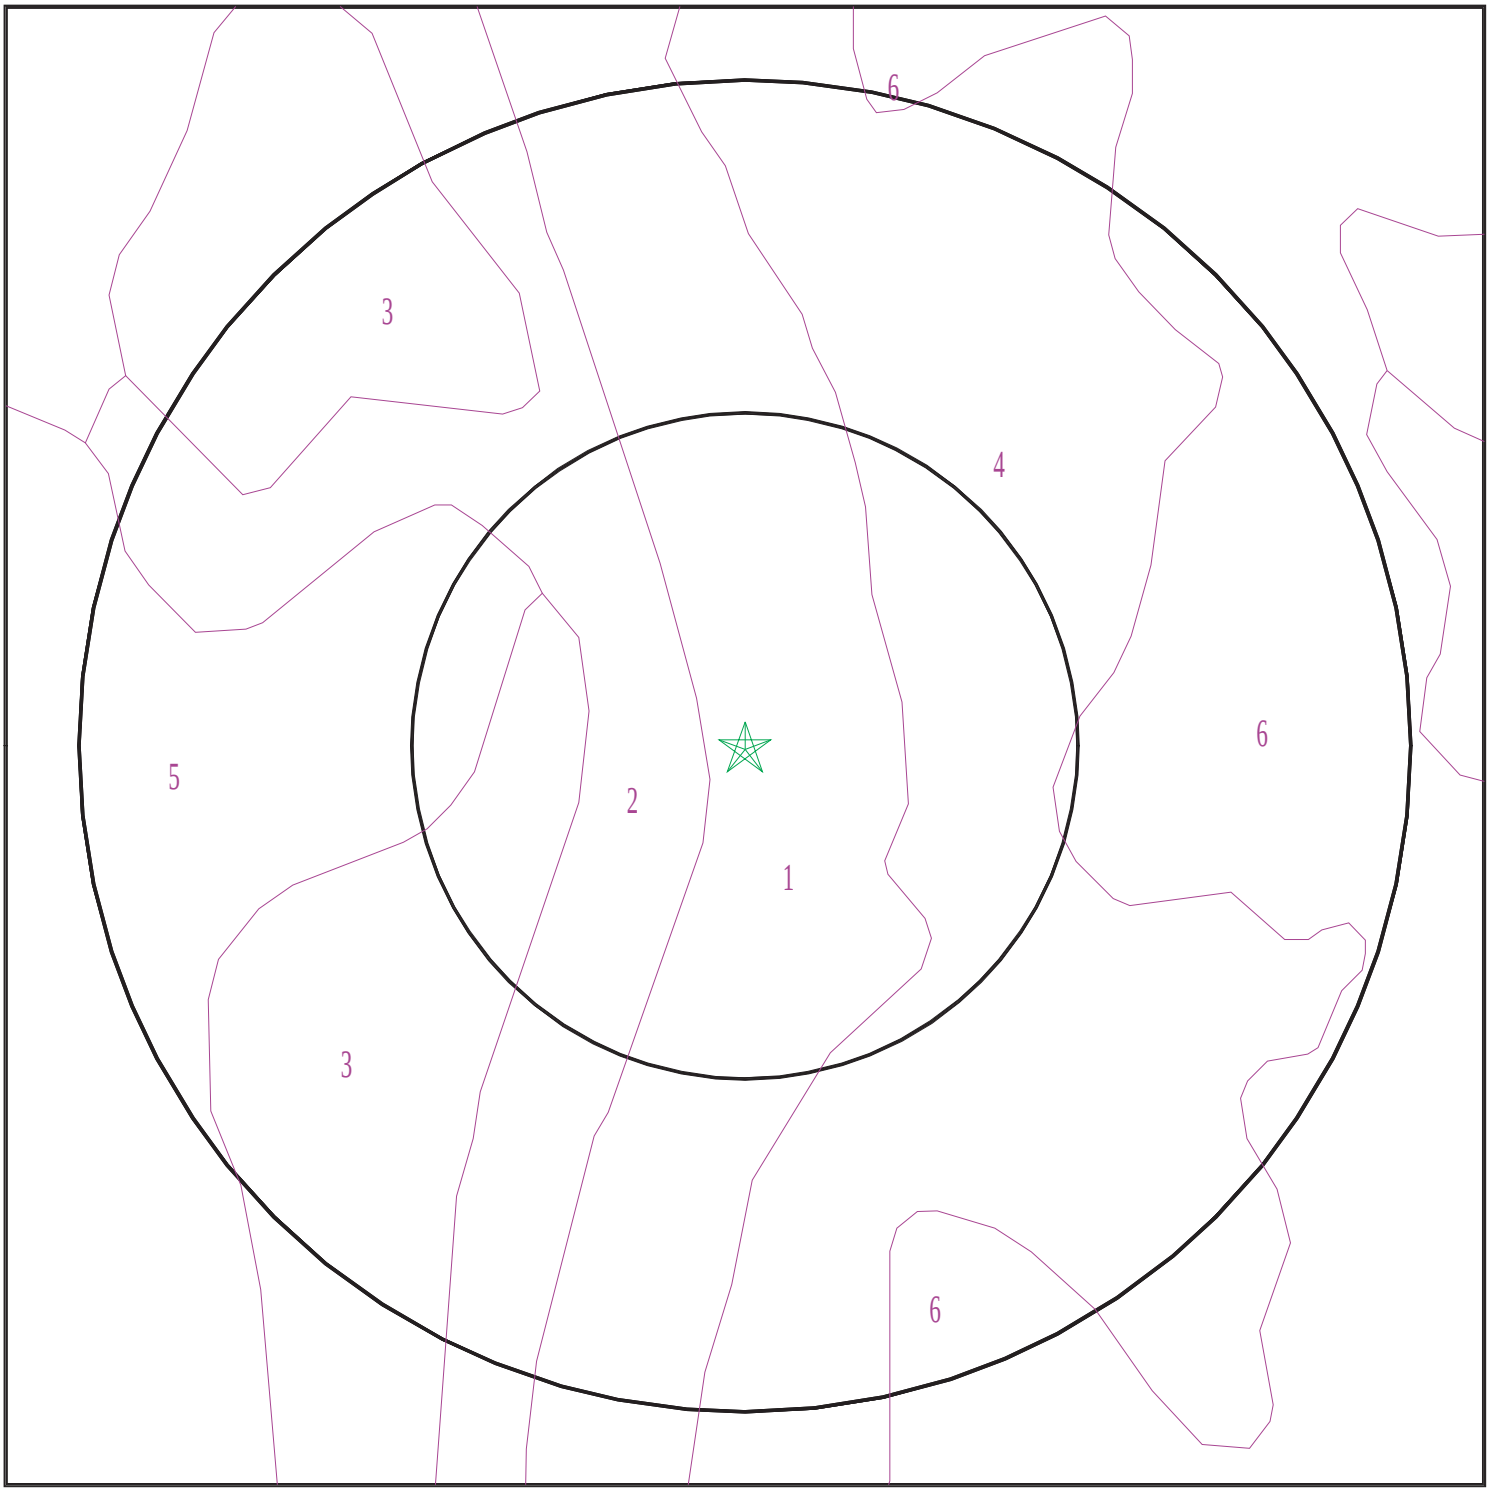

Target Property
SSURGO Soil
Water

0 1/16 1/8 1/4 Miles

N

SITE NAME:	Coastal Rail Trail	CLIENT:	AECOM
ADDRESS:	Gilman Drive La Jolla CA 92037	CONTACT:	Sarah Perhala
LAT/LONG:	32.863477 / 117.236148	INQUIRY #:	5308371.2s
		DATE:	May 30, 2018 3:02 pm

Copyright © 2018 EDR, Inc. © 2015 TomTom Rel. 2015.

GEOCHECK® - PHYSICAL SETTING SOURCE SUMMARY

DOMINANT SOIL COMPOSITION IN GENERAL AREA OF TARGET PROPERTY

The U.S. Department of Agriculture's (USDA) Soil Conservation Service (SCS) leads the National Cooperative Soil Survey (NCSS) and is responsible for collecting, storing, maintaining and distributing soil survey information for privately owned lands in the United States. A soil map in a soil survey is a representation of soil patterns in a landscape. The following information is based on Soil Conservation Service SSURGO data.

Soil Map ID: 1

Soil Component Name: CORRALITOS

Soil Surface Texture: loamy sand

Hydrologic Group: Class A - High infiltration rates. Soils are deep, well drained to excessively drained sands and gravels.

Soil Drainage Class: Somewhat excessively drained

Hydric Status: Not hydric

Corrosion Potential - Uncoated Steel: Moderate

Depth to Bedrock Min: > 0 inches

Depth to Watertable Min: > 0 inches

Soil Layer Information							
	Boundary			Classification		Saturated hydraulic conductivity micro m/sec	Soil Reaction (pH)
Layer	Upper	Lower	Soil Texture Class	AASHTO Group	Unified Soil		
1	0 inches	9 inches	loamy sand	Granular materials (35 pct. or less passing No. 200), Silty, or Clayey Gravel and Sand.	COARSE-GRAINED SOILS, Sands, Sands with fines, Silty Sand.	Max: 141 Min: 42	Max: 7.3 Min: 6.1
2	9 inches	42 inches	loamy fine sand	Granular materials (35 pct. or less passing No. 200), Silty, or Clayey Gravel and Sand.	COARSE-GRAINED SOILS, Sands, Sands with fines, Silty Sand.	Max: 141 Min: 42	Max: 7.3 Min: 6.1
3	42 inches	72 inches	sand	Granular materials (35 pct. or less passing No. 200), Silty, or Clayey Gravel and Sand.	COARSE-GRAINED SOILS, Sands, Clean Sands, Poorly graded sand. COARSE-GRAINED SOILS, Sands, Sands with fines, Silty Sand.	Max: 141 Min: 42	Max: 7.3 Min: 6.6

Soil Map ID: 2

Soil Component Name: TERRACE ESCARPMENTS

Soil Surface Texture: variable

Hydrologic Group: Class A - High infiltration rates. Soils are deep, well drained to excessively drained sands and gravels.

Soil Drainage Class:
Hydric Status: Not hydric

Corrosion Potential - Uncoated Steel: Not Reported

Depth to Bedrock Min: > 0 inches

Depth to Watertable Min: > 0 inches

Soil Layer Information							
	Boundary			Classification		Saturated hydraulic conductivity micro m/sec	Soil Reaction (pH)
Layer	Upper	Lower	Soil Texture Class	AASHTO Group	Unified Soil		
1	0 inches	59 inches	variable	Not reported	Not reported	Max: Min:	Max: Min:

Soil Map ID: 3

Soil Component Name: CARLSBAD

Soil Surface Texture: gravelly loamy sand

Hydrologic Group: Class C - Slow infiltration rates. Soils with layers impeding downward movement of water, or soils with moderately fine or fine textures.

Soil Drainage Class: Moderately well drained

Hydric Status: Not hydric

Corrosion Potential - Uncoated Steel: Moderate

Depth to Bedrock Min: > 0 inches

Depth to Watertable Min: > 0 inches

GEOCHECK® - PHYSICAL SETTING SOURCE SUMMARY

Soil Layer Information							
	Boundary			Classification		Saturated hydraulic conductivity micro m/sec	Soil Reaction (pH)
Layer	Upper	Lower	Soil Texture Class	AASHTO Group	Unified Soil		
1	0 inches	20 inches	gravelly loamy sand	Granular materials (35 pct. or less passing No. 200), Stone Fragments, Gravel and Sand.	COARSE-GRAINED SOILS, Sands, Sands with fines, Silty Sand.	Max: 42 Min: 14	Max: 6.5 Min: 5.6
2	20 inches	38 inches	loamy sand	Granular materials (35 pct. or less passing No. 200), Silty, or Clayey Gravel and Sand.	COARSE-GRAINED SOILS, Sands, Sands with fines, Silty Sand.	Max: 42 Min: 14	Max: 6.5 Min: 5.1
3	38 inches	50 inches	indurated	Not reported	Not reported	Max: Min:	Max: Min:

Soil Map ID: 4

Soil Component Name: ALTAMONT

Soil Surface Texture: clay

Hydrologic Group: Class D - Very slow infiltration rates. Soils are clayey, have a high water table, or are shallow to an impervious layer.

Soil Drainage Class: Well drained

Hydric Status: Not hydric

Corrosion Potential - Uncoated Steel: High

Depth to Bedrock Min: > 0 inches

Depth to Watertable Min: > 0 inches

Soil Layer Information							
	Boundary			Classification		Saturated hydraulic conductivity micro m/sec	Soil Reaction (pH)
Layer	Upper	Lower	Soil Texture Class	AASHTO Group	Unified Soil		
1	0 inches	25 inches	clay	Silt-Clay Materials (more than 35 pct. passing No. 200), Clayey Soils.	FINE-GRAINED SOILS, Silts and Clays (liquid limit 50% or more), Fat Clay.	Max: 1.4 Min: 0.42	Max: 8.4 Min: 6.6
2	25 inches	29 inches	clay	Silt-Clay Materials (more than 35 pct. passing No. 200), Clayey Soils.	FINE-GRAINED SOILS, Silts and Clays (liquid limit less than 50%), Lean Clay	Max: 1.4 Min: 0.42	Max: 8.4 Min: 6.6
3	29 inches	33 inches	weathered bedrock	Not reported	Not reported	Max: Min:	Max: Min:

Soil Map ID: 5

Soil Component Name: CARLSBAD

Soil Surface Texture: gravelly loamy sand

Hydrologic Group: Class C - Slow infiltration rates. Soils with layers impeding downward movement of water, or soils with moderately fine or fine textures.

Soil Drainage Class: Moderately well drained

Hydric Status: Partially hydric

Corrosion Potential - Uncoated Steel: Moderate

Depth to Bedrock Min: > 0 inches

Depth to Watertable Min: > 0 inches

Soil Layer Information							
	Boundary			Classification		Saturated hydraulic conductivity micro m/sec	Soil Reaction (pH)
Layer	Upper	Lower	Soil Texture Class	AASHTO Group	Unified Soil		
1	0 inches	20 inches	gravelly loamy sand	Granular materials (35 pct. or less passing No. 200), Stone Fragments, Gravel and Sand.	COARSE-GRAINED SOILS, Sands, Sands with fines, Silty Sand.	Max: 42 Min: 14	Max: 6.5 Min: 5.6

Soil Layer Information							
	Boundary			Classification		Saturated hydraulic conductivity micro m/sec	Soil Reaction (pH)
Layer	Upper	Lower	Soil Texture Class	AASHTO Group	Unified Soil		
2	20 inches	35 inches	loamy sand	Granular materials (35 pct. or less passing No. 200), Stone Fragments, Gravel and Sand.	COARSE-GRAINED SOILS, Sands, Sands with fines, Silty Sand.	Max: 42 Min: 14	Max: 6.5 Min: 5.1
3	35 inches	50 inches	indurated	Not reported	Not reported	Max: Min:	Max: Min:

Soil Map ID: 6

Soil Component Name: CHESTERTON

Soil Surface Texture: fine sandy loam

Hydrologic Group: Class D - Very slow infiltration rates. Soils are clayey, have a high water table, or are shallow to an impervious layer.

Soil Drainage Class: Moderately well drained

Hydric Status: Not hydric

Corrosion Potential - Uncoated Steel: High

Depth to Bedrock Min: > 0 inches

Depth to Watertable Min: > 0 inches

Soil Layer Information							
	Boundary			Classification		Saturated hydraulic conductivity micro m/sec	Soil Reaction (pH)
Layer	Upper	Lower	Soil Texture Class	AASHTO Group	Unified Soil		
1	0 inches	18 inches	fine sandy loam	Silt-Clay Materials (more than 35 pct. passing No. 200), Silty Soils.	COARSE-GRAINED SOILS, Sands, Sands with fines, Silty Sand.	Max: 42 Min: 14	Max: 6 Min: 5.6

GEOCHECK® - PHYSICAL SETTING SOURCE SUMMARY

Soil Layer Information							
	Boundary			Classification		Saturated hydraulic conductivity micro m/sec	Soil Reaction (pH)
Layer	Upper	Lower	Soil Texture Class	AASHTO Group	Unified Soil		
2	18 inches	33 inches	sandy clay	Silt-Clay Materials (more than 35 pct. passing No. 200), Clayey Soils.	FINE-GRAINED SOILS, Silts and Clays (liquid limit less than 50%), Lean Clay	Max: 0.42 Min: 0.01	Max: 6 Min: 5.1
3	33 inches	59 inches	indurated	Not reported	Not reported	Max: 0 Min: 0	Max: Min:

LOCAL / REGIONAL WATER AGENCY RECORDS

EDR Local/Regional Water Agency records provide water well information to assist the environmental professional in assessing sources that may impact ground water flow direction, and in forming an opinion about the impact of contaminant migration on nearby drinking water wells.

WELL SEARCH DISTANCE INFORMATION

DATABASE	SEARCH DISTANCE (miles)
Federal USGS	1.000
Federal FRDS PWS	Nearest PWS within 1 mile
State Database	1.000

FEDERAL USGS WELL INFORMATION

MAP ID	WELL ID	LOCATION FROM TP
No Wells Found		

FEDERAL FRDS PUBLIC WATER SUPPLY SYSTEM INFORMATION

MAP ID	WELL ID	LOCATION FROM TP
No PWS System Found		

Note: PWS System location is not always the same as well location.

STATE DATABASE WELL INFORMATION

MAP ID	WELL ID	LOCATION FROM TP
No Wells Found		

PHYSICAL SETTING SOURCE MAP - 5308371.2s



- County Boundary
- Major Roads
- Contour Lines
- Earthquake Fault Lines
- Airports
- Earthquake epicenter, Richter 5 or greater
- Water Wells
- Public Water Supply Wells
- Cluster of Multiple Icons
- Groundwater Flow Direction
- GI Indeterminate Groundwater Flow at Location
- GV Groundwater Flow Varies at Location
- HD Closest Hydrogeological Data
- Oil, gas or related wells

SITE NAME: Coastal Rail Trail	CLIENT: AECOM
ADDRESS: Gilman Drive La Jolla CA 92037	CONTACT: Sarah Perhala INQUIRY #: 5308371.2s
LAT/LONG: 32.863477 / 117.236148	DATE: May 30, 2018 3:02 pm

Copyright © 2018 EDR, Inc. © 2015 TomTom Rel. 2015.

GEOCHECK® - PHYSICAL SETTING SOURCE MAP FINDINGS
RADON

AREA RADON INFORMATION

State Database: CA Radon

Radon Test Results

Zipcode	Num Tests	> 4 pCi/L
92037	45	5

Federal EPA Radon Zone for SAN DIEGO County: 3

Note: Zone 1 indoor average level > 4 pCi/L.
: Zone 2 indoor average level >= 2 pCi/L and <= 4 pCi/L.
: Zone 3 indoor average level < 2 pCi/L.

Federal Area Radon Information for Zip Code: 92037

Number of sites tested: 2

Area	Average Activity	% <4 pCi/L	% 4-20 pCi/L	% >20 pCi/L
Living Area - 1st Floor	0.750 pCi/L	100%	0%	0%
Living Area - 2nd Floor	Not Reported	Not Reported	Not Reported	Not Reported
Basement	Not Reported	Not Reported	Not Reported	Not Reported

PHYSICAL SETTING SOURCE RECORDS SEARCHED

TOPOGRAPHIC INFORMATION

USGS 7.5' Digital Elevation Model (DEM)
Source: United States Geologic Survey
EDR acquired the USGS 7.5' Digital Elevation Model in 2002 and updated it in 2006. The 7.5 minute DEM corresponds to the USGS 1:24,000- and 1:25,000-scale topographic quadrangle maps. The DEM provides elevation data with consistent elevation units and projection.

Current USGS 7.5 Minute Topographic Map
Source: U.S. Geological Survey

HYDROLOGIC INFORMATION

Flood Zone Data: This data was obtained from the Federal Emergency Management Agency (FEMA). It depicts 100-year and 500-year flood zones as defined by FEMA. It includes the National Flood Hazard Layer (NFHL) which incorporates Flood Insurance Rate Map (FIRM) data and Q3 data from FEMA in areas not covered by NFHL.
Source: FEMA
Telephone: 877-336-2627
Date of Government Version: 2003, 2015

NWI: National Wetlands Inventory. This data, available in select counties across the country, was obtained by EDR in 2002, 2005 and 2010 from the U.S. Fish and Wildlife Service.

State Wetlands Data: Wetland Inventory
Source: Department of Fish & Game
Telephone: 916-445-0411

HYDROGEOLOGIC INFORMATION

AQUIFLOW^{R} Information System
Source: EDR proprietary database of groundwater flow information
EDR has developed the AQUIFLOW Information System (AIS) to provide data on the general direction of groundwater flow at specific points. EDR has reviewed reports submitted to regulatory authorities at select sites and has extracted the date of the report, hydrogeologically determined groundwater flow direction and depth to water table information.

GEOLOGIC INFORMATION

Geologic Age and Rock Stratigraphic Unit
Source: P.G. Schruben, R.E. Arndt and W.J. Bawiec, Geology of the Conterminous U.S. at 1:2,500,000 Scale - A digital representation of the 1974 P.B. King and H.M. Beikman Map, USGS Digital Data Series DDS - 11 (1994).

STATSGO: State Soil Geographic Database
Source: Department of Agriculture, Natural Resources Conservation Service (NRCS)
The U.S. Department of Agriculture's (USDA) Natural Resources Conservation Service (NRCS) leads the national Conservation Soil Survey (NCSS) and is responsible for collecting, storing, maintaining and distributing soil survey information for privately owned lands in the United States. A soil map in a soil survey is a representation of soil patterns in a landscape. Soil maps for STATSGO are compiled by generalizing more detailed (SSURGO) soil survey maps.

SSURGO: Soil Survey Geographic Database
Source: Department of Agriculture, Natural Resources Conservation Service (NRCS)
Telephone: 800-672-5559
SSURGO is the most detailed level of mapping done by the Natural Resources Conservation Service, mapping scales generally range from 1:12,000 to 1:63,360. Field mapping methods using national standards are used to construct the soil maps in the Soil Survey Geographic (SSURGO) database. SSURGO digitizing duplicates the original soil survey maps. This level of mapping is designed for use by landowners, townships and county natural resource planning and management.

PHYSICAL SETTING SOURCE RECORDS SEARCHED

LOCAL / REGIONAL WATER AGENCY RECORDS

FEDERAL WATER WELLS

PWS: Public Water Systems
Source: EPA/Office of Drinking Water
Telephone: 202-564-3750
Public Water System data from the Federal Reporting Data System. A PWS is any water system which provides water to at least 25 people for at least 60 days annually. PWSs provide water from wells, rivers and other sources.

PWS ENF: Public Water Systems Violation and Enforcement Data
Source: EPA/Office of Drinking Water
Telephone: 202-564-3750
Violation and Enforcement data for Public Water Systems from the Safe Drinking Water Information System (SDWIS) after August 1995. Prior to August 1995, the data came from the Federal Reporting Data System (FRDS).

USGS Water Wells: USGS National Water Inventory System (NWIS)
This database contains descriptive information on sites where the USGS collects or has collected data on surface water and/or groundwater. The groundwater data includes information on wells, springs, and other sources of groundwater.

STATE RECORDS

Water Well Database
Source: Department of Water Resources
Telephone: 916-651-9648

California Drinking Water Quality Database
Source: Department of Public Health
Telephone: 916-324-2319
The database includes all drinking water compliance and special studies monitoring for the state of California since 1984. It consists of over 3,200,000 individual analyses along with well and water system information.

OTHER STATE DATABASE INFORMATION

California Oil and Gas Well Locations
Source: Department of Conservation
Telephone: 916-323-1779
Oil and Gas well locations in the state.

RADON

State Database: CA Radon
Source: Department of Health Services
Telephone: 916-324-2208
Radon Database for California

Area Radon Information
Source: USGS
Telephone: 703-356-4020
The National Radon Database has been developed by the U.S. Environmental Protection Agency (USEPA) and is a compilation of the EPA/State Residential Radon Survey and the National Residential Radon Survey. The study covers the years 1986 - 1992. Where necessary data has been supplemented by information collected at private sources such as universities and research institutions.

EPA Radon Zones
Source: EPA
Telephone: 703-356-4020
Sections 307 & 309 of IRAA directed EPA to list and identify areas of U.S. with the potential for elevated indoor radon levels.

PHYSICAL SETTING SOURCE RECORDS SEARCHED

OTHER

Airport Landing Facilities: Private and public use landing facilities
Source: Federal Aviation Administration, 800-457-6656

Epicenters: World earthquake epicenters, Richter 5 or greater
Source: Department of Commerce, National Oceanic and Atmospheric Administration

California Earthquake Fault Lines: The fault lines displayed on EDR's Topographic map are digitized quaternary fault lines, prepared in 1975 by the United State Geological Survey. Additional information (also from 1975) regarding activity at specific fault lines comes from California's Preliminary Fault Activity Map prepared by the California Division of Mines and Geology.

STREET AND ADDRESS INFORMATION

© 2015 TomTom North America, Inc. All rights reserved. This material is proprietary and the subject of copyright protection and other intellectual property rights owned by or licensed to Tele Atlas North America, Inc. The use of this material is subject to the terms of a license agreement. You will be held liable for any unauthorized copying or disclosure of this material.

Coastal Rail Trail

Gilman Drive

La Jolla, CA 92037

Inquiry Number: 5308371.8

May 30, 2018

The EDR Aerial Photo Decade Package

6 Armstrong Road, 4th floor
Shelton, CT 06484
Toll Free: 800.352.0050
www.edrnet.com

EDR Aerial Photo Decade Package

05/30/18

Site Name:

Coastal Rail Trail
Gilman Drive
La Jolla, CA 92037
EDR Inquiry # 5308371.8

Client Name:

AECOM
401 West A Street, Suite 1200
San Diego, CA 92101
Contact: Sarah Perhala

Environmental Data Resources, Inc. (EDR) Aerial Photo Decade Package is a screening tool designed to assist environmental professionals in evaluating potential liability on a target property resulting from past activities. EDR's professional researchers provide digitally reproduced historical aerial photographs, and when available, provide one photo per decade.

Search Results:

Year	Scale	Details	Source
2016	1"=1000'	Flight Year: 2016	USDA/NAIP
2012	1"=1000'	Flight Year: 2012	USDA/NAIP
2009	1"=1000'	Flight Year: 2009	USDA/NAIP
2005	1"=1000'	Flight Year: 2005	USDA/NAIP
1994	1"=1000'	Acquisition Date: January 01, 1994	USGS/DOQQ
1990	1"=1000'	Flight Date: January 01, 1990	USDA
1985	1"=1000'	Flight Date: January 01, 1985	USDA
1979	1"=1000'	Flight Date: January 01, 1979	EDR Proprietary Landiscor
1970	1"=1000'	Flight Date: January 01, 1970	EDR Proprietary Landiscor
1964	1"=1000'	Flight Date: January 01, 1964	USDA
1953	1"=1000'	Flight Date: January 01, 1953	USGS
1949	1"=1000'	Flight Date: January 01, 1949	USGS

When delivered electronically by EDR, the aerial photo images included with this report are for ONE TIME USE ONLY. Further reproduction of these aerial photo images is prohibited without permission from EDR. For more information contact your EDR Account Executive.

Disclaimer - Copyright and Trademark Notice

This Report contains certain information obtained from a variety of public and other sources reasonably available to Environmental Data Resources, Inc. It cannot be concluded from this Report that coverage information for the target and surrounding properties does not exist from other sources. NO WARRANTY EXPRESSED OR IMPLIED, IS MADE WHATSOEVER IN CONNECTION WITH THIS REPORT. ENVIRONMENTAL DATA RESOURCES, INC. SPECIFICALLY DISCLAIMS THE MAKING OF ANY SUCH WARRANTIES, INCLUDING WITHOUT LIMITATION, MERCHANTABILITY OR FITNESS FOR A PARTICULAR USE OR PURPOSE. ALL RISK IS ASSUMED BY THE USER. IN NO EVENT SHALL ENVIRONMENTAL DATA RESOURCES, INC. BE LIABLE TO ANYONE, WHETHER ARISING OUT OF ERRORS OR OMISSIONS, NEGLIGENCE, ACCIDENT OR ANY OTHER CAUSE, FOR ANY LOSS OF DAMAGE, INCLUDING, WITHOUT LIMITATION, SPECIAL, INCIDENTAL, CONSEQUENTIAL, OR EXEMPLARY DAMAGES. ANY LIABILITY ON THE PART OF ENVIRONMENTAL DATA RESOURCES, INC. IS STRICTLY LIMITED TO A REFUND OF THE AMOUNT PAID FOR THIS REPORT. Purchaser accepts this Report "AS IS". Any analyses, estimates, ratings, environmental risk levels or risk codes provided in this Report are provided for illustrative purposes only, and are not intended to provide, nor should they be interpreted as providing any facts regarding, or prediction or forecast of, any environmental risk for any property. Only a Phase I Environmental Site Assessment performed by an environmental professional can provide information regarding the environmental risk for any property. Additionally, the information provided in this Report is not to be construed as legal advice.

Copyright 2018 by Environmental Data Resources, Inc. All rights reserved. Reproduction in any media or format, in whole or in part, of any report or map of Environmental Data Resources, Inc., or its affiliates, is prohibited without prior written permission.

EDR and its logos (including Sanborn and Sanborn Map) are trademarks of Environmental Data Resources, Inc. or its affiliates. All other trademarks used herein are the property of their respective owners.



INQUIRY #: 5308371.8

YEAR: 2016

= 1000'

N

EDR


INQUIRY #: 5308371.8
YEAR: 2012
= 1000'
N
EDR


INQUIRY #: 5308371.8
YEAR: 2009
= 1000'
N
EDR


INQUIRY #: 5308371.8
YEAR: 2005
= 1000'
N
EDR


INQUIRY #: 5308371.8
YEAR: 1994
= 1000'
N
EDR



INQUIRY #: 5308371.8

YEAR: 1990

= 1000'

N

EDR


INQUIRY #: 5308371.8
YEAR: 1985
= 1000'
N
EDR



INQUIRY #: 5308371.8

YEAR: 1979

= 1000'

N

EDR



INQUIRY #: 5308371.8

YEAR: 1970

= 1000'

N

EDR



INQUIRY #: 5308371.8

YEAR: 1964

= 1000'

N

EDR



INQUIRY #: 5308371.8

YEAR: 1953

= 1000'

N

EDR



INQUIRY #: 5308371.8

YEAR: 1949

= 1000'

N

EDR

Coastal Rail Trail
Gilman Drive
La Jolla, CA 92037

Inquiry Number: 5308371.5
May 25, 2018

The EDR-City Directory Image Report

Environmental Data Resources Inc

6 Armstrong Road
Shelton, CT 06484
800.352.0050
www.edrnet.com

TABLE OF CONTENTS

SECTION

Executive Summary

Findings

City Directory Images

Thank you for your business.
Please contact EDR at 1-800-352-0050
with any questions or comments.

Disclaimer - Copyright and Trademark Notice

This Report contains certain information obtained from a variety of public and other sources reasonably available to Environmental Data Resources, Inc. It cannot be concluded from this Report that coverage information for the target and surrounding properties does not exist from other sources. **NO WARRANTY EXPRESSED OR IMPLIED, IS MADE WHATSOEVER IN CONNECTION WITH THIS REPORT. ENVIRONMENTAL DATA RESOURCES, INC. SPECIFICALLY DISCLAIMS THE MAKING OF ANY SUCH WARRANTIES, INCLUDING WITHOUT LIMITATION, MERCHANTABILITY OR FITNESS FOR A PARTICULAR USE OR PURPOSE. ALL RISK IS ASSUMED BY THE USER. IN NO EVENT SHALL ENVIRONMENTAL DATA RESOURCES, INC. BE LIABLE TO ANYONE, WHETHER ARISING OUT OF ERRORS OR OMISSIONS, NEGLIGENCE, ACCIDENT OR ANY OTHER CAUSE, FOR ANY LOSS OR DAMAGE, INCLUDING, WITHOUT LIMITATION, SPECIAL, INCIDENTAL, CONSEQUENTIAL, OR EXEMPLARY DAMAGES. ANY LIABILITY ON THE PART OF ENVIRONMENTAL DATA RESOURCES, INC. IS STRICTLY LIMITED TO A REFUND OF THE AMOUNT PAID FOR THIS REPORT.** Purchaser accepts this Report "AS IS". Any analyses, estimates, ratings, environmental risk levels or risk codes provided in this Report are provided for illustrative purposes only, and are not intended to provide, nor should they be interpreted as providing any facts regarding, or prediction orforecast of, any environmental risk for any property. Only a Phase I Environmental Site Assessment performed by an environmental professional can provide information regarding the environmental risk for any property. Additionally, the information provided in this Report is not to be construed as legal advice.

Copyright 2017 by Environmental Data Resources, Inc. All rights reserved. Reproduction in any media or format, in whole or in part, of any report or map of Environmental Data Resources, Inc. or its affiliates is prohibited without prior written permission.

EDR and its logos (including Sanborn and Sanborn Map) are trademarks of Environmental Data Resources, Inc. or its affiliates. All other trademarks used herein are the property of their respective owners.

EXECUTIVE SUMMARY

DESCRIPTION

Environmental Data Resources, Inc.'s (EDR) City Directory Report is a screening tool designed to assist environmental professionals in evaluating potential liability on a target property resulting from past activities. EDR's City Directory Report includes a search of available city directory data at 5 year intervals.

RECORD SOURCES

EDR's Digital Archive combines historical directory listings from sources such as Cole Information and Dun & Bradstreet. These standard sources of property information complement and enhance each other to provide a more comprehensive report.

EDR is licensed to reproduce certain City Directory works by the copyright holders of those works. The purchaser of this EDR City Directory Report may include it in report(s) delivered to a customer. Reproduction of City Directories without permission of the publisher or licensed vendor may be a violation of copyright.

Data by
infoUSA®
Copyright©2008
All Rights Reserved

RESEARCH SUMMARY

The following research sources were consulted in the preparation of this report. A check mark indicates where information was identified in the source and provided in this report.

Year	*Target Street*	*Cross Street*	*Source*
2014	☑	☐	EDR Digital Archive
2010	☑	☐	EDR Digital Archive
2005	☑	☐	EDR Digital Archive
2000	☑	☐	EDR Digital Archive
1995	☑	☐	EDR Digital Archive
1992	☑	☐	EDR Digital Archive
1985	☑	☐	Haines Criss-Cross Directory
1980	☐	☐	Haines Criss-Cross Directory
1976	☐	☐	Haines Criss-Cross Directory
1970	☐	☐	Haines Criss-Cross Directory

FINDINGS

TARGET PROPERTY STREET

Gilman Drive
La Jolla, CA 92037

Year	*CD Image*	*Source*	
GILMAN DR			
2014	pg A2	EDR Digital Archive	
2010	pg A5	EDR Digital Archive	
2005	pg A8	EDR Digital Archive	
2000	pg A11	EDR Digital Archive	
1995	pg A14	EDR Digital Archive	
1992	pg A15	EDR Digital Archive	
1985	pg A16	Haines Criss-Cross Directory	
1985	pg A17	Haines Criss-Cross Directory	
1980	-	Haines Criss-Cross Directory	Target and Adjoining not listed in Source
1976	-	Haines Criss-Cross Directory	Target and Adjoining not listed in Source
1970	-	Haines Criss-Cross Directory	Target and Adjoining not listed in Source

FINDINGS

CROSS STREETS

No Cross Streets Identified

City Directory Images

Target Street	Cross Street	Source
✓	-	EDR Digital Archive

GILMAN DR 2014

8262	BEEGHLEY, SHIRLEY
	GREBERT, HEATHER M
	PARADISE, VINCENT J
	VOLLSTEDT, BRADLEY J
8268	CONCHA, JAIME H
	EHRIG-BURGESS, SCOTT E
	HAHN, CYNTHIA A
	LILLARD, JACKIE
	MANN, RICHARD E
	MGHARO, FIONA
	STROM, GILLESPIE
	TIM, ROGER C
8272	COOKE, COURTNEY T
	ENGQUIST, JENNIFER T
	GEILER, GARY P
	HONARVAR, GABRIEL
	LENZ, NATHAN A
	LY, TIFFANY
	MALPHUS, EDWARD T
	MCBRIDE, REX N
8278	ALCALA, LAWRENCE X
	DESPOJADO, RON
	EBRAHIM, SEYEDALIZADEH
	EVERINGHAM, LISA C
	IWASAKI, JILL S
8282	GASTELLUM, GEORGE M
	GIBBS, JERRY A
	PRIMOSCH, IAN C
	ROVIRA, ALEXIS C
	SANDVOSS, LEAH M
	THOMPSON, LYLA
8288	BASRAI, SUKHPAL K
	HARRINGTON, BRADLEY N
	HONTANG, PAUL
	NICOLA, GEORGE
	RIOS, DRISANA C
	SUOR, MIKE W
8292	LAGRECA, ROBERT J
	MCPHEE, ROBERT T
	MUNGCHAROEN, SUKANDA A
	RIEDEL, LAWRENCE
	ROSS, TRACEY L
	WAKIL, SUHAIL
8350	BOADA, RUSSELL
8352	MCQUIGG, JEFFREY J
8354	HOPKINS, JEREMY P
8356	SHIRLEY, WILLIAM A
8358	HAINES, SHANNON L
	LA JOLLA INTERNATIONAL VI
8660	BETH MONTESSORI INC

Target Street	Cross Street	Source
✔	-	EDR Digital Archive

GILMAN DR 2014 (Cont'd)

8660	CONGREGATION BETH EL LA JOLLA
	EXPLORER ELEMENTARY CHARTER
	SAN DIEGO JEWISH ACADEMY
8755	BENNE, DREUX
	BRUNNER, JESSICA L
	CHO, NANCY K
	DEGENARO, CHRISTOPHER S
	FIELDS, SAUL
	RICKARDS, MARK A
	SAPRE, AJAY A
8759	PRUETT, RANDAL W
	VETTER, RUSSELL D
8763	BEERI, KAREN
	BOE, ELIZABETH R
	KAN, MICHAEL K
	KELLER, MIRIAM L
8767	WHITE, BRITTANY A
8771	ANDREWS, LARRY T
	MULHERKAR, MANDAR
	RENDON, ANTHONY R
8775	SINGER, DAVID L
	WYLER, MATTHEW C
	XU, DING
	YONKERS, BARI
8779	CRIST, TIMOTHY A
	HOUSE OF ISRAEL BALBOA PARK
	KANCHANASUWAN, DIANA
	SILBERGER, AMNON
8783	DEASSIS, JOSEPH F
	RINGLING, DARWIN L
	ROLAND, RUSTY A
	SUSSNA, MICHAEL J
8787	BREWSTER, JON M
	DRISHTI YOGA
	GRIGGS, RYAN B
	ROEDER, PHILIP G
8791	LIU, CHUNG C
	PERLMAN, MONA M
8795	ANGELO, JULIAN D
	BROWN, RICHARD W
	CHINWALA, SHIREEN A
	EFFLAND, TIFFANY
	EVANS, RONALD M
	JANOWSKY, TED M
	PORAT, BATIA B
8799	DUNHAM, KATHLEEN L
	EFSTATHIOU, DEAN D
	MAIRET, GEORGES
	PINCKNEY, MARC L
8803	FOLEY, CELESTE C

Target Street	Cross Street	Source
✓	-	EDR Digital Archive

GILMAN DR 2014 (Cont'd)

8803	HIRAD, SARA
	HUYNH, PHONG
	JONES, WILLIAM C
	SIEVERS, DUSTIN
	WOOD, RICHARD L
8807	LO, CASSANDRA
	SENDID, ABDELMAJID
8811	PEHLING, JENNIFER
8901	MARRIOTT INTERNATIONAL INC

Target Street	Cross Street	Source
✓	-	EDR Digital Archive

GILMAN DR 2010

8262	BEEGHLY, SAMUEL W
	ECKHARDT, COLLEEN A
	LENZ, NATHAN
	PARADISE, VINCENT J
	VOLLSTEDT, BRADLEY J
	WING, DAVID A
8268	BROWNING, ROBERT T
	CLARK, LARISSA J
	CONCHA, JAIME H
	HICKSON, CYTHIA
	LILLARD, BRANDON E
	NAKANO, HOLLY
	STROM, DAVID M
8272	AANERUD, SHELLEY S
	BUICKE
	BUICKEROOD, JOHN G
	CHOI, SUNG H
	ENGQUIST, JENNIFER T
	FEDELE, KRISTINA
	GEILER, GARY P
	MALPHUS, EDWARD T
	MCBRIDE, REX N
	SHANNON, JERRY D
	ZEUCH, CASEY
8278	ALCALA, LAWRENCE X
	DESPOJADO, RON
	EVERINGHAM, LISA
	SAFAIE, SHAHROKH D
	SEYEDALIZADEH, EBRAHIM
8282	BEAN, MONIQUE R
	GASTELLUM, GEORGE M
	MACALLISTER, ANGI M
	NGUYEN, DANG M
	ROVIRA, ALEXIS C
	TANG, SHEREE
8288	BASRAI, SUKHPAL K
	HARRINGTON, BRADLEY N
	PRAGER, RICHARD I
	TORIGOE, ERNEST W
8292	JONES, EMILY S
	LAGRECA, ROBERT J
	MUNGCHAROEN, SUKANDA A
	RIEDEL, LAWRENCE
	WAKIL, SUHAIL
8350	CATTON TECHNOLOGIES INC
	MOLLARD, LAURENT P
8352	CALWEST HOMES LLC
	MCQUIGG, JEFFREY J
8354	HOPKINS, JEREMY P
8356	SHIRLEY, WILLIAM A

GILMAN DR 2010 (Cont'd)

8358 RAJSKUP, LINDA L
RB STEVENSON GALLERY
8660 BETH MONTESSORI INC
CONGREGATION BETH EL LA JOLLA
HATIKVA GIFT SHOP
INTEGRAL ELEMENTARY SCHOOL
SAN DIEGO JEWISH ACADEMY
SOUTHERN CAL YESHIVA HS
8755 FELIX, ALBERT J
KOSTER, ALEXIS
LONDONO, FABIAN
8759 PRUETT, RANDAL W
8763 BRIGMON, JIMMIE
BURKE, RICHARD J
CHOOI, LESLIE
KELLER, MIRIAM L
8767 REEDY, KELLY
RICE, NATASHA L
8771 ANDREWS, LARRY T
NGUYEN, ANDREW
8775 CAMPBELL, CHRIS
KRUT, RAY R
RUIZ, ARMANDO
SINGER, DAVID L
8779 CRIST, LINDA
HOUSE OF ISRAEL BALBOA PARK
KANCHANASUWAN, DIANA
SILBERGER, AMNON
8783 DEASSIS, JOSEPH F
SUSSNA, MICHAEL J
8787 BREWSTER, JON M
DRISHTI YOGA
GONZALEZ, ROSALINDA M
GRIGGS, RYAN B
ROEDER, PHILIP G
8791 BUTLER, JENNIFER R
EGODAGE, PUJITHA M
PERLMAN, MONA M
8795 BOWERS, ANTHONY E
BROWN, RICHARD W
EVANS, RONALD M
NICHOLSON, KRISTY A
PETERS, DAVID T
8799 BRILL, LAURENCE M
DUNHAM, KATHLEEN L
8803 HIRAD, SARA
JONES, WILLIAM C
SIEVERS, DUSTIN
SLOME, BRIAN
ZHANG, YI

GILMAN DR 2010 (Cont'd)

8807 COMMEMORATIVE ROCKS
KOELLING, THOMAS F
PARISH, AMY R
STEIN, BURTON M
8811 ANNALORA, ANDREW J
DOUTON, KELLY C
HENDERSON, DANIEL L
TYLER, MIKE
8901 MARRIOTT INTERNATIONAL INC
8971 CASTANEDA, DAVID J

Target Street	Cross Street	Source
✓	-	EDR Digital Archive

GILMAN DR 2005

8252	DIAS, CARLOS A
8262	ANDERSON, CYNTHIA L
	EVERLINE, CHESTER J
	HUSTON, ELIZABETH
	MAHN, MICHAEL J
	PARADISE, VINCENT J
	PIRRAGLIA, MICHAEL
	VOLLSTEDT, BRADLEY J
	YORK, GREGORY R
8268	BEVILLE, SUZANNE D
	FALLAH, MAZYAR
	GOODRICH, WILLIAM D
	KUCZEWSKI, ROBERT M
	LAMB, ROBYN K
	LILLARD, BRANDON E
	LUONG, KIM
	MAIERLE, VICKI
	STROM, DAVID M
	ZHANG, SHUICHEN
8272	AANERUD, SHELLEY S
	CHOI, SUNG H
	DECRISTOFARO, LUKE R
	FEDELE, KRISTINA
	GEILER, GARY P
	HONG, IN C
	HULSE, BRIAN J
	MALPHUS, THOMAS T
	MCBRIDE, REX N
	SHANNON, JERRY D
8278	ALCALA, LAWRENCE X
	CHEN, MICHAEL S
	DESPOJADO, RON
	KELLY, WILLIAM J
	PAREDES, RICHARD A
	SEYEDALIZADEH, EBRAHIM
	STROTHEIDE, MARK S
8282	ALHAZZAA, HAZZAA
	GASTELLUM, GEORGE M
	KURATA, JENNIFER
	PARADISE WINDOW WASHING
	ROVIRA, ALEXIS C
	TAYLOR, EDGAR B
8288	BARKLEY, LORA B
	BASRAI, SUKHPAL
	HARRINGTON, BRADLEY
	SNOVER, KIMBERLY J
	WALTER, ERIK J
8292	COLLIER, SHERYL A
	DOMINGUEZ, ROSENDO F
	MCPHEE, ROBERT T

GILMAN DR 2005 (Cont'd)

8292 MUNGCHAROEN, SUKANDA A
RIEDEL, ALFRED L
YONEMURA, ANNA K
8350 CATTON, DONALD J
8352 CALWEST HOMES LLC
MCQUIGG, JEFFREY J
8354 HOPKINS, JEREMY P
8356 KINGSFORD, RONALD
8358 DORR, CHRISTINE J
RB STEVENSON GALLERY
8660 CONGREGATION BETH EL LA JOLLA
EXPLORER ELEM CHARTER SCH
JEWISH CAMPUS CENTERS
8755 BARRAL, ANNAMARIE
PHAM, ANNE T
ROMAN, JUAN
TUCKER, J
WESTBERG, ANDREW D
WILSON, MIA
YU, ANDY
ZHANG, XING
8759 AFSHAR, MICHAEL
DEUTSCH, CRAIG
LEE, CHRISTINA
PRUETT, RANDY W
8763 ALLEN, BARBARA J
BOE, SUSAN V
KAN, MICHAEL K
KELLER, MIRIAM L
8767 JENKINS, JERI L
JEREMIJENKO, NATALIE
MCOYD, MICHAEL
WICZYNSKI, TOM
8771 ANDREWS, LARRY T
8775 FUSION FINANCIAL GROUP LLC
JACOBO, NAHIELY
PARKES, LAURA
SINGER, DAVID L
STULTS, LINDA
8779 FAILOR, SAMUEL O
LEE, JENNIFER Y
SILBERGER, AMNON
STALLINGS, MATTHEW
ZAERPOOR, FARHAD
8783 DEASSIS, JOSEPH F
FORD, JANE
GHAMARIAN, ALI A
SUSSNA, MICHAEL J
8787 BREWSTER, JON M
GONZALEZ, ROSALINDA M

GILMAN DR 2005 (Cont'd)

8787 JAMP, JOE
ROEDER, PHILIP G
8791 BARNES, KAREN A
HAMPTON, LAURA
HOOPER, JOHN D
KALHAN, AMIT
VANHAEREN, LUCIEN L
8795 CARTER, CARMEN M
EFFLAND, TIFFANY
EVANS, RONALD M
ZHANG, DEYING
8799 CRUZ, JOSE
HERMANN, VINCENT
MCLANE, SHANNON
PETROSIAN, DANIEL
8803 FRALEY, LINDA
JONES, WILLIAM C
MISLEH, STANISLAV A
MU, MIKE Y
STEIN, RANDALL J
STEVENS, ANDREAS
ZHANG, YI
8807 KOELLING, THOMAS
SHARP, LIEDEKE
STEIN, BURTON M
TRAYLOR, PETER D
WISHART, CHRISTINE E
8811 FLOOK, SHUKO
HALL, JONATHAN
HENDERSON, DANIEL L
JONES, DONALD V
LARIOSA, KAREN D
LYTTLE, STEPHEN L
SOUTH WEST INTERPRETING
WATSON, MARK
8901 MARRIOTT INTERNATIONAL INC
8960 CONGRG BETHEL

Target Street	Cross Street	Source
✓	-	EDR Digital Archive

GILMAN DR 2000

8262	HUMPHREY, DAVID C
	HUSTON, E
	PARADISE, JAMES V
	RIEDEL, ALFRED F
8268	DARABBEIGI, D
	HAN, Z
	KUCZEWSKI, ROBERT M
	LAMB, R
	LORENTZEN, BRIAN
	NUSKIN, SCOTT N
	RICHMOND, HERBERT B
	STROM, DAVID
8272	AANERUD, SHELLEY S
	BUICKEROOD, JOHN G
	CABANDING, MARY E
	MACARI, MICHELE J
	MALPHUS, THOMAS
	MCBRIDE, REX
	SAITO, TABO
	SHANNON, JERRY
	STINSON, L
8278	ALCALA, L
	DUCOTE, C
	ELLIOTT, PAUL W
	KELLY, WILLIAM
	RAILE, CHRIS
	TOBER, A M
8282	CUSHNER, STEFANI L
	GASTELLUM, GEORGE M
	REID, KARYL L
	SHARMA, KAMAL
8288	AGENO, WAYNE T
	HARRINGTON, BRADLEY N
	HATCH, MAUREEN H
	MORAN, KAREN L
	WALTER, ERIK J
	WILKEY, SARAH J
8292	AKRAPREDE, NANTANA
	DAY, JANE
	KINNEY, LYNNE A
	MUNGCHAROEN, SUKANDA
	PEARSON, WILLIAM T
	RIEDEL, A L
	YONEMURA, GEORGE S
8350	NINOMIYA, H
8352	VIVIAN, WILLIAM A
8354	SANTIAGO, CARLOS W
	SILAS, HARRY A
8356	OCCUPANT UNKNOWN,
8358	STEVENSON, RONALD

Target Street	Cross Street	Source
✓	-	EDR Digital Archive

GILMAN DR 2000 (Cont'd)

8660	CONGREGATION BETH EL LA JOLLA
	EXPLORER ELEMENTARY CHRTR SCHL
	SAN DIEGO JEWISH ACADEMY
8755	CHU, SAMUEL M
	HARBOTTLE, PUALANI
	NGUYEN, NANCY T
	PHAM, ANNE T
	RHIND, NICK
	WANG, HUEI C
8759	BURKS, A C
	HARP, P A
	MANN, MELINDA L
	NGUYEN, M
	PRUETT, RANDY
8763	ECHIKSON, BARBARA B
	KELLER, MIRIAM
	TSEN, TOM
8767	ANCIRA, MAREL
	BARNES, TIMOTHY E
	BERTAGNA, LEANNA M
	PASKO, LEANNA
	RICE, NATASHA
	WICZYNSKI, TOM
8771	ANDREWS, LARRY
	CRAMER, M L
	JEZIORSKI, JEFFERY P
	RAZA, AMIR
8775	BYRD, CARRIE L
	CHEN, CHANG F
	HAKIM, MINE N
	HEIZER, DIANE
	MACDONALD, MINE
	MURPHY, SHANNON
	SINGER, DAVID L
8779	ANDREASEN, DAVID A
	KRINGS, KAREN L
	SILBERGER, AMNON
8783	DEASSIS, JOSEPH F
	FORD, JANE
	SUSSNA, MICHAEL
8787	KROSCH, STEVEN
	MEYER, GREGORY
	ROEDER, PHILIP G
	WOODS, BARBARA M
8791	BRETT, SARAH Q
	GAYA, AKBAR A
	HAMPTON, LAURA
	KAZEMI, LAILA
	MEIER, PLAVIO
	SORRELS, CHARLES

GILMAN DR 2000 (Cont'd)

8791	WISE, KARLEEN
8795	ACKEL, WILLIAM A
	BENPORAT, BATIA
	BOWERS, RHIANNA C
	CARTER, CARMEN M
	CHRISTIANSEN-WE, THOMAS
	GOMEZ, S
	MCCALL, ERIN C
	SCHULTEIS, C T
8799	BEDICS, JOSEPH J
	GRIFMAN, MIRTA S
8803	CORNAGLIA, GARY A
	JONES, WILLIAM C
	MCCORD, MACK X
	STEVENS, ELAINE A
8807	CLEMENT, MARK A
	FERRO, SERGIO G
	HOGANSON, D
	STEIN, BURTON
	WISHART, C E
8811	2ND IMPLUSE
	BEACH, DEVON
	JONES, DONALD
	KHAYAT, PATRICK
	LADAO, L
	LARIOSA, KAREN
8901	HOST MARRIOTT CORPORATION

Target Street	Cross Street	Source
✓	-	EDR Digital Archive

GILMAN DR 1995

8350	PJS CLOTHING CO
8356	PJF MARKETING INC
8660	CONGREGATION BETH EL
	JEWISH COMMUNITY JR HIGH
	SAN DIEGO JEWISH ACADEMY
8755	BUI, K
	DIVINE, DAN
	LAI, ALEX
	TRAN, LOC
	YEN, BRIAN J
8759	DERR, BURCE
	SCHMIDT, CRAIG W
8767	ICHINKOFF, CARLOS E
	WICZYNSKI, TOM
8771	BADER, CHARLES
8779	BOSLEY, BERNARD
	GRAUL, JOHN
	ROBERTSON, MICHAEL
8783	MILLER, ROBERT W
	SUSSNA, MICHAEL
8787	GOLDEN, DANIEL
	STICH, STEVE
	SULLIVAN, PATRICK A
8791	HAMPTON, LAURA
8795	DANIELEWSKI, ANDREW
	KOIKE, BRYCE
	SELF, WILLIAM J
8799	BERMINGHAM, JOHN R JR
	DOUGLAS, JACK
	MACY, BRYAN
	MORITA, KYLE
8803	CLEMENT, JOHN D
	DAVISON, CARL
	JONES, WILLIAM C
	STEVENS, ELAINE A
8807	SAX, STEVE
	STEIN, BURTON
8811	LADAO, L
	STRUHAR, SUSAN T
8901	BAILEY, RICHARD
	BARNEY, CHARLES H
	DEMORO, DOUGLAS W
	FALCK, DENNIS
	HOST MARRIOTT CORPORATION
	PETRICK, ED


Target Street	Cross Street	Source
✓	-	EDR Digital Archive

GILMAN DR 1992

8268	BISHOP, BRIAN
	CAMAISA, ALLAN
8272	WILSON, GEORGE C
8288	HEARD, PAIGE S
8350	CUNNINGHAM, EDWARD
8352	CURRAY, JOYANN
	GALLAGHER, ROBERT G
8354	CASTILLO, DEL
	SILAS, HARRY A
8356	PJF MARKETING INC
8660	CARDENAS, OSCAR R
	CONGREGATION BETH EL
	CONGREGATION, BETH E
	JEWISH COMMUNITY JR HIGH
8755	EISENBERG, BOB
	MURPHY, WILLIAM B
	REILLY, MATTHEW J
	ROGGENSTROH, ERIC
	TUCKER, JAN
8759	BERNARD, DONALD
8763	KELLER, MIRIAM L
8767	FRIESS, DANIEL
	NAFTALIN, HOWARD
8771	WRENN, STEVE
8775	LOH, Y T
	POLLAK, SUZANNE R
8779	GRAUL, JOHN
	ROBERTSON, MICHAEL
8783	SUSSNA, MICHAEL
8787	DIAL, DAVE
	GOLDEN, DANIEL
	LONES, LOREN
	STICH, STEVE
8791	FIGUEROA, ROBERT
8795	DANIELEWSKI, ANDREW
	KLEIN, J
	SELF, WILLIAM J
8799	BERMINGHAM, JOHN R JR
	MORITA, KYLE
8803	BANGALAN, SHARON J
	CLEMENT, JOHN D
	JONES, WILLIAM C
	STEVENS, ELAINE A
8807	STEIN, BURTON
8811	LADAO, L
	MCDONALD, GREG
8860	SAN DIEGO JEWISH ACADEMY
8901	MARRIOTT CORPORATION

Target Street	Cross Street	Source
✓	-	Haines Criss-Cross Directory

GILMAN DR 1985

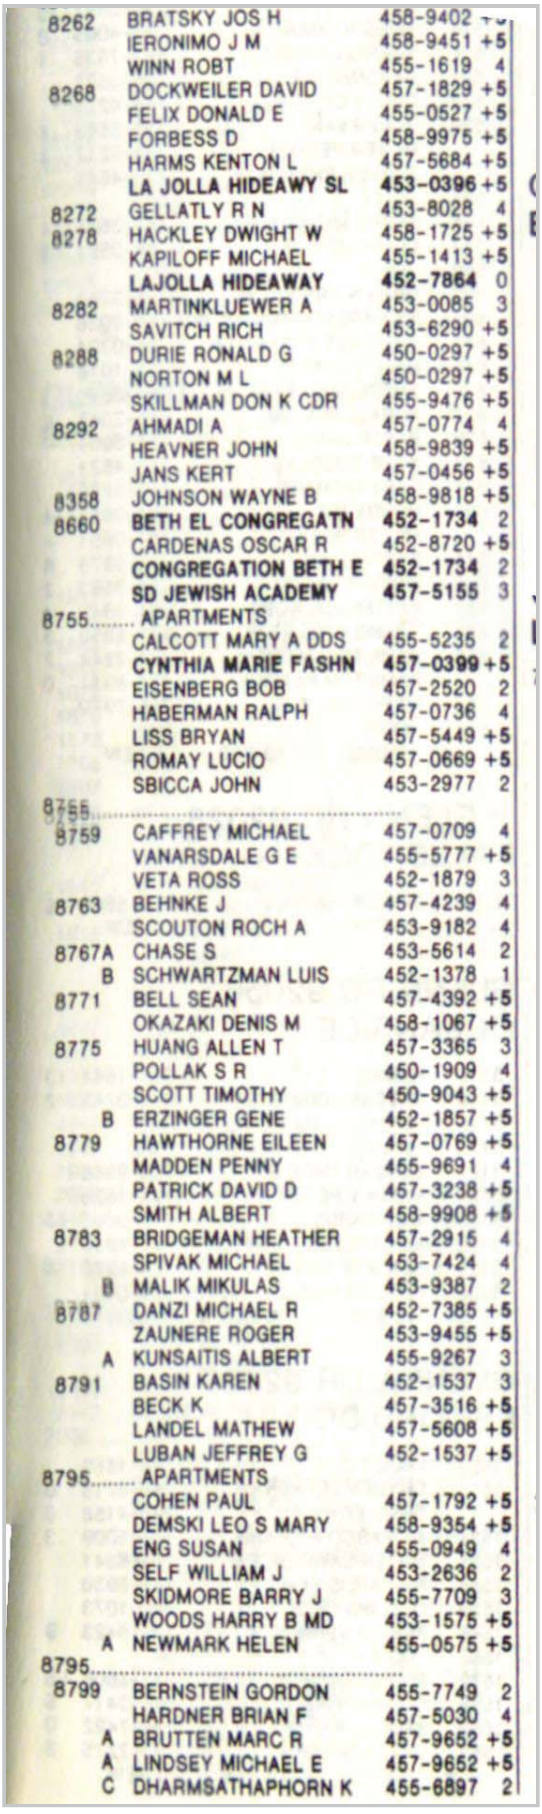

8262	BRATSKY JOS H	458-9402 +5
	IERONIMO J M	458-9451 +5
	WINN ROBT	455-1619 4
8268	DOCKWEILER DAVID	457-1829 +5
	FELIX DONALD E	455-0527 +5
	FORBESS D	458-9975 +5
	HARMS KENTON L	457-5684 +5
	LA JOLLA HIDEAWY SL	**453-0396** +5
8272	GELLATLY R N	453-8028 4
8278	HACKLEY DWIGHT W	458-1725 +5
	KAPILOFF MICHAEL	455-1413 +5
	LAJOLLA HIDEAWAY	**452-7864** 0
8282	MARTINKLUEWER A	453-0085 3
	SAVITCH RICH	453-6290 +5
8288	DURIE RONALD G	450-0297 +5
	NORTON M L	450-0297 +5
	SKILLMAN DON K CDR	455-9476 +5
8292	AHMADI A	457-0774 4
	HEAVNER JOHN	458-9839 +5
	JANS KERT	457-0456 +5
8358	JOHNSON WAYNE B	458-9818 +5
8660	**BETH EL CONGREGATN**	**452-1734** 2
	CARDENAS OSCAR R	452-8720 +5
	CONGREGATION BETH E	**452-1734** 2
	SD JEWISH ACADEMY	**457-5155** 3
8755	APARTMENTS	
	CALCOTT MARY A DDS	455-5235 2
	CYNTHIA MARIE FASHN	**457-0399** +5
	EISENBERG BOB	457-2520 2
	HABERMAN RALPH	457-0736 4
	LISS BRYAN	457-5449 +5
	ROMAY LUCIO	457-0669 +5
	SBICCA JOHN	453-2977 2
8755		
8759	CAFFREY MICHAEL	457-0709 4
	VANARSDALE G E	455-5777 +5
	VETA ROSS	452-1879 3
8763	BEHNKE J	457-4239 4
	SCOUTON ROCH A	453-9182 4
8767A	CHASE S	453-5614 2
B	SCHWARTZMAN LUIS	452-1378 1
8771	BELL SEAN	457-4392 +5
	OKAZAKI DENIS M	458-1067 +5
8775	HUANG ALLEN T	457-3365 3
	POLLAK S R	450-1909 4
	SCOTT TIMOTHY	450-9043 +5
B	ERZINGER GENE	452-1857 +5
8779	HAWTHORNE EILEEN	457-0769 +5
	MADDEN PENNY	455-9691 4
	PATRICK DAVID D	457-3238 +5
	SMITH ALBERT	458-9908 +5
8783	BRIDGEMAN HEATHER	457-2915 4
	SPIVAK MICHAEL	453-7424 4
B	MALIK MIKULAS	453-9387 2
8787	DANZI MICHAEL R	452-7385 +5
	ZAUNERE ROGER	453-9455 +5
A	KUNSAITIS ALBERT	455-9267 3
8791	BASIN KAREN	452-1537 3
	BECK K	457-3516 +5
	LANDEL MATHEW	457-5608 +5
	LUBAN JEFFREY G	452-1537 +5
8795	APARTMENTS	
	COHEN PAUL	457-1792 +5
	DEMSKI LEO S MARY	458-9354 +5
	ENG SUSAN	455-0949 4
	SELF WILLIAM J	453-2636 2
	SKIDMORE BARRY J	455-7709 3
	WOODS HARRY B MD	453-1575 +5
A	NEWMARK HELEN	455-0575 +5
8795		
8799	BERNSTEIN GORDON	455-7749 2
	HARDNER BRIAN F	457-5030 4
A	BRUTTEN MARC R	457-9652 +5
A	LINDSEY MICHAEL E	457-9652 +5
C	DHARMSATHAPHORN K	455-6897 2

Target Street	Cross Street	Source
✓	-	Haines Criss-Cross Directory

GILMAN DR 1985

..GILMAN DR 92037 CONT..

8803..... APARTMENTS

	AQUINO JEANETTE V	450-9091 4
	COLLINS J P	455-1398 +5
	COVELL WALTER P MRS	452-9229 1
	MURPHY THOS W	455-5298 +5
A	JONES WM C	453-0145 2
B	FITZGERALD ROBIN	457-2924 4
B	LAKE MATTHEW	457-2924 4
F	LERMAN M RABBI	457-1141 +5

8803.....

8807	MOE RICHARD	458-1875 +5
	QUDIZ RONALD J	458-1875 +5
	STEIN BURTON	455-0978 2
C	SEDWITZ MARC DR	458-1107 +5

8811..... APARTMENTS

	CHOW CHRISTINA L	458-9249 +5
	FAVALORO ROBT R	458-1658 +5
	KAMM STEVE	457-2502 +5
	MURPHY ERIC T	455-5218 +5
	ODEEN ERIK	455-5218 4
	POLTEROCK JOSHUA	457-2502 +5
	TRUJILLO SUSAN	458-9249 +5
A	MAGEE M	458-9539 +5
B	SWART FREDERIC	455-1811 3
E	SHEA JEFF	458-9176 +5

8811.....

NO #	COUNCIL TRAVEL	452-0630
NO #	INTERNAL MEDCNE GRP	452-4980
NO #	INTERNAL MEDICN GRP	452-4980
NO #	KERCHNER J PHILIP	453-0245 7
NO #	RANCHO BERN HEART	487-2238
NO #	RANCHO BERN HRT SVY	487-2238
NO #	TRITON PUB	452-7221
NO #	WONG ALANA	450-9279

★ 13 BUS 159 RES

Coastal Rail Trail
Gilman Drive
La Jolla, CA 92037

Inquiry Number: 5308371.3
May 23, 2018

Certified Sanborn® Map Report

6 Armstrong Road, 4th floor
Shelton, CT 06484
Toll Free: 800.352.0050
www.edrnet.com

Certified Sanborn® Map Report

05/23/18

Site Name:

Coastal Rail Trail
Gilman Drive
La Jolla, CA 92037
EDR Inquiry # 5308371.3

Client Name:

AECOM
401 West A Street, Suite 1200
San Diego, CA 92101
Contact: Sarah Perhala

The Sanborn Library has been searched by EDR and maps covering the target property location as provided by AECOM were identified for the years listed below. The Sanborn Library is the largest, most complete collection of fire insurance maps. The collection includes maps from Sanborn, Bromley, Perris & Browne, Hopkins, Barlow, and others. Only Environmental Data Resources Inc. (EDR) is authorized to grant rights for commercial reproduction of maps by the Sanborn Library LLC, the copyright holder for the collection. Results can be authenticated by visiting www.edrnet.com/sanborn.

The Sanborn Library is continually enhanced with newly identified map archives. This report accesses all maps in the collection as of the day this report was generated.

Certified Sanborn Results:

Certification # 58FD-4484-B1CC

PO # 60497845

Project Coastal Rail Trail

UNMAPPED PROPERTY

This report certifies that the complete holdings of the Sanborn Library, LLC collection have been searched based on client supplied target property information, and fire insurance maps covering the target property were not found.

Sanborn® Library search results

Certification #: 58FD-4484-B1CC

The Sanborn Library includes more than 1.2 million fire insurance maps from Sanborn, Bromley, Perris & Browne, Hopkins, Barlow and others which track historical property usage in approximately 12,000 American cities and towns. Collections searched:

- ☑ Library of Congress
- ☑ University Publications of America
- ☑ EDR Private Collection

The Sanborn Library LLC Since 1866™

Limited Permission To Make Copies

AECOM (the client) is permitted to make up to FIVE photocopies of this Sanborn Map transmittal and each fire insurance map accompanying this report solely for the limited use of its customer. No one other than the client is authorized to make copies. Upon request made directly to an EDR Account Executive, the client may be permitted to make a limited number of additional photocopies. This permission is conditioned upon compliance by the client, its customer and their agents with EDR's copyright policy; a copy of which is available upon request.

Disclaimer - Copyright and Trademark Notice

This Report contains certain information obtained from a variety of public and other sources reasonably available to Environmental Data Resources, Inc. It cannot be concluded from this Report that coverage information for the target and surrounding properties does not exist from other sources. NO WARRANTY EXPRESSED OR IMPLIED, IS MADE WHATSOEVER IN CONNECTION WITH THIS REPORT. ENVIRONMENTAL DATA RESOURCES, INC. SPECIFICALLY DISCLAIMS THE MAKING OF ANY SUCH WARRANTIES, INCLUDING WITHOUT LIMITATION, MERCHANTABILITY OR FITNESS FOR A PARTICULAR USE OR PURPOSE. ALL RISK IS ASSUMED BY THE USER. IN NO EVENT SHALL ENVIRONMENTAL DATA RESOURCES, INC. BE LIABLE TO ANYONE, WHETHER ARISING OUT OF ERRORS OR OMISSIONS, NEGLIGENCE, ACCIDENT OR ANY OTHER CAUSE, FOR ANY LOSS OF DAMAGE, INCLUDING, WITHOUT LIMITATION, SPECIAL, INCIDENTAL, CONSEQUENTIAL, OR EXEMPLARY DAMAGES. ANY LIABILITY ON THE PART OF ENVIRONMENTAL DATA RESOURCES, INC. IS STRICTLY LIMITED TO A REFUND OF THE AMOUNT PAID FOR THIS REPORT. Purchaser accepts this Report "AS IS". Any analyses, estimates, ratings, environmental risk levels or risk codes provided in this Report are provided for illustrative purposes only, and are not intended to provide, nor should they be interpreted as providing any facts regarding, or prediction or forecast of, any environmental risk for any property. Only a Phase I Environmental Site Assessment performed by an environmental professional can provide information regarding the environmental risk for any property. Additionally, the information provided in this Report is not to be construed as legal advice.

Copyright 2018 by Environmental Data Resources, Inc. All rights reserved. Reproduction in any media or format, in whole or in part, of any report or map of Environmental Data Resources, Inc., or its affiliates, is prohibited without prior written permission.

EDR and its logos (including Sanborn and Sanborn Map) are trademarks of Environmental Data Resources, Inc. or its affiliates. All other trademarks used herein are the property of their respective owners.

Coastal Rail Trail
Gilman Drive
La Jolla, CA 92037

Inquiry Number: 5308371.4
May 24, 2018

EDR Historical Topo Map Report

with QuadMatch™

6 Armstrong Road, 4th floor
Shelton, CT 06484
Toll Free: 800.352.0050
www.edrnet.com

EDR Historical Topo Map Report

05/24/18

Site Name:	Client Name:
Coastal Rail Trail	AECOM
Gilman Drive	401 West A Street, Suite 1200
La Jolla, CA 92037	San Diego, CA 92101
EDR Inquiry # 5308371.4	Contact: Sarah Perhala

EDR Topographic Map Library has been searched by EDR and maps covering the target property location as provided by AECOM were identified for the years listed below. EDR's Historical Topo Map Report is designed to assist professionals in evaluating potential liability on a target property resulting from past activities. EDRs Historical Topo Map Report includes a search of a collection of public and private color historical topographic maps, dating back to the late 1800s.

Search Results:		*Coordinates:*	
P.O.#	60497845	**Latitude:**	32.863477 32° 51' 49" North
Project:	Coastal Rail Trail	**Longitude:**	-117.236148 -117° 14' 10" West
		UTM Zone:	Zone 11 North
		UTM X Meters:	477906.10
		UTM Y Meters:	3636176.86
		Elevation:	236.95' above sea level

Maps Provided:

2012
1994, 1996
1975
1967
1953
1943
1930
1903

Disclaimer - Copyright and Trademark Notice

This Report contains certain information obtained from a variety of public and other sources reasonably available to Environmental Data Resources, Inc. It cannot be concluded from this Report that coverage information for the target and surrounding properties does not exist from other sources. NO WARRANTY EXPRESSED OR IMPLIED, IS MADE WHATSOEVER IN CONNECTION WITH THIS REPORT. ENVIRONMENTAL DATA RESOURCES, INC. SPECIFICALLY DISCLAIMS THE MAKING OF ANY SUCH WARRANTIES, INCLUDING WITHOUT LIMITATION, MERCHANTABILITY OR FITNESS FOR A PARTICULAR USE OR PURPOSE. ALL RISK IS ASSUMED BY THE USER. IN NO EVENT SHALL ENVIRONMENTAL DATA RESOURCES, INC. BE LIABLE TO ANYONE, WHETHER ARISING OUT OF ERRORS OR OMISSIONS, NEGLIGENCE, ACCIDENT OR ANY OTHER CAUSE, FOR ANY LOSS OF DAMAGE, INCLUDING, WITHOUT LIMITATION, SPECIAL, INCIDENTAL, CONSEQUENTIAL, OR EXEMPLARY DAMAGES. ANY LIABILITY ON THE PART OF ENVIRONMENTAL DATA RESOURCES, INC. IS STRICTLY LIMITED TO A REFUND OF THE AMOUNT PAID FOR THIS REPORT. Purchaser accepts this Report "AS IS". Any analyses, estimates, ratings, environmental risk levels or risk codes provided in this Report are provided for illustrative purposes only, and are not intended to provide, nor should they be interpreted as providing any facts regarding, or prediction or forecast of, any environmental risk for any property. Only a Phase I Environmental Site Assessment performed by an environmental professional can provide information regarding the environmental risk for any property. Additionally, the information provided in this Report is not to be construed as legal advice.

Copyright 2018 by Environmental Data Resources, Inc. All rights reserved. Reproduction in any media or format, in whole or in part, of any report or map of Environmental Data Resources, Inc., or its affiliates, is prohibited without prior written permission.

EDR and its logos (including Sanborn and Sanborn Map) are trademarks of Environmental Data Resources, Inc. or its affiliates. All other trademarks used herein are the property of their respective owners.

Topo Sheet Key

This EDR Topo Map Report is based upon the following USGS topographic map sheets.

2012 Source Sheets



Del Mar OE W

7.5-minute, 24000



La Jolla

7.5-minute, 24000



Del Mar

7.5-minute, 24000



La Jolla OE W

7.5-minute, 24000

1994, 1996 Source Sheets



Del Mar

7.5-minute, 24000
Aerial Photo Revised 1994



La Jolla

7.5-minute, 24000
Aerial Photo Revised 1996

1975 Source Sheets



Del Mar

7.5-minute, 24000
Aerial Photo Revised 1966



La Jolla

7.5-minute, 24000
Aerial Photo Revised 1975

1967 Source Sheets



La Jolla

7.5-minute, 24000
Aerial Photo Revised 1966



Del Mar

7.5-minute, 24000
Aerial Photo Revised 1966

Topo Sheet Key

This EDR Topo Map Report is based upon the following USGS topographic map sheets.

1953 Source Sheets



La Jolla

7.5-minute, 24000
Aerial Photo Revised 1950



Del Mar

7.5-minute, 24000
Aerial Photo Revised 1950

1943 Source Sheets



Del Mar

7.5-minute, 31680



La Jolla

7.5-minute, 31680

1930 Source Sheets



La Jolla

15-minute, 62500

1903 Source Sheets



La Jolla

15-minute, 62500

Historical Topo Map

2012



This report includes information from the following map sheet(s).


0 Miles 0.25 0.5 1 1.5

NW N NE
W E
SW S SE

TP, La Jolla, 2012, 7.5-minute
NE, Del Mar, 2012, 7.5-minute
S, La Jolla OE W, 2012, 7.5-minute
NW, Del Mar OE W, 2012, 7.5-minute

SITE NAME: Coastal Rail Trail
ADDRESS: Gilman Drive
La Jolla, CA 92037
CLIENT: AECOM

N

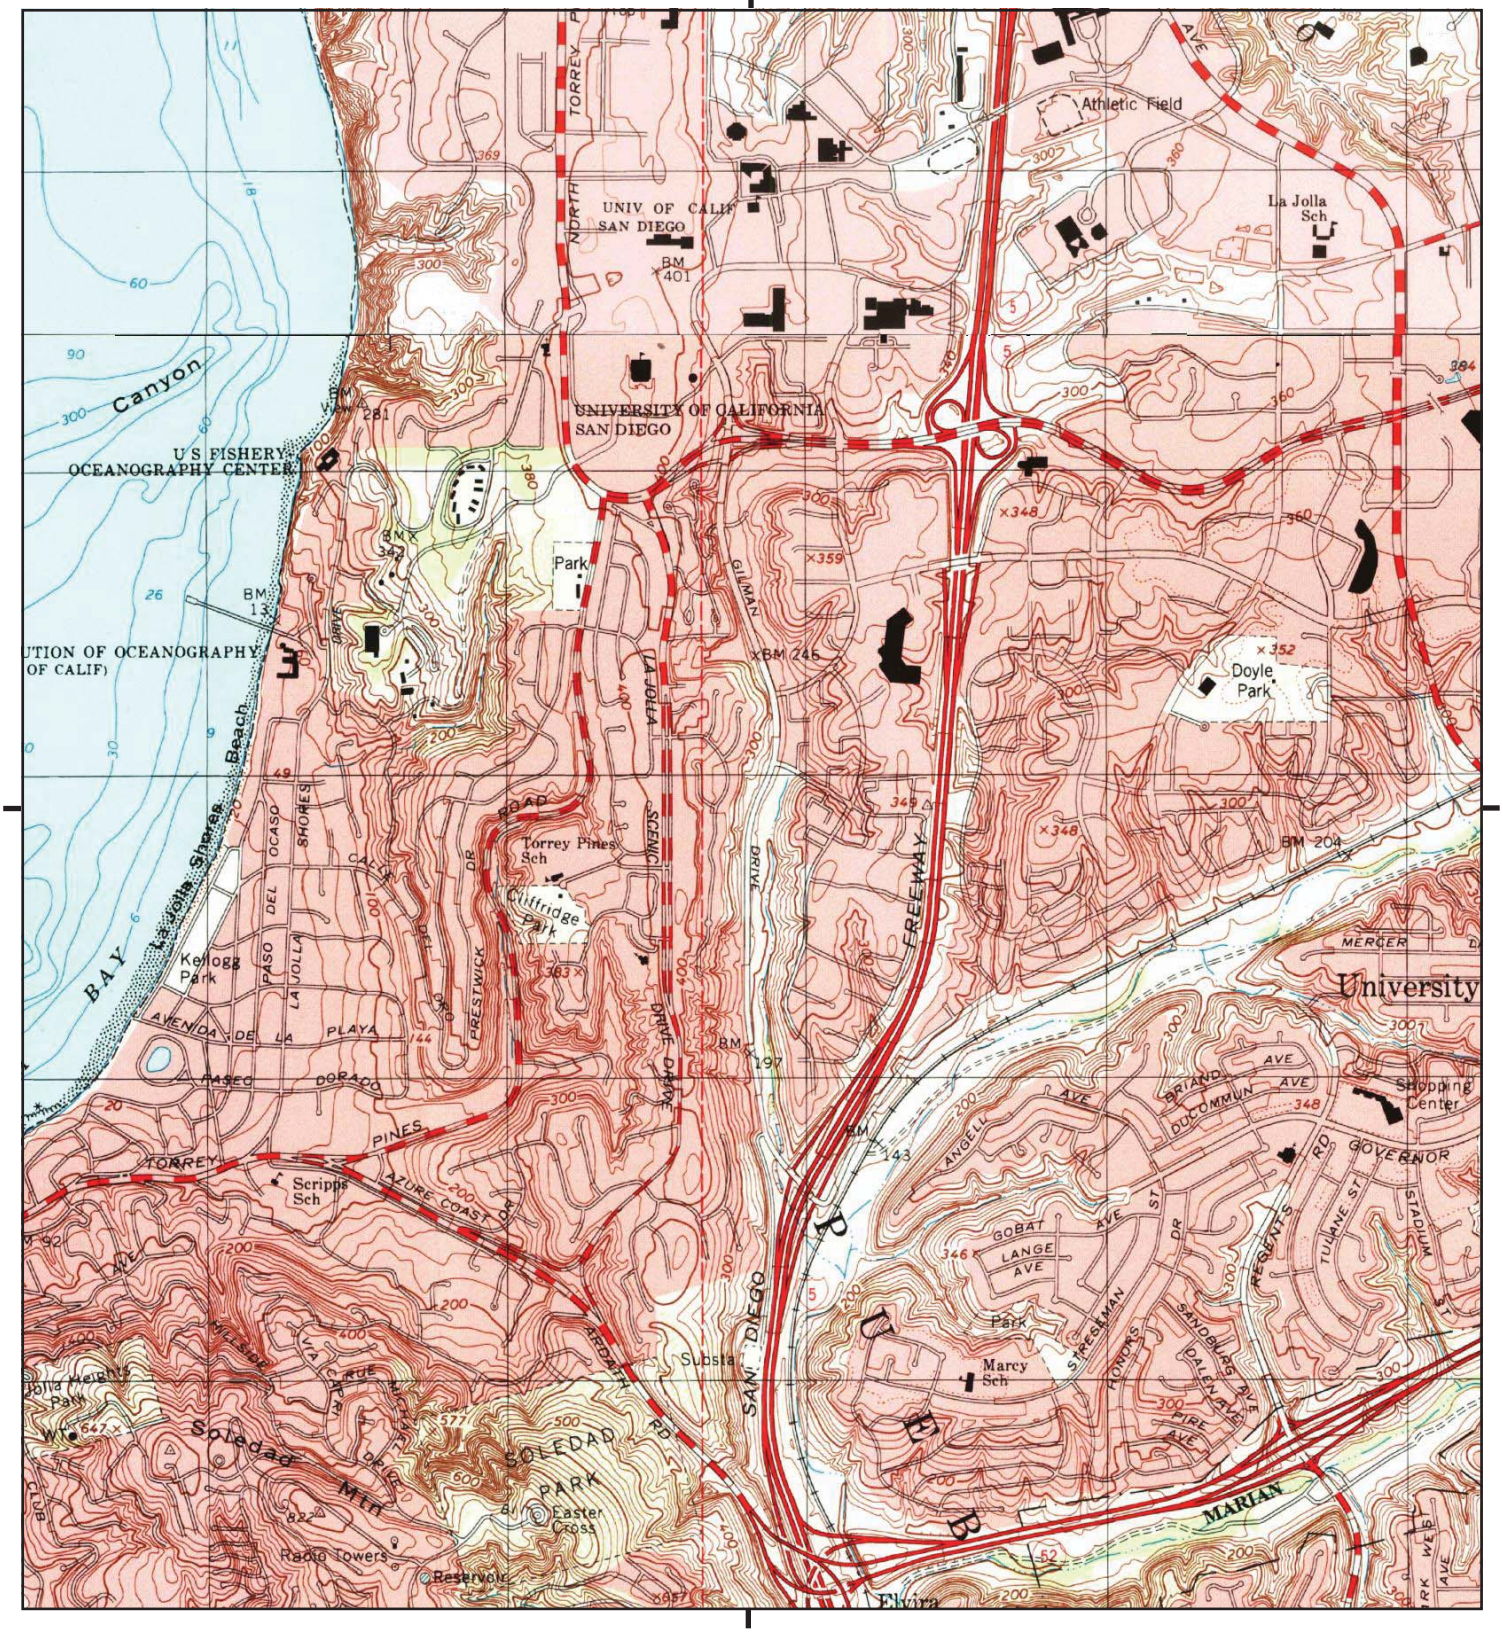

This report includes information from the following map sheet(s).


0 Miles 0.25 0.5 1 1.5

NW N NE
W E
SW S SE

TP, La Jolla, 1996, 7.5-minute
N, Del Mar, 1994, 7.5-minute

SITE NAME: Coastal Rail Trail
ADDRESS: Gilman Drive
La Jolla, CA 92037
CLIENT: AECOM

N

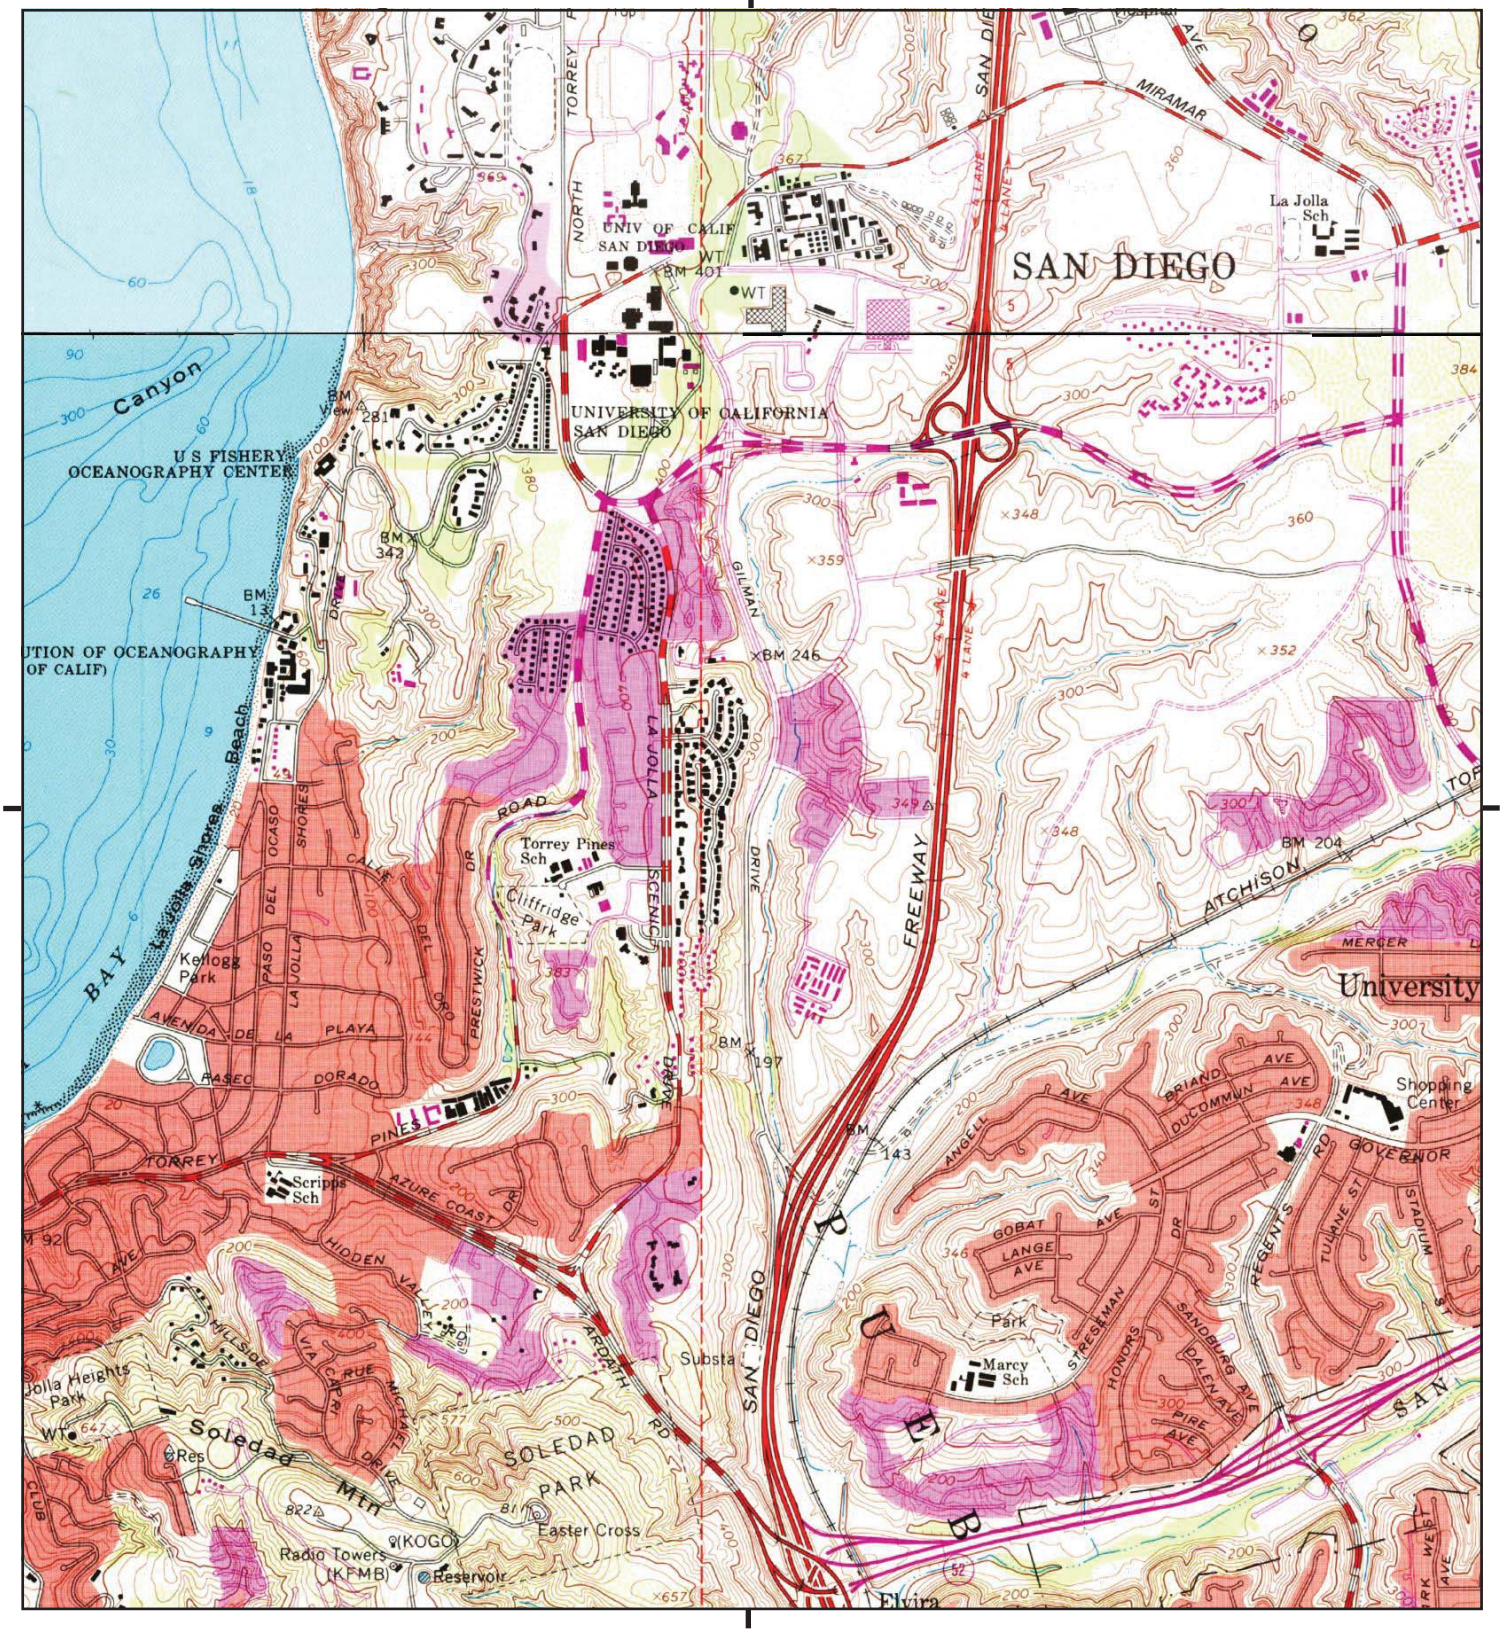

This report includes information from the following map sheet(s).


0 Miles 0.25 0.5 1 1.5

NW N NE
W E
SW S SE

TP, La Jolla, 1975, 7.5-minute
N, Del Mar, 1975, 7.5-minute

SITE NAME: Coastal Rail Trail
ADDRESS: Gilman Drive
La Jolla, CA 92037
CLIENT: AECOM

N

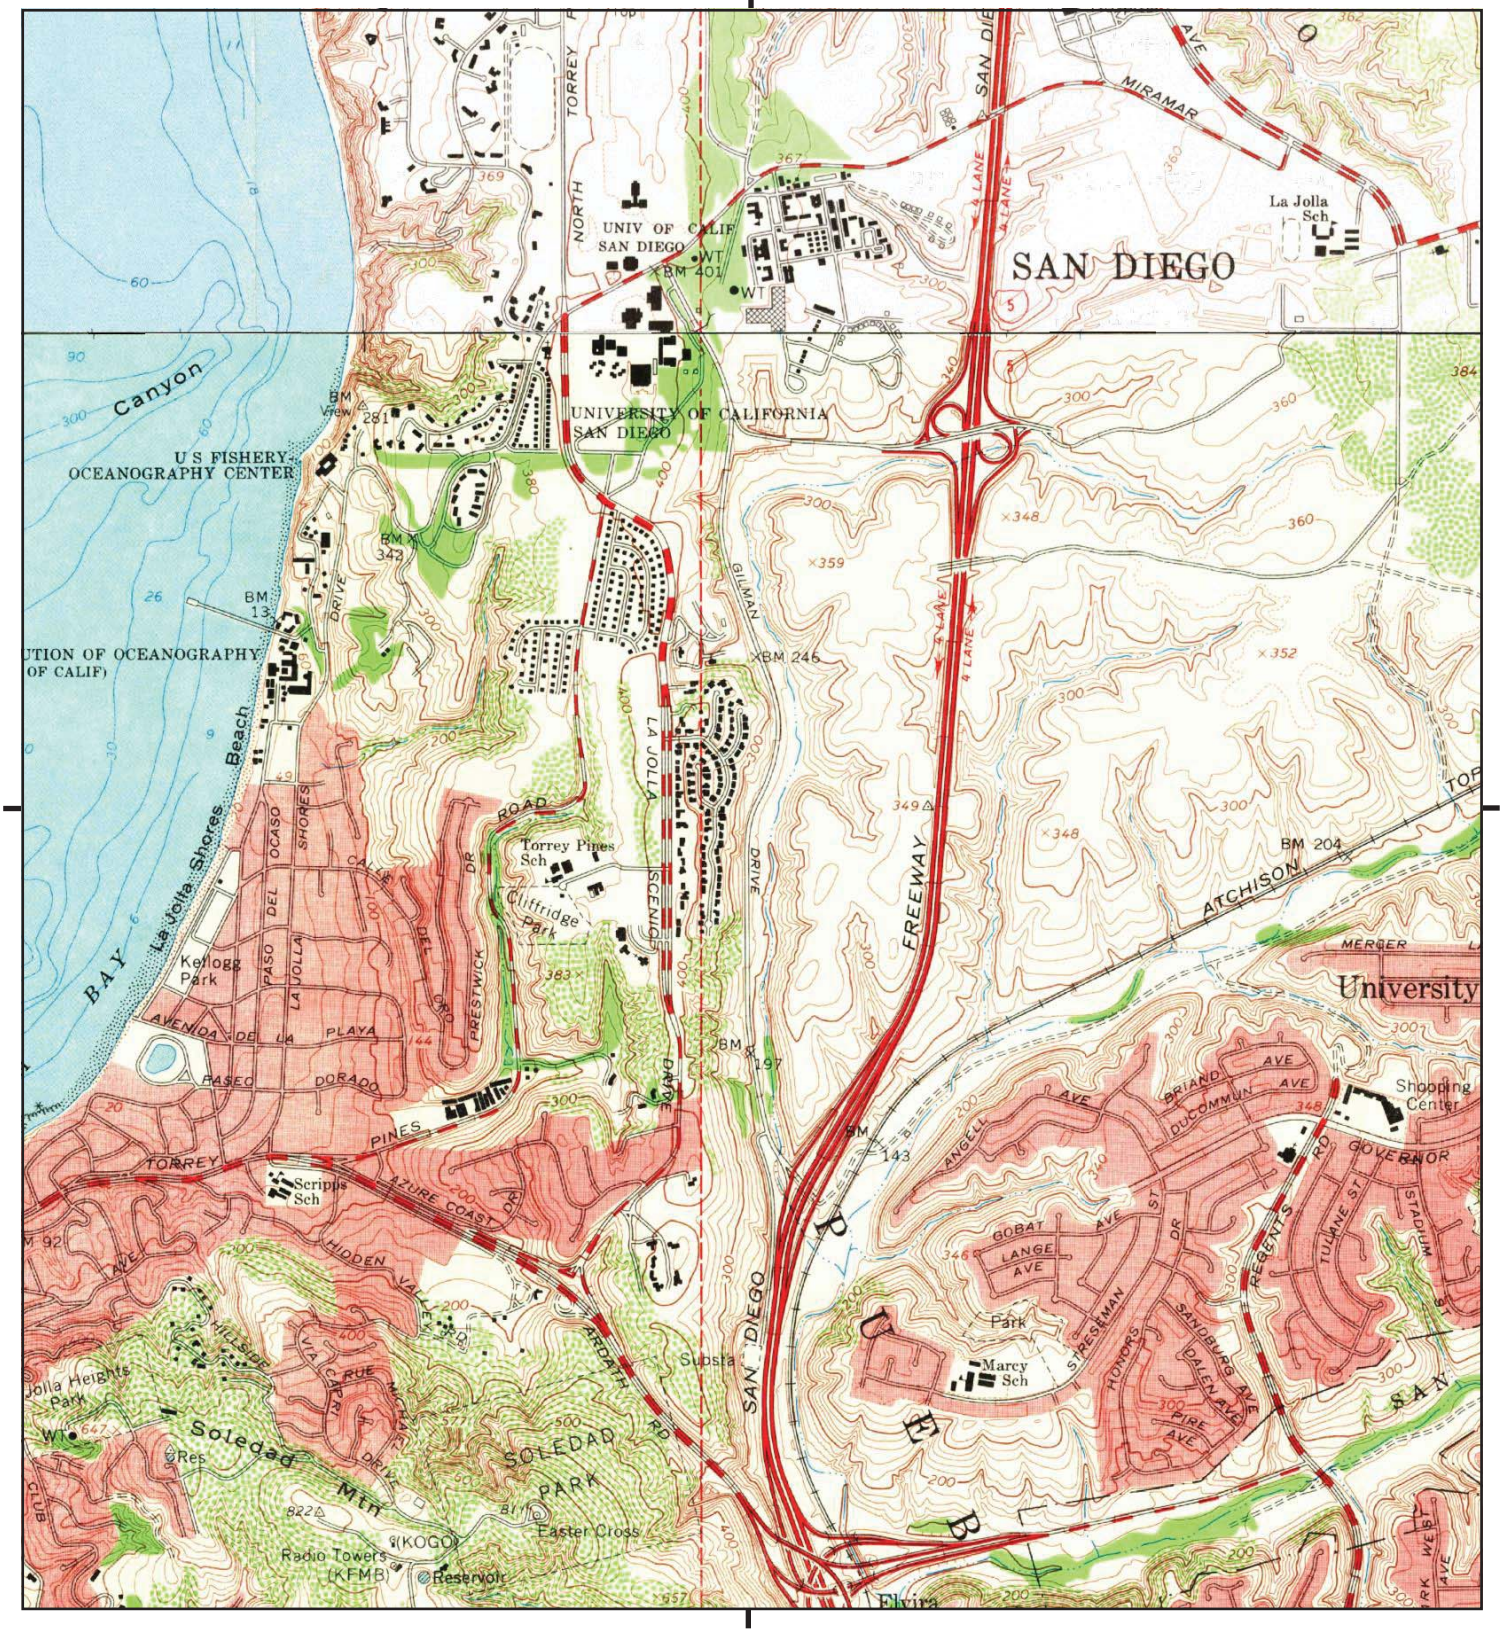

This report includes information from the following map sheet(s).

0 Miles 0.25 0.5 1 1.5

NW N NE
W E
SW S SE

TP, La Jolla, 1967, 7.5-minute
N, Del Mar, 1967, 7.5-minute

SITE NAME: Coastal Rail Trail
ADDRESS: Gilman Drive
La Jolla, CA 92037
CLIENT: AECOM

N



This report includes information from the following map sheet(s).


0 Miles 0.25 0.5 1 1.5

NW N NE
W E
SW S SE

TP, La Jolla, 1953, 7.5-minute
N, Del Mar, 1953, 7.5-minute

SITE NAME: Coastal Rail Trail
ADDRESS: Gilman Drive
La Jolla, CA 92037
CLIENT: AECOM

N

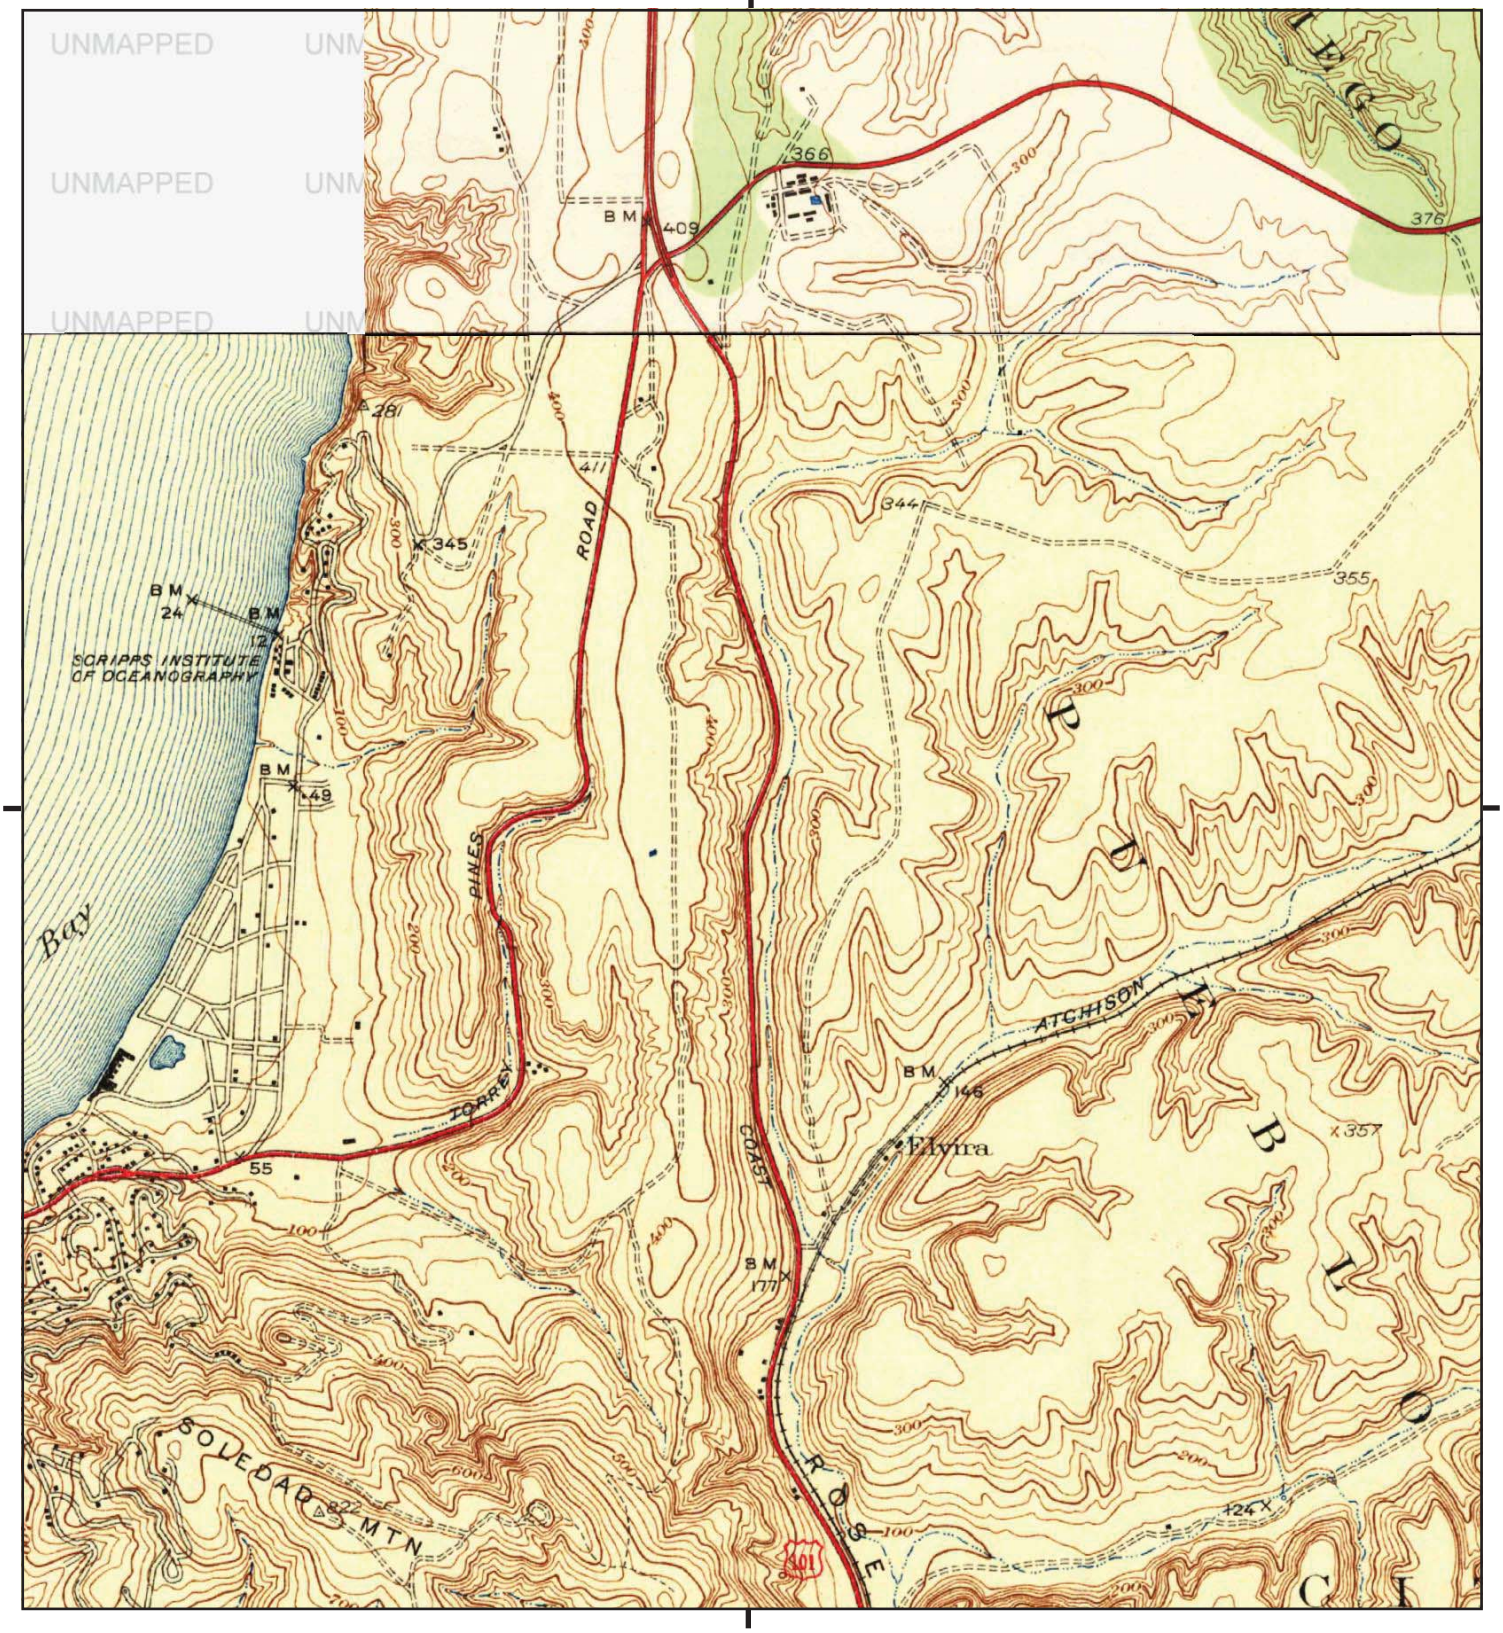

This report includes information from the following map sheet(s).


0 Miles 0.25 0.5 1 1.5

NW N NE
W E
SW S SE

TP, La Jolla, 1943, 7.5-minute
NE, Del Mar, 1943, 7.5-minute

SITE NAME: Coastal Rail Trail
ADDRESS: Gilman Drive
La Jolla, CA 92037
CLIENT: AECOM

N

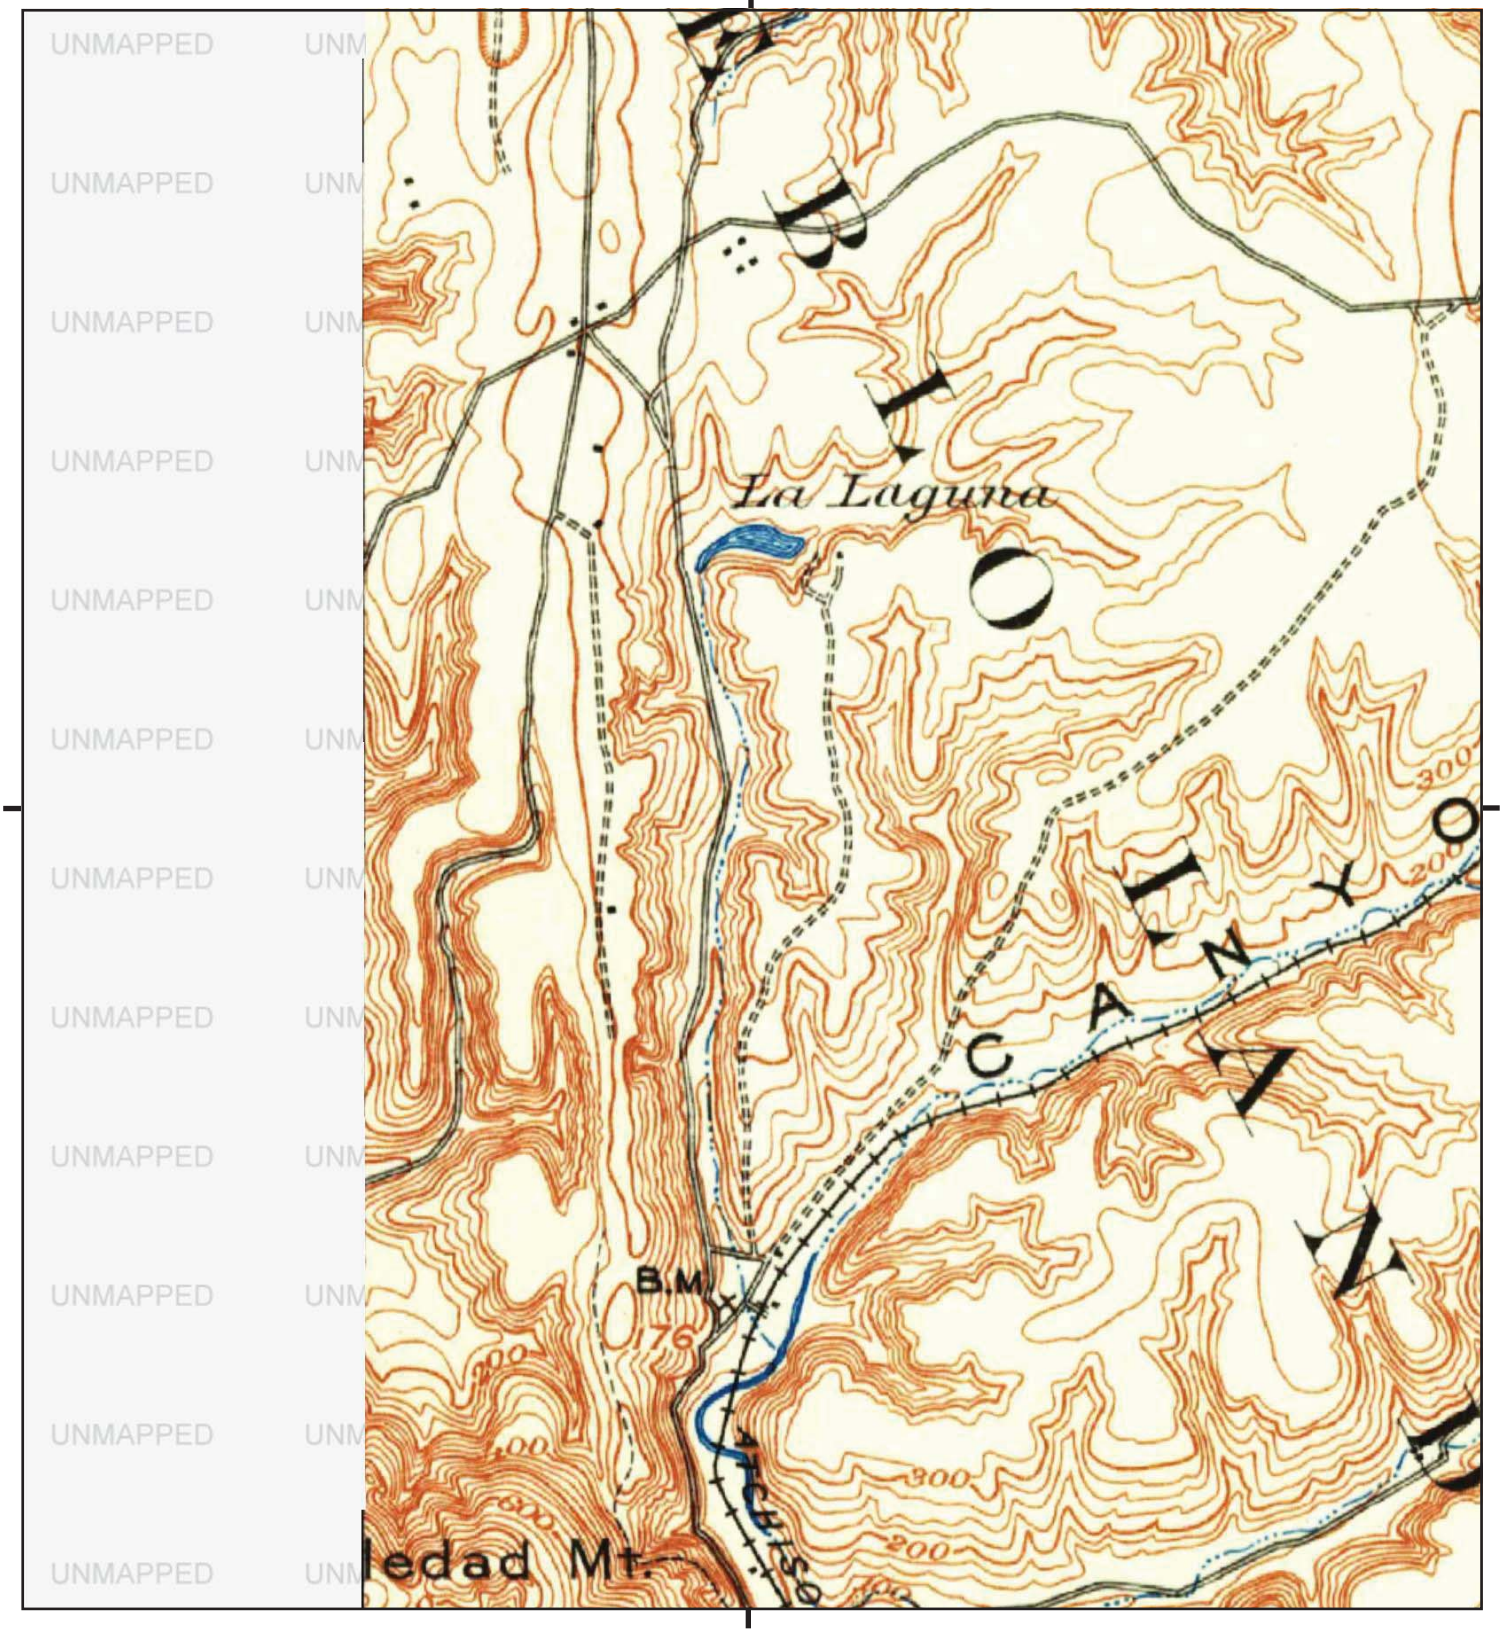

This report includes information from the following map sheet(s).


0 Miles 0.25 0.5 1 1.5

NW N NE
W E
SW S SE

TP, La Jolla, 1930, 15-minute

SITE NAME: Coastal Rail Trail
ADDRESS: Gilman Drive
La Jolla, CA 92037
CLIENT: AECOM

N

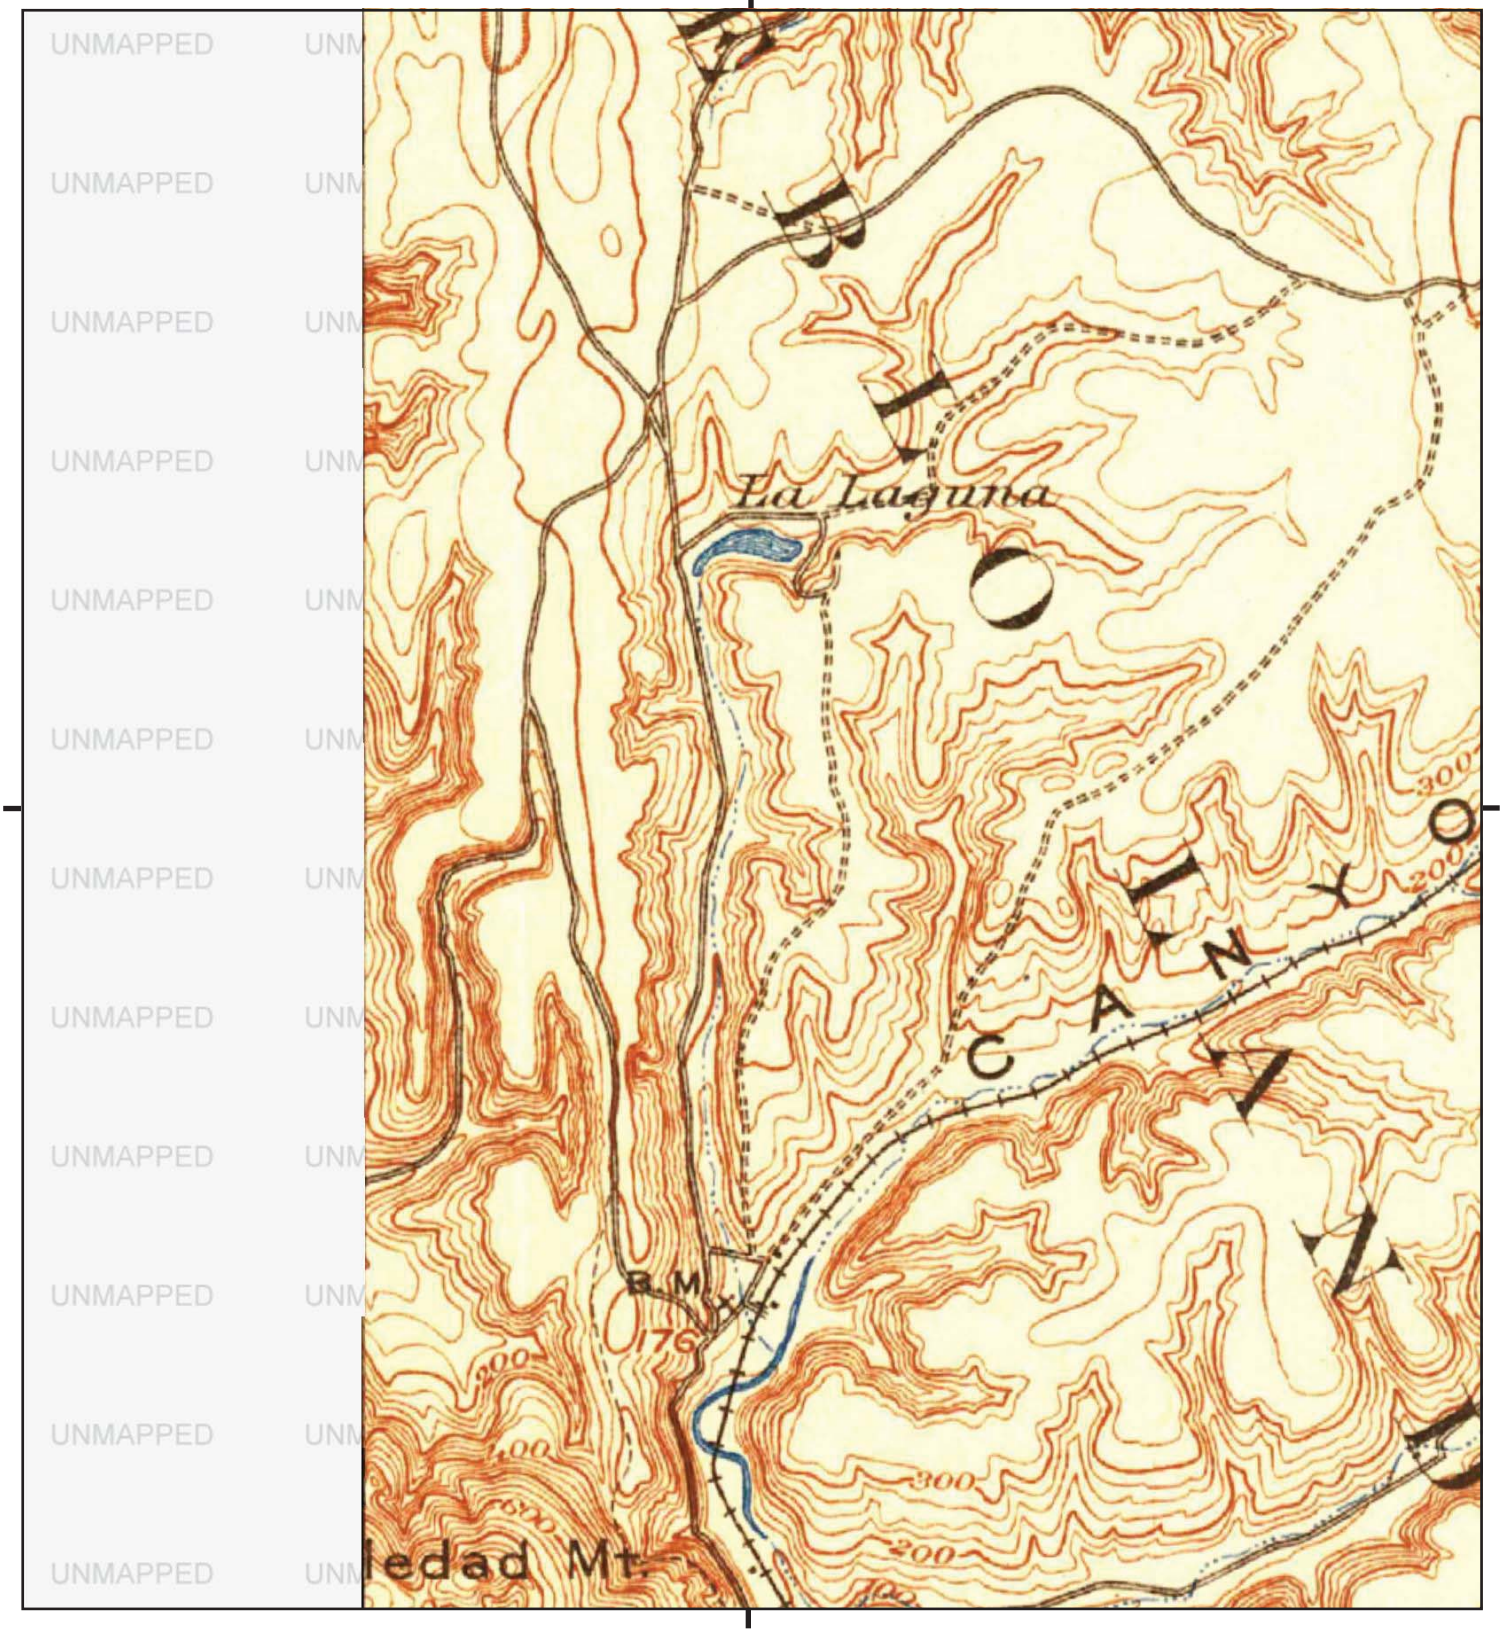

This report includes information from the following map sheet(s).

0 Miles 0.25 0.5 1 1.5

NW N NE
W E
SW S SE

TP, La Jolla, 1903, 15-minute

SITE NAME: Coastal Rail Trail
ADDRESS: Gilman Drive
La Jolla, CA 92037
CLIENT: AECOM

N

Appendix E Qualifications of Environmental Professional

Kirsten Bradford
Senior Scientist

Professional History

Education

BS, Chemistry, New Mexico Institute of Mining & Technology (New Mexico Tech), 2000

Years of Experience

With AECOM: 12
With other firms: 2

Training

Effective Scientific & Technical Writing
Environmental Auditor
Environmental Due Diligence

Bloodborne Pathogens
CPR
First Aid / AED
HAZWOPER 40-Hour
Hydrogen Sulfide Awareness
Loss Prevention System
General Site Worker

Ms. Bradford has nearly 15 years of experience conducting environmental site assessments (ESAs) and compliance evaluations, and nearly 20 years of experience in chemical and research laboratory environments including environmental applications. Ms. Bradford has conducted Phase I ESAs and compliance evaluations of commercial and industrial properties and facilities throughout the United States and Mexico, including agricultural sites and large tracts of land, assembly and manufacturing facilities, power plants and utility facilities, automotive and heavy-duty truck repair facilities, gasoline service stations, mineralogical sites, food-processing facilities, multi-tenant office buildings and commercial/industrial business parks, retail centers, and warehouse/distribution facilities. Issues addressed during assessments have included current and historical storage and use of hazardous and acutely hazardous materials; disposal and/or recycling of hazardous waste; underground storage tanks; and industrial wastewater discharge.

Additionally, Ms. Bradford assists in the site reconnaissance and development of stormwater pollution prevention plans (SWPPPs) for facilities, in support of National Pollution Discharge Elimination System (NPDES) permitting. She has assisted in the development of integrated pollution prevention and countermeasure plans, including hazardous material business plans (HMBPs) for municipal airports, numerous natural gas compressor stations and facilities, power plants, food production plants, heavy-vehicle break manufacturing facilities, aerospace manufacturing facilities, and utility-operated pipeline construction sites, among others.

Project Management

Ms. Bradford has served as project manager for over 100 Phase I ESAs, including multi-site Phase I ESA portfolios. Ms. Bradford has also served as project manager on Phase II ESAs and other due diligence projects, including contaminated properties case closure work, wastewater pretreatment, soil vapor intrusion, and fuel station compliance oversight.

Highlighted Experience

AECOM Australia, Phase I Environmental Site and Limited Compliance Assessment, Boise, Idaho. Conducted a Phase I environmental site assessment (ESA) and limited environmental compliance assessment (ECA) of a semi-conductor fabrication facility. The property assessed consisted of approximately 270,000 square feet of leasable space on a larger campus. The assessment included the historical use of approximately 500 chemicals at the facility. AECOM observed an aboveground chemical delivery system, bulk delivery chemical rooms, waste aboveground storage tanks (ASTs), and an on-site wastewater treatment plant.

Air Liquide, Phase I Environmental Site Assessment & Equipment Inventory, Union City, California. Conducted a Phase I environmental site assessment (ESA) of a property developed with an active gas fill plant and an inactive air separation plant. Ancillary equipment included active aboveground storage tanks and trailers (e.g., liquid nitrogen, carbon dioxide, helium, hydrogen, liquid hydrogen, argon, nitrogen, oxygen), lime (calcium hydroxide) silos, a hazardous materials storage area, an aboveground acetone tote storage, calcium carbide tote storage, outdoor cylinder storage areas, inactive aboveground storage tanks (e.g., nitrogen, argon, and oxygen), a cold box, cooling towers, an electrical substation, a battery storage room, a chemical storage building, a hazardous materials storage area, and a maintenance shop. Four recognized environmental conditions (RECs) were identified in connection with the property, attributed to both on-site and off-site sources.

Constellation Generation Group, Phase I Environmental Site Assessment, Jamestown, California. Conducted a Phase I environmental site assessment (ESA) of a property developed with a 25.6-megawatt biomass- fueled power plant facility. Facility operations assessed included hydraulic truck dumpers; a biomass fuel storage area; conveyors and a biomass fuel hopper; a boiler, steam turbine generator, and air cooled condenser (ACC) basin contained as part of the power block area; an operations and maintenance shop building; a parts/equipment storage building and associated lay-down yards; and a series of stormwater retention basins.

Teachers Insurance & Annuity Association, Phase I Environmental Site Assessment, Stanislaus County, California. Conducted a Phase I environmental site assessment (ESA) of approximately 741 acres of agricultural land located near Oakdale. The property was comprised of a commercial turkey farm, cattle grazing, and residential uses. The ESA identified the former presence of two on-site historical fueling underground storage tanks (USTs). Additionally, four domestic water wells were sampled for drinking water analyses, including: coliforms, Total and Escherichia Coli (E.coli) (presence/absence); nitrite (as N) and nitrate (as NO3) (EPA Method 300.0); total recoverable arsenic, cadmium, and lead (EPA 200.8); and organochlorine pesticides (OCPs)/PCBs (EPA Method 505).

AECOM Technical Services
Inc.
401 West A Street, Suite 1200
San Diego, California, 92101
aecom.com