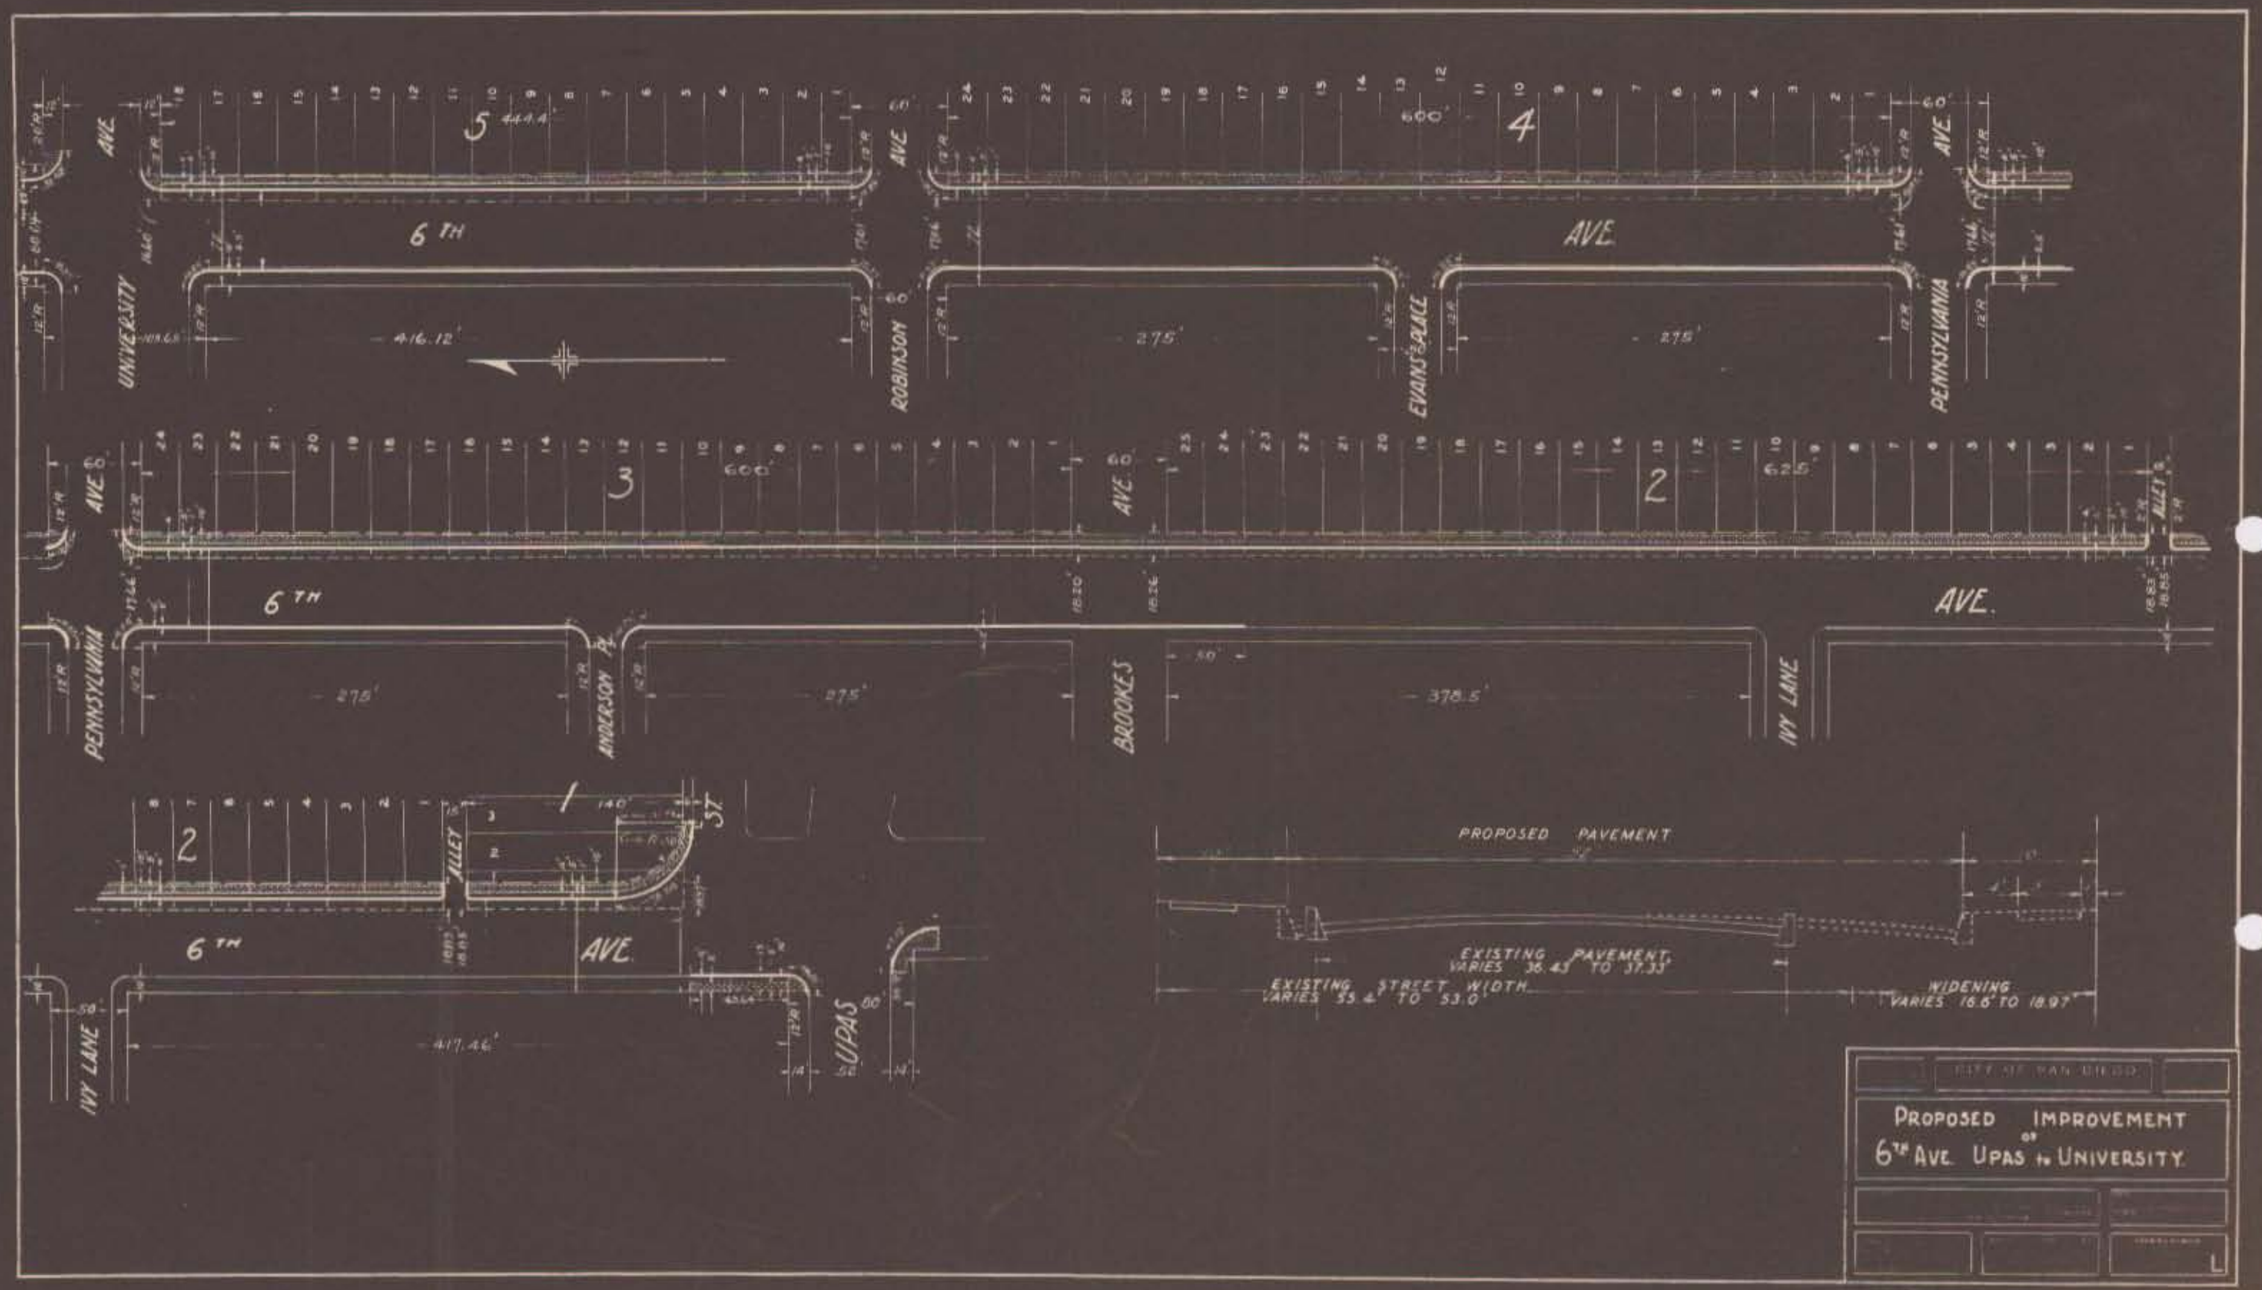
6TH AVE.
UNIVERSITY AVE.
ROBINSON AVE.
EVANS PLACE
PENNSYLVANIA AVE.
ANDERSON PL.
BROOKES AVE.
IVY LANE
ALLEY
UPAS
416.12'
275'
600'
625'
378.5'
417.46'
PROPOSED PAVEMENT
EXISTING PAVEMENT VARIES 36.43' TO 37.33'
EXISTING STREET WIDTH VARIES 55.4' TO 53.0'
WIDENING VARIES 16.6' TO 18.97'
CITY OF SAN DIEGO
PROPOSED IMPROVEMENT OF 6TH AVE. UPAS to UNIVERSITY

CP6 C-10