CP-19

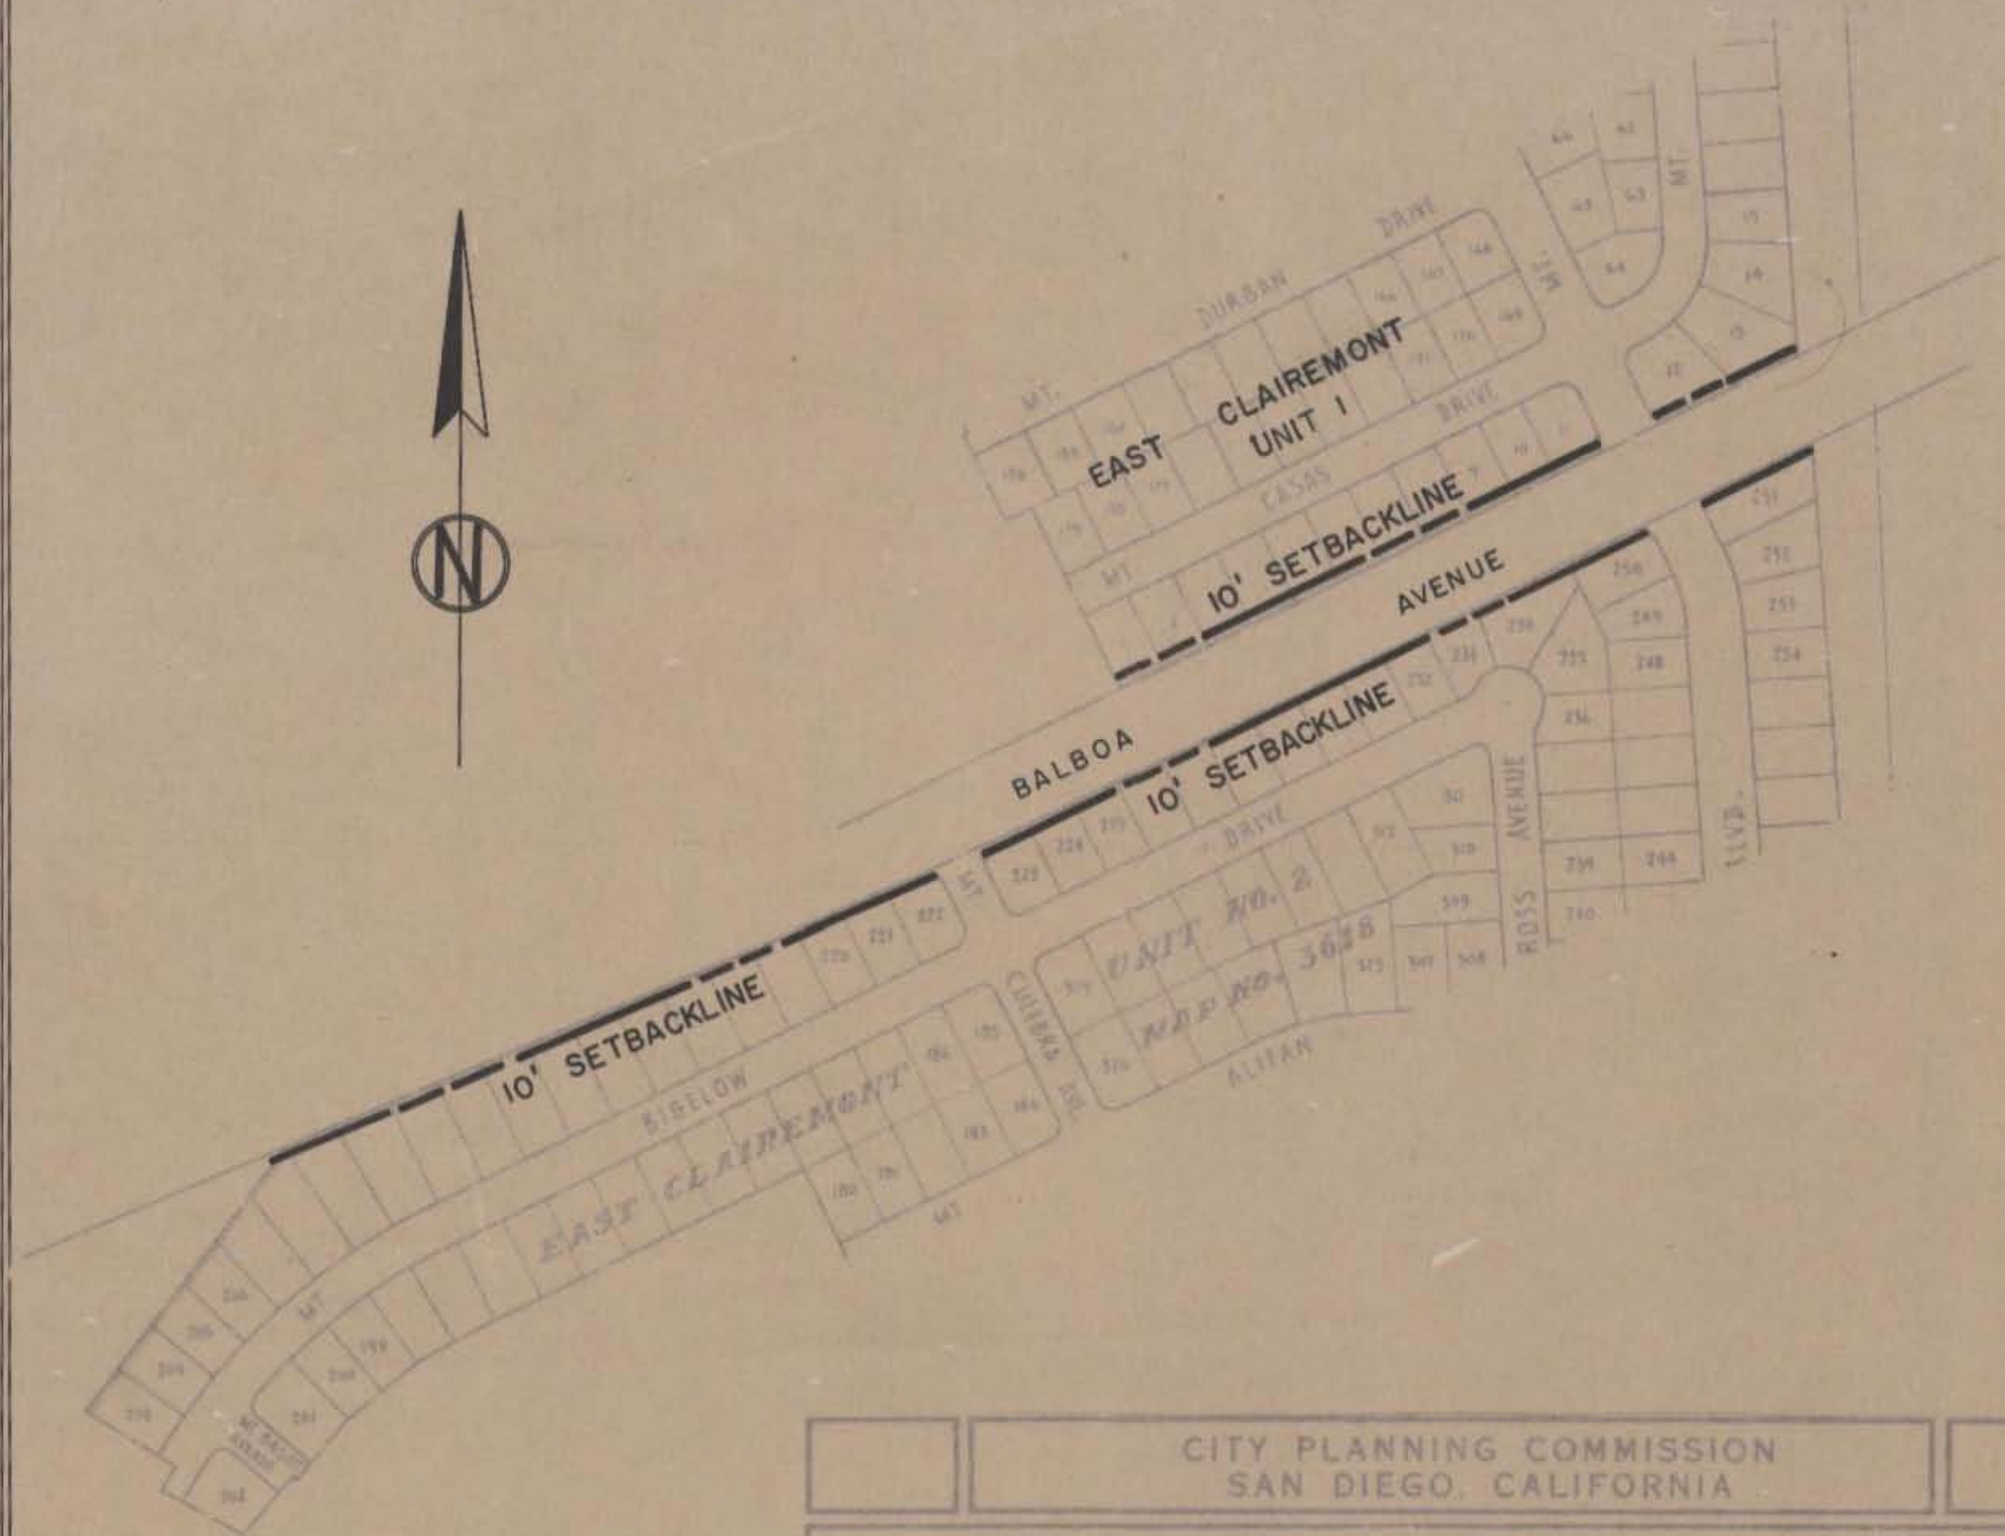

CITY PLANNING COMMISSION
SAN DIEGO, CALIFORNIA

SETBACKLINE : BALBOA AVE.

SCALE: 200' DATE: NOV. 14 '57 DRAWN: J. Herr. CHECKED: DBE	APPROVED: Harry L. Haeleig, CITY PLANNING DIRECTOR Mona N. Anderson, SECRETARY OF COMMISSION	DRAWING NO. C-144

CP-19