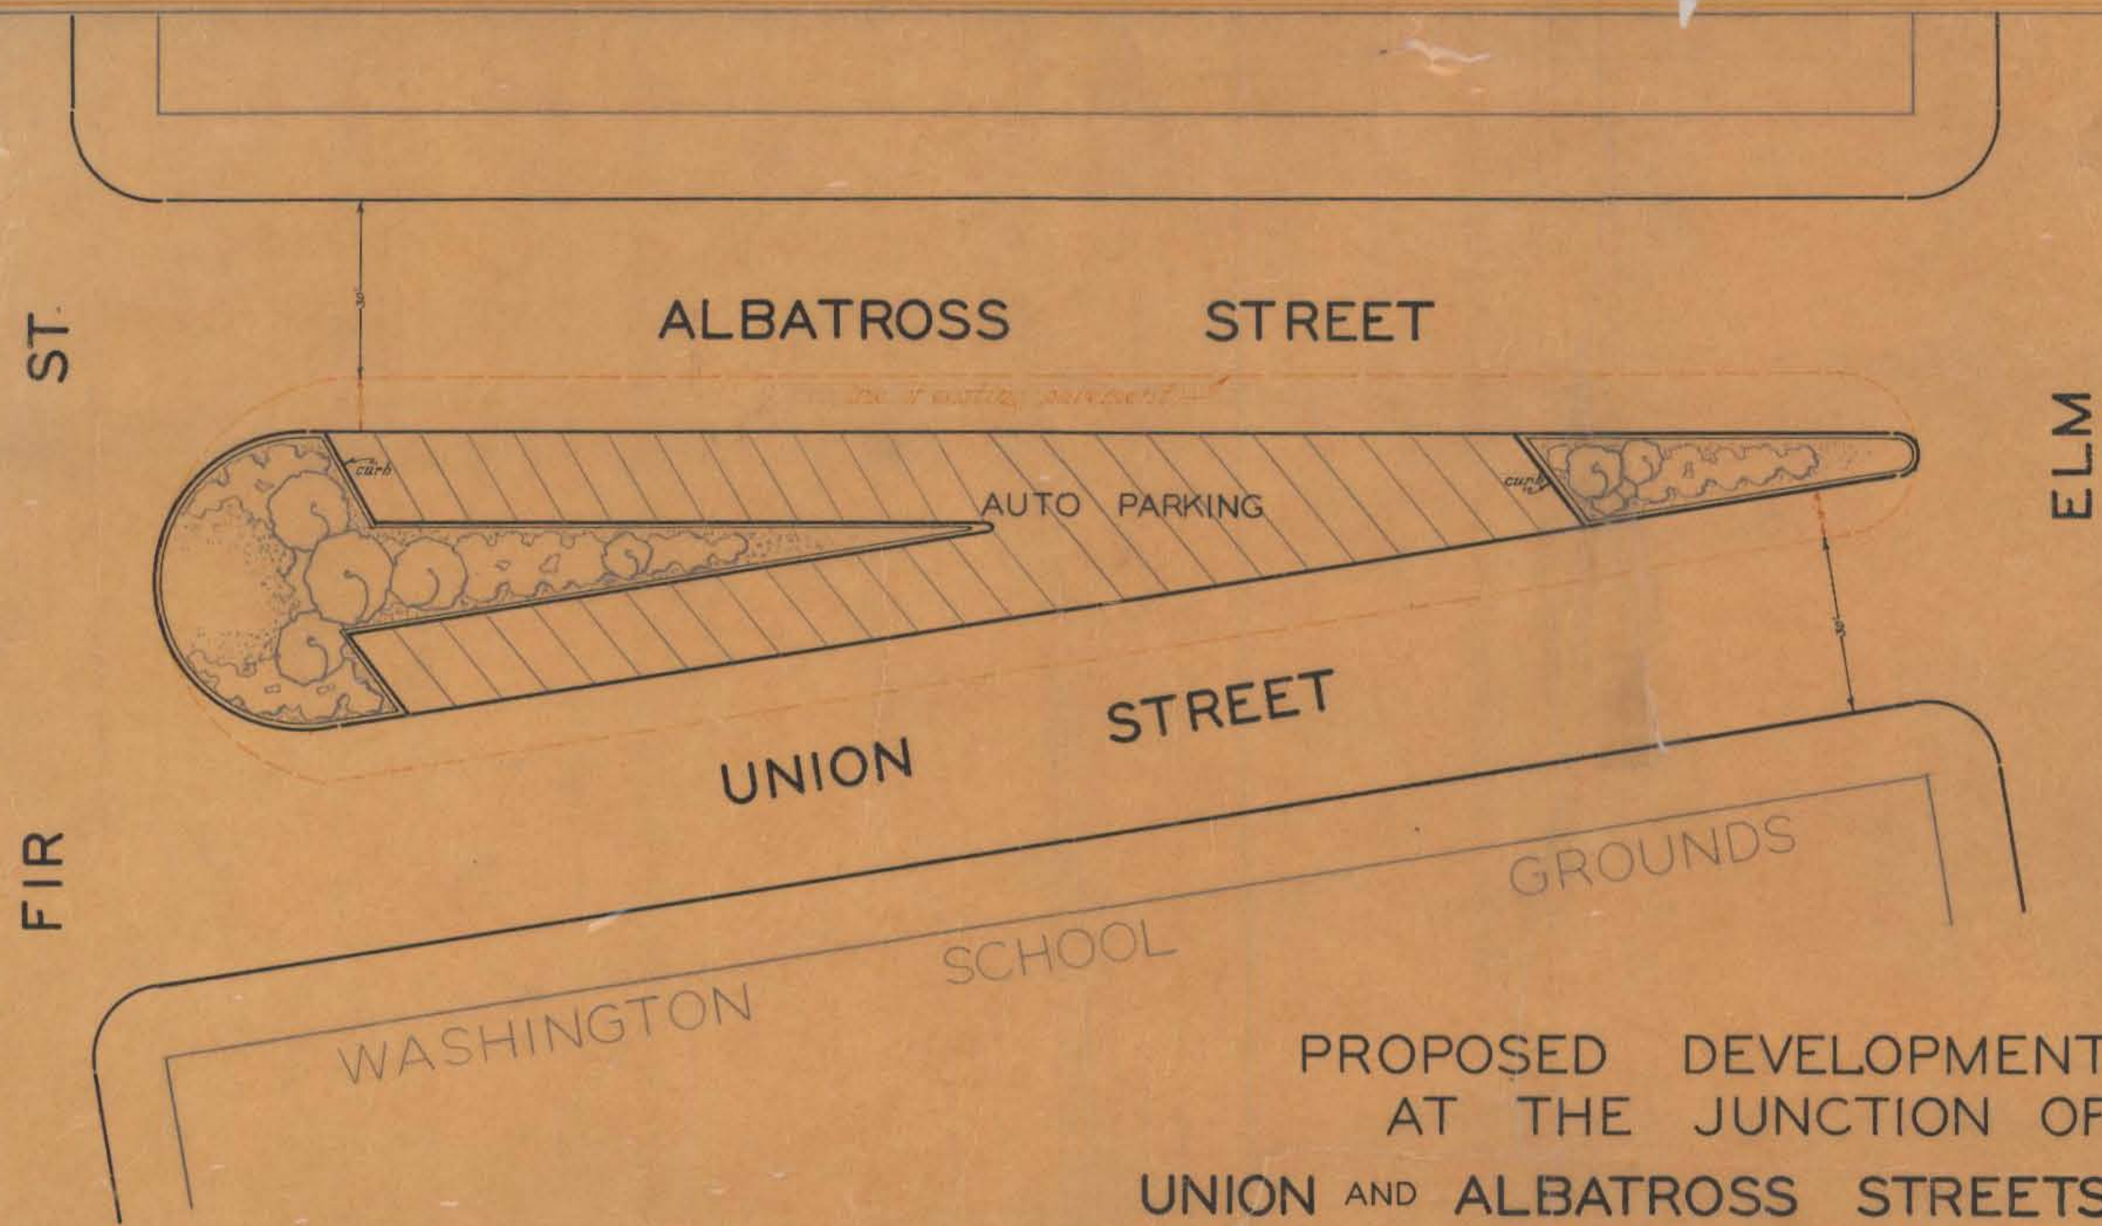

PROPOSED DEVELOPMENT AT THE JUNCTION OF UNION AND ALBATROSS STREETS

NOTE
PAVEMENT TO BE LAID FROM EXISTING LINE TO CURBS AROUND PLANTING AREAS.

PREPARED AND APPROVED BY
THE CITY PLANNING COMMISSION

GLENN A. RICK — CITY PLANNING ENGINEER.
W. ALLEN PERRY — ASSISTANT.

C-22