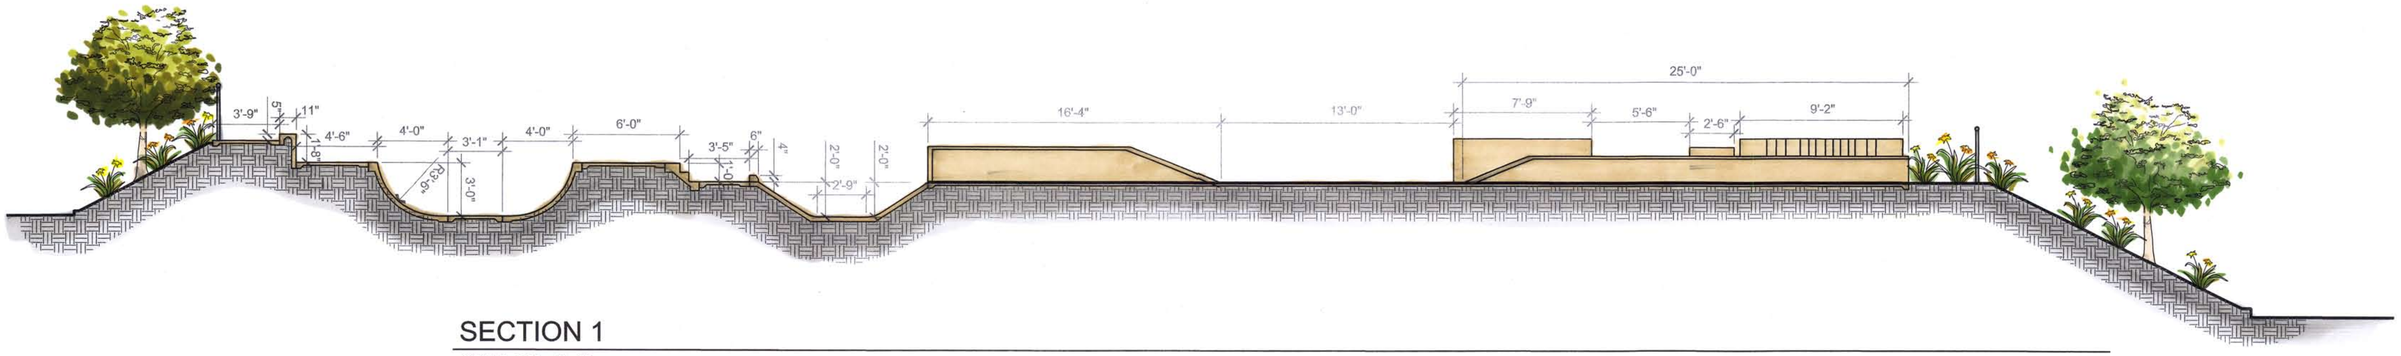

SECTION 1

SCALE: 1/8" = 1' - 0"

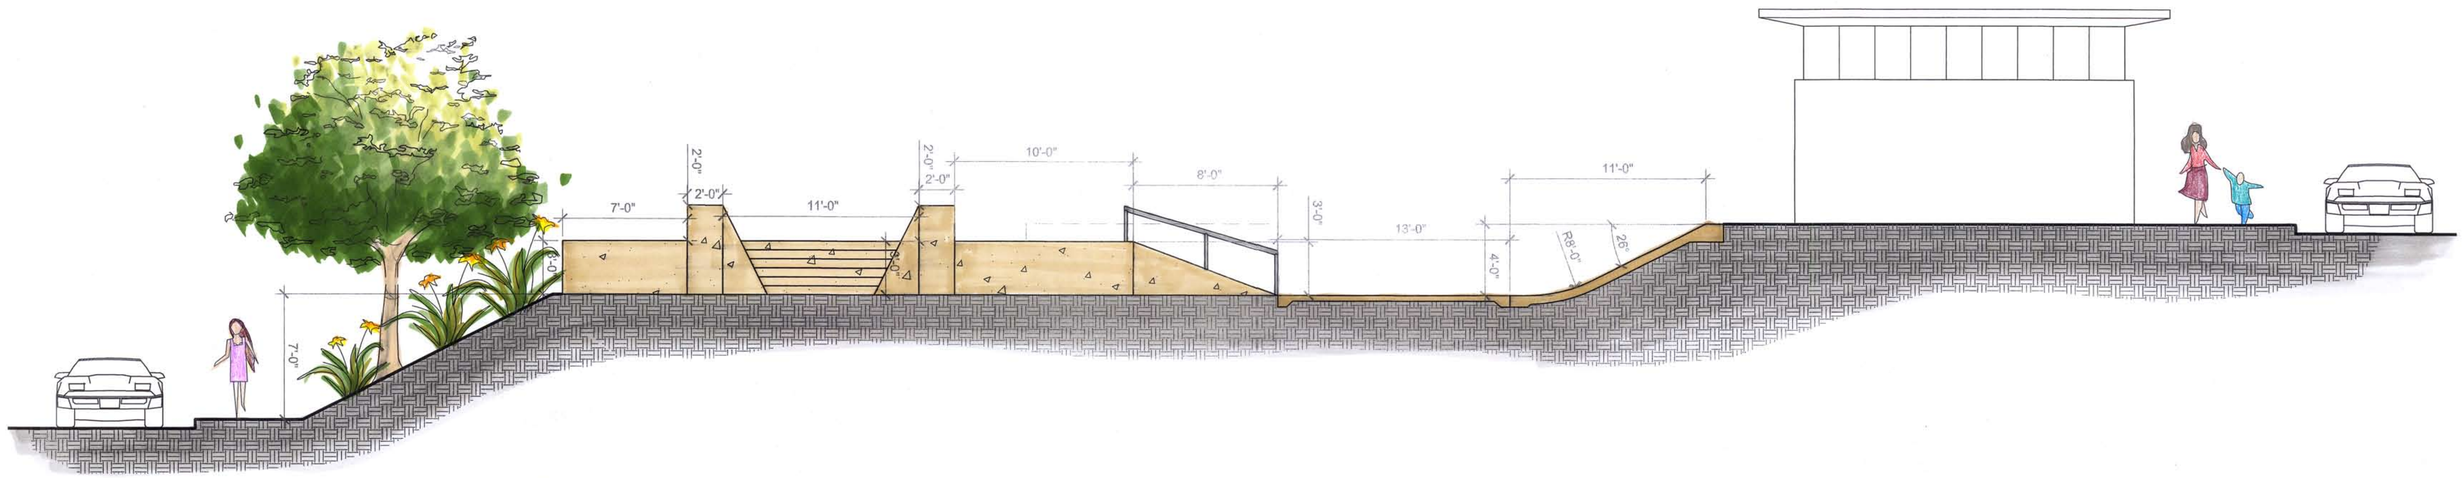

SECTION 2

SCALE: 1/4" = 1' - 0"

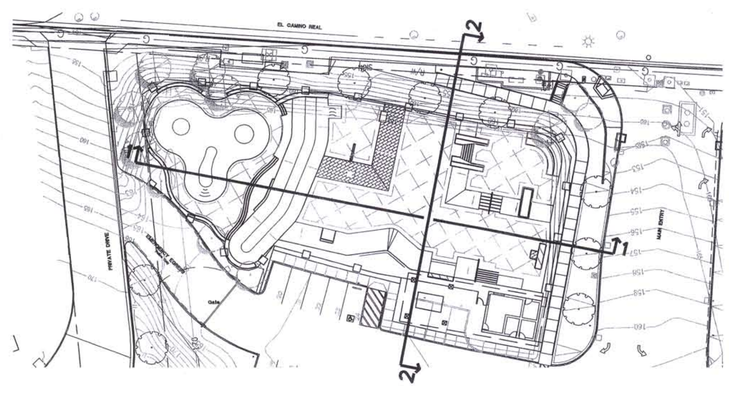

KEY MAP

SCALE: SEE SECTIONS

NORTH

MARCH 13, 2007

CONCEPTUAL CROSS SECTION

CARMEL VALLEY SKATE FACILITY

DELORENZO INCORPORATED

SITE DESIGN GROUP, INC.

ARCH PAC INC.