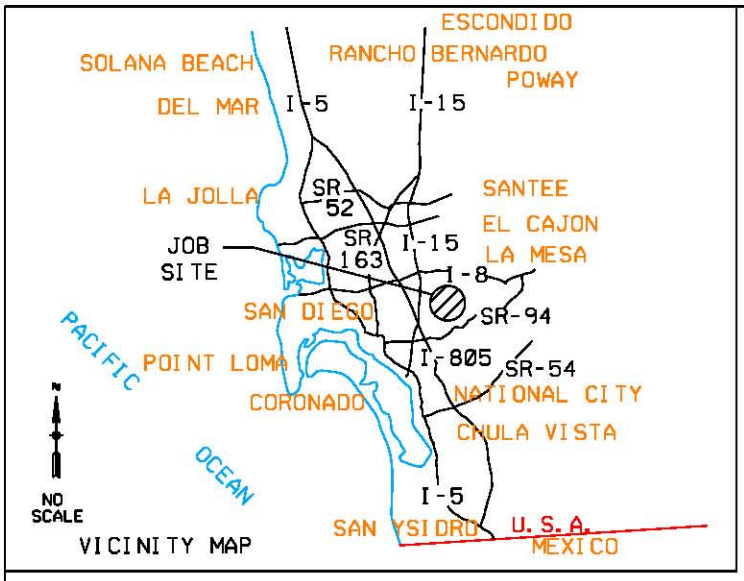

The City of San Diego
Engineering & Capital Projects

PROJECT ENGINEER
RIYADH MAKANI
@ 533-6677

PROJECT MANAGER
BIJAN SHAKIBA
@ 533-5191

SENIOR ENGINEER
CARL SPIER
@ 533-5126

SEWER AND WATER MAIN REPLACEMENT GROUP 780 LOCATION MAP

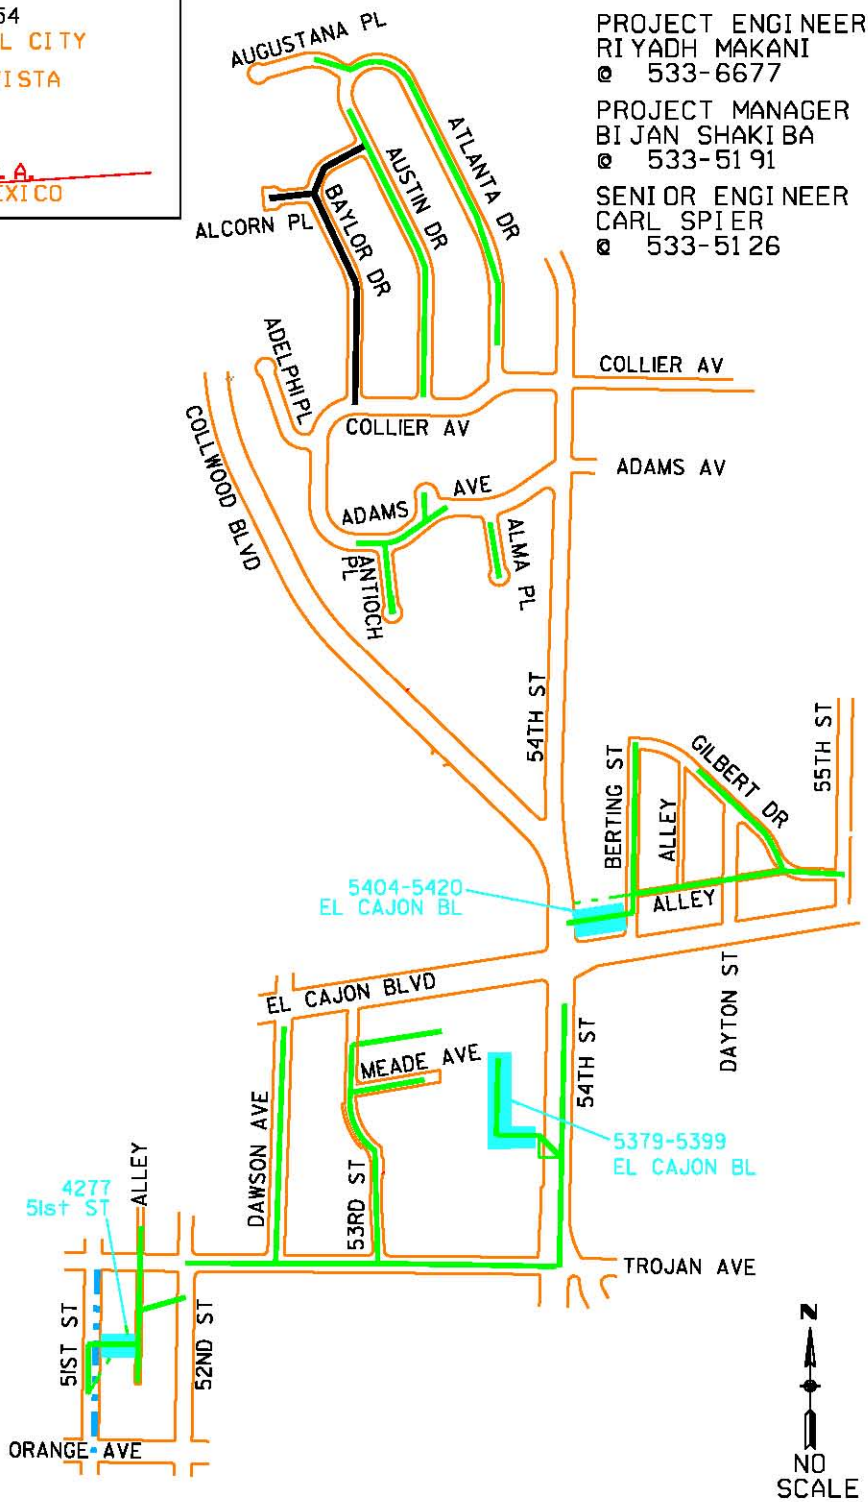

ADDITIONAL AREA (CITY HEIGHTS)

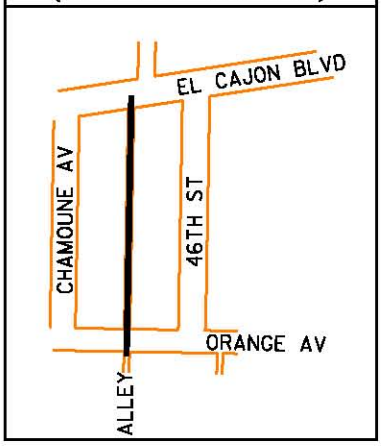

LEGEND:

- WATER MAIN REPLACEMENT
- SEWER MAIN REPLACEMENT
- SEWER MAIN REHABILITATION
- SEWER MAIN ABANDONMENT
- WATER & SEWER MAIN REPLACEMENT
- WORK ON PRIVATE PROPERTY

2-9-2010 RM

COMMUNITY PLAN: COLLEGE AREA, MID-ITY: CITY HEIGHTS • COUNCIL DISTRICT (7) • WBS# B-00389B-00092