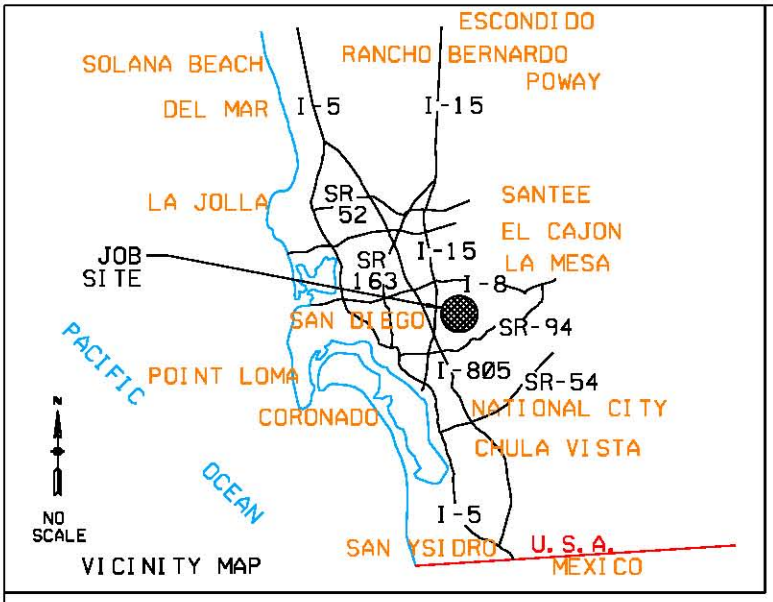

CITY OF SAN DIEGO

Engineering & Capital Projects Department

PROJECT ENGINEER
SHEILA GAMUEDA
@ 533-5227

SENIOR ENGINEER
CARL SPIER
@ 533-5126

PROJECT MANAGER
BIJAN SHAKIBA
@ 533-5191

SEWER & WATER MAIN REPLACEMENT GROUP 781 LOCATION MAP

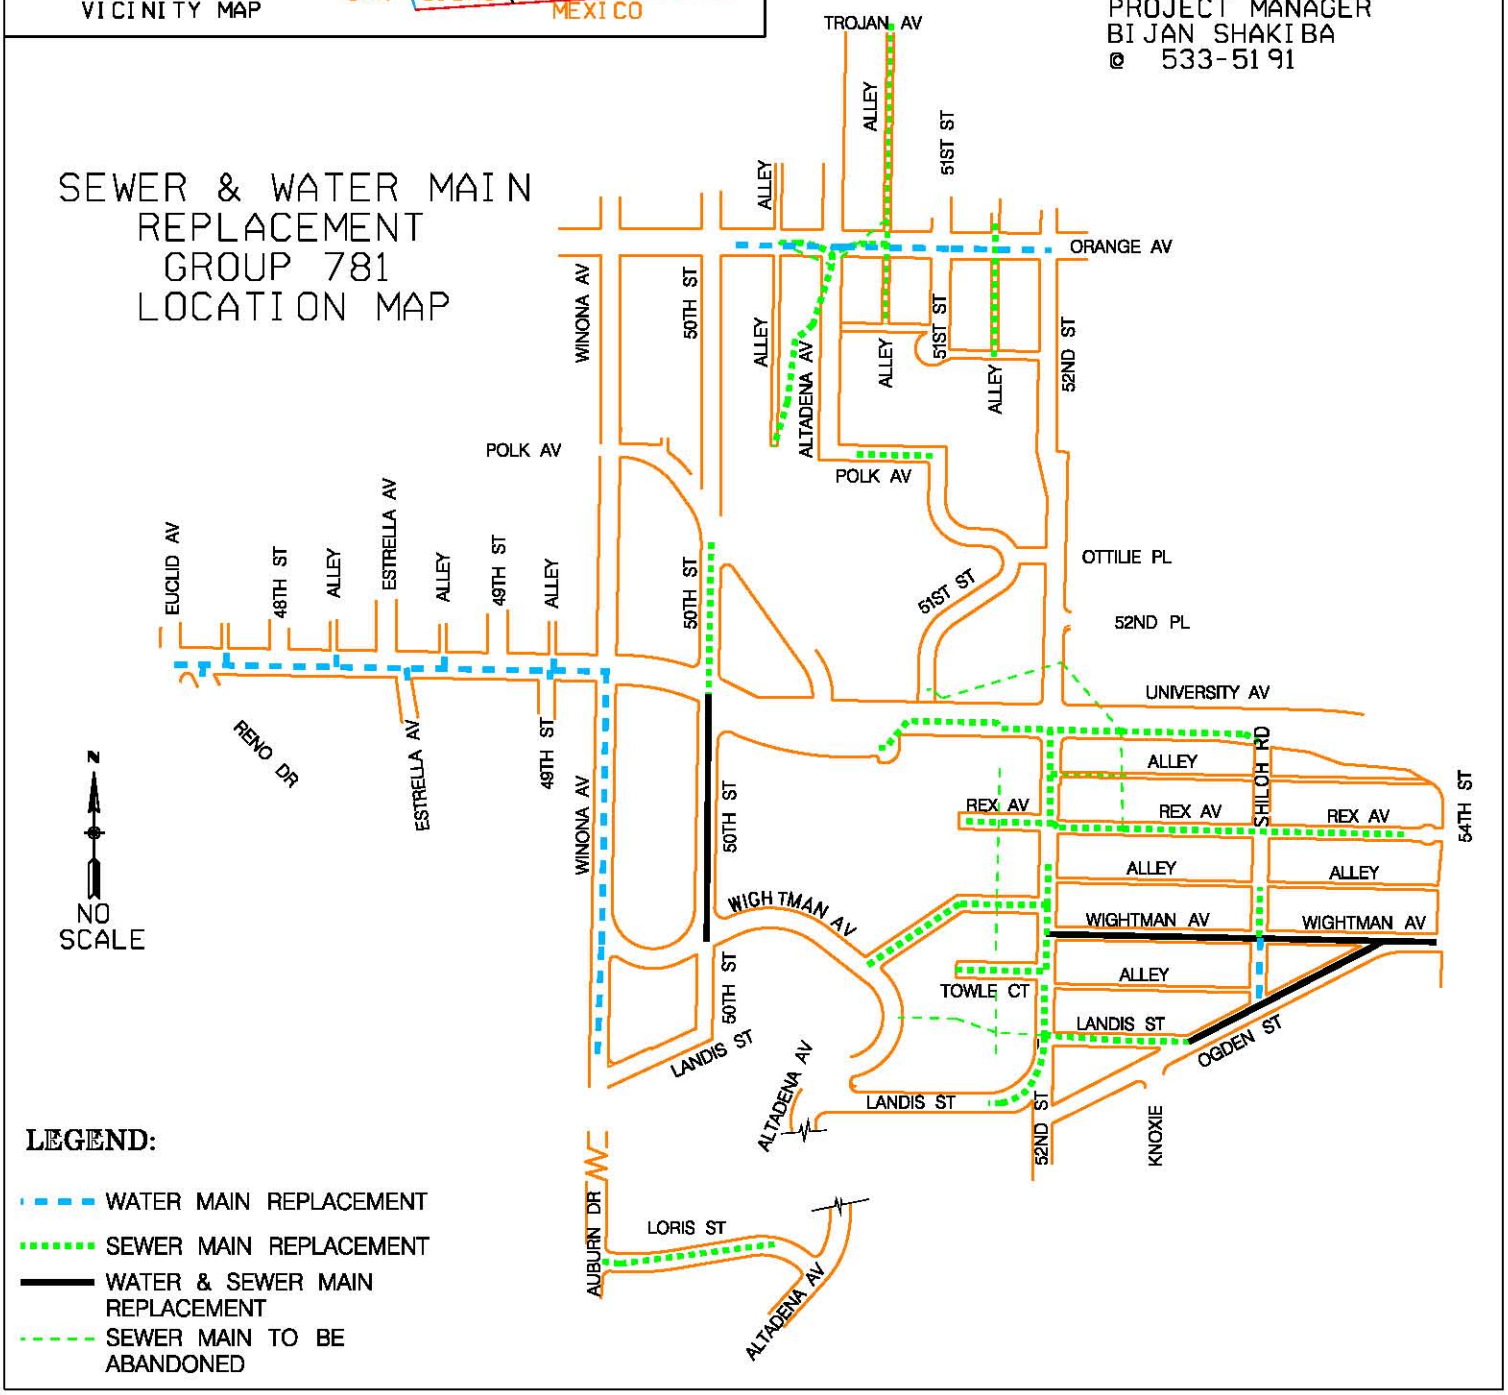

LEGEND:

- WATER MAIN REPLACEMENT
- SEWER MAIN REPLACEMENT
- WATER & SEWER MAIN REPLACEMENT
- SEWER MAIN TO BE ABANDONED

COMMUNITY PLAN: MID-CITY/CITY HEIGHTS ● COUNCIL DISTRICT 07 ● SAP ID: B-00390 (S), B-00093 (W)