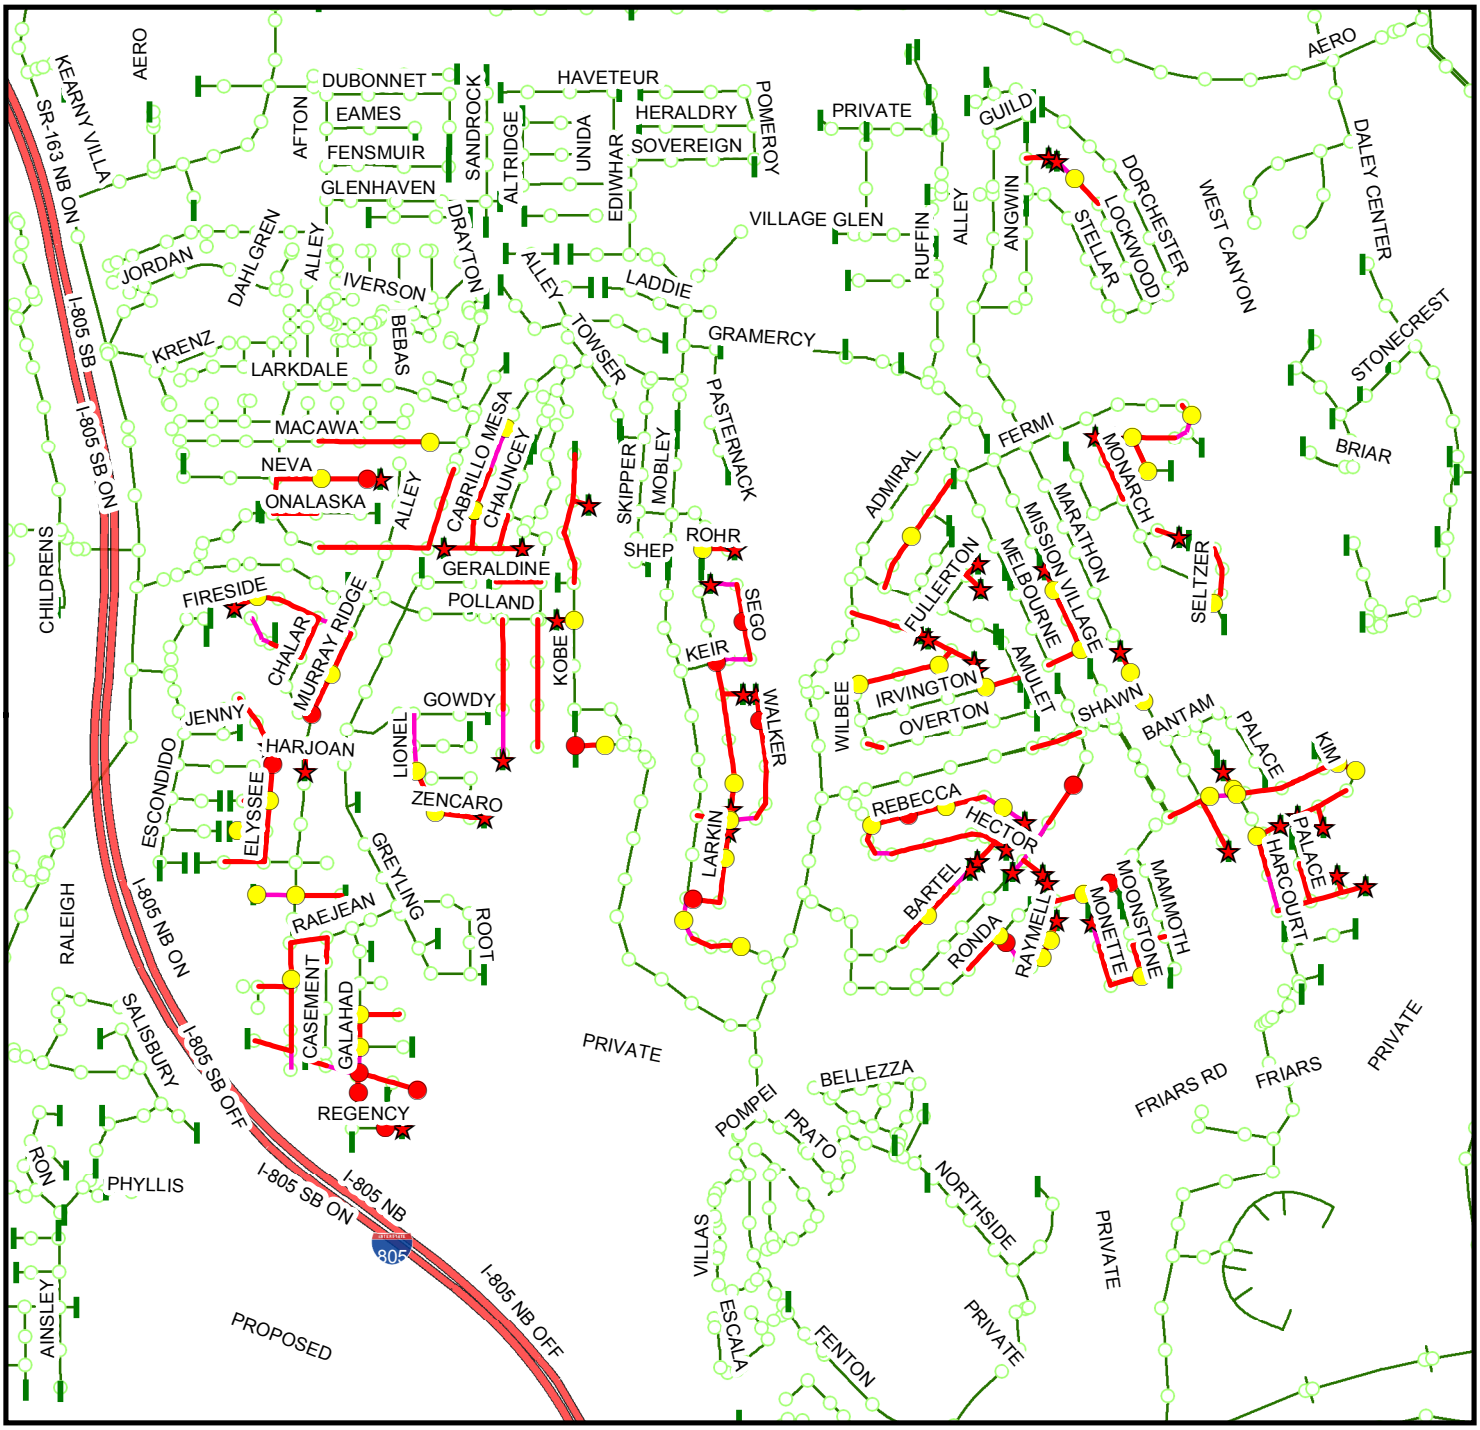

LEGEND

- Proposed Rehab Main
- Rehab Manhole
- Replace Manhole
- J-1C Add MH
- Existing Sewer Manhole
- Existing Sewer Main
- Add Cleanout
- Plug

NO SCALE

DATE: 11-5-09

CITY OF SAN DIEGO, CALIFORNIA

ENGINEERING & CAPITAL PROJECTS DEPARTMENT

REHAB PHASE I J-1C

COUNCIL DISTRICT 6

THOMAS BROS. 1249 C7

THIS MAP/DATA IS PROVIDED WITHOUT WARRANTY OF ANY KIND, EITHER EXPRESS OR IMPLIED, INCLUDING BUT NOT LIMITED TO, THE IMPLIED WARRANTIES OF MERCHANTABILITY AND FITNESS FOR A PARTICULAR PURPOSE. Note: This product may contain information from the SANDAG Regional Information System which cannot be reproduced without the written permission of SANDAG. This product may contain information reproduced with permission granted by RAND MCNALLY & COMPANY® to SanGIS. This map is copyrighted by RAND MCNALLY & COMPANY®. It is unlawful to copy or reproduce all or any part thereof, whether for personal use or resale, without the prior, written permission of RAND MCNALLY & COMPANY®.