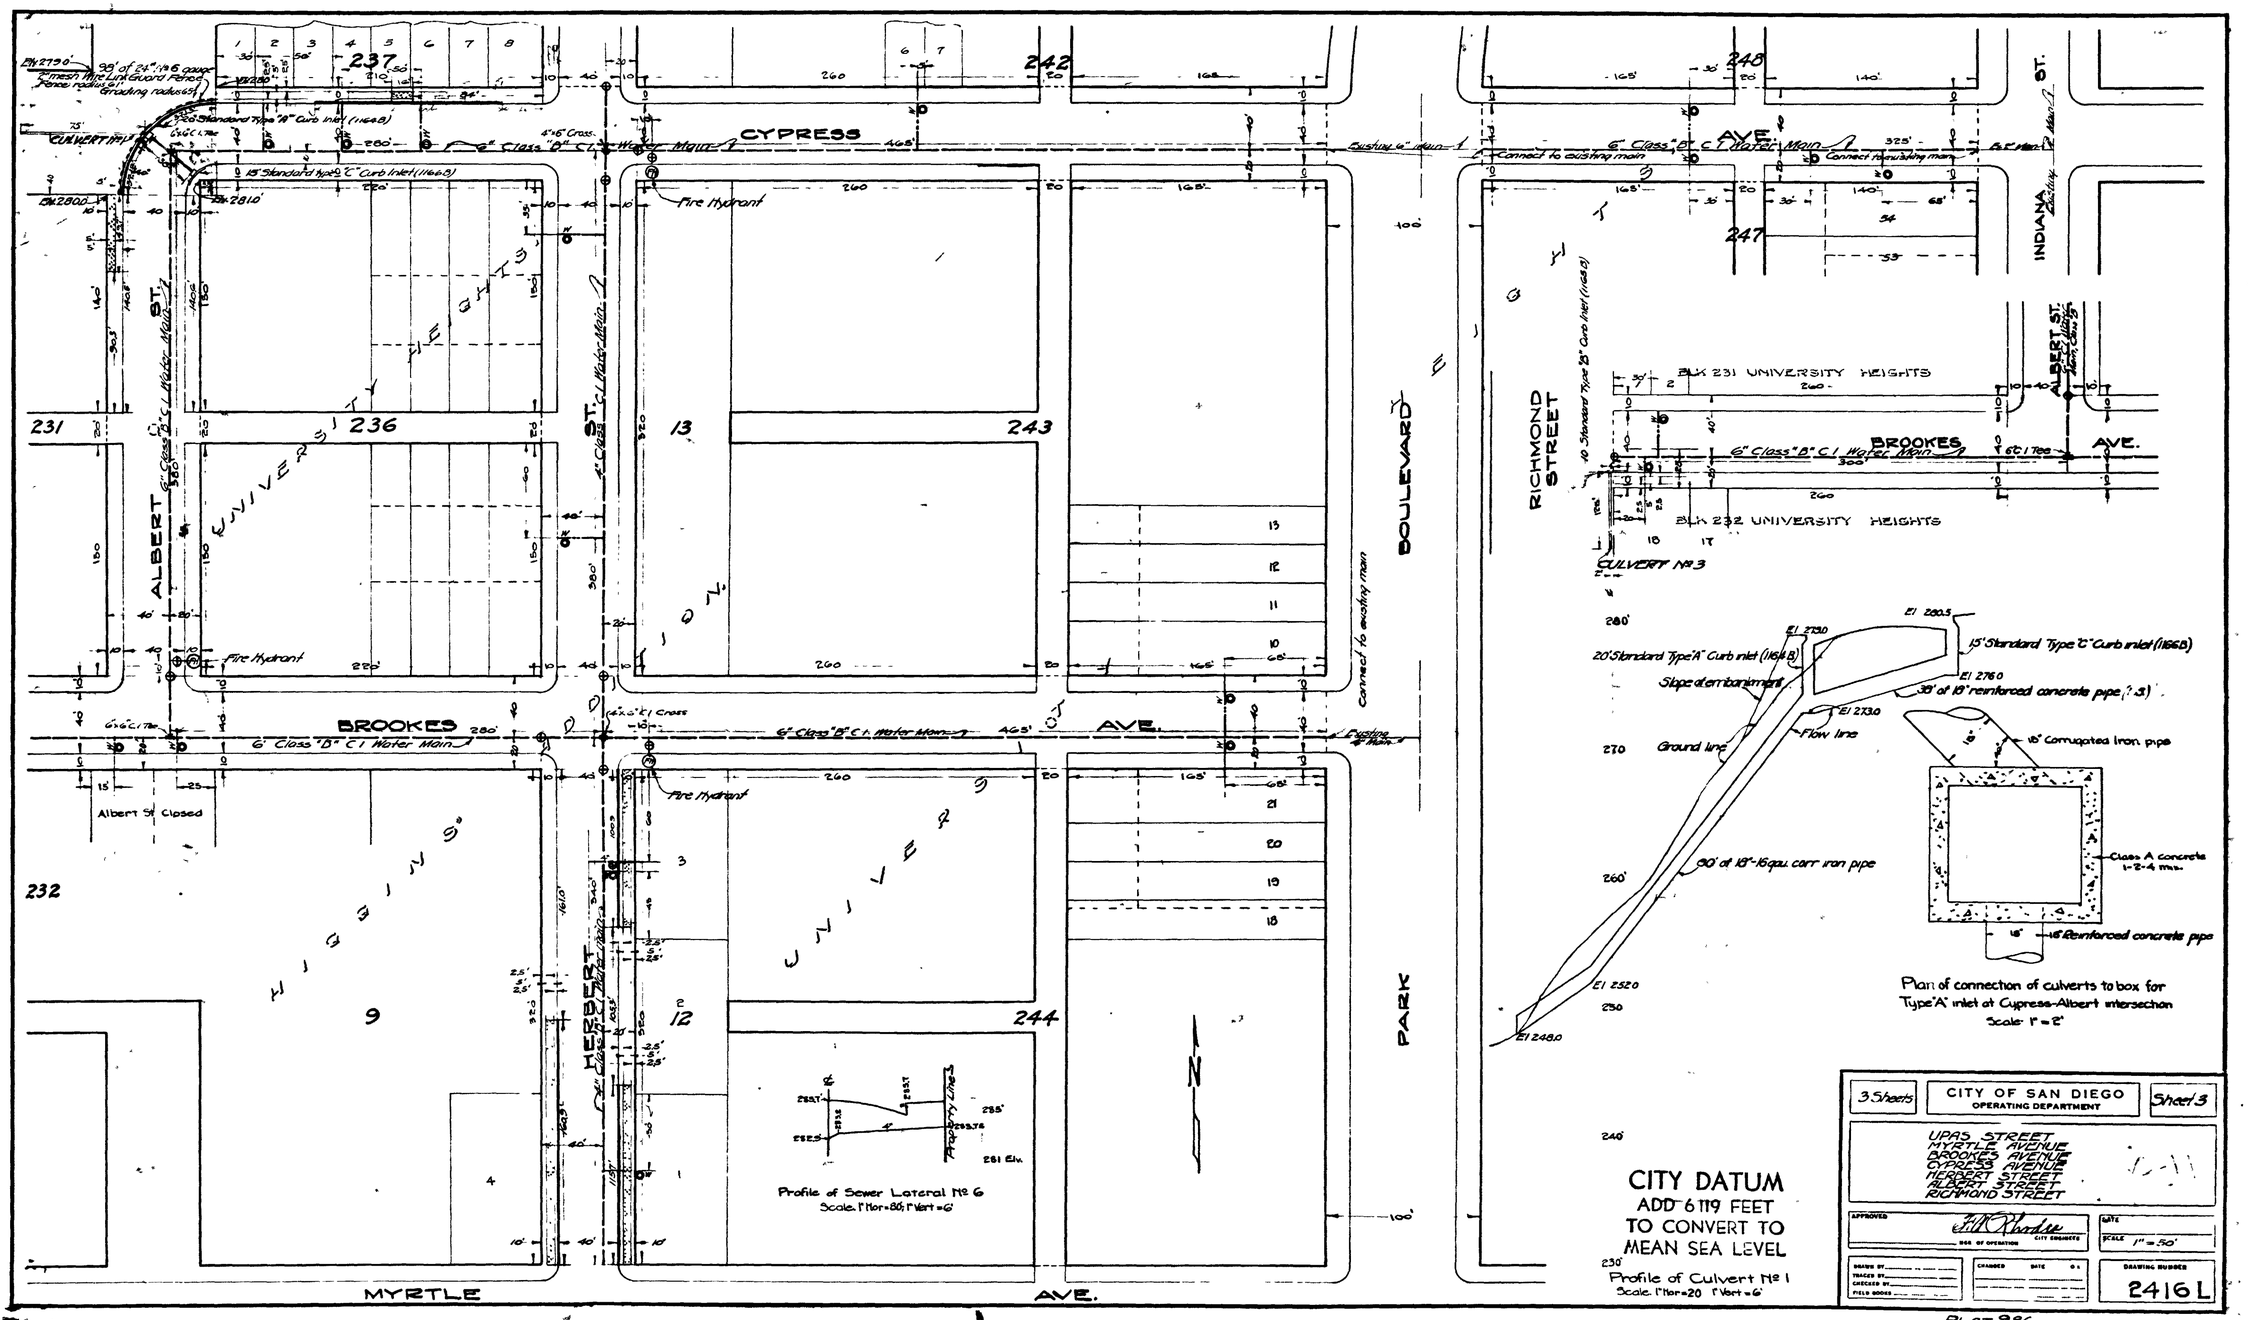
CYPRESS
AVE.
BROOKES
AVE.
MYRTLE
AVE.
ALBERT
ST.
HERBERT
ST.
RICHMOND
STREET
INDIANA
ST.
ALBERT ST.
BOULEVARD
PARK
UNIVERSITY HEIGHTS
BLK 231 UNIVERSITY HEIGHTS
BLK 232 UNIVERSITY HEIGHTS
CULVERT No 3
6" Class "B" C.I. Water Main
Connect to existing main
Fire Hydrant
Albert St Closed
Profile of Sewer Lateral No 6
Scale: 1" Hor = 80; 1" Vert = 6'
Profile of Culvert No 1
Scale: 1" Hor = 20 1" Vert = 6'
Plan of connection of culverts to box for Type "A" inlet at Cypress-Albert intersection
Scale: 1" = 2'
CITY DATUM
ADD 6.119 FEET
TO CONVERT TO
MEAN SEA LEVEL
3 Sheets
CITY OF SAN DIEGO
OPERATING DEPARTMENT
Sheet 3
UPAS STREET
MYRTLE AVENUE
BROOKES AVENUE
CYPRESS AVENUE
HERBERT STREET
ALBERT STREET
RICHMOND STREET
DRAWING NUMBER
2416 L
PLAT 986
MICROFILMED
APR - - 1963
REDUCED PLAN
USE SCALE BELOW
4" ON ORIGINAL SCALE