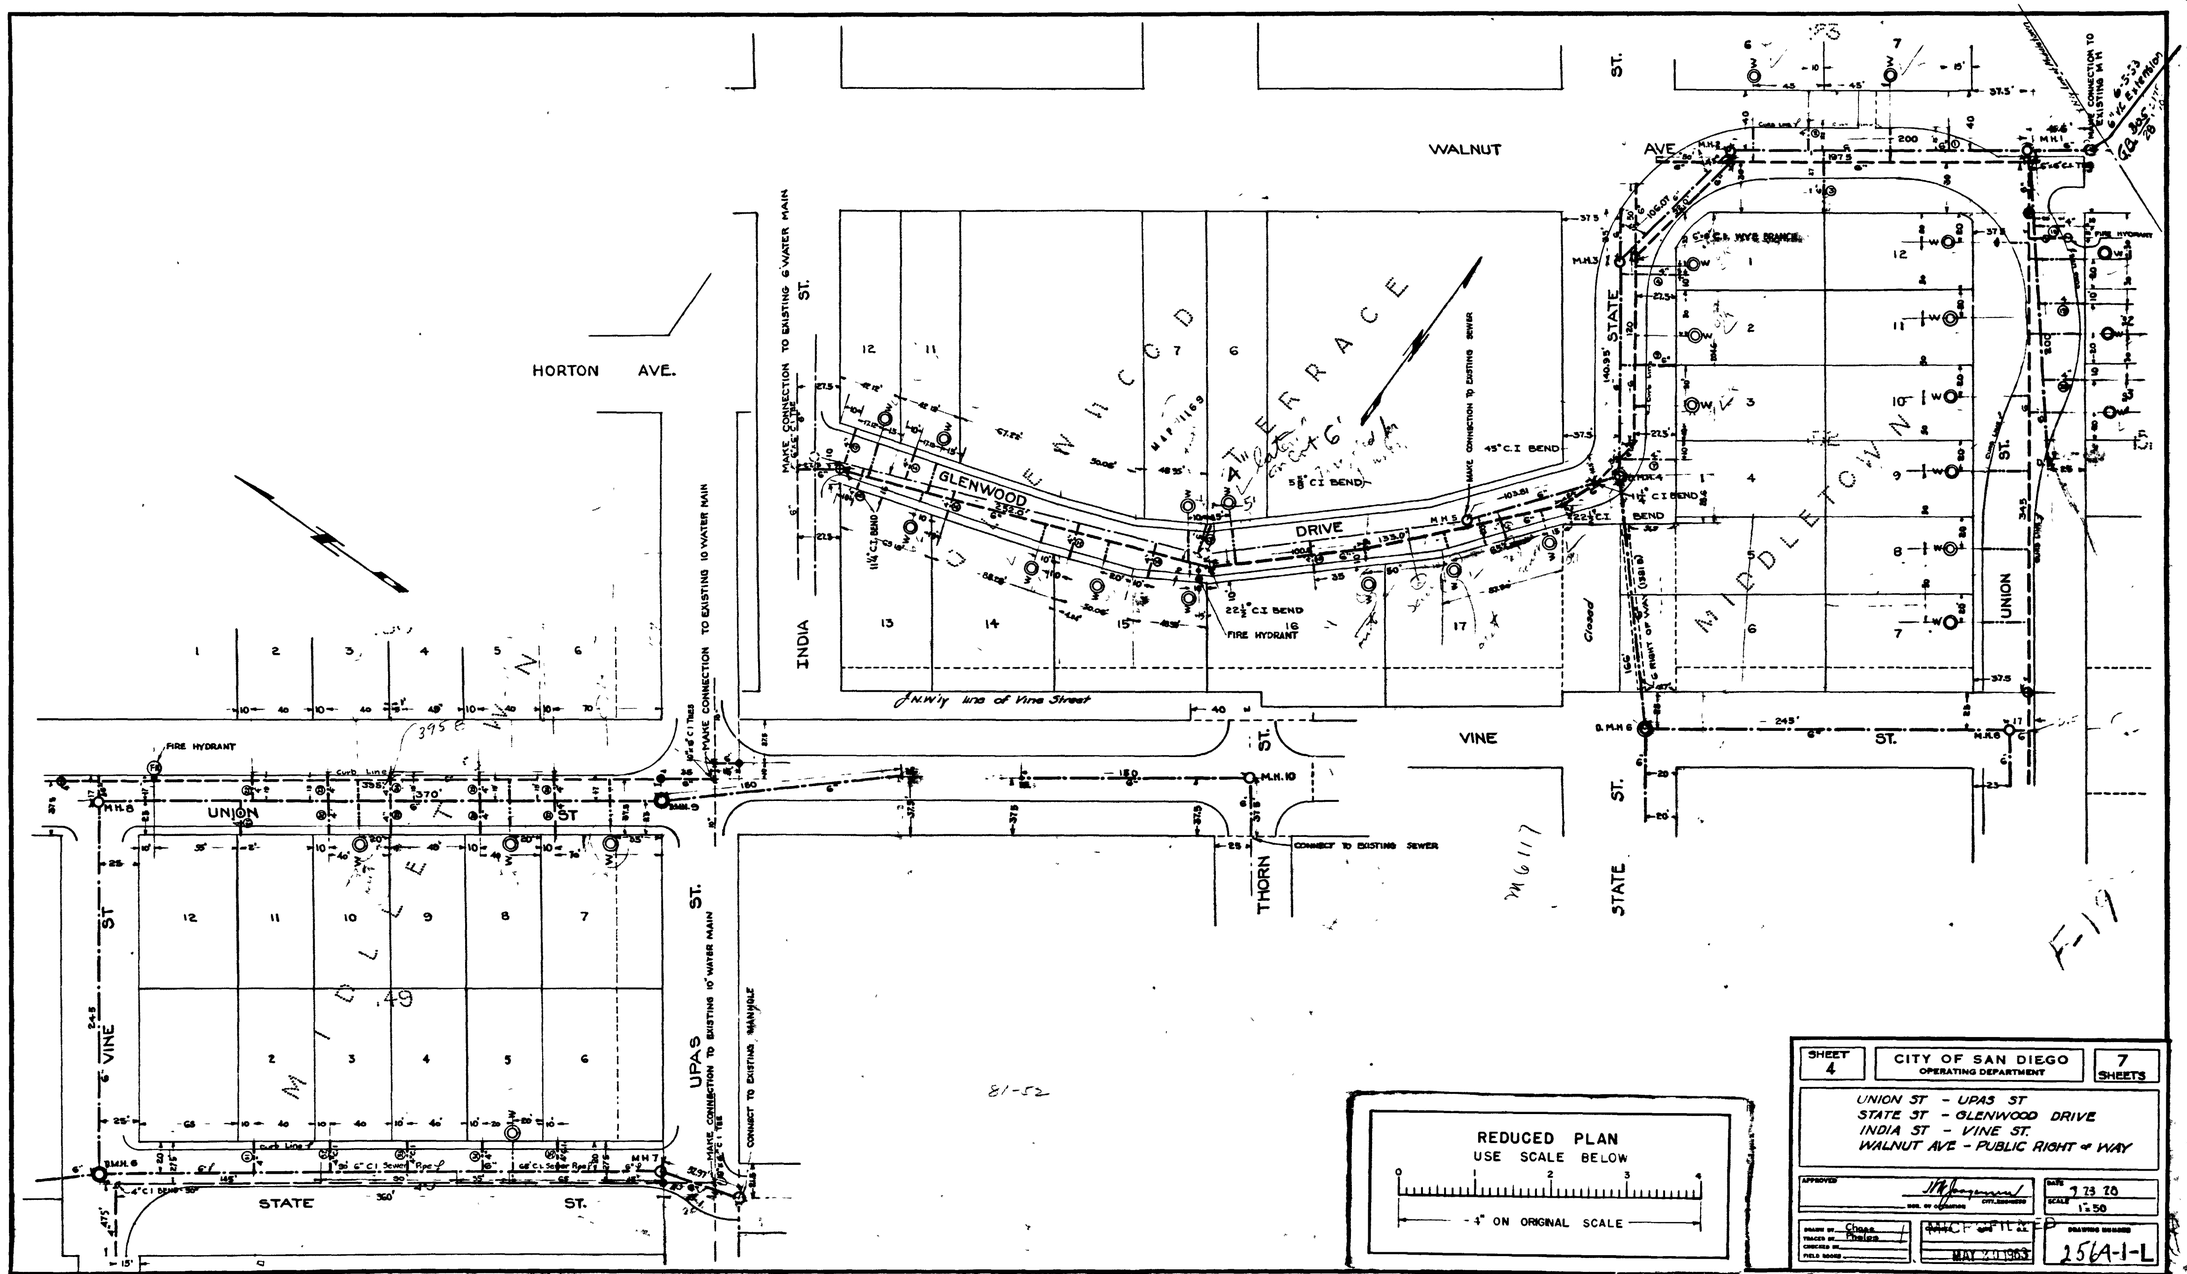
HORTON AVE.
WALNUT AVE
INDIA ST.
GLENWOOD DRIVE
GLENWOOD TERRACE
STATE ST.
UNION ST.
VINE ST.
UPAS ST.
THORN ST.
MIDDLETOWN
MAKE CONNECTION TO EXISTING 6" WATER MAIN
MAKE CONNECTION TO EXISTING 10" WATER MAIN
MAKE CONNECTION TO EXISTING SEWER
CONNECT TO EXISTING SEWER
CONNECT TO EXISTING MANHOLE
FIRE HYDRANT
N.W'ly line of Vine Street
REDUCED PLAN
USE SCALE BELOW
4" ON ORIGINAL SCALE
SHEET 4
CITY OF SAN DIEGO
OPERATING DEPARTMENT
7 SHEETS
UNION ST - UPAS ST
STATE ST - GLENWOOD DRIVE
INDIA ST - VINE ST.
WALNUT AVE - PUBLIC RIGHT of WAY
APPROVED
DATE 7-23-70
SCALE 1"=50'
DRAWN BY Chase
TRACED BY Phelps
CHECKED BY
FIELD BOOK
MAY 20 1963
DRAWING NUMBER
256A-1-L