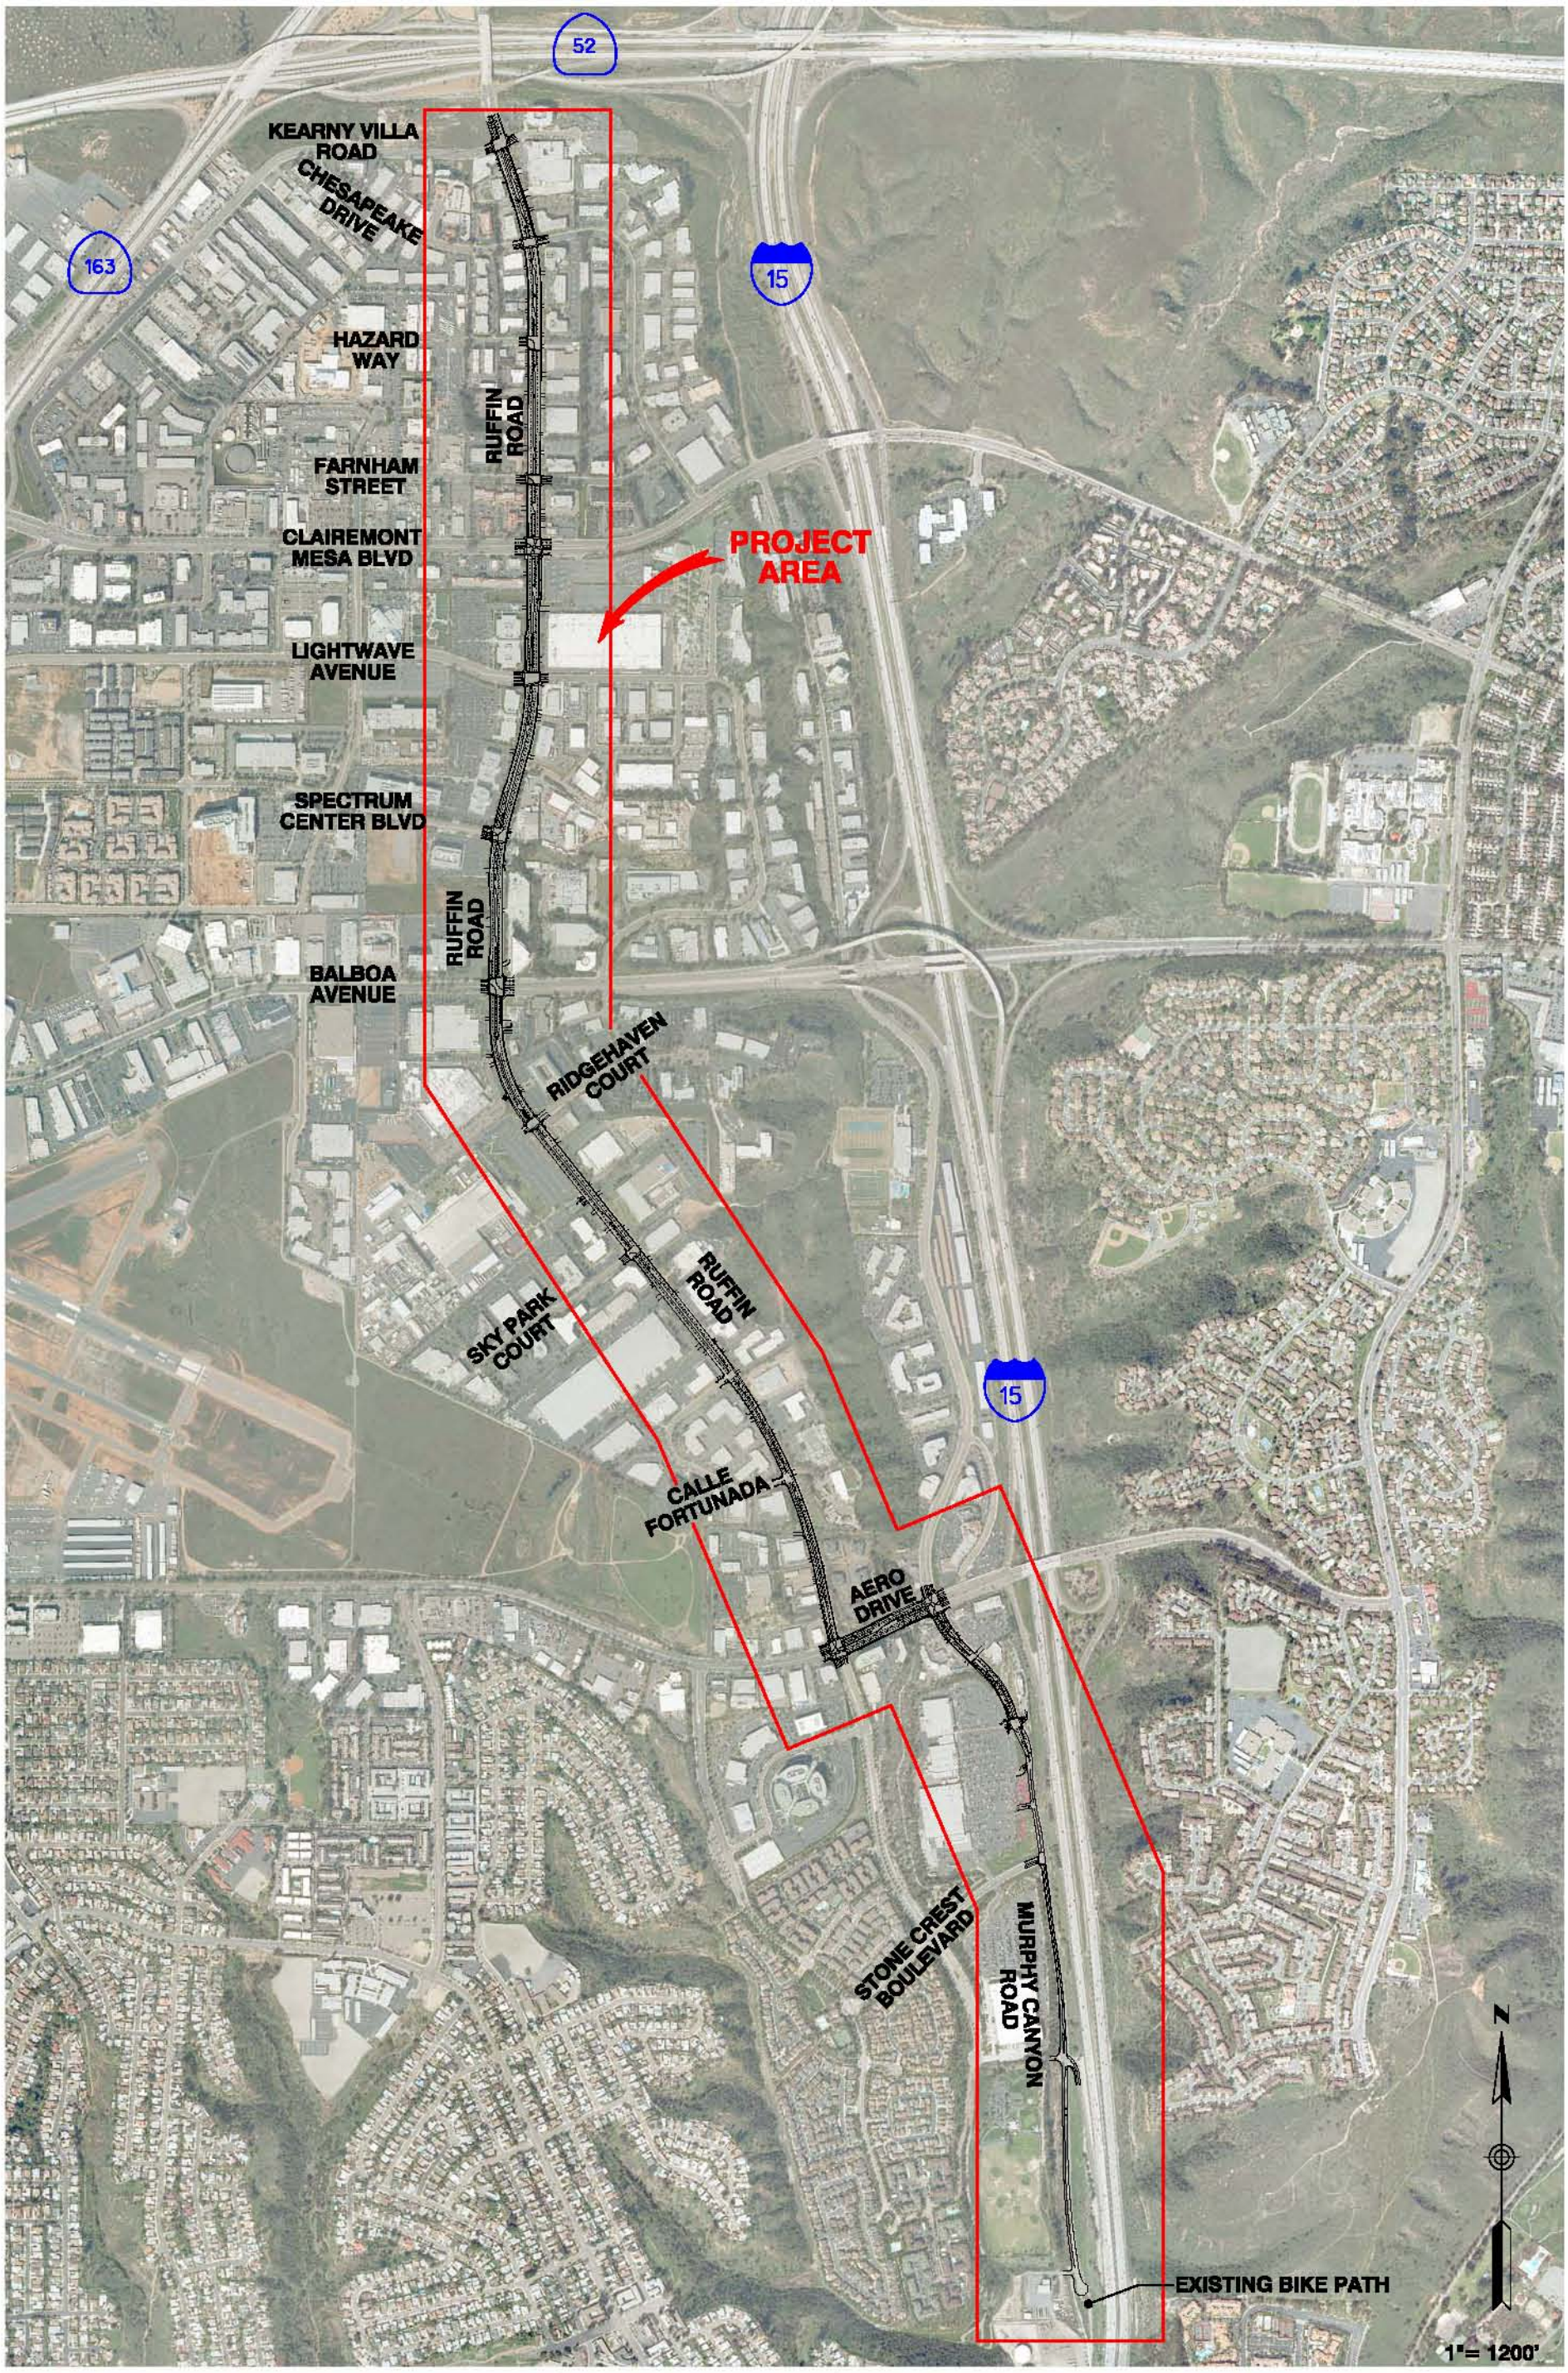

THE CITY OF SAN DIEGO

SELECT ELECTRIC

RICK ENGINEERING COMPANY

EXHIBIT "1"
PROJECT AREA MAP
RUFFIN ROAD BIKEWAY

DRAFT

© 2011 Rick Engineering Company

T:\15808\Post_Mylar_Changes\Ruffin_Community_Exhibits\Exhibit01_15808_projectareamap.dgn
\\srv_jve1\rickstandards\bentley_2006\workspace\projects\corpstds_2005_sd\plot\CorpStds_2005_SDhalf.pen
18-APR-2011 10:27

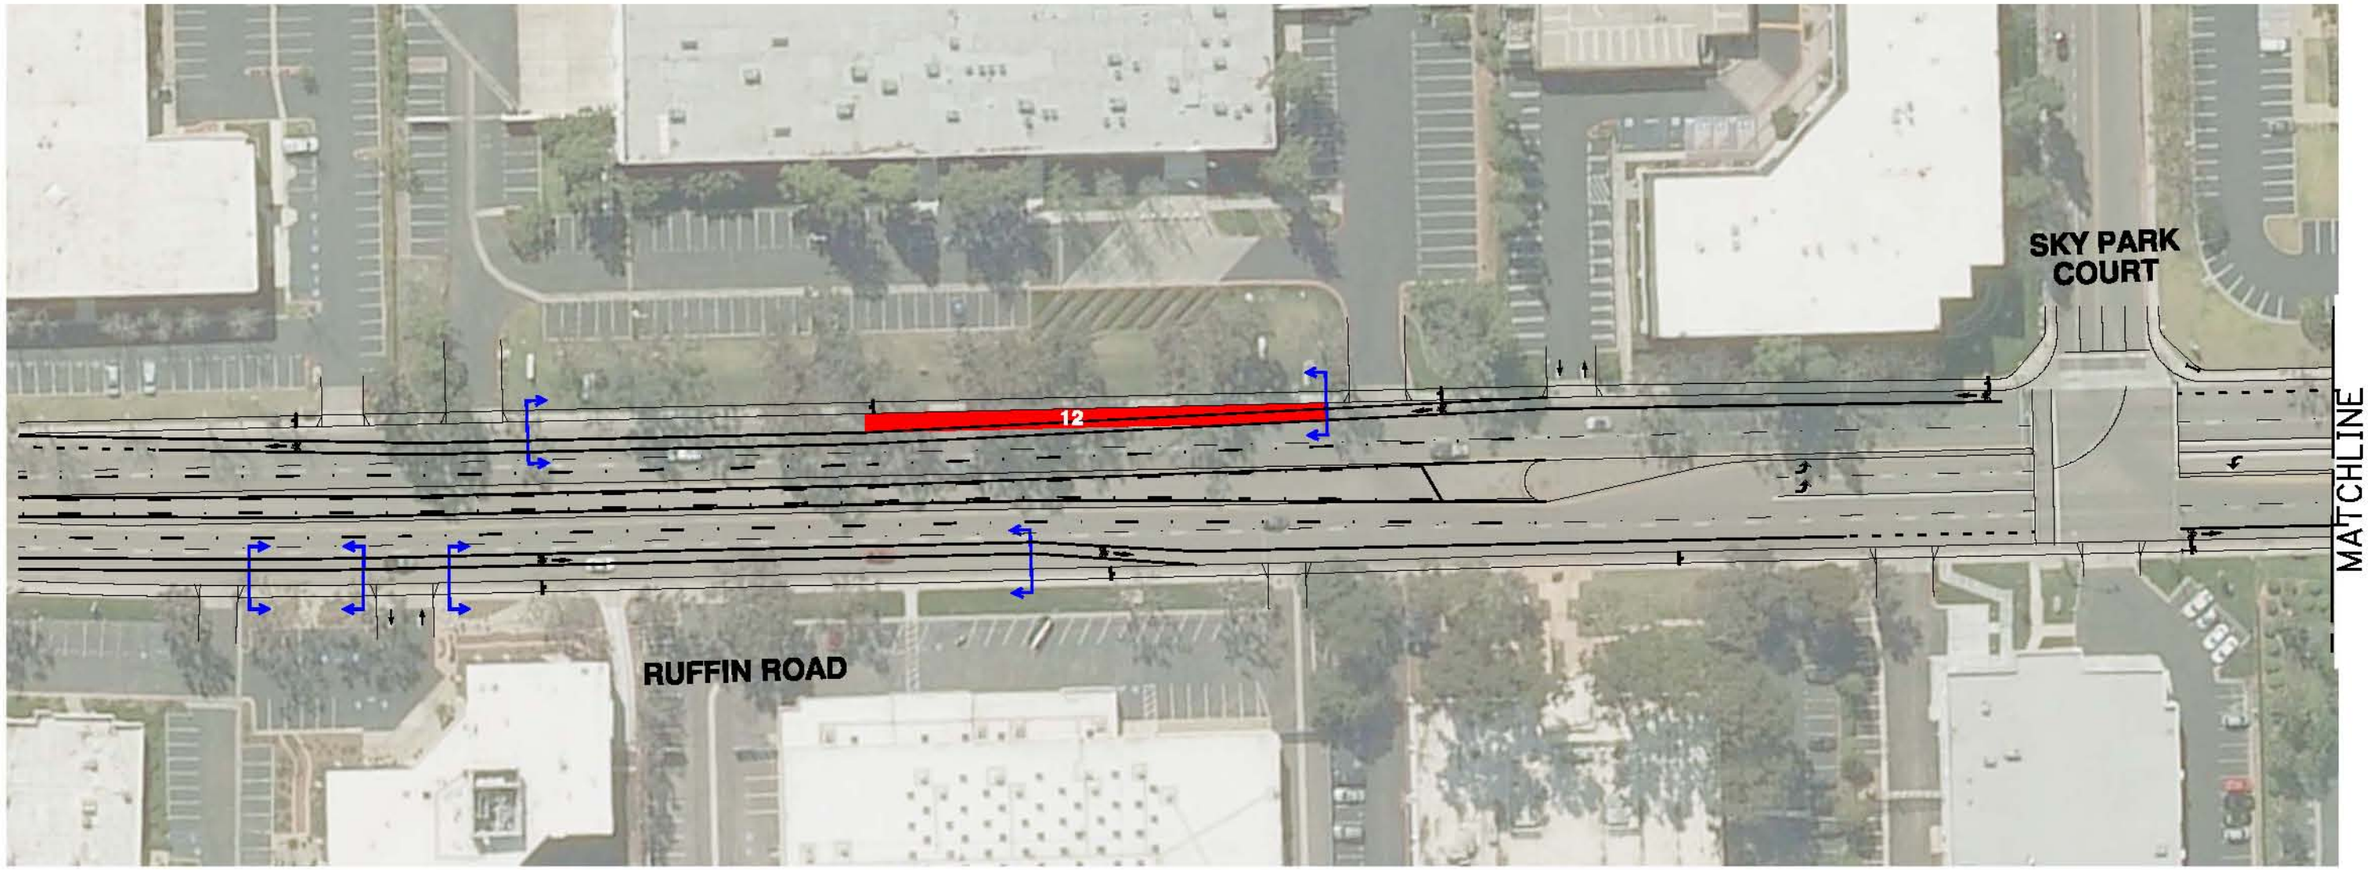

LEGEND

XX EXISTING ON-STREET PARKING TO BE REMOVED

LIMIT OF EXISTING ON-STREET PARKING

EXISTING STRIPING

PROPOSED STRIPING

THE CITY OF SAN DIEGO

SELECT ELECTRIC

RICK ENGINEERING COMPANY

EXHIBIT "2"

RUFFIN ROAD BIKEWAY

80 40 0 80 160 240

GRAPHIC SCALE 1"= 80'

© 2011 Rick Engineering Company

T:\15808\Post_Mylar_Changes\Ruffin_Community_Exhibits\Exhibit02_15808_str_sht05.dgn
\\serv_ivai\rickstandards\bentley_2006\workspace\projects\corpstds_2005_sd\plot\corpstds_2005_SDhalf.pen
18-APR-2011 13:39

DRAFT

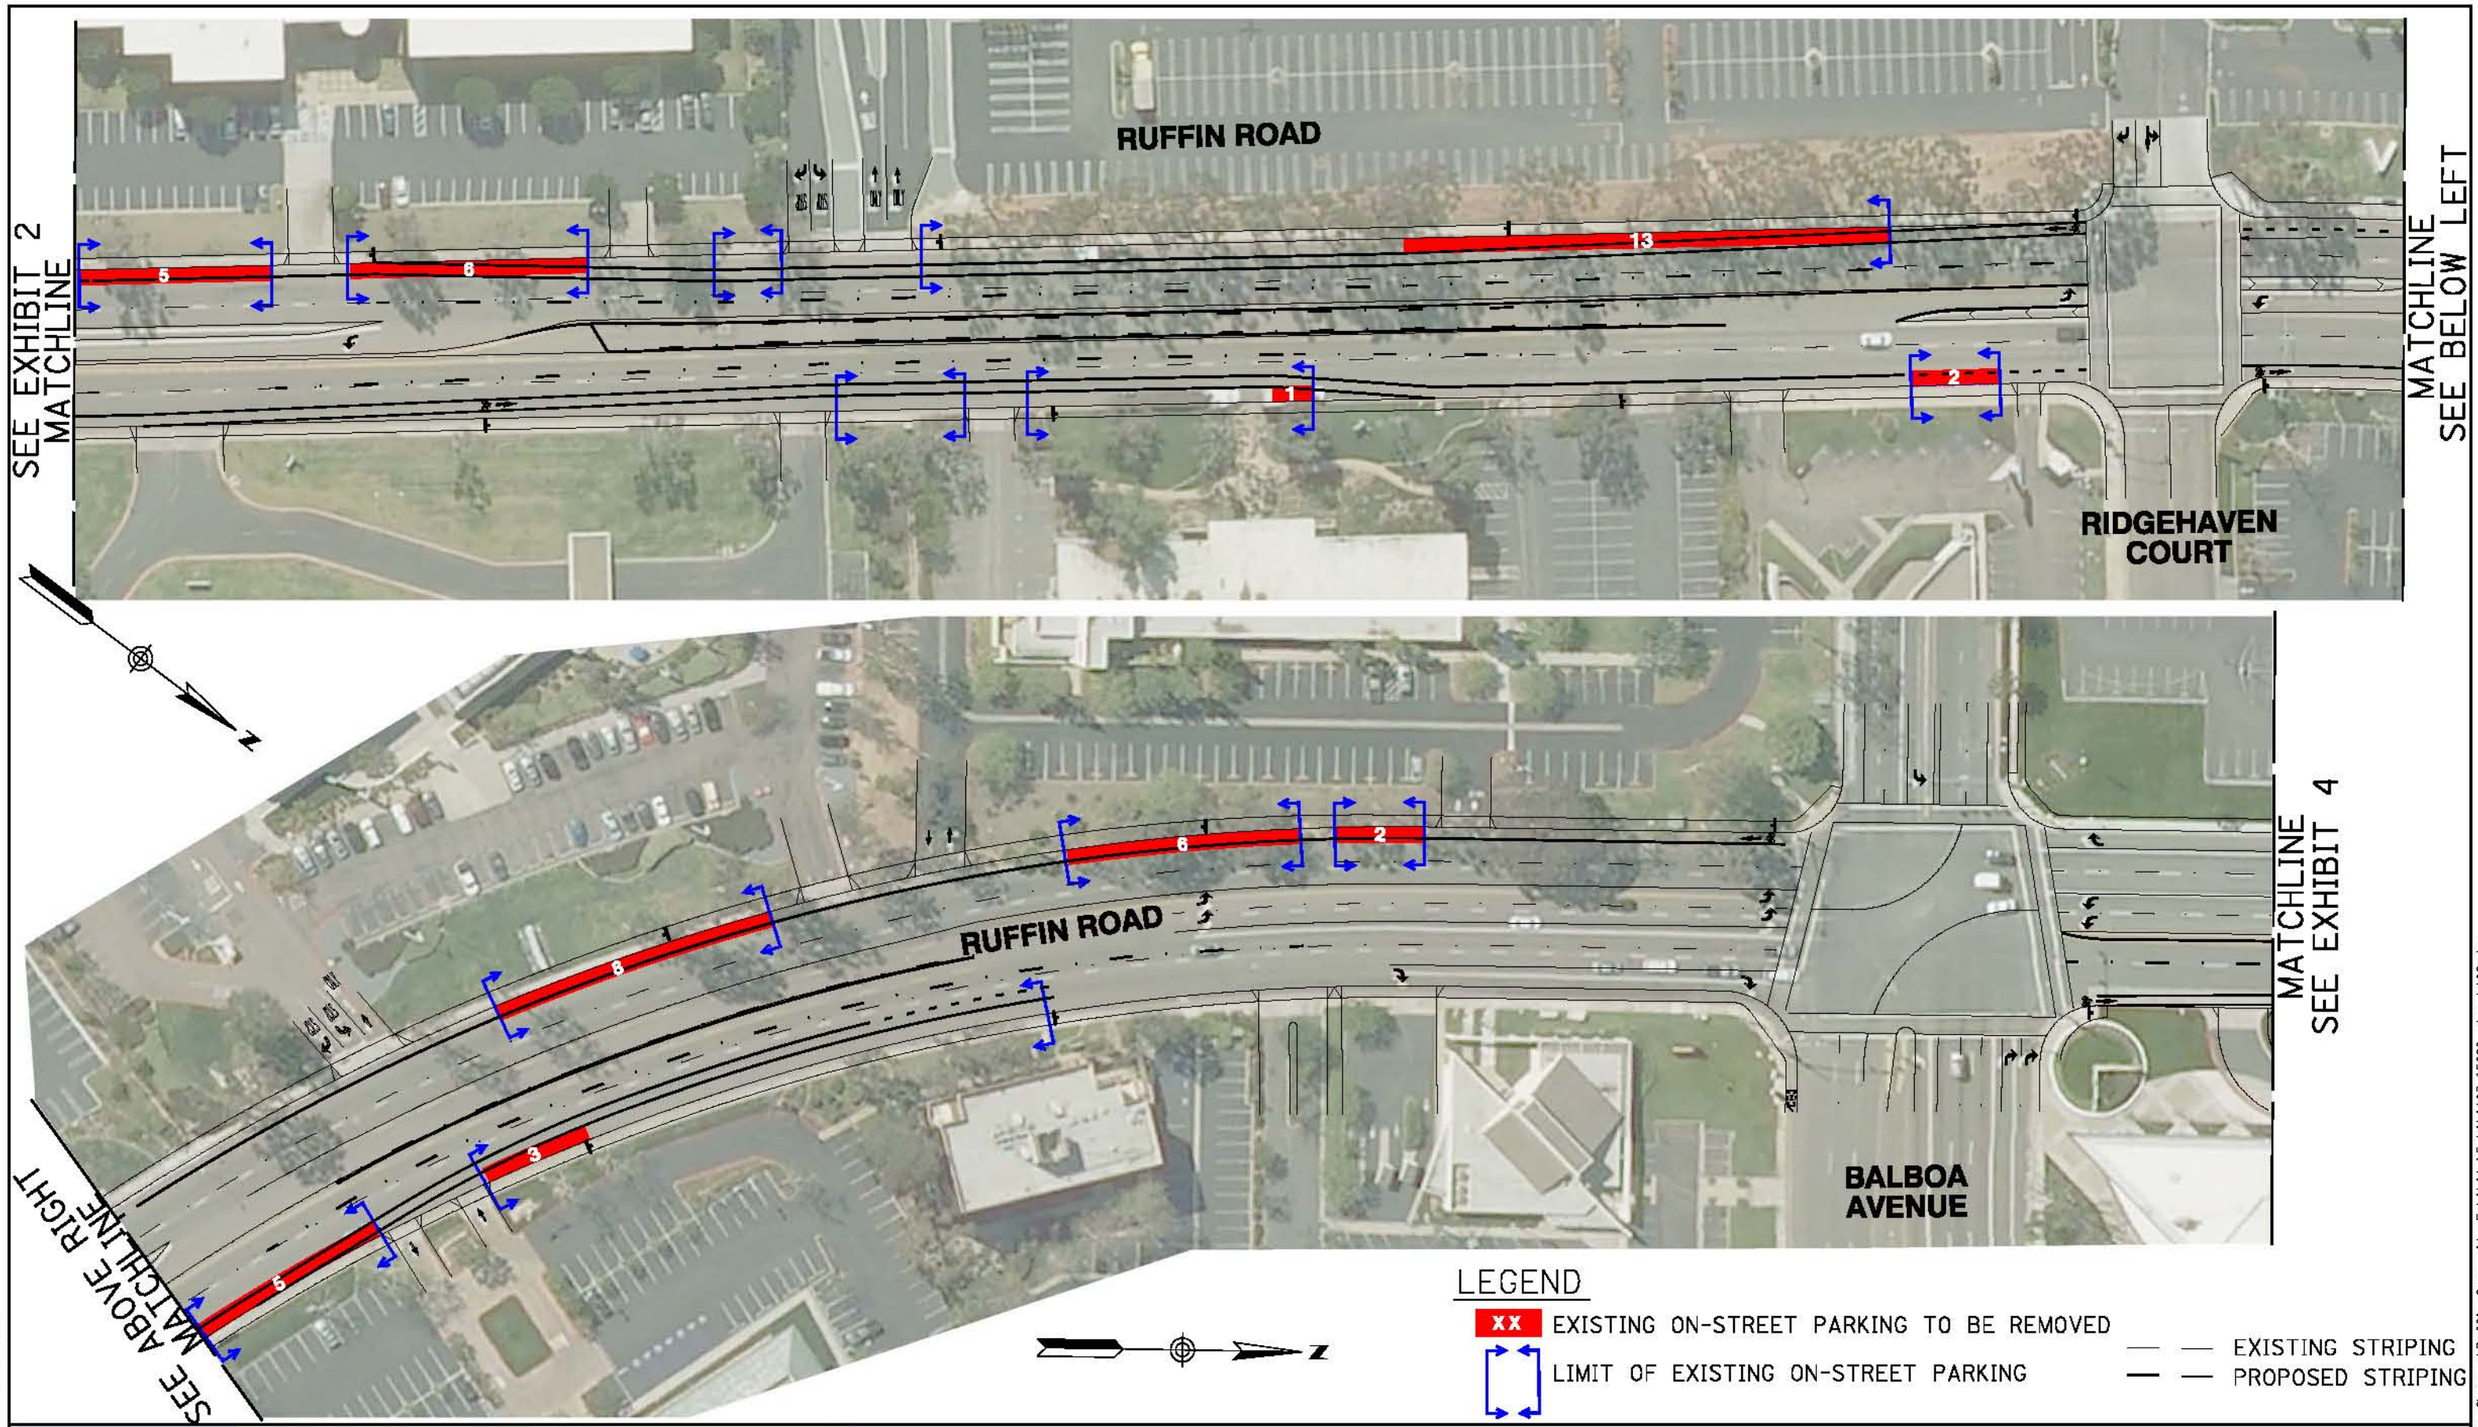

THE CITY OF SAN DIEGO

SELECT ELECTRIC

RICK ENGINEERING COMPANY

EXHIBIT "3"

RUFFIN ROAD BIKEWAY

© 2011 Rick Engineering Company

T:\15808\Post_Mylar_Changes\Ruffin_Community_Exhibits\03_15808_str_sht06.dgn
\\srv_jve\rickstandards\bentley_2006\workspace\projects\corpstds_2005_sd\plot\CorpStds_2005_SDhalf.pen
18-APR-2011 13:44

DRAFT

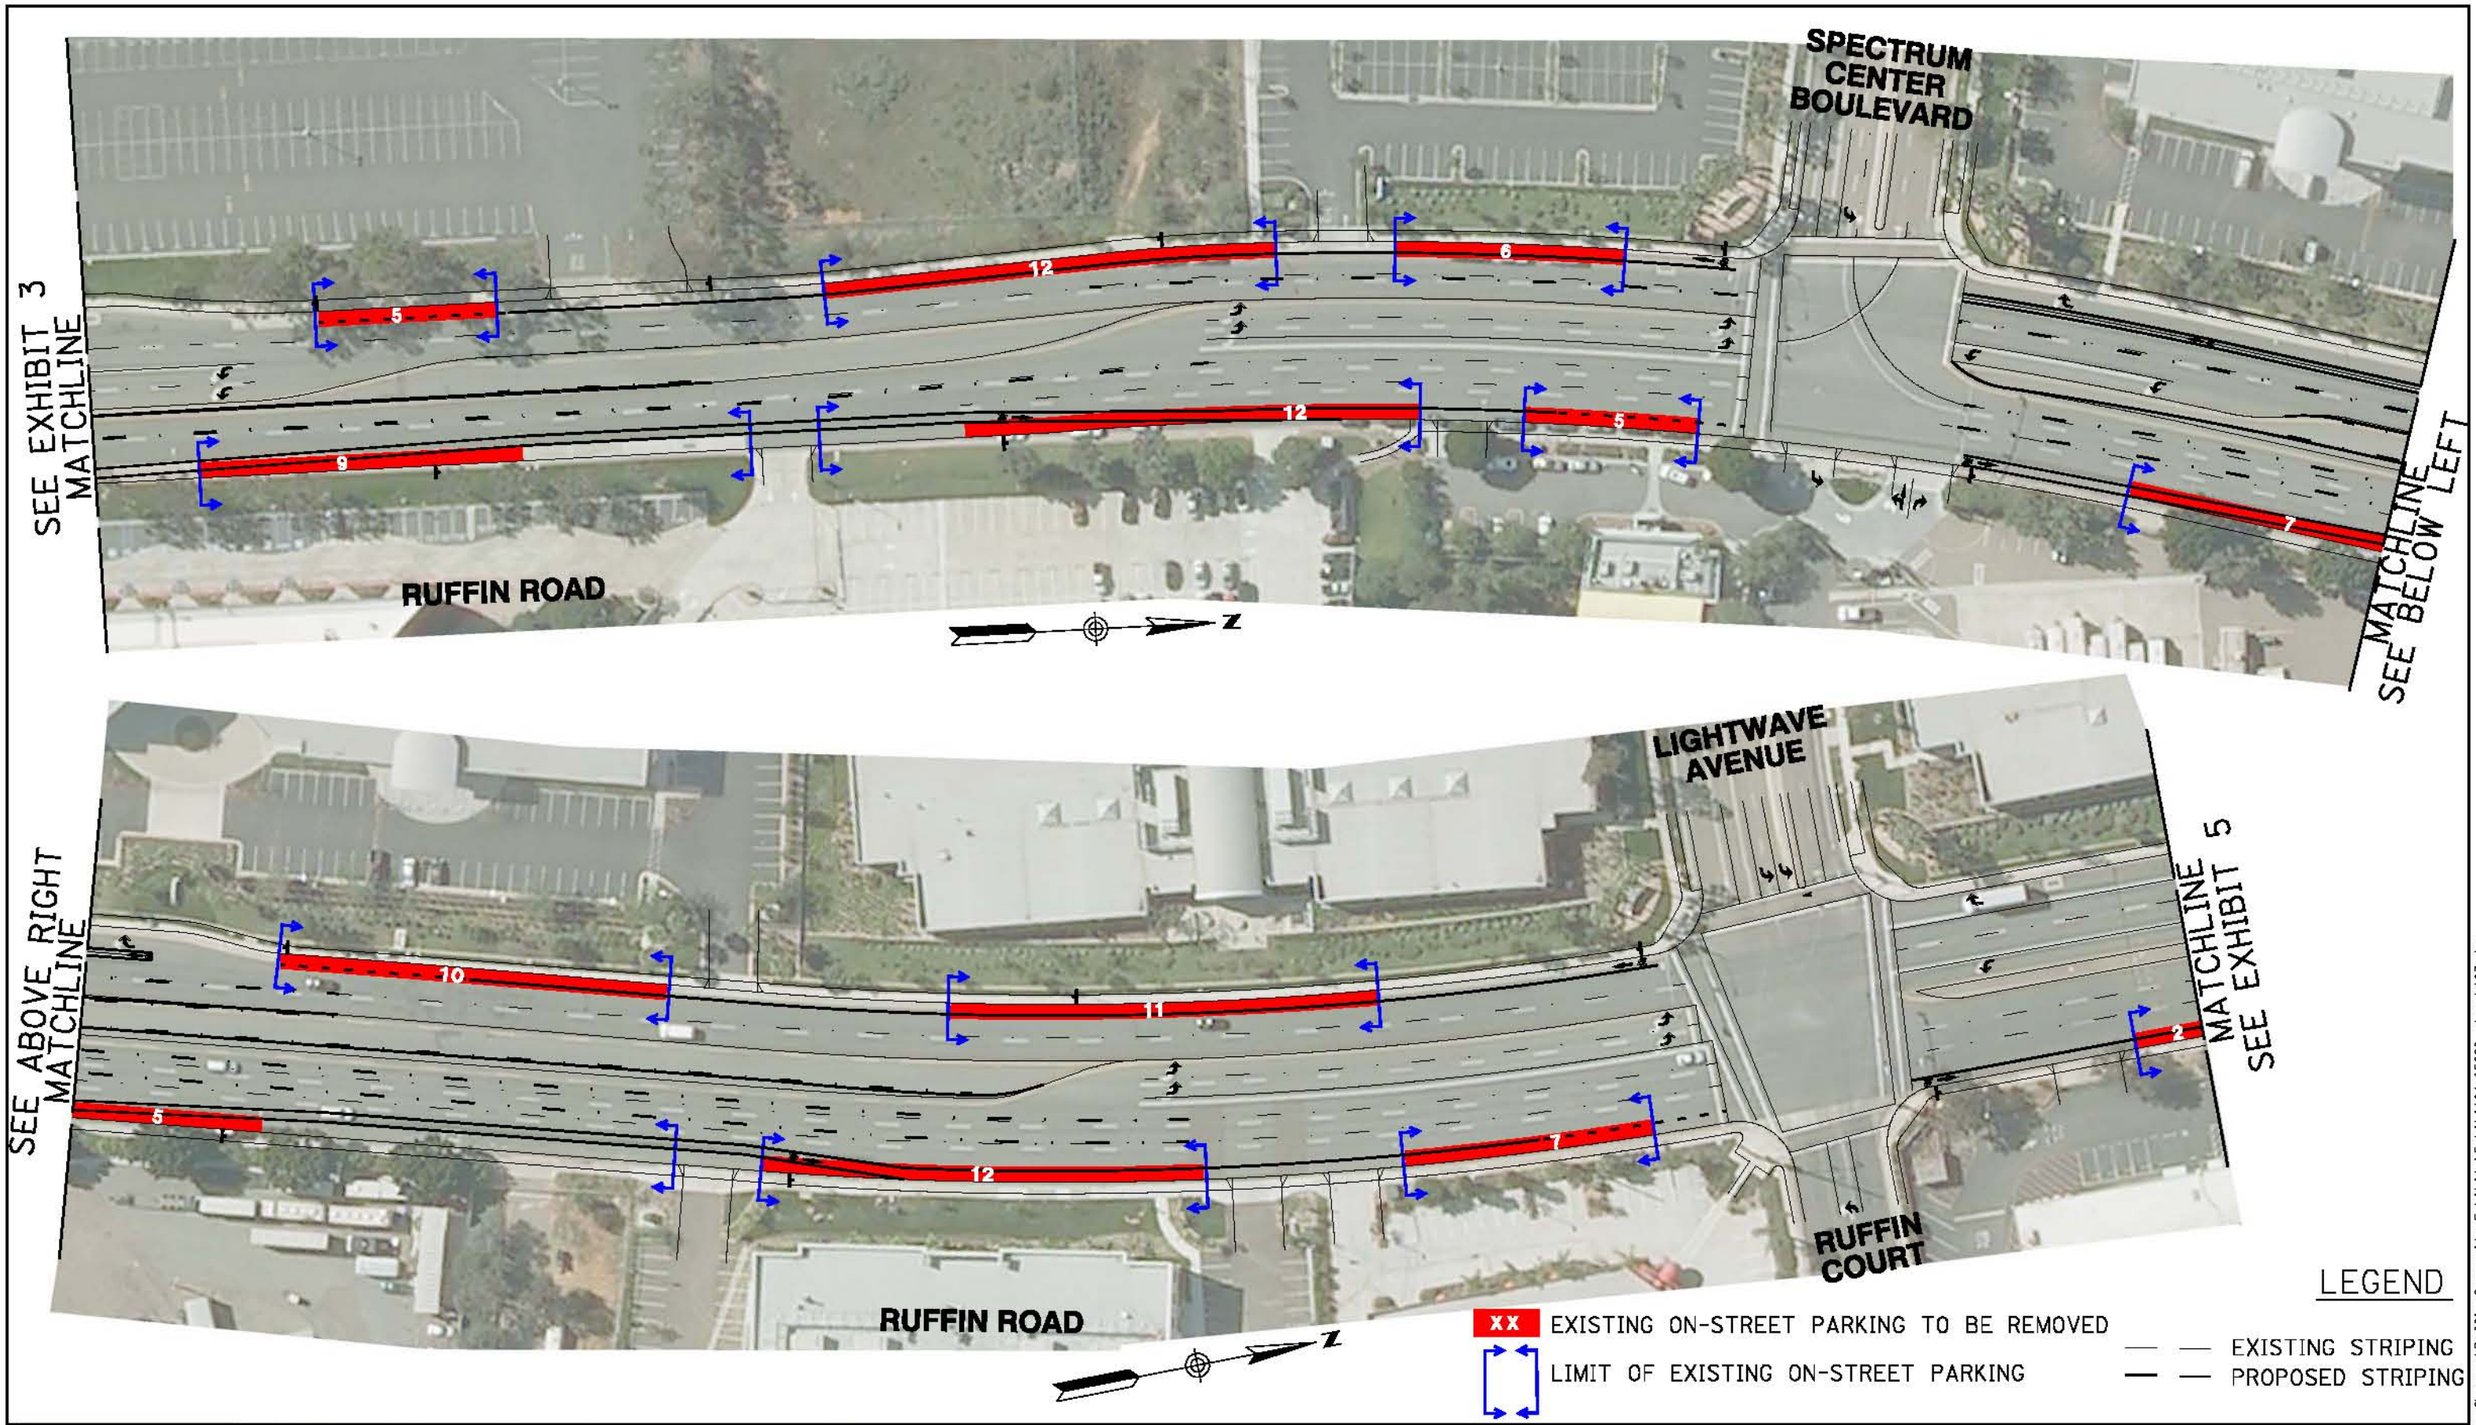

THE CITY OF SAN DIEGO

SELECT ELECTRIC

RICK ENGINEERING COMPANY

EXHIBIT "4"

RUFFIN ROAD BIKEWAY

80 40 0 80 160 240

GRAPHIC SCALE 1"= 80'

© 2011 Rick Engineering Company

T:\15806\Post_Mylar_Changes\Ruffin_Community_Exhibits\Exhibit04_15806_str_sht07.dgn
\\srv_jval\rickstandards\bentley_2006\workspace\projects\corpstds_2005_sd\plot\CorpStds_2005_SDhalf.pen
18-APR-2011 14:13

DRAFT

SEE EXHIBIT 4
MATCHLINE

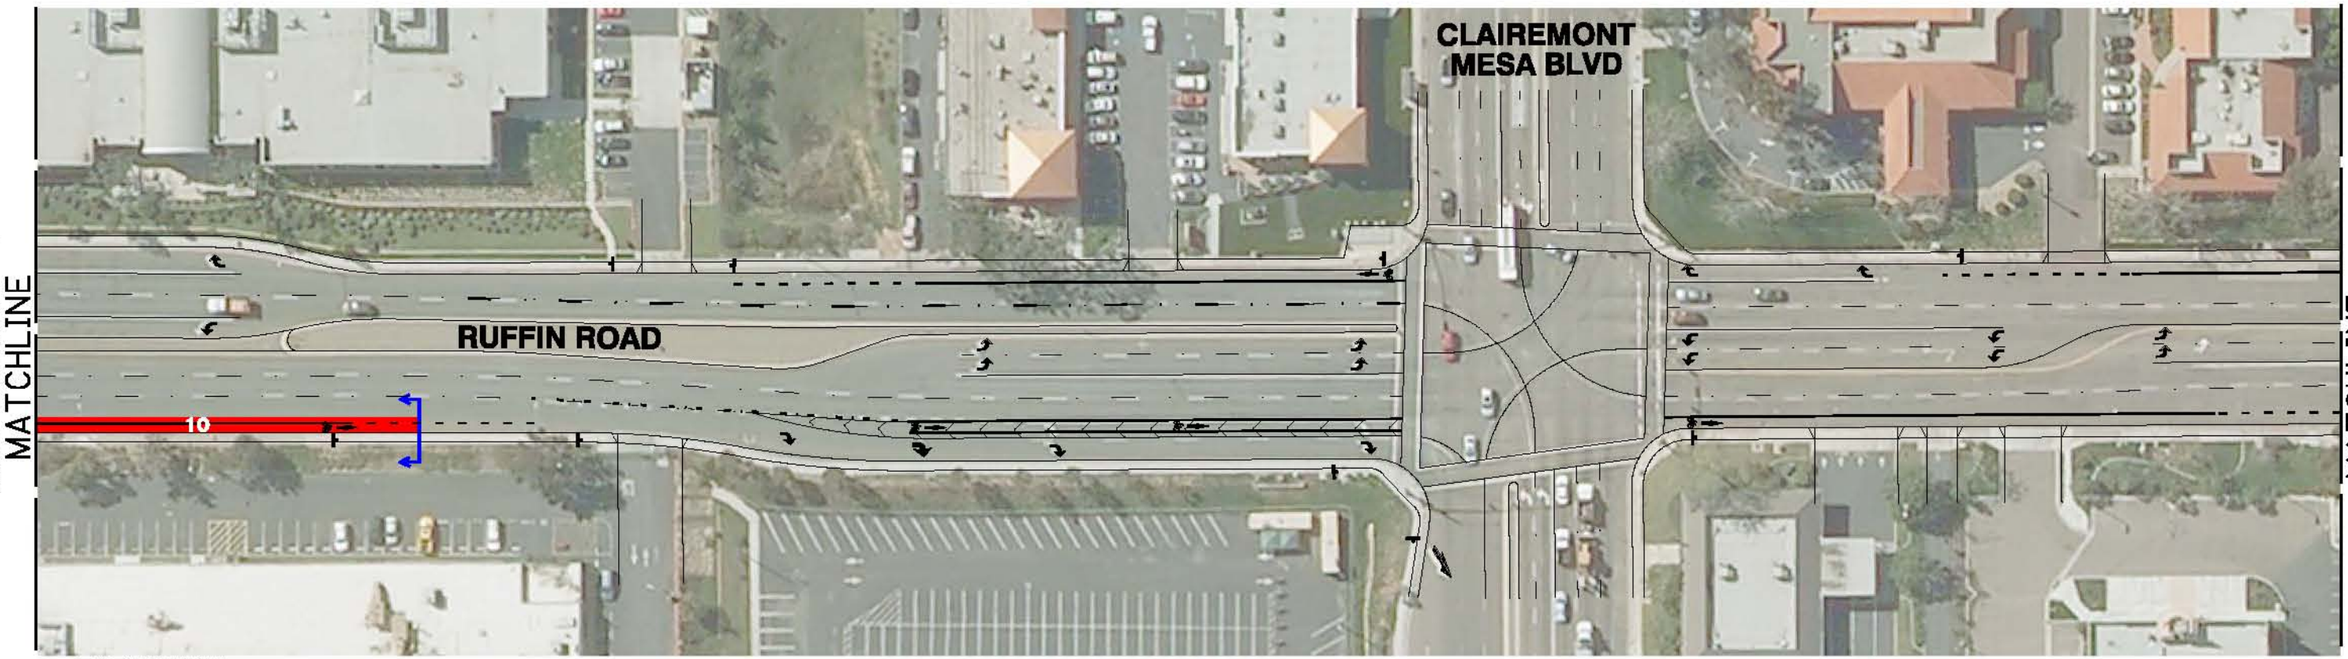

MATCHLINE
SEE BELOW LEFT

SEE ABOVE RIGHT
MATCHLINE

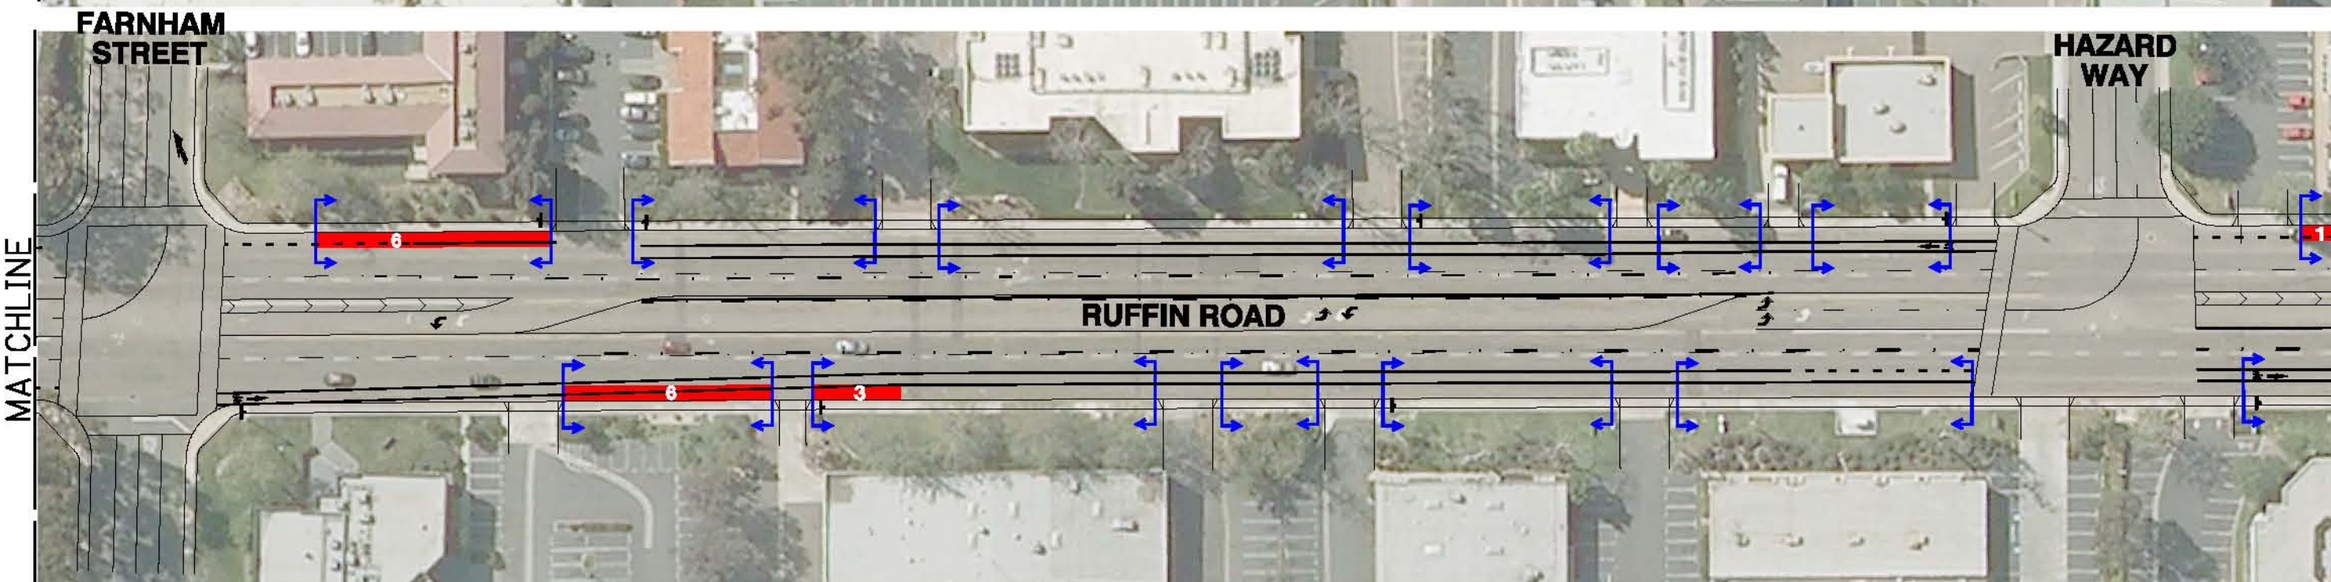

MATCHLINE
SEE EXHIBIT 6

LEGEND

XX EXISTING ON-STREET PARKING TO BE REMOVED

LIMIT OF EXISTING ON-STREET PARKING

EXISTING STRIPING

PROPOSED STRIPING

N

THE CITY OF SAN DIEGO

SELECT ELECTRIC

RICK ENGINEERING COMPANY

EXHIBIT "5"

RUFFIN ROAD BIKEWAY

80 40 0 80 160 240

GRAPHIC SCALE 1"= 80'

© 2011 Rick Engineering Company

T:\15808\Post_Mylar_Changes\Ruffin_Community_Exhibits\Exhibit05_15808_str_sht08.dgn
\\srv_jval\rickstandards\bentley_2006\workspace\projects\corpstds_2005_sd\plot\CorpStds_2005_SDhalf.pen
18-APR-2011 14:22

DRAFT

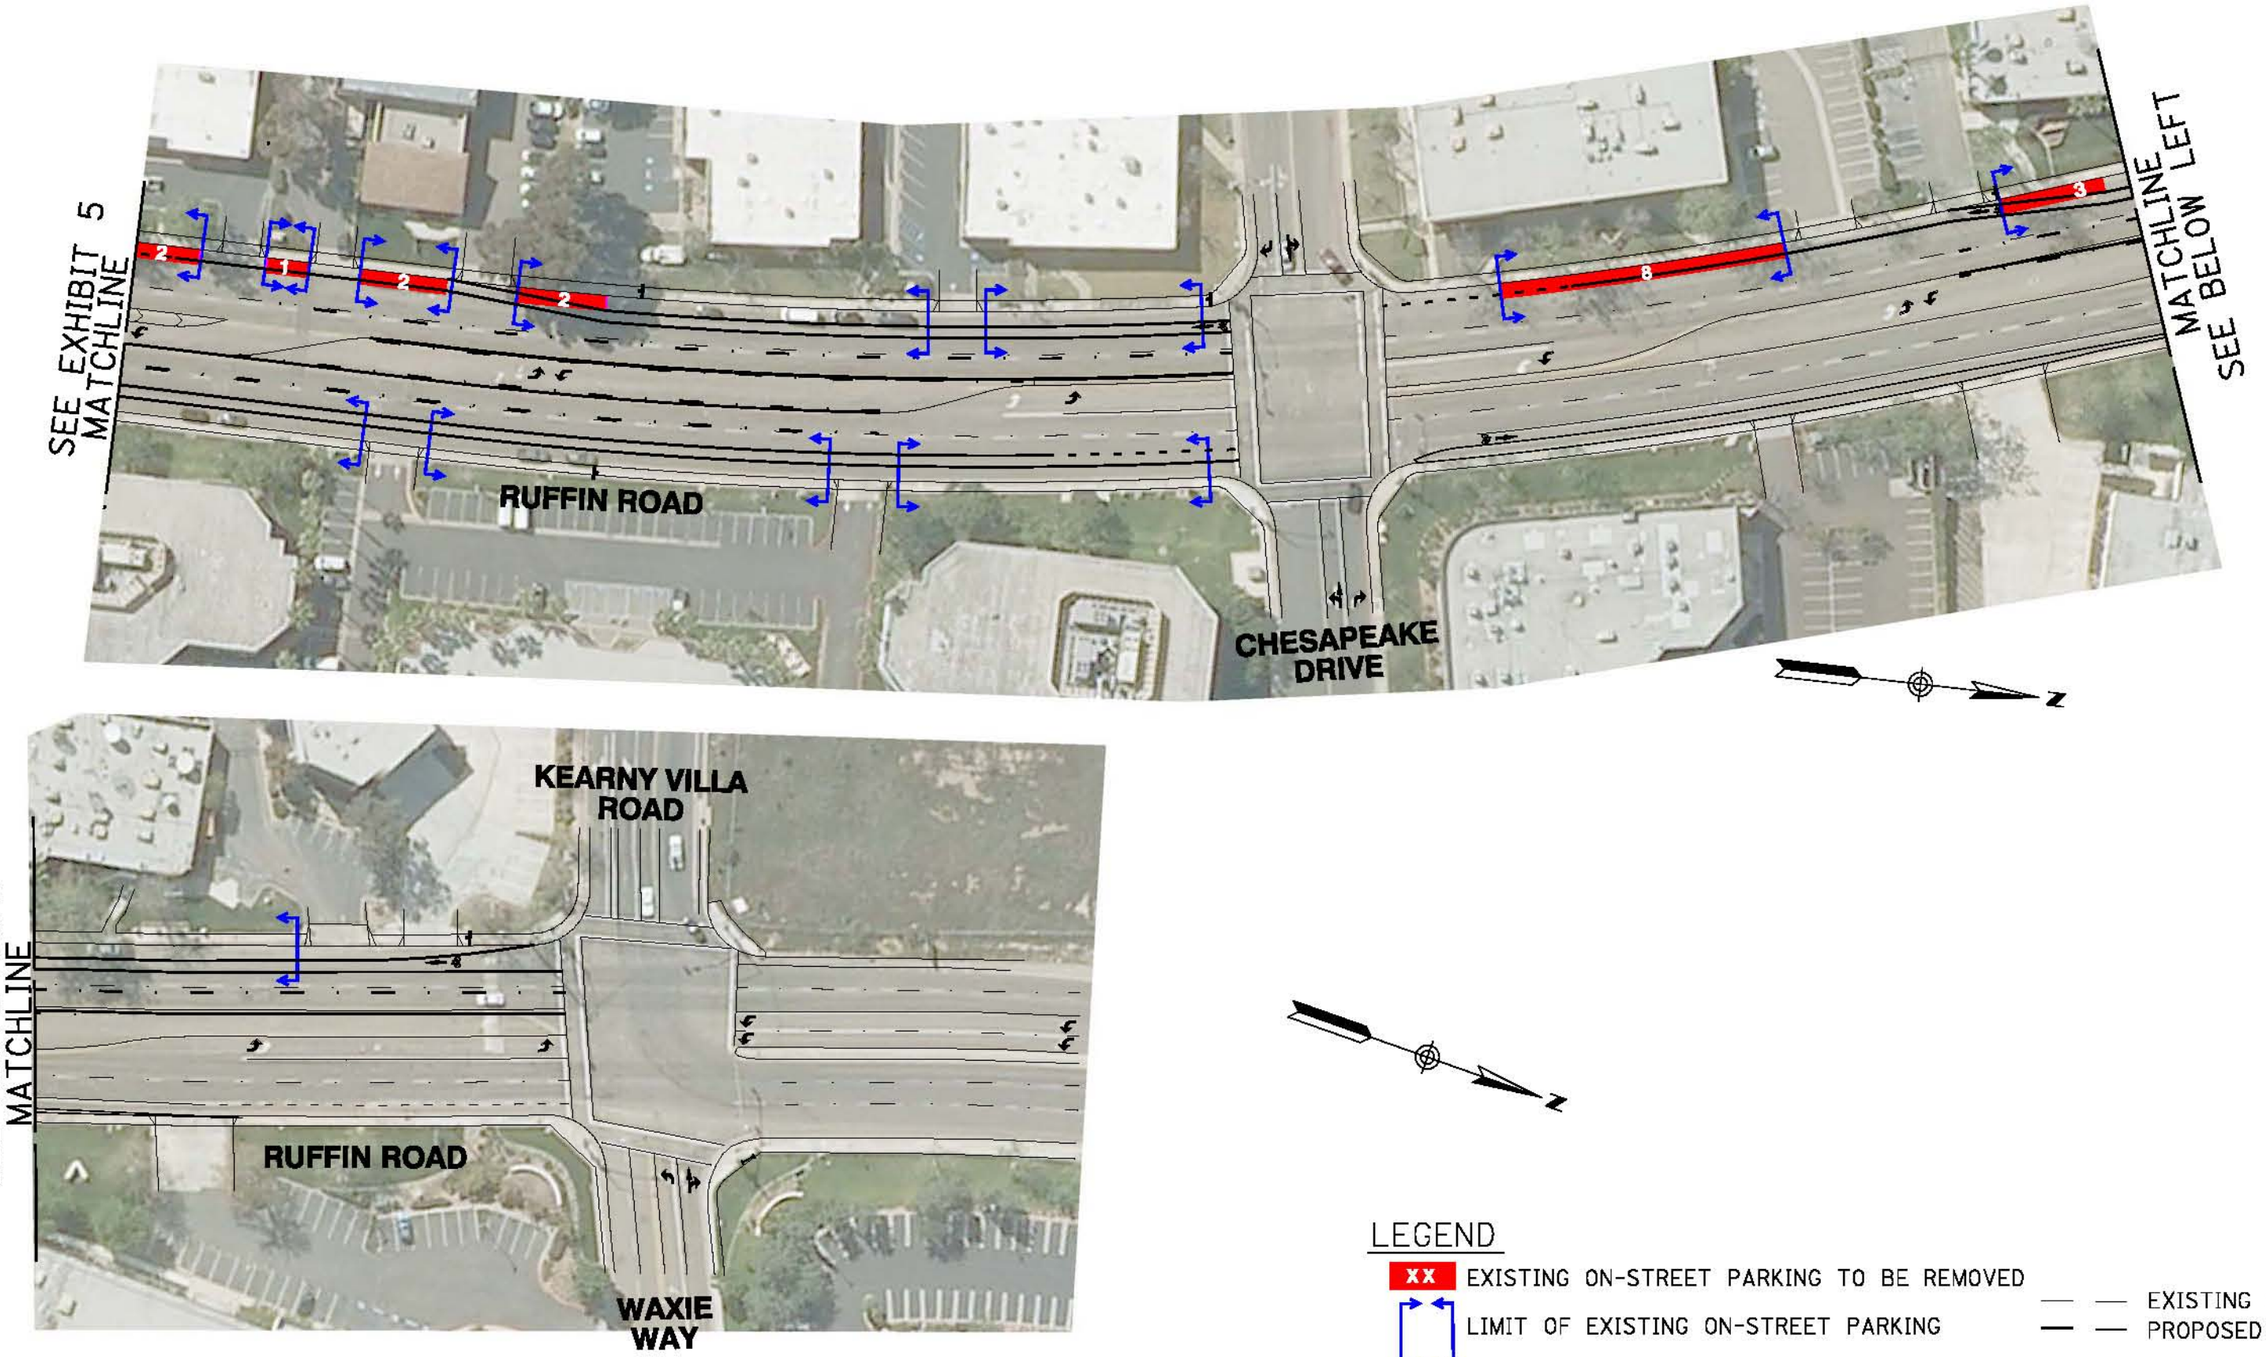

THE CITY OF SAN DIEGO

SELECT ELECTRIC

RICK ENGINEERING COMPANY

EXHIBIT "6"

RUFFIN ROAD BIKEWAY

80 40 0 80 160 240

GRAPHIC SCALE 1"= 80'

© 2011 Rick Engineering Company

T:\15808\Post_Mylar_Changes\Ruffin_Community_Exhibits\Exhibit06_15808_str_sht09.dgn
\\serv_jval\rickstandards\bentley_2006\workspace\projects\corpstds_2005_sd\plot\CorpStds_2005_SDhalf.pen
18-APR-2011 14:30

DRAFT