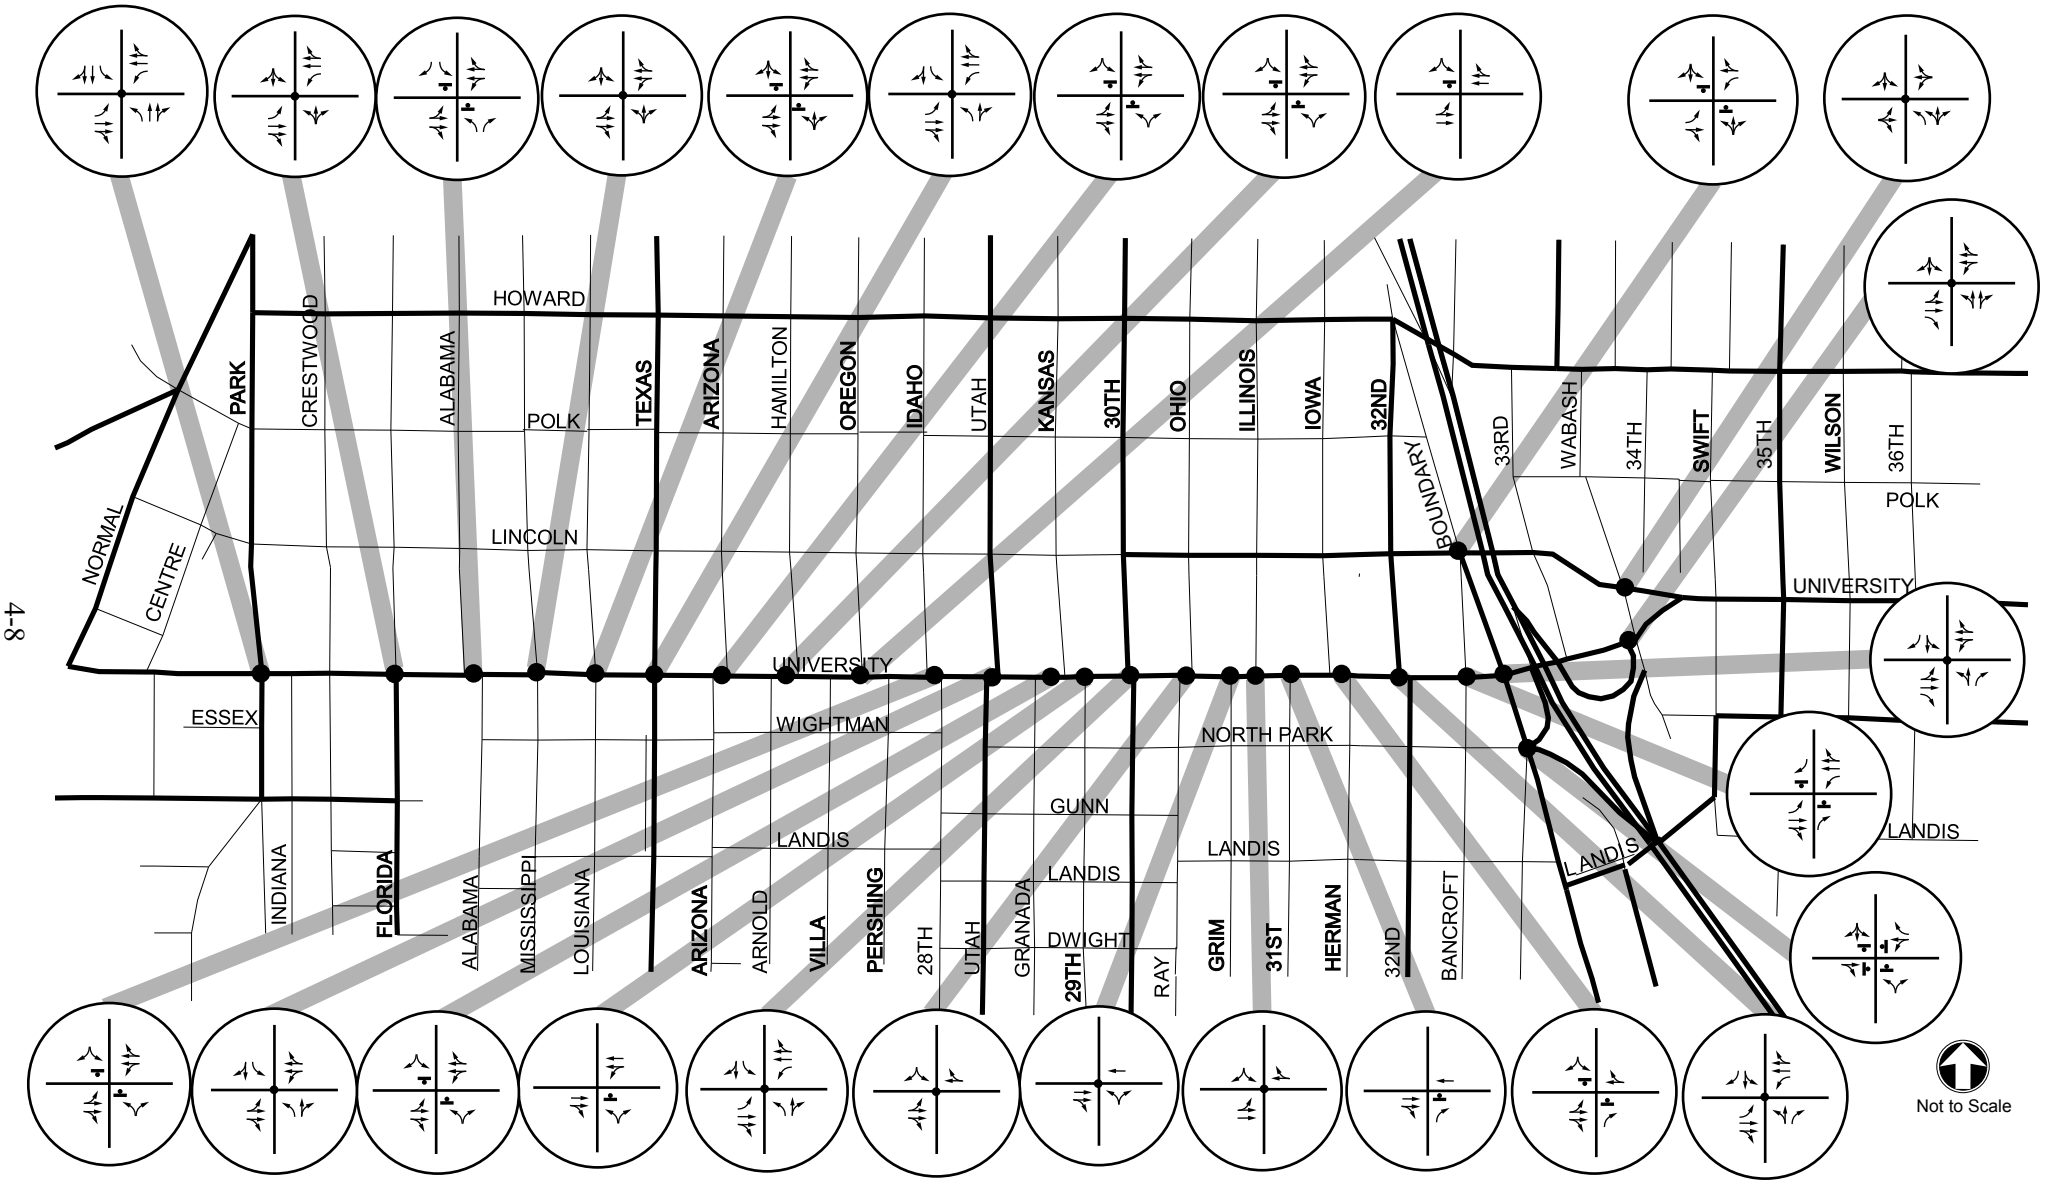

UNIVERSITY AVENUE MOBILITY PLAN EXISTING INTERSECTION GEOMETRY

55-100140.001 - March 2004 (2004-0331)

EXHIBIT 4-2