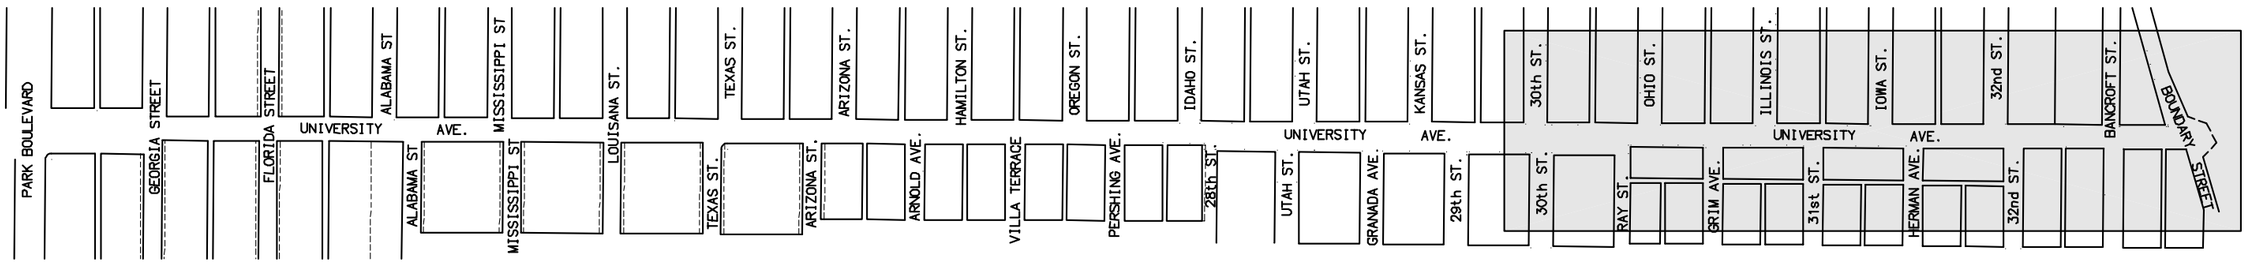

KEY MAP
SCALE: 1"=500'

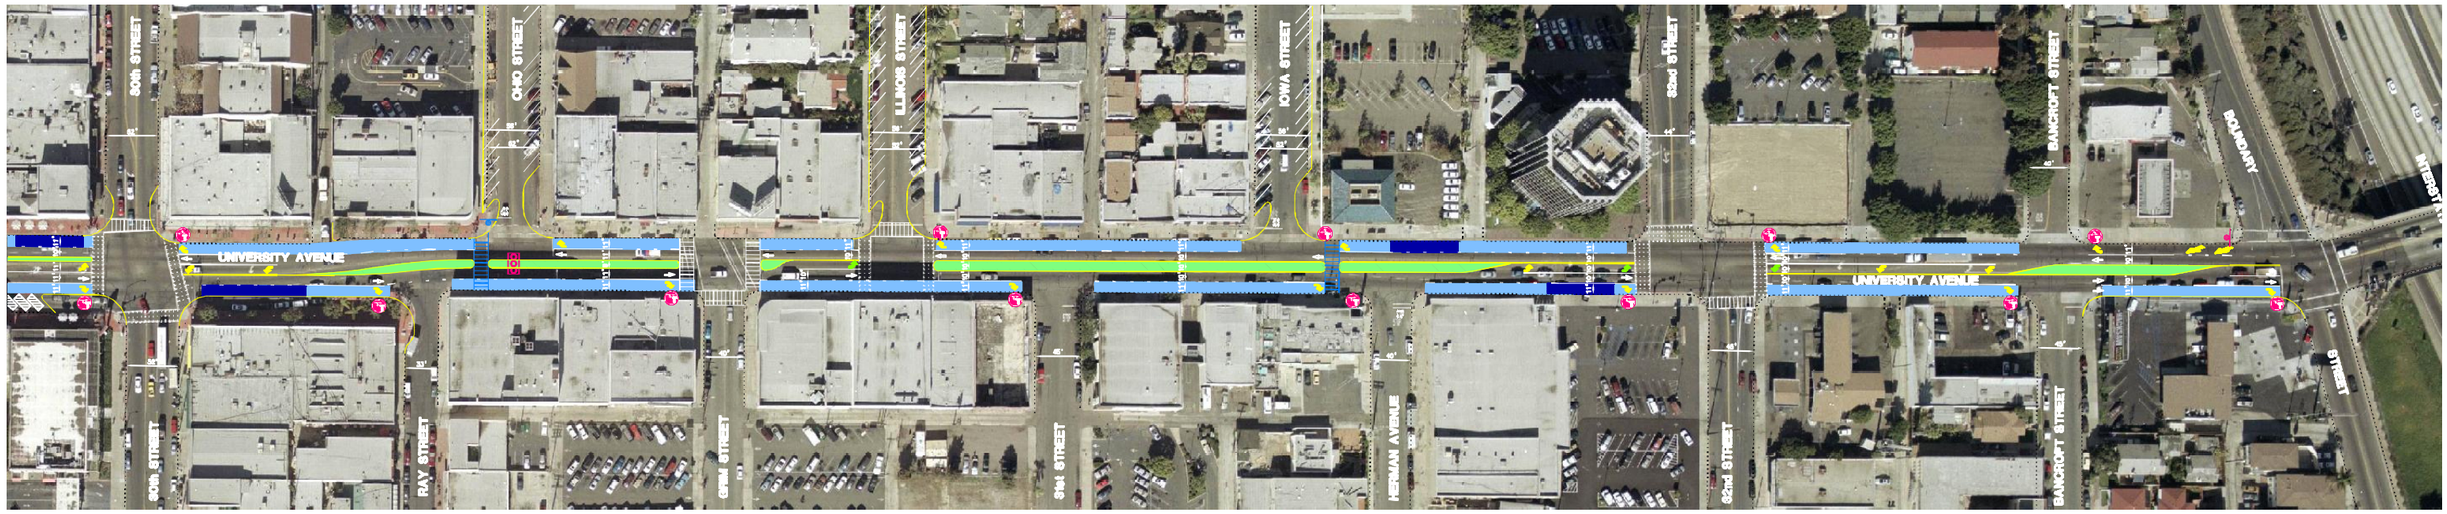

LEGEND

PEDESTRIAN IMPROVEMENTS

SYMBOL	DESCRIPTION
	RESTRIPE EXISTING CROSSWALK OR NEW CROSSWALK MODIFIED EXISTING CROSSWALK
	NEW ENHANCED SIDE STREET CROSSING
	NEW ENHANCED MID-BLOCK CROSSWALK
	REMOVE CROSSWALK

TRANSIT IMPROVEMENTS

SYMBOL	DESCRIPTION
	TRANSIT STOP
	TRANSIT ONLY LANE
	POTENTIAL TRANSIT ONLY LANE (ALT. 3)

STREET IMPROVEMENTS

SYMBOL	DESCRIPTION
	PROPOSED CURB EXISTING CURB
	NEW "STOP" SIGN
	NEW "TRANSIT ONLY LANE AHEAD MERGE LEFT" SIGN
	NEW "RIGHT TURN ONLY LANE BUSES EXEMPT" SIGN
	RAISED MEDIAN WITH LANDSCAPE
	REPAINT EXISTING STOP BAR & SYMBOL
	STRIPE RIGHT TURN ARROW

SIGNAL IMPROVEMENTS

SYMBOL	DESCRIPTION
	STRIPE LEFT TURN ARROW & INSTALL NEW PROTECTED LEFT TURN ARROW
	NEW TRAFFIC SIGNAL
	REMOVE EXISTING TRAFFIC SIGNAL

Not to Scale

RBF

55-100148.001 - June 2004

UNIVERSITY AVENUE MOBILITY PLAN REFINED CONCEPT PLAN