# 3067 UNIVERSITY FLOOR PLAN

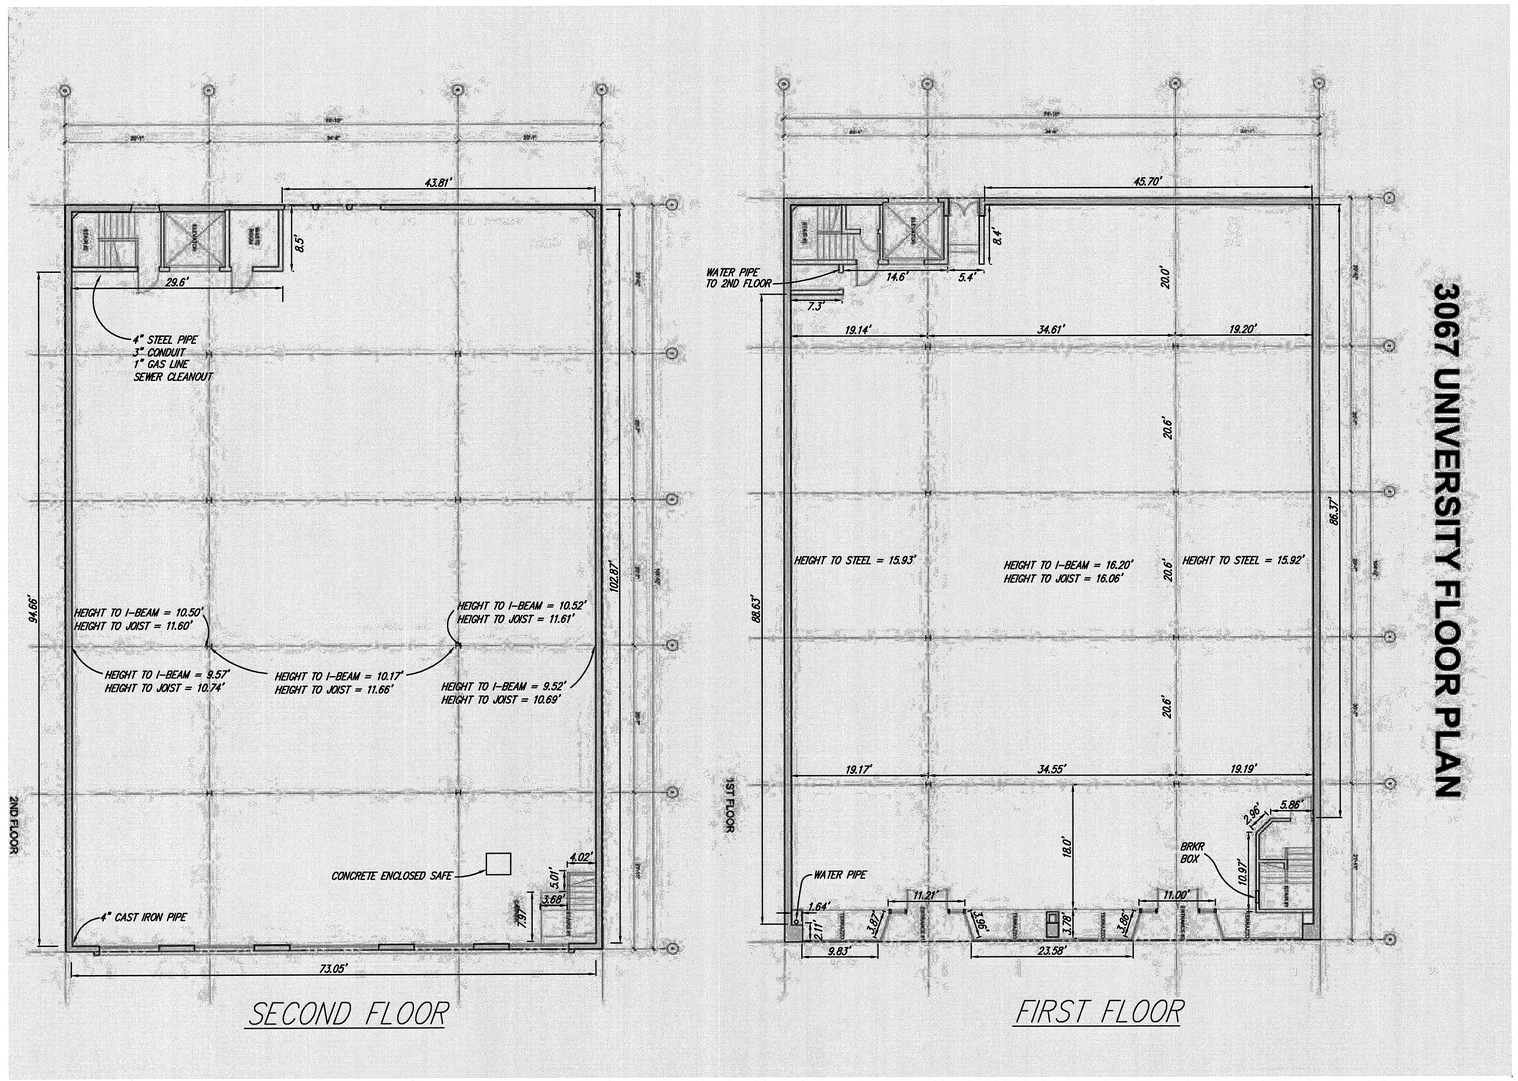


0' 5' 10' 20'
SCALE: 1" = 10'

**NOTE!!**
ELECTRONIC DATA FILES ARE FOR REFERENCE ONLY AND ARE NOT TO BE USED FOR HORIZONTAL OR VERTICAL SURVEY CONTROL.

©2010 O'Day Consultants, Inc.

REGISTERED PROFESSIONAL ENGINEER
GEORGE O'DAY
NO. 32014
EXP. 12/31/10
CIVIL
STATE OF CALIFORNIA

O'Day
CONSULTANTS
2710 Loker Avenue West
Suite 100
Carlsbad, California 92010
760-931-7700
Fax: 760-931-8680
Civil Engineering
Planning
Processing
Surveying

DESIGNED BY: A.M. DATE: SEP. 2010
DRAWN BY: J.S. SCALE:
PROJECT MGR.: G.O. JOB NO.: 020289

ENGINEER OF WORK:
GEORGE O'DAY DATE: RCE: 32014

G:\020289\0289z01.dwg Sep 02, 2010 3:48pm
Xrefs: 0000AG