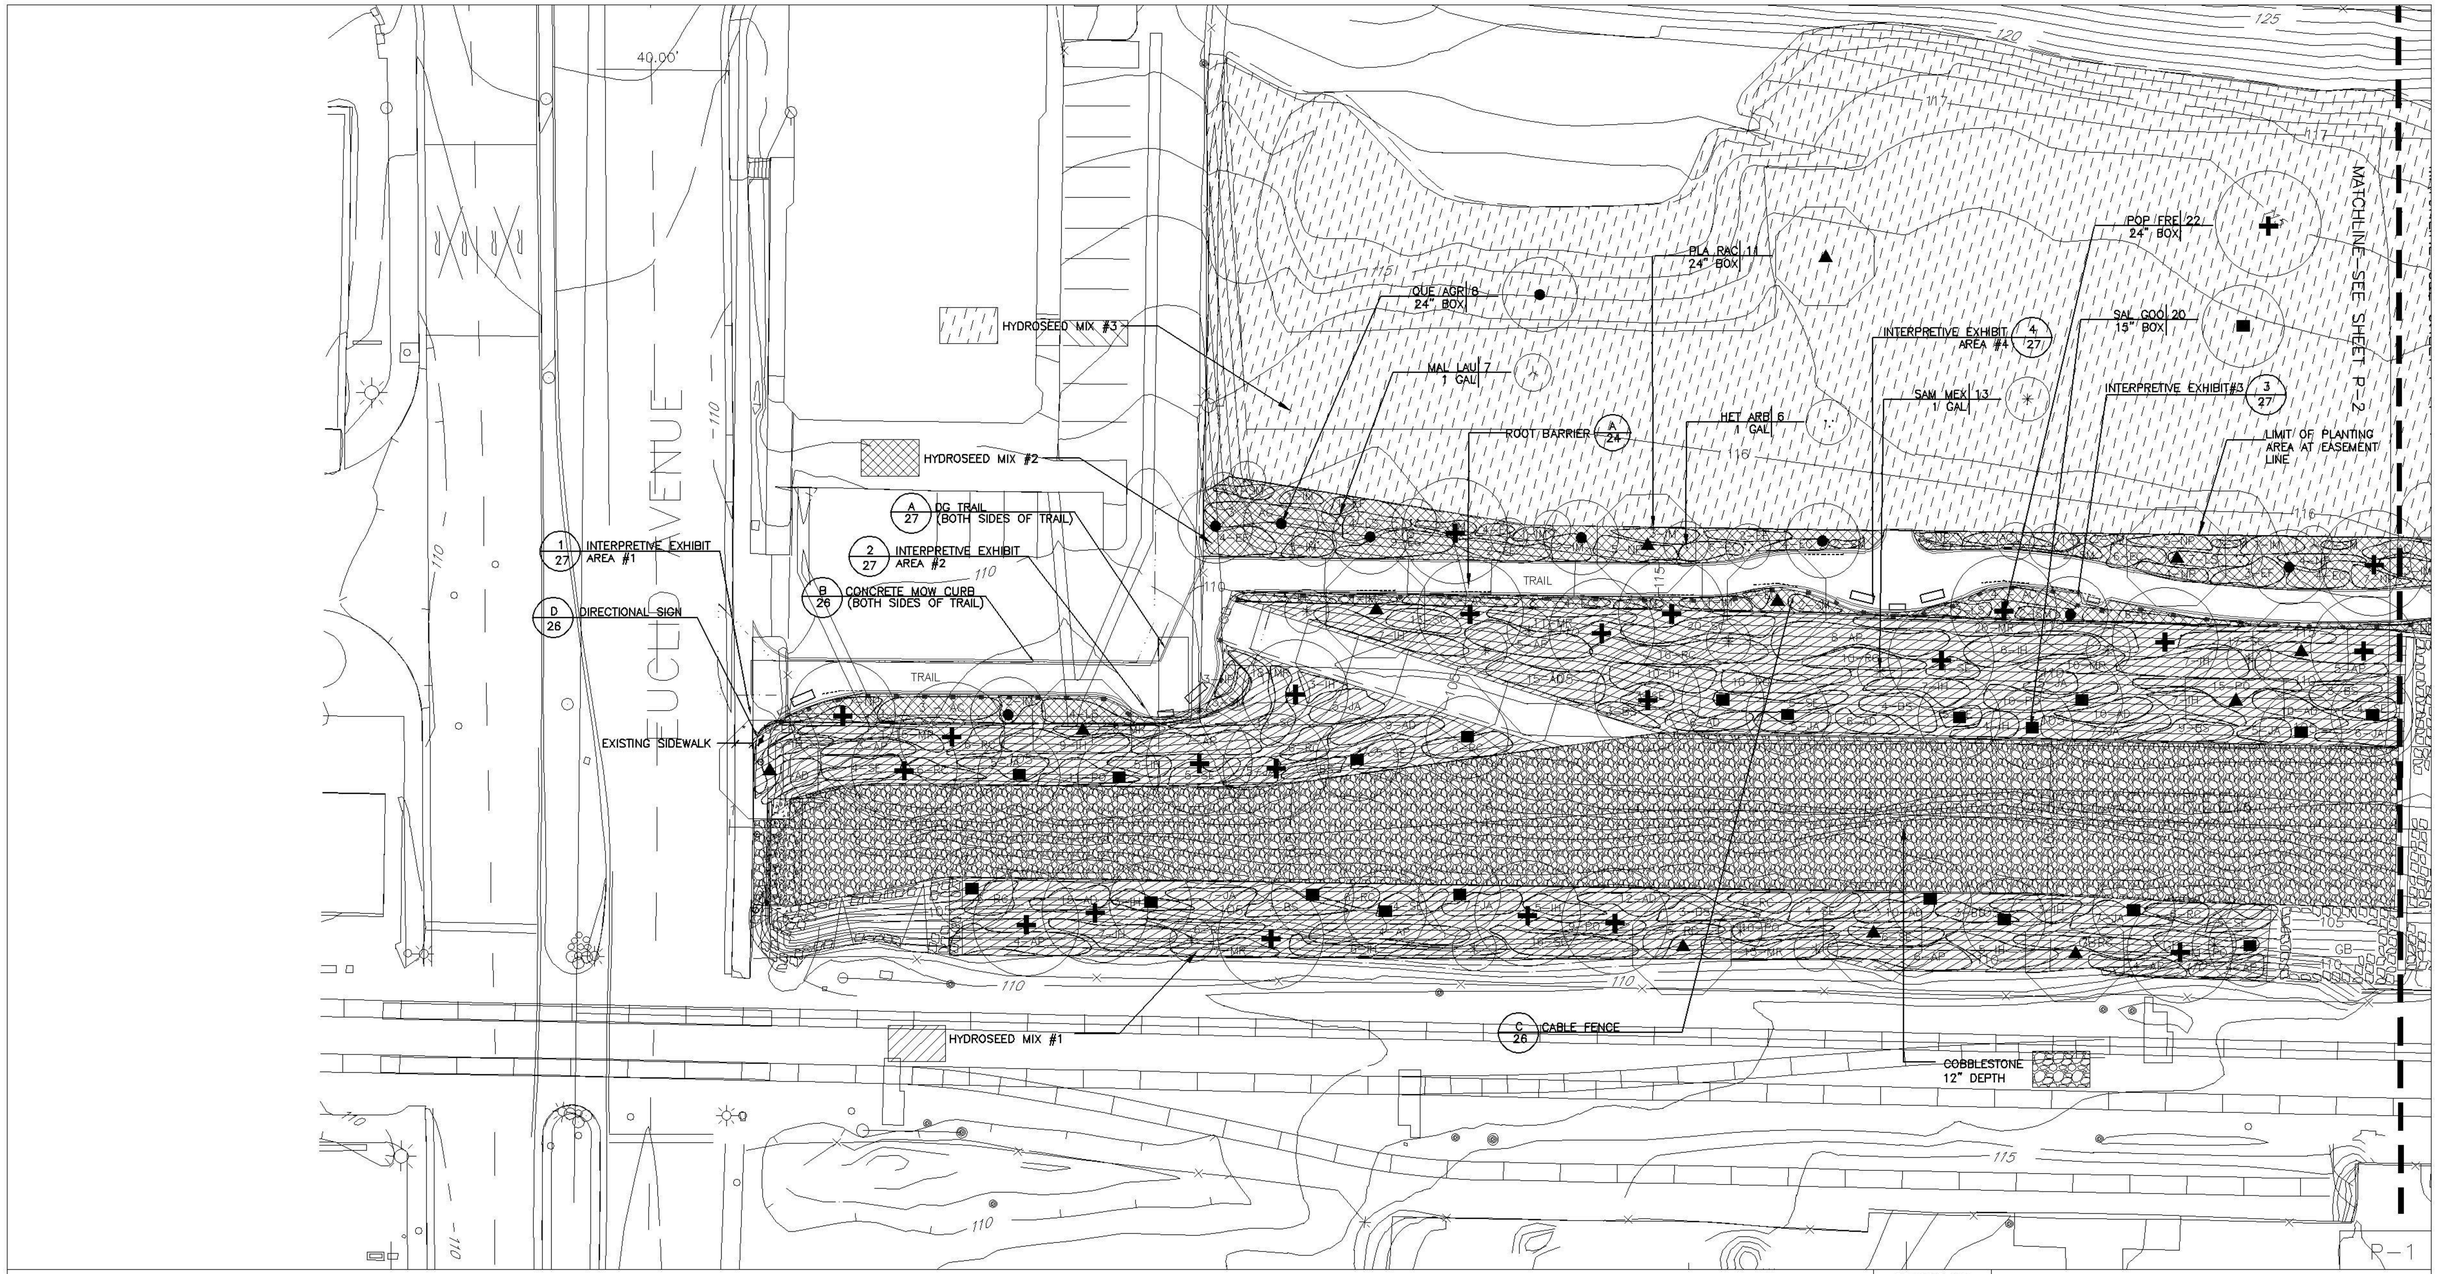

SEE SHEET P-1 AND P-2 FOR PLANTING DETAILS, NOTES AND LEGEND

SEE SEPARATE BOOKLET FOR SPECIFICATIONS

Estrada Land Planning

REGISTERED LANDSCAPE ARCHITECT — STEVE ESTRADA No. 1685 Exp. 4/30/06 — SIGNATURE — DATE — STATE OF CALIFORNIA

FOR THE CITY OF SAN DIEGO
METROPOLITAN WASTEWATER DEPARTMENT

MWWD DIRECTOR _____ DATE _____

DRAWING NO. P-1

SHEET NO. 22

CIP NO. 320540

SPECIFICATION NO.

CHOLLAS CREEK WATER QUALITY PROTECTION AND HABITAT ENHANCEMENT PROJECT

PLANTING PLAN

CITY OF SAN DIEGO, CALIFORNIA
SHEET 22 OF 28 SHEETS

WATER W.O. _____
SEWER W.O. _____

PROJECT MANAGER _____ DATE _____

DESIGN ENGINEER _____

CONTROL CERTIFICATION 198-1743

LAMBERT COORDINATES 33672-22-D

CONTRACTOR _____ DATE STARTED _____
INSPECTOR _____ DATE COMPLETED _____

DESCRIPTION	BY	APPROVED	DATE	FILMED

DRAWING STATUS

NO.	DATE	REQ.	REVISION DESCRIPTION	DRAWN	CKD	APD	PE	EM	QA/QC

DATE: 12/23/05

WARNING
0 ½ 1
IF THIS BAR DOES NOT MEASURE 1" THEN DRAWING IS NOT TO SCALE.

SCALE — HORIZONTAL 1"=20' — VERTICAL 1"=20'

METROPOLITAN WASTEWATER DEPARTMENT
City of San Diego
City of San Diego

475-01
12/23/05
M:/Projects/400/47501/ACAD/100sub/47501_CD