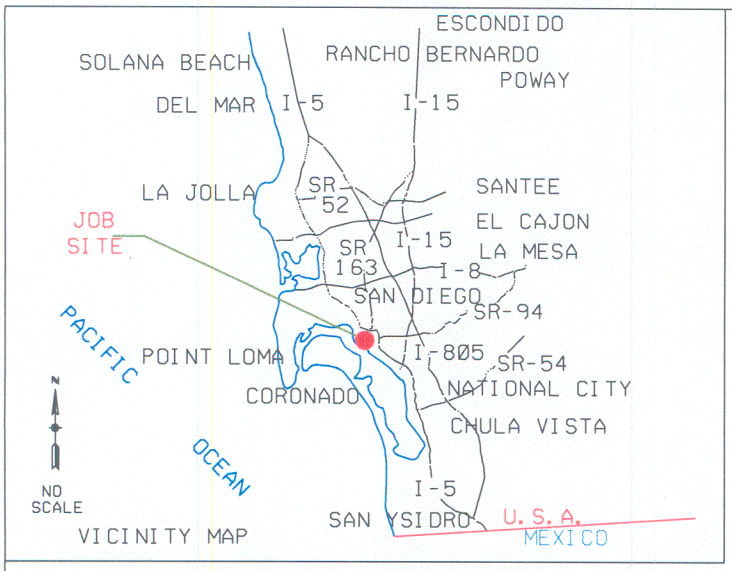

The City of San Diego
Engineering & Capital Projects

PROJECT ENGINEER
RICHARD CORTOPASSI
@ 533-5475

SENIOR CIVIL ENGINEER
JEFF COLLINGWOOD
@ 533-5259

PROJECT MANAGER
NABIL BATTA
@ 533-5191

WATER & SEWER MAIN REPLACEMENT GROUP 536 LOCATION MAP

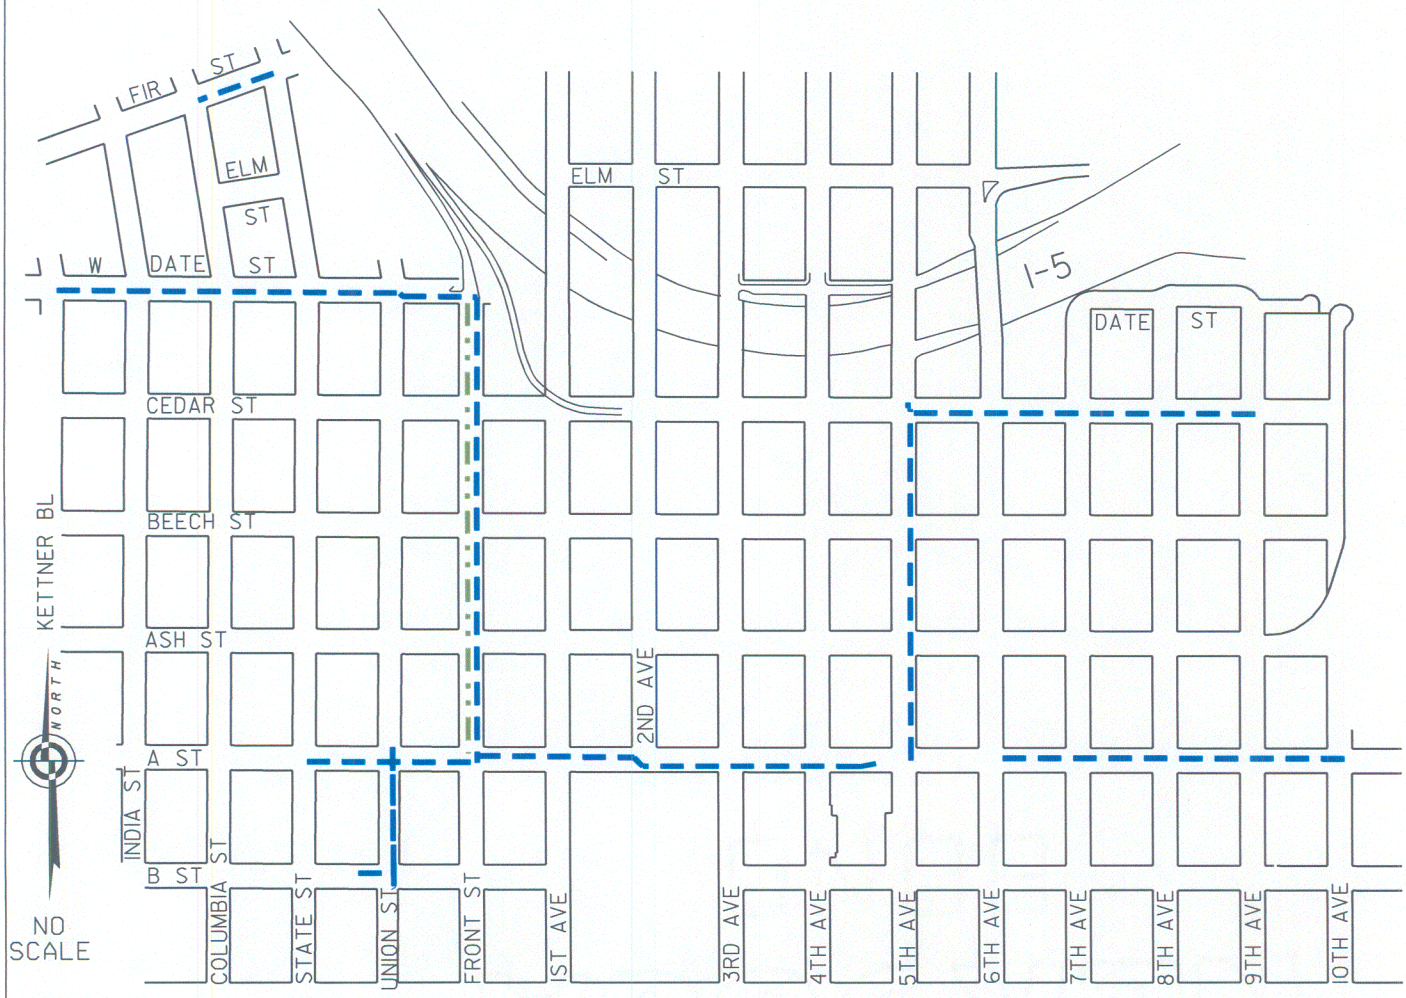

LEGEND:

- WATER MAIN REPLACEMENT
- SEWER MAIN REPLACEMENT

01-06-03 A4C THOMAS BROS. PG. 1288-J2; 1289-A2, A3

CENTER CITY • COUNCIL DISTRICT 2 • CIP# 73852.2, 442174