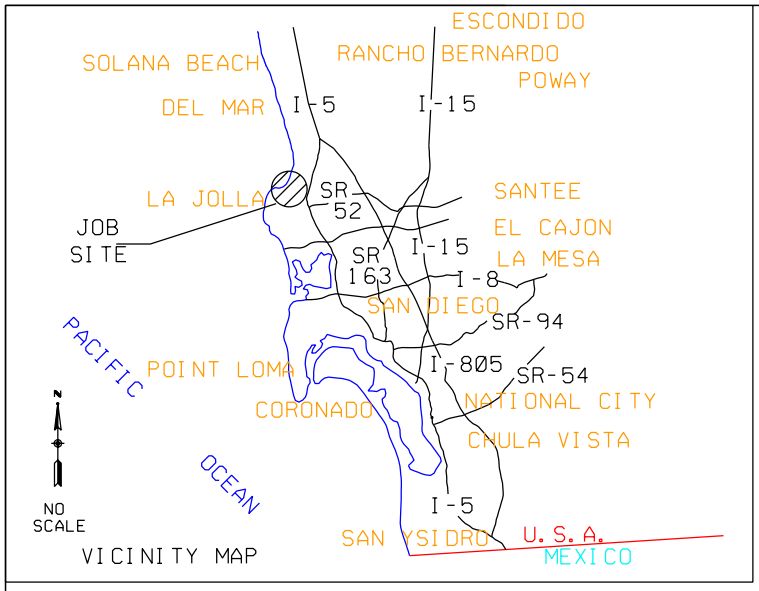

The City of San Diego
Engineering & Capital Projects

PROJECT ENGINEER
ROGER BUSTAMANTE
@ 533-6653

SENIOR ENGINEER
JENNIFER MAXWELL
@ 533-6671

PROJECT MANAGER
SUMER HASENIN
@ 533-5112

SEWER MAIN REPLACEMENT

GROUP 716

LOCATION MAP

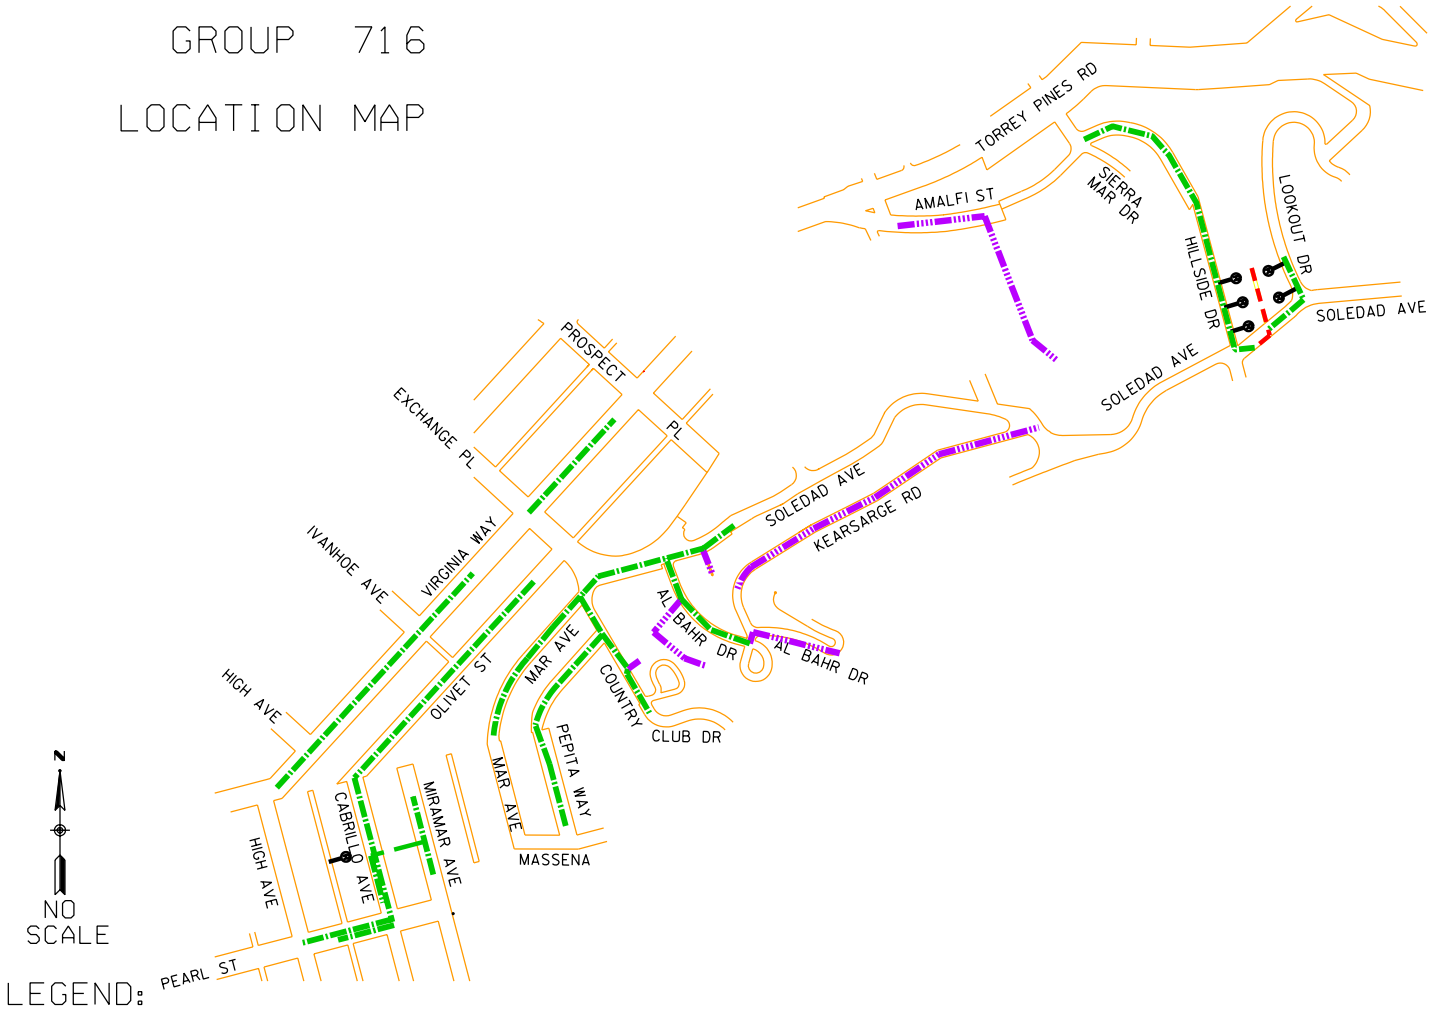

LEGEND:

- SEWER MAIN REPLACEMENT
- SEWER MAIN REHABILITATION
- SEWER MAIN TO BE ABANDONED

8/11/03 RNB

COMMUNITY PLAN: 10 • COUNCIL DISTRICT: 01 • CIP# 443124

wxr716t.dgn 08/12/2003 07:51:31 AM