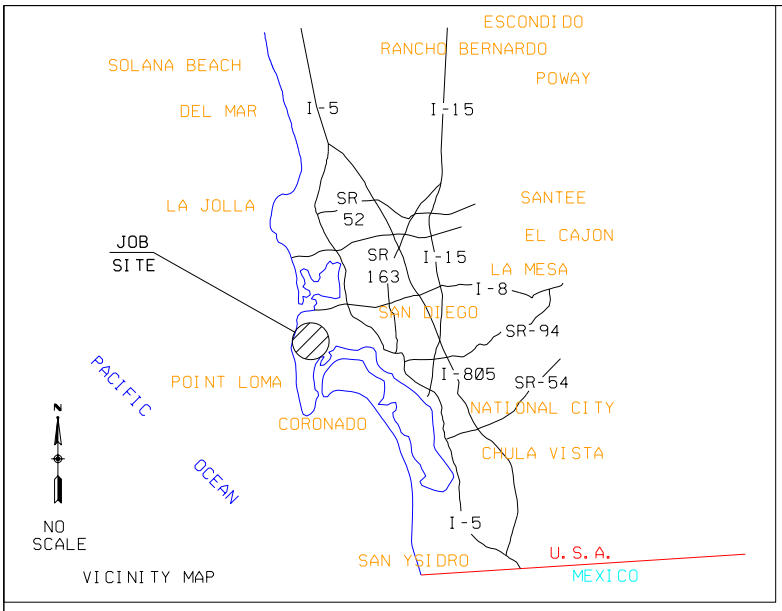

VICINITY MAP

The City of San Diego
Engineering & Capital Projects

SENIOR ENGINEER
CARL SPIER
@ (619) 533-5126

PROJECT MANAGER
ALI DARVISHI
@ (619) 533-5493

GROUP JOB HOTLINE
@ (858) 573-5081

PROJECT ENGINEER
WINZLER & KELLY
@ (858) 244-0440

SEWER MAIN REPLACEMENT GROUP 722

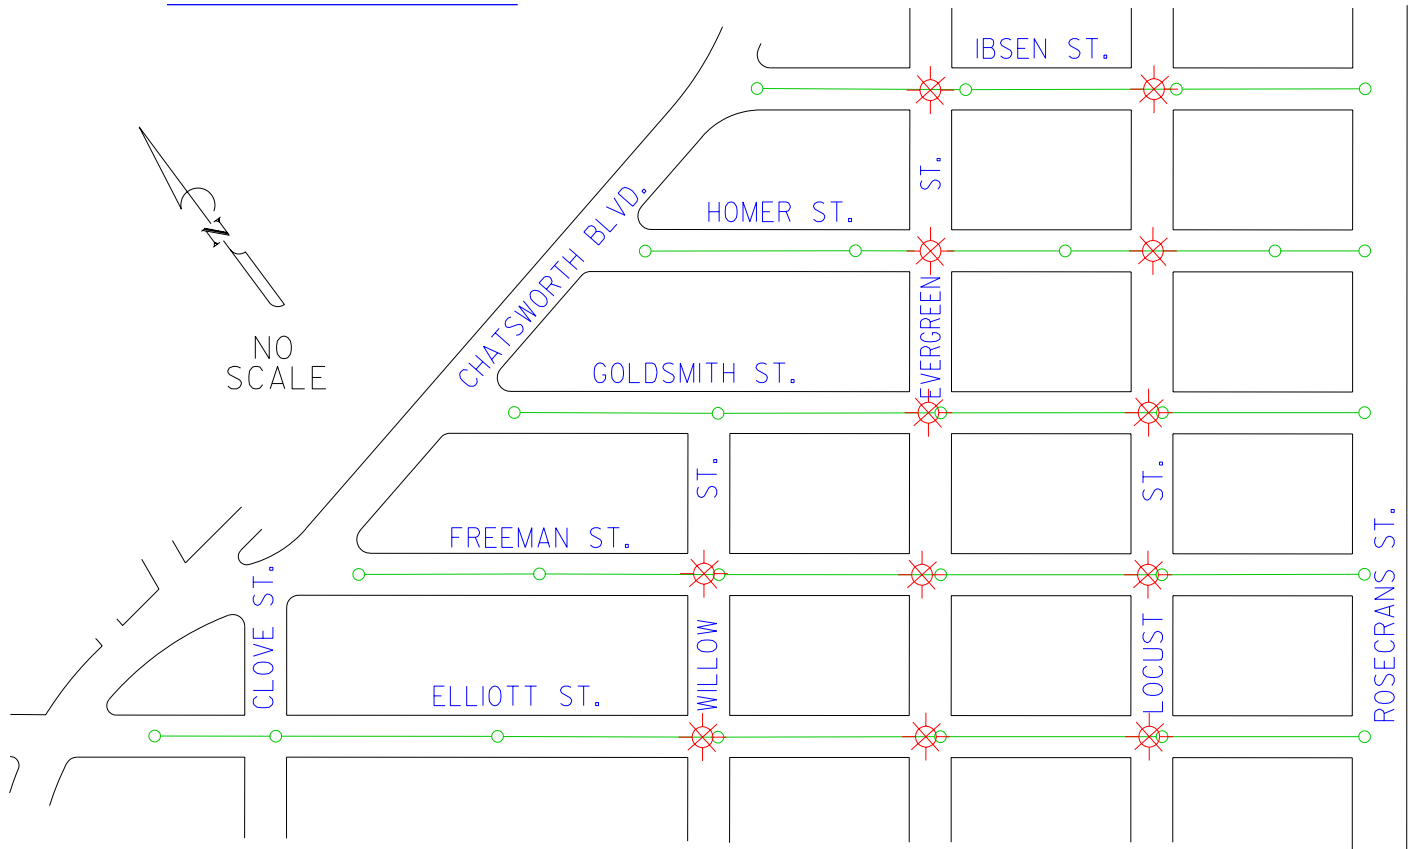

LEGEND:

SEWER MAIN REPLACEMENT

JACK AND BORE UNDERNEATH STREET LIGHTS

PENINSULA (38) COUNCIL DISTRICT 2 CIP# 443140