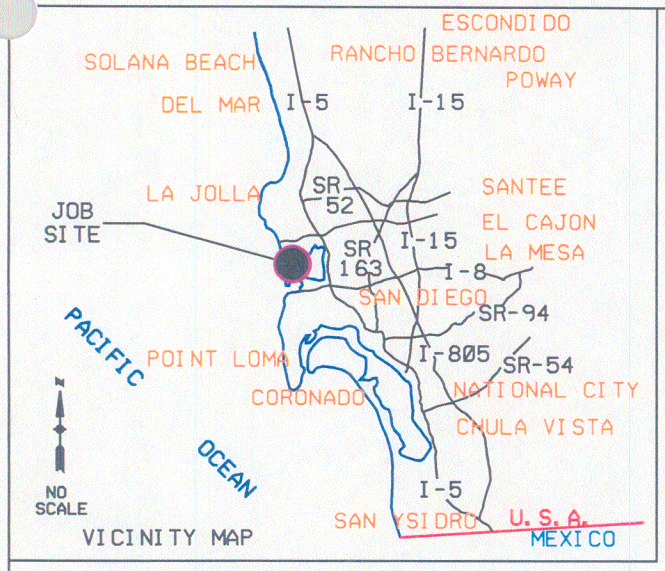

The City of San Diego
Engineering & Capital Projects

PROJECT ENGINEER
ALIREZA HEIDARI
@ 533-4208

SENIOR ENGINEER
JEFF COLLINGWOOD
@ 533-5259

PROJECT MANAGER
NABIL BATTA
@ 533-5191

TRUNK SEWER
CROWN POINT
LOCATION MAP

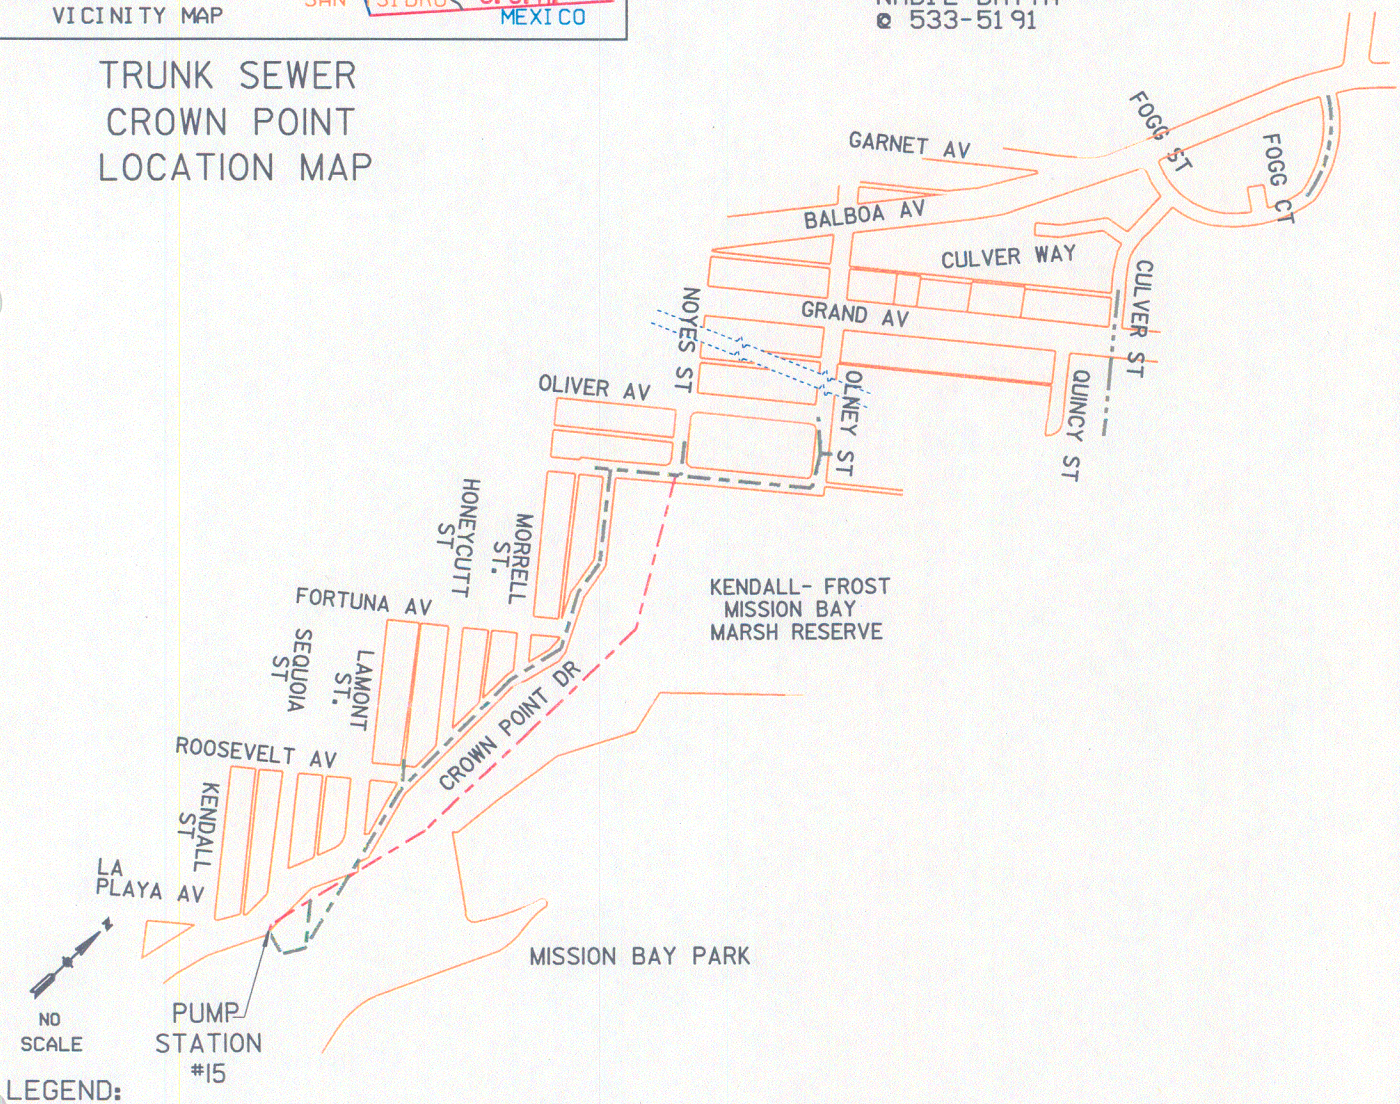

LEGEND:

- - - - TRUNK SEWER TO BE ABANDONED
- - - - PROPOSED TRUNK SEWER
—·—·— SEWER MAIN REHABILATATION

received
MAY 30 2003

05/29/03 SG

COMMUNITY PLAN 26 • COUNCIL DISTRICT 2 • CIP# 46-195.9