SCHEME D
1/31/09

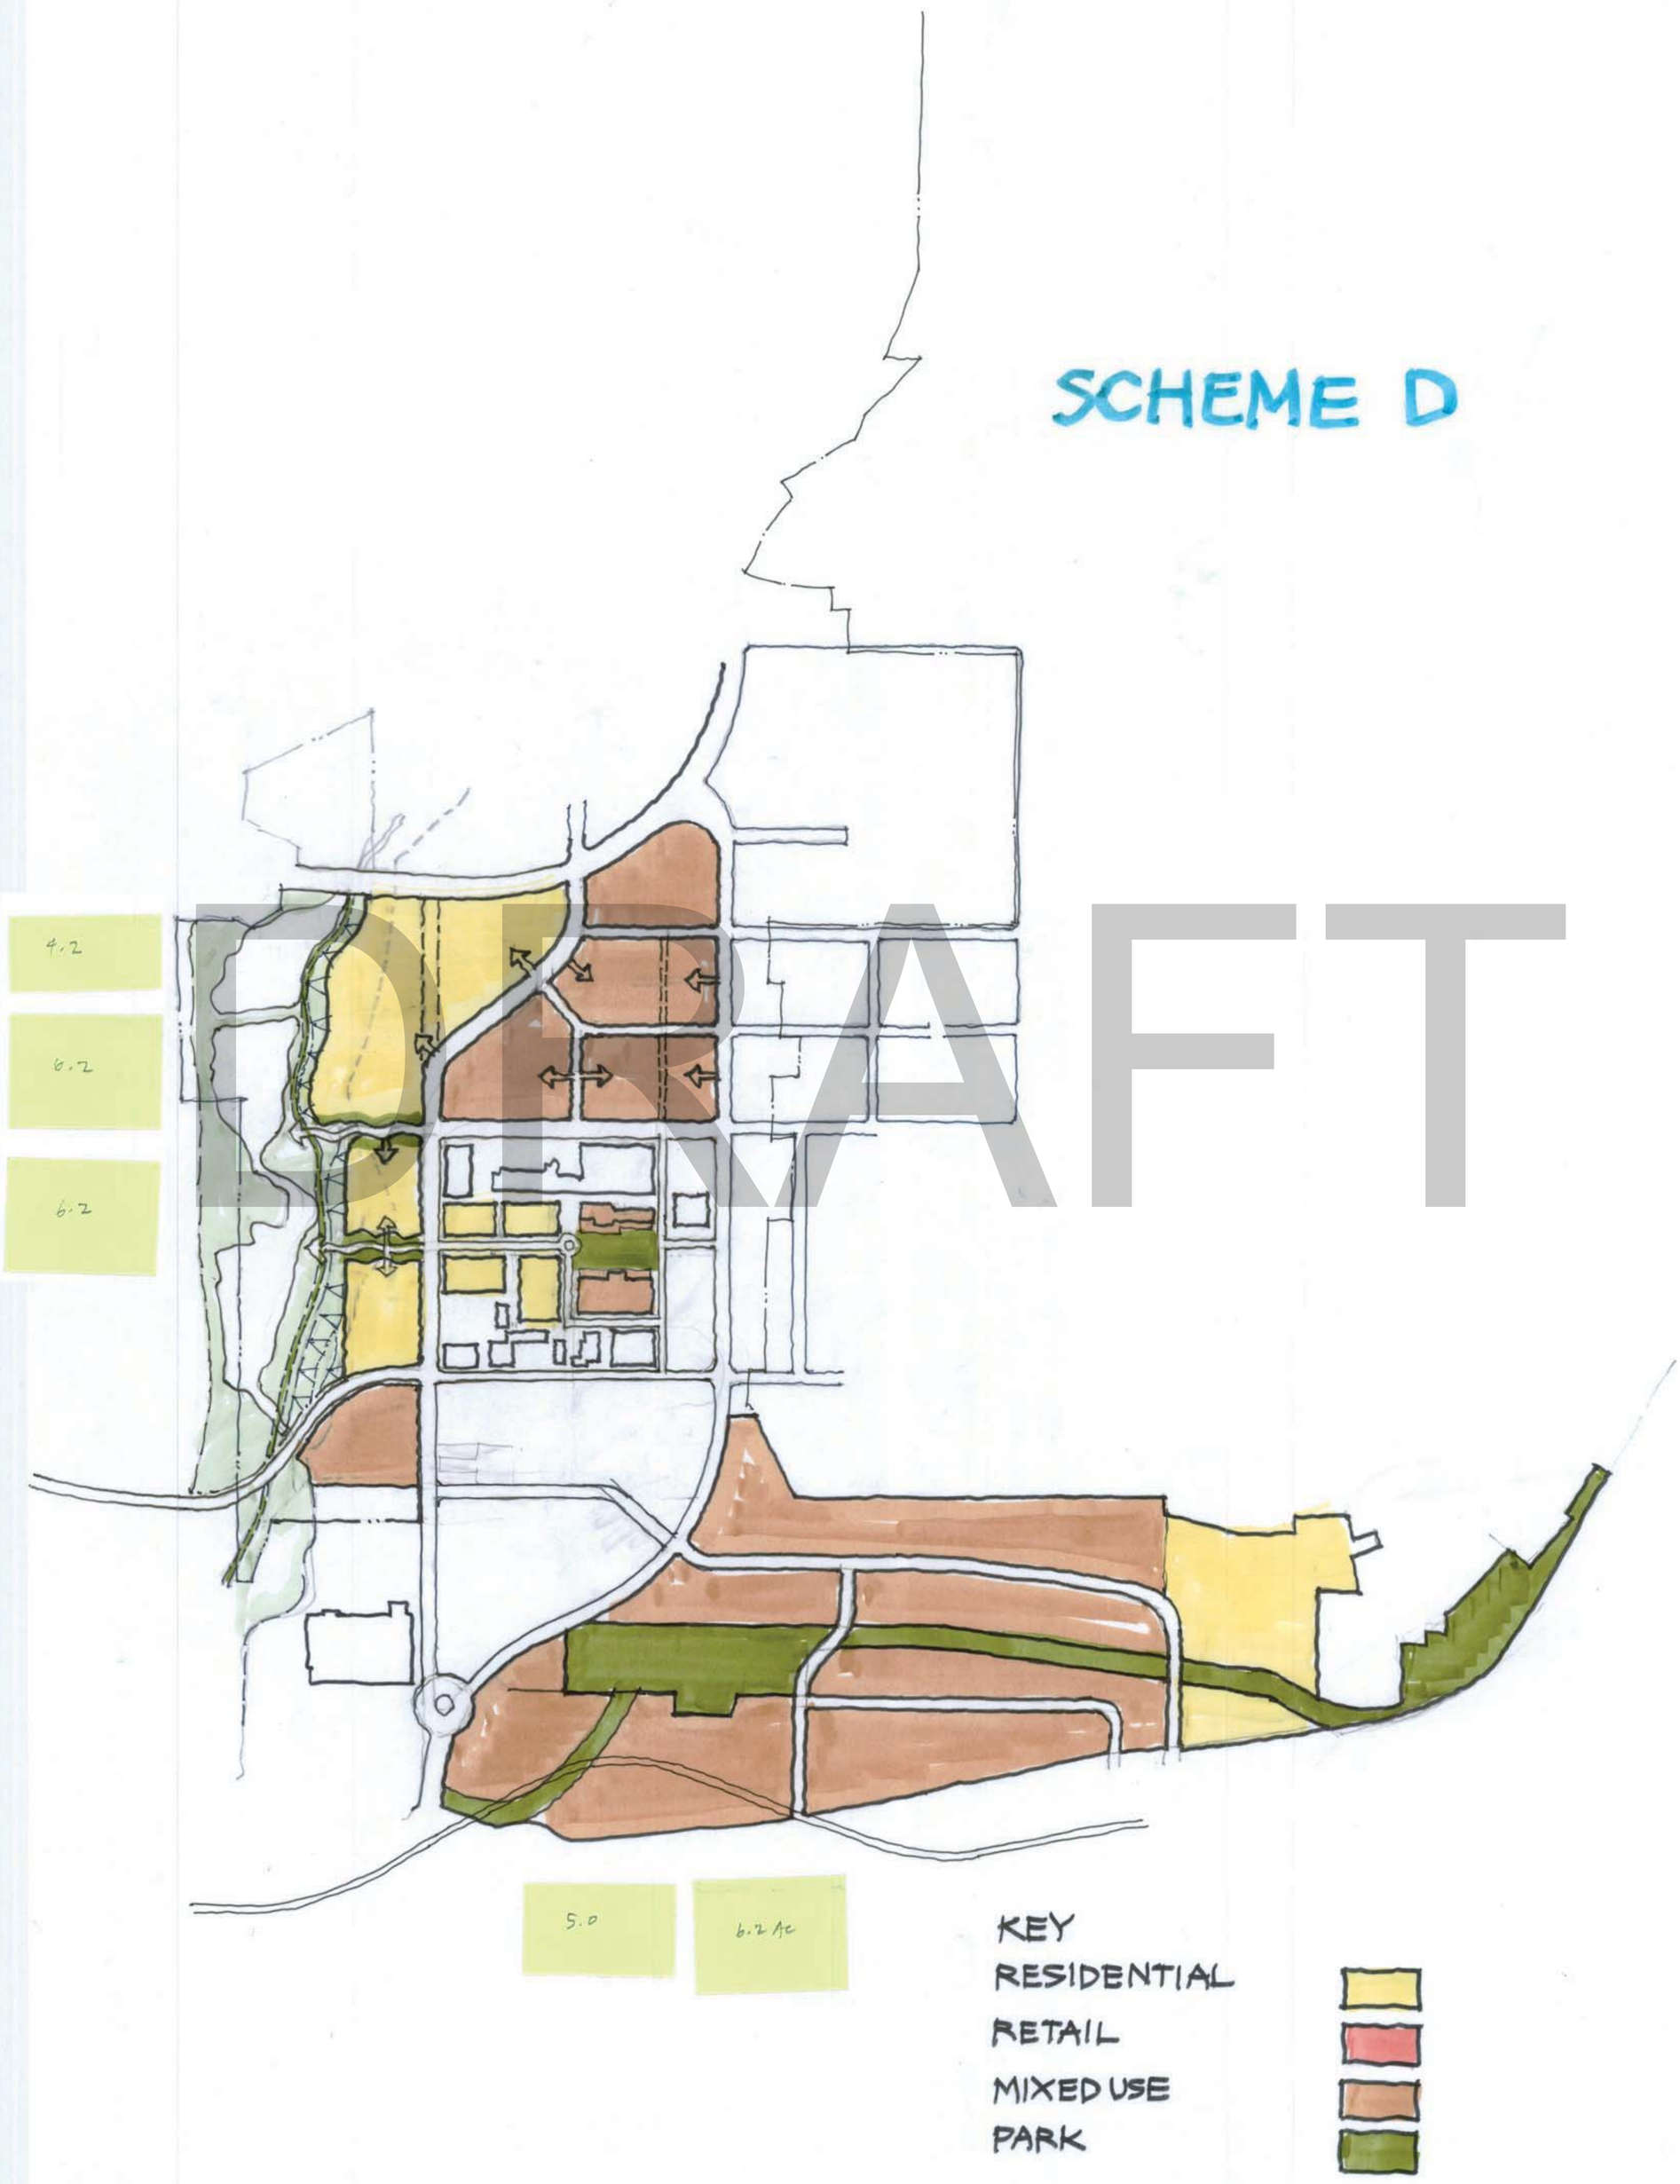

DRAFT

SCHEME E DIAGRAM
1/31/09

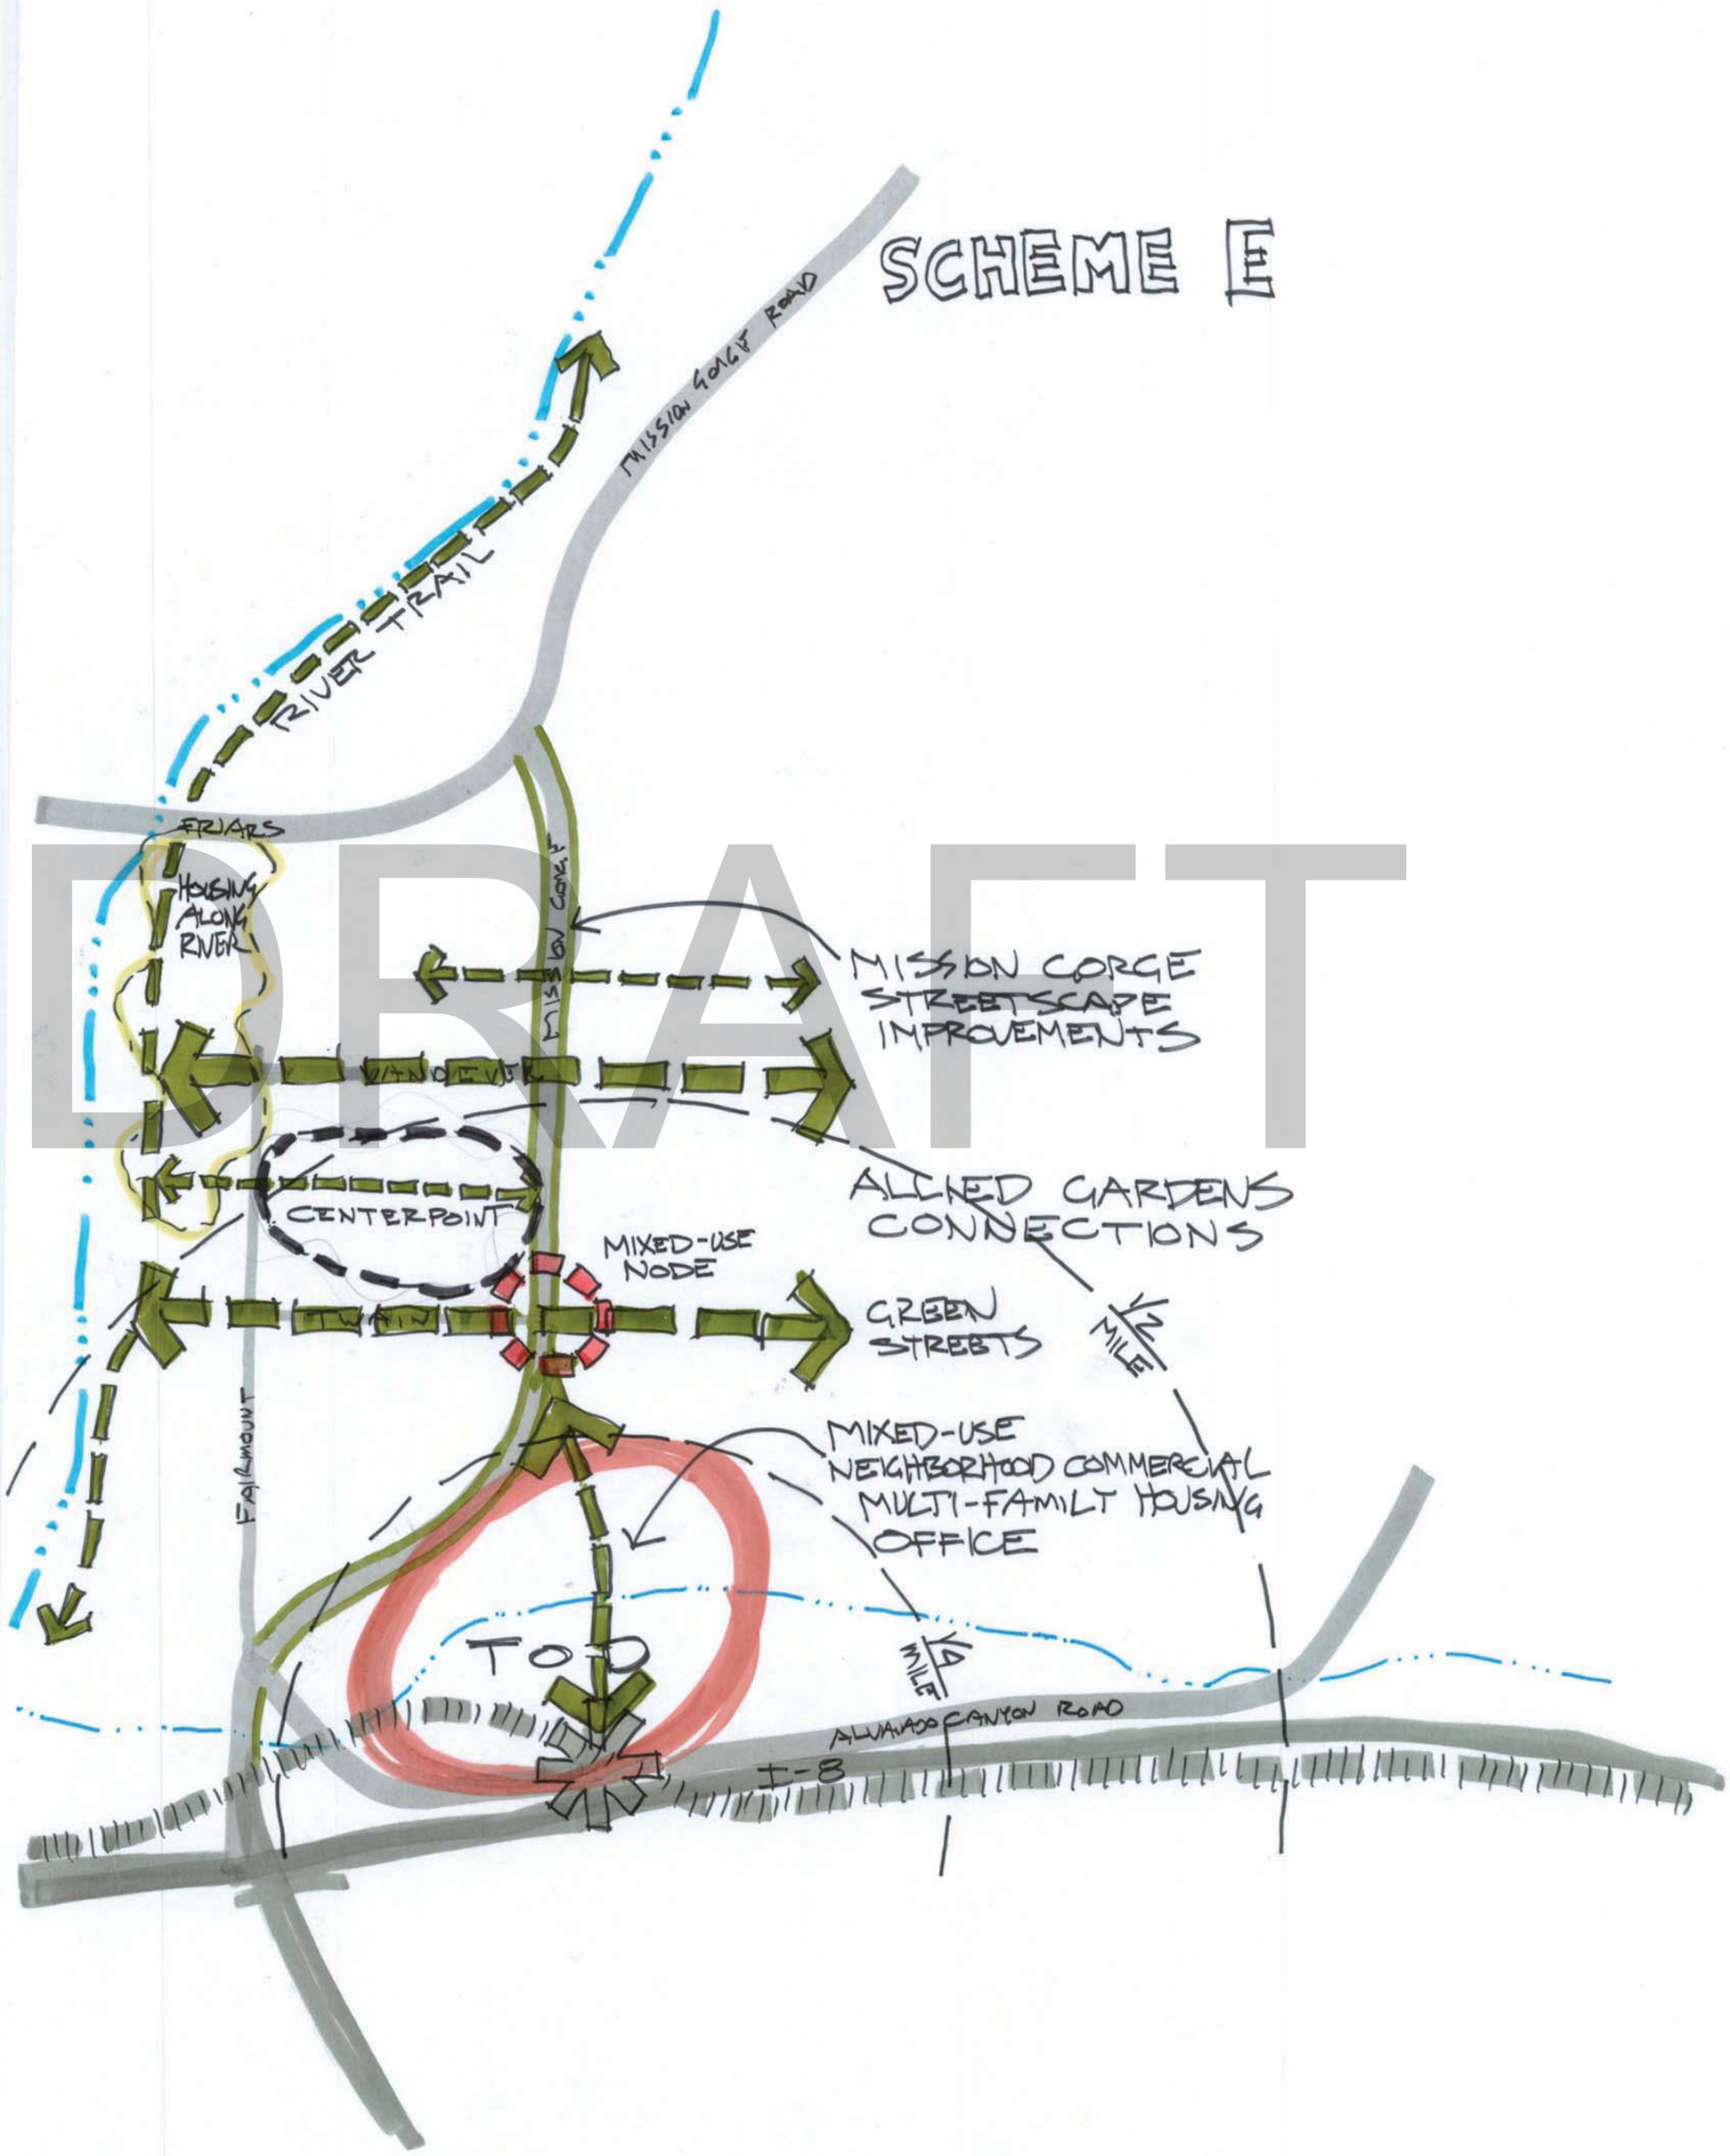

DRAFT

LOW

0 300 600 Feet

SCHEME E
1/31/09

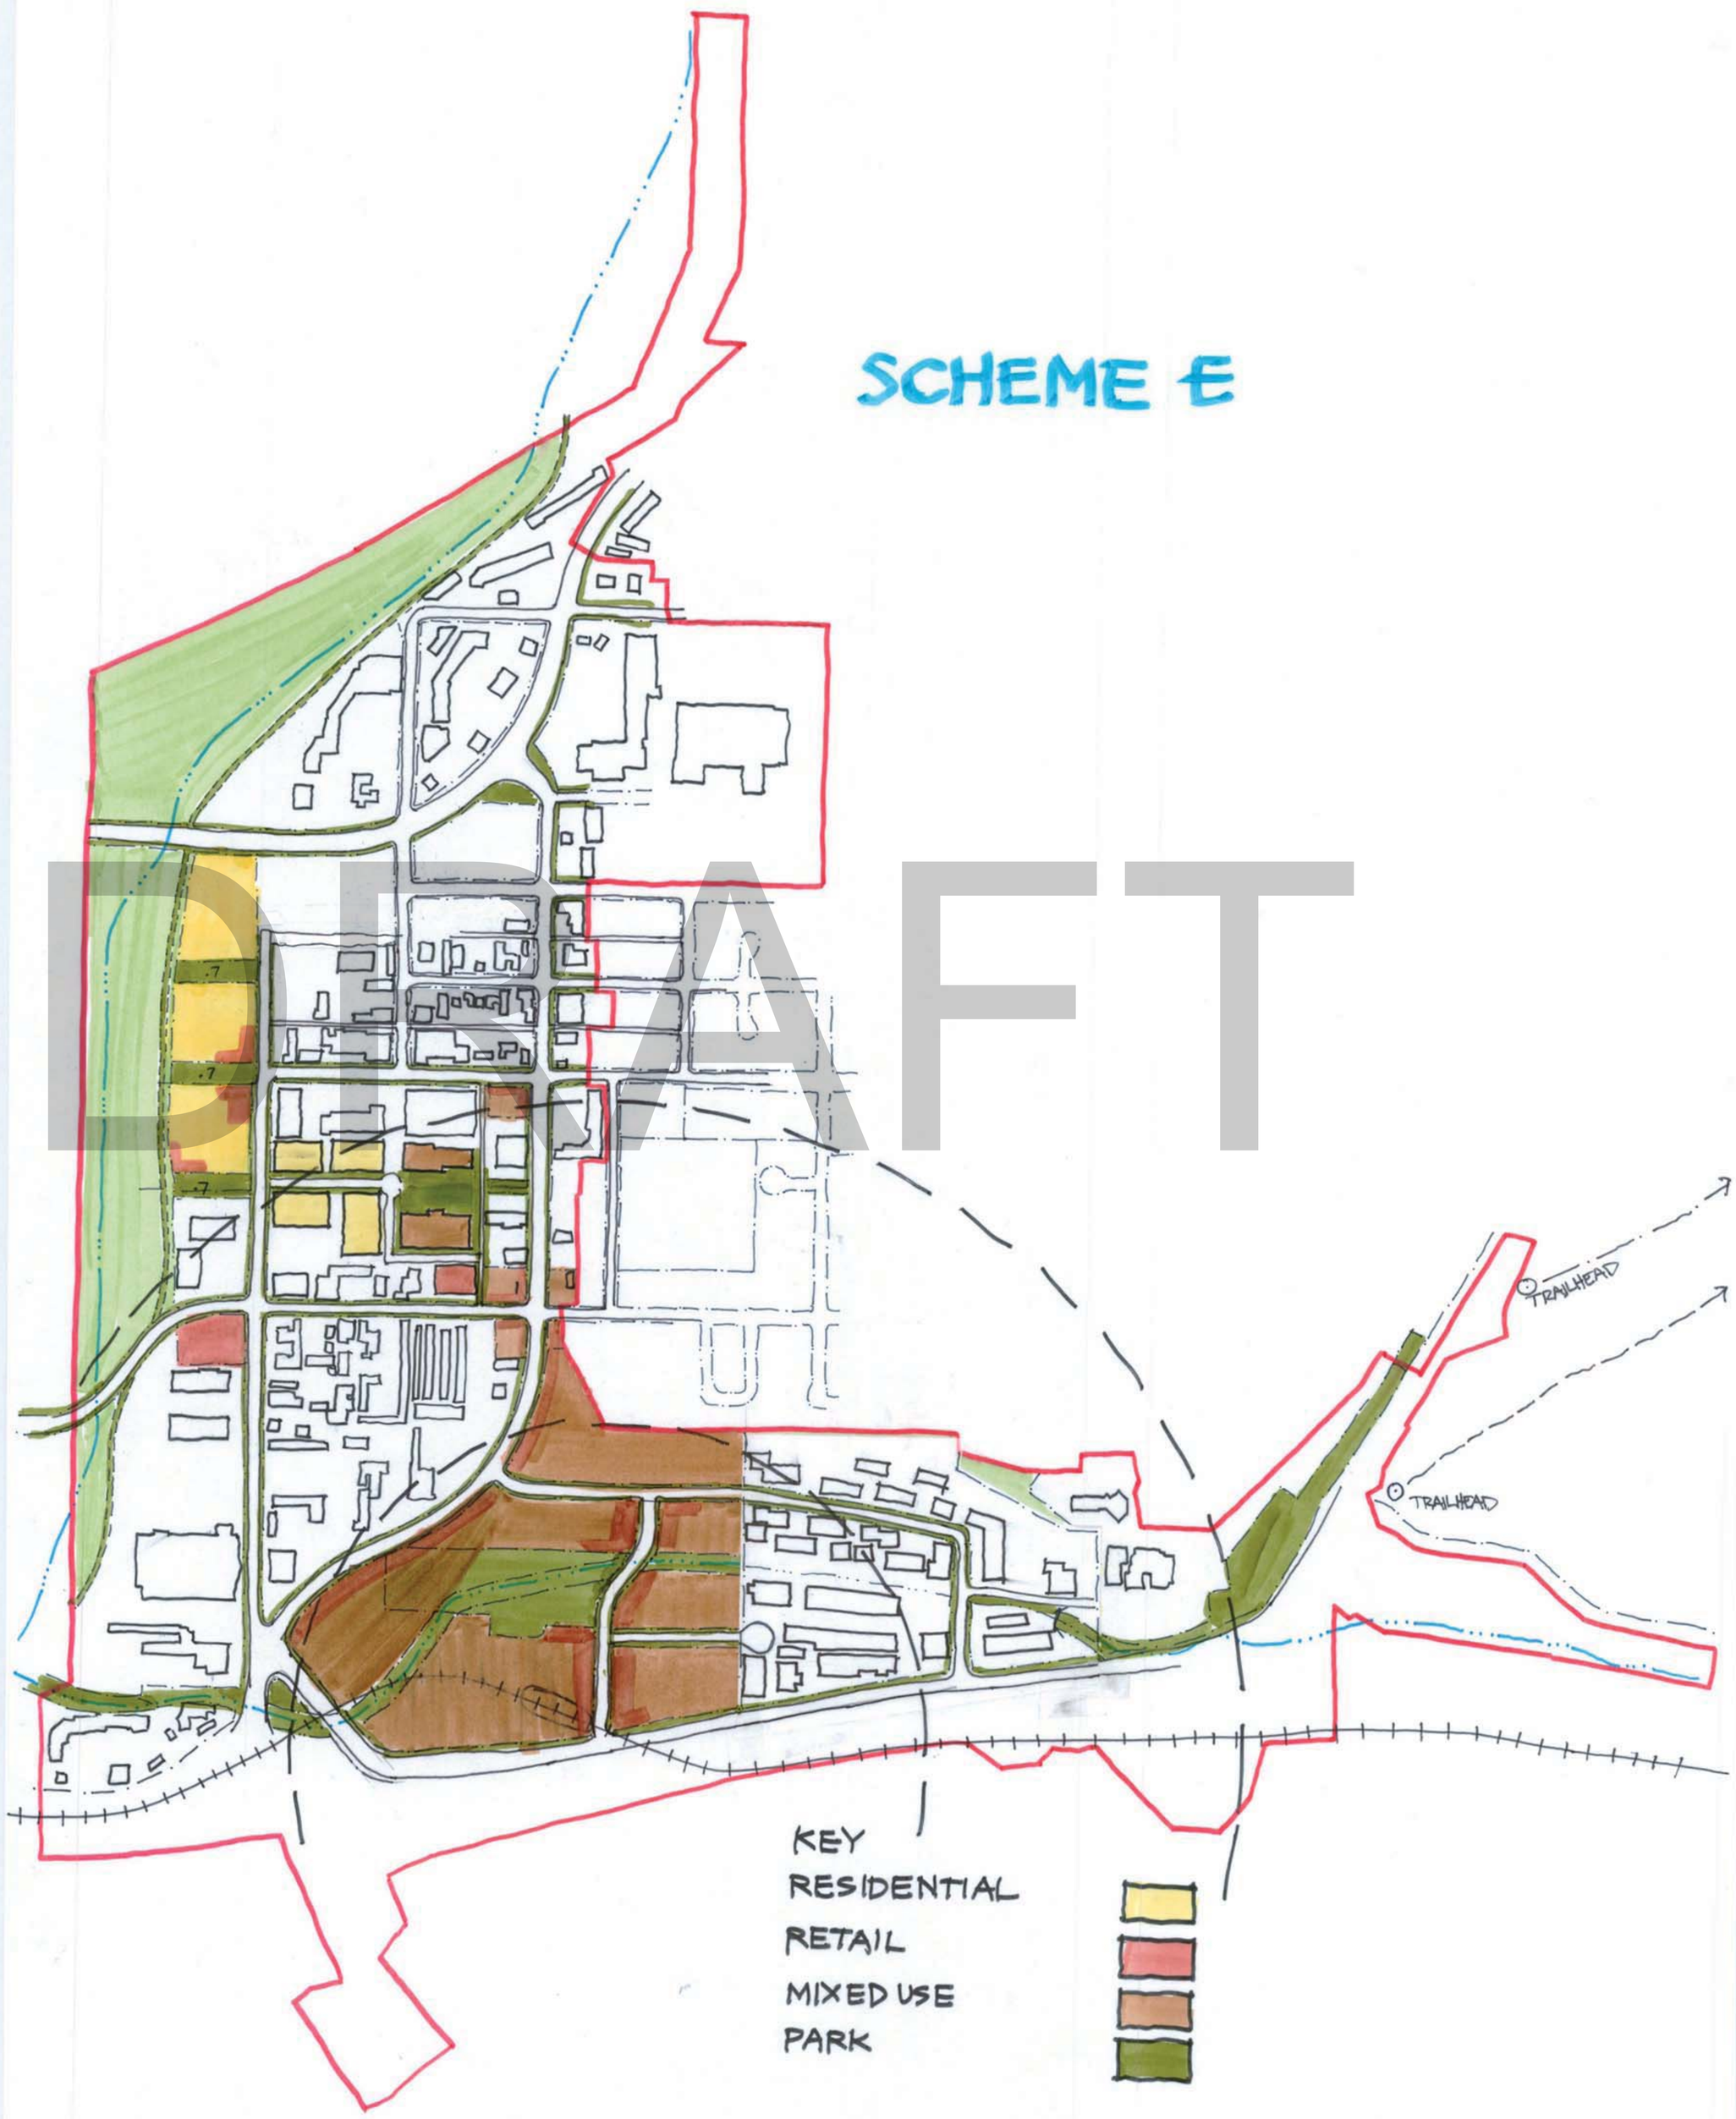

DRAFT

SCHEME F DIAGRAM
1/31/09

DRAFT

SCHEME F
1/31/09

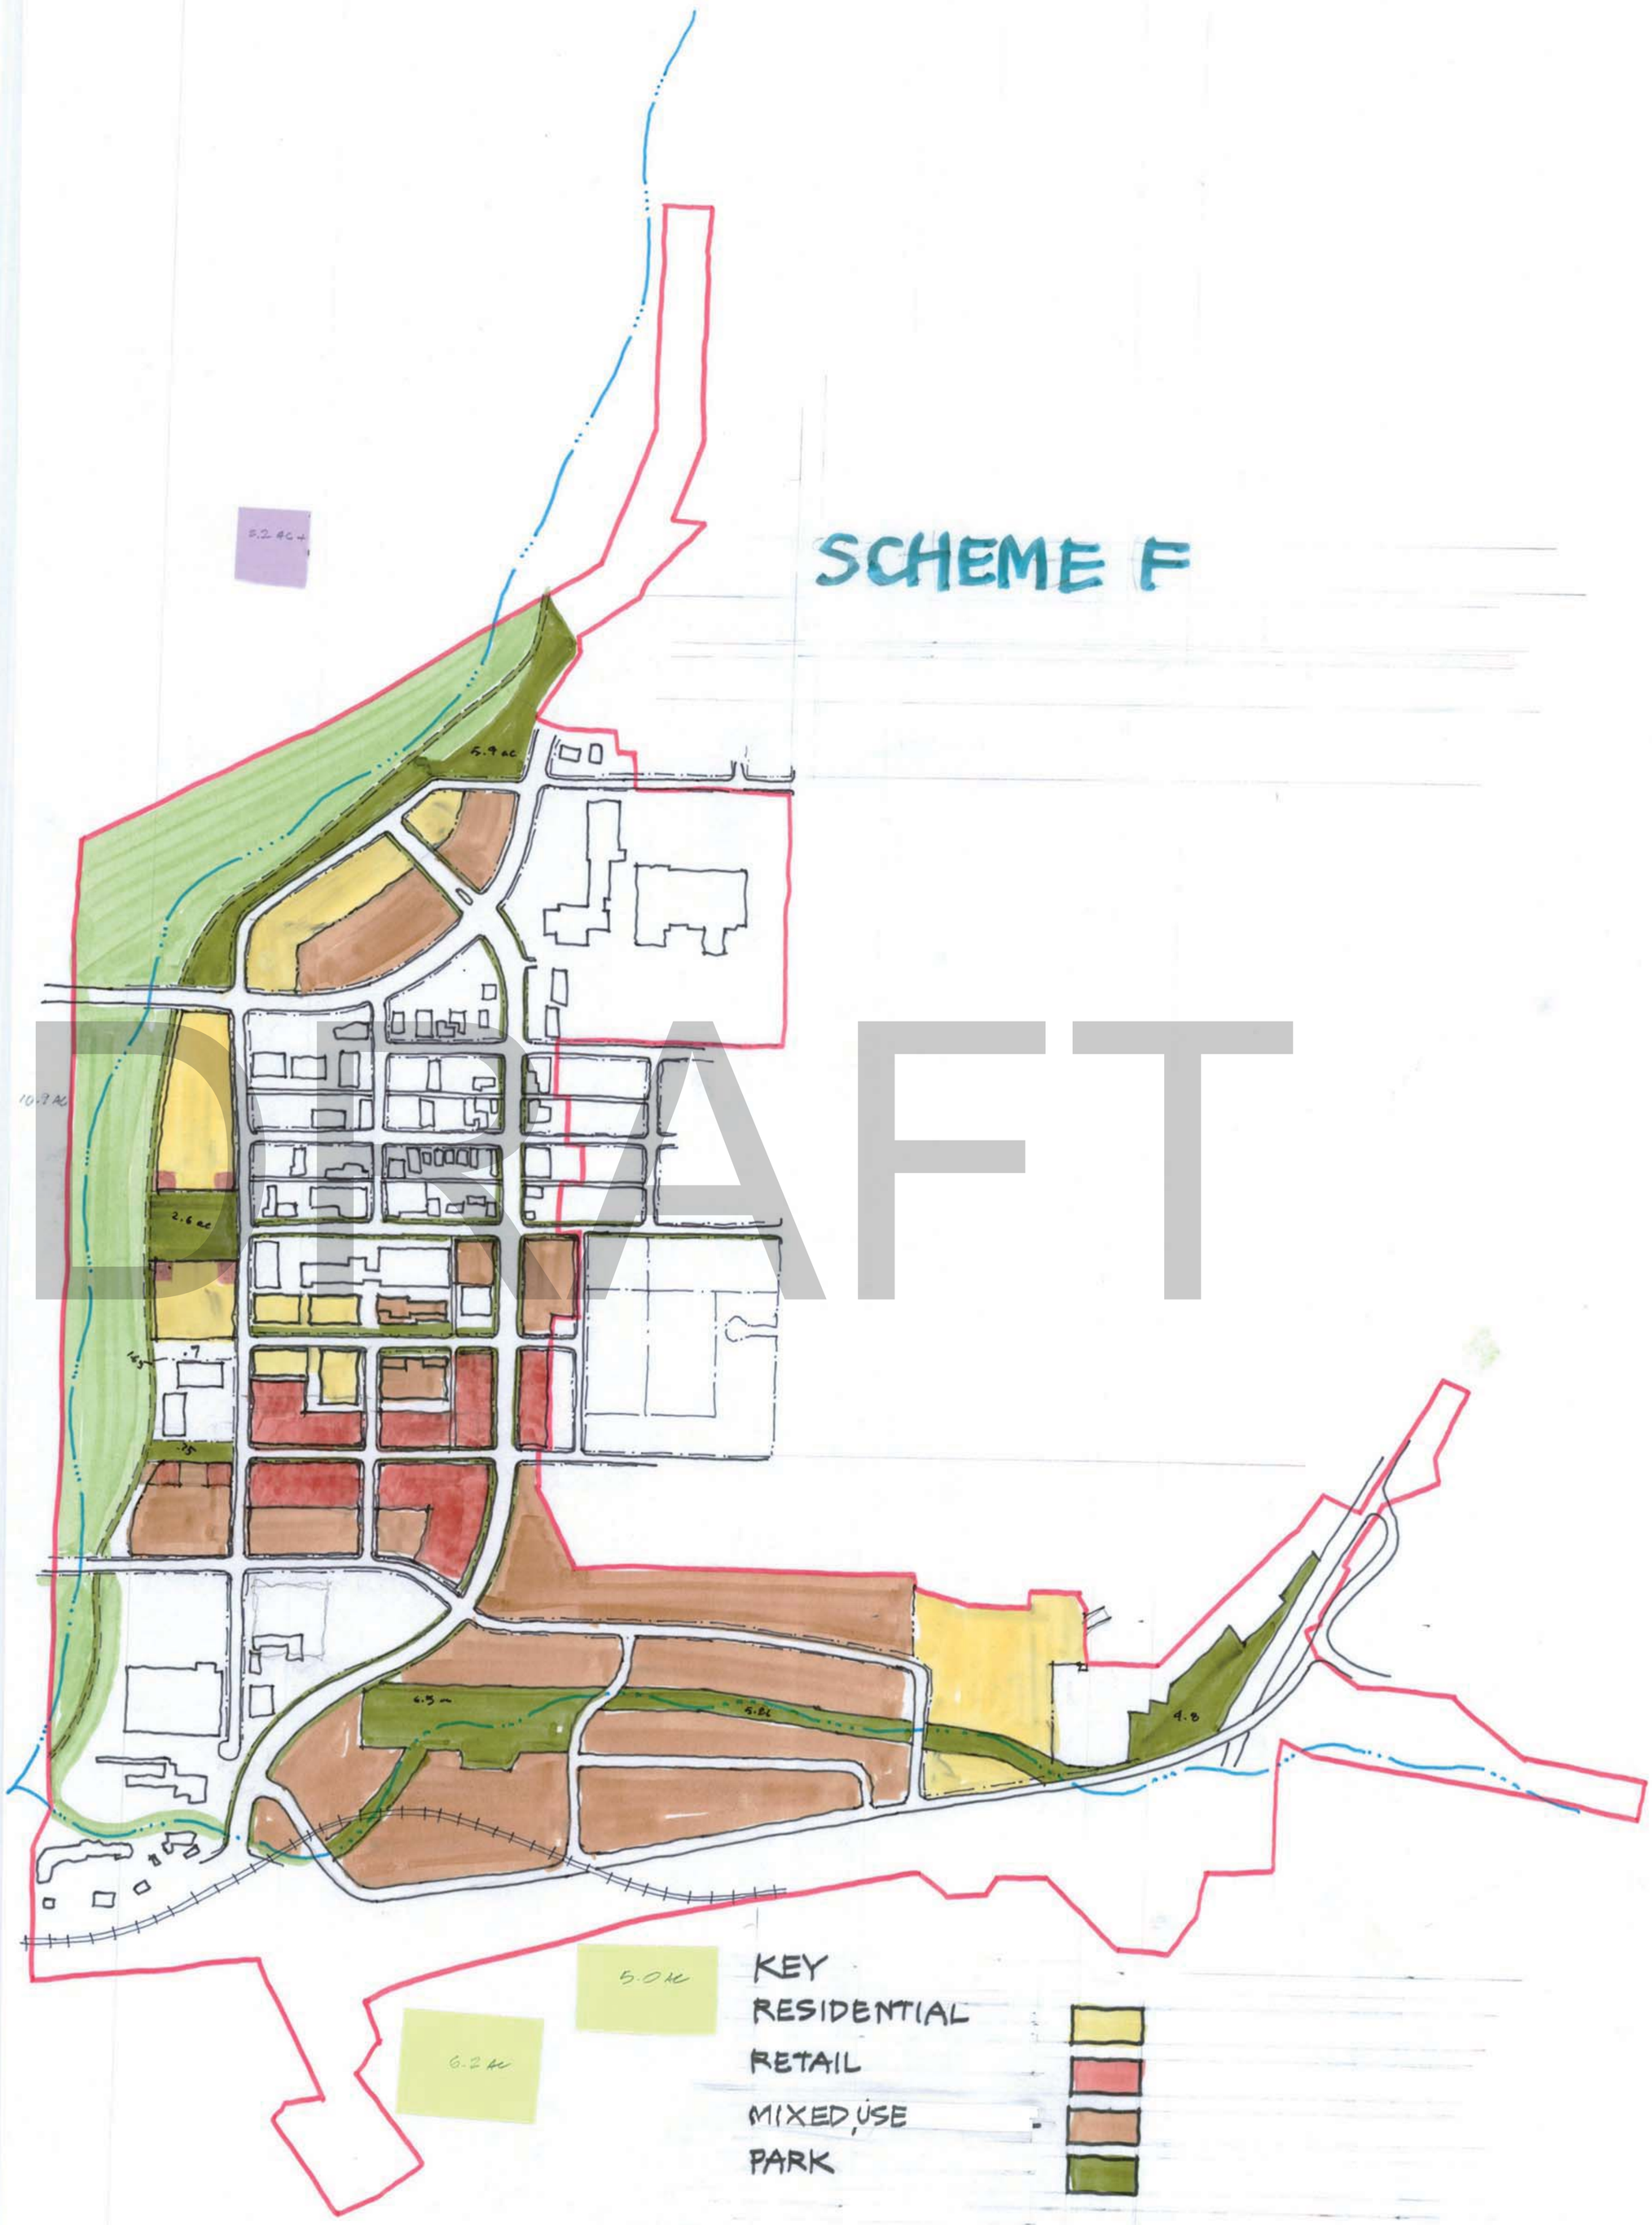

DRAFT

SCHEME G DIAGRAM
1/31/09

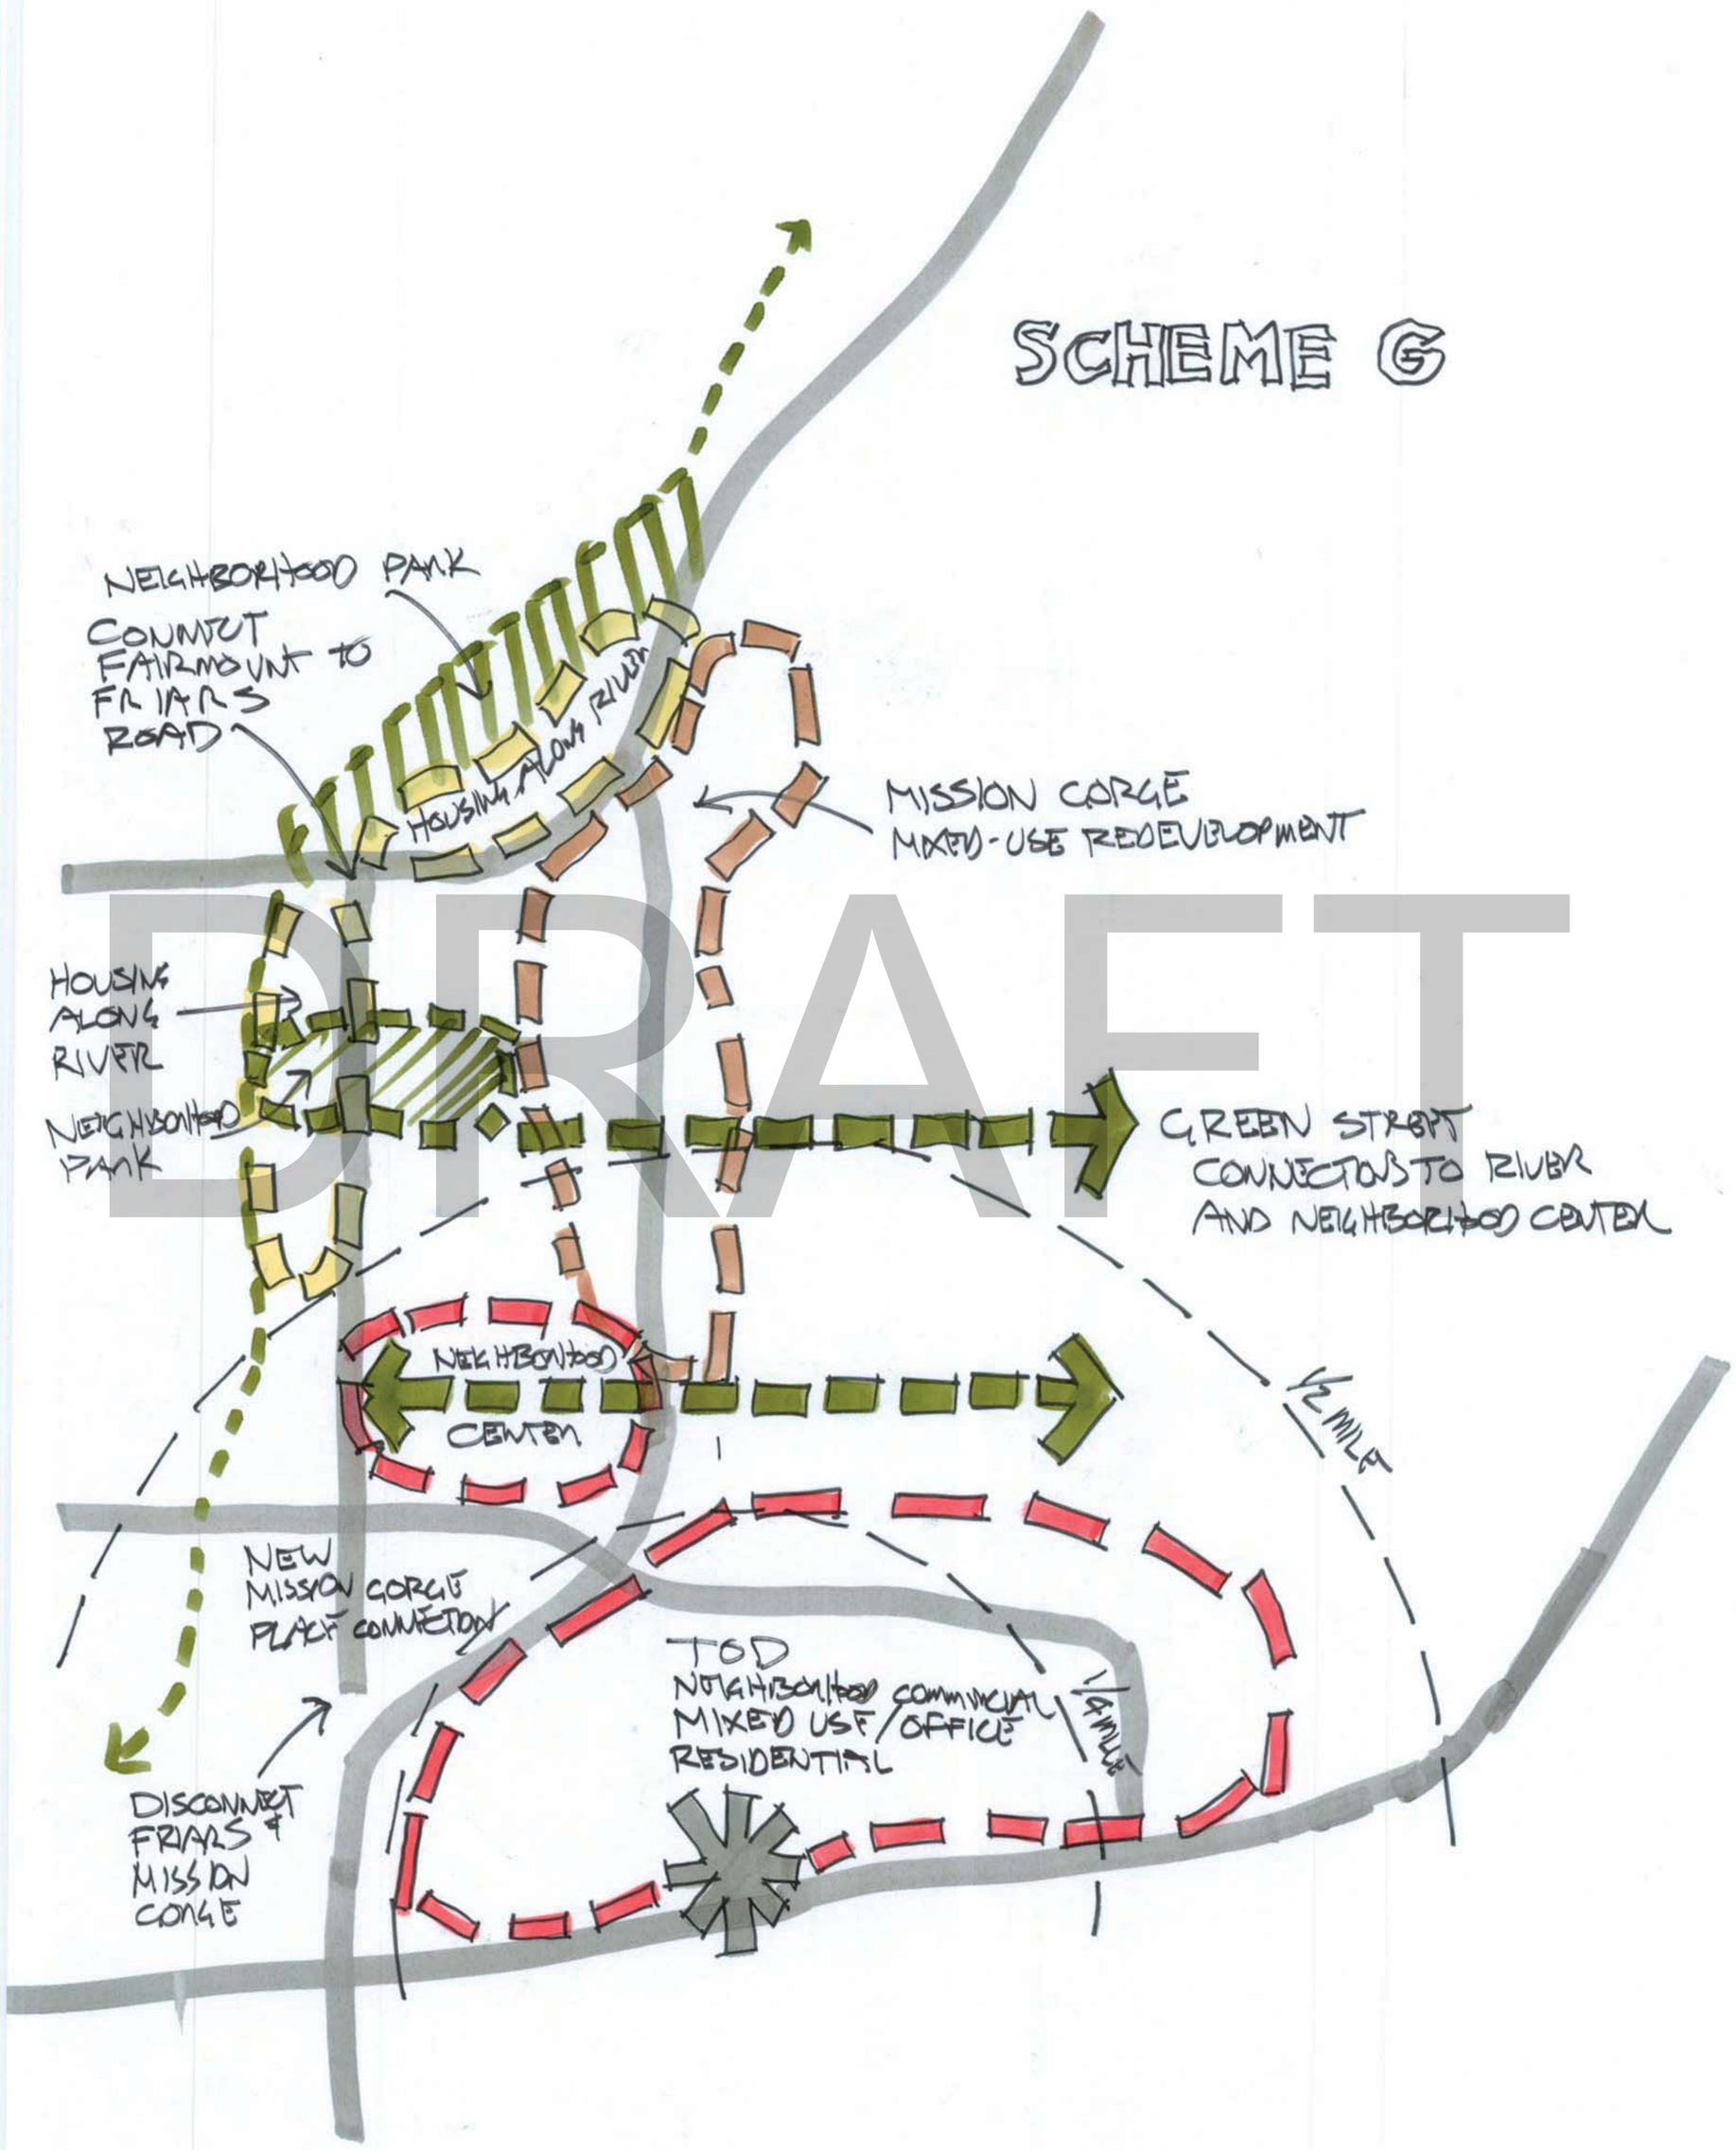

DRAFT

SCHEME G
1/31/09

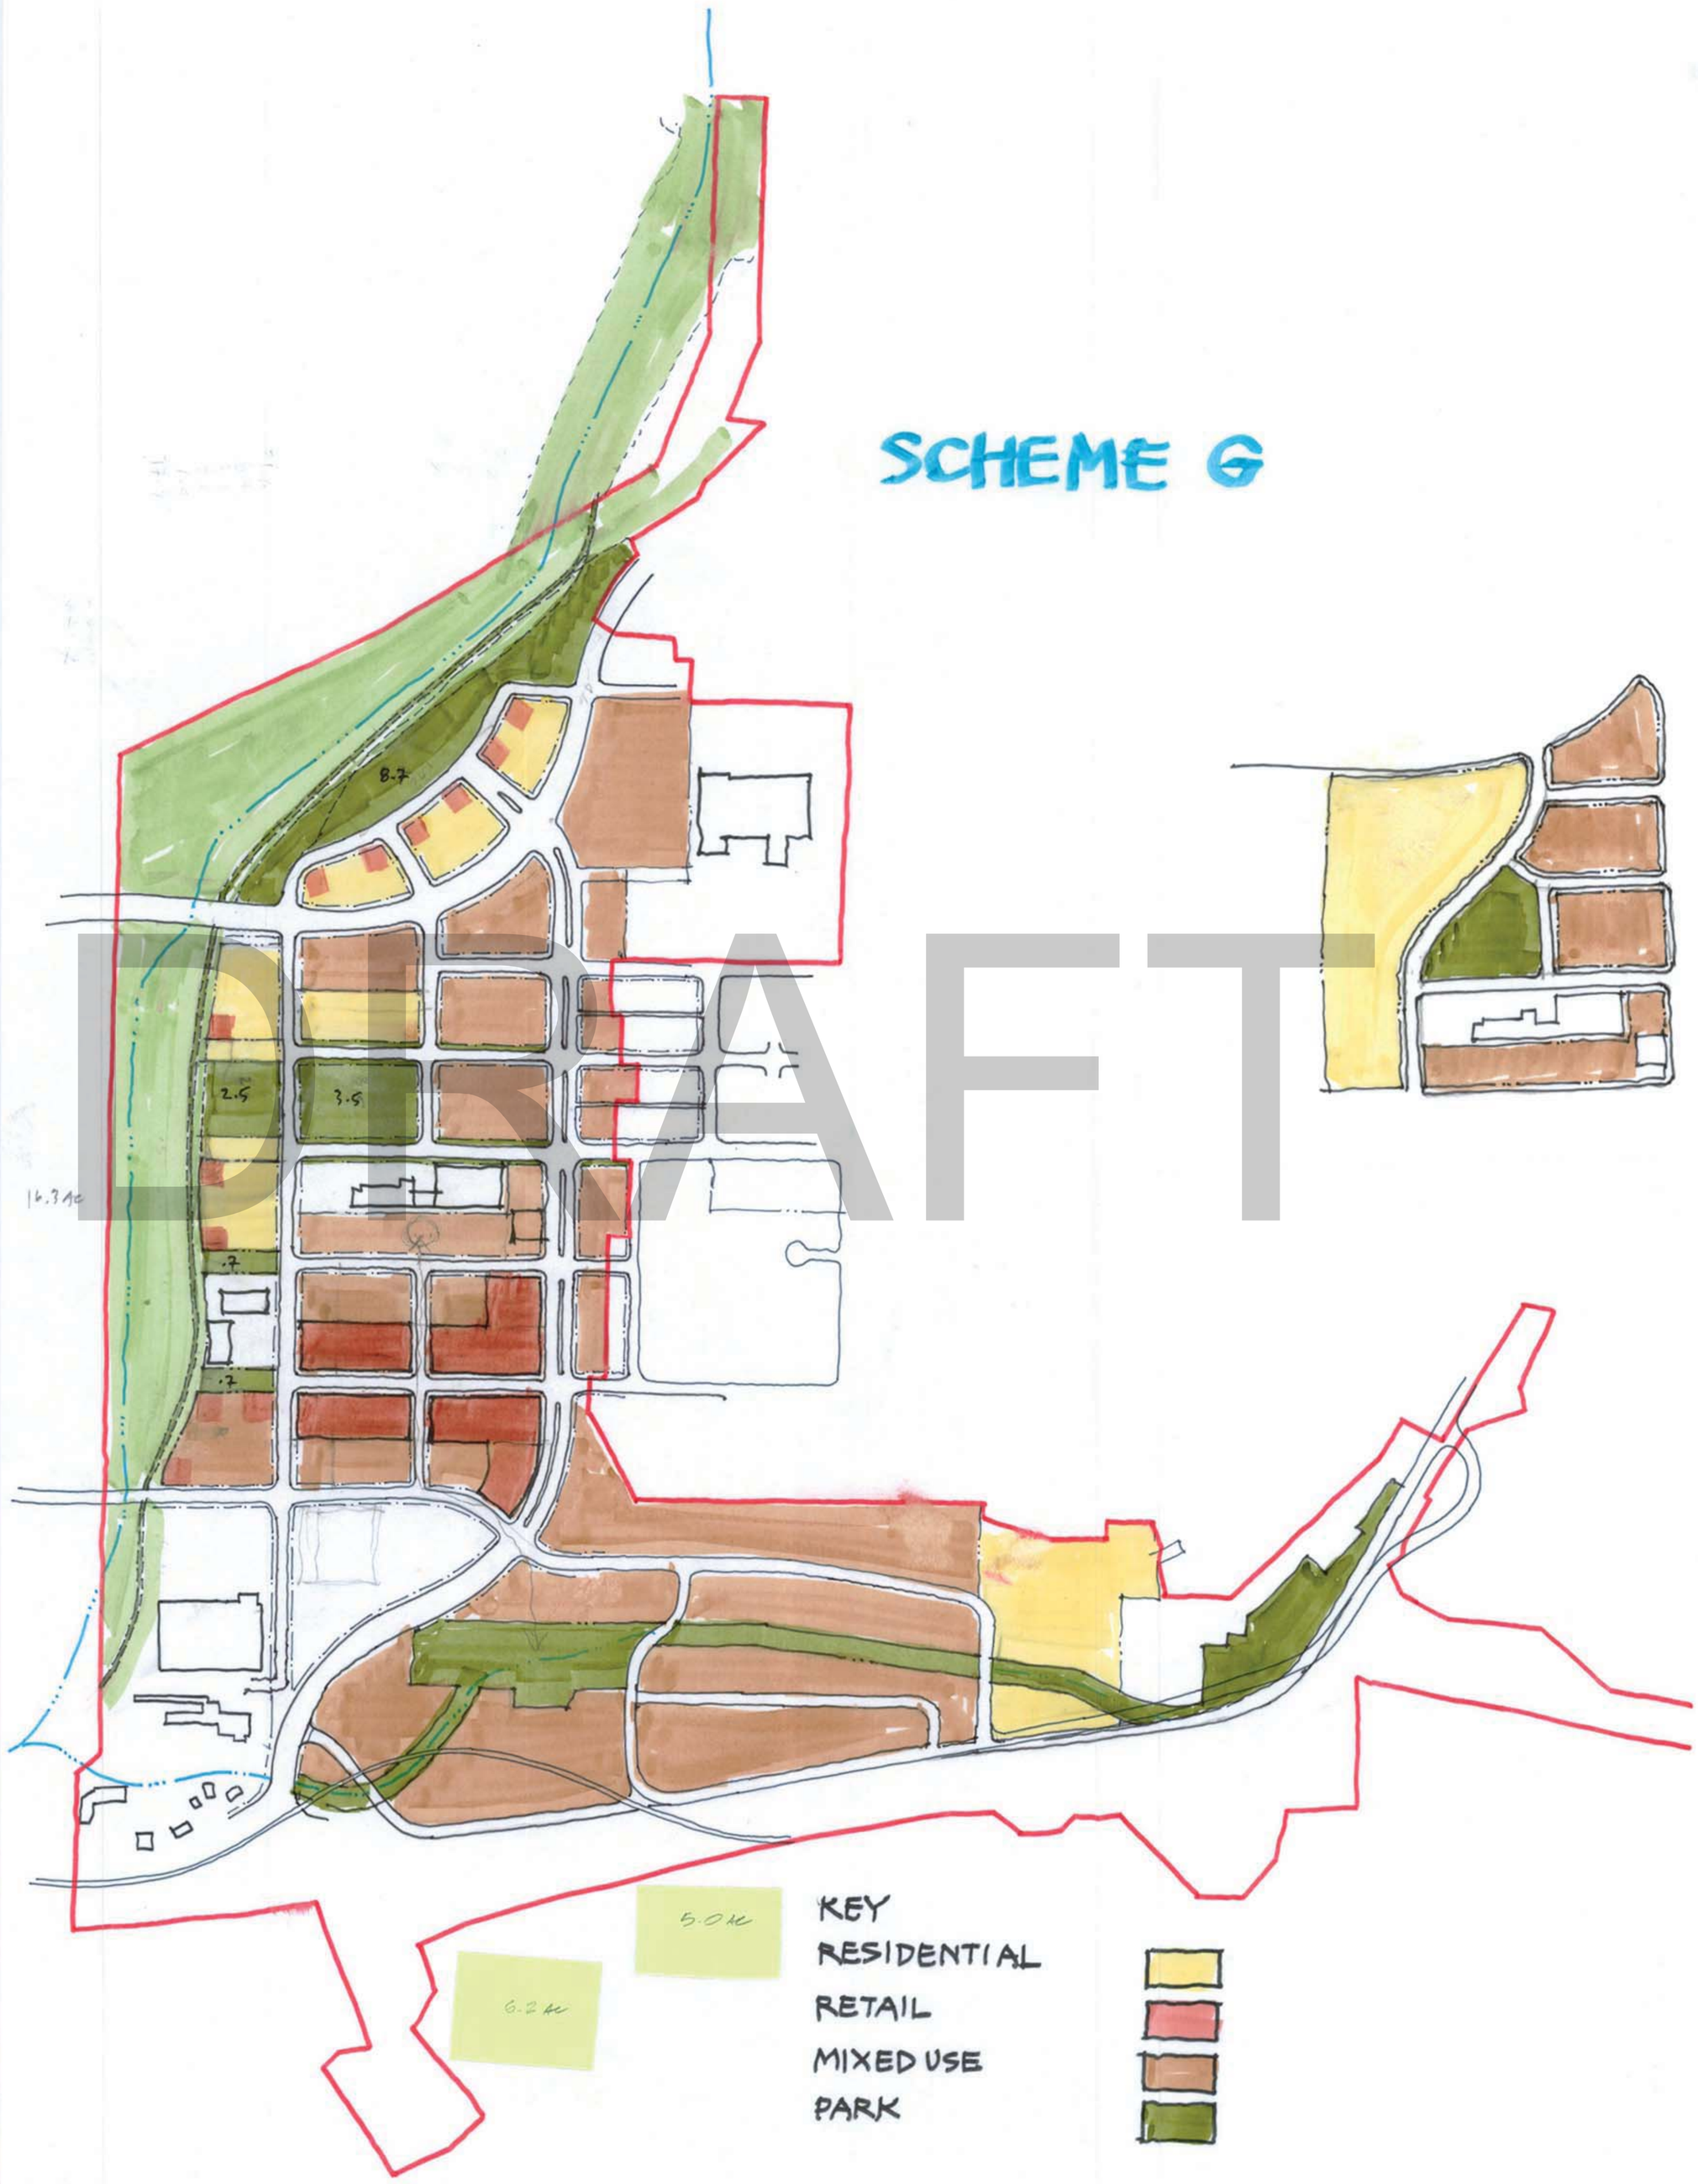

DRAFT