De Anza Natural
De Anza Cove Amendment to the Mission Bay Park Master Plan
Figure 3: Site Plan

June 2023

N

5.0 ACRES

1 in = 0.17 miles

0 500 1,000 2,000 Feet

Alternative #1: Enhanced Wetlands/Optimized Parkland
De Anza Cove Amendment to the Mission Bay Park Master Plan
Figure 3-2

January 2023

N

5.0 ACRES

1 in = 0.17 miles

0 500 1,000 2,000 Feet

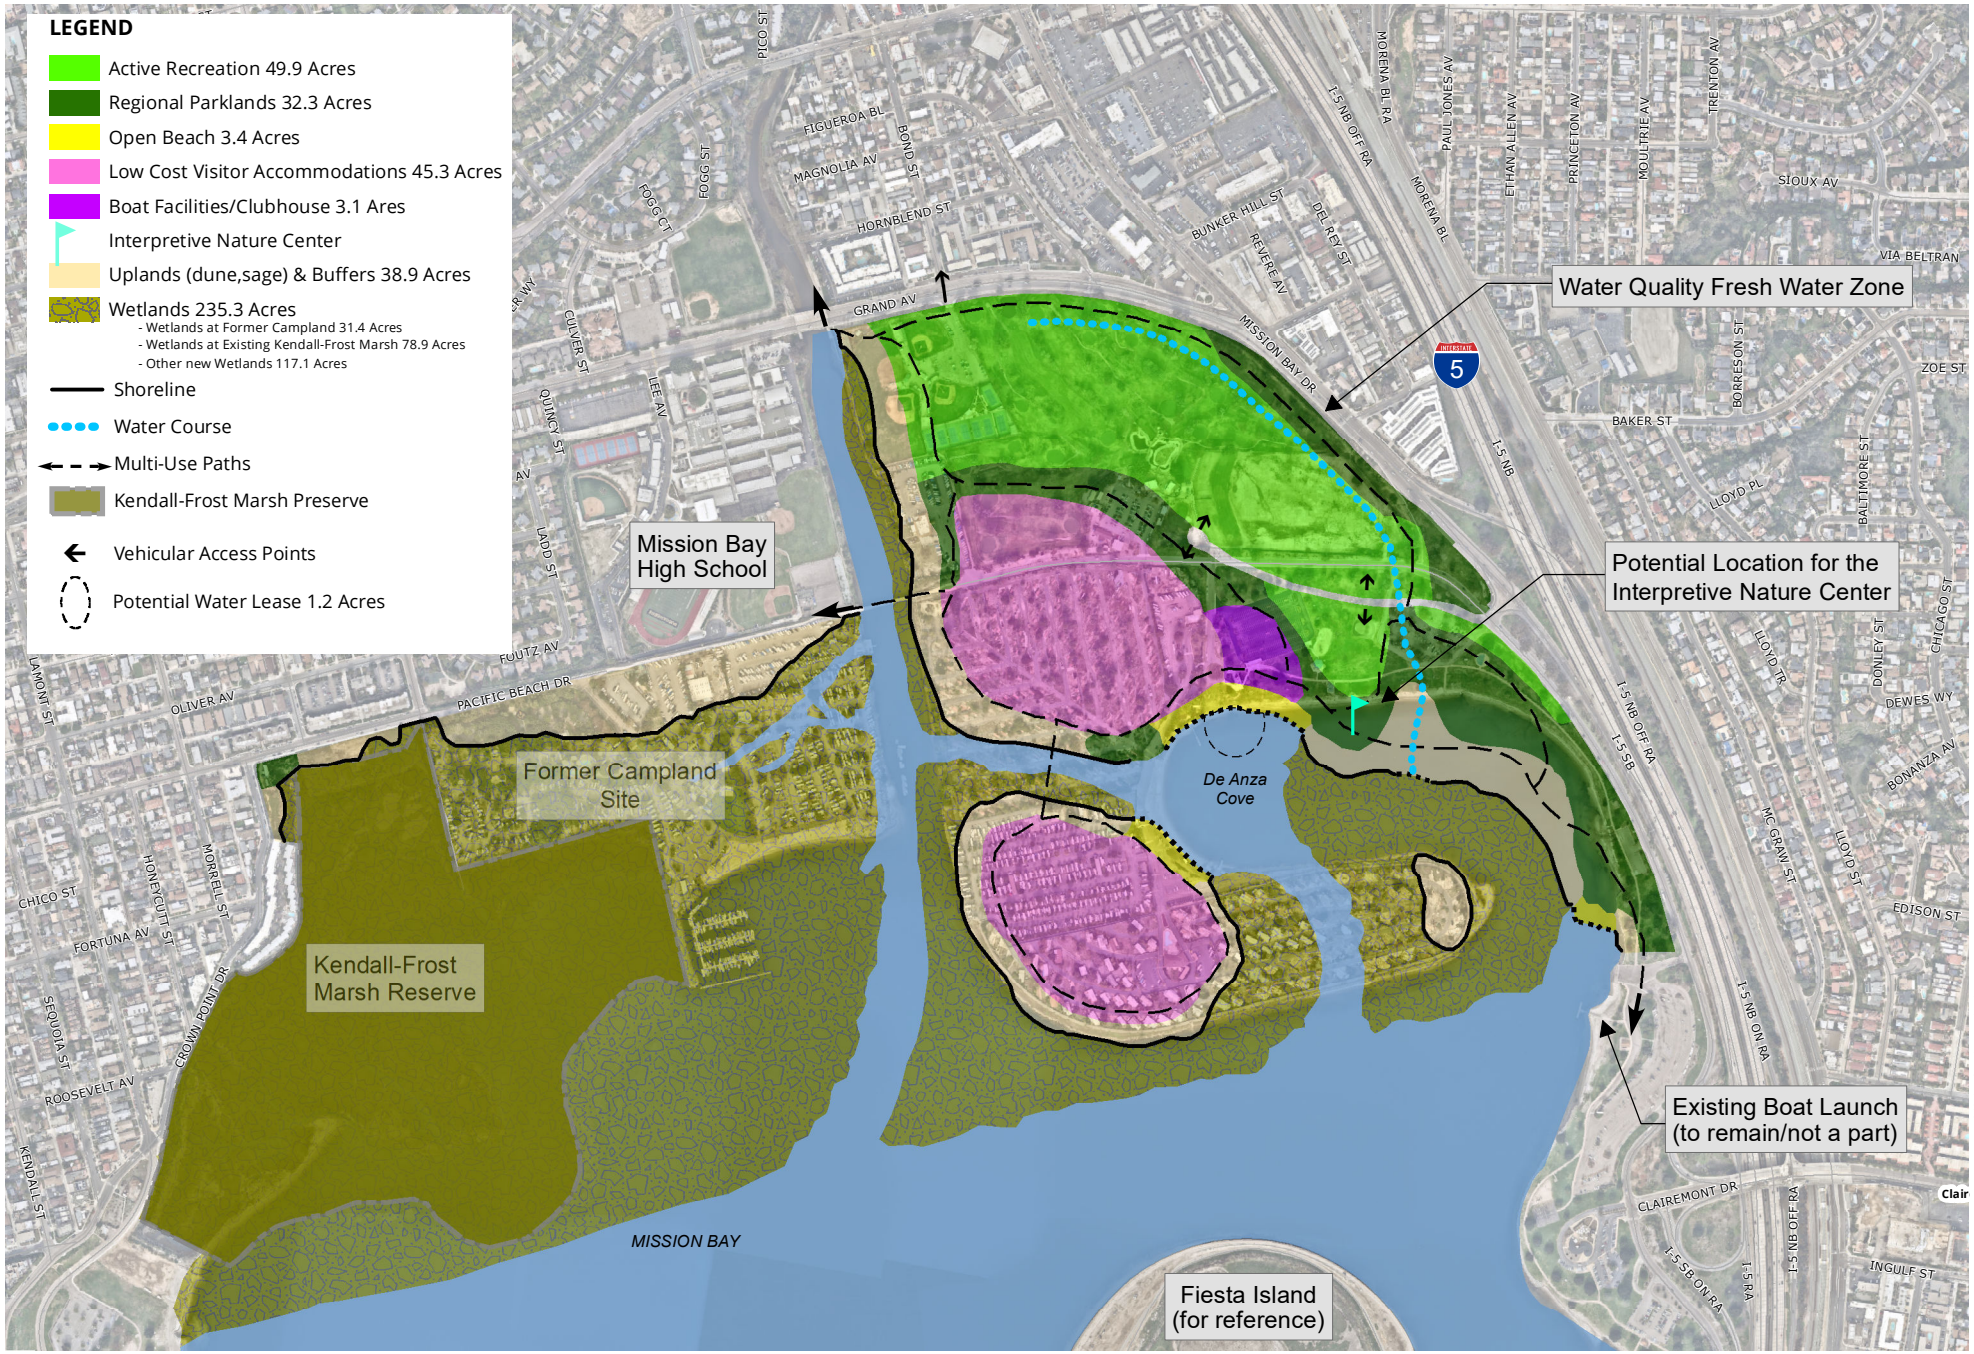

January 2023

Alternative #2: Resiliency Optimized
De Anza Cove Amendment to the Mission Bay Park Master Plan
Figure 3-3

N

5.0 ACRES

1 in = 0.17 miles

0 500 1,000 2,000 Feet

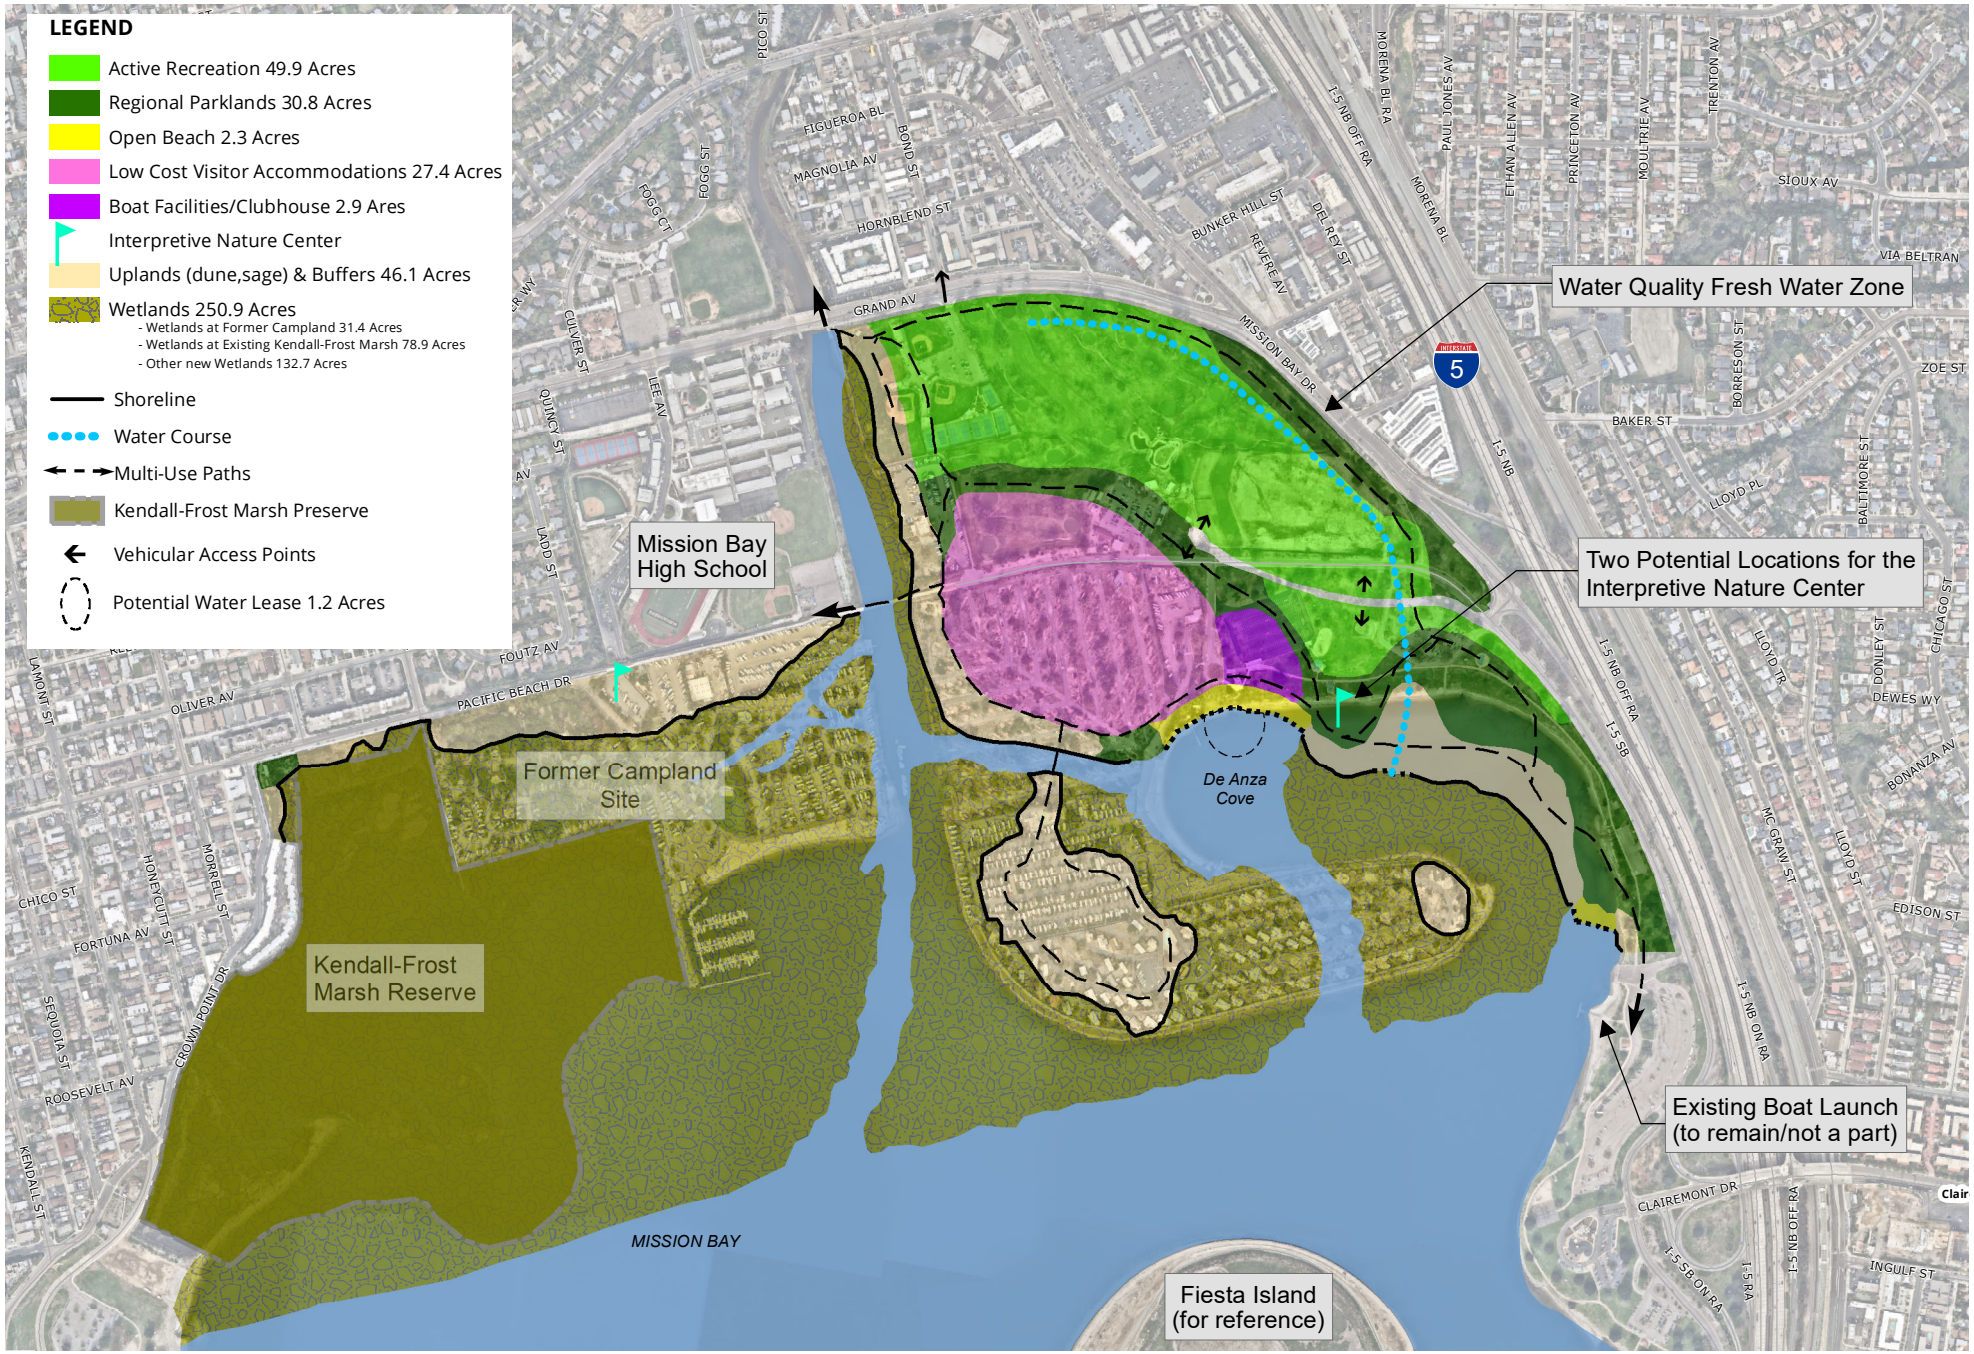

January 2023

Alternative #3: Wetlands Optimized
De Anza Cove Amendment to the Mission Bay Park Master Plan
Figure 3-4

N

5.0 ACRES

1 in = 0.17 miles

0 500 1,000 2,000 Feet