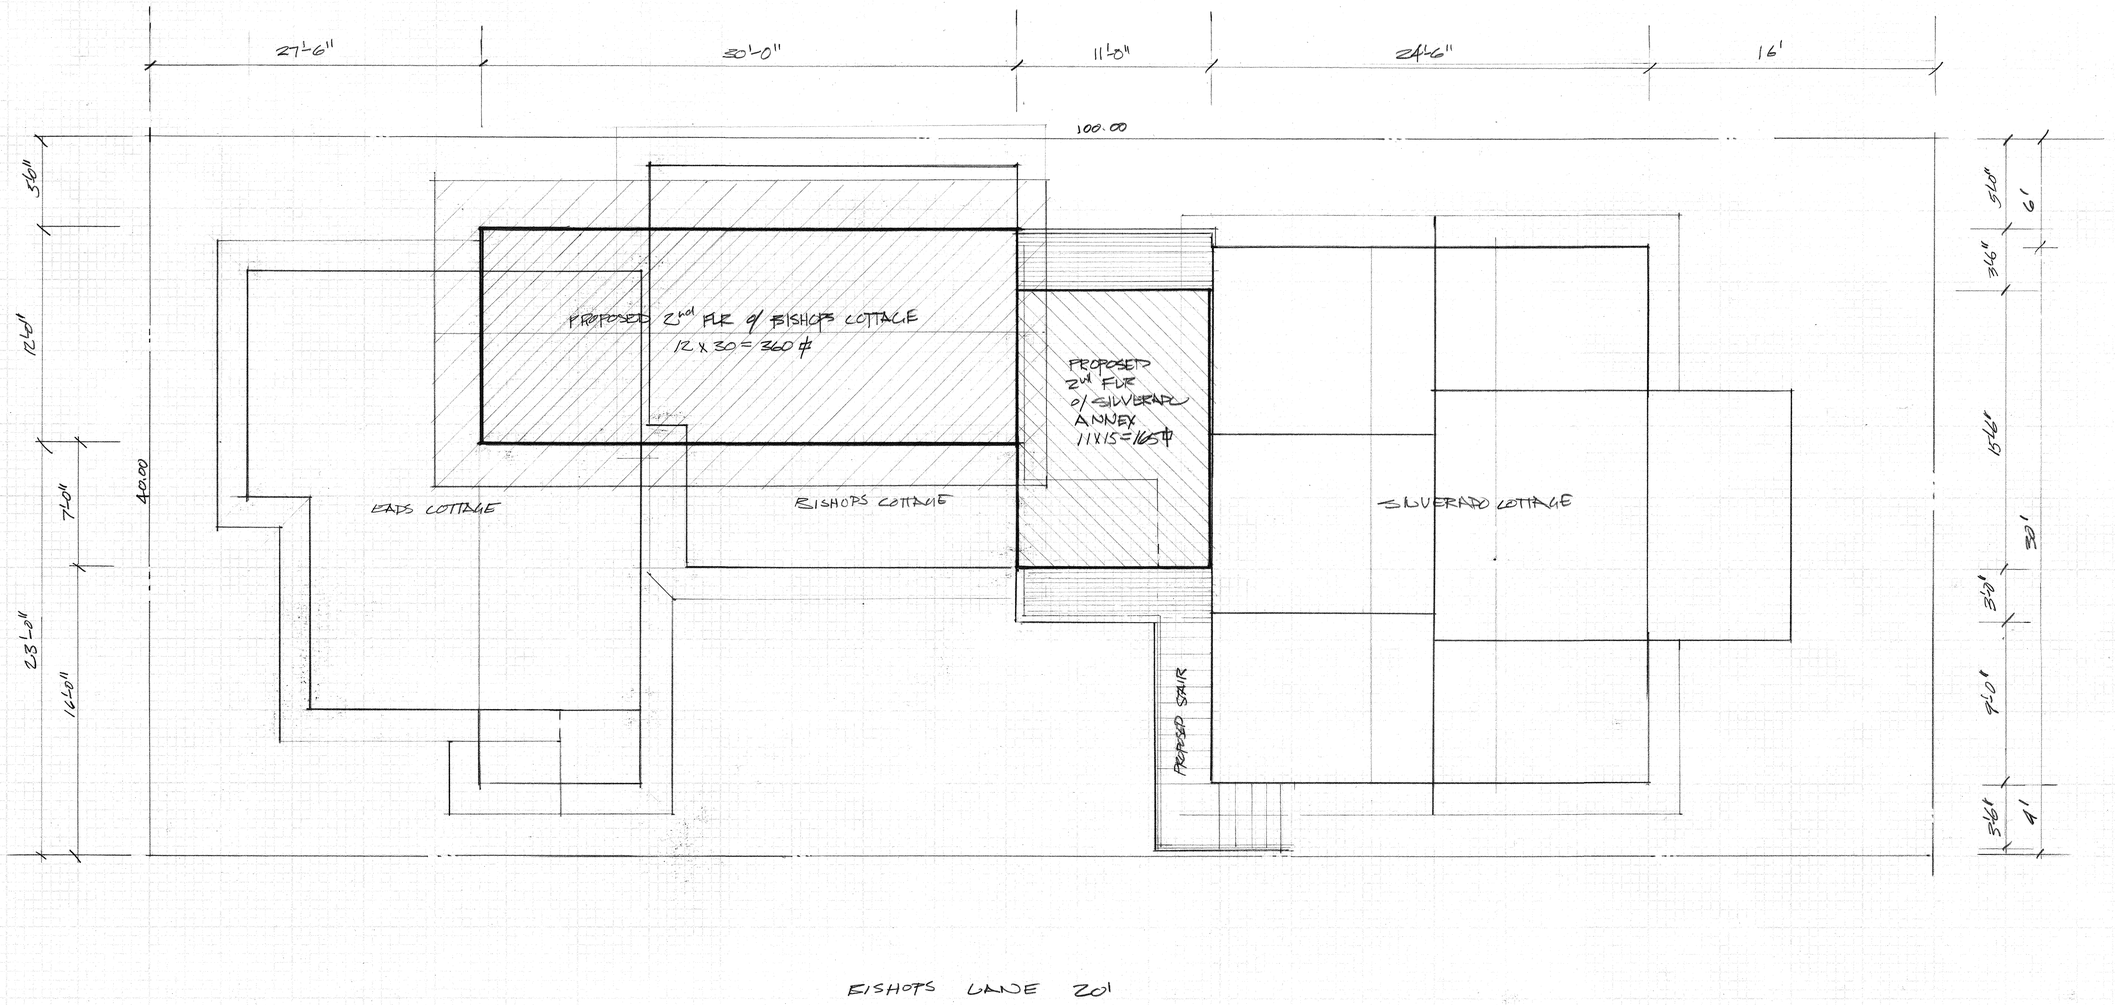

PROPOSED 2nd FLOOR

NORTH

1/4"

4A

EAST ELEVATION BISHOPS LANE

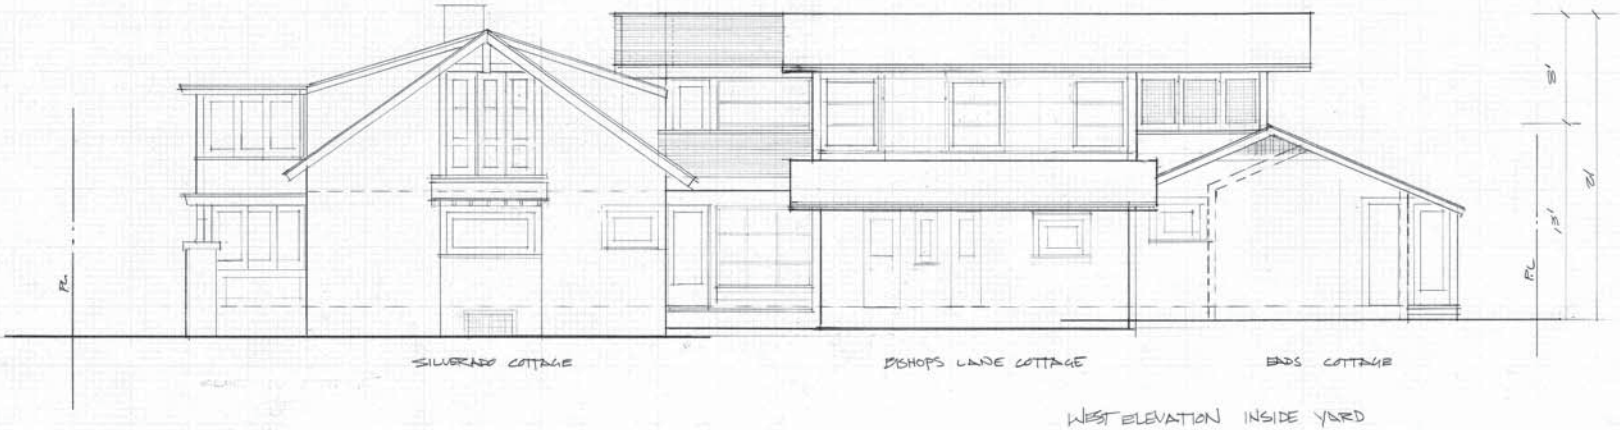

WEST ELEVATION INSIDE YARD