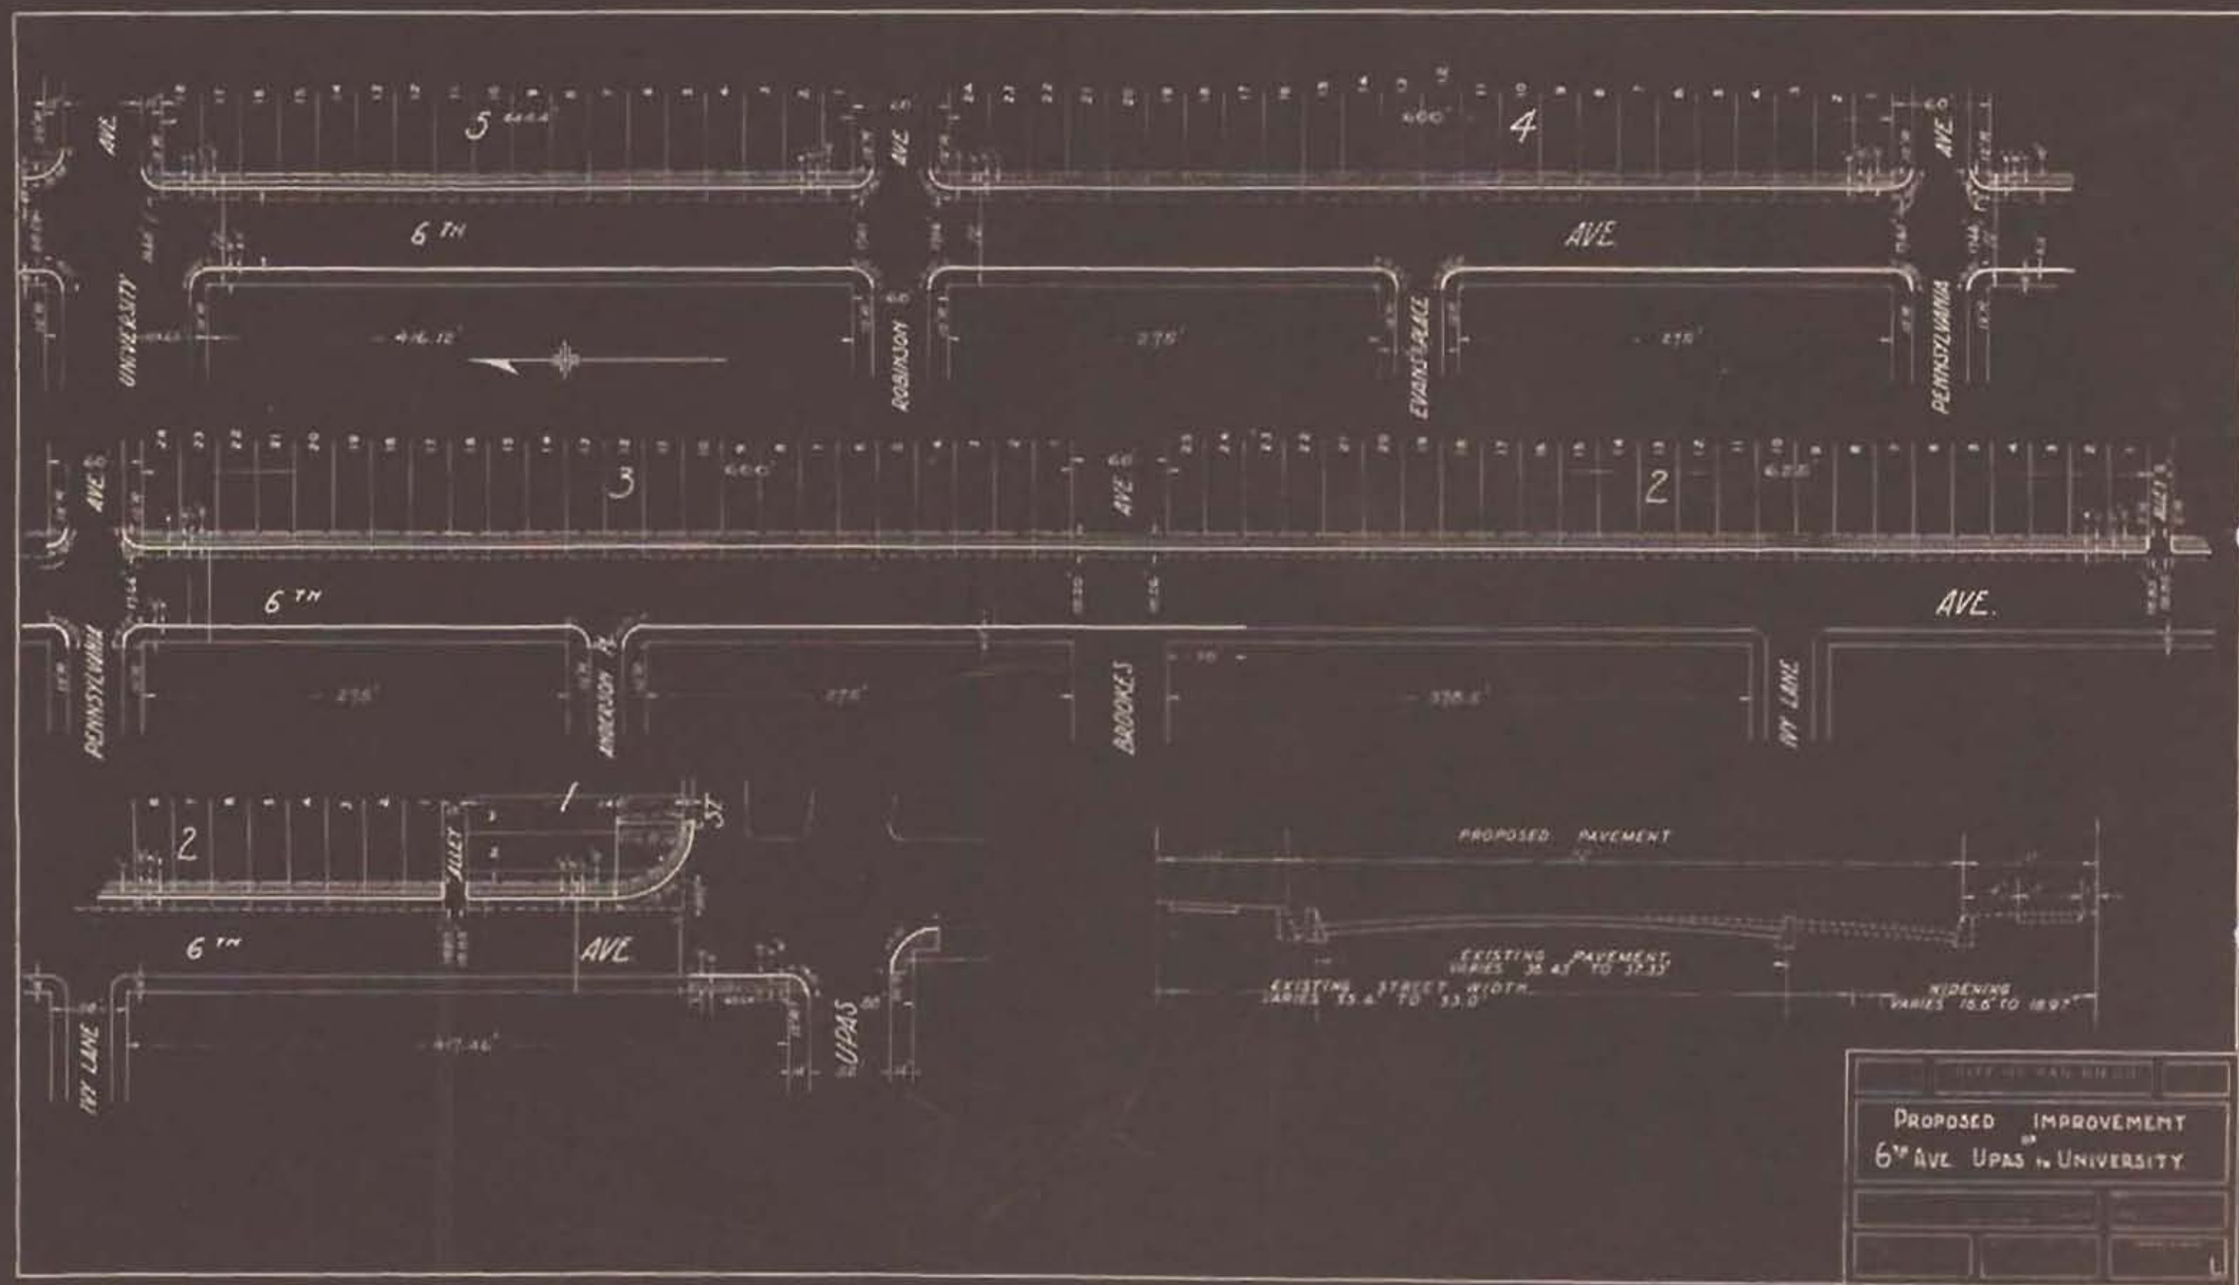
6TH AVE
UNIVERSITY AVE
ROBINSON ST
EVANS PLACE
PENNSYLVANIA AVE
ANDERSON PL
BROOKES
IVY LANE
FILLET
UPAS
PROPOSED PAVEMENT
EXISTING PAVEMENT
EXISTING STREET WIDTH
WIDENING
PROPOSED IMPROVEMENT
6TH AVE. UPAS TO UNIVERSITY

C-10