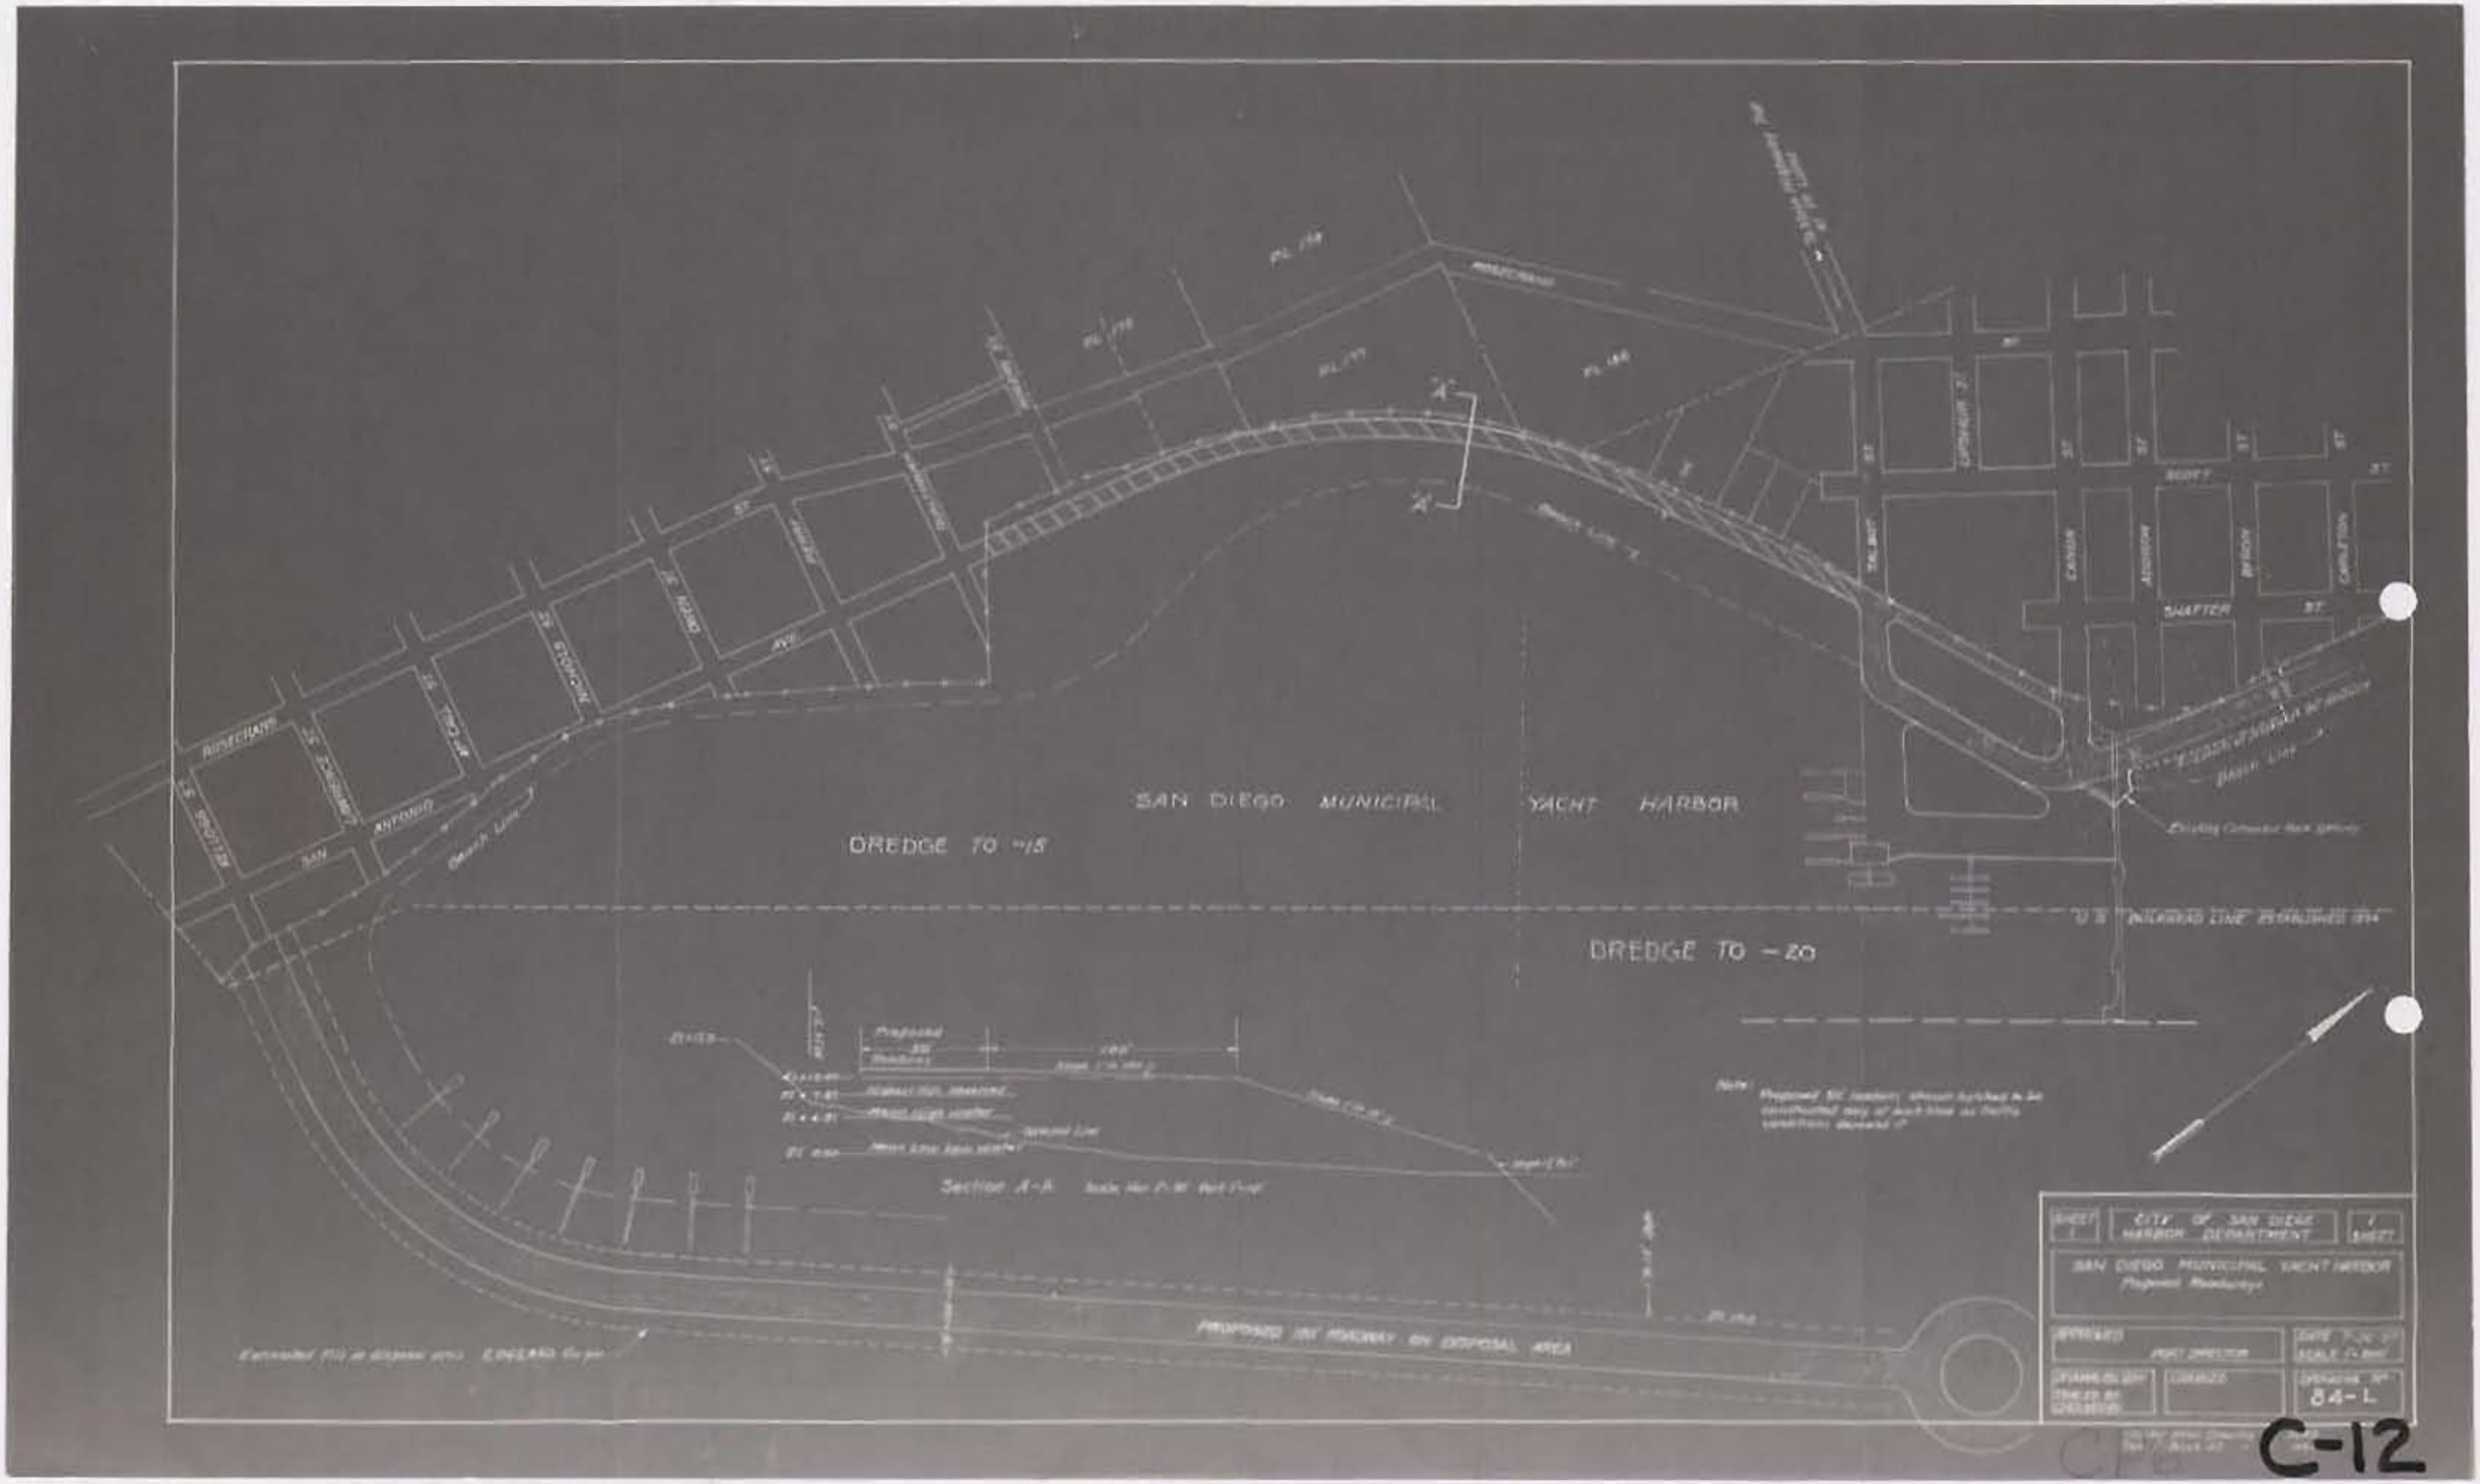
SAN DIEGO MUNICIPAL YACHT HARBOR
DREDGE TO -15
DREDGE TO -20
SHAFTER ST.
SCOTT ST.
Section A-A
PROPOSED 150' ROADWAY ON DISPOSAL AREA
CITY OF SAN DIEGO
HARBOR DEPARTMENT
SAN DIEGO MUNICIPAL YACHT HARBOR
84-L
C-12