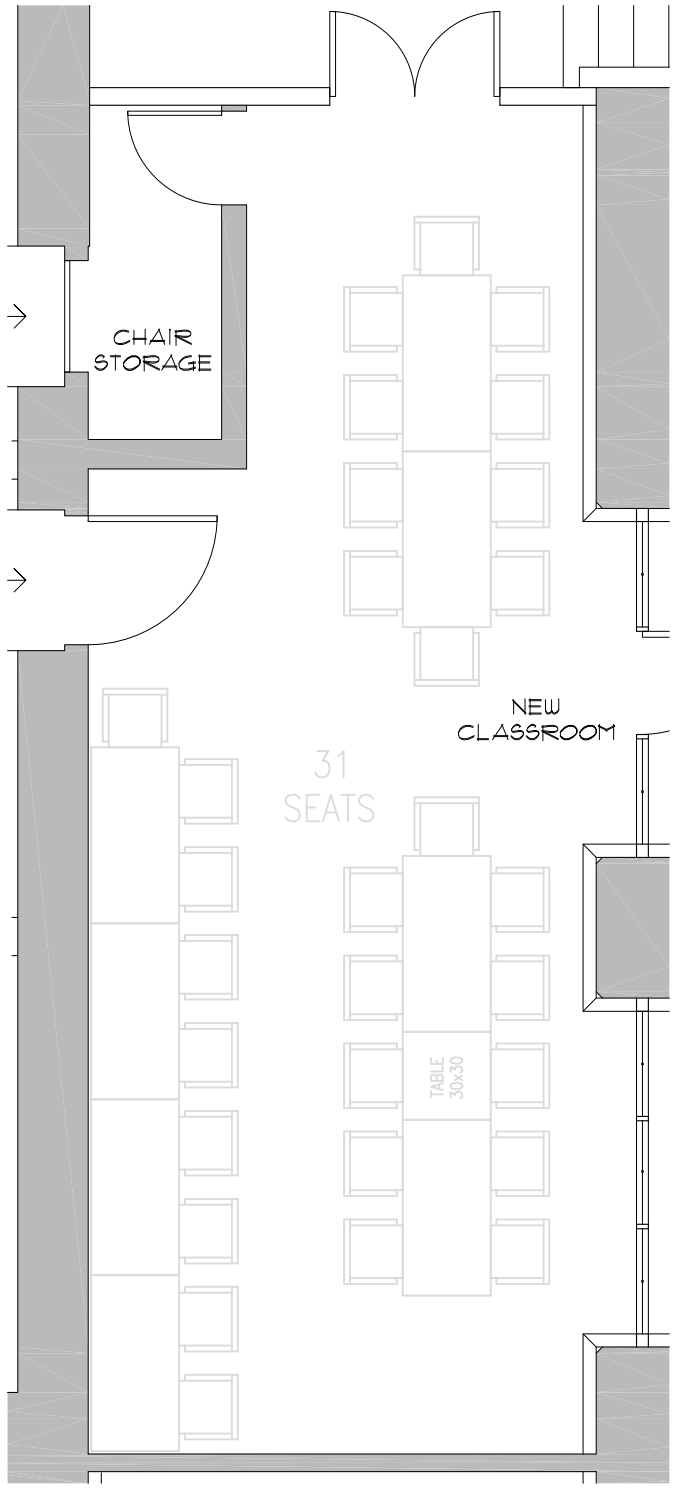

TABLE LAYOUT

SCALE 3/8"=1'-0"

0 1 2 4 8

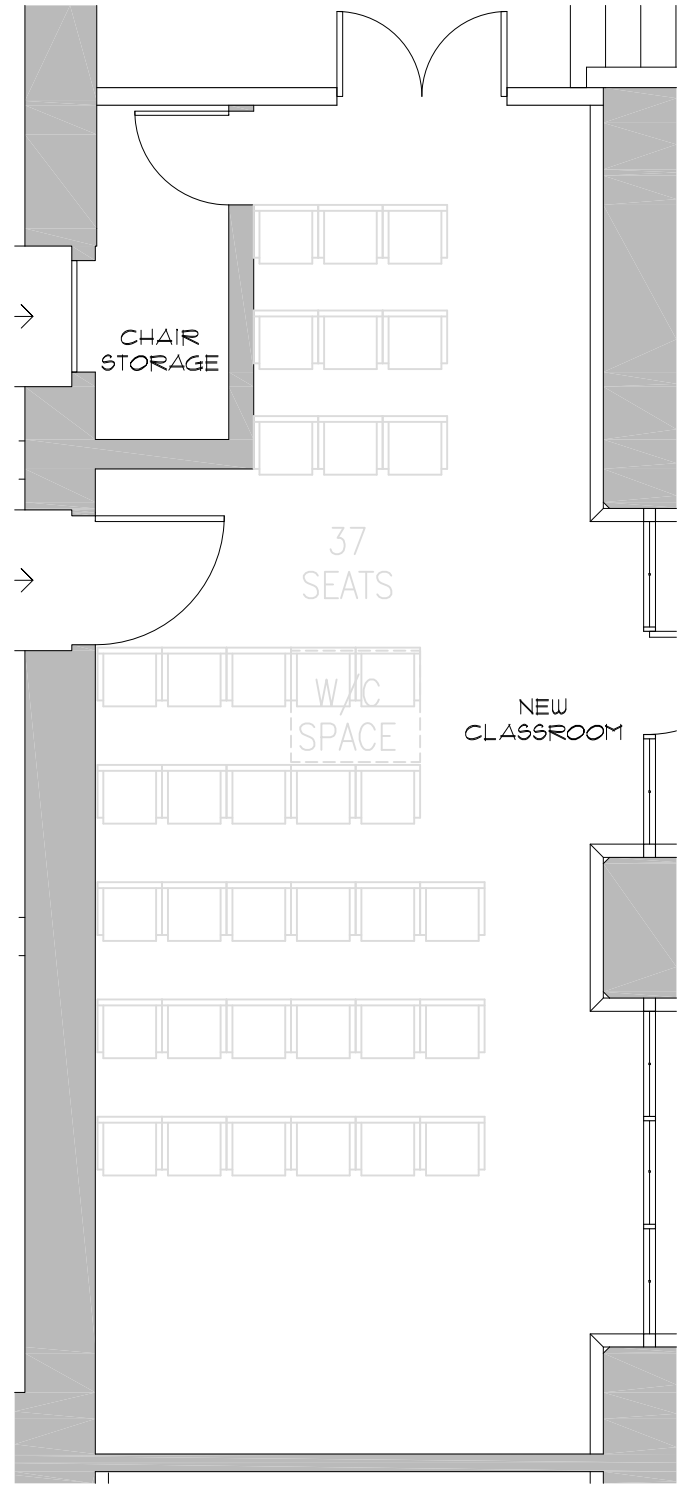

LECTURE LAYOUT

SCALE 3/8"=1'-0"

0 1 2 4 8

EXTERIOR ELEVATION

SCALE 1/4"=1'-0"

0 1 2 4 8

HERITAGE
ARCHITECTURE
& PLANNING

625 BROADWAY SUITE 800
SAN DIEGO CALIFORNIA 92101
(619) 239-7888 FAX (619) 234-6286

LICENSED ARCHITECT
PAUL DAVID MARSHALL
C-24785
03-31-09
RENEWAL DATE
STATE OF CALIFORNIA

MUSEUM OF MAN EDUCATION CENTER
BALBOA PARK
1350 EL PRADO
SAN DIEGO, CA 92101

ARCHITECT
C 2 4 7 8 5

OWNER
***
***

PROJECT
08006

DRAWN
AE/EH

REVIEWED
DM

SPEC FILE

DATE
MARCH 14, 2008

REVISIONS

ALL DESIGNS, IDEAS, AND ARRANGEMENTS AS INDICATED ON THESE DRAWINGS ARE THE LEGAL PROPERTY OF HERITAGE ARCHITECTURE AND PLANNING, AND SHALL BE RESTRICTED TO THE ORIGINAL SITE AND SPECIFIC PROJECT FOR WHICH THEY WERE PREPARED. REPRODUCTION, PUBLICATION OR RE-USE BY ANY METHOD, WHOLE OR PART, WITHOUT THE EXPRESS WRITTEN CONSENT OF HERITAGE ARCHITECTURE AND PLANNING IS PROHIBITED. THERE SHALL BE NO CHANGES OR DEVIATIONS FROM THESE DRAWINGS OR ACCOMPANYING SPECIFICATIONS WITHOUT THE WRITTEN CONSENT OF HERITAGE ARCHITECTURE AND PLANNING. VISUAL CONTACT WITH THESE DRAWINGS AND ATTACHED SPECIFICATIONS SHALL CONSTITUTE PRIMA FACIA EVIDENCE OF THE ACCEPTANCE OF ALL THESE RESTRICTIONS WITHOUT PREJUDICE.

SHEET TITLE

EXTERIOR ELEVATION &
FURNITURE LAYOUT