EL CAJON BOULEVARD

Hoover High School Concept

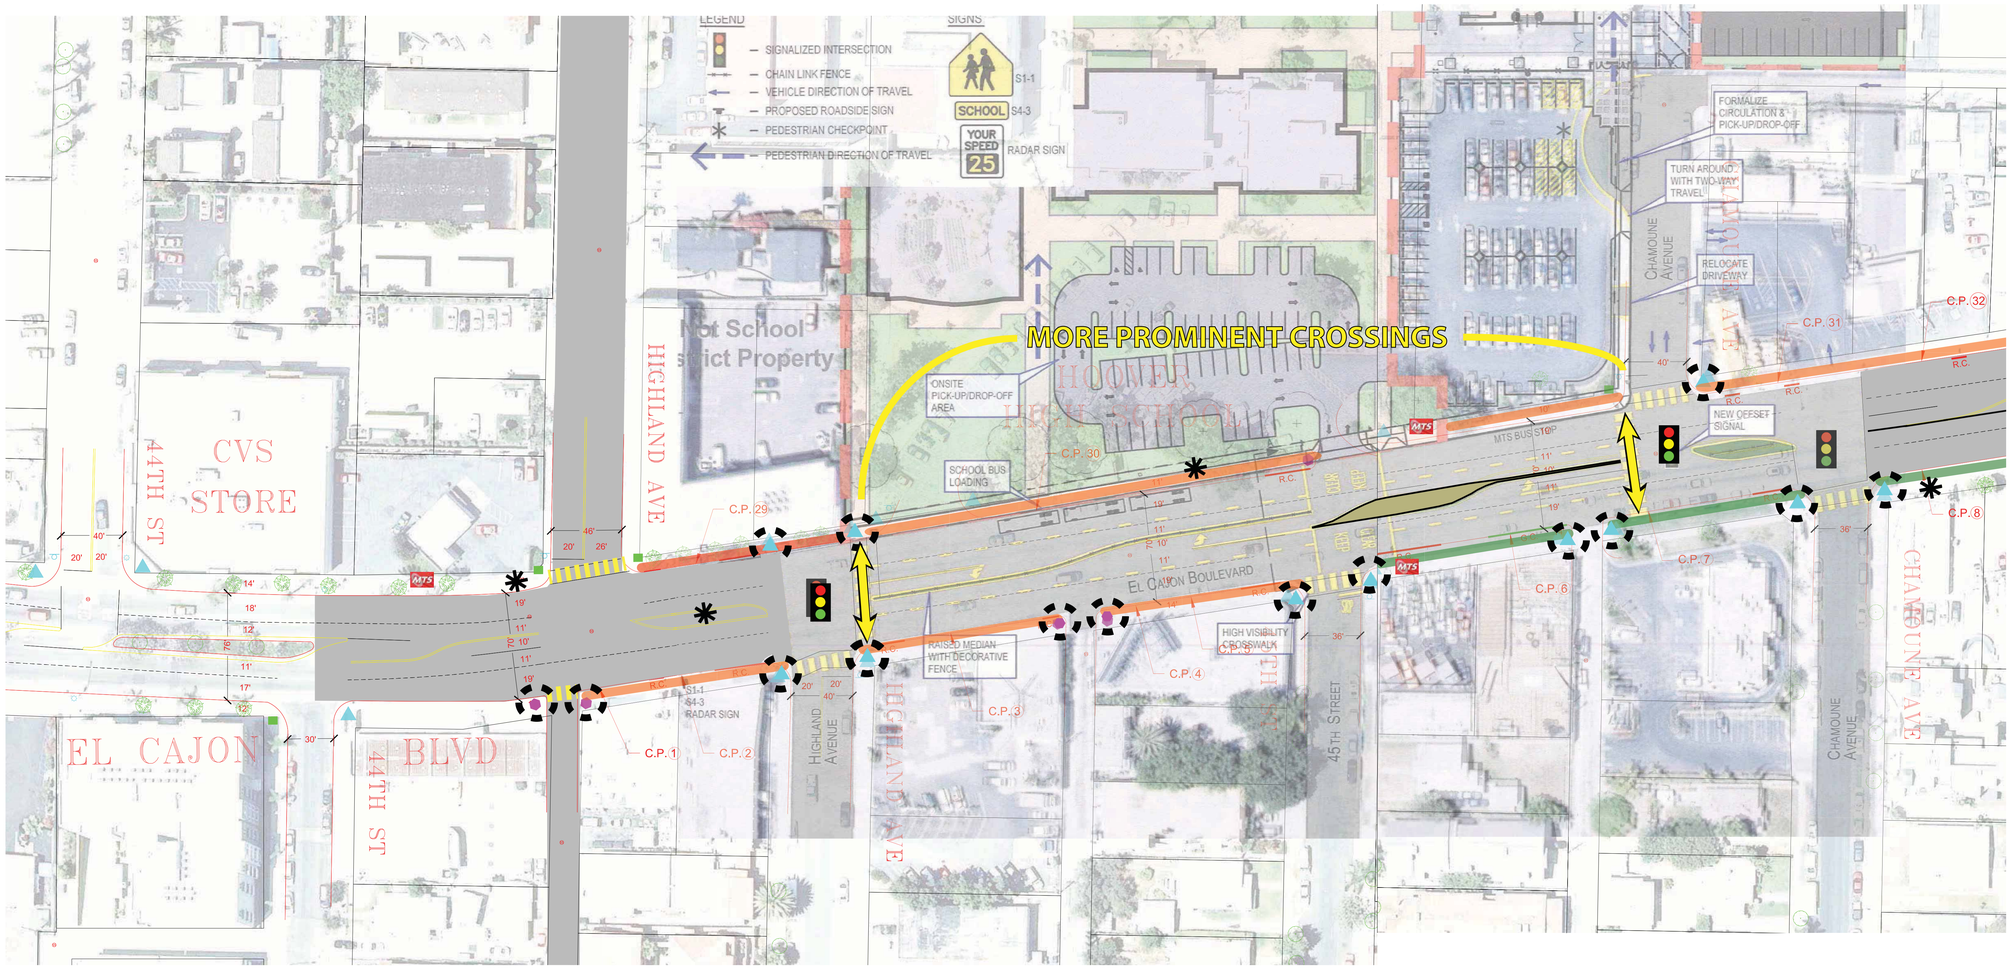

S.S		OBSERVED TIME		
C.P. #	LENGTH	AM	MID	PM
1	43'	0	2	1
2	22'	0	1	1
3	90'	1	2	1
4	49'	0	0	1
5	39'	0	1	0

- LOCATION OF MONUMENT
- 15'+ SIDEWALK-GREATEST OPPORTUNITY
- 10-14.9' SIDEWALK-MARGINAL OPPORTUNITY
- <10' SIDEWALK-LOW OPPORTUNITY
- RAISED MEDIAN
- BULB OUT

LEGENDS:

- = ADA COMPLIANT RAMP
- = NON-COMPLIANT RAMP
- = DAMAGED RAMP
- = CURB WITHOUT RAMP
- = TYPE 15 STREET LIGHT
- = DECORATIVE DOUBLE FIXTURE STREET LIGHT
- = FIRE HYDRANT
- = SHADE TREE
- = PALM TREE
- = PLANT
- = STORM WATER INLET
- = RAPID BUS TRANSIT STOP
- = LOCAL BUS STOP
- = SIGNALIZED INTERSECTION
- = TRAFFIC SIGN
- = RED CURB
- C.P. = CURB PARKING
- = CROSSWALK

N

1" = 40'

C-1

EL CAJON BLVD
CORRIDOR STUDY
FAIRMOUNT AVE. TO 50TH ST.

CONSTRUCTION CHANGE / ADDENDUM

CHANGE	DATE	AFFECTED OR ADDED SHEET NUMBERS	APPROVAL NO.

CONSULTANT

WILSON & COMPANY

BASE MAP PROVIDED BY: CJ ROBERTS INC ENGINEERING DIVISION

SCALE: HORIZONTAL 1" = 40' / VERTICAL NO SCALE

CITY OF SAN DIEGO
PUBLIC WORKS PROJECT

WARNING

0 1

IF THIS BAR DOES NOT MEASURE 1" THEN DRAWING IS NOT TO SCALE

CITY OF SAN DIEGO, CALIFORNIA
ENGINEERING AND CAPITAL PROJECTS DEPARTMENT
SHEET X OF XX SHEETS

W.B.S. _____
W.O. _____

APPROVED _____ FOR CITY ENGINEER _____ DATE

SUBMITTED BY _____ SECTION HEAD

DESCRIPTION	BY	APPROVED	DATE	FILMED
AS-BUILTS				

PROJECT MANAGER

CCS27 COORDINATE

CCS83 COORDINATE

CONTRACTOR _____ DATE STARTED _____

INSPECTOR _____ DATE COMPLETED _____