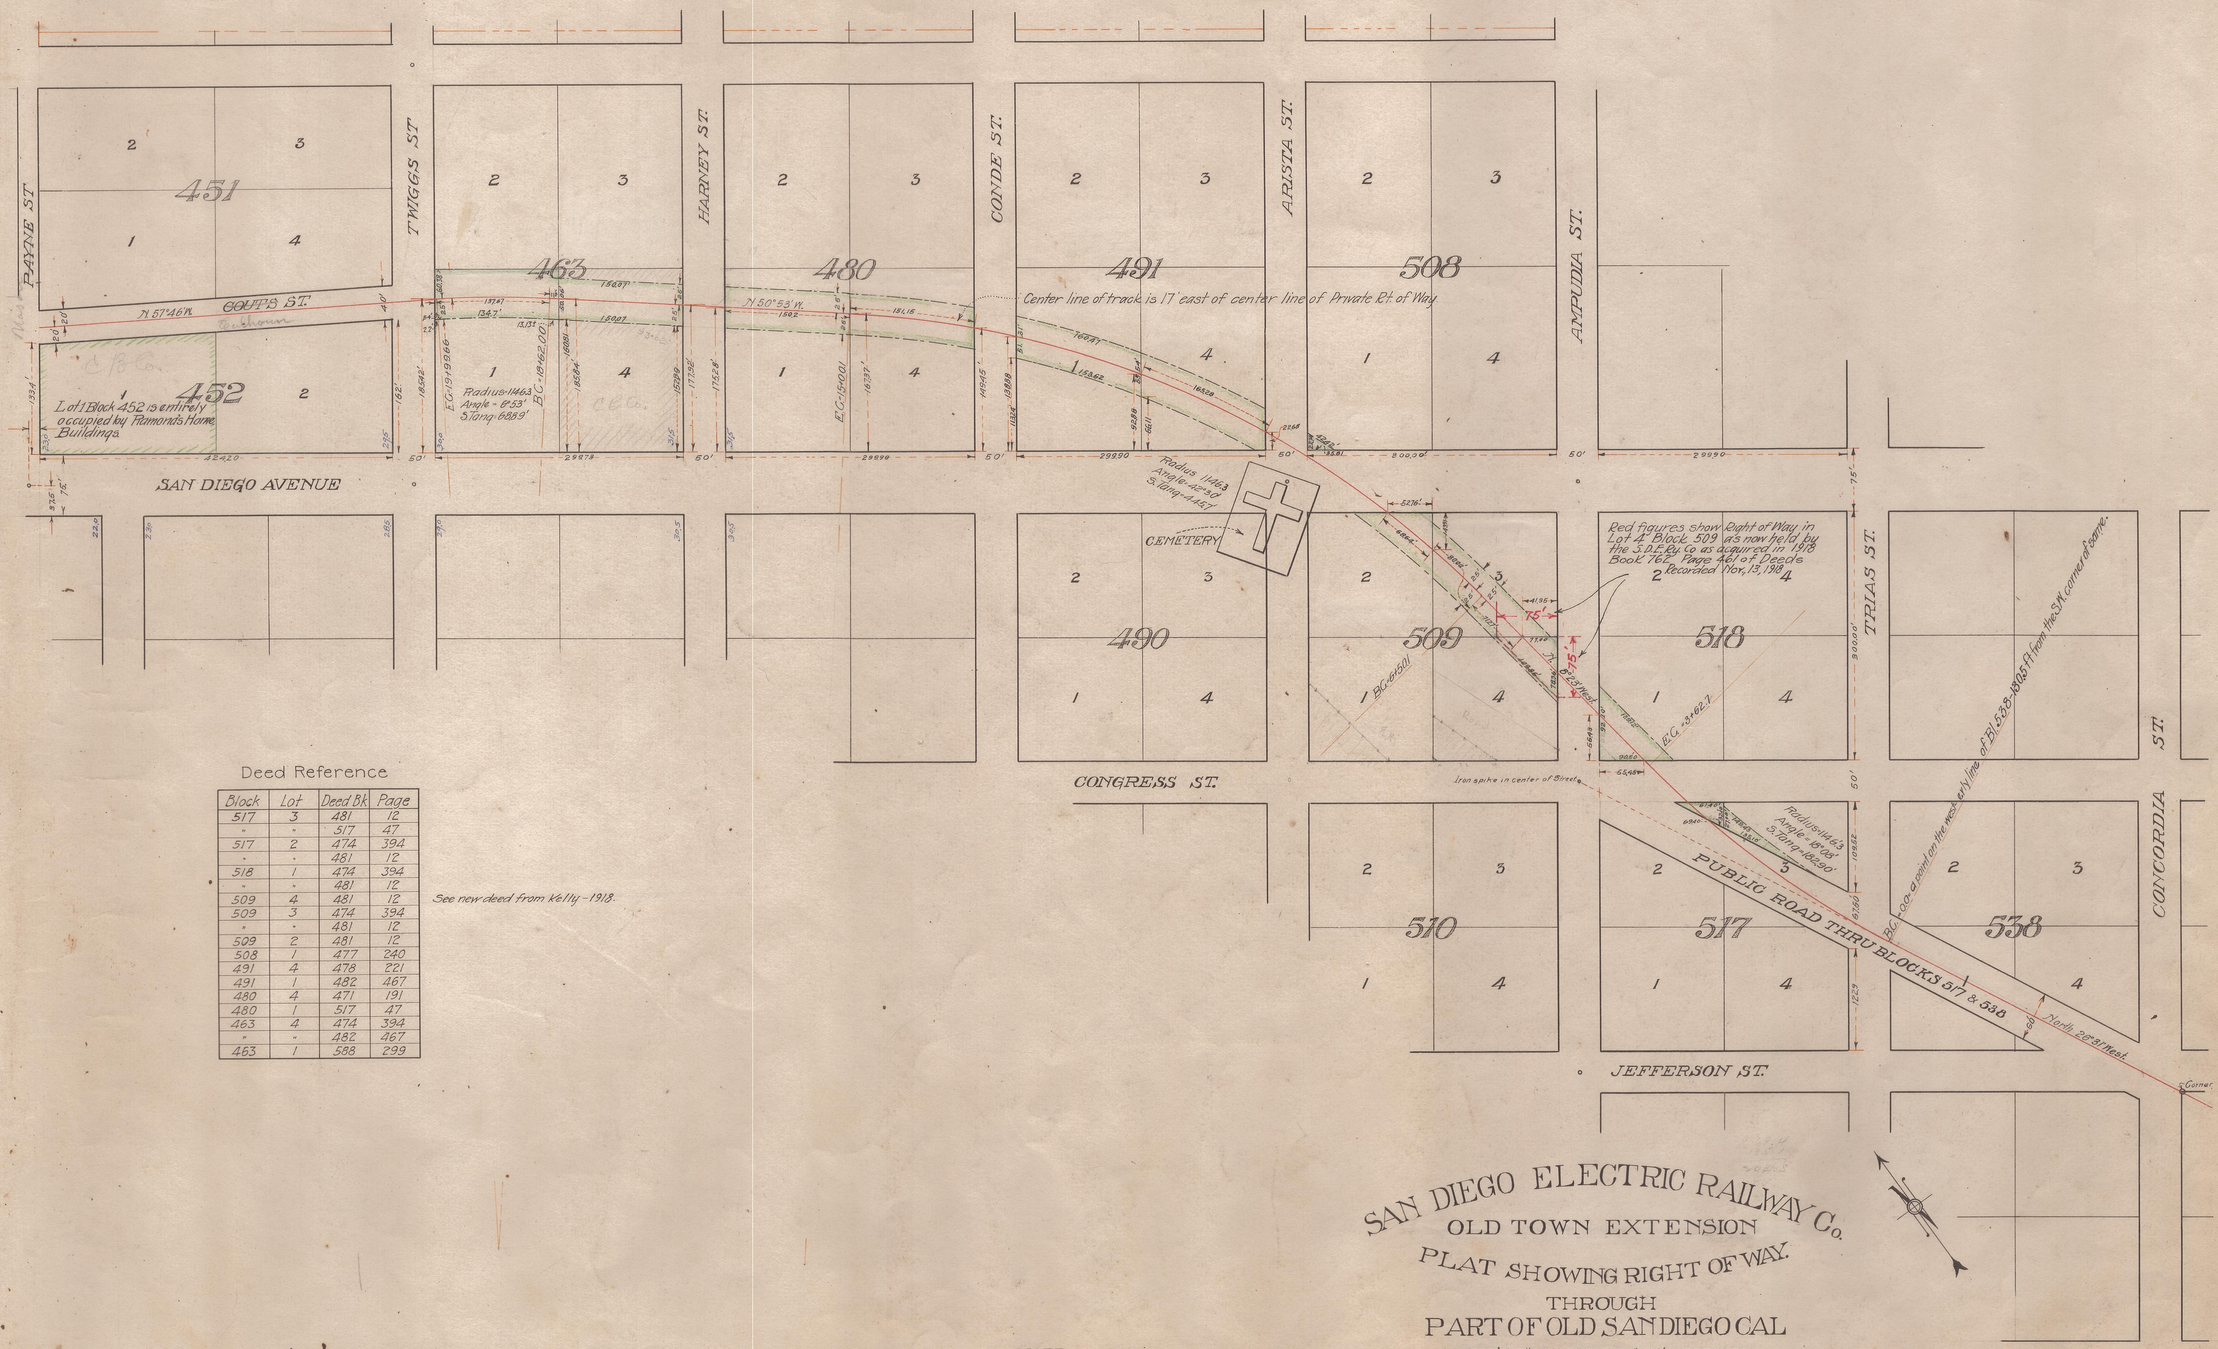
CALHOUN ST. | ST. | PRIVATE RIGHT OF WAY | ST. | CONDE | HARNEY | TWIGGS | ST. | ST. | ST. | ARISTA | ST. | AVE. | WAY | ST. | ST. | CONGRESS | ST. | CONGRESS | ST. | AMPUDIA | ST. | TRIAS | JEFFERSON | CONCORDIA | McNEALY ST. | WITHERBY | ST. | LA JOLLA AVE. | AMPUDIA | CALIFORNIA | McKEE ST. | ST. | INDIA | ST. | ARCTIC | ST. | PIERCE | ST. | WRIGHT | AVE | ST. | LA JOLLA | ST. | BANDINI | ST. | LA JOLLA | ST. | COUTS | ST. | AVE | ST. | NOELL | ESTUDILLO | WRIGHT | ST. | INDIA | ST. | ST. | ST.




Deed Reference

| Block | Lot | Deed Bk | Page |
|---|---|---|---|
| 517 | 3 | 481 | 12 |
| " | " | 517 | 47 |
| 517 | 2 | 474 | 394 |
| " | " | 481 | 12 |
| 518 | 1 | 474 | 394 |
| " | " | 481 | 12 |
| 509 | 4 | 481 | 12 |
| 509 | 3 | 474 | 394 |
| " | " | 481 | 12 |
| 509 | 2 | 481 | 12 |
| 508 | 1 | 477 | 240 |
| 491 | 4 | 478 | 221 |
| 491 | 1 | 482 | 467 |
| 480 | 4 | 471 | 191 |
| 480 | 1 | 517 | 47 |
| 463 | 4 | 474 | 394 |
| " | " | 482 | 467 |
| 463 | 1 | 588 | 299 |

See new deed from Kelly - 1918.

# SAN DIEGO ELECTRIC RAILWAY Co.

## OLD TOWN EXTENSION

## PLAT SHOWING RIGHT OF WAY.

THROUGH

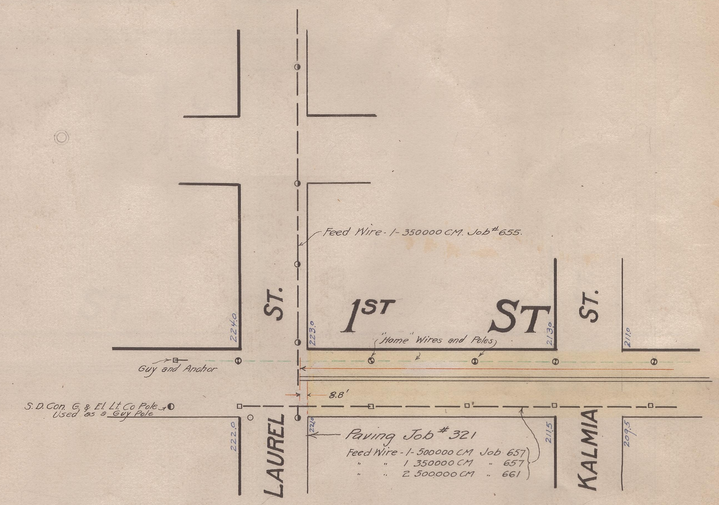
## PART OF OLD SAN DIEGO CAL

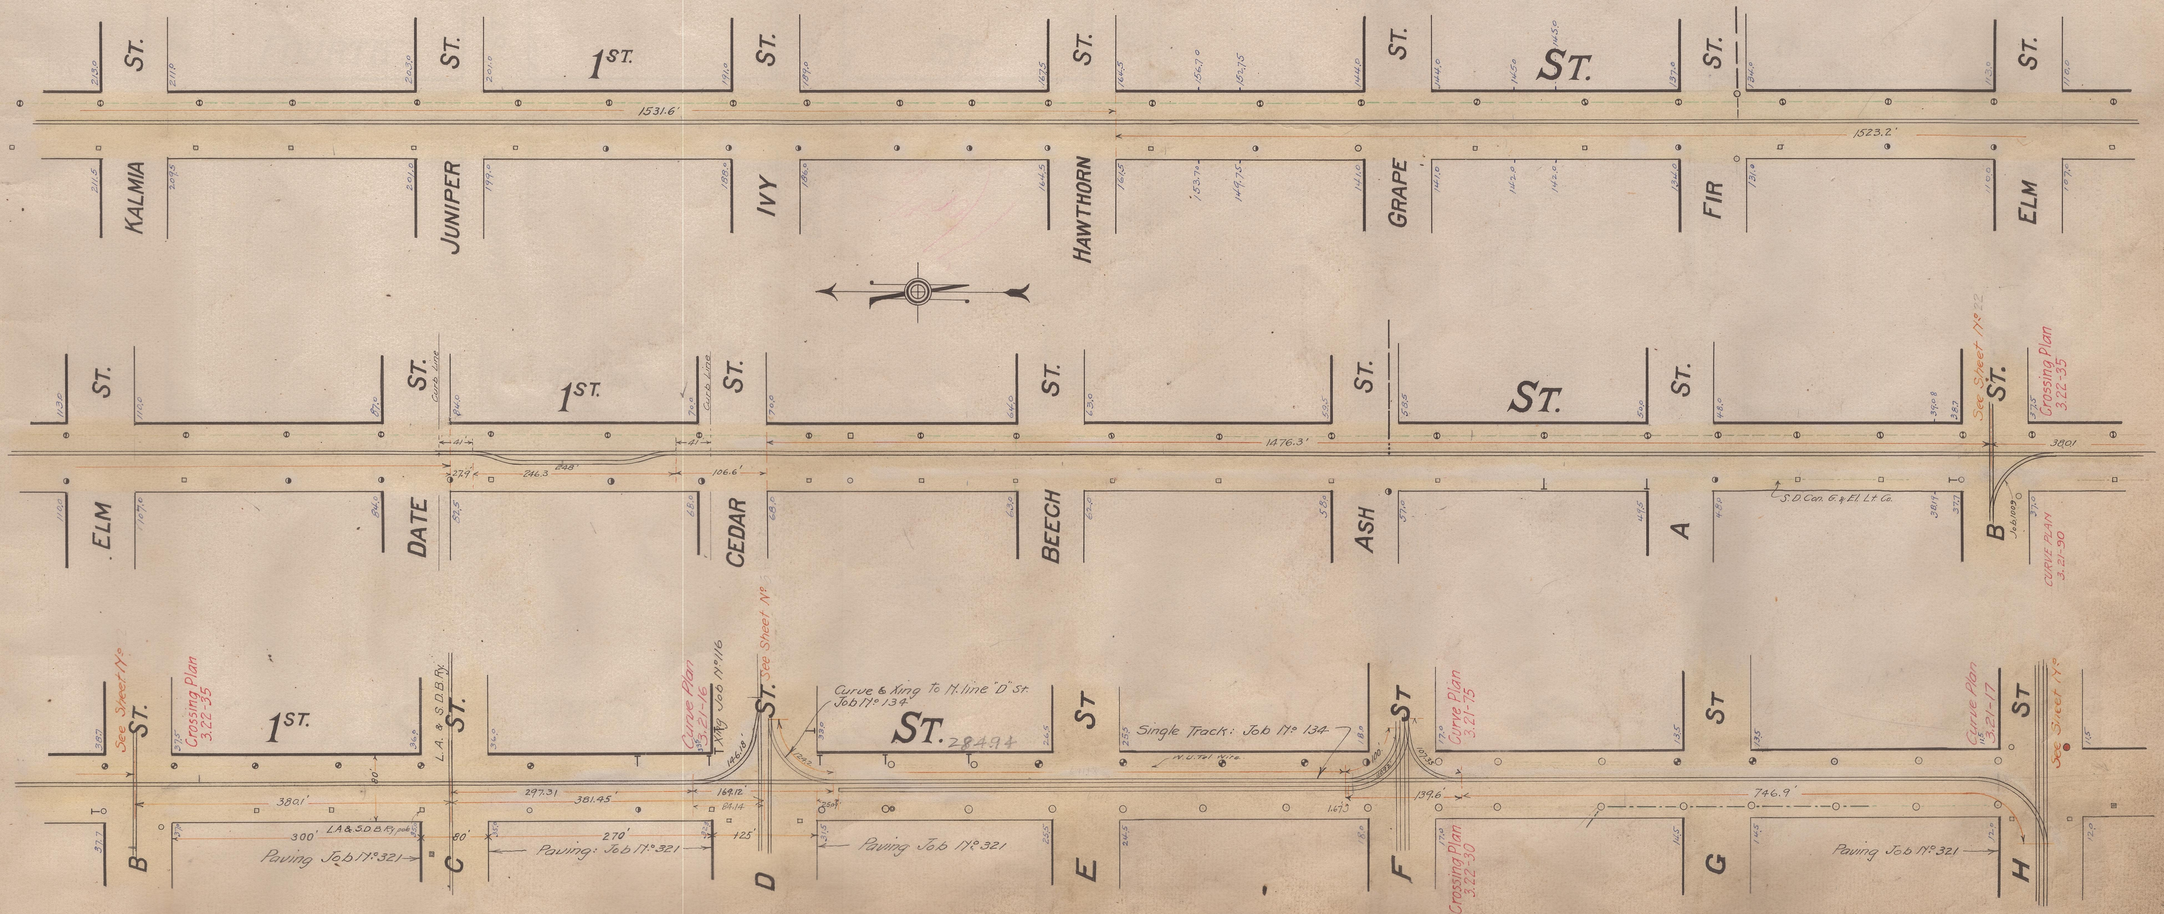
FEB'Y. 7th 1911 SCALE 1" 100' APPROVED

NOTE

POSITION OF TRACKS NOT SHOWN
SEE REGULAR TRACKAGE MAP

CHIEF ENG'R.


Feed Wire - 1 - 350000 CM Job# 655.
1ST ST
(Home Wires and Poles)
ST.
Guy and Anchor
S.D. Con. G. & El. Lt. Co. Pole used as a Guy Pole
8.8'
LAUREL
KALMIA
Paving Job # 321
Feed Wire - 1 - 500000 CM Job 657
" " 1 350000 CM " 657
" " 2 500000 CM " 661


1ST. ST.
KALMIA
JUNIPER
IVY
HAWTHORN
GRAPE
FIR
ELM
1531.6'
1523.2'
1ST. ST.
ELM
DATE
CEDAR
BEECH
ASH
A
B
1476.3'
3901
See Sheet N° 32
Crossing Plan 3.22-35
Curve Plan 3.21-16
Curve Plan 3.21-17
Curve Plan 3.21-15
Curve Plan 3.21-30
Crossing Plan 3.22-30
S.D. Con. G. & El. Lt. Co.
L.A. & S.D.B. Ry.
Curve & Xing To H. line "D" St. Job N° 134
Single Track: Job N° 134
Paving Job N° 321
Paving: Job N° 321
B C D E F G H
297.31
381.45
169.12
746.9'
139.6'
300'
270'
125'
80'

FOURTH ST. — SPRUCE — REDWOOD — QUINCE — PALM — ST. — OLIVE

Paving - Job No 527

Sunset Tel Co. Wires

Double Track Job 401

S. D. Con. G. & El. Co.

Home Tel. Co. Wires

See Sheet

Curve Plan 3.21-17

FOURTH ST. — OLIVE — NUTMEG — MAPLE — LAUREL — KALMIA — ST. — JUNIPER — IVY

Curve Plan 3.21-68

Job 402 2nd Track.

Paving - Job No. 527

FOURTH ST. — IVY — HAWTHORN — GRAPE — ST. — FIR

Job No 402 - 2nd Track

2nd Track Job No 126

FOURTH ST. — FIR — THIRD ST.

Feed from Trolley

THIRD ST. — FIR — ELM

THIRD ST. — ELM — DATE — CEDAR — BEECH — ASH — A — B — ST.

Home Tel Co. Wires & Cable

2nd Tr. Job No 126

Curve Plan 3.21-71

See Sheet No

THIRD ST. — B — C — D — E — F — G — H — ST.

GRANT HOTEL

PLAZA

UNION BUILDING

Single Tr. Job No 94 (To 2nd & Wash)

East Xing Job 93

West Crossing Job No 307

Paving - Job No. 307

2nd Tr. Job 126 (To Grape St.)

Job 307

Curve Plan 3.21-37

Crossing Plan 3.22-17

Xover Job No 126

Crossing Job No 130

Curve Plan 3.21-70

Crossing Plan 3.22-29

Double Tr. Job 130

Job No 414 12th

Paving - Job No 307