30th St.

DALE ST.

29th St.

BEECH ST.

GRANADA ST.

Job No 394 - 2nd Tr.

Curve Plan 3.21-38

Curve Plan 3.21-39

See Sheet No

Single Tr. 30th & Ivy To 30th Upas Job No 278

2nd Tr. Job No 394

BLOCK 62

SEAMAN & CHOATS

See deed recorded 1021-09 Pat. Pg 68

JUNIPER ST.

IVY ST.

HAWTHORN ST.

GRAPE ST.

Curve Plan 3.21-23

THIRTIETH ST.

GRAPE ST.

FIR ST.

ELM ST.

DATE ST.

CEDAR ST.

BEECH ST.

Curve Plan 3.21-40

Job No 394 - 2nd Tr.

ASH ST.

28th St.

CITY PARK

A ST.

B ST.

Curve Plan 3.21-61

25TH ST.

26TH ST.

27TH ST.

28TH ST.

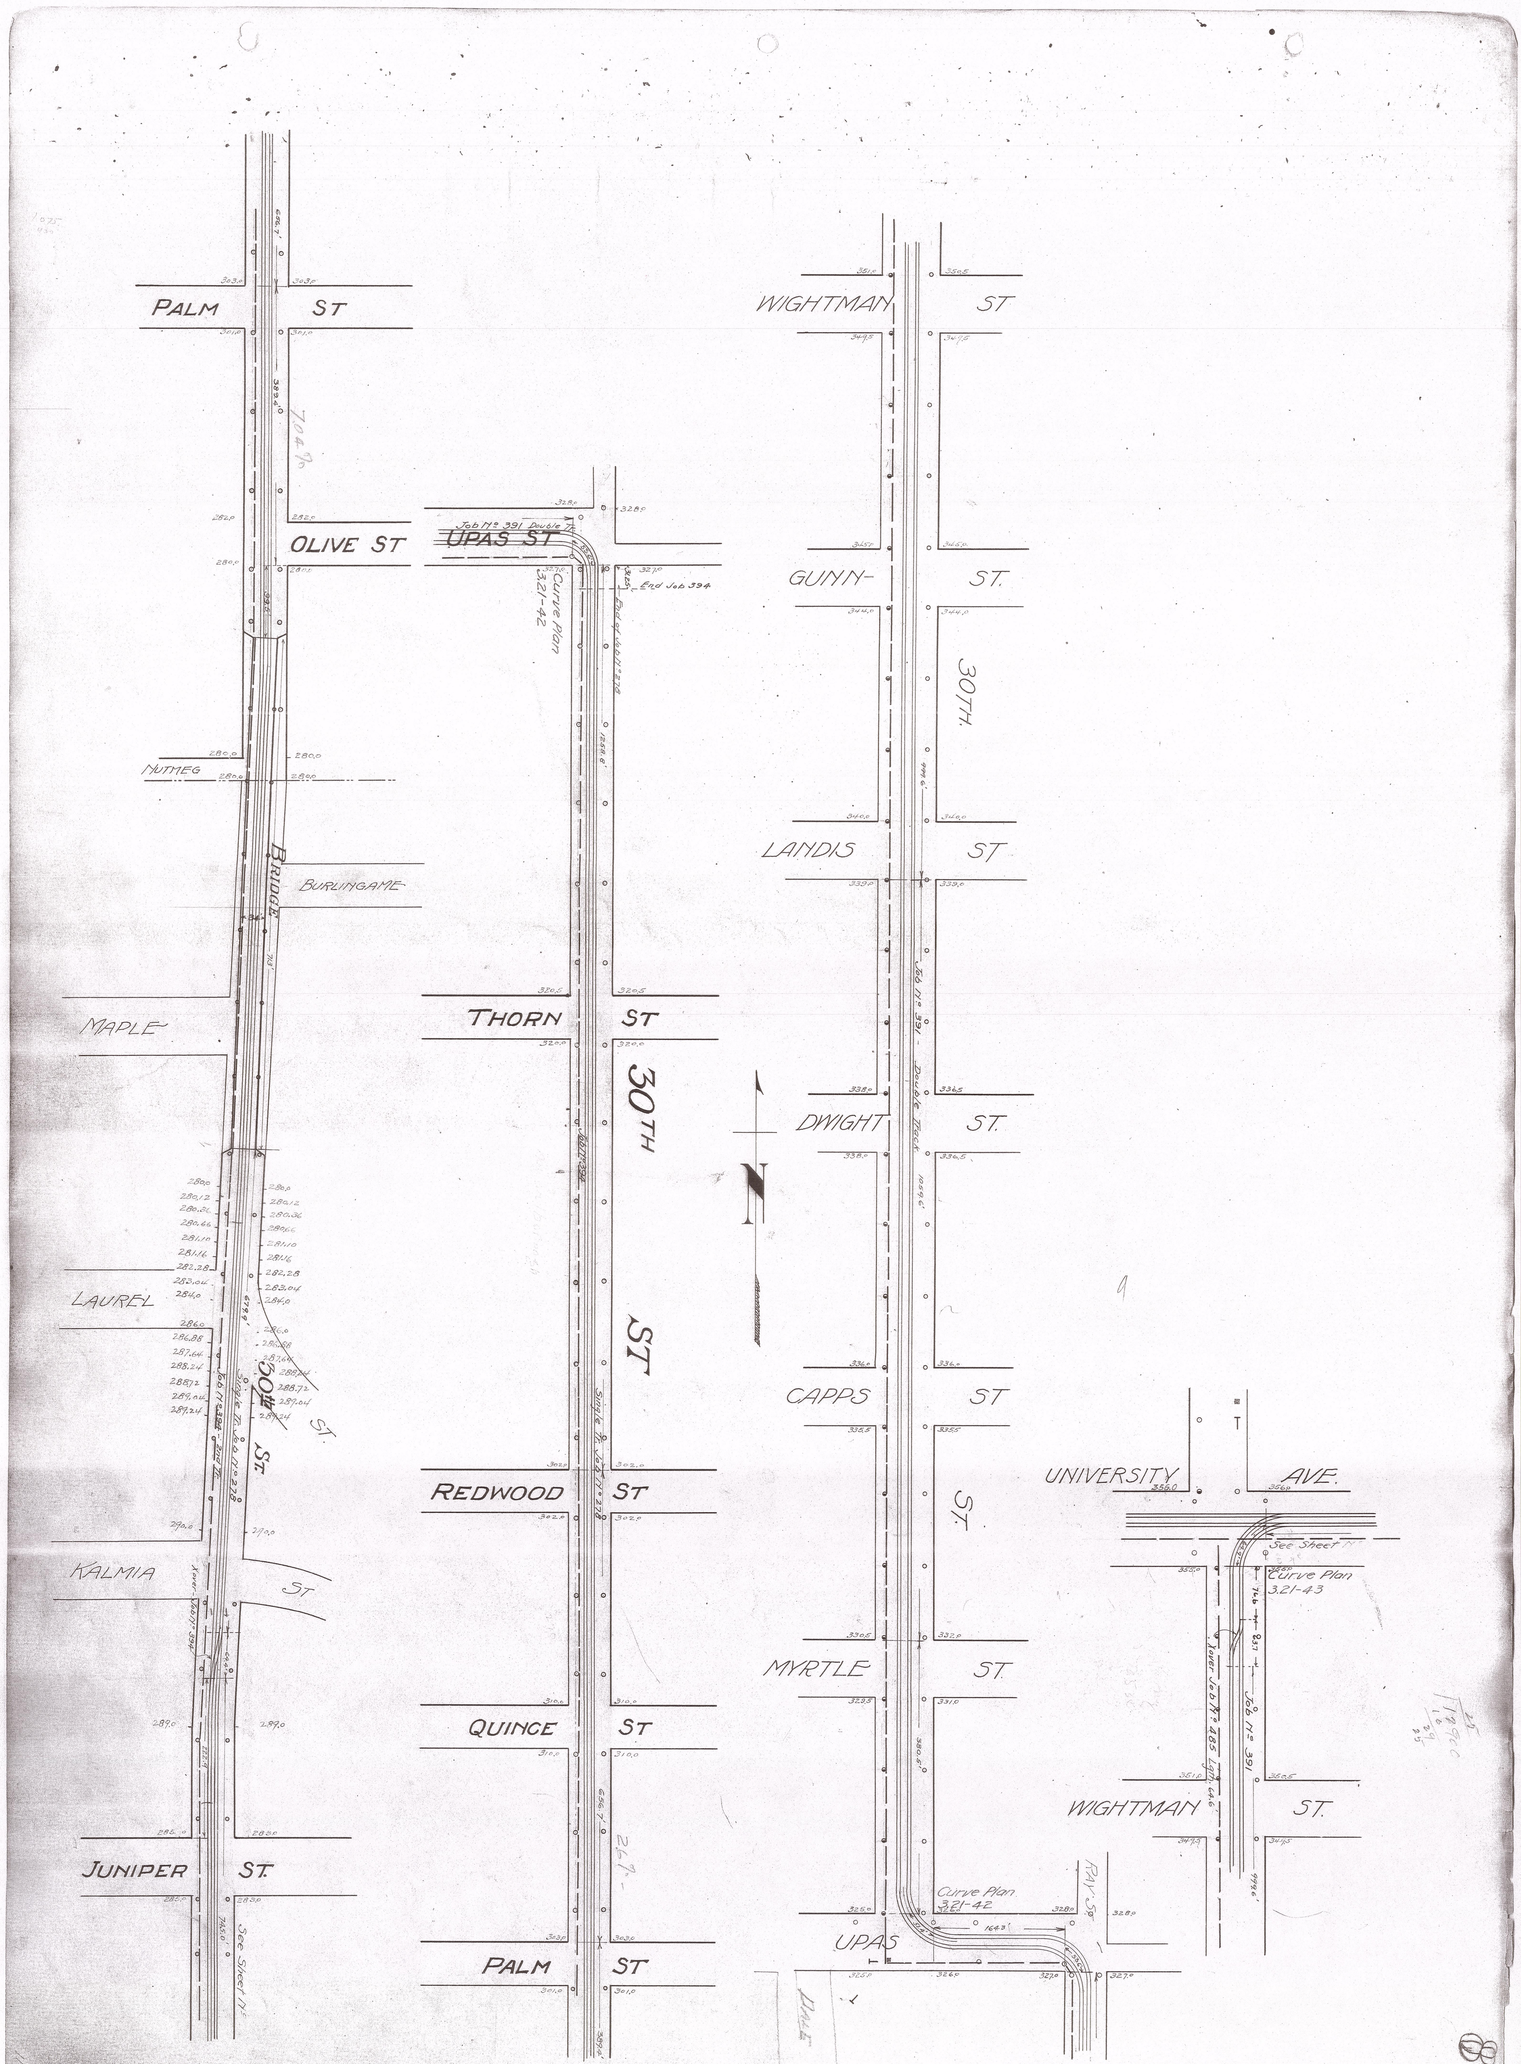
B St.

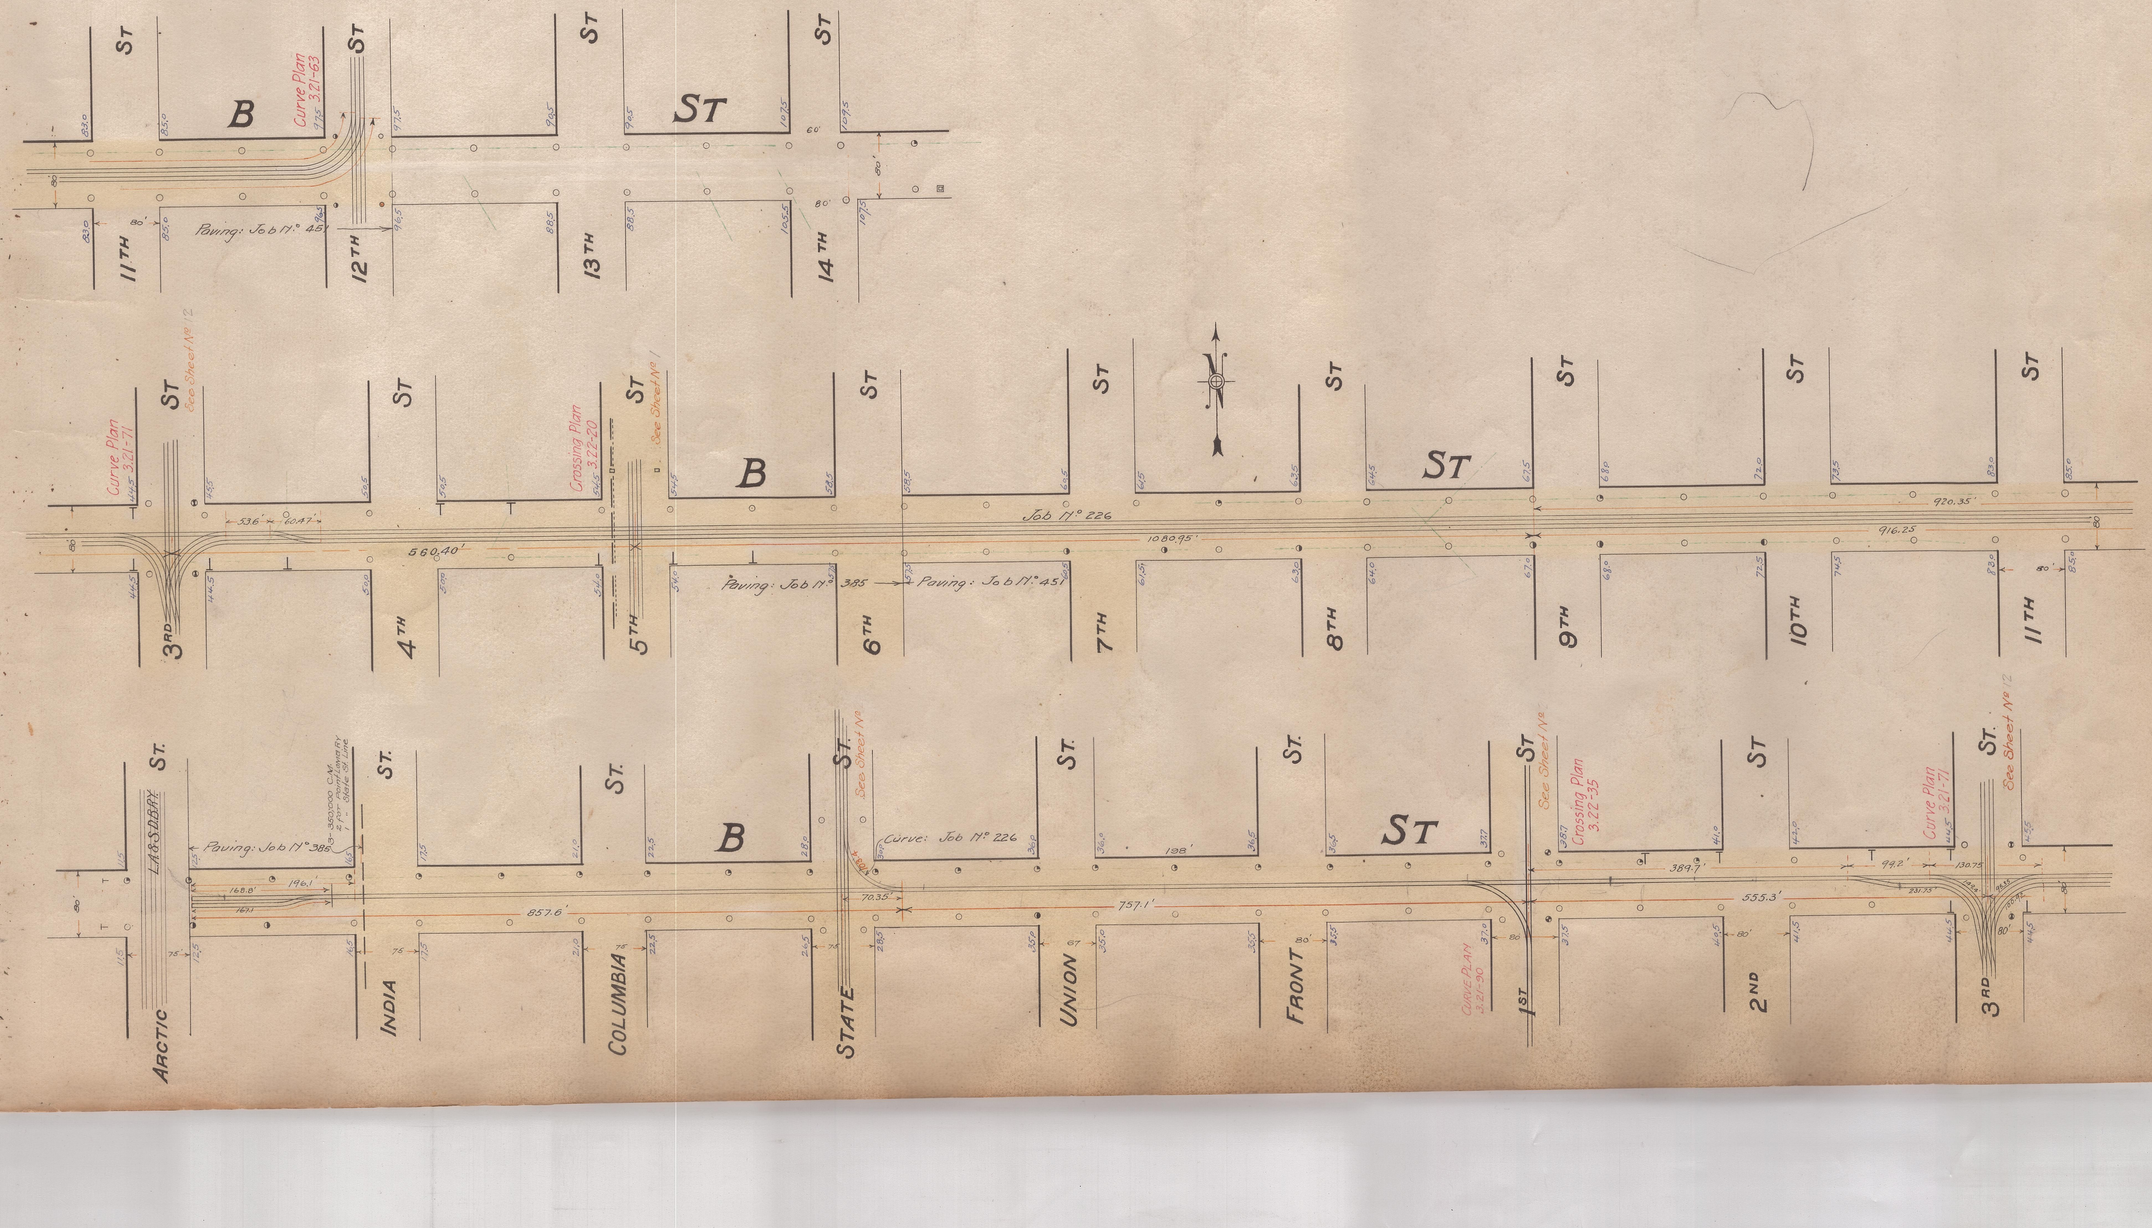
Job No 394. 2nd Track.

Curve Plan 3.21-61

See Sheet No

Curve Plan 3.21-39


PALM ST
OLIVE ST
NUTMEG
BURLINGAME
MAPLE
LAUREL
KALMIA ST
JUNIPER ST.
BRIDGE
30TH ST.
UPAS ST
Job No. 391 Double Track
Curve Plan 321-42
End Job 394
THORN ST
30TH ST
REDWOOD ST
QUINCE ST
PALM ST
See Sheet 11
WIGHTMAN ST
GUYN- ST.
30TH
LANDIS ST
DWIGHT ST.
CAPPS ST
ST.
MYRTLE ST.
UPAS
Curve Plan 321-42
RAY ST
UNIVERSITY AVE.
See Sheet 11
Curve Plan 321-43
Job No. 485 Light Cars
Job No. 391
WIGHTMAN ST.


ST
B
Curve Plan 3.21-63
Paving: Job 11° 451
11TH
12TH
13TH
14TH
Curve Plan 3.21-71
See Sheet Nº 12
Crossing Plan 3.22-20
See Sheet Nº 1
Job 11° 226
560.40'
1080.95'
916.25'
920.35'
Paving: Job 11° 385
3RD
4TH
5TH
6TH
7TH
8TH
9TH
10TH
11TH
ARCTIC
INDIA
COLUMBIA
STATE
UNION
FRONT
1ST
2ND
Paving: Job 11° 385
857.6'
757.1'
555.3'
389.7'
Curve: Job 11° 226
Crossing Plan 3.22-35
Curve Plan 3.21-70