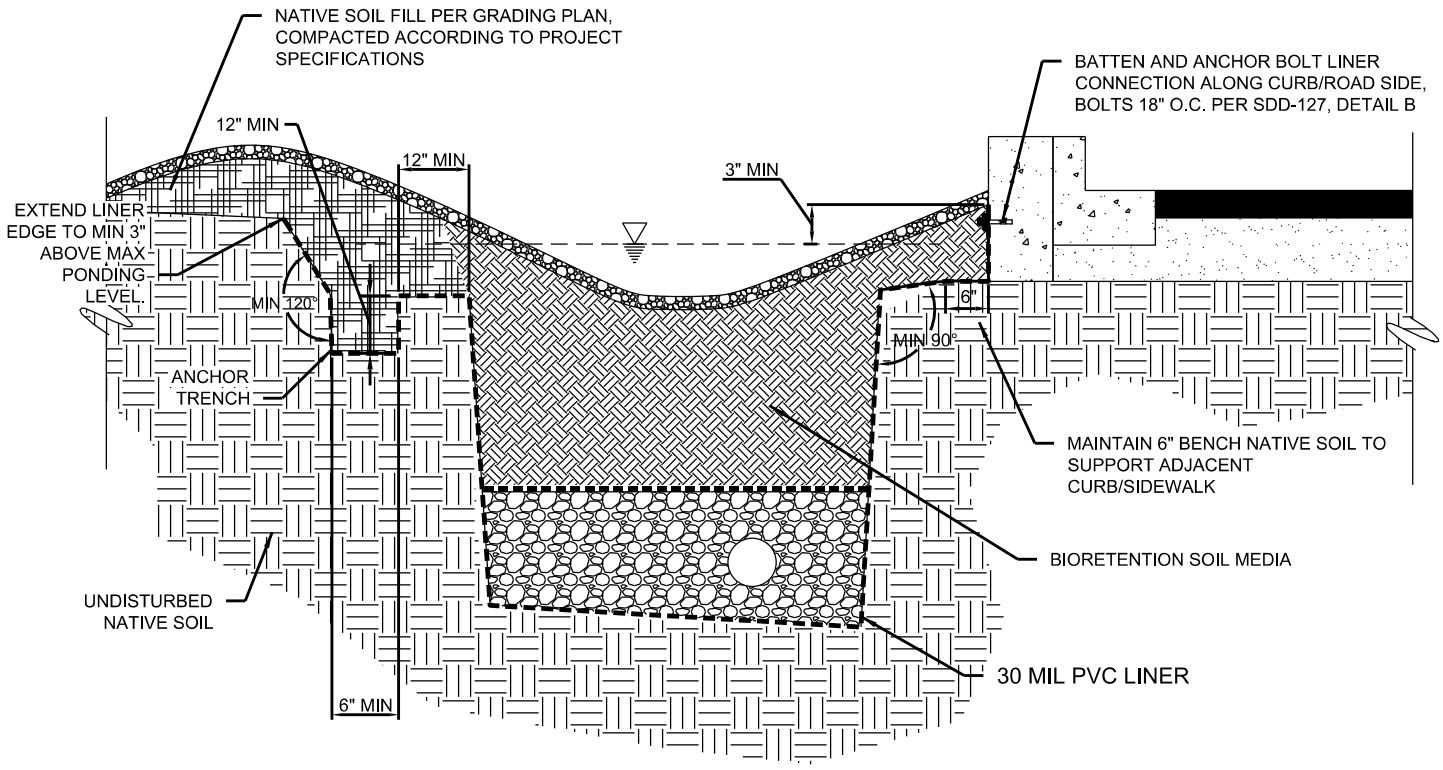

TYPICAL BIORETENTION SECTION
BATTEN LOCATIONS

A
VAR

NOT TO SCALE

REVISION	BY	APPROVED	DATE
ORIGINAL	JT	J. NAGELVOORT	10/15

CITY OF SAN DIEGO - STANDARD DRAWING

NON-VERTICAL WALL LINER ATTACHMENT

RECOMMENDED BY THE CITY OF SAN DIEGO STANDARDS COMMITTEE

COORDINATOR R.C.E. 56523 DATE

DRAWING NUMBER **SDD-126**