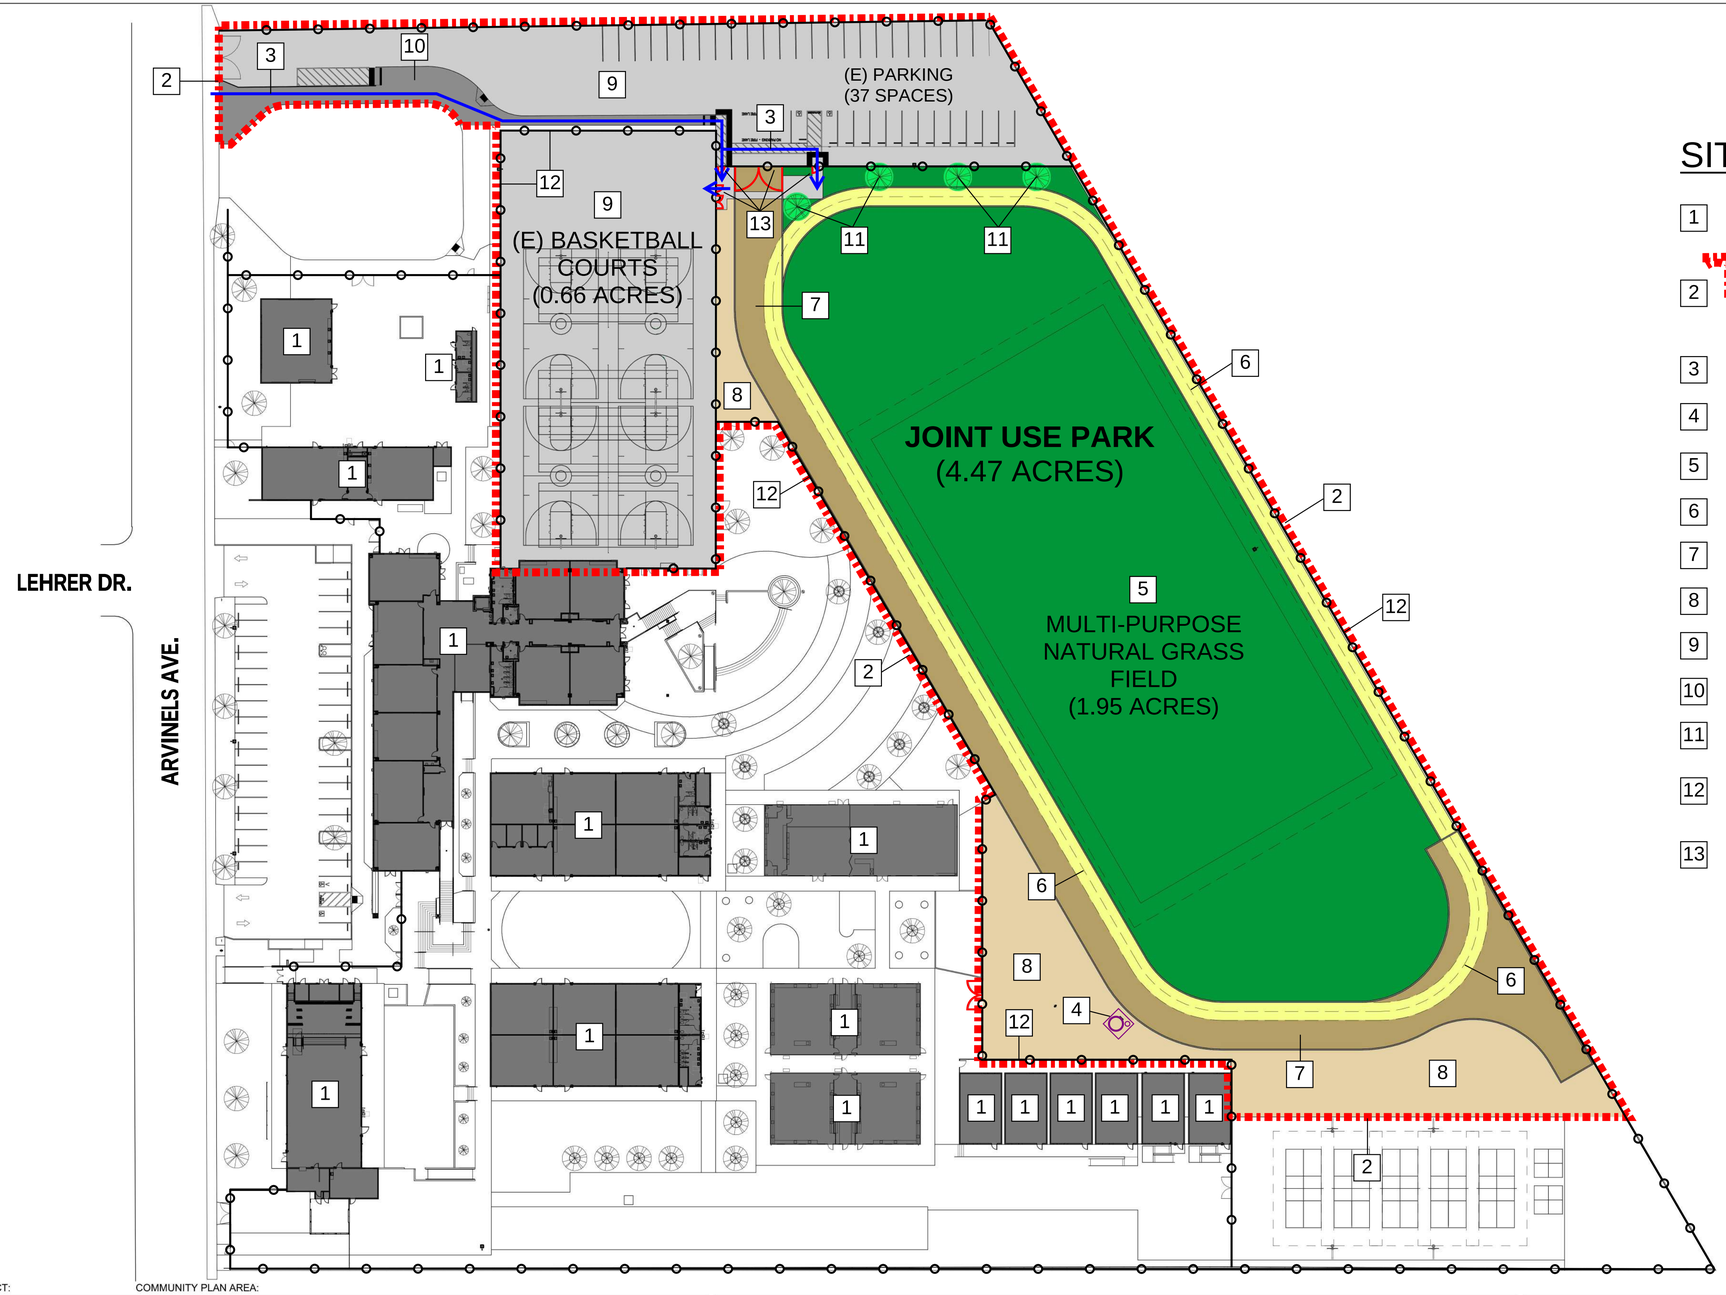

SITE PLAN LEGEND

1		EXISTING BUILDING
2		JOINT USE PROJECT AREA
3		ACCESSIBLE ROUTE OF TRAVEL
4		ACCESSIBLE DRINKING FOUNTAIN
5		NATURAL GRASS FIELD
6		10' WIDE DG WALKING/JOGGING TRACK
7		DG FIRE LANE
8		DG GROUNDCOVER
9		ASPHALT PAVING
10		CONCRETE SIDEWALK
11		NEW TREES
12		EXISTING FENCE
13		EXISTING GATES

SCALE: 1" = 40'

0' 20' 40' 80' 160'

BakerNowicki design studio

COUNCIL DISTRICT:

COMMUNITY PLAN AREA:

DATE	ACTION	REFERENCE DOCUMENTS		
	SITE ACQUIRED	RESO. NO.	COST $:	ACRES:
	SITE DEDICATED	ORD. NO.		ACRES:
	GDP CONSULTANT HIRED	RESO. NO.	NAME:	
	P&R BOARD APPROVAL	PF&R APPROVAL	DATE:	
	INITIAL DEVELOPMENT	CIP NO.	J.O. NO.	DRWG. NO.
		CIP NO.	J.O. NO.	DRWG. NO.
		CIP NO.	J.O. NO.	DRWG. NO.
		CIP NO.	J.O. NO.	DRWG. NO.
		CIP NO.	J.O. NO.	DRWG. NO.
		CIP NO.	J.O. NO.	DRWG. NO.
		CIP NO.	J.O. NO.	DRWG. NO.

IMPROVEMENTS SUMMARY (DATA FROM AS-BUILT DRAWINGS)

ITEM	QUANTITY	ITEM	QUANTITY	ITEM	QUANTITY	ITEM	QUANTITY
TOTAL SITE	4.47 AC.	TOT LOT	SF	PAVED WALKWAYS	SF	SECURITY LTS.	STDS.
IMPROVED AREA	2.16 AC.	MULTI-PURPOSE CT.	28,866 SF	PARK ROADS	SF	BALLFIELD LTS.	STDS.
TURF	1.95 AC.	TENNIS CTS.	SF	PARKING LOT	24,992 SF	TENNIS COURT LTS.	STDS.
SHRUB BED	AC.	RESTROOM	SF	PARKING STALLS-STD.		MULTI-PURPOSE CT. LTS.	STDS.
NATURAL	AC.	REC. BLDG.	SF	PARKING STALLS-DISABLED		BACKSTOPS	EA.
D.G. PAVING	1.08 AC.	POOL BLDG.	SF	COURT GAME AREA	SF	BENCHES	EA.
DIRT INFIELDS	AC.	POOL DECK	SF	LAWN EDGING	LF	PICNIC TABLES	EA.
		POOL WATER	SF	BLEACHERS	EA.	TRASH RECEPTACLES	EA.
						REVISION	

CITY OF SAN DIEGO PARK AND RECREATION DEPARTMENT

THE GENERAL DEVELOPMENT PLAN

INNOVATION MIDDLE SCHOOL

JOINT USE FIELD

PSD

LAMBERT COORDINATES:

THOMAS BROTHERS PAGE:

(PSD #)