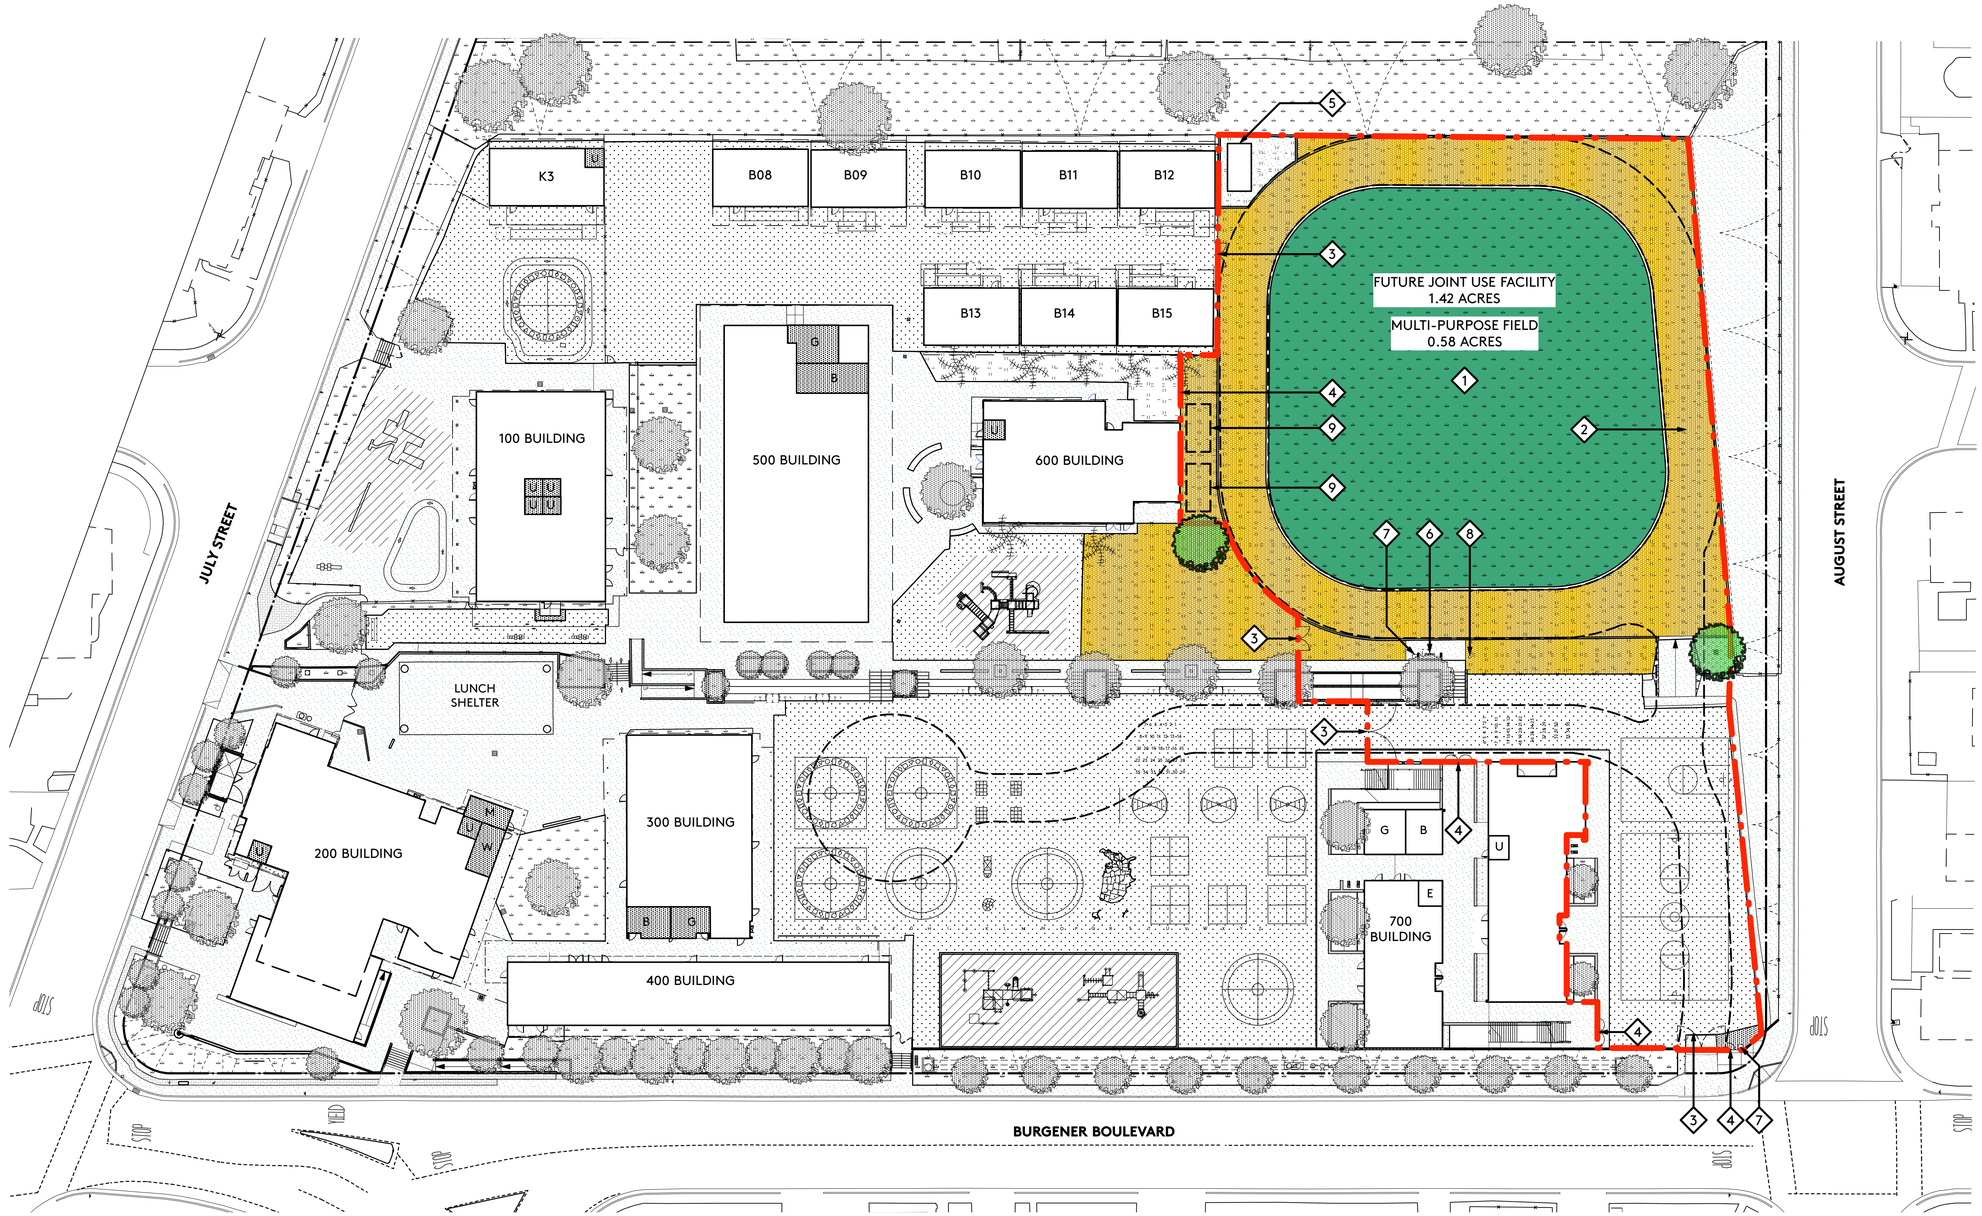

OVERALL SITE PLAN

1. NATURAL TURF FIELD
2. 20'-0" WIDE WALKING TRACK/EMERGENCY VEHICLE LANE
3. VEHICLE ACCESS GATE
4. PEDESTRIAN ACCESS GATE
5. FUTURE SDUSD STORAGE CONTAINER (N.I.C)
6. DRINKING FOUNTAIN
7. TRASH STATION
8. DOGGIE STATION
9. FUTURE BLEACHERS (N.I.C)

SITE PLAN KEYNOTES

- PLAN KEYNOTES
- JOINT USE PROJECT AREA
- EXISTING AC PAVING
- EXISTING CONCRETE PAVING
- EXISTING LANDSCAPE
- EXISTING DG
- EXISTING PLAY SURFACE
- NEW AC PAVING
- NEW CONCRETE PAVING
- NEW LANDSCAPE
- NEW DG
- TREE

SITE PLAN LEGEND

0 15 30 60 5

pjhm architects

COUNCIL DISTRICT:

COMMUNITY PLAN AREA:

DATE	ACTION	REFERENCE DOCUMENTS		
	SITE ACQUIRED	RESO. NO.	COST $:	ACRES:
	SITE DEDICATED	ORD. NO.		ACRES:
	GDP CONSULTANT HIRED	RESO. NO.	NAME:	
	P&R BOARD APPROVAL	PF&R APPROVAL	DATE:	
	INITIAL DEVELOPMENT	CIP NO.	J.O. NO.	DRWG. NO.
		CIP NO.	J.O. NO.	DRWG. NO.
		CIP NO.	J.O. NO.	DRWG. NO.
		CIP NO.	J.O. NO.	DRWG. NO.
		CIP NO.	J.O. NO.	DRWG. NO.
		CIP NO.	J.O. NO.	DRWG. NO.
		CIP NO.	J.O. NO.	DRWG. NO.

IMPROVEMENTS SUMMARY (DATA FROM AS-BUILT DRAWINGS)

ITEM	QUANTITY	ITEM	QUANTITY	ITEM	QUANTITY	ITEM	QUANTITY
TOTAL SITE	AC.	TOT LOT	SF	PAVED WALKWAYS	SF	SECURITY LTS.	STDS.
IMPROVED AREA	AC.	MULTI-PURPOSE CT.	SF	PARK ROADS	SF	BALLFIELD LTS.	STDS.
TURF	AC.	TENNIS CTS.	SF	PARKING LOT	SF	TENNIS COURT LTS.	STDS.
SHRUB BED	AC.	RESTROOM	SF	PARKING STALLS-STD.		MULTI-PURPOSE CT. LTS.	STDS.
NATURAL	AC.	REC. BLDG.	SF	PARKING STALLS-DISABLED		BACKSTOPS	EA.
D.G. PAVING	AC.	POOL BLDG.	SF	COURT GAME AREA	SF	BENCHES	EA.
DIRT INFIELDS	AC.	POOL DECK	SF	LAWN EDGING	LF	PICNIC TABLES	EA.
		POOL WATER	SF	BLEACHERS	EA.	TRASH RECEPTACLES	EA.
						REVISION	

CITY OF SAN DIEGO PARK AND RECREATION DEPARTMENT

The General Development Plan

LONGFELLOW SPANISH IMMERSION MAGNET SCHOOL

JOINT USE FACILITY