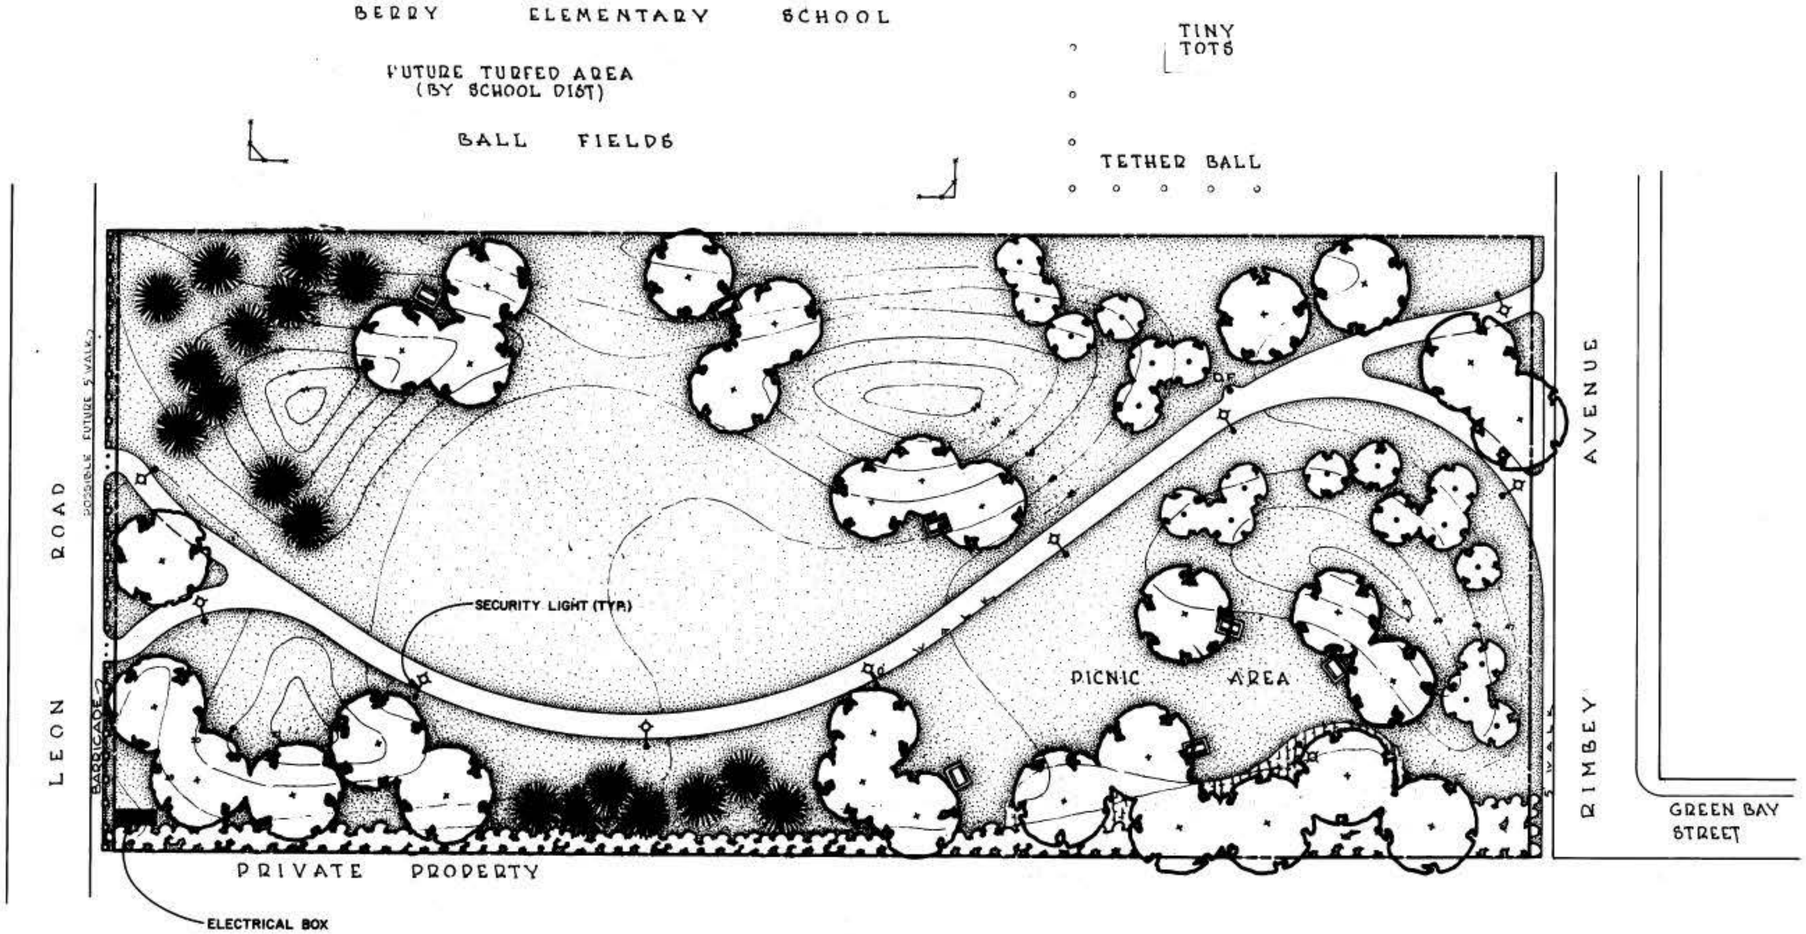

COUNCIL DISTR. 8 COMM. PLAN. AREA. OTAY MESA - NESTOR 25 P.S.D. 733

DATA LOG FOR:

DATE	ACTION	REFERENCE DOCUMENTS			
6-31-72	SITE ACQUIRED	RESO. NO. R-206400	COST $		ACRES: 3.79
10-76	SITE DEDICATED	ORD. NO. O-12457			ACRES: 3.79
1973	GDP CONSULTANT HIRED	RESO. NO.	NAME VAN DYKE		
	P&R BOARD APPROVAL	PF&R APPROVAL	DATE		
8-23-74	INITIAL DEVELOPMENT	CIP NO.	JO. NO. 117188	DRWG. NO. 16084-D	
6-24-93	LIGHTING	CIP NO. 29-786.0	JO. NO. 112109	DRWG. NO. 26785-D	
		CIP NO.	JO. NO.	DRWG. NO.	
		CIP NO.	JO. NO.	DRWG. NO.	
		CIP NO.	JO. NO.	DRWG. NO.	
		CIP NO.	JO. NO.	DRWG. NO.	

IMPROVEMENTS SUMMARY (DATA FROM AS-BUILT DRAWINGS)

ITEM	QUANITY	ITEM	QUANITY	ITEM	QUANITY	ITEM	QUANITY
TOTAL SITE	3.79 AC.	PLAY AREA	SF.	PAVED WALKS 8,805	SF	SECURITY LTS	10 STDS
IMPROVED AREA	3.76 AC.	MULTI PURPOSE CT	SF	PARK ROADS	SF	BALL FIELD LTS	STDS
TURF	3.20 AC.	TENNIS CTS	SF	PARKING LOT	SF	TENNIS CT. LTS	STDS
SHRUB BED	.29 AC.	RESTROOM	SF	" " STALLS STD.		MULTI PURPOSE CT.	STDS
NATURAL	AC.	REC. BLDG.	SF	" " STALLS HDCP			
OTHER LANDSCAPING	AC.	POOL BLDG.	SF	COURT GAME AREA	SF	BACKSTOPS	EA.
DIRT INFIELDS	AC.	" " DECK	SF			TENNIS CTS.	EA.
		" " WATER	SF	LAWN EDGING 2,850	L.F.		
						REVISION T.R. 4/24/94	

CITY OF SAN DIEGO PARK and RECREATION DEPARTMENT

THE GENERAL DEVELOPMENT PLAN

BERRY PARK

COUNCIL DIST. NO. 8 COMM. PLAN AREA OTAY MESA/NESTOR - 28 2060 LEON RD. P.S.D.

LAMBERT COORDINATES 146-1741 THOMAS BROS. PG. 71 D-6

733