BLACK MOUNTAIN RANCH COMMUNITY PARK
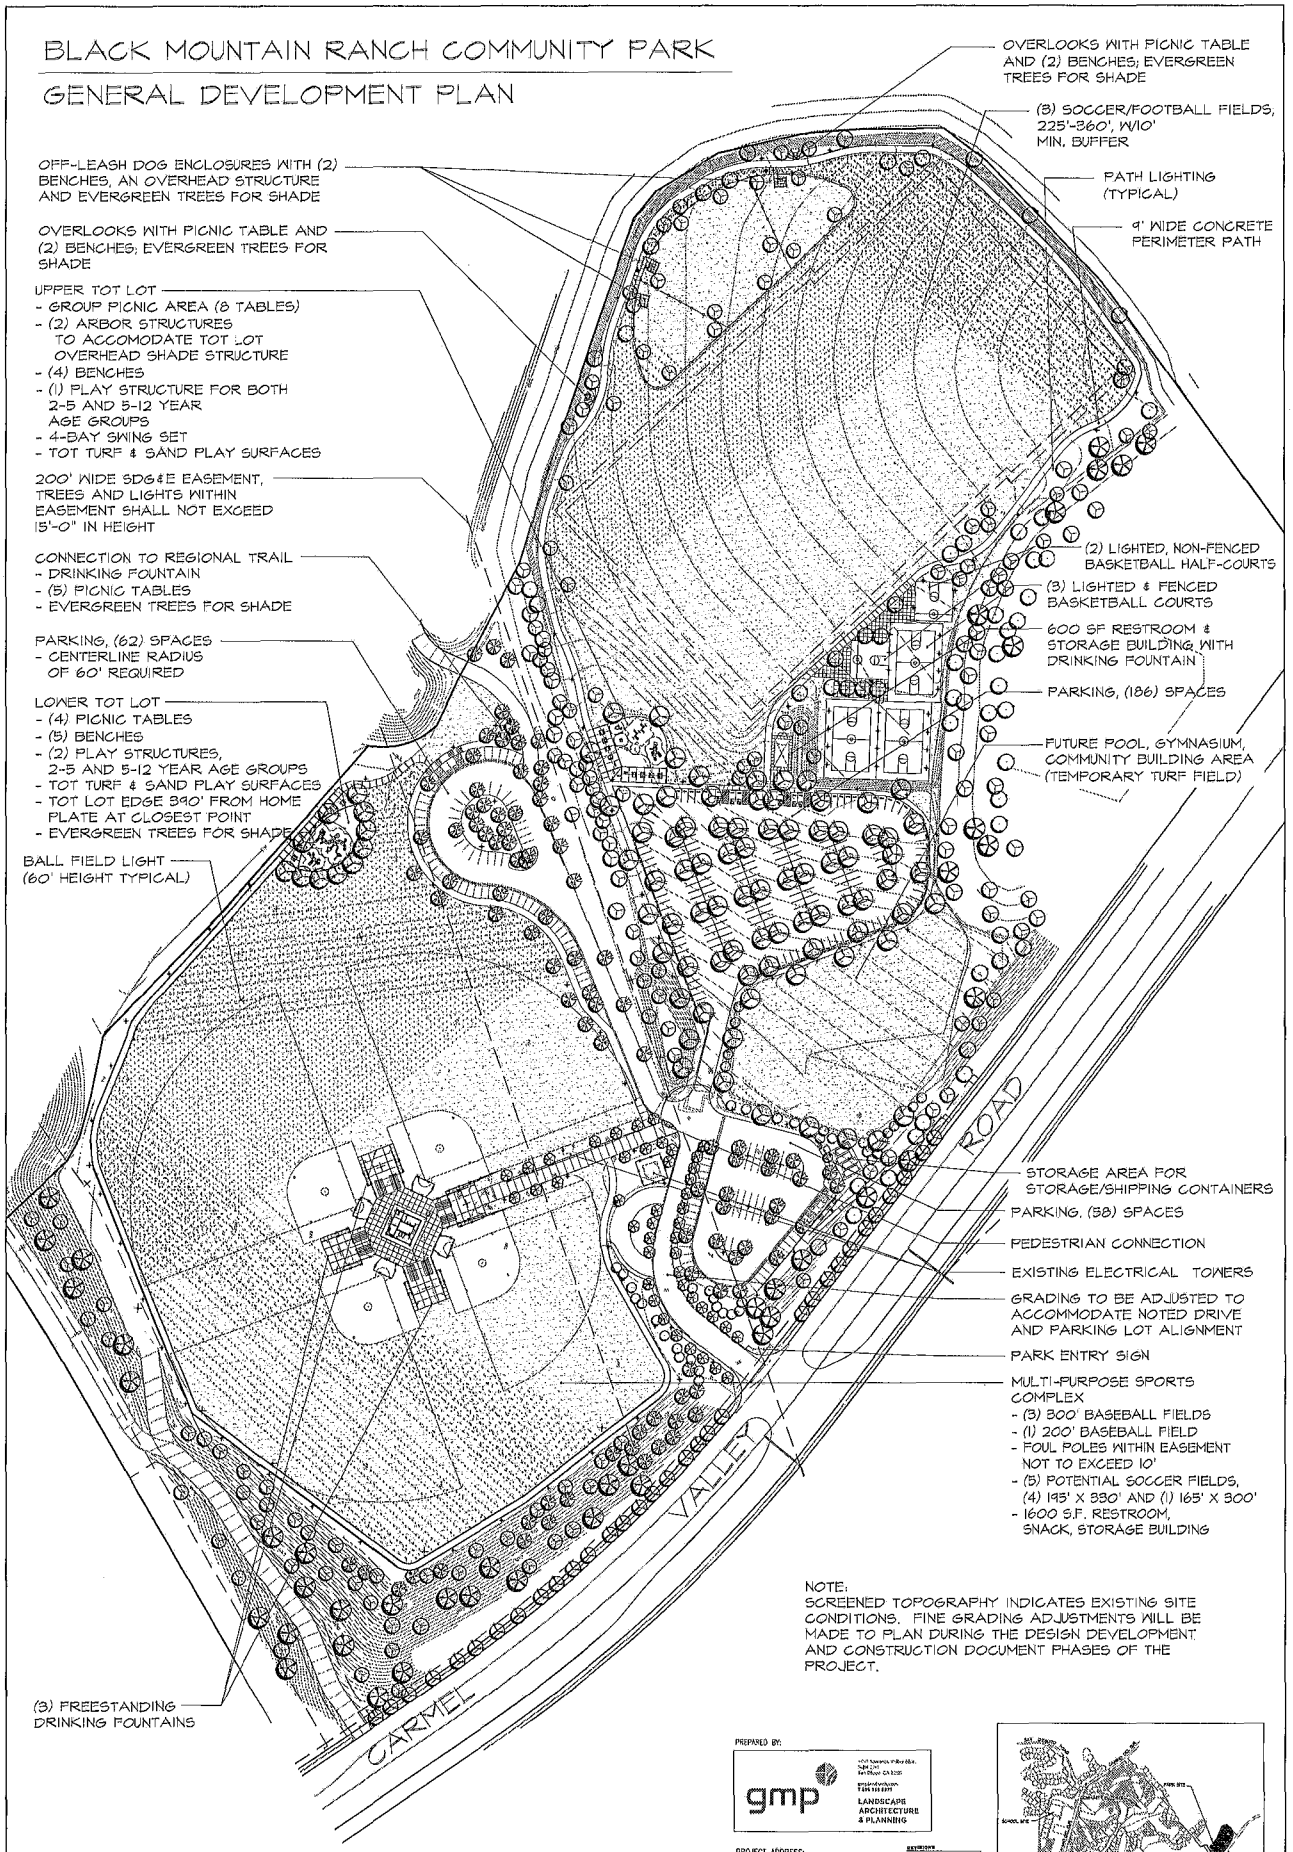
GENERAL DEVELOPMENT PLAN