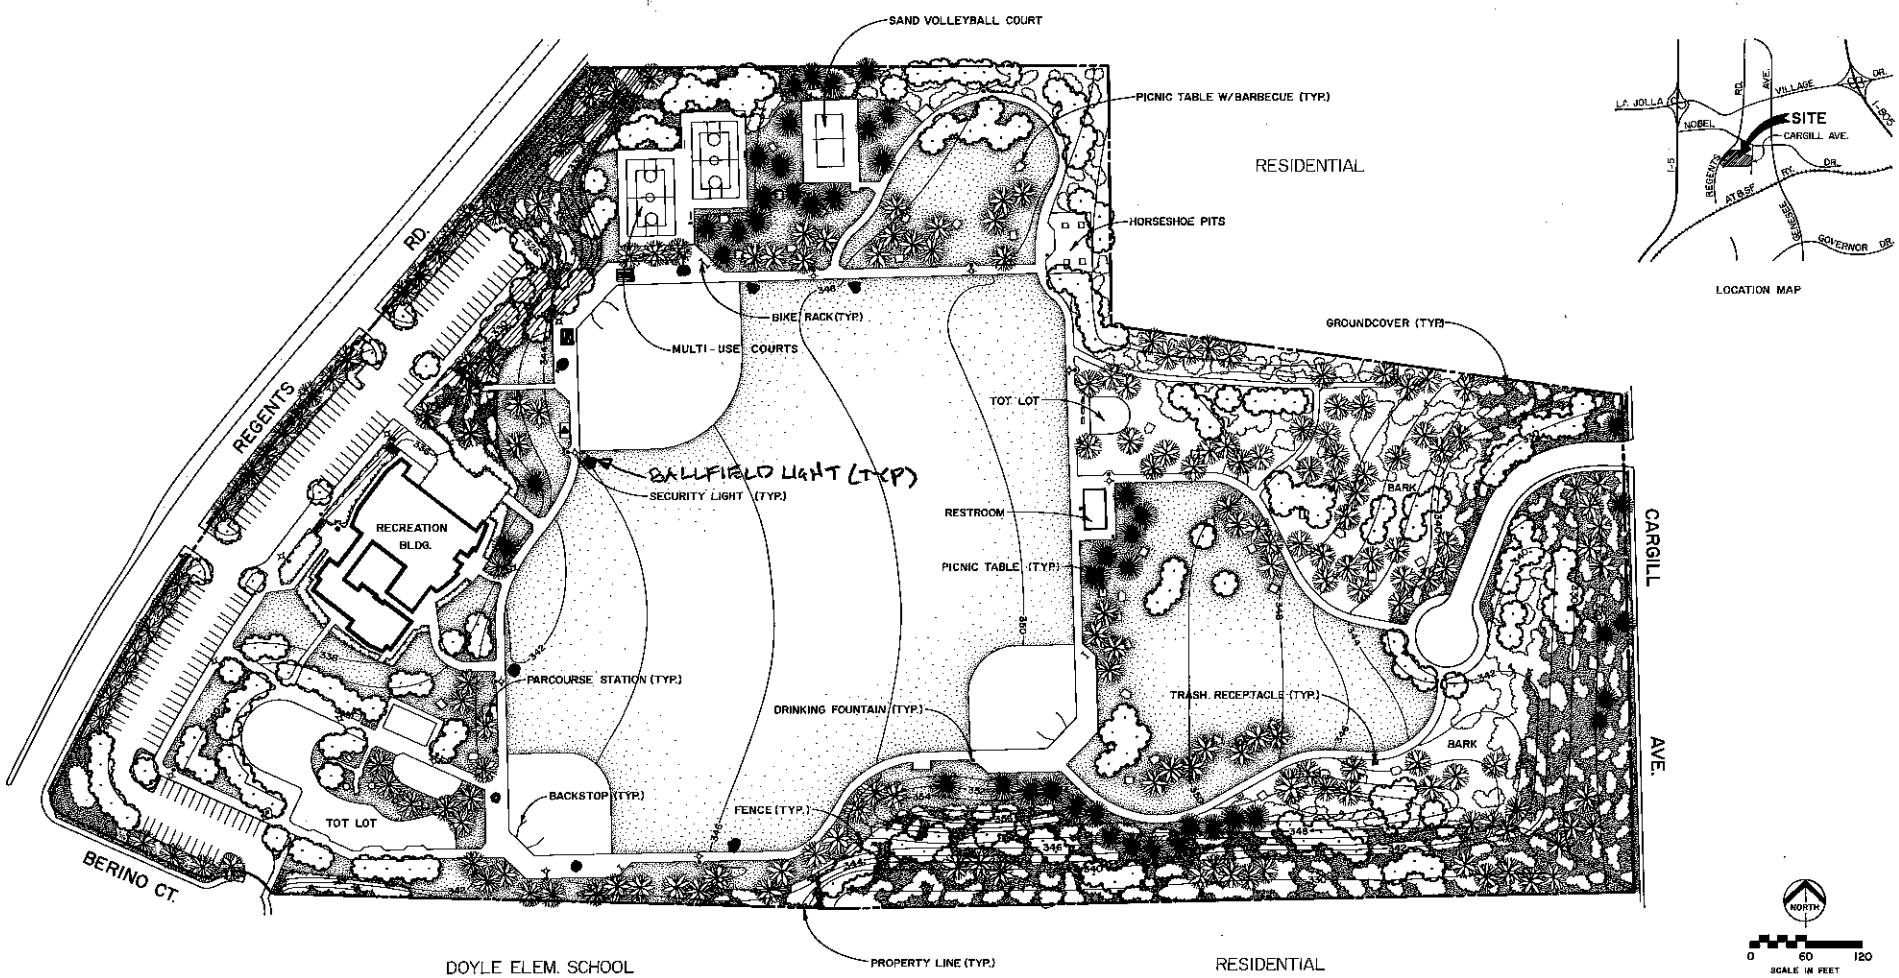

DATA LOG FOR:

DATE	ACTION	REFERENCE DOCUMENTS		
5-7-79 / 3-12-79	SITE ACQUIRED	RESO. NO. 223442 / 223035	COST: 810,000	ACRES: 13.00 / 13.70
	SITE DEDICATED	ORD. NO.		ACRES:
6-28-88	GDP CONSULTANT HIRED	RESO. NO. 271278	NAME NORQUIST ASSOCIATES INC.	
10-20-88	P.D.R. BOARD APPROVAL	PF&R APPROVAL		
8-4-92	INITIAL DEVELOPMENT	CIP NO. 29-402	JO. NO. 119082	DRWG. NO. 24735-D
	RECREATION BLDG.	CIP NO. 29-402.1	JO. NO. 119082	DRWG. NO.
		CIP NO.	JO. NO.	DRWG. NO.
		CIP NO.	JO. NO.	DRWG. NO.
		CIP NO.	JO. NO.	DRWG. NO.
		CIP NO.	JO. NO.	DRWG. NO.

IMPROVEMENTS SUMMARY (DATA FROM AS-BUILT DRAWINGS)

ITEM	QUANTITY	ITEM	QUANTITY	ITEM	QUANTITY	ITEM	QUANTITY
TOTAL SITE	26.70 AC.	PLAY AREA	SF	PAVED WALKS	SF	SECURITY LTS	STDS
IMPROVED AREA	AC.	MULTI PURPOSE CT.	14,940 SF	PARK ROADS	SF	BALL FIELD LTS	4 STDS
TURF	AC.	SAND VOLLEYBALL CT.	5,280 SF	PARKING LOT	SF	TENNIS CT LTS	STDS
SHRUB BED	AC.	RESTROOM	1125 SF	" " STALLS STD		MULTI PURPOSE CT.	STDS
NATURAL	AC.	REC. BLDG.	SF	" " STALLS HDCP			
OTHER LANDSCAPING	AC.	POOL BLDG.	SF	COURT GAME AREA	SF	BACKSTOPS	3 EA.
DIRT INFIELDS	AC.	" " DECK	SF			TENNIS CTS.	EA.
		" " WATER	SF	LAWN EDGING	L.F.		
						REVISION	

CITY OF SAN DIEGO PARK and RECREATION DEPARTMENT

THE GENERAL DEVELOPMENT PLAN

DOYLE

COMMUNITY PARK

COUNCIL DIST. NO. 1 COMM. PLAN AREA UNIVERSITY CITY - 41 P.S.D. NO. 480

LAMBERT COORDINATES 254-1701 THOMAS BROS. PG. 44, D-2