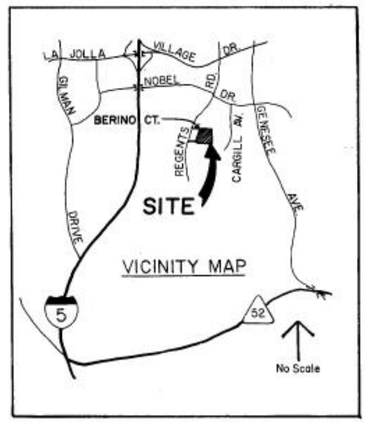

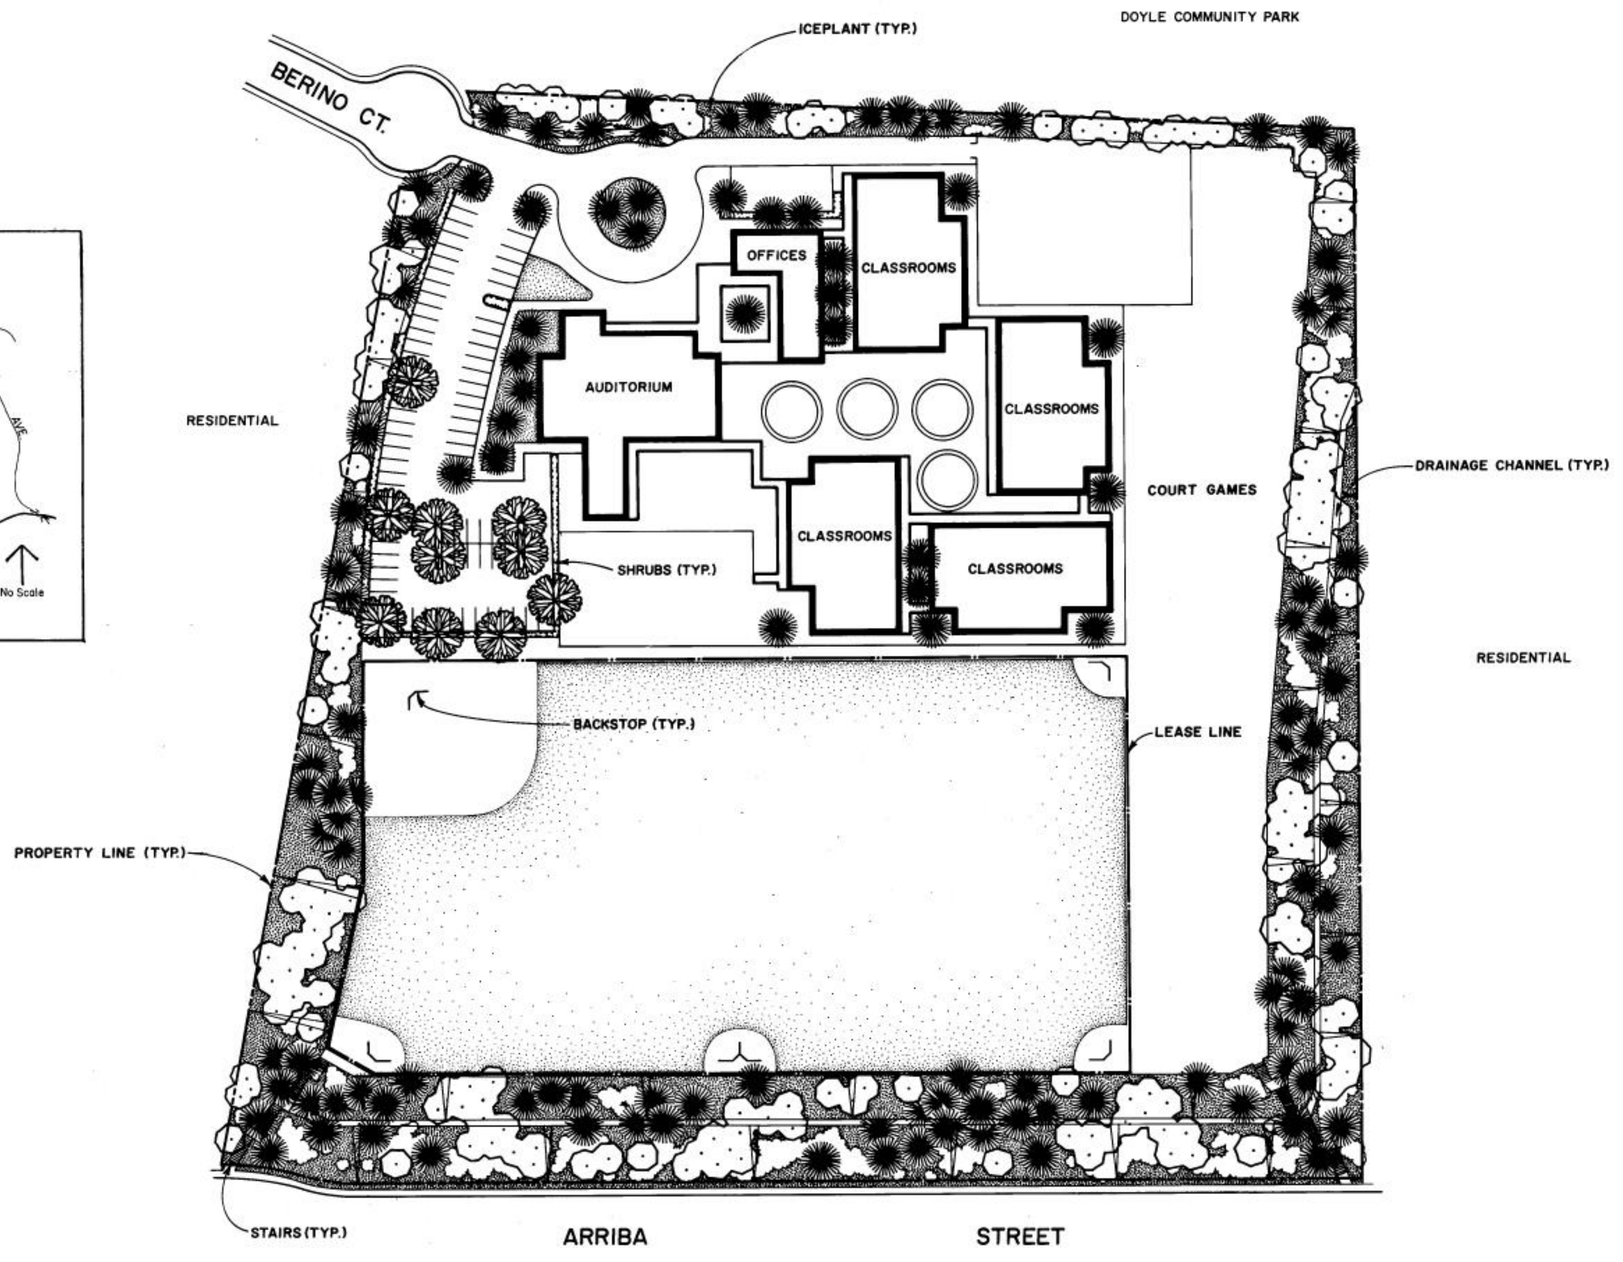

DATA LOG FOR:

DATE	ACTION	REFERENCE DOCUMENTS		
	SITE ACQUIRED	RESO NO.	COST $	ACRES:
	SITE DEDICATED	ORD NO.		ACRES:
	GDP CONSULTANT HIRED	RESO NO.	NAME	
	P&R BOARD APPROVAL	PF&R APPROVAL		
3-77	INITIAL DEVELOPMENT	CIP NO.	JO NO. SCHOOL CONTR.	DRWG NO. 22891-D
		CIP NO.	JO NO.	DRWG NO.
		CIP NO.	JO NO.	DRWG NO.
		CIP NO.	JO NO.	DRWG NO.
		CIP NO.	JO NO.	DRWG NO.
		CIP NO.	JO NO.	DRWG NO.
AUG '77	LEASED 25 YRS.	ORD. NO. 12112		

IMPROVEMENTS SUMMARY (DATA FROM AS-BUILT DRAWINGS)

ITEM	QUANTITY	ITEM	QUANTITY	ITEM	QUANTITY	ITEM	QUANTITY
TOTAL SITE LEASED	3.30 AC	PLAY AREA	SF	PAVED WALKS	SF	SECURITY LTS	STDS
IMPROVED AREA	AC	MULTI PURPOSE CT	SF	PARK ROADS	SF	BALL FIELD LTS	STDS
TURF	3.21 AC	TENNIS CTS	SF	PARKING LOT	SF	TENNIS CT LTS	STDS
SHRUB BED	AC	RESTROOM	SF	" " STALLS STD		MULTI PURPOSE CT	STDS
NATURAL	AC	REC. BLDG	SF	" " STALLS HDCP			
OTHER LANDSCAPING	AC	POOL BLDG	SF	COURT GAME AREA	SF	BACKSTOPS	EA
DIRT INFIELDS	AC	" " DECK	SF			TENNIS CTS	EA
		" " WATER	SF	LAWN EDGING 1,620	LF		
						REVISION	

CITY OF SAN DIEGO — PARK and RECREATION DEPARTMENT

THE GENERAL DEVELOPMENT PLAN

DOYLE

ELEMENTARY SCHOOL/PARK

COUNCIL DIST. NO. 1 — COMM. PLAN AREA UNIVERSITY - 47 — 3950 BERINO CT. — P.S.D NO. 480

LAMBERT COORDINATES 254-1702 — THOMAS BROS PG 44, D-3