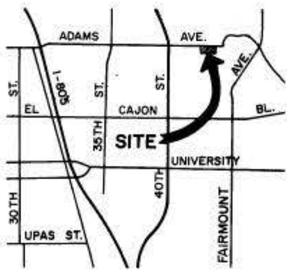

LOCATION MAP

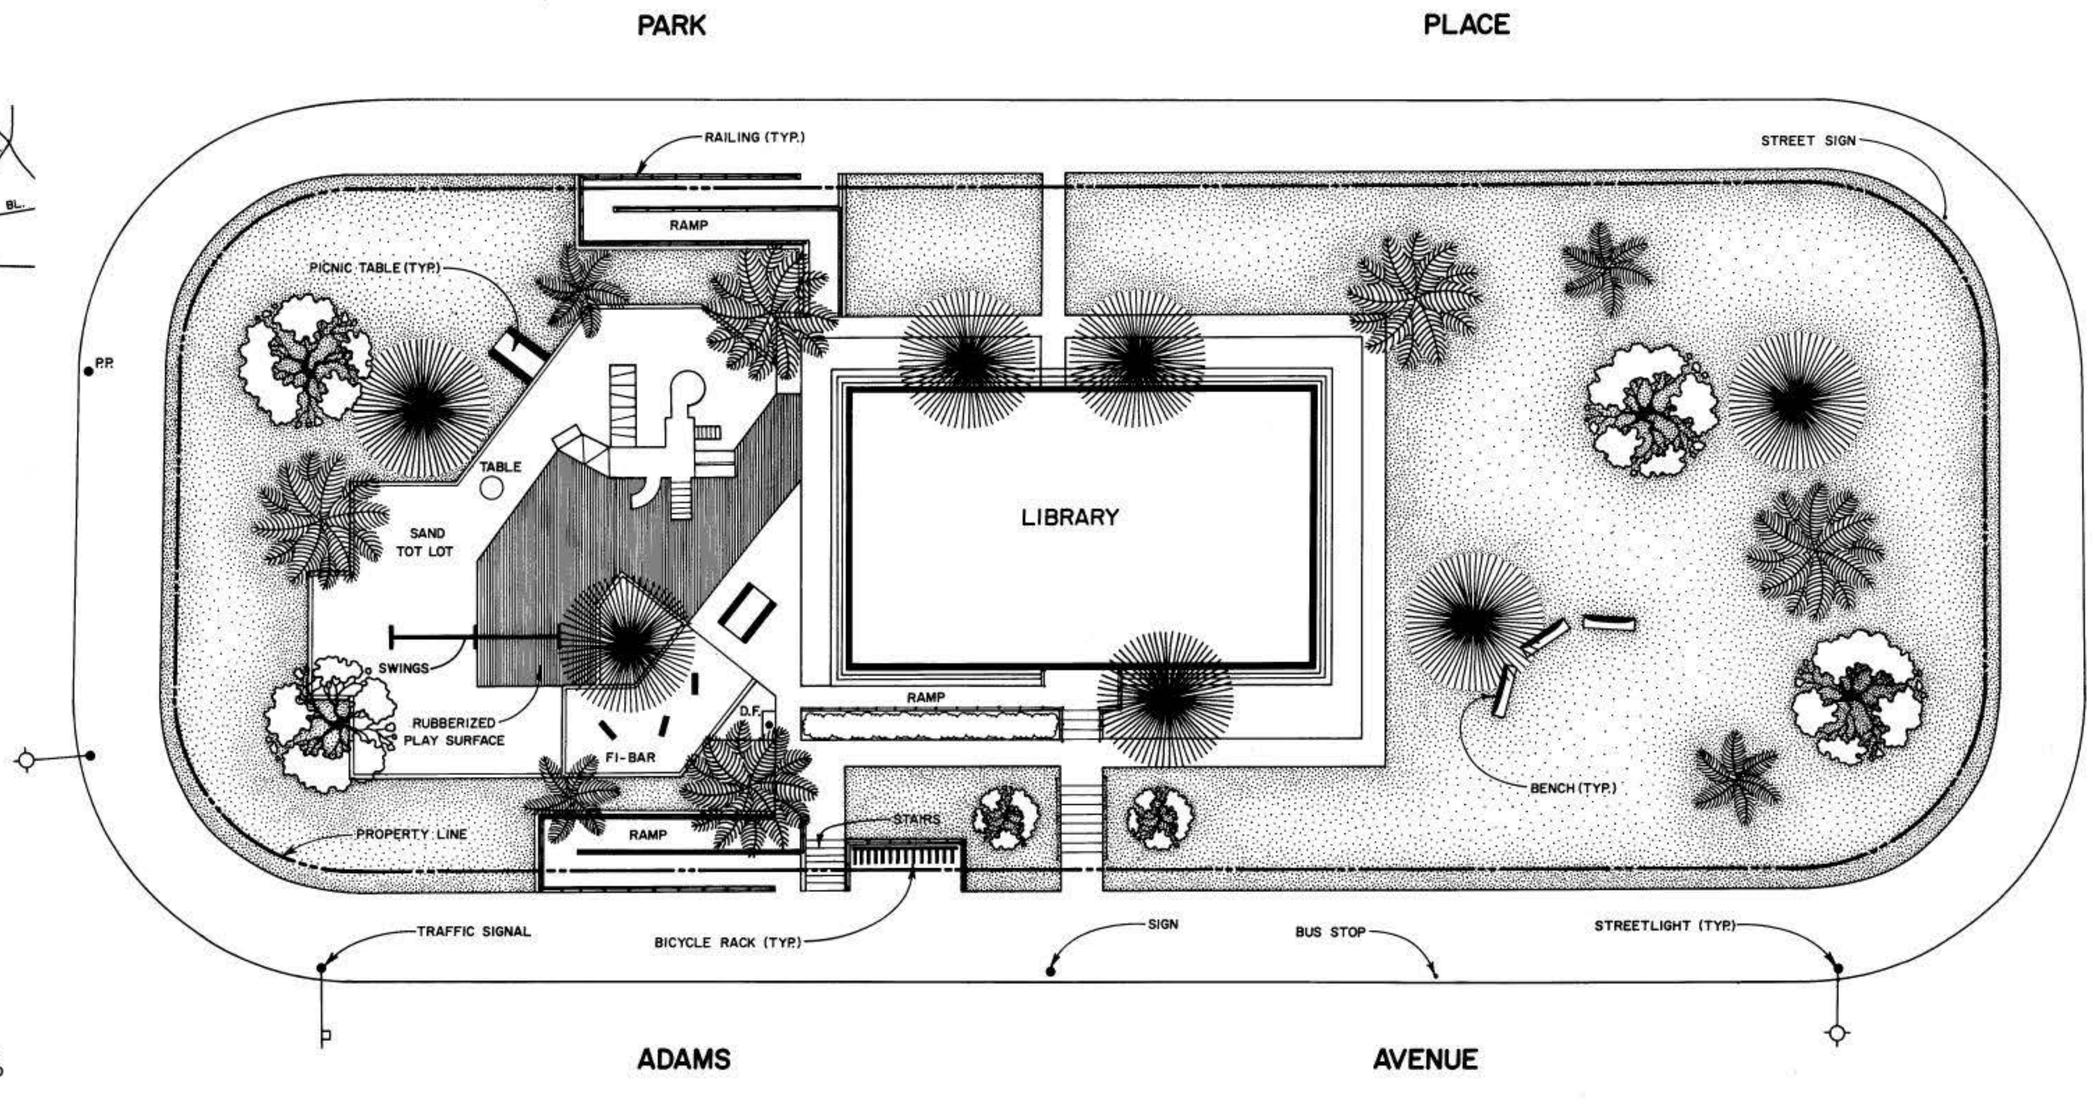

DATA LOG FOR:

DATE	ACTION	REFERENCE DOCUMENTS		
1-24-54	SITE ACQUIRED	RESO. NO. 116196	COST $	ACRES: 0.57
	SITE DEDICATED	ORD. NO.		ACRES:
	GDP CONSULTANT HIRED	RESO. NO.	NAME	
	P&R. BOARD APPROVAL	PF&R. APPROVAL		
10-30-62	LIBRARY	CIP NO.	JO. NO. 21977	DRWG. NO. 10179-D
6-1-63	SPRINKLERS	CIP NO.	JO. NO.	DRWG. NO. 11032-D
5-1-85	PLAY EQUIPMENT	CIP NO.	JO. NO.	DRWG. NO. 20613-D
3-22-95	PLAY AREA	CIP NO.	JO. NO. 119857	DRWG. NO. 26835-D
		CIP NO.	JO. NO.	DRWG. NO.
		CIP NO.	JO. NO.	DRWG. NO.

IMPROVEMENTS SUMMARY (DATA FROM AS-BUILT DRAWINGS)

ITEM	QUANTITY	ITEM	QUANTITY	ITEM	QUANTITY	ITEM	QUANTITY
TOTAL SITE	.57 AC.	PLAY AREA	3,630 SF.	PAVED WALKS	10,900 SF.	SECURITY LTS	STDS.
IMPROVED AREA	.79 AC.	MULTI PURPOSE CT	SF.	PARK ROADS	SF.	BALL FIELD LTS	STDS.
TURF	.34 AC.	TENNIS CTS	SF.	PARKING LOT	SF.	TENNIS CT. LTS	STDS.
SHRUB BED	AC.	LIBRARY	2,754 SF.	" " STALLS STD.		MULTI PURPOSE CT.	STDS.
NATURAL	AC.	REC. BLDG	SF.	" " STALLS HDCP			
OTHER LANDSCAPING	.05 AC.	POOL BLDG	SF.	PICNIC TABLES	2 EA.	DRINKING FOUNTAINS	1 EA.
DIRT INFIELDS	AC.	" " DECK	SF.	BENCHES	3 EA.	BICYCLE RACKS	1 EA.
		" " WATER	SF.	LAWN EDGING	1,228 L.F.		
						REVISION	T.R. 4/10/95

CITY OF SAN DIEGO — PARK and RECREATION DEPARTMENT

THE GENERAL DEVELOPMENT PLAN

KENSINGTON

MINI - PARK

COUNCIL DIST. NO. 3 — COMM. PLAN AREA MID-CITY — 4121 ADAMS AVE. — P.S.D. NO. 601

LAMBERT COORDINATES 218-1736 — THOMAS BROS. PG. 1269, G-3