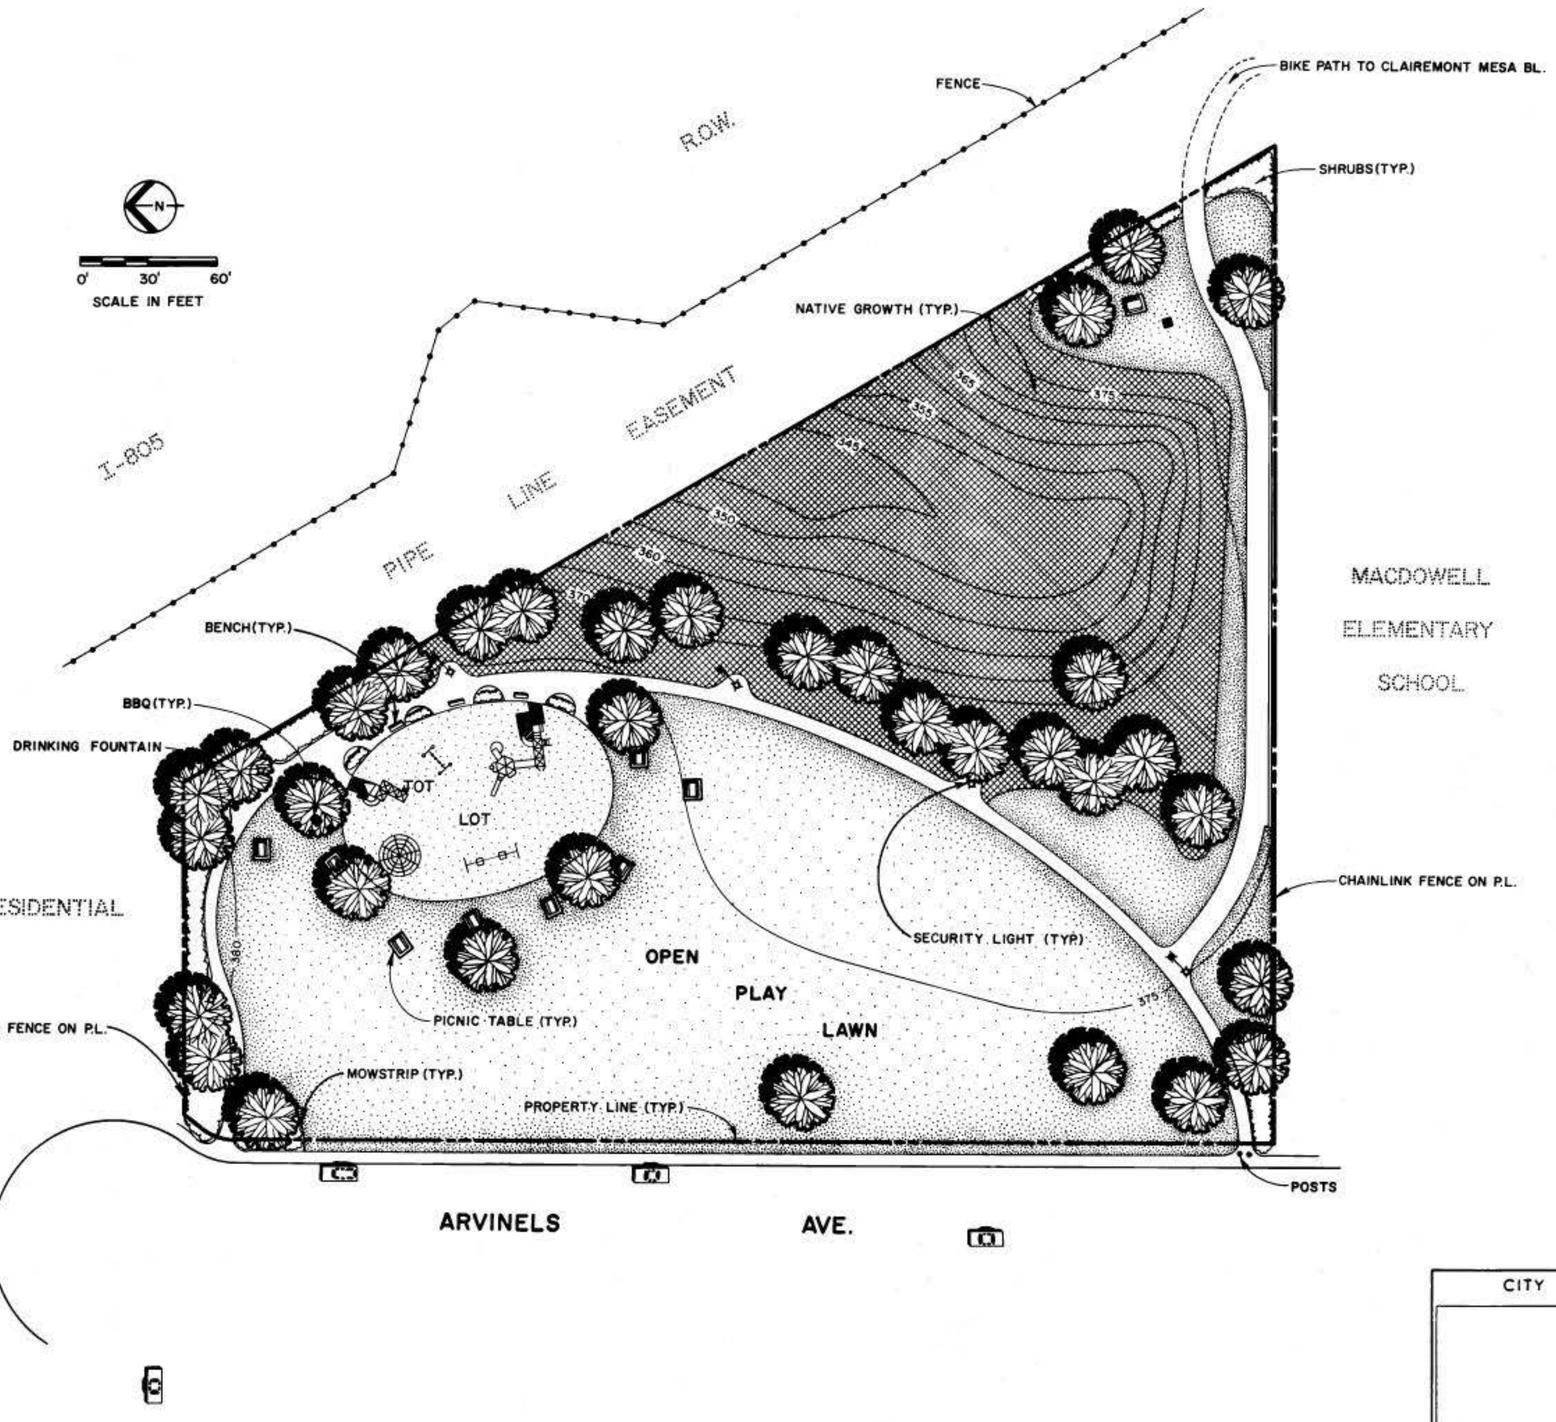

Vicinity Map

MACDOWELL

ELEMENTARY

SCHOOL

DATA LOG FOR:

DATE	ACTION	REFERENCE DOCUMENTS		
9-7-39	SITE ACQUIRED	RESO NO	COST $	ACRES 3.21
3-6-75	SITE DEDICATED	ORD NO O-11511		ACRES 3.21
1973	GDP CONSULTANT HIRED	RESO NO	NAME PADEREWSKI - DEAN	
	P&R BOARD APPROVAL	PF&R APPROVAL		
2-4-74	PARK DEDICATION	CIP NO 23-690	JO NO 120010	DRWG NO 13526-B
8-28-74	INITIAL DEVELOPMENT	CIP NO	JO NO 117124	DRWG NO 15596-D
	ACCESSIBLE TOT LOT	CIP NO 29-807.0	JO NO 1124348	DRWG NO 27616-D
		CIP NO	JO NO	DRWG NO
		CIP NO	JO NO	DRWG NO
		CIP NO	JO NO	DRWG NO

IMPROVEMENTS SUMMARY (DATA FROM AS-BUILT DRAWINGS)

ITEM	QUANTITY	ITEM	QUANTITY	ITEM	QUANTITY	ITEM	QUANTITY
TOTAL SITE	3.21 AC	PLAY AREA	7,700 SF	PAVED WALKS	9,900 SF	SECURITY LTS	6 STDS
IMPROVED AREA	3.30 AC	MULTI PURPOSE CT	SF	PARK ROADS	SF	BALL FIELD LTS	STDS
TURF	1.78 AC	TENNIS CTS	SF	PARKING LOT	SF	TENNIS CT LTS	STDS
SHRUB BED	.12 AC	RESTROOM	SF	" " STALLS STD		MULTI PURPOSE CT	STDS
NATURAL	.51 AC	REC. BLDG	SF	" " STALLS HDCP		PICNIC TABLES	9 EA
OTHER LANDSCAPING	AC	POOL BLDG	SF	COURT GAME AREA	SF	BACKSTOPS	EA
DIRT INFIELDS	AC	" " DECK	SF	DRINKING FOUNTAINS	1 EA	TENNIS CTS	EA
BENCHES	5 EA	" " WATER	SF	LAWN EDGING	2,320 LF	BARBEQUES	2 EA
						REVISION T.R. 4-25-96	

CITY OF SAN DIEGO PARK and RECREATION DEPARTMENT

THE GENERAL DEVELOPMENT PLAN

MACDOWELL

NEIGHBORHOOD PARK

COUNCIL DIST. NO. 6 COMM. PLAN AREA CLAIREMONT MESA - 5 5183 ARVINELS AVE. P.S.D. NO 441

LAMBERT COORDINATES 244-1715 THOMAS BROS. PG. 45, B-5