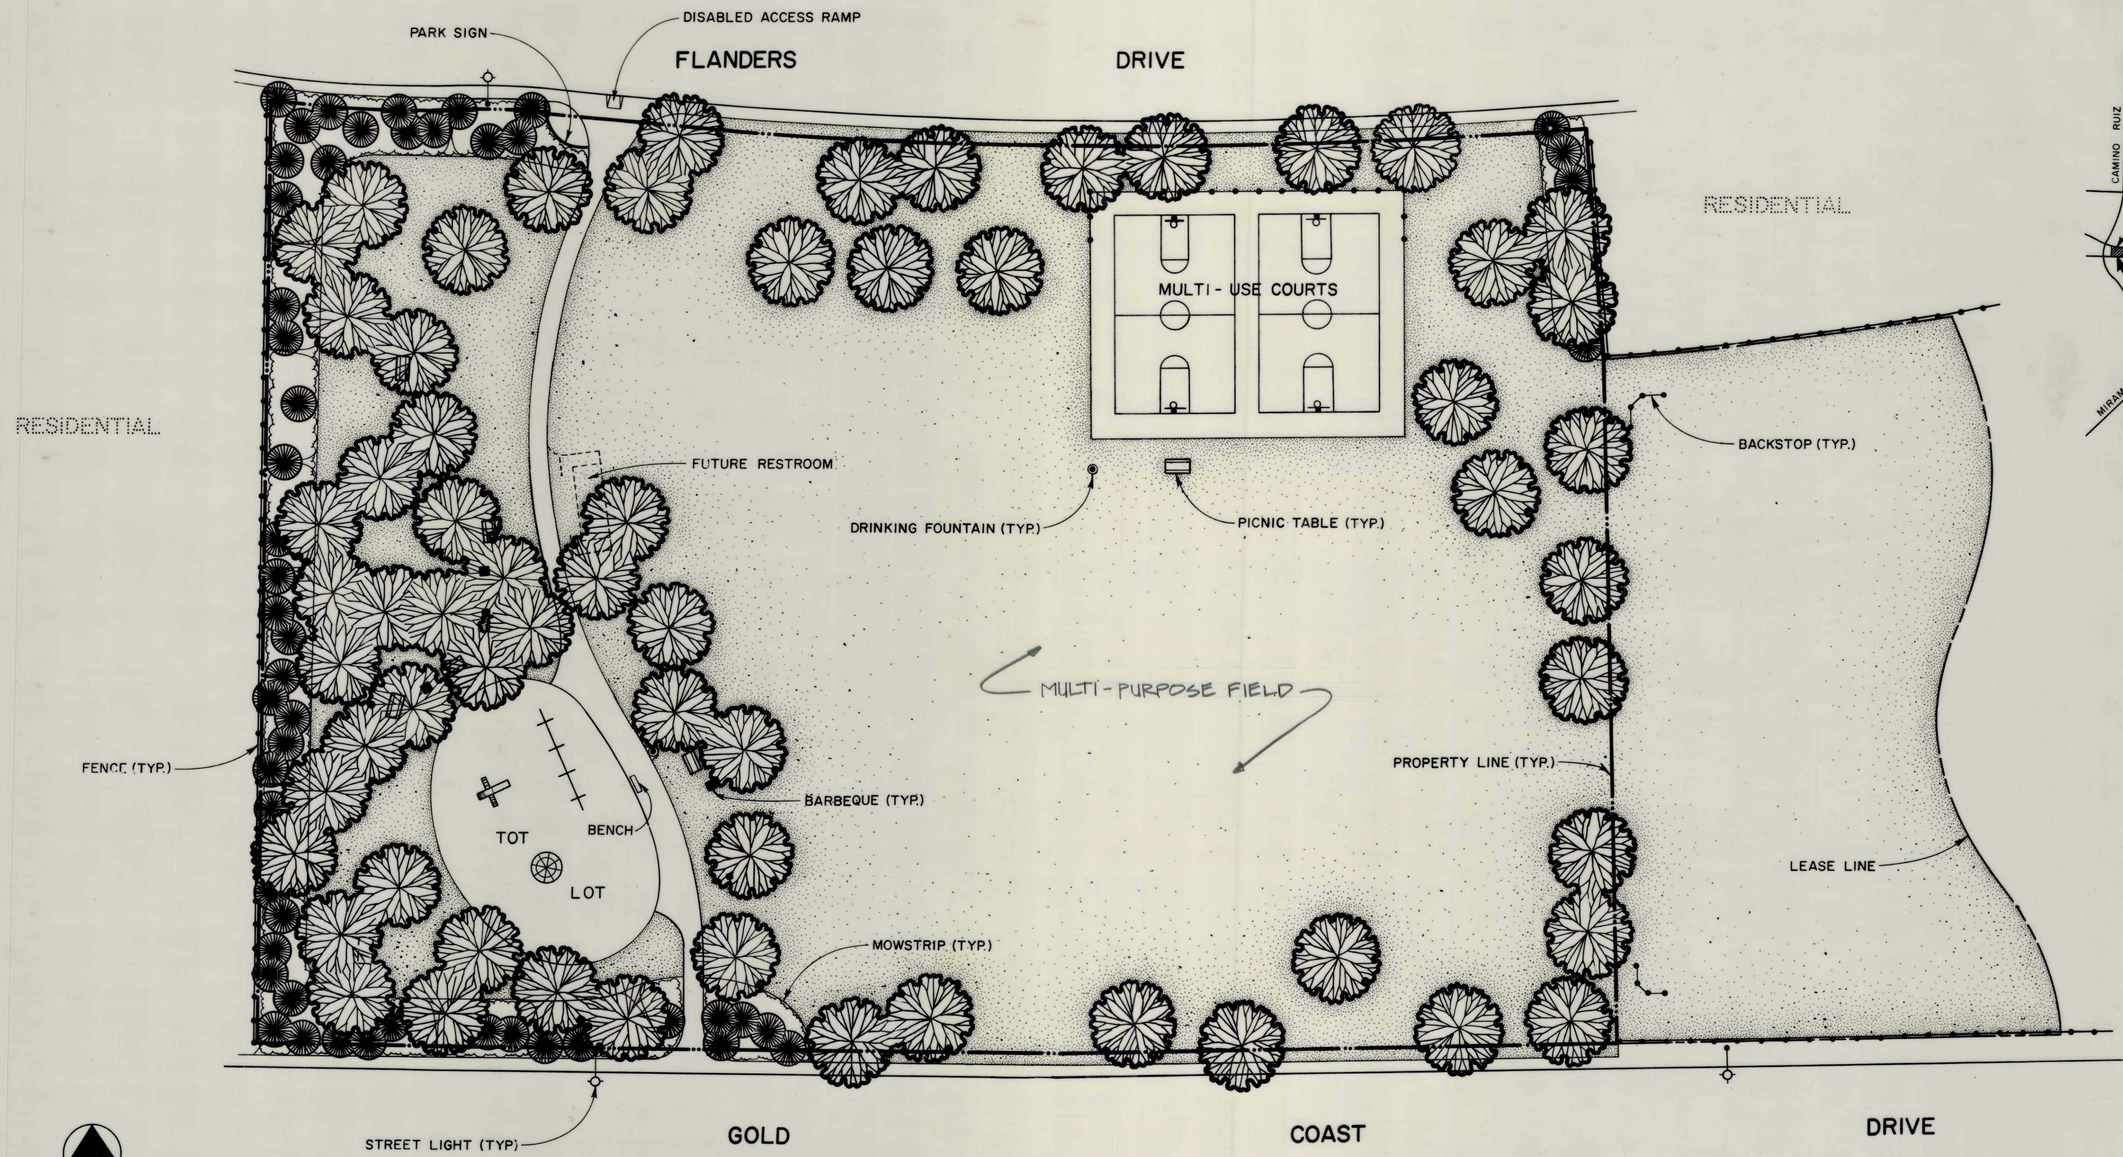

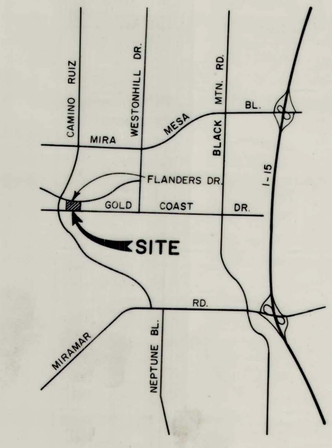

VICINITY MAP

MASON ELEMENTARY SCHOOL

DATA LOG FOR:

DATE	ACTION	REFERENCE DOCUMENTS		
1970	SITE ACQUIRED	RESO NO R-201556	COST $	ACRES 5.0
1974	SITE DEDICATED	ORD NO 0-11403		ACRES 5.0
1970	GDP CONSULTANT HIRED	RESO NO	NAME STAFF (C.N.A.)	
5-71	P&R BOARD APPROVAL	PF&R APPROVAL		
8-8-71	INITIAL DEVELOPMENT	CIP NO	JO NO 117018	DRWG NO 14624-D
8-74	ADD. IMPROVEMENTS	CIP NO	JO NO 117202	DRWG NO 15956-D
		CIP NO	JO NO	DRWG NO
		CIP NO	JO NO	DRWG NO
		CIP NO	JO NO	DRWG NO
		CIP NO	JO NO	DRWG NO
8-26-77	LEASED 25 YRS.	ORD. NO. 12112	SCHOOL LEASE	22896-D

IMPROVEMENTS SUMMARY (DATA FROM AS-BUILT DRAWINGS)

ITEM	QUANTITY	ITEM	QUANTITY	ITEM	QUANTITY	ITEM	QUANTITY
TOTAL SITE	5.00 AC	PLAY AREA	8,232 SF	PAVED WALKS	4,672 SF	SECURITY LTS	STDS
IMPROVED AREA	5.00 AC	MULTI PURPOSE CT	13,520 SF	PARK ROADS	SF	BALL FIELD LTS	STDS
TURF	4.55 AC	TENNIS CTS	SF	PARKING LOT	SF	TENNIS CT LTS	STDS
SHRUB BED	.20 AC	RESTROOM	SF	" " STALLS STD		MULTI PURPOSE CT	STDS
NATURAL	AC	REC BLDG	SF	" " STALLS HDCP			
OTHER LANDSCAPING	.25 AC	POOL BLDG	SF	COURT GAME AREA	SF	BACKSTOPS	EA
DIRT INFIELDS	AC	" " DECK	SF			TENNIS CTS	EA
		" " WATER	SF	LAWN EDGING	3,680 LF		
MAINTAINED BY PARK & REC. TURF (LEASED)	1.0 AC.					REVISION	T.R. 2/10/92

2/17/2013

CITY OF SAN DIEGO PARK and RECREATION DEPARTMENT

THE GENERAL DEVELOPMENT PLAN

MESA VERDE

NEIGHBORHOOD PARK

COUNCIL DIST. NO. 6 COMM. PLAN AREA MIRA MESA - 18 8350 GOLD COAST DR. P.S.D. NO 225

LAMBERT COORDINATES 270-1725 THOMAS BROS. PG. 39 E-3