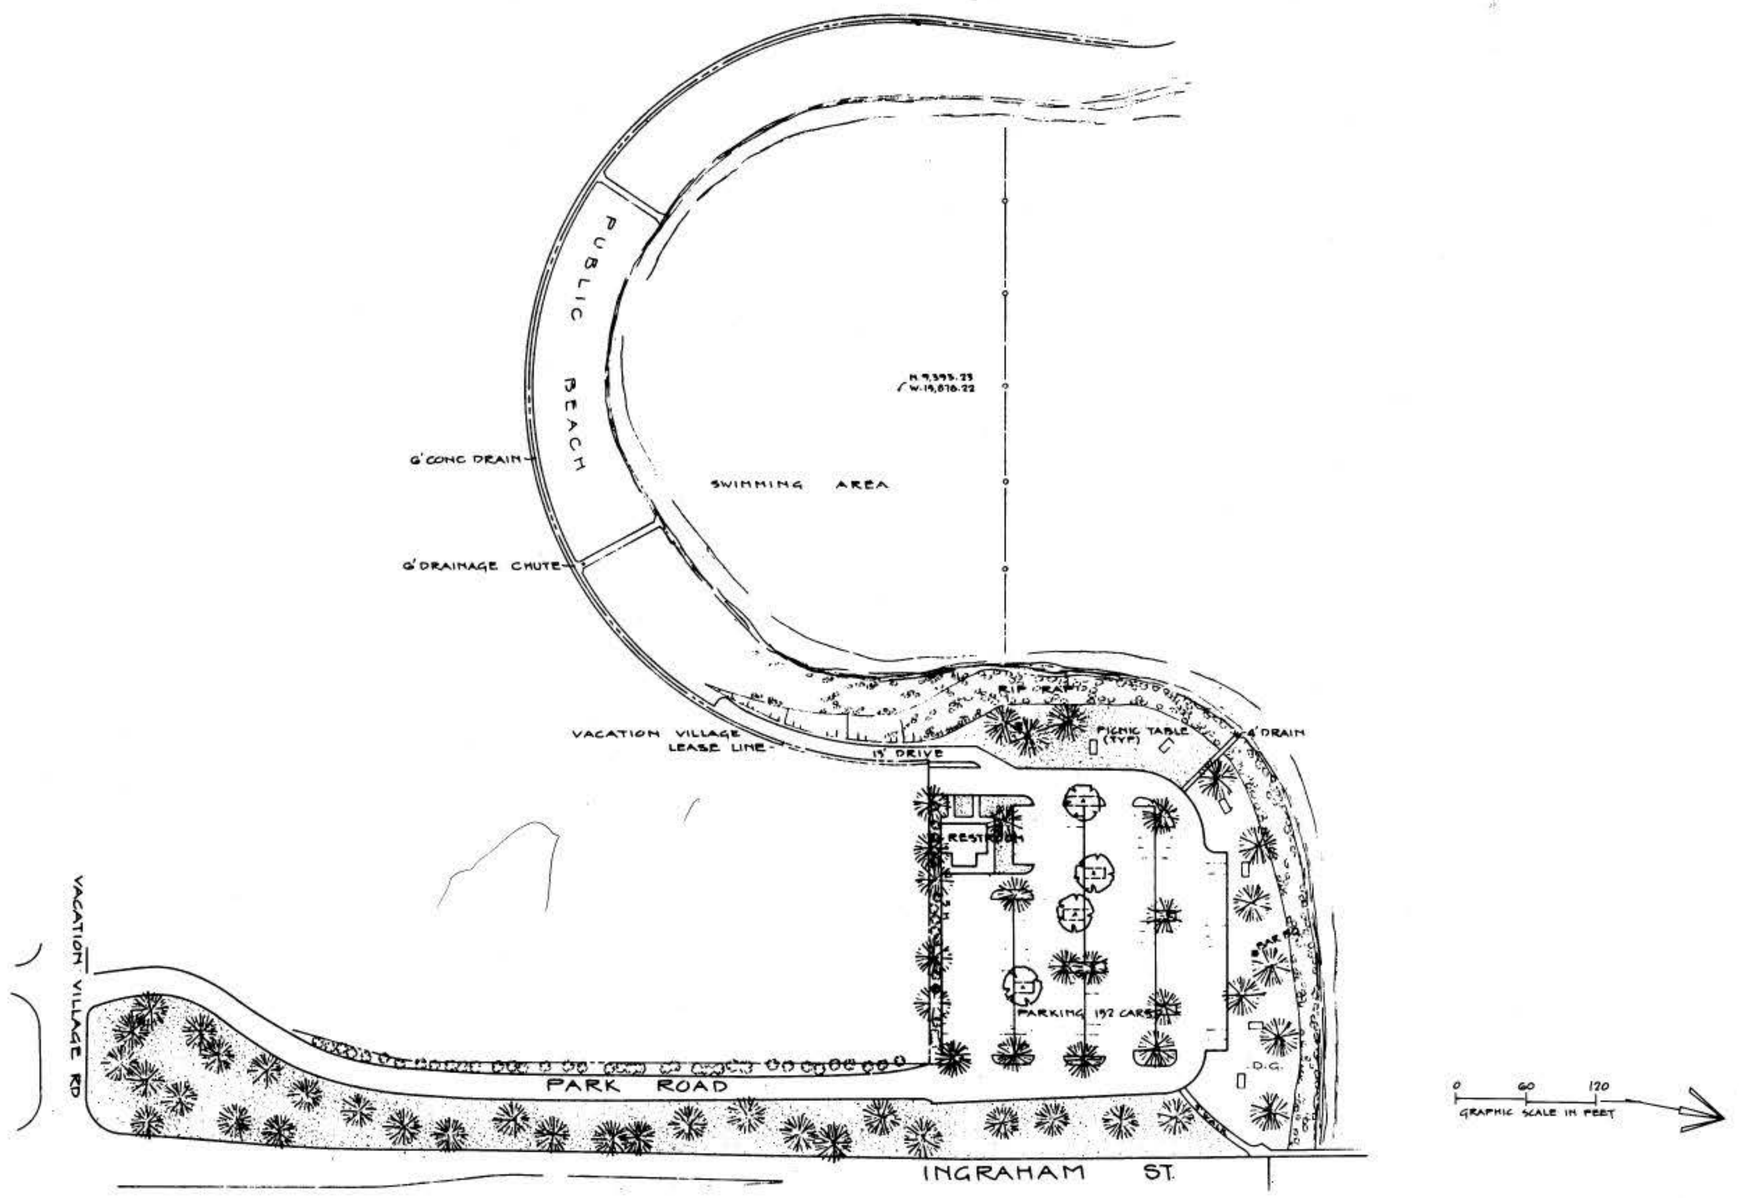

COUNCIL DISTR. 6 COMM. PLAN AREA MISSION BAY P.S.D.

DATA LOG FOR:

DATE	ACTION	REFERENCE DOCUMENTS		
1945	SITE ACQUIRED	RESO. NO. TRANSFERRED FROM STATE	COST $	ACRES: 5.99
4-24-62	SITE DEDICATED	ORD. NO. 8620 MS		ACRES: 5.99
11-64	GDP CONSULTANT HIRED	RESO. NO.	NAME STAFF (C.M.A.)	
	P&R. BOARD APPROVAL	PF&R APPROVAL		
4-21-93	INITIAL DEVELOPMENT	CIP NO.	JO. NO. 64085	DRWG. NO. 2110-D
7-6-65	RESTROOM	CIP NO.	JO. NO. 64953	DRWG. NO. 11706-D
3-13-66	PARKING LOT	CIP NO.	JO. NO. 64950	DRWG. NO. 12003-D
		CIP NO.	JO. NO.	DRWG. NO.
		CIP NO.	JO. NO.	DRWG. NO.
		CIP NO.	JO. NO.	DRWG. NO.

IMPROVEMENTS SUMMARY (DATA FROM AS-BUILT DRAWINGS)

ITEM	QUANTITY	ITEM	QUANTITY	ITEM	QUANTITY	ITEM	QUANTITY
TOTAL SITE	5.99 AC	PLAY AREA	SF	PAVED WALKS	1,425 SF	SECURITY LTS	STDS
IMPROVED AREA	5.99 AC	MULTI PURPOSE CT	SF	PARK ROADS	16,500 SF	BALL FIELD LTS	STDS
TURF	1.62 AC	TENNIS CTS	SF	PARKING LOT	62,280 SF	TENNIS CT. LTS	STDS
SHRUB BED	.17 AC	RESTROOM	1,200 SF	" " STALLS STD.	147	MULTI PURPOSE CT.	STDS
NATURAL	AC	REC. BLDG.	SF	" " STALLS HDCP	5		
OTHER LANDSCAPING	AC	POOL BLDG.	SF	COURT GAME AREA	SF	BACKSTOPS	EA
DIRT INFIELDS	AC	" " DECK	SF			TENNIS CTS.	EA
BEACH	1.45 AC	" " WATER	SF	LAWN EDGING	2,700 LF		
D.G.	.44 AC						
RIP RAP	.47 AC						
						REVISION	

CITY OF SAN DIEGO PARK and RECREATION DEPARTMENT

THE GENERAL DEVELOPMENT PLAN

NORTH COVE - VACATION ISLE

MISSION BAY PARK

LAMBERT COORDINATES 223-1697 THOMAS BROS. PG. 52, B-C-6

MB-104