LOCATION MAP

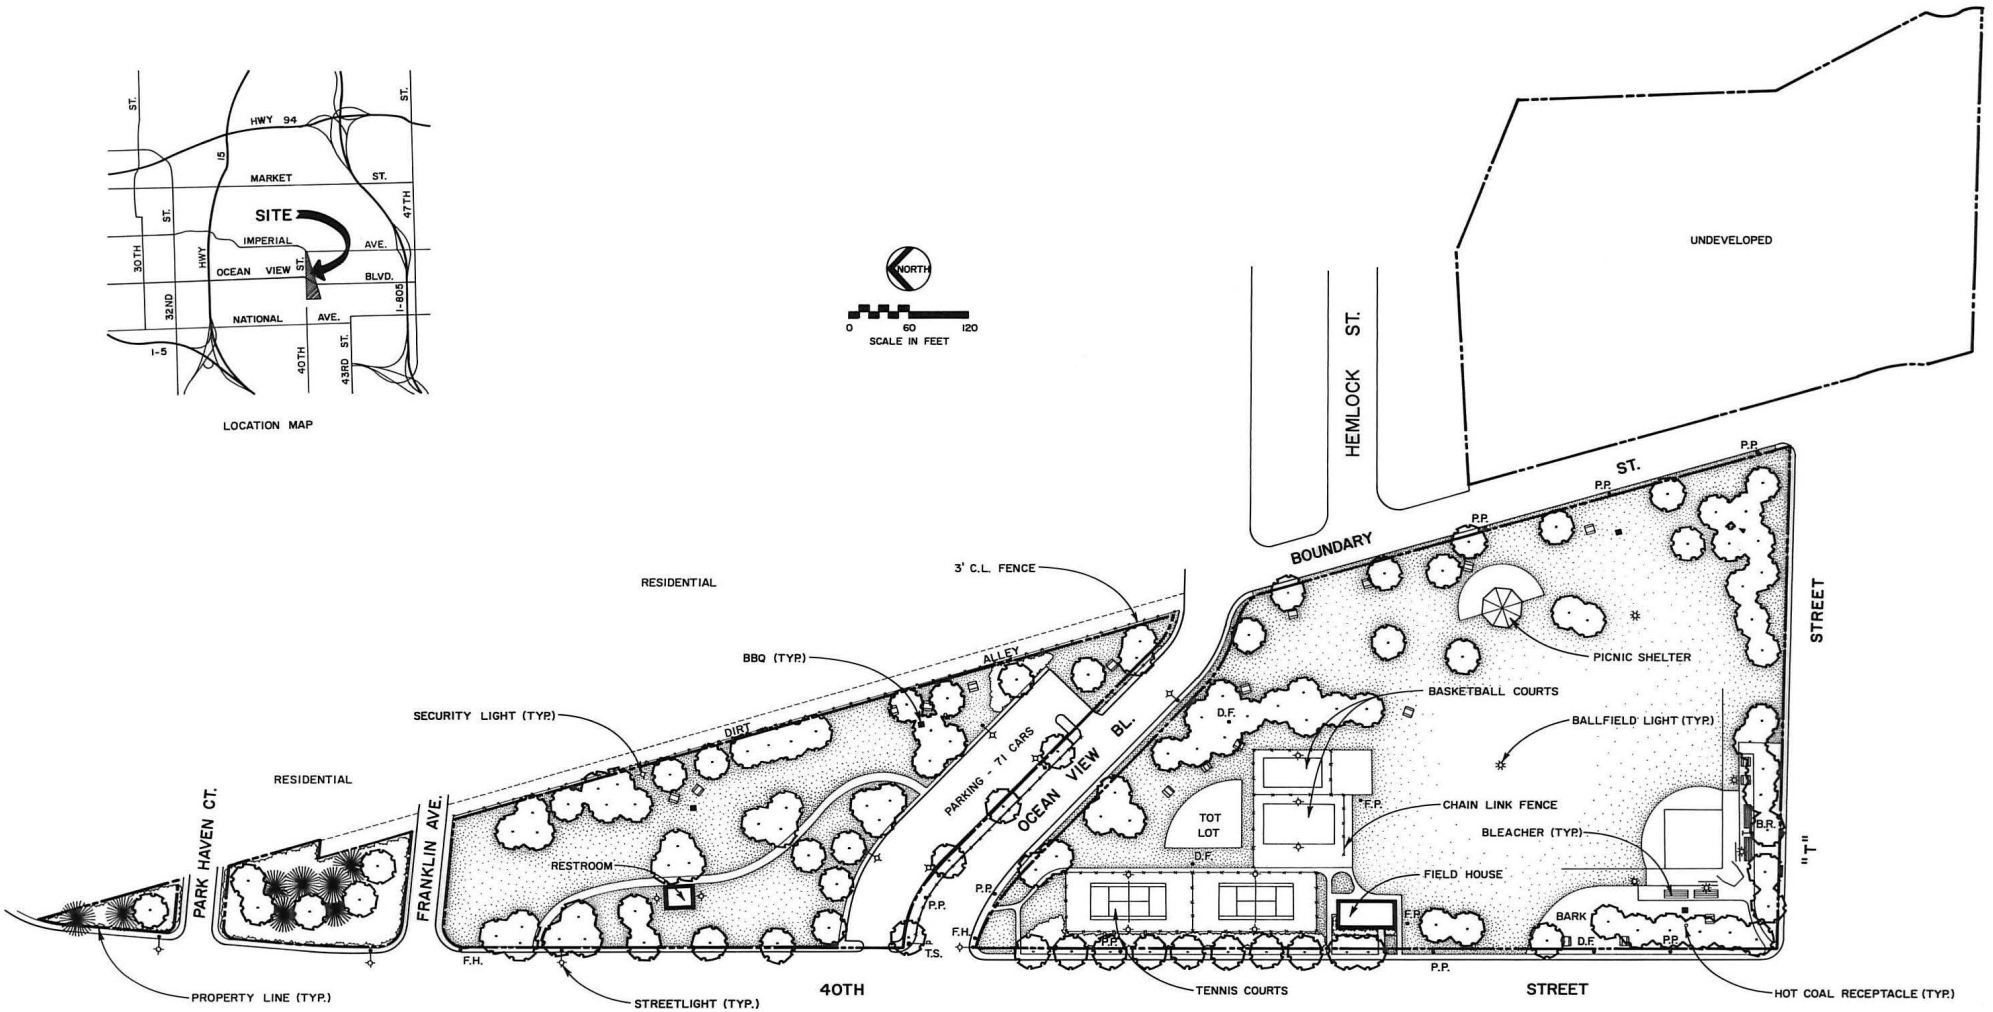

DATA LOG FOR:

DATE	ACTION	REFERENCE DOCUMENTS		
1874	SITE ACQUIRED	RESO NO U.S. PATENT	COST ?	ACRES: 14.80
9-23-14	SITE DEDICATED	ORD NO 0-5827		ACRES: 10.20
1966	GDP CONSULTANT HIRED	RESO NO	NAME STAFF (C.N.A.)	
	P & R BOARD APPROVAL	PF & R APPROVAL		
2-3-50	INITIAL DEVELOPMENT	CIP NO	JO NO	DRWG NO 2218-D
3-8-56	IRRIGATION	CIP NO	JO NO 21408	DRWG NO 3510-D
2-3-61	WALKS	CIP NO	JO NO 17060	DRWG NO 9914-D
6-20-65	FIELD HOUSE	CIP NO	JO NO 17494	DRWG NO 11804-D
3-24-67	RESTROOM ETC.	CIP NO	JO NO 17567	DRWG NO 12371-D
6-3-71	BALLFIELD ETC.	CIP NO	JO NO 17983	DRWG NO 14384-D
5-17-82	MISC. IMPRVMNTS		118033	19770-D

IMPROVEMENTS SUMMARY (DATA FROM AS-BUILT DRAWINGS)

ITEM	QUANTITY	ITEM	QUANTITY	ITEM	QUANTITY	ITEM	QUANTITY
TOTAL SITE	14.80 AC	PLAY AREA	4,352 SF	PAVED WALKS	19,163 SF	SECURITY LTS	7 STDS
IMPROVED AREA	9.91 AC	MULTI PURPOSE CT	10,060 SF	PARK ROADS	SF	BALL FIELD LTS	6 STDS
TURF	7.78 AC	TENNIS CTS	15,480 SF	PARKING LOT	21,740 SF	TENNIS CT LTS	4 STDS
SHRUB BED	.16 AC	RESTROOM	582 SF	" " STALLS STD	71	MULTI PURPOSE CT.	3 STDS
NATURAL	.29 AC	REC BLDG	1,502 SF	" " STALLS HDCP			
OTHER LANDSCAPING	AC	POOL BLDG	SF	COURT GAME AREA	3,149 SF	BACKSTOPS	1 EA
DIRT INFIELDS	.22 AC	" " DECK	SF			TENNIS CTS	2 EA
		" " WATER	SF	LAWN EDGING	7,050 LF		
						REVISION	T.R. 8/2/94

CITY OF SAN DIEGO — PARK and RECREATION DEPARTMENT

THE GENERAL DEVELOPMENT PLAN

MOUNTAIN VIEW

NEIGHBORHOOD PARK

COUNCIL DIST. NO. 4 — COMM. PLAN AREA S.E. SAN DIEGO — 4015 OCEAN VIEW BL.

PSD NO 661

LAMBERT COORDINATES 195-1736 — THOMAS BROS PG. 1289, H-5