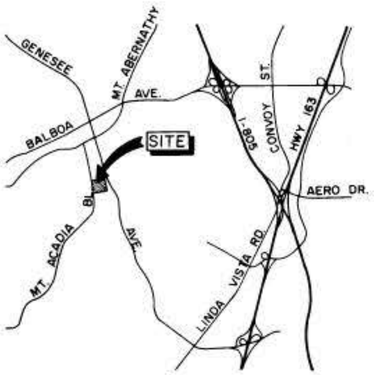

VICINITY MAP

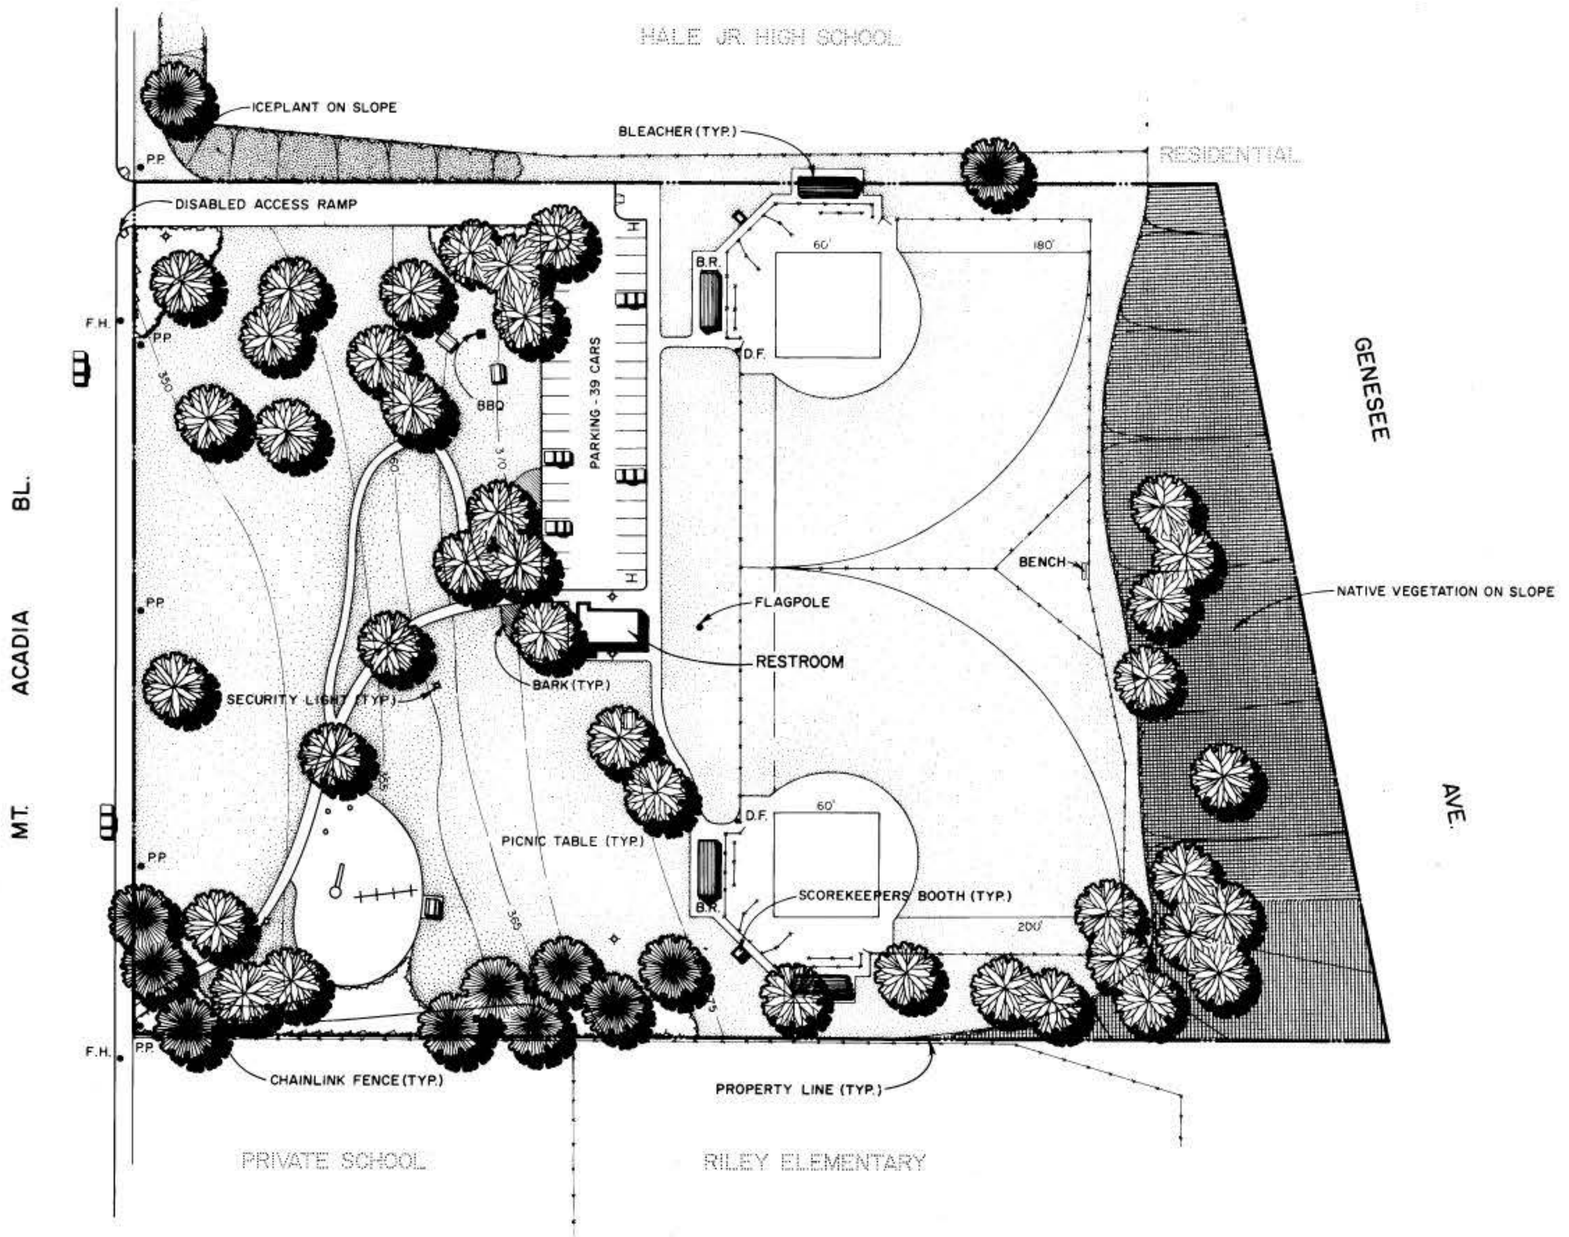

DATA LOG FOR

DATE	ACTION	REFERENCE DOCUMENTS		
12-3-59	SITE ACQUIRED	RESO NO R-158139 COST $		ACRES 7.48
10-24-74	SITE DEDICATED	ORD NO O-11420		ACRES 7.48
1964	GDP CONSULTANT HIRED	RESO NO NAME STAFF (C.N.A.)		
	P&R BOARD APPROVAL	PF&R APPROVAL DATE		
4-10-69	INITIAL DEVELOPMENT	CIP NO	JO NO 17481	DRWG NO 13651-D
6-23-76	LIGHTING	CIP NO 23-431	JO NO 117363	DRWG NO 16830-D
	TOT LOT UPGRADE	CIP NO	JO NO 112572	DRWG NO 28036-D
		CIP NO	JO NO	DRWG NO
		CIP NO	JO NO	DRWG NO
		CIP NO	JO NO	DRWG NO

IMPROVEMENTS SUMMARY (DATA FROM AS-BUILT DRAWINGS)

ITEM	QUANITY	ITEM	QUANITY	ITEM	QUANITY	ITEM	QUANITY
TOTAL SITE	7.48 AC	PLAY AREA	6,712 SF	PAVED WALKS	9,595 SF	SECURITY LTS	7 STDS
IMPROVED AREA	7.76 AC	MULTI PURPOSE CT	SF	PARK ROADS	7,032 SF	BALL FIELD LTS	STDS
TURF	5.33 AC	TENNIS CTS	SF	PARKING LOT	12,267 SF	TENNIS CT LTS	STDS
SHRUB BED	.22 AC	RESTROOM	488 SF	" " STALLS STD	37	MULTI PURPOSE CT	STDS
NATURAL	AC	REC BLDG	SF	" " STALLS HDCP	2		
OTHER LANDSCAPING	1.37 AC	POOL BLDG	SF	COURT GAME AREA	SF	BACKSTOPS	2 EA
DIRT INFIELDS	.46 AC	" " DECK	SF			TENNIS CTS	EA
		" " WATER	SF	LAWN EDGING	5,310 LF		

REVISION T.R. 2/14/97

CITY OF SAN DIEGO PARK and RECREATION DEPARTMENT

THE GENERAL DEVELOPMENT PLAN

MT. ACADIA

NEIGHBORHOOD PARK

COUNCIL DIST. NO. 5 COMM. PLAN AREA CLAIREMONT MESA - 5 3865 MT. ACADIA BL. PS.D. NO. 431

LAMBERT COORDINATES 234-1713 THOMAS BROS. P. 53, B-283