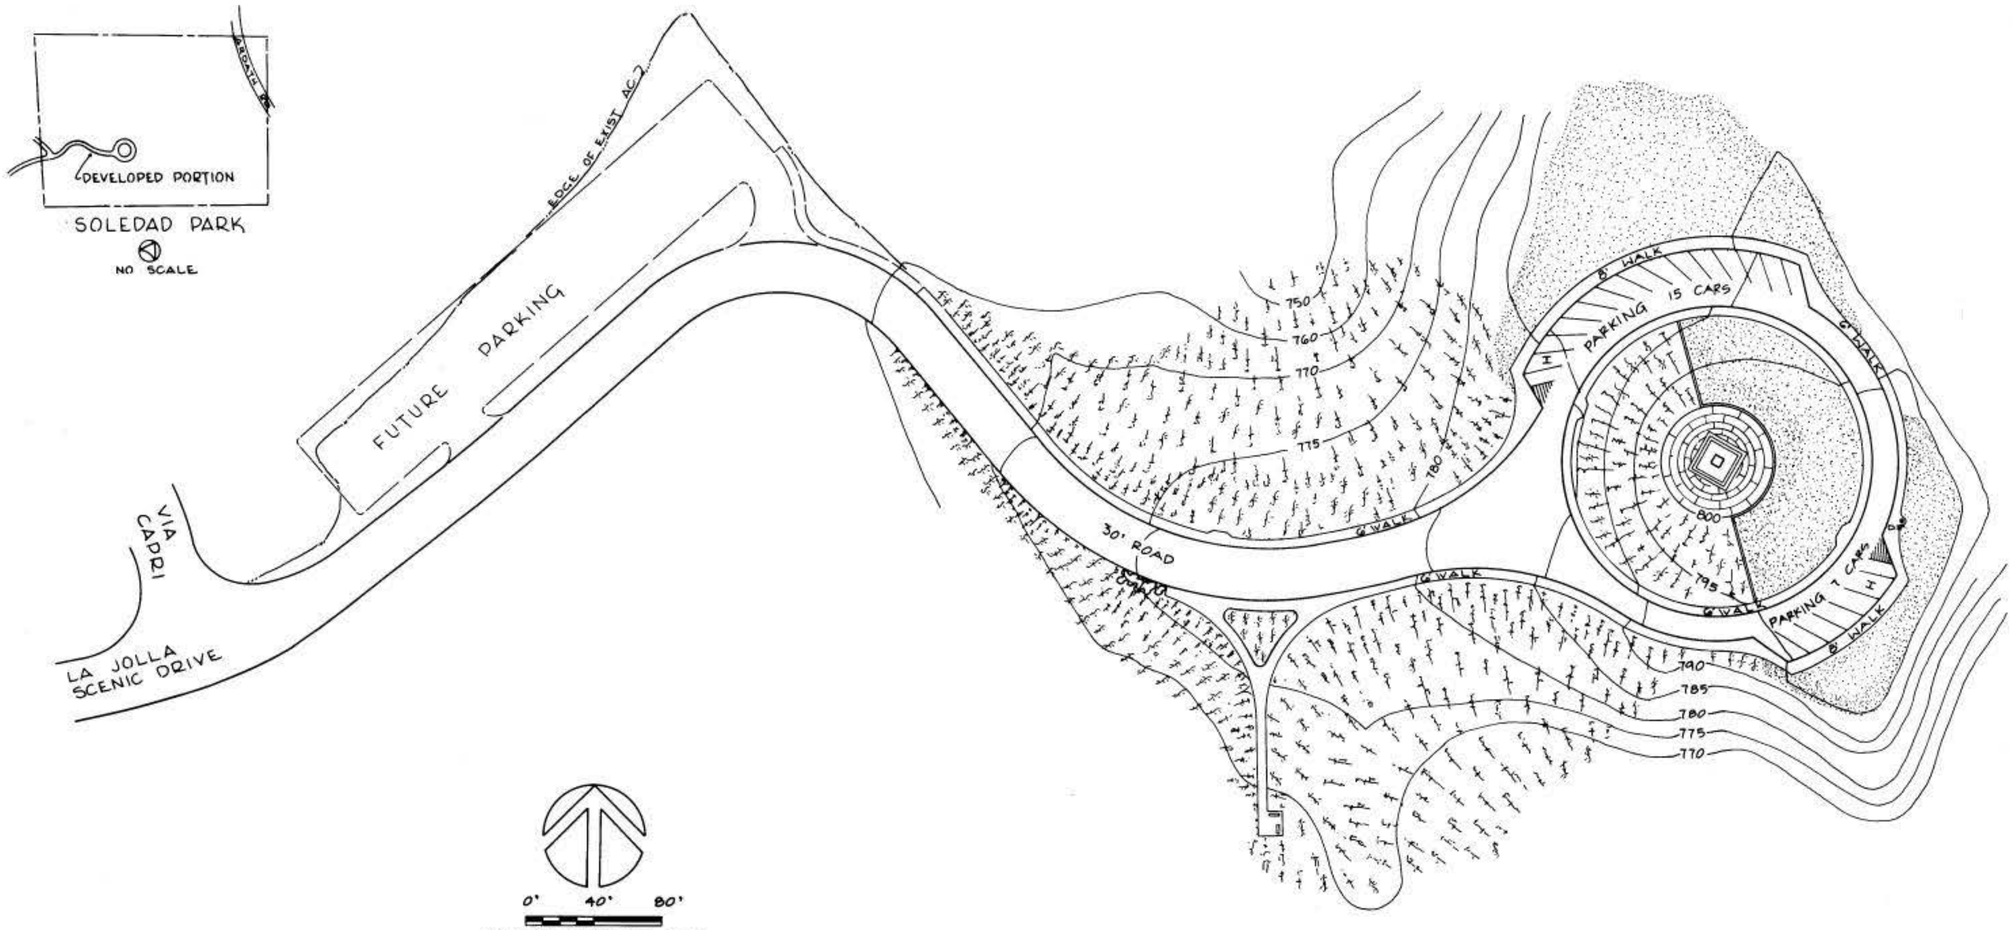

COUNCIL DISTR. 1 COMM. PLAN. AREA: LA JOLLA P.S.D. 503

DATA LOG FOR:

DATE	ACTION	REFERENCE DOCUMENTS		
6-17-1874	SITE ACQUIRED	RESO. NO. ACQUIRED FROM U.S. GOVERNMENT COST:		ACRES: 172.65
7-13-1916	SITE DEDICATED	ORD. NO. 6670		ACRES: 117.40
	GDP CONSULTANT HIRED	RESO. NO. NAME		
	P&R. BOARD APPROVAL	PF&R. APPROVAL DATE		
2-23-1976	INITIAL DEVELOPMENT	CIP NO.	JO. NO. 70527	DRWG. NO. 16311-10-D
10-3-1977	IMPROVEMENTS	CIP NO.	JO. NO. 117068	DRWG. NO. 17347-D
3-25-1986	IMPROVEMENTS	CIP NO.	JO. NO. 118555	DRWG. NO. 21848-D
		CIP NO.	JO. NO.	DRWG. NO.
		CIP NO.	JO. NO.	DRWG. NO.
		CIP NO.	JO. NO.	DRWG. NO.

IMPROVEMENTS SUMMARY (DATA FROM AS-BUILT DRAWINGS)

ITEM	QUANTITY	ITEM	QUANTITY	ITEM	QUANTITY	ITEM	QUANTITY
TOTAL SITE	172.65 AC.	PLAY AREA	SF	PAVED WALKS	13,560 SF	SECURITY LTS	STDS
IMPROVED AREA	4.70 AC.	MULTI PURPOSE CT	SF	PARK ROADS	38,000 SF	BALL FIELD LTS	STDS
TURF	0.70 AC.	TENNIS CTS	SF	PARKING LOT	5,170 SF	TENNIS CT. LTS	STDS
SHRUB BED	AC.	RESTROOM	SF	" " STALLS STD.	2	MULTI PURPOSE CT.	STDS
NATURAL	1.97 AC.	REC. BLDG.	SF	" " STALLS HDCP.	20		
OTHER LANDSCAPING	AC.	POOL BLDG	SF	(FUTURE PARKING)	25 AREAS 28,500 SF	BACKSTOPS	EA
DIRT INFIELDS	AC.	" " DECK	SF			TENNIS CTS.	EA
		" " WATER	SF	LAWN EDGING	960 L.F.		
						REVISION	

CITY OF SAN DIEGO PARK and RECREATION DEPARTMENT

THE GENERAL DEVELOPMENT PLAN

A PORTION OF

SOLEDAD PARK

WEST OF ARDATH RD. AND I-5

PSD 503

LAMBERT COORDINATES 246-1695 THOMAS BROS. PG. 44-B5