PENN ATHLETIC AREA

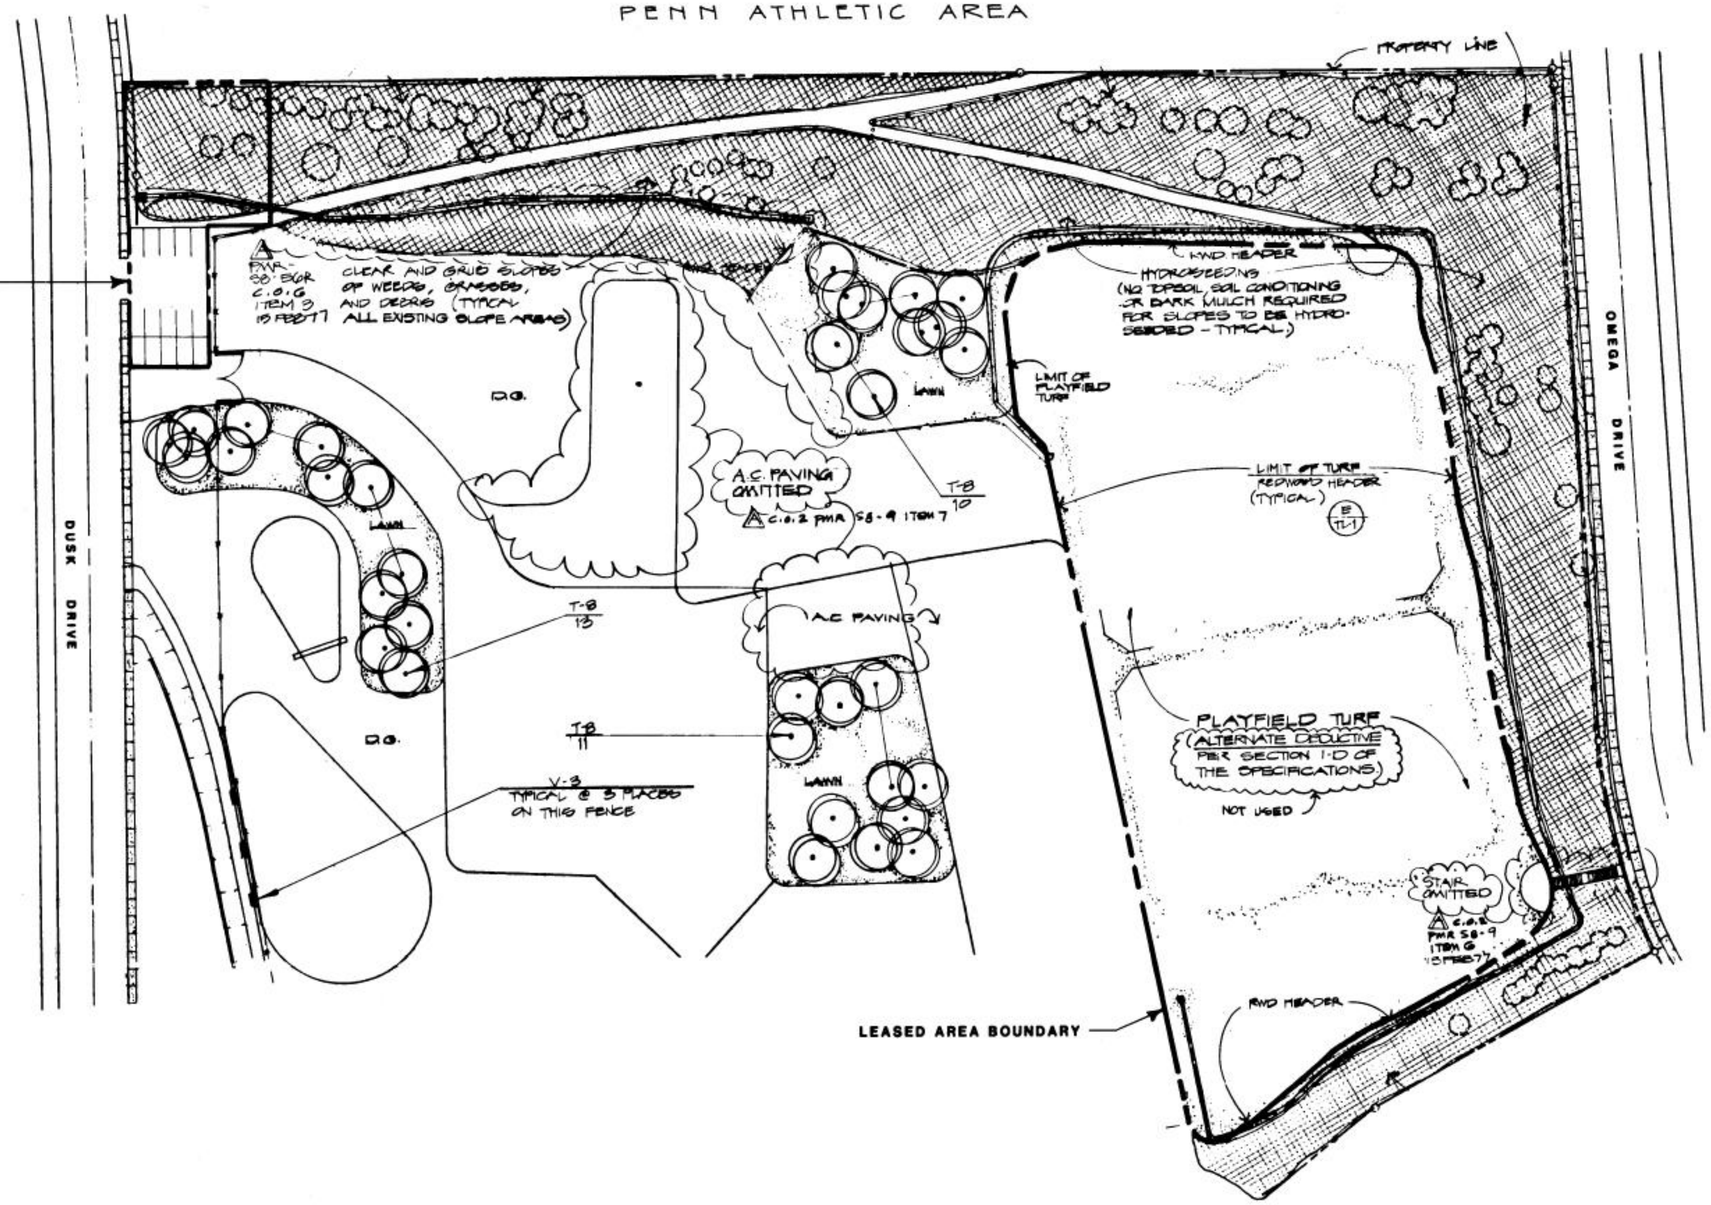

COUNCIL DISTR 4 COMM. PLAN AREA SOUTH BAY TERRACES P.S.D. 701

PREPARED BY S.D. UNIFIED SCHOOL DISTRICT
AREA MAINTAINED BY PARK & REC. DEPT.

DATA LOG FOR:

DATE	ACTION	REFERENCE DOCUMENTS		
	SITE ACQUIRED	RESO. NO.	COST $	ACRES:
	SITE DEDICATED	ORD. NO.		ACRES:
	GDP CONSULTANT HIRED	RESO. NO.	NAME	
	P & R. BOARD APPROVAL	PF & R. APPROVAL	DATE	
	INITIAL DEVELOPMENT	CIP NO.	JO. NO.	DRWG. NO. 22893-D
		CIP NO.	JO. NO.	DRWG. NO.
		CIP NO.	JO. NO.	DRWG. NO.
		CIP NO.	JO. NO.	DRWG. NO.
		CIP NO.	JO. NO.	DRWG. NO.
		CIP NO.	JO. NO.	DRWG. NO.
8-26-77	LEASED, 25 YRS	ORD Nº 12112	TURF	
1-8-80	LEASED, 25 YRS	ORD Nº 15162	PARK. LOT & STAIRS	

IMPROVEMENTS SUMMARY (DATA FROM AS-BUILT DRAWINGS)

ITEM	QUANTITY	ITEM	QUANTITY	ITEM	QUANTITY	ITEM	QUANTITY
TOTAL SITE	AC.	PLAY AREA	SF.	PAVED WALKS	SF.	SECURITY LTS	STDS
IMPROVED AREA	AC.	MULTI PURPOSE CT.	SF.	PARK ROADS	SF.	BALL FIELD LTS	STDS
TURF	AC.	TENNIS CTS	SF.	PARKING LOT	SF.	TENNIS CT. LTS	STDS
SHRUB BED	AC.	RESTROOM	SF.	" " STALLS STD.		MULTI PURPOSE CT.	STDS
NATURAL	AC.	REC. BLDG.	SF.	" " STALLS HDCP			
OTHER LANDSCAPING	AC.	POOL BLDG.	SF.	COURT GAME AREA	SF.	BACKSTOPS	EA.
DIRT INFIELDS	AC.	" " DECK	SF.			TENNIS CTS.	EA.
		" " WATER	SF.	LAWN EDGING	L.F.		
TURF FIELD 2.0 AC.							
PARKING LOT & STAIRS .34 AC.							
						REVISION	

CITY OF SAN DIEGO PARK and RECREATION DEPARTMENT

THE GENERAL DEVELOPMENT PLAN

PENN ELEM. SCHOOL

DUSK DR. S/O PENN ATHLETIC AREA

LAMBERT COORDINATES 186-1735 THOMAS BROS. PG. 67, A5

SL-101 P