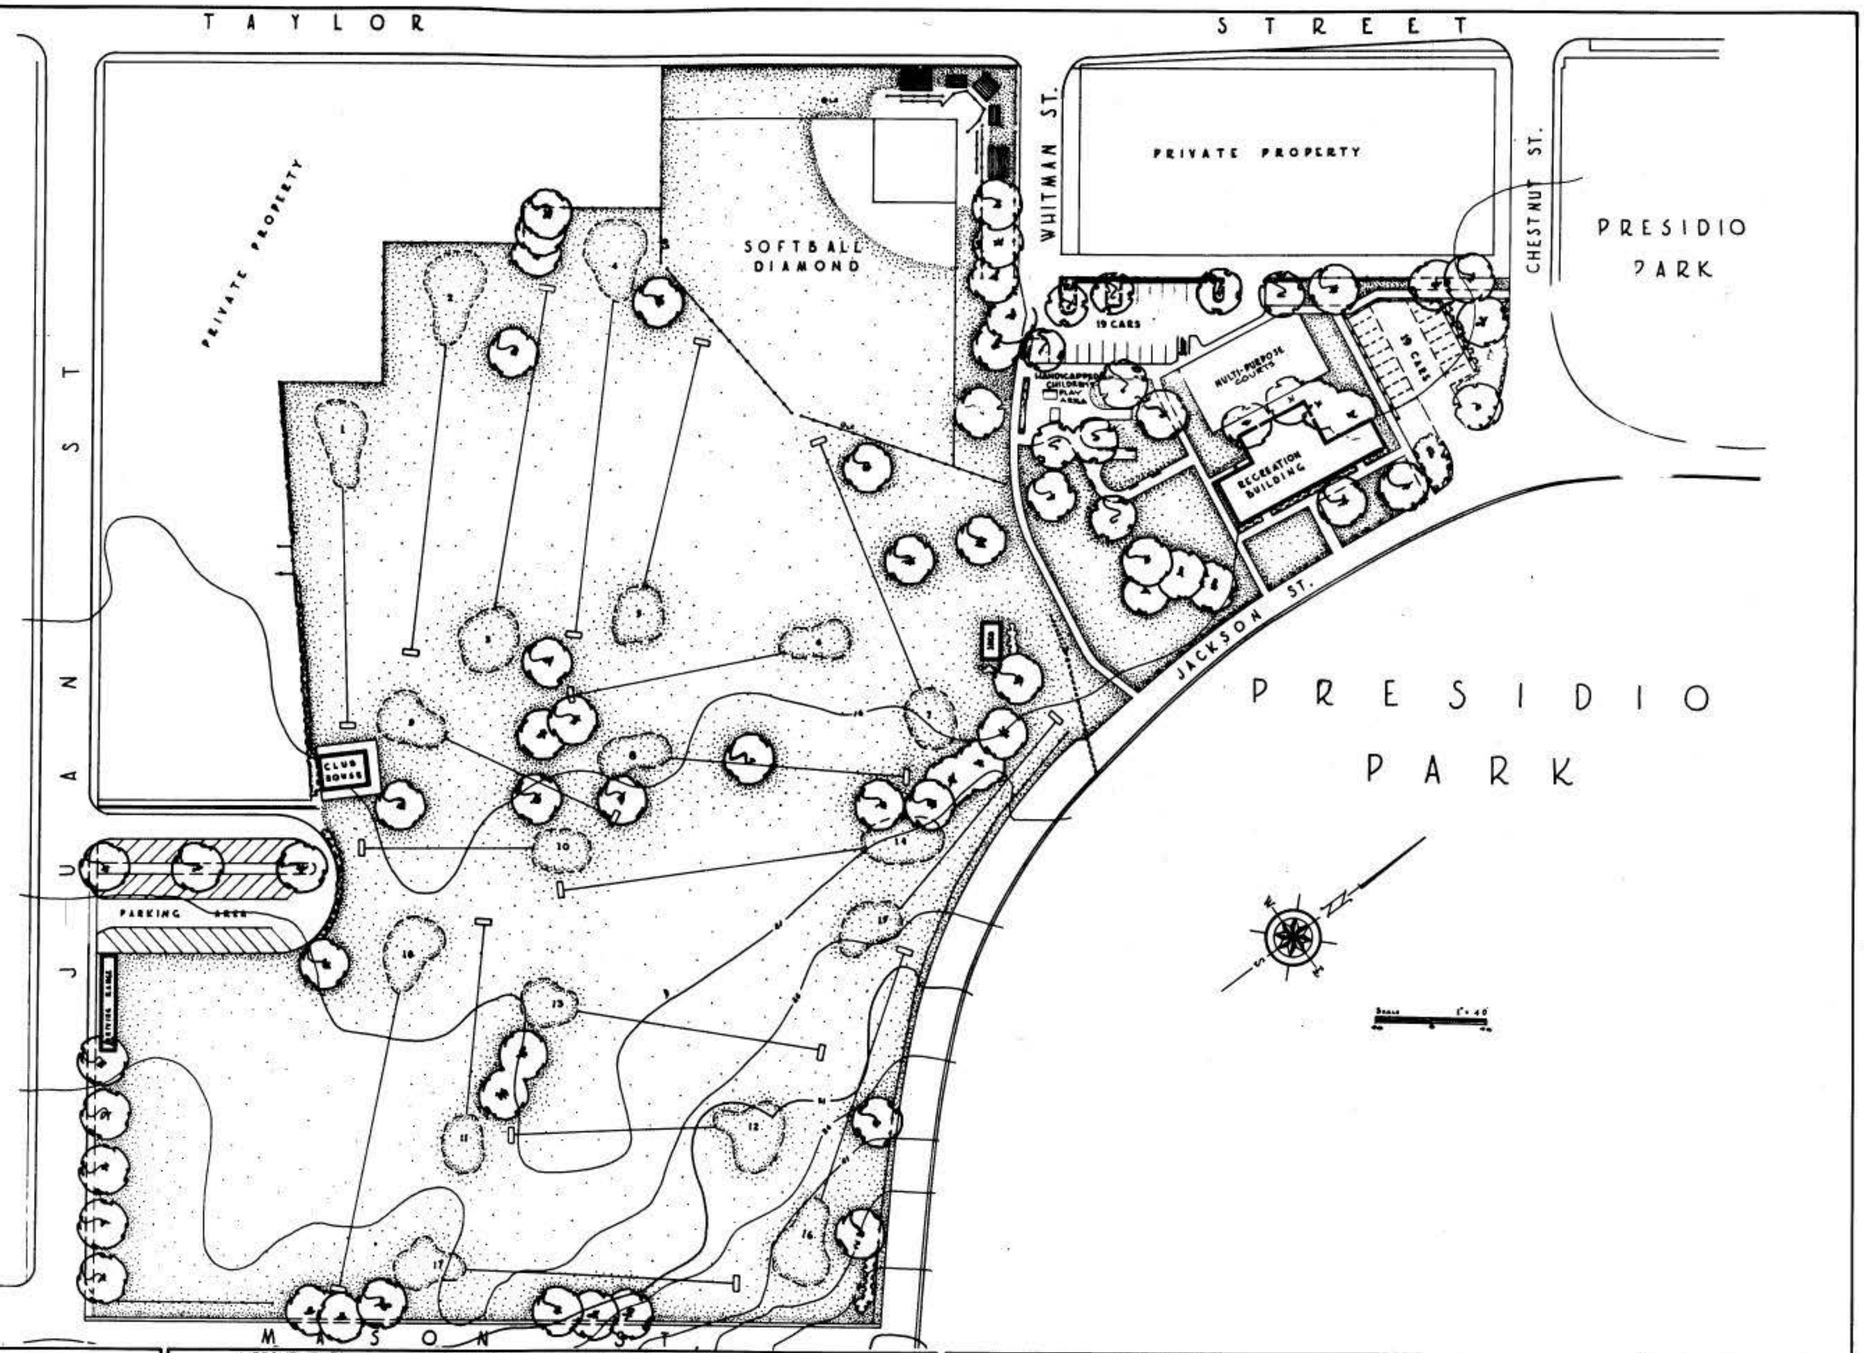

COUNCIL DIST. 2 COMM. PLAN AREA. OLD SAN DIEGO 24 P.S.D. 570

DATA LOG FOR:

DATE	ACTION	REFERENCE DOCUMENTS		
1944	SITE ACQUIRED	RESO. NO.	COST #	ACRES: 12.71
1975	SITE DEDICATED	ORD. NO. O-11597		ACRES: 12.71
	GDP CONSULTANT HIRED	RESO. NO.	NAME	
	P & R. BOARD APPROVAL	PF & R. APPROVAL	DATE	
1946	INITIAL DEVELOPMENT	CIP NO.	JO. NO.	DRWG. NO. 6758-L
2-3-61	IMPRMTS	CIP NO.	JO. NO. 17060	DRWG. NO. 9914-D
2-6-74	IMPRMTS	CIP NO. 23-281	JO. NO. 117067	DRWG. NO. 15420-D
		CIP NO.	JO. NO.	DRWG. NO.
		CIP NO.	JO. NO.	DRWG. NO.
		CIP NO.	JO. NO.	DRWG. NO.

IMPROVEMENTS SUMMARY (DATA FROM AS-BUILT DRAWINGS)

ITEM	QUANITY	ITEM	QUANITY	ITEM	QUANITY	ITEM	QUANITY
TOTAL SITE	12.71 AC.	PLAY AREA	2,000 SF.	PAVED WALKS	7,200 SF	SECURITY LTS	STDS
IMPROVED AREA	12.71 AC.	MULTI PURPOSE CT	4,750 SF	PARK ROADS	SF	BALL FIELD LTS	4 STDS
TURF	1.87 AC.	TENNIS CTS	SF	PARKING LOT	14,798 SF	TENNIS CT. LTS	STDS
SHRUB BED	.14 AC.	RESTROOM	SF	" " STALLS STD.	39	MULTI PURPOSE CT.	STDS
NATURAL	AC.	REC. BLDG.	5,302 SF	" " STALLS HDCP			
OTHER LANDSCAPING	AC.	POOL BLDG	SF	COURT GAME AREA	SF	BACKSTOPS	EA
DIRT INFIELDS	.27 AC	" " DECK	SF			TENNIS CTS.	EA
		" " WATER	SF	LAWN EDGING	2,510 L.F.		
PITCH & PUTT LEASED	9.54 AC.						
						REVISION	

CITY OF SAN DIEGO PARK and RECREATION DEPARTMENT

THE GENERAL DEVELOPMENT PLAN

PRESIDIO
PARK AND RECREATION CENTER

3535 - TAYLOR ST. PSD 570

LAMBERT COORDINATES 216-1709 THOMAS BROS. PG. 59-F2