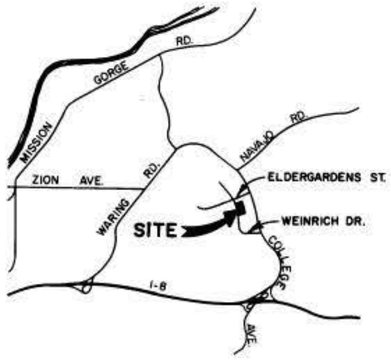

VICINITY MAP

RESIDENTIAL

RESIDENTIAL

RESIDENTIAL

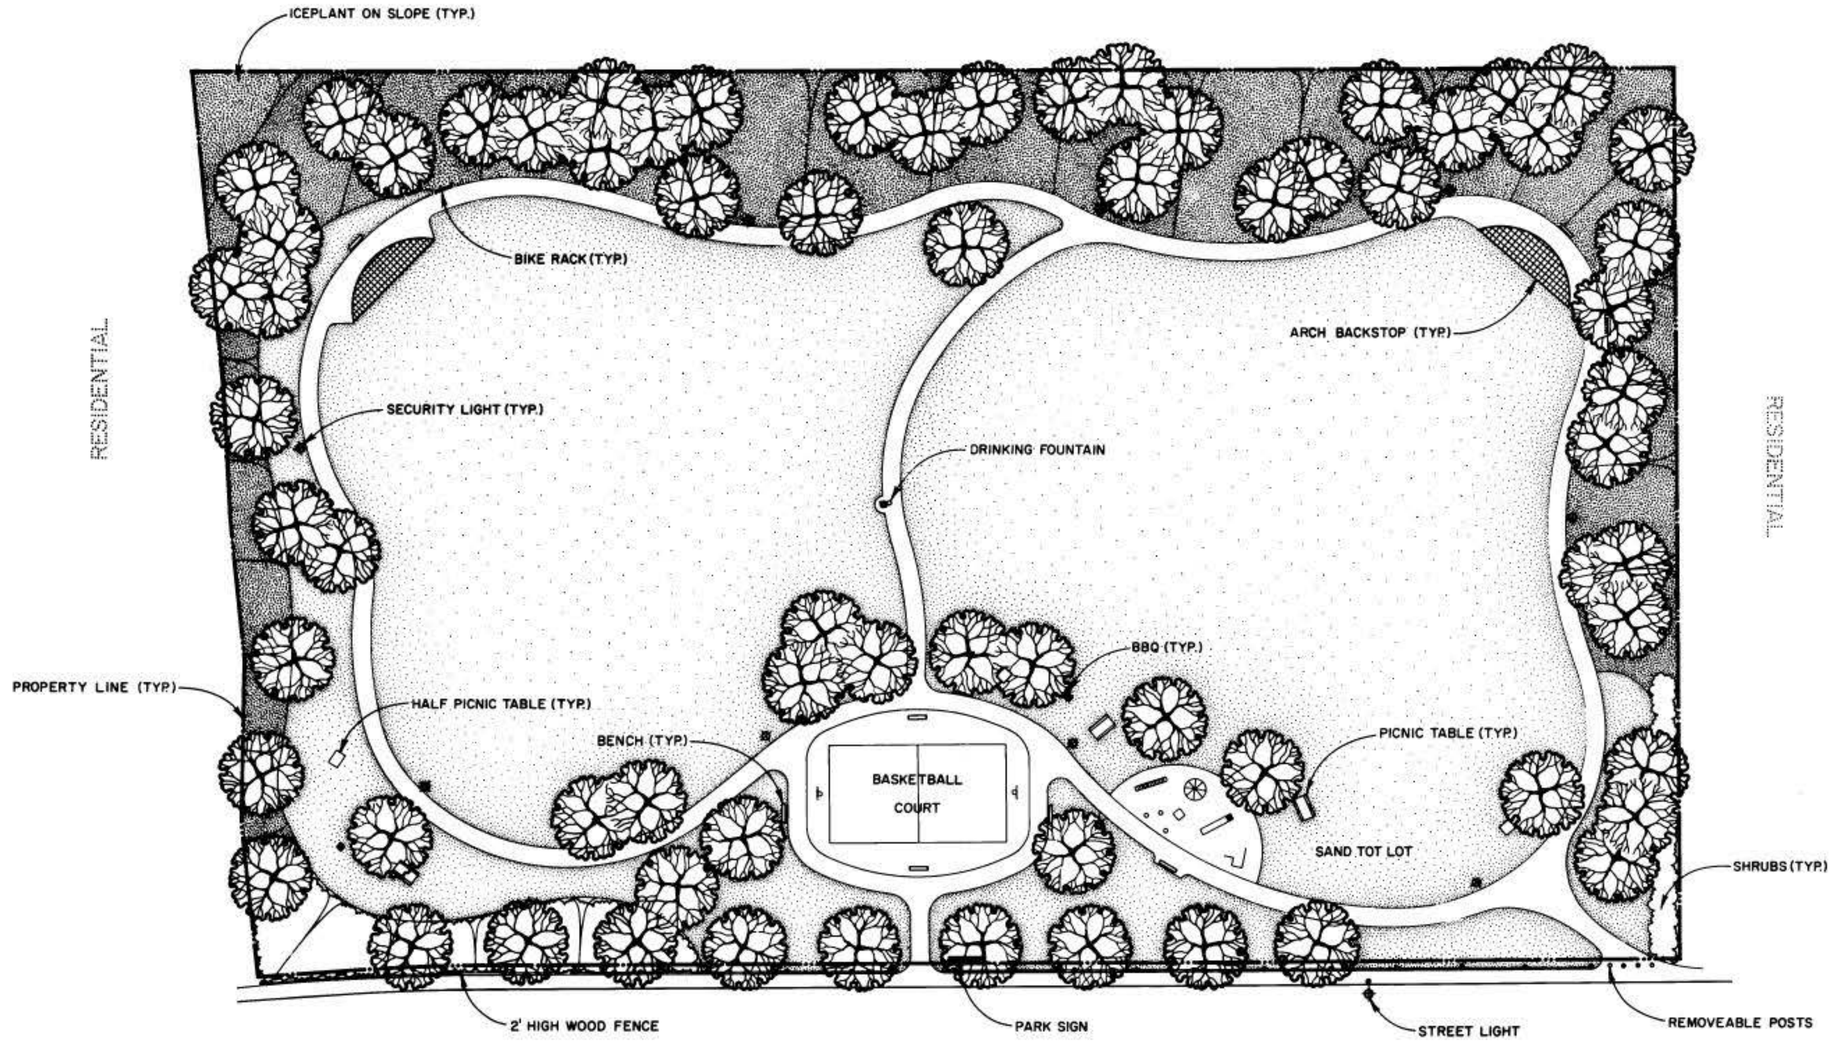

0' 30' 60'

SCALE IN FEET

WENRICH DR.

COUNCIL DISTR: 7 COMM. PLAN AREA: NAVAJO 20 P.S.D. 381

DATA LOG FOR:

DATE	ACTION	REFERENCE DOCUMENTS		
9-78	SITE ACQUIRED	RESO. NO. R-221581	COST: 277,000	ACRES: 5.48
12-79	SITE DEDICATED	ORD. NO. O-15130		ACRES: 5.48
1-81	GDP CONSULTANT HIRED	RESO. NO. R-253369	NAME: D. GILLESPIE	
	P&R. BOARD APPROVAL	PF&R. APPROVAL 11-80	DATE	
3-22-82	INITIAL DEVELOPMENT	CIP NO.	JO. NO. 11796.1	DRWG. NO. 19945-D
		CIP NO.	JO. NO.	DRWG. NO.
		CIP NO.	JO. NO.	DRWG. NO.
		CIP NO.	JO. NO.	DRWG. NO.
		CIP NO.	JO. NO.	DRWG. NO.
		CIP NO.	JO. NO.	DRWG. NO.

IMPROVEMENTS SUMMARY (DATA FROM AS-BUILT DRAWINGS)

ITEM	QUANITY	ITEM	QUANITY	ITEM	QUANITY	ITEM	QUANITY
TOTAL SITE	5.48 AC.	PLAY AREA	2,040 SF.	PAVED WALKS	23,103 SF.	SECURITY LTS.	4 STDS.
IMPROVED AREA	5.53 AC.	MULTI PURPOSE CT.	3,108 SF.	PARK ROADS	SF.	BALL FIELD LTS.	STDS.
TURF	3.06 AC.	TENNIS CTS.	SF.	PARKING LOT	SF.	TENNIS CT. LTS.	STDS.
SHRUB BED	AC.	RESTROOM	SF.	" " STALLS STD.		MULTI PURPOSE CT.	STDS.
NATURAL	AC.	REC. BLDG.	SF.	" " STALLS HDCP.			
OTHER LANDSCAPING	1.82 AC.	POOL BLDG.	SF.	COURT GAME AREA	SF.	BACKSTOPS	2 EA.
DIRT INFIELDS	AC.	" " DECK	SF.			TENNIS CTS.	EA.
		" " WATER	SF.	LAWN EDGING 5,810	L.F.		
						REVISION T.R. 6/23/92	

CITY OF SAN DIEGO PARK and RECREATION DEPARTMENT

THE GENERAL DEVELOPMENT PLAN

PRINCESS DEL CERRO PARK

6195 - WENRICH DR.

P.S.D. 381

LAMBERT COORDINATES 227-1749 THOMAS BROS. PG. 54 - E5