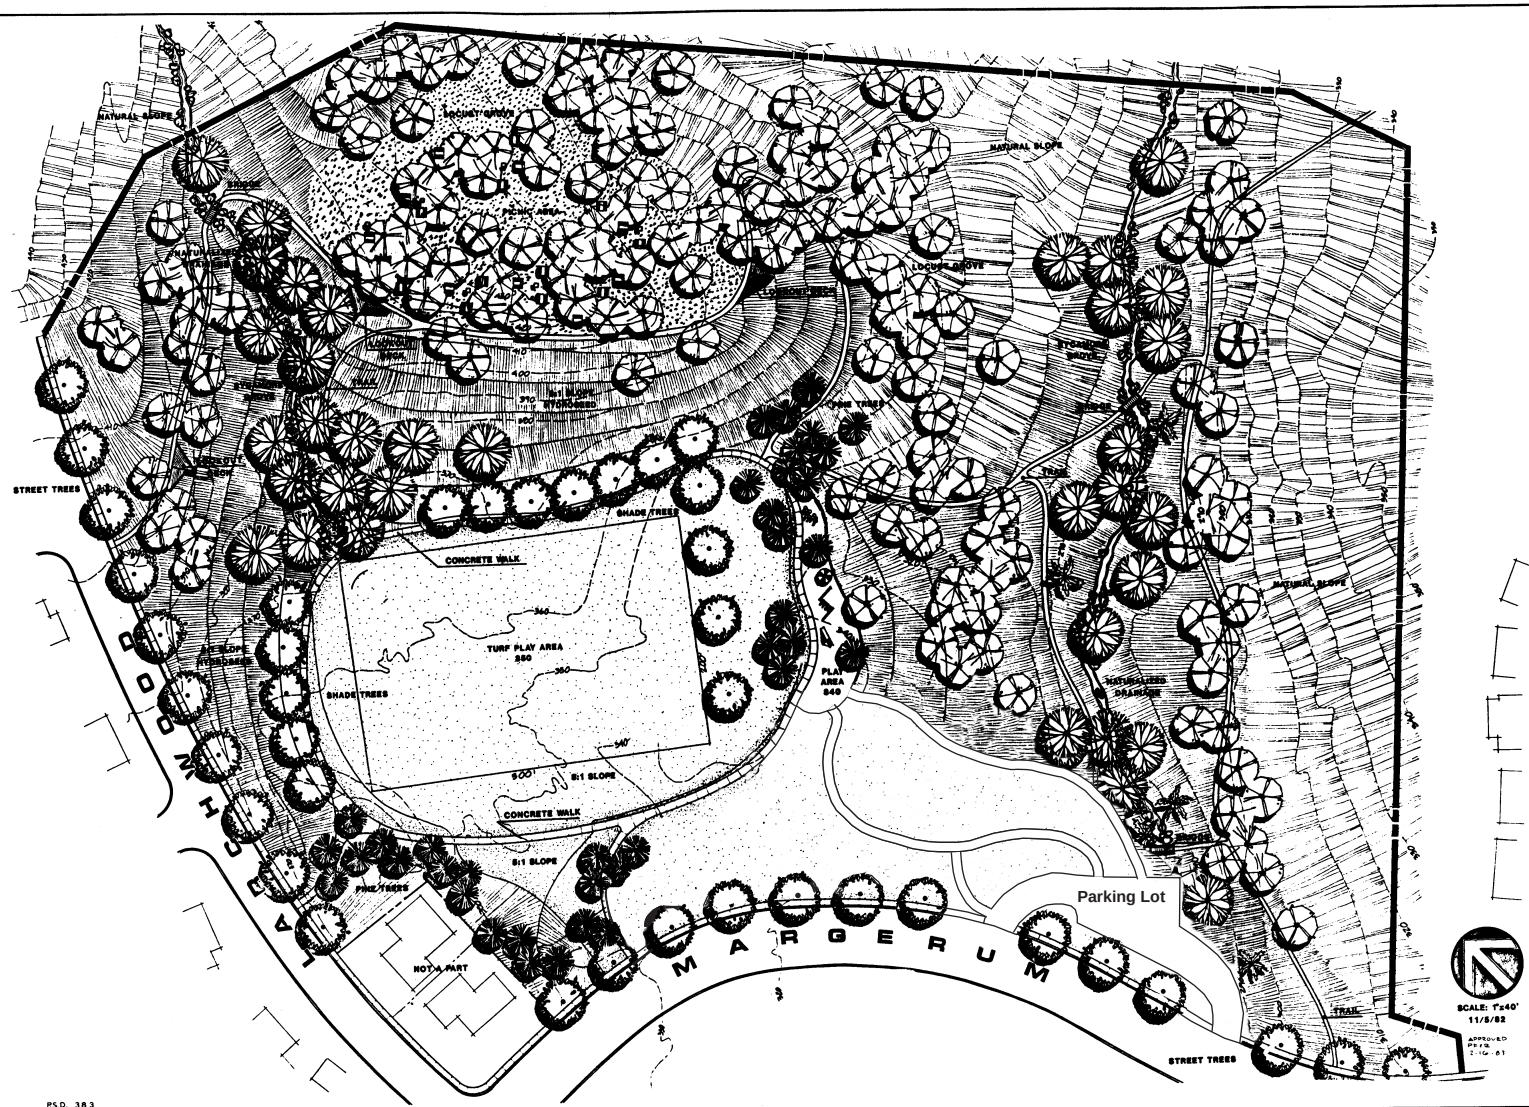

COUNCIL DISTR. 7 COMM. PLAN. AREA.. NAVAJO 20 PS.D. 383

DATA LOG FOR:

DATE	ACTION	REFERENCE DOCUMENTS		
3-9-76	SITE ACQUIRED	RESO. NO. R-216037	COST	ACRES: 18.84
4-19-82	SITE DEDICATED	ORD. NO. O-15734		ACRES: 18.84
12-15-81	GDP CONSULTANT HIRED	RESO. NO. R-255508	NAME G. FISHER	
3-81	P&R. BOARD APPROVAL	PF&R. APPROVAL 2-16-81	DATE	
12-9-83	INITIAL DEVELOPMENT	CIP NO. 23-940	JO. NO. 118095	DRWG. NO. 20895-D
		CIP NO.	JO. NO.	DRWG. NO.
		CIP NO.	JO. NO.	DRWG. NO.
		CIP NO.	JO. NO.	DRWG. NO.
		CIP NO.	JO. NO.	DRWG. NO.
		CIP NO.	JO. NO.	DRWG. NO.

IMPROVEMENTS SUMMARY (DATA FROM AS-BUILT DRAWINGS)

ITEM	QUANITY	ITEM	QUANITY	ITEM	QUANITY	ITEM	QUANITY
TOTAL SITE	18.84 AC.	PLAY AREA	8,100 SF	PAVED WALKS	19,998 SF	SECURITY LTS	11 STDS
IMPROVED AREA	18.88 AC.	MULTI PURPOSE CT	SF	PARK ROADS	3,339 SF	BALL FIELD LTS	STDS
TURF	3.23 AC.	TENNIS CTS	SF	PARKING LOT	7,533 SF	TENNIS CT. LTS	STDS
SHRUB BED	AC.	RESTROOM	SF	" "STALLS STD	23	MULTI PURPOSE CT.	STDS
NATURAL	5.0 AC.	REC. BLDG	SF	" "STALLS HDCP			
OTHER LANDSCAPING	9.86 AC.	POOL BLDG	SF	COURT GAME AREA	SF	BACKSTOPS	1 EA
DIRT INFIELDS	AC.	" " DECK	SF			TENNIS CTS.	EA
		" " WATER	SF	LAWN EDGING	1,830 LF.		
		TETHER BALL 400 SF					
						REVISION 12/16/04 S.M.	

CITY OF SAN DIEGO PARK and RECREATION DEPARTMENT

THE GENERAL DEVELOPMENT PLAN

RANCHO MISSION CANYON PARK

6005 - LARCHWOOD AVE

LAMBERT COORDINATES 234-1750 THOMAS BROS. PG. 54-E3

PSD 383