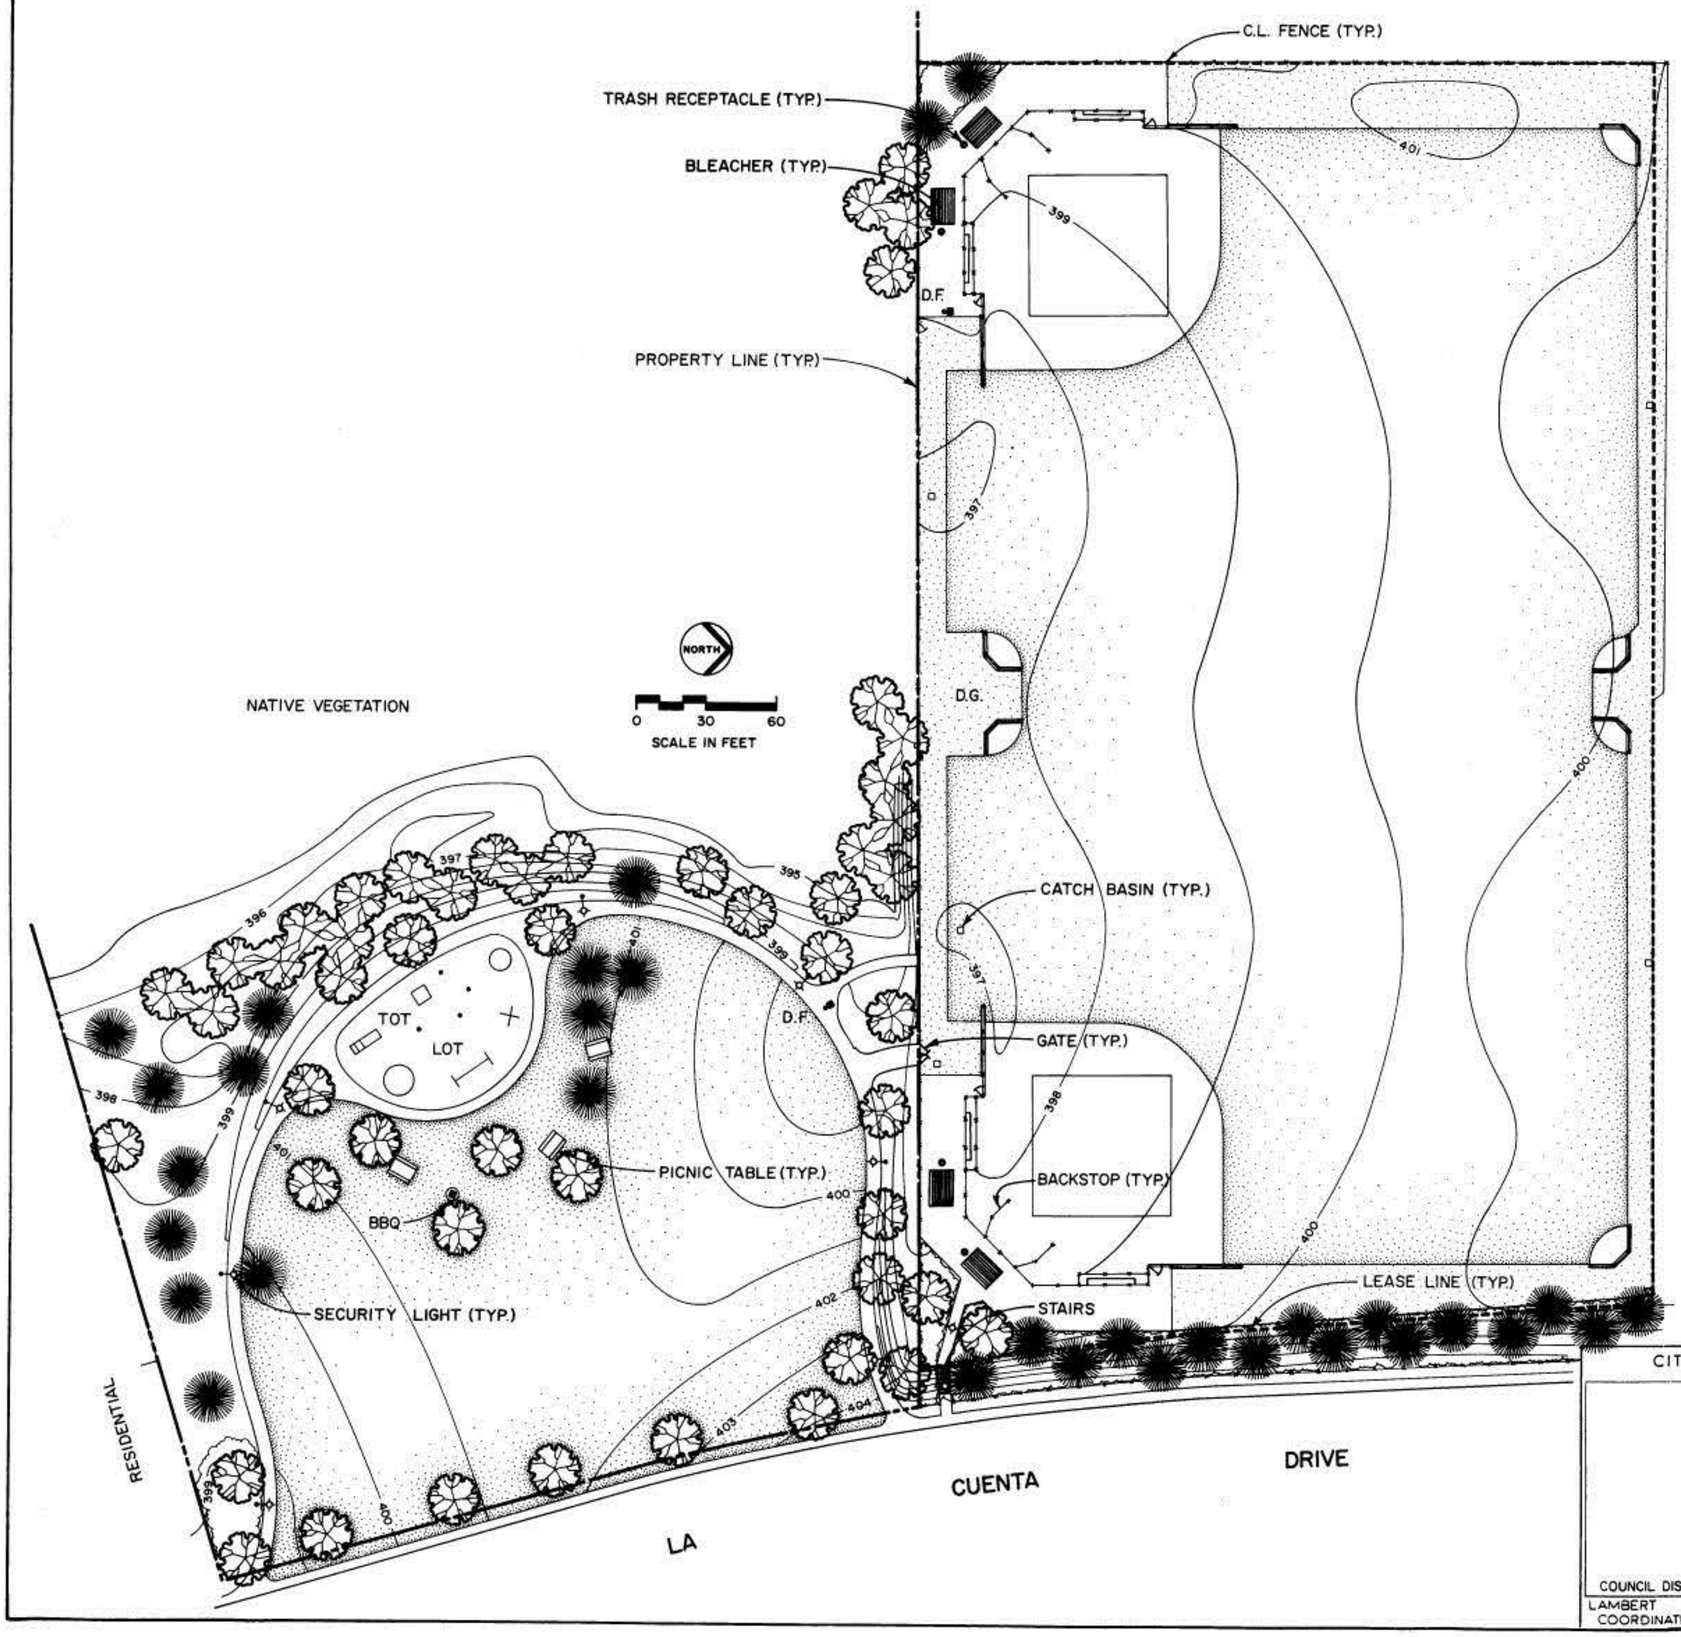

FARB MIDDLE SCHOOL

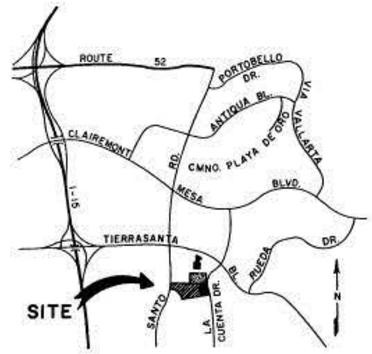

LOCATION MAP

DATA LOG FOR:

DATE	ACTION	REFERENCE DOCUMENTS		
8-68	SITE ACQUIRED	RESO NO	COST $	ACRES. 11.25
4-82	SITE DEDICATED	ORD NO		ACRES: 11.25
7-80	GDP CONSULTANT HIRED	RESO NO	NAME STAFF & RANDALL-LAMB	
6-79	P&R BOARD APPROVAL	PF&R APPROVAL		
12-1-80	INITIAL DEVELOPMENT	CIP NO 23-934	JO NO 117683	DRWG NO 18451-D
2-16-94	FARB SCHOOL	CIP NO 29-403	JO NO 119203	DRWG NO 25818-D
2002	Playground Renov.	CIP NO	JO NO 298390	DRWG NO 30636-D
		CIP NO	JO NO	DRWG NO
		CIP NO	JO NO	DRWG NO
		CIP NO	JO NO	DRWG NO

IMPROVEMENTS SUMMARY (DATA FROM AS-BUILT DRAWINGS)

ITEM	QUANTITY	ITEM	QUANTITY	ITEM	QUANTITY	ITEM	QUANTITY
TOTAL SITE	11.25 AC	PLAY AREA	4,704 SF	PAVED WALKS	8,000 SF	SECURITY LTS	10 STDS
IMPROVED AREA	1.49 AC	MULTI PURPOSE CT	SF	PARK ROADS	SF	BALL FIELD LTS	STDS
TURF	1.20 AC	TENNIS CTS	SF	PARKING LOT	SF	TENNIS CT LTS	STDS
SHRUB BED	AC	RESTROOM	SF	" STALLS STD		MULTI PURPOSE CT	STDS
NATURAL	9.76 AC	REC BLDG	SF	" STALLS HCCP			
OTHER LANDSCAPING	AC	POOL BLDG	SF	COURT GAME AREA	SF	BACKSTOPS	EA
						TENNIS CTS	EA
LEASED AREA	3.29 AC	BLEACHERS	4 EA	LAWN EDGING	1,350 LF		
TURF	2.36 AC	SCHOOL BACKSTOPS	6 EA	DRINKING FOUNTAINS	2 EA		
DIRT INFIELDS	.30 AC	CITY BACKSTOPS	2 EA				
D.G.	.63 AC	TRASH RECEPTACLES	4 EA			REVISION T.R. 1-24-95	

CITY OF SAN DIEGO PARK and RECREATION DEPARTMENT

THE GENERAL DEVELOPMENT PLAN

ROADRUNNER

NEIGHBORHOOD PARK

COUNCIL DIST. NO. 7 COMM. PLAN AREA TIERRASANTA - 45 4734 LA CUENTA DR. PSD NO. 341

LAMBERT COORDINATES 238-1739 THOMAS BROS PG. 1249, H-2, H-3