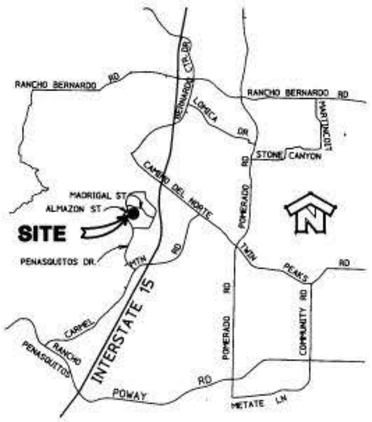

LOCATION MAP
NO SCALE

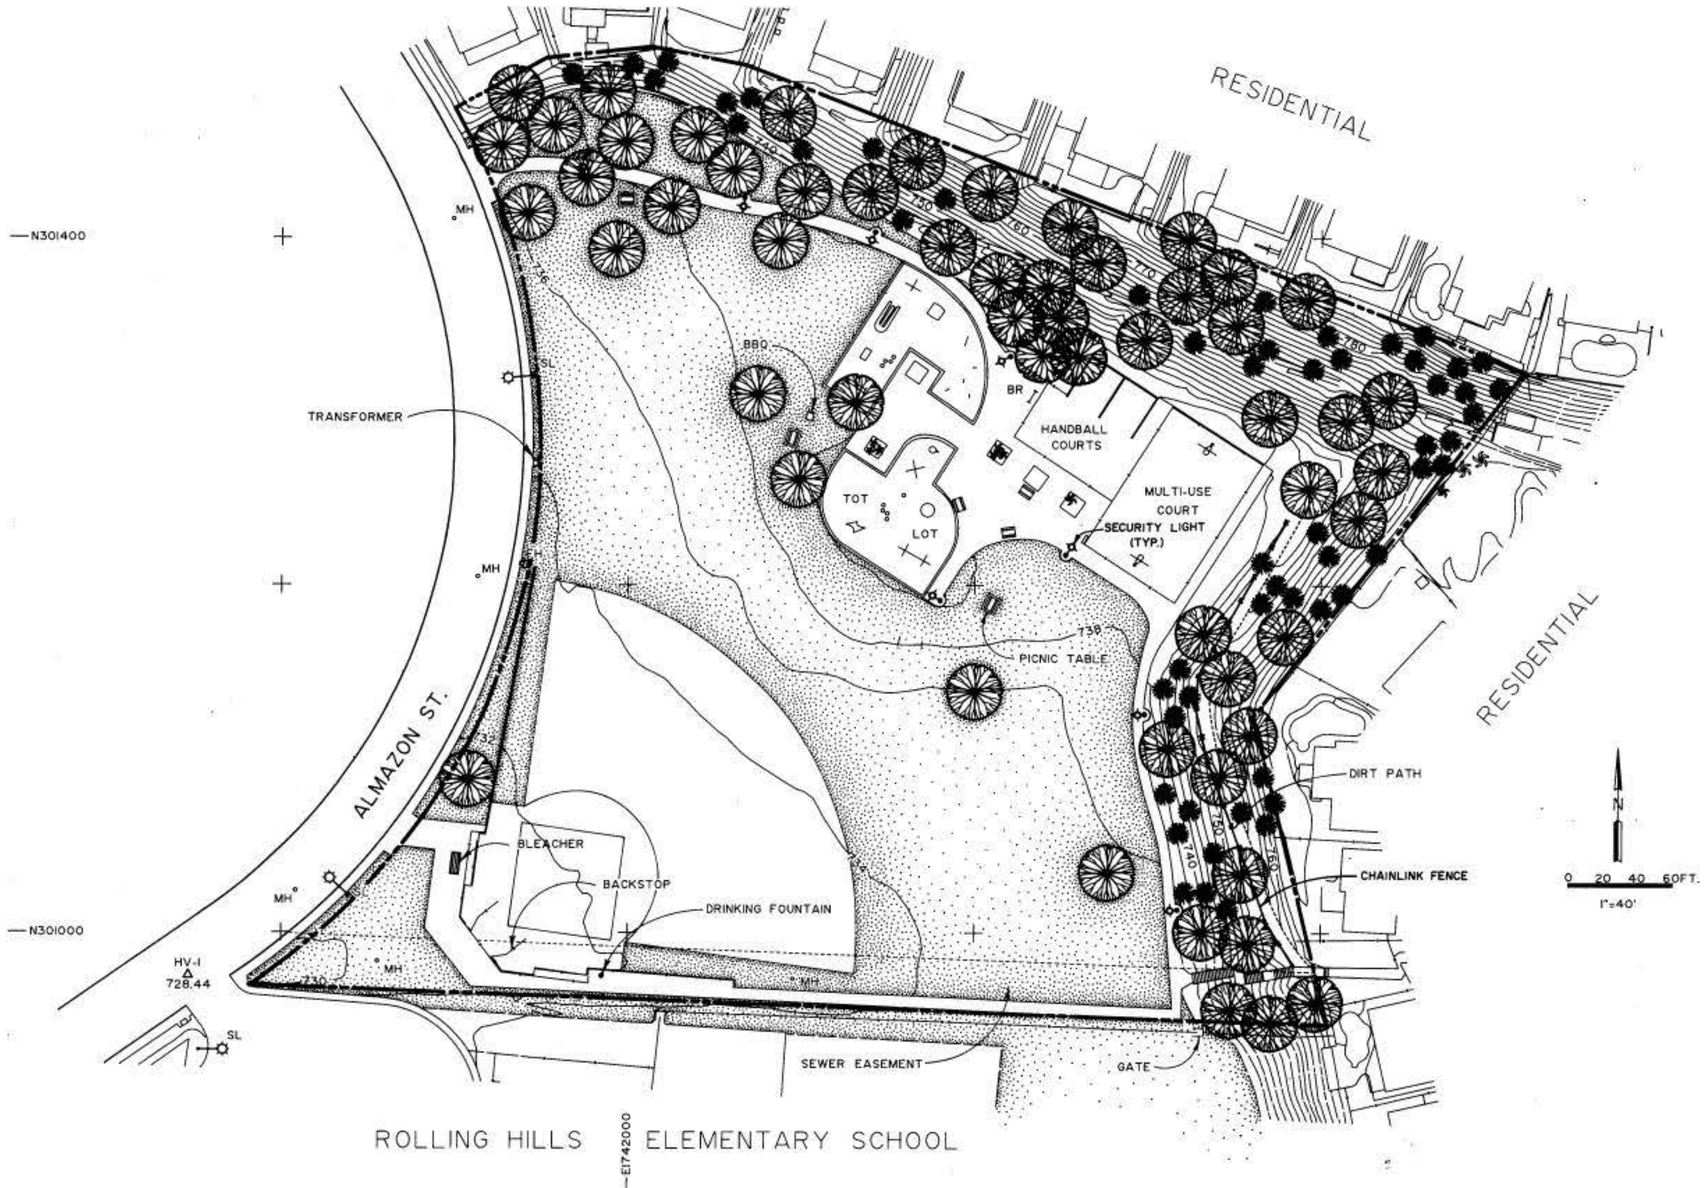

DATE	ACTION	REFERENCE DOCUMENTS		
1-77	SITE ACQUIRED	RESO. NO. R-217273	COST	ACRES 5.74
6-79	SITE DEDICATED	ORD. NO. O-12672		ACRES 5.74
	CONSULT. HIRED	RESO. NO.	NAME VAN DYKE-HALSEY	
	PARK & REC. BD.	PF&R APPROVAL		

0-16-78	INITIAL DEVELOPMENT	JO. NO. 117527	DRWG. NO. 17544-D
3-24-84	ADDITIONAL IMPROVEMENTS	JO. NO. 118265	DRWG. NO. 20734-D
6-7-94	**SECURITY LIGHTING, FENCE & WALKWAY**	JO. NO. 119942	DRWG. NO. **26666-D**
		JO. NO.	DRWG. NO.
		JO. NO.	DRWG. NO.
		JO. NO.	DRWG. NO.
		JO. NO.	DRWG. NO.

ITEM	QTY.	ITEM	QTY.	ITEM	QTY.	ITEM	QTY
TOTAL SITE	5.74 AC.	PLAY AREA	8,856 S.F.	PAVED WALKS	6,429 S.F.	SECURITY LTS	8
IMPRVD AREA	5.89 AC.	MULTI-PUR.	5,890 S.F.	PARK ROADS	S.F.	BALLFIELD LTS	
TURF	3.23 AC.	TENNIS CT	S.F.	PARKING LOT	S.F.	TENNIS CT. LTS	
NATURAL	AC.	RESTROOM	S.F.	PKNG. STALLS STD.		MULTI-PUR CT LTS	
BARK	AC.	REC. BLDG.	S.F.	PKNG. STALLS HDCP		BACKSTOPS	1
OTHER	1.84 AC.	POOL BLDG.	S.F.	COURT GAME	S.F.	TENNIS CTS.	
DIRT	.24 AC.	POOL DECK	S.F.	LAWN EDGING	3,060 L.F.	BIKE RACKS	1
		POOL WATER	S.F.				
		HANDBALL	4,241 S.F.				
						REVISION T.R. 9-10-93	

CITY OF SAN DIEGO — PARK & RECREATION DEPT.

GENERAL DEVELOPMENT PLAN

ROLLING HILLS

NEIGHBORHOOD PARK

COUNCIL DIST. NO. 1 — COMM. PLAN AREA PENASQUITOS EAST - 33 — PSD NO.

LAMBERT COORDINATES 300-1741 — THOMAS BROS. PG. 1169, H-7 — 11082 CARLOTA ST. — 145